




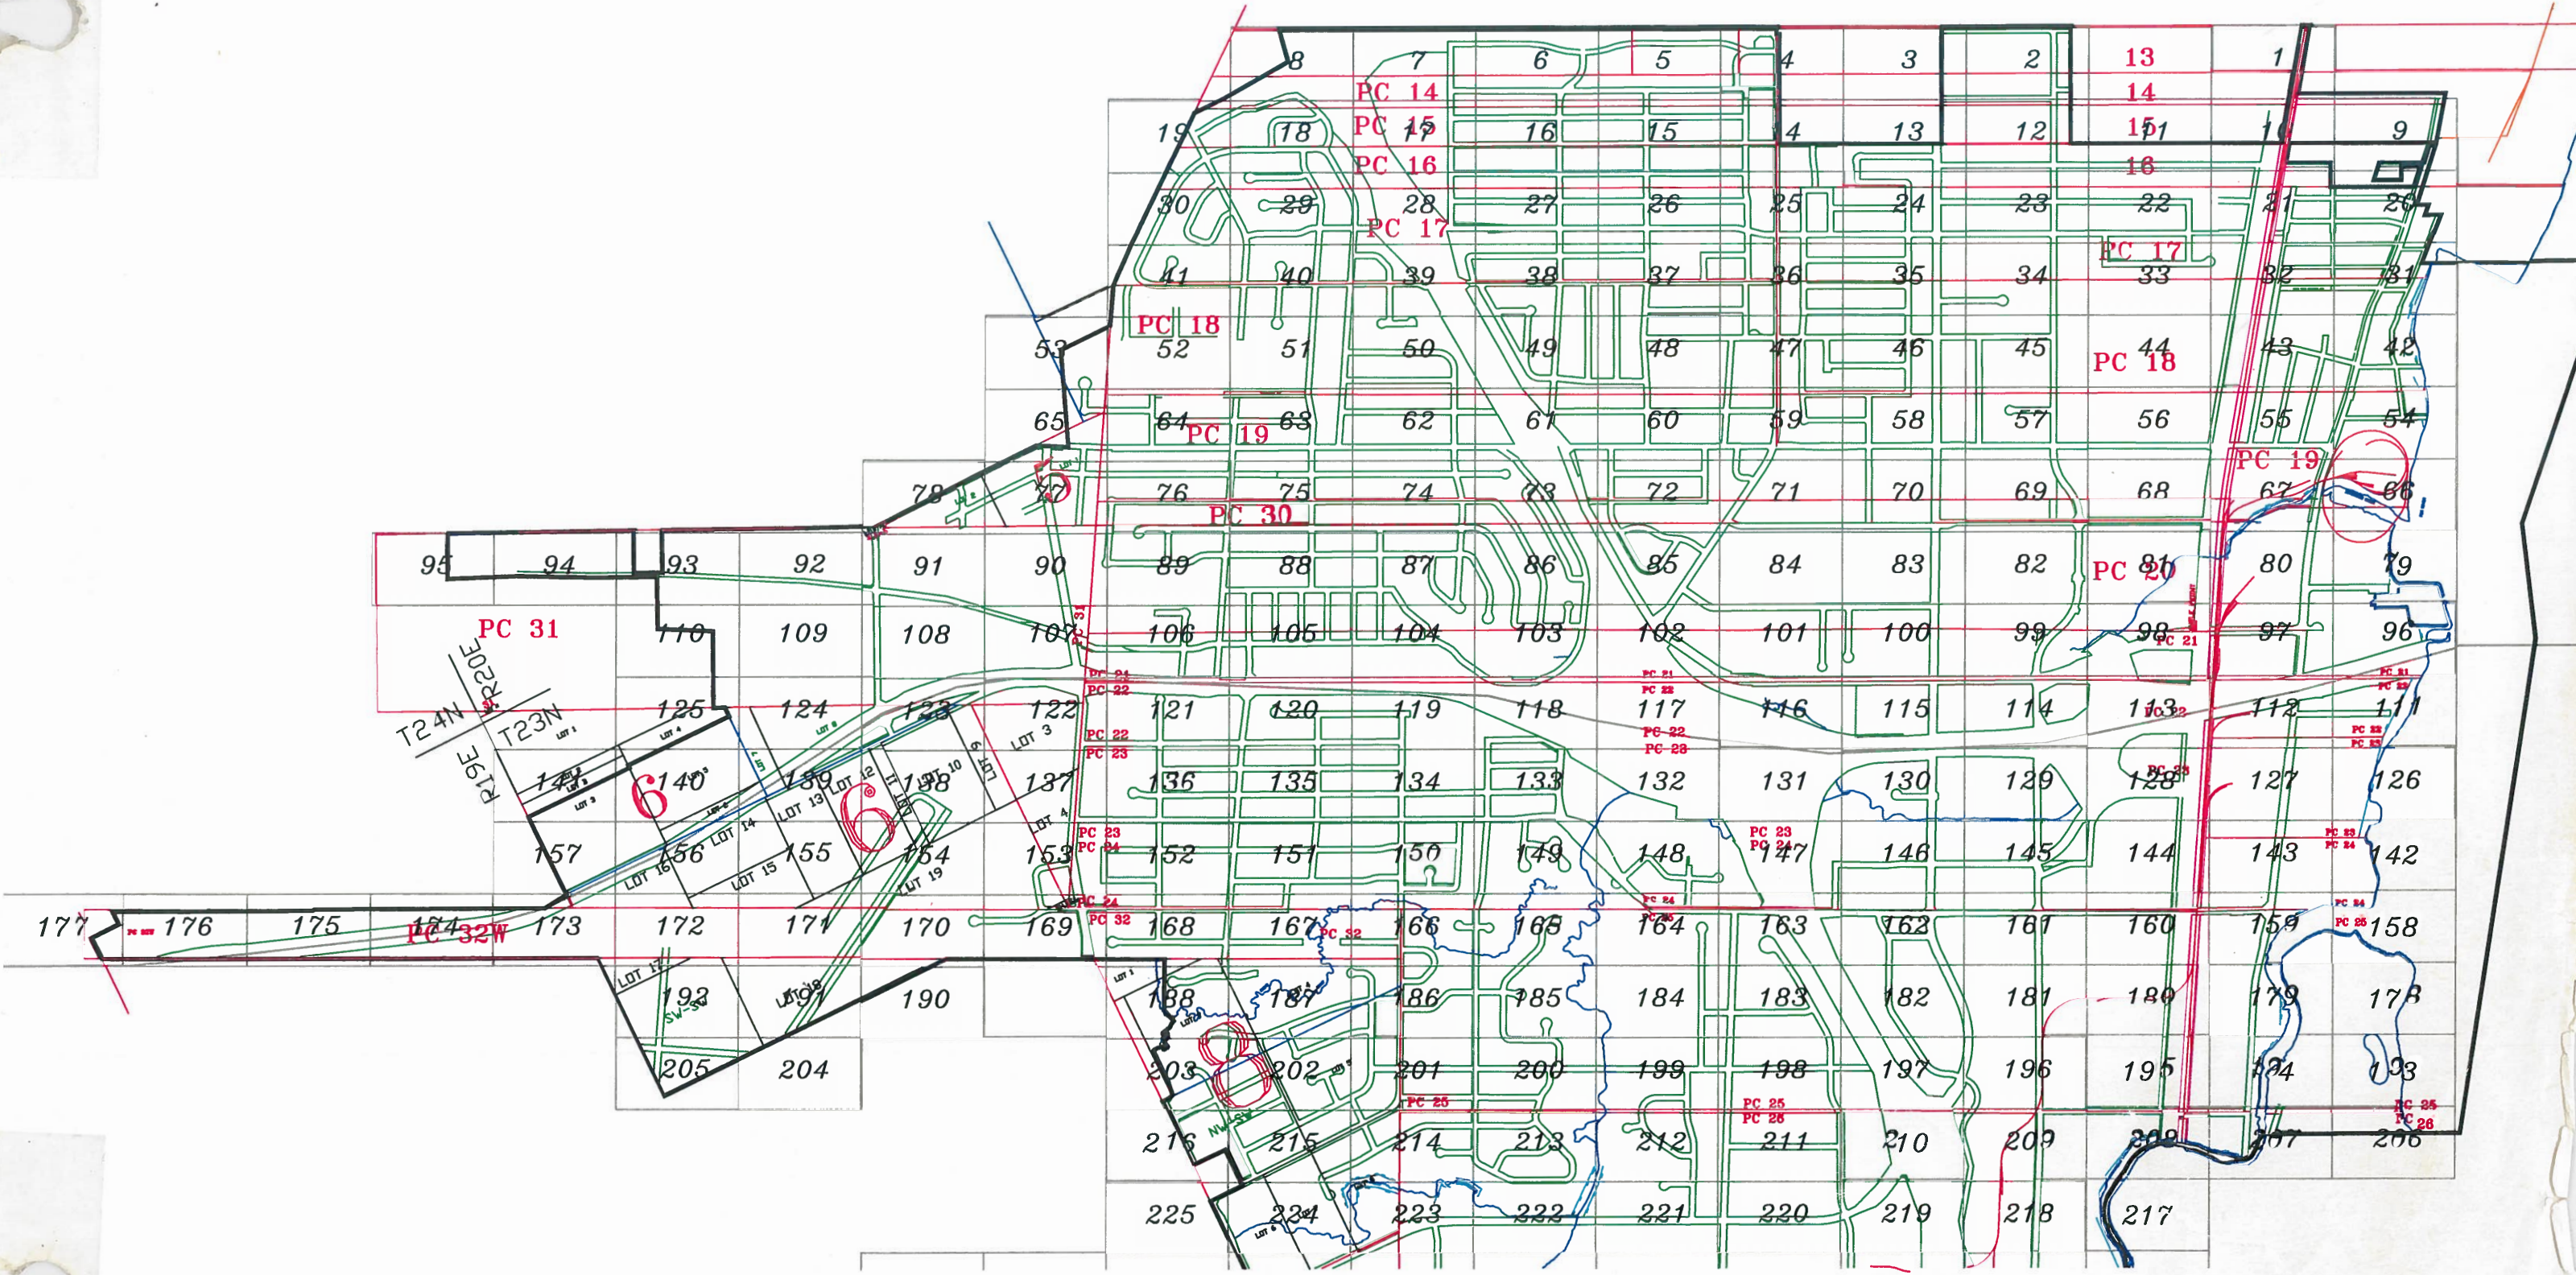



TLL
2006

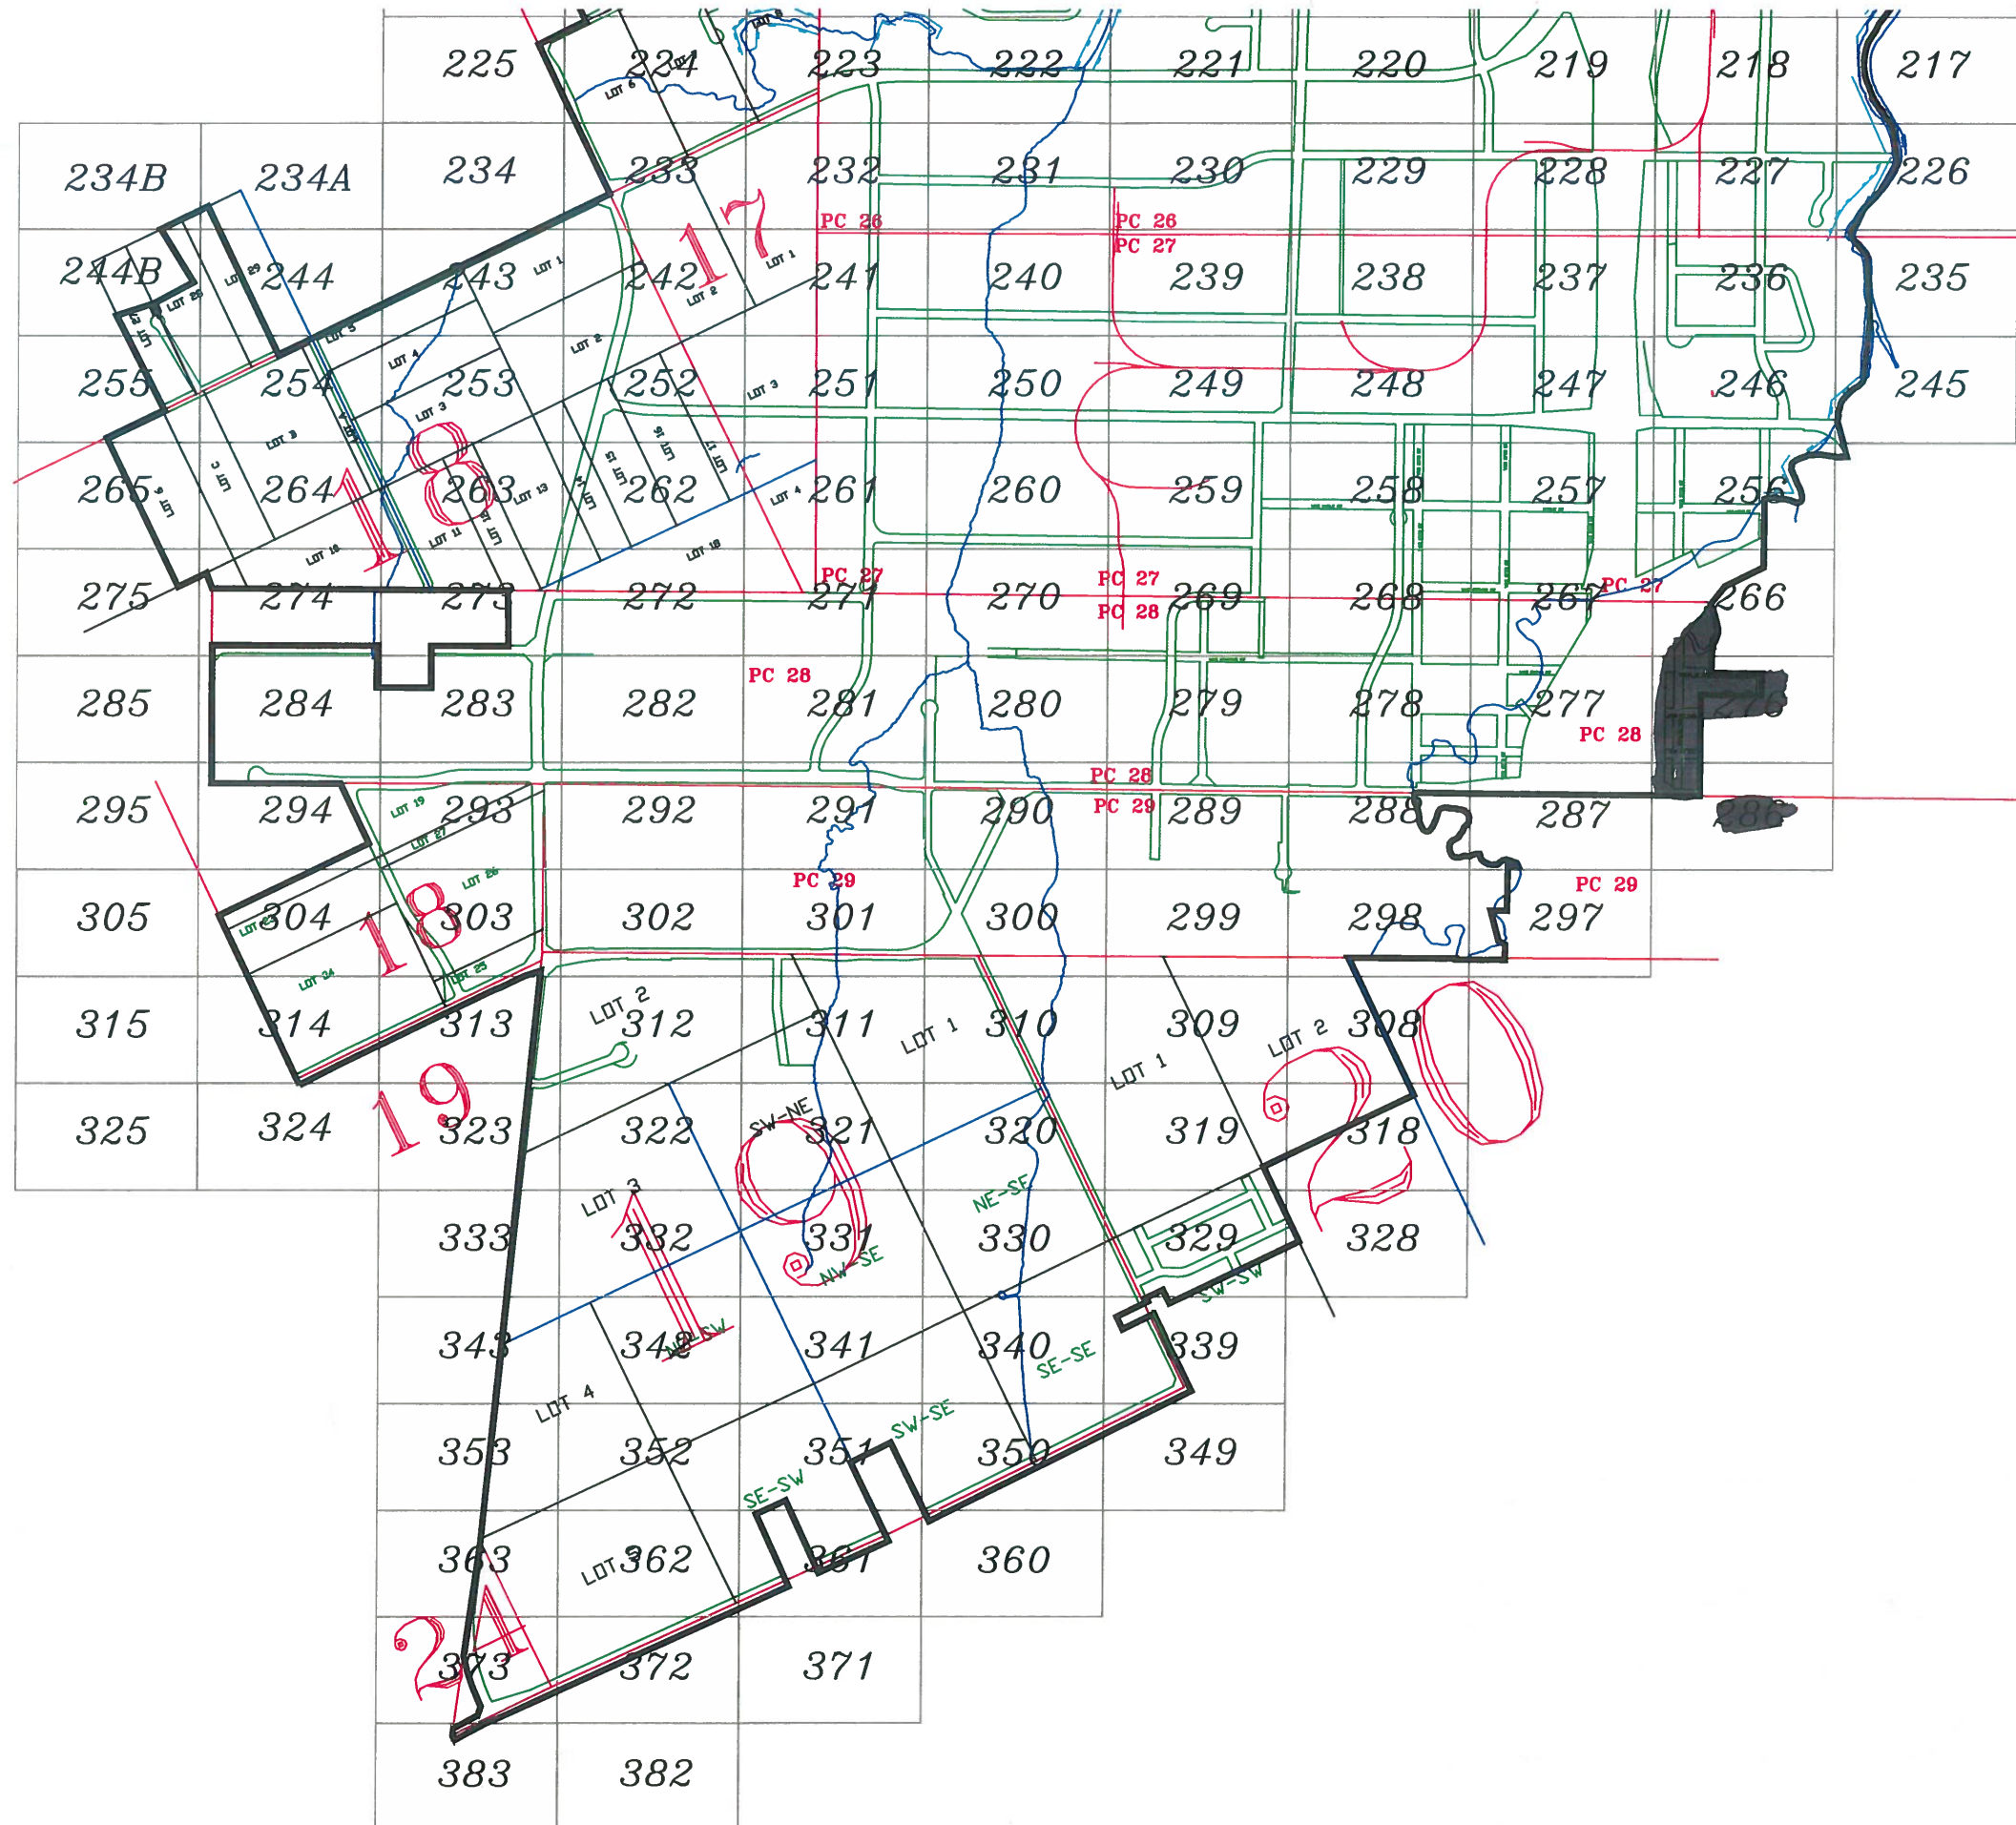



TLL
2006

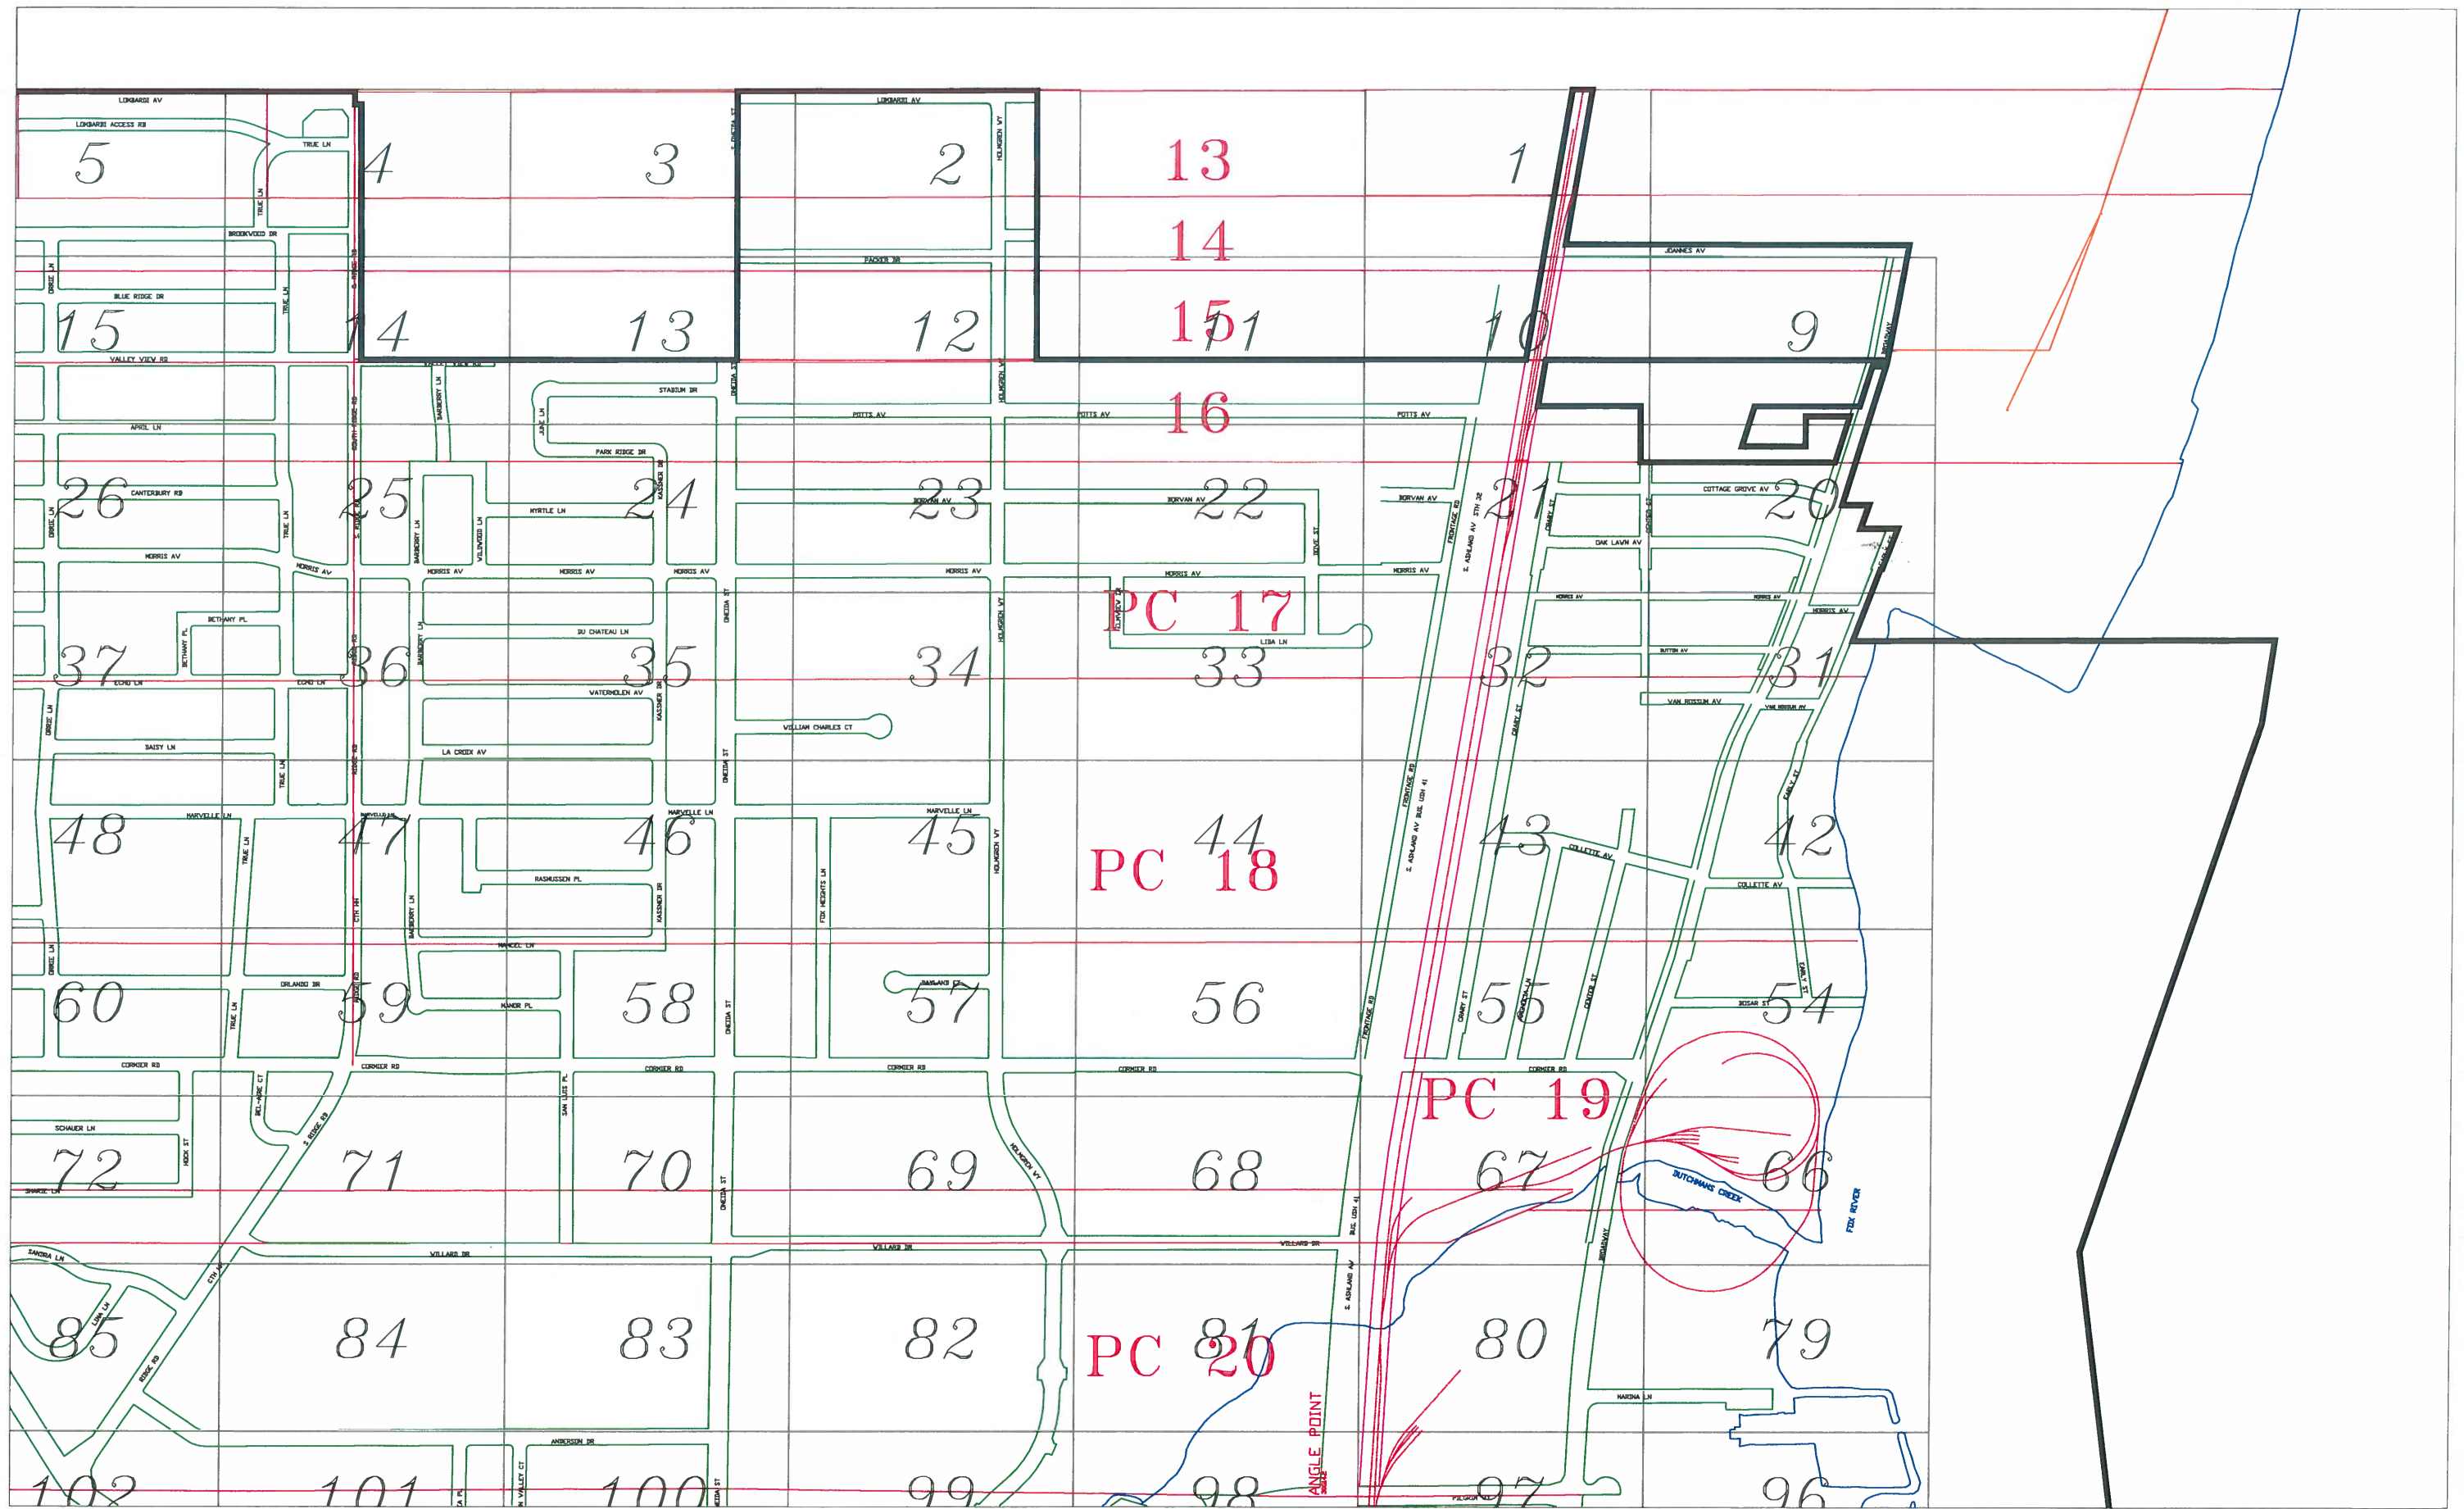


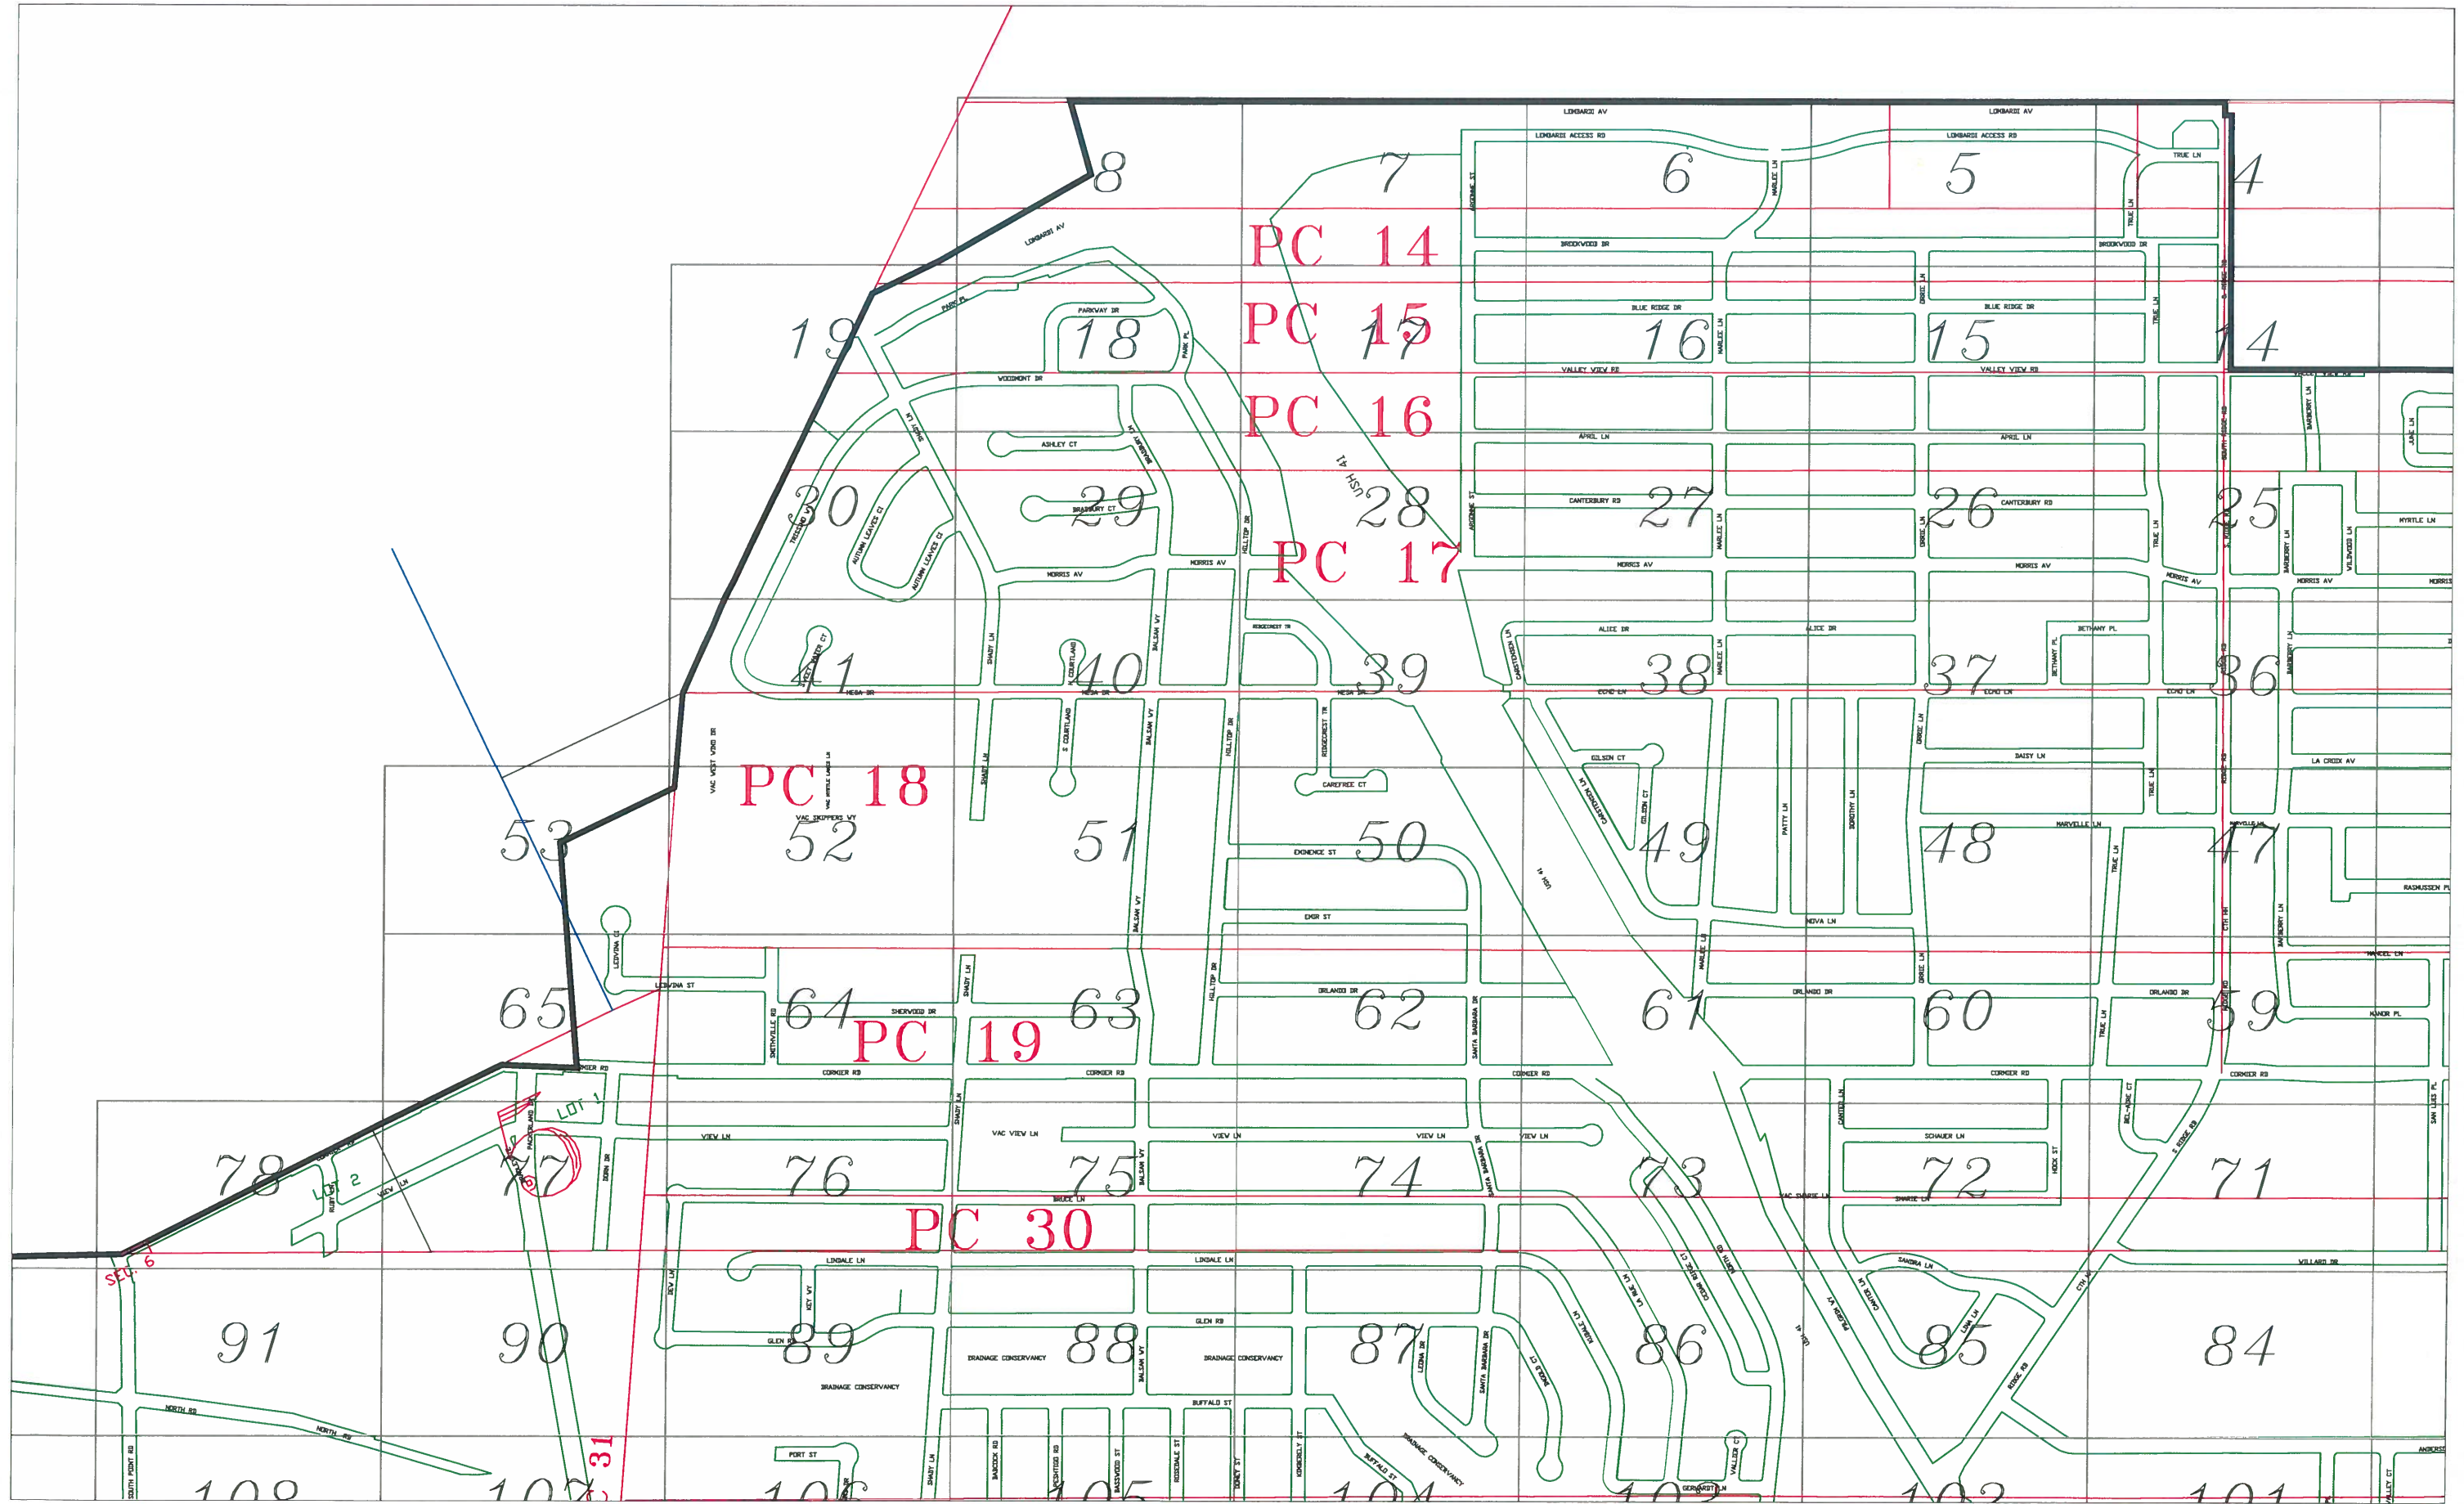

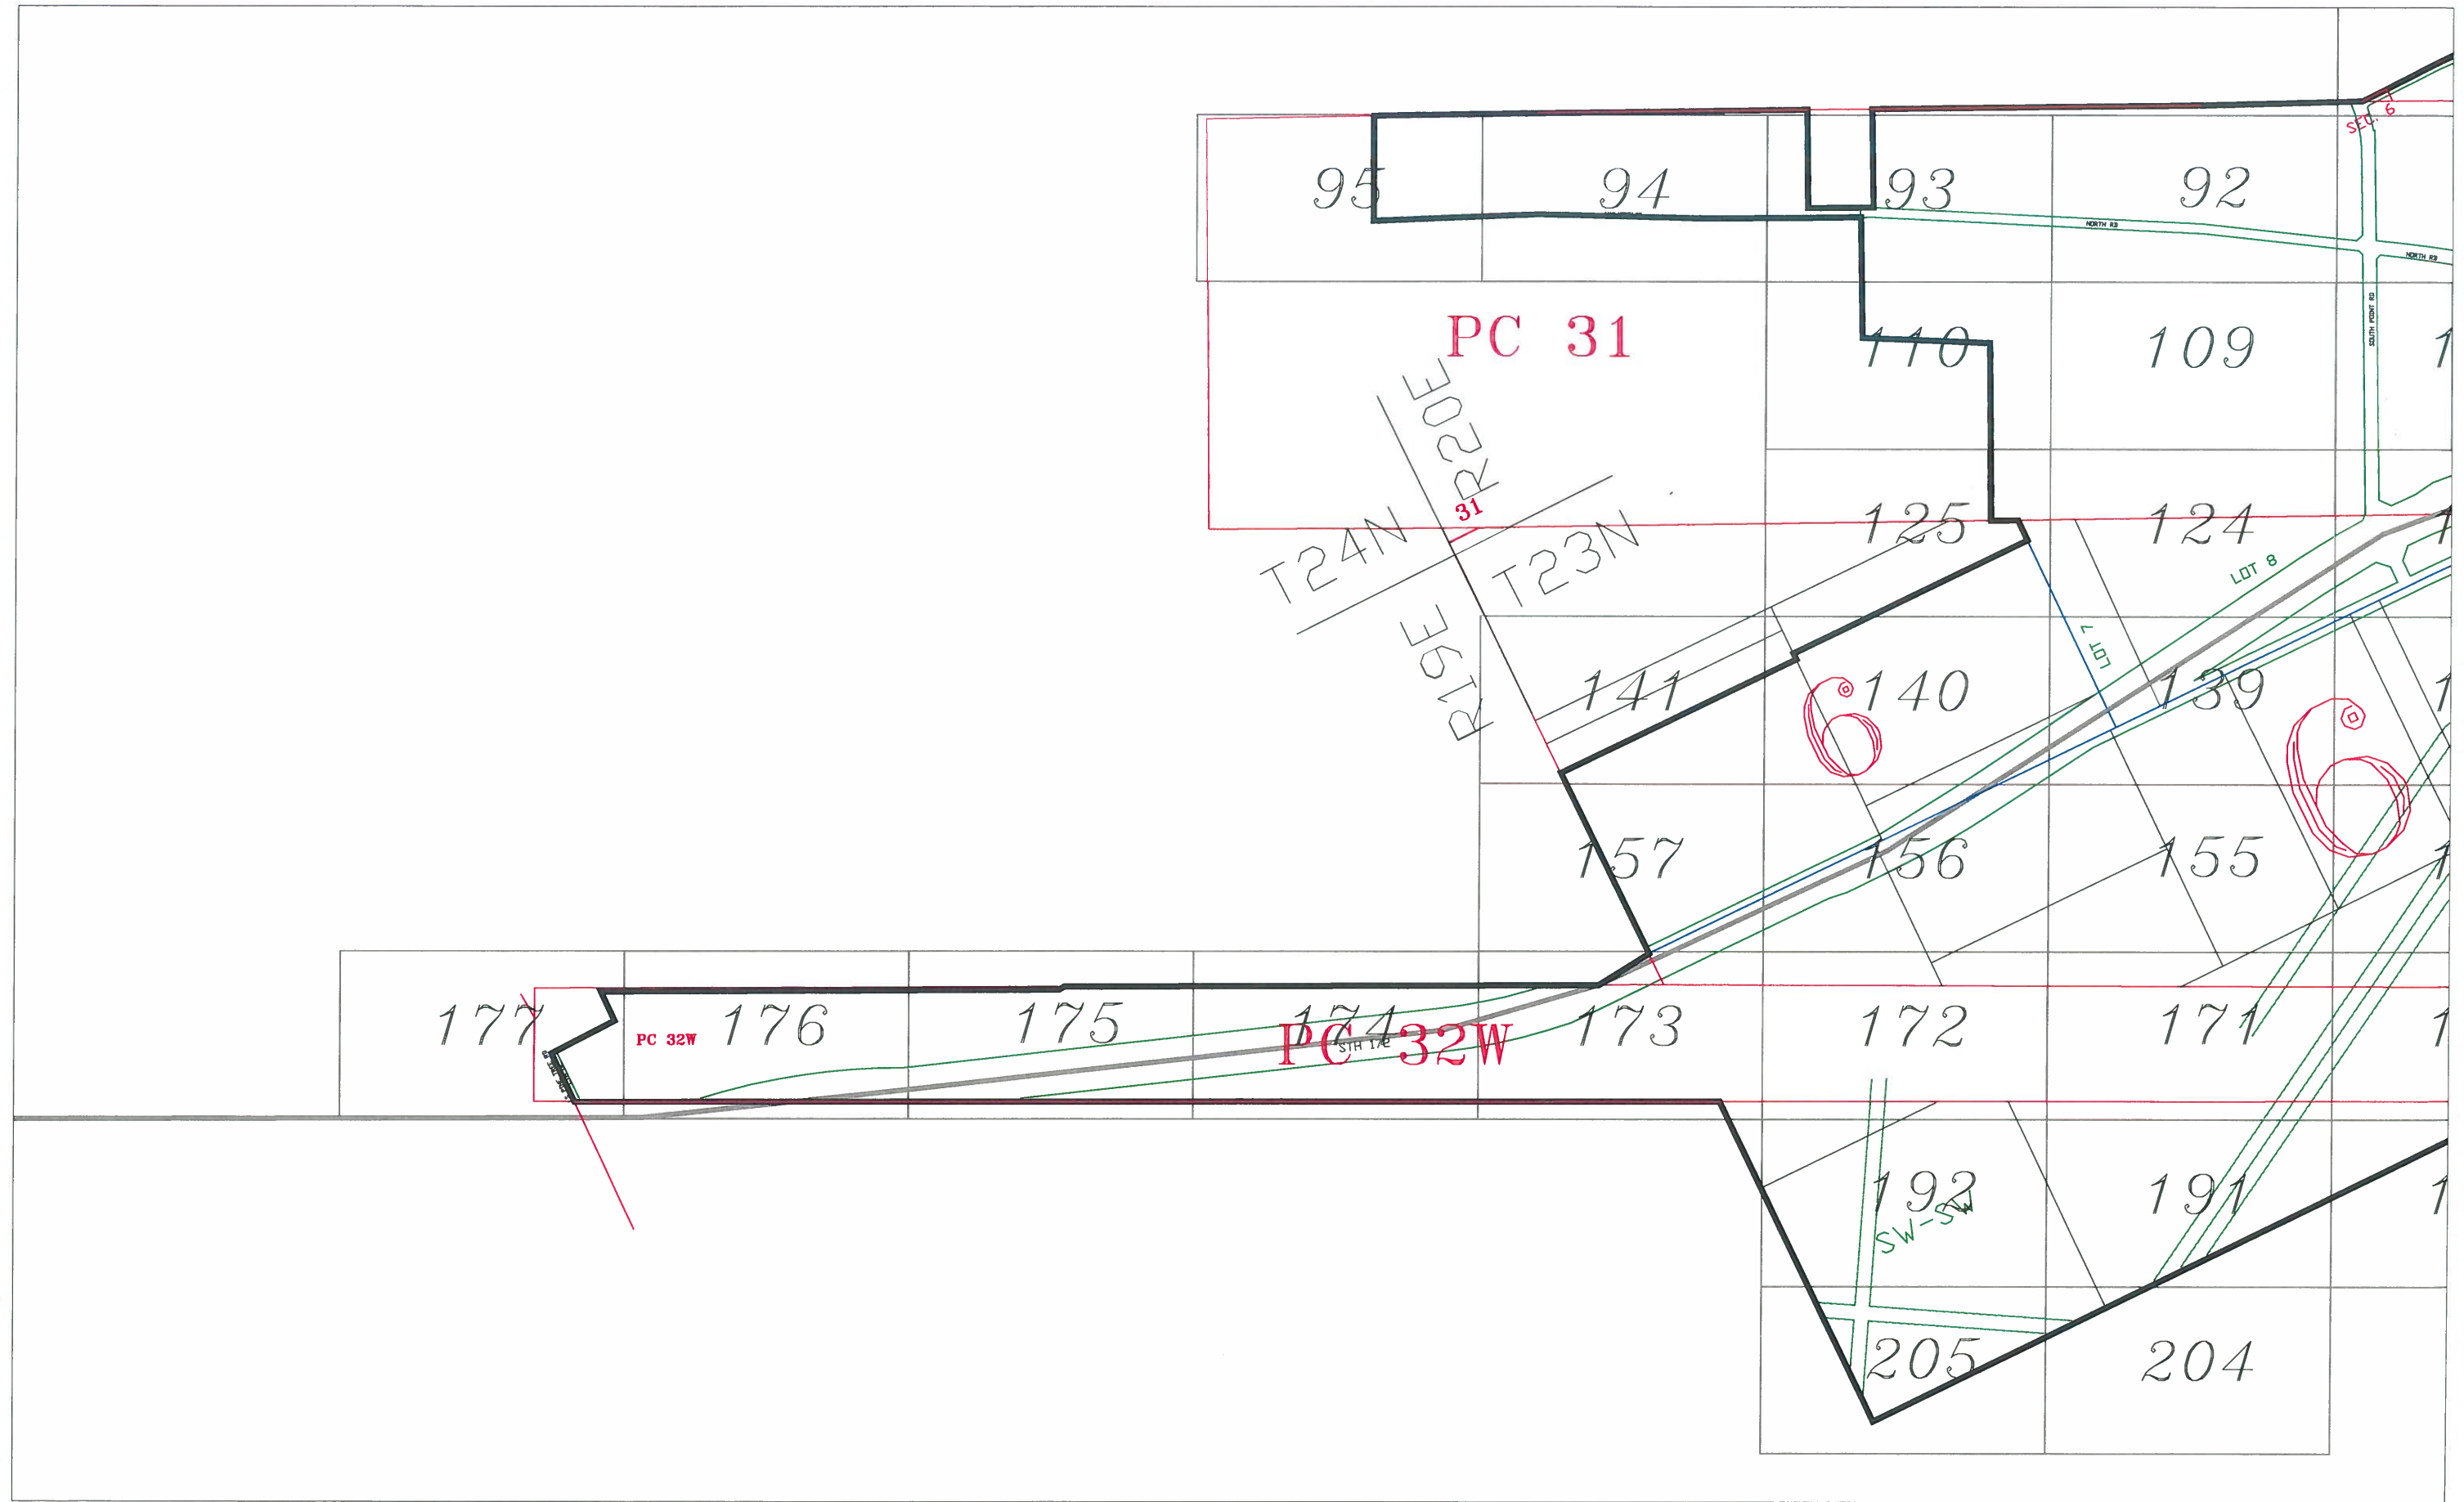

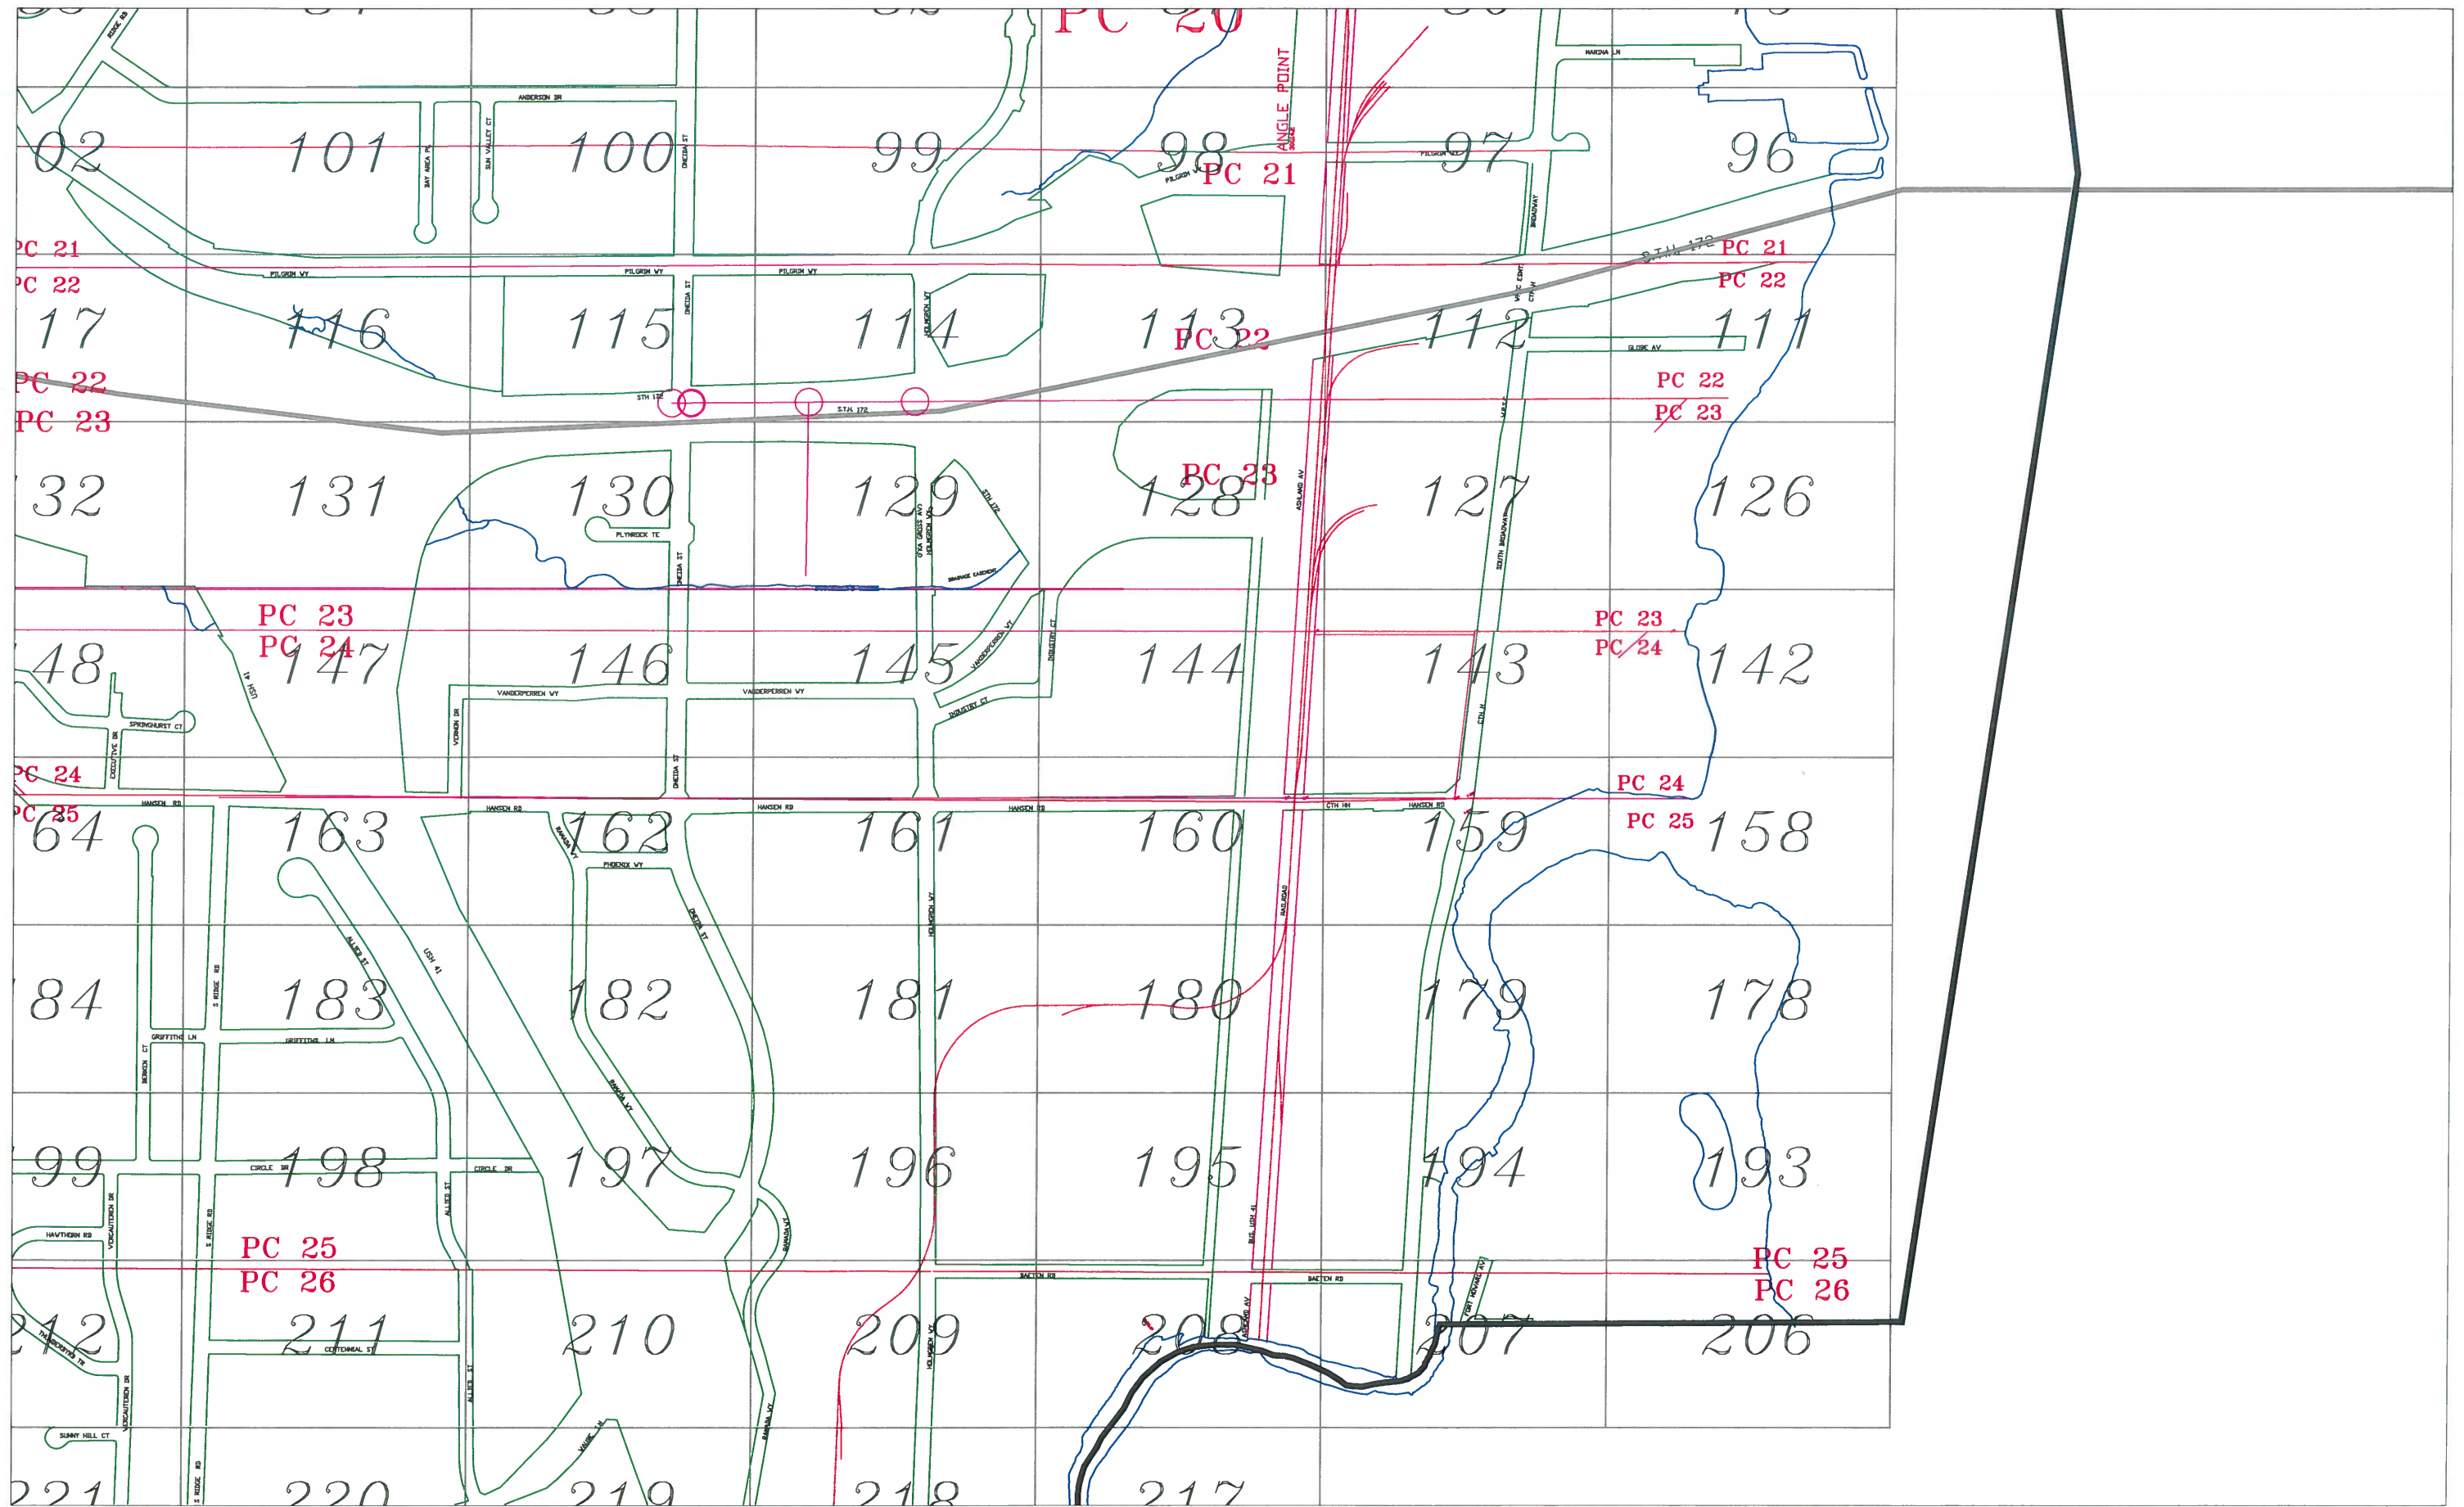

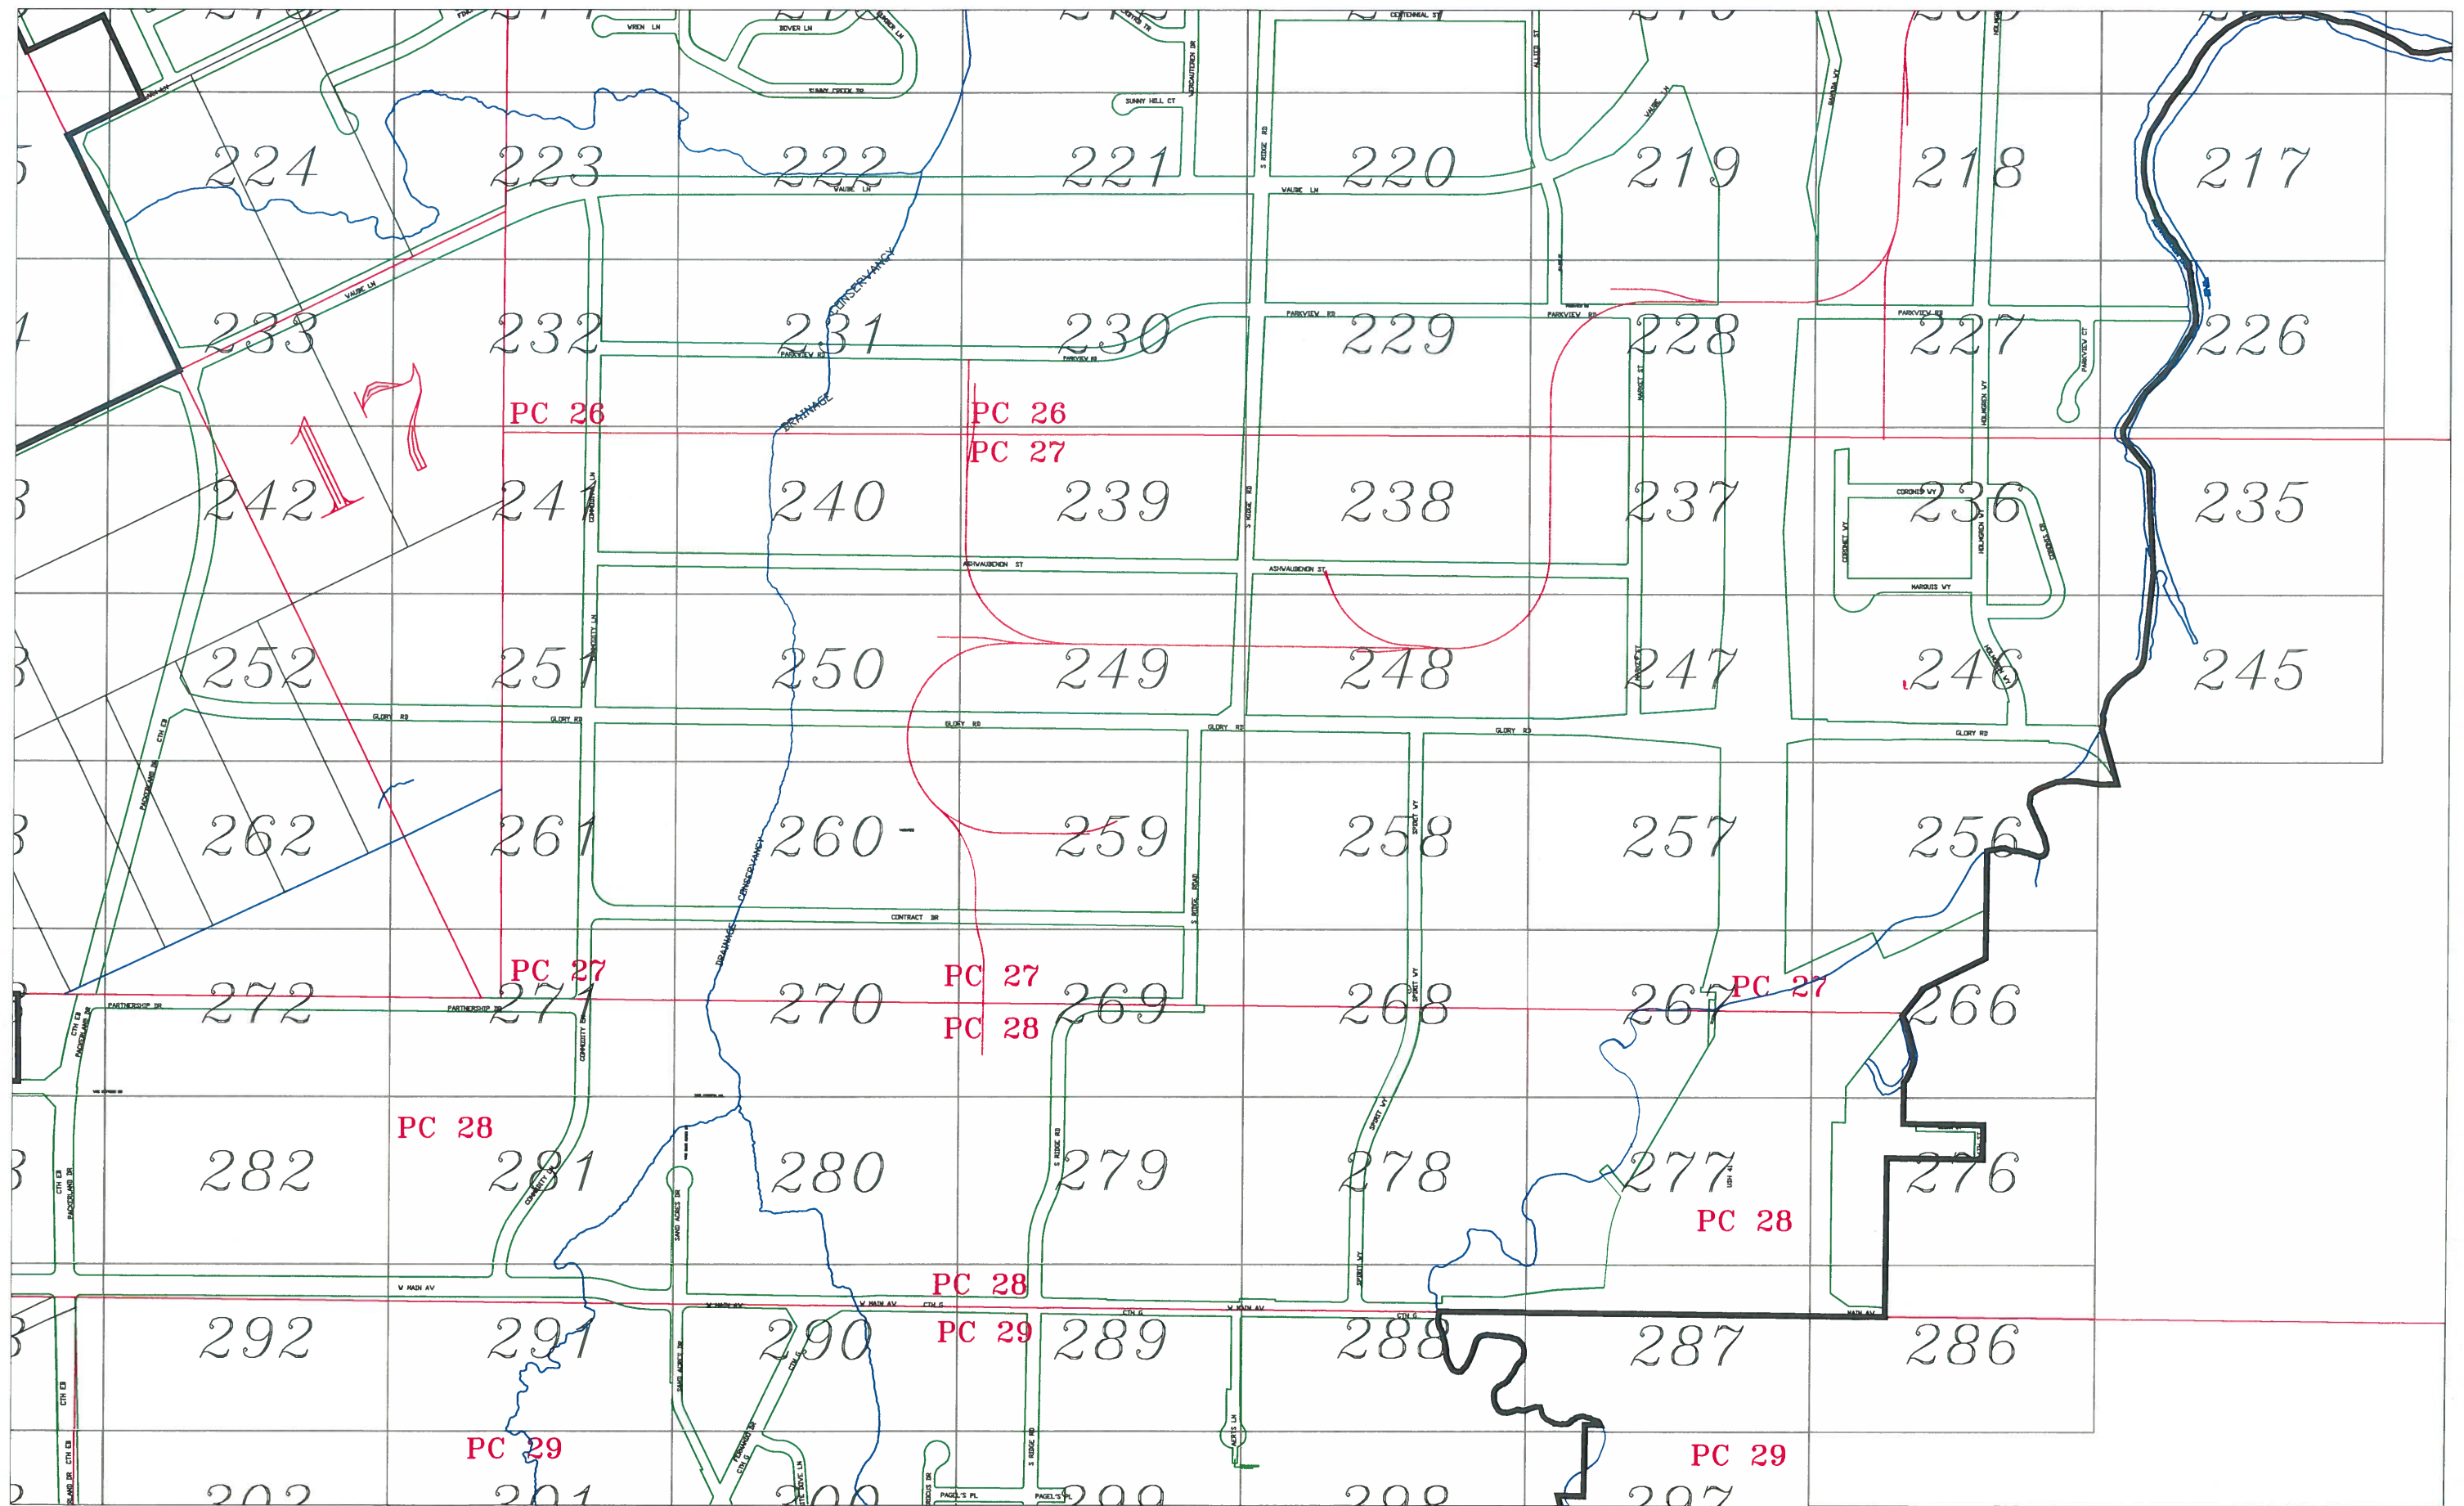

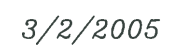

OF PC 13, W SFR

CITY OF GREEN BAY

CITY OF GREEN BAY

RAILROAD

This is a compilation of records and data located in various county offices and is to be used for reference purposes only. The map is controlled by the field measurements between the corners of the Public Land Survey System and the parcels are mapped from available records which may not precisely fit field conditions. Brown County is not responsible for any inaccuracies.



(See Sheet 10)

Scale 1" = 100'

This map was created by the Brown County Survey Department with funding provided by the Village of Ashwaubenon and the Wisconsin Land Information Program.
© 1994 Brown County Survey Department, Green Bay, WI 54305

Village of
Ashwaubenon

1

Plot date: 11/29/94

MORRIS

S ONEIDA ST

420.00'
VA-41-7
339D174
50,400 SF
LOT 2
CSM 9071
420.00'

620.56'

(See Sheet 2)

This is a compilation of records and data located in various county offices and is to be used for reference purposes only. The map is controlled by the field measurements between the corners of the Public Land Survey System and the parcels are mapped from available records which may not precisely fit field conditions. Brown County is not responsible for any inaccuracies.



Scale 1" = 100'

(See Sheet 13)

© 2019 BROWN COUNTY SURVEY DEPT.

This map was created by the Brown County Survey Department with funding provided by the Village of Ashwaubenon and the Wisconsin Land Information Program.

Village of Ashwaubenon

Brown County Plot Date: 6/20/2019
RPL Office Drafter: C MILLER

3



CITY OF GREEN BAY



LOMBARDI AV
R/W VARIES

1025

1001

737.23'

2563'

426.21'

MINIUM DRIVE

S. RIDGE RD

CITY OF GREEN BAY

R/W VARIES

R/W VARIES

25.00'

13.68'

266.18'

18.00'

125.61'

123.02'

271.99'

275.67'

18.12'

VA-48-12
J19593-49
96,617 SF

VA-48-3
J19733-09
169,704 SF

431.32'

1950

RD

This is a compilation of records and data located in various county offices and is to be used for reference purposes only. The map is controlled by the field measurements between the corners of the Public Land Survey System and the parcels are mapped from available records which may not precisely fit field conditions. Brown County is not responsible for any inaccuracies.



Scale 1" = 100'



(See Sheet 14)

© 2020 BROWN COUNTY SURVEY DEPT.



This map was created by the Brown County Survey Department with funding provided by the Village of Ashwaubenon and the Wisconsin Land Information Program.

Village of Ashwaubenon

Brown County Plot Date: 5/26/2020
RPL Office Drafter: T. LESLIE

(See Sheet 4)

(See Sheet 3)

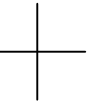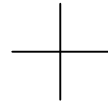

2 R/W VARIES 1175 OFF PC 13, W S F R 1065

558.57' 60.25' 225.67' 40.48' 391.21' 28.85' 58.70'

TITLETOWN COMMERCIAL CONDOMINIUM
ADDENDUM NO. 1

VA-1510 THRU VA-1513 & VA-1510-1


UNITS 1-5

2898907
3069917


(See Sheet 6)

(See Sheet 4)

BROOKWOOD PLAT

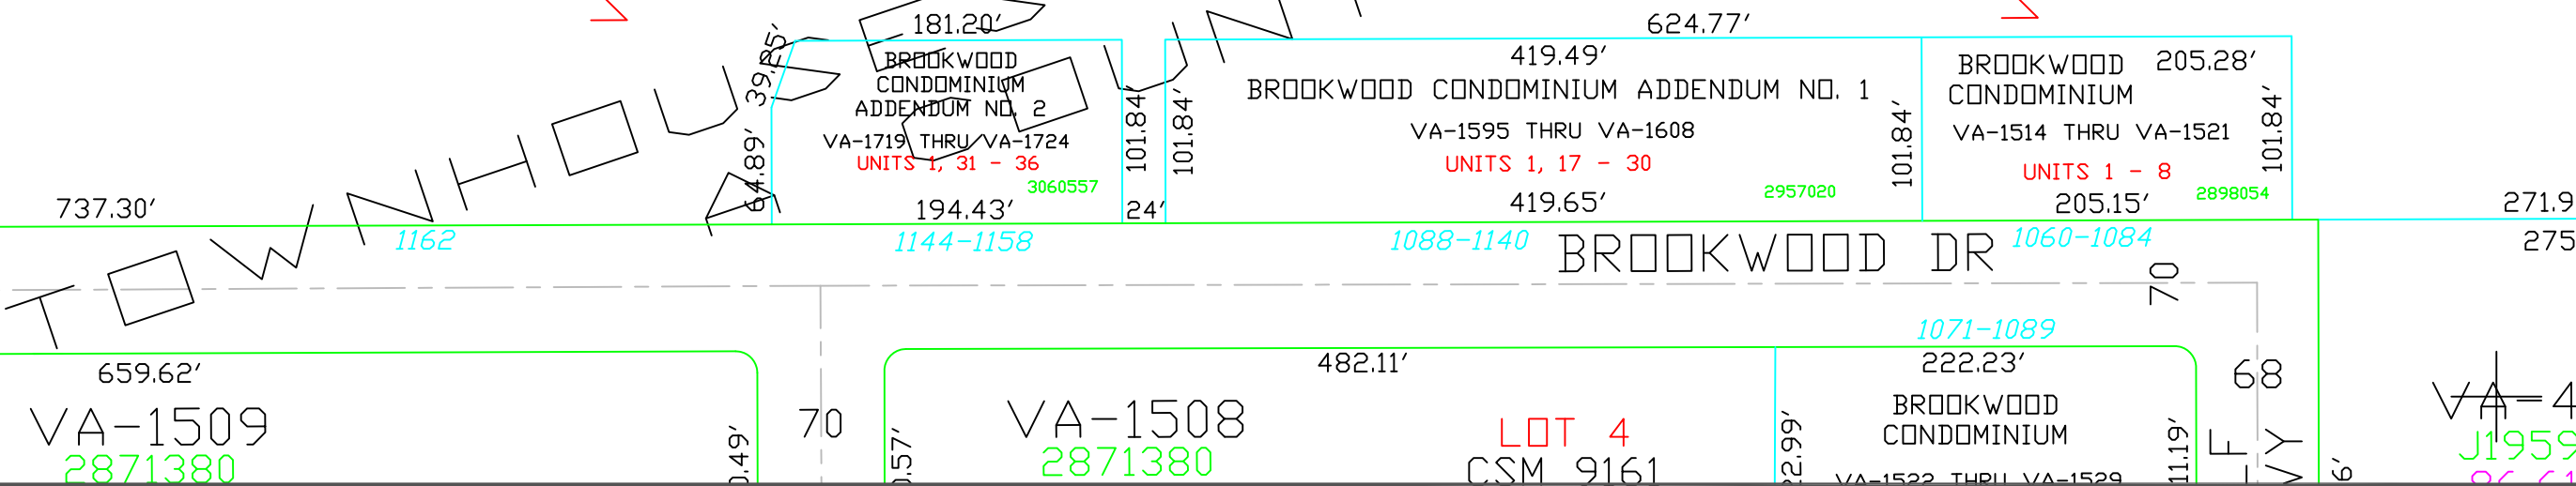

This is a compilation of records and data located in various county offices and is to be used for reference purposes only. The map is controlled by the field measurements between the corners of the Public Land Survey System and the parcels are mapped from available records which may not precisely fit field conditions. Brown County is not responsible for any inaccuracies.

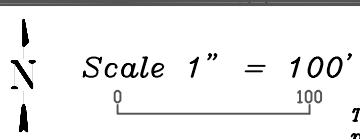


(See Sheet 15)

© 2024 BROWN COUNTY SURVEY DEPT.
This map was created by the Brown County Survey Department with funding provided by the Village of Ashwaubenon and the Wisconsin Land Information Program.

Village of Ashwaubenon
Brown County Plot Date: 9/12/2024
RPL Office Drafter: T LESLIE

VA-4
J1959
9661
5

LOMBARDI AV 126 SOUTH 12

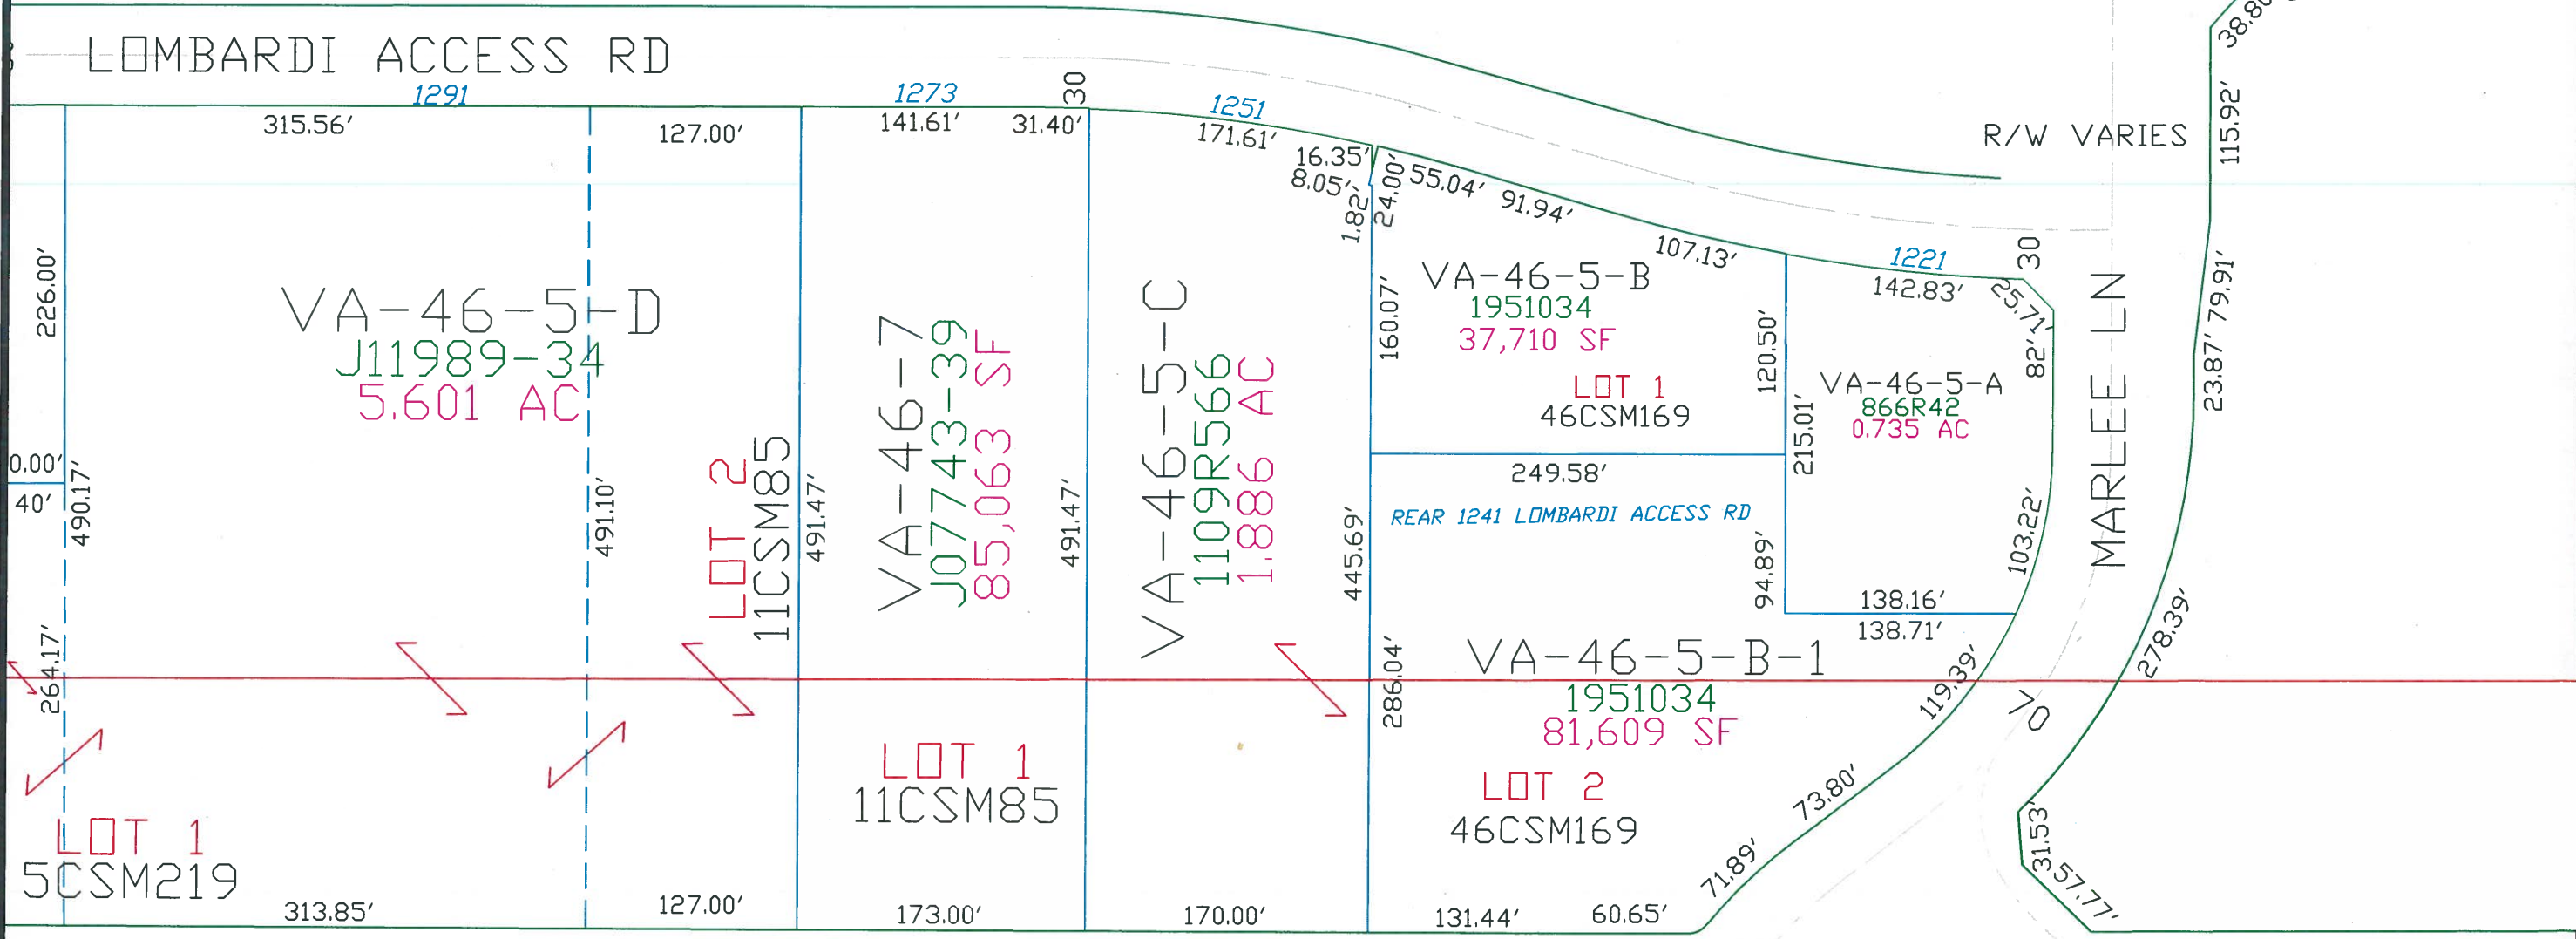

BROOKWOOD DR

3

1303-1305

1295-1297

1289-1291

1281-1283

1273-1275

1265-1267

1259-1261

1253

1243-1245

1215-1217

1209

27.45'

60-H-10

92.18'

126.83'

60-H-9

92.18'

126.20'

60-H-8

92.18'

125.57'

60-H-7

92.18'

124.94'

1273-1275

60-H-5

92.18'

123.68'

60-H-4

92.18'

123.06'

60-H-3

92.18'

22.42'

60-H-2

91.42'

21.79'

60-H-1

100.00'

21.11'

1960

60-H-119

34-42

118

21'

59.00'

41.00'

39.00'

51.00'

21.17'

10

9

8

7

5

4

3

2

1

117

118

10

9

8

7

5

4

3

2

1

117

118

AND BROMCEY'S SUB

R/W VARIES

R/W VARIES

VA-46
J16232-42
20.829 AC

LOT 12
LOT 11

ARGONNE ST

VA-46-5
J22243-25
105,690 SF
LOT 1
63CSM436

LOT
5CSM2

This is a compilation of records and data located in various county offices and is to be used for reference purposes only. The map is controlled by the field measurements between the corners of the Public Land Survey System and the parcels are mapped from available records which may not precisely fit field conditions. Brown County is not responsible for any inaccuracies.



Scale 1" = 100'

(See Sheet 17)

© 2018 BROWN COUNTY SURVEY DEPT.

This map was created by the Brown County Survey Department with funding provided by the Village of Ashwaubenon and the Wisconsin Land Information Program.

Village of Ashwaubenon

Brown County Plot Date: 5/22/2018
RPL Office Drafter: R DUCKART

7

CITY OF GREEN BAY

MORRIS AND

12

LOMBARDI AV

PARK PL

R/W VARIES

ARIES

This is a compilation of records and data located in various county offices and is to be used for reference purposes only. The map is controlled by the field measurements between the corners of the Public Land Survey System and the parcels are mapped from available records which may not precisely fit field conditions. Brown County is not responsible for any inaccuracies.



(See Sheet 18)

Scale 1" = 100'

This map was created by the Brown County Survey Department with funding provided by the Village of Ashwaubenon and the Wisconsin Land Information Program.
© 1994 Brown County Survey Department, Green Bay, WI 54305

Village of Ashwaubenon

8

Plot date: 11/28/94

(See Sheet 7)

JOANNES AV

451

661.00'

47.00'

486.15'

VA-39-1-1
2603783
19.727 AC

350.00'±

350.00'±

350.00'±

661.00'

451

1412.77'

47.00'

421.27'

2603782

1380.35'

178.09'

BROADWAY

POTTS AV

459

54.66'

55.00'

55.00'

110.00'

This is a compilation of records and data located in various county offices and is to be used for reference purposes only. The map is controlled by the field measurements between the corners of the Public Land Survey System and the parcels are mapped from available records which may not precisely fit field conditions. Brown County is not responsible for any inaccuracies.

Scale 1" = 100'

(See Sheet 20)

This map was created by the Brown County Survey Department with funding provided by the Village of Ashwaubenon and the Wisconsin Land Information Program.

Village of Ashwaubenon


Brown County Plot Date: 8/26/13
RPL Office Drafter: D PHELPS

(See Sheet 10)

(See Sheet 1)

(See Sheet 11)

(See Sheet 9)

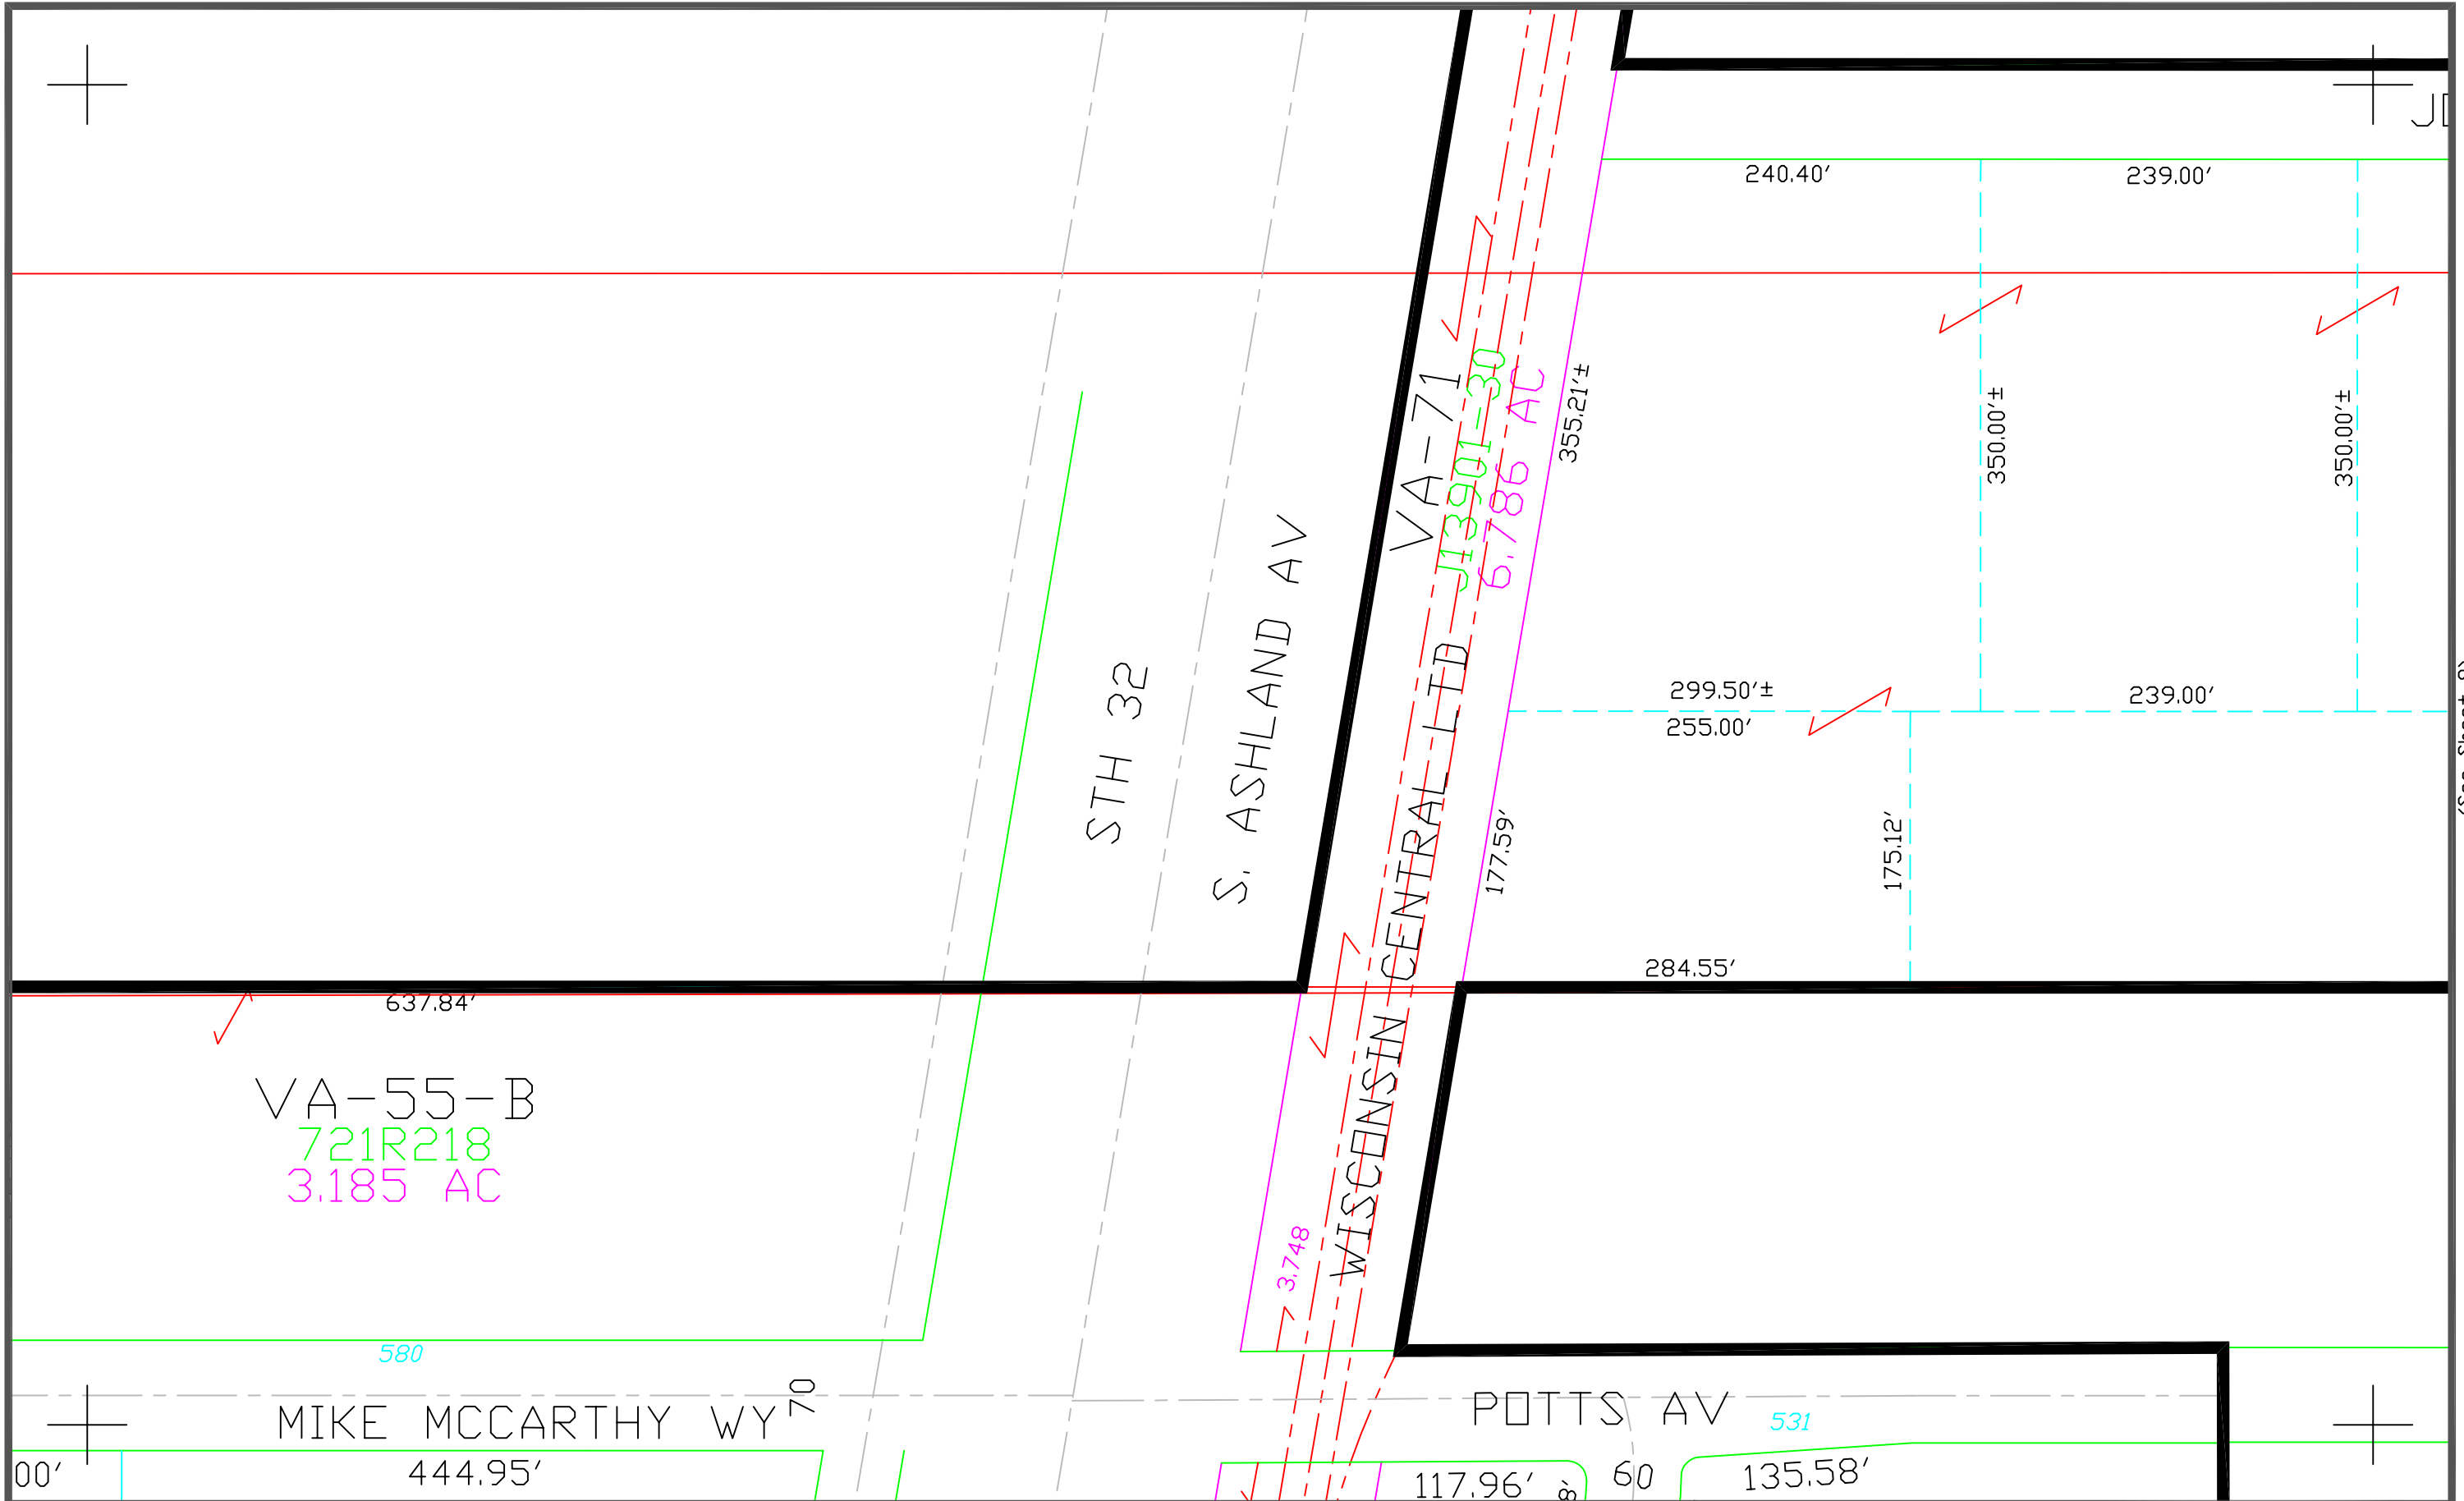

(See Sheet 21)

This is a compilation of records and data located in various county offices and is to be used for reference purposes only. The map is controlled by the field measurements between the corners of the Public Land Survey System and the parcels are mapped from available records which may not precisely fit field conditions. Brown County is not responsible for any inaccuracies.



Scale 1" = 100'



© 2022 BROWN COUNTY SURVEY DEPT.

This map was created by the Brown County Survey Department with funding provided by the Village of Ashwaubenon and the Wisconsin Land Information Program.

Village of Ashwaubenon


Brown County Plot Date: 12/1/2022
RPL Office Drafter: C MILLER

10

CITY OF GREEN BAY

(See Sheet 12)

(See Sheet 10)

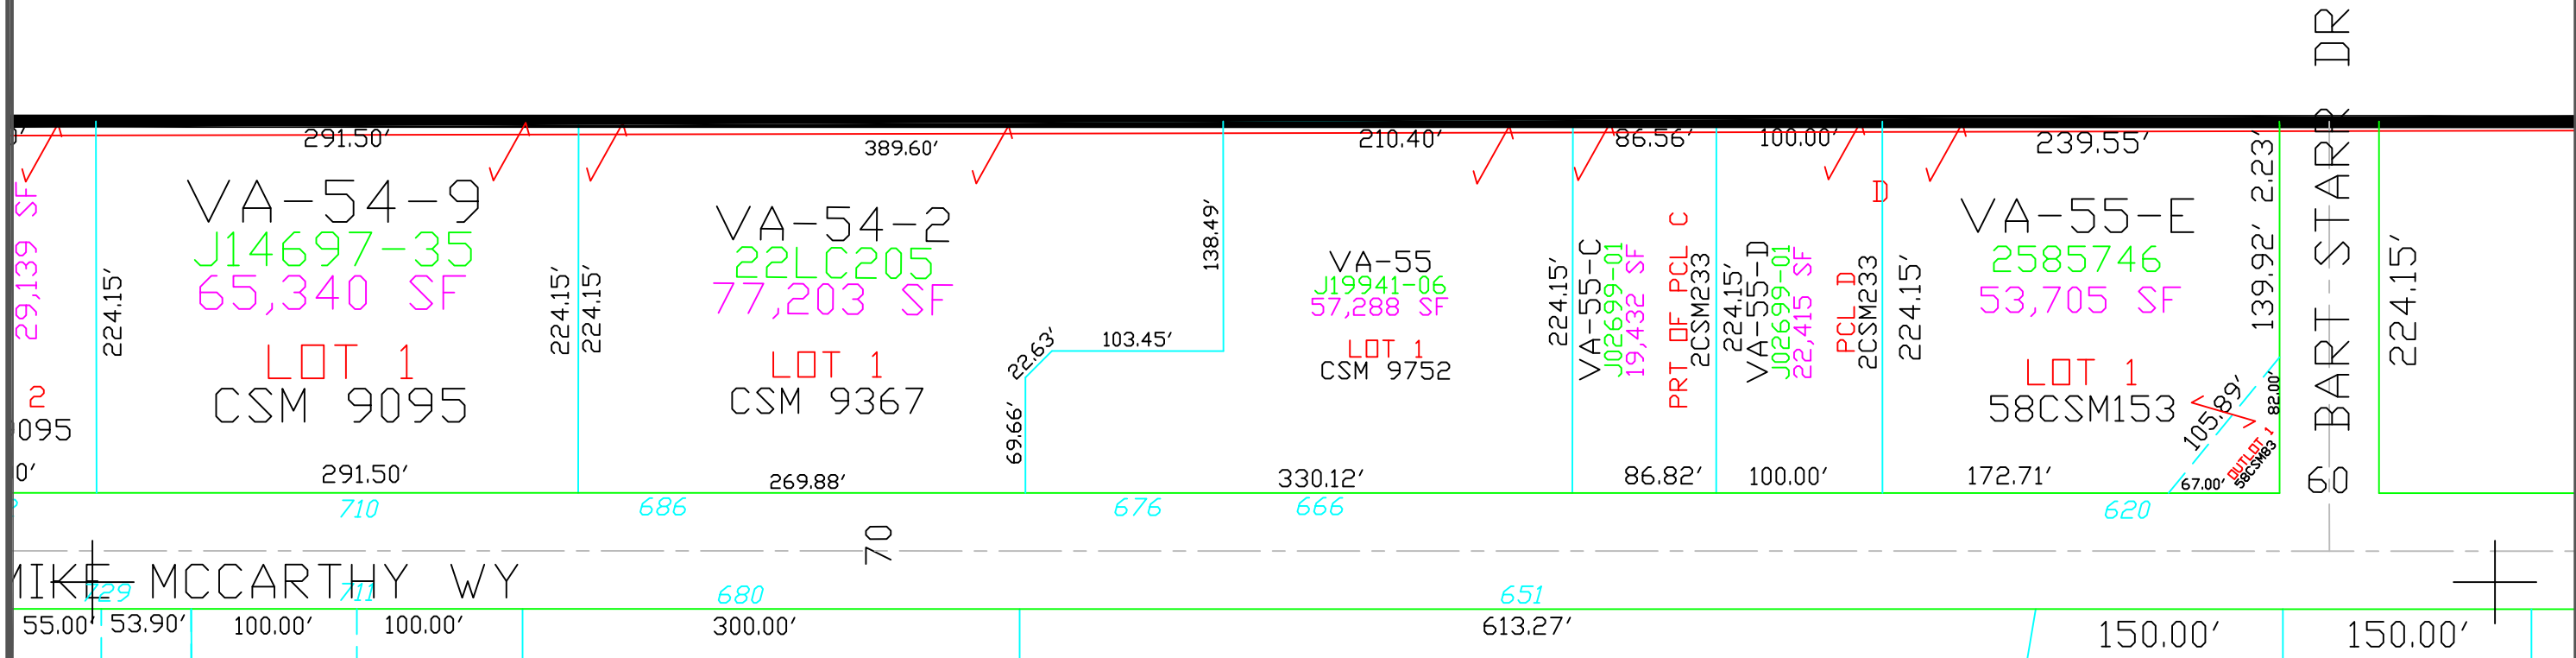

This is a compilation of records and data located in various county offices and is to be used for reference purposes only. The map is controlled by the field measurements between the corners of the Public Land Survey System and the parcels are mapped from available records which may not precisely fit field conditions. Brown County is not responsible for any inaccuracies.


Scale 1" = 100'

(See Sheet 22)

© 2024 BROWN COUNTY SURVEY DEPT.
This map was created by the Brown County Survey Department with funding provided by the Village of Ashwaubenon and the Wisconsin Land Information Program.

Village of Ashwaubenon

Brown County Plot Date: 5/10/2024
RPL Office Drafter: C MILLER

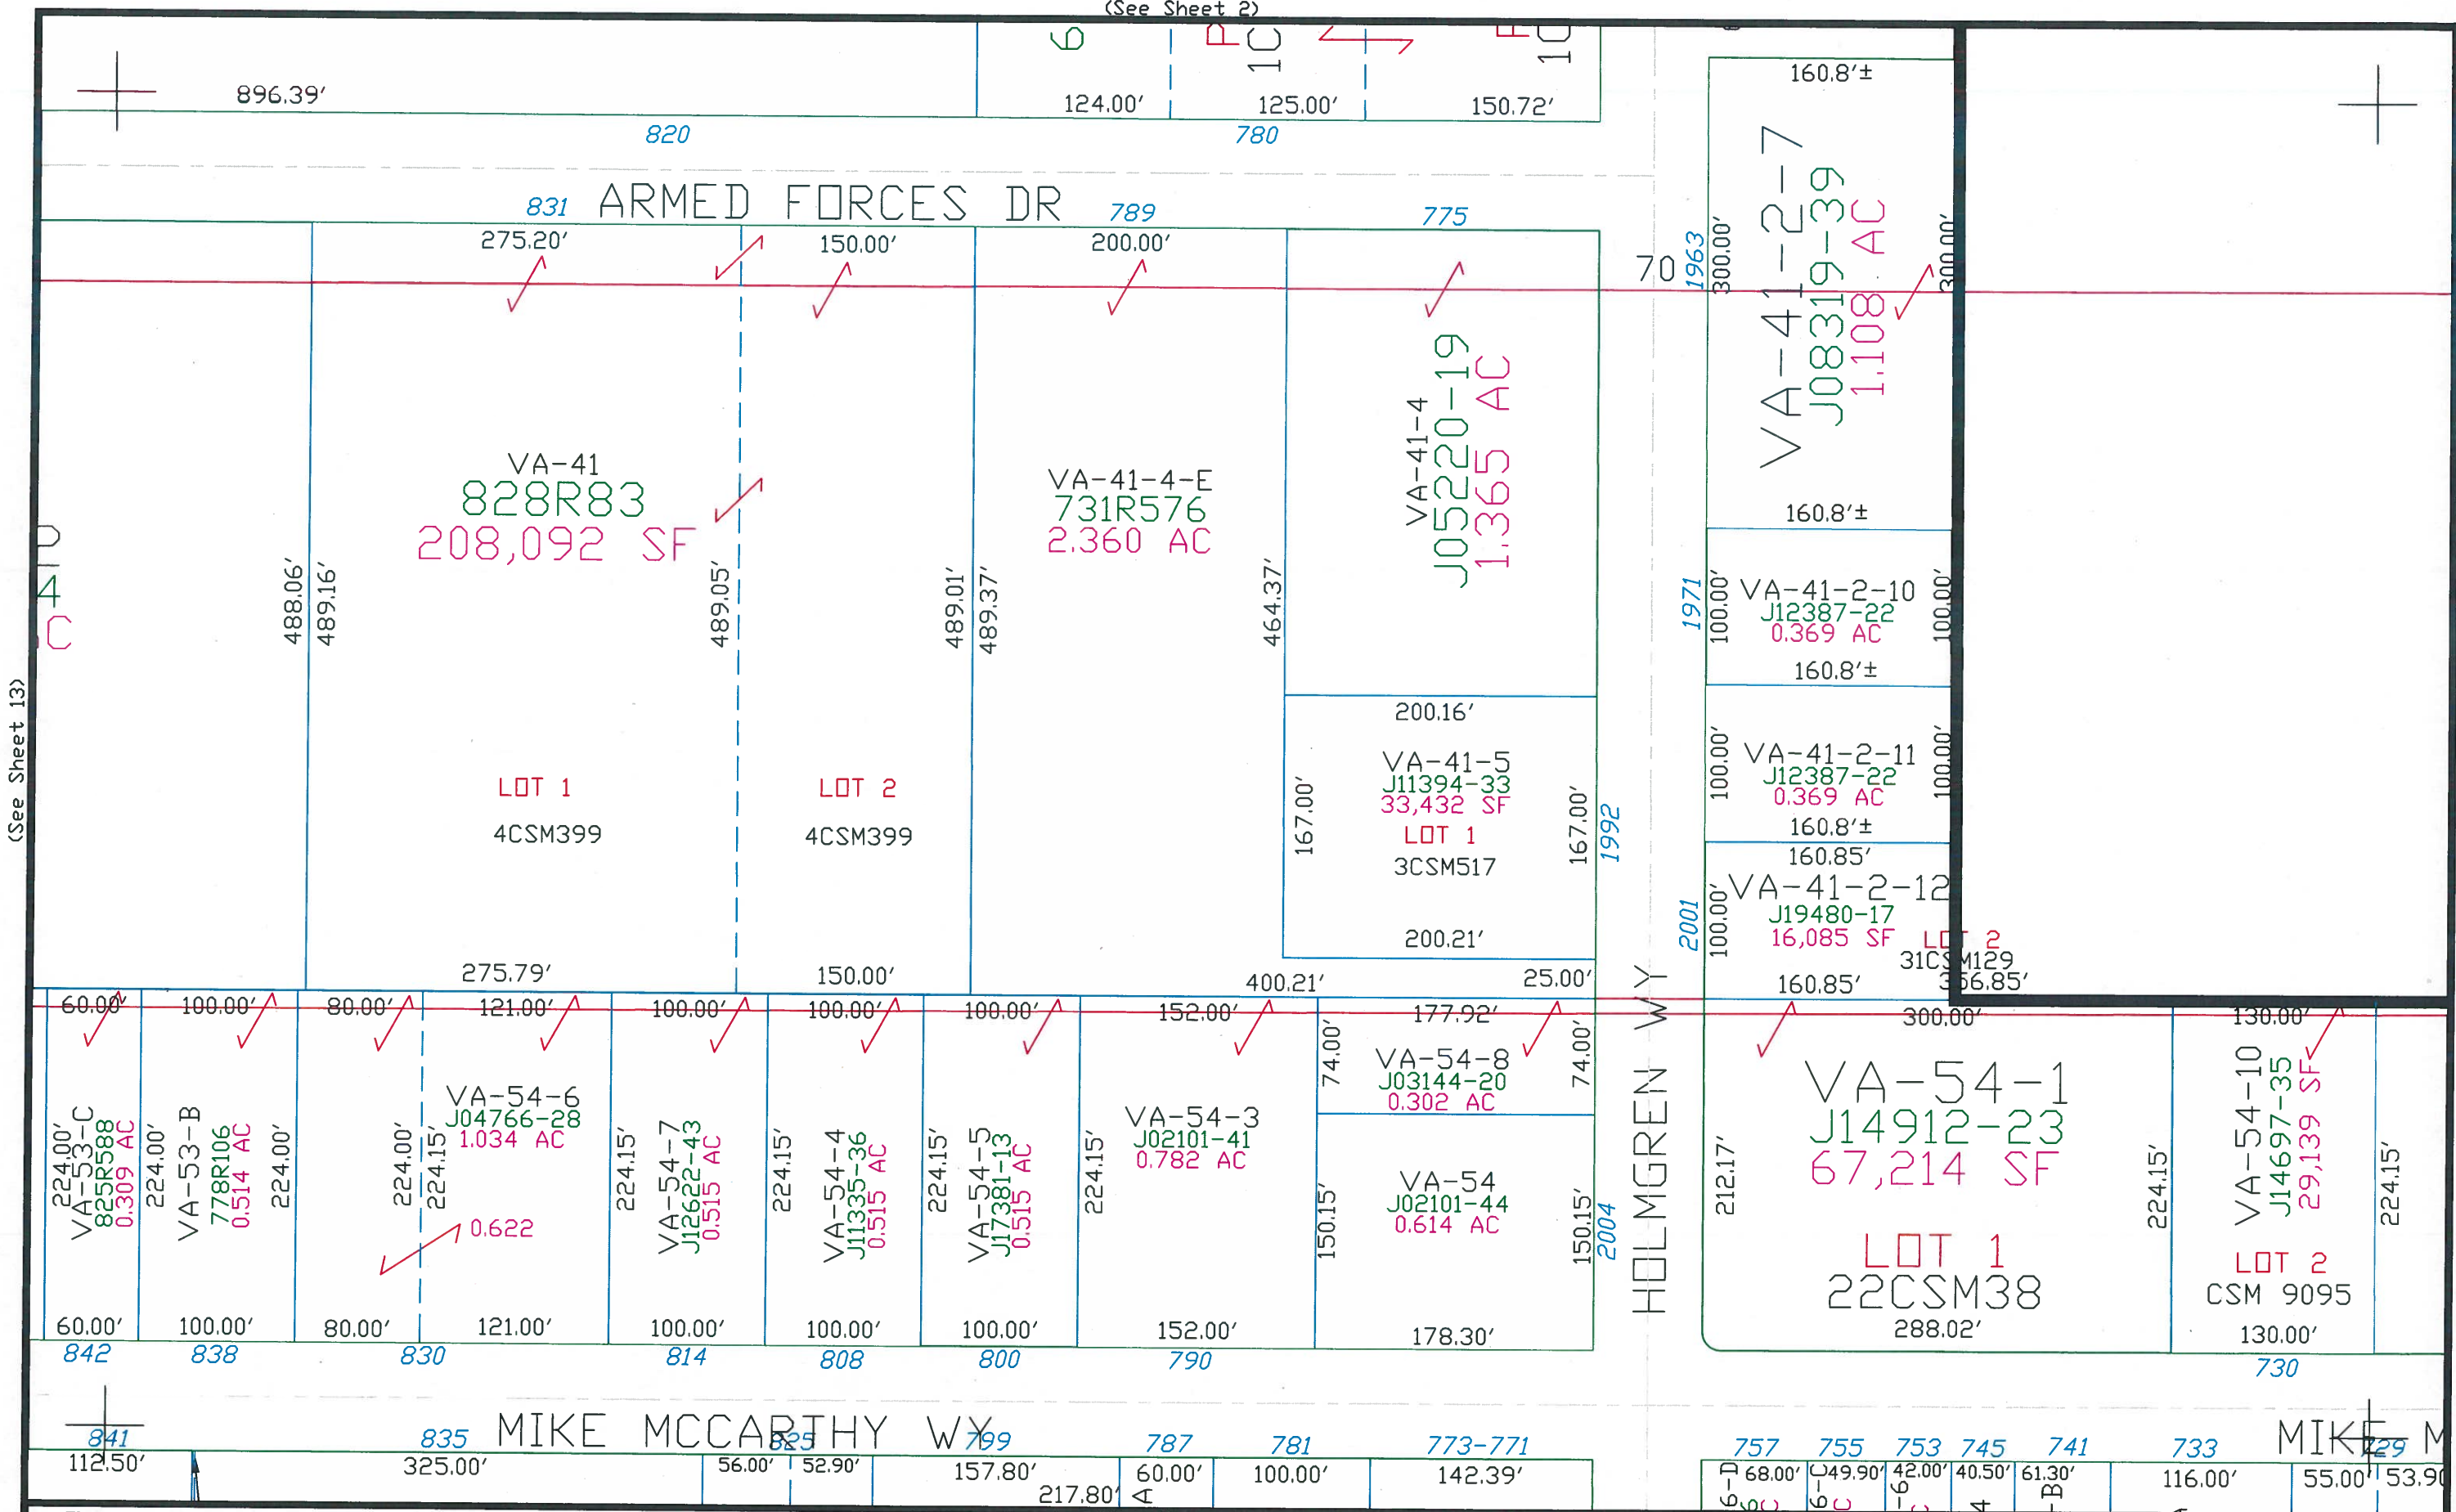

(See Sheet 13)

(See Sheet 11)

This is a compilation of records and data located in various county offices and is to be used for reference purposes only. The map is controlled by the field measurements between the corners of the Public Land Survey System and the parcels are mapped from available records which may not precisely fit field conditions. Brown County is not responsible for any inaccuracies.

Scale 1" = 100'

(See Sheet 23)


© 2019 BROWN COUNTY SURVEY DEPT.
This map was created by the Brown County Survey Department with funding provided by the Village of Ashwaubenon and the Wisconsin Land Information Program.

Village of Ashwaubenon
Brown County Plot Date: 8/28/2019
RPL Office Drafter: C MILLER

(See Sheet 14)

(See Sheet 12)

OF GREEN BAY

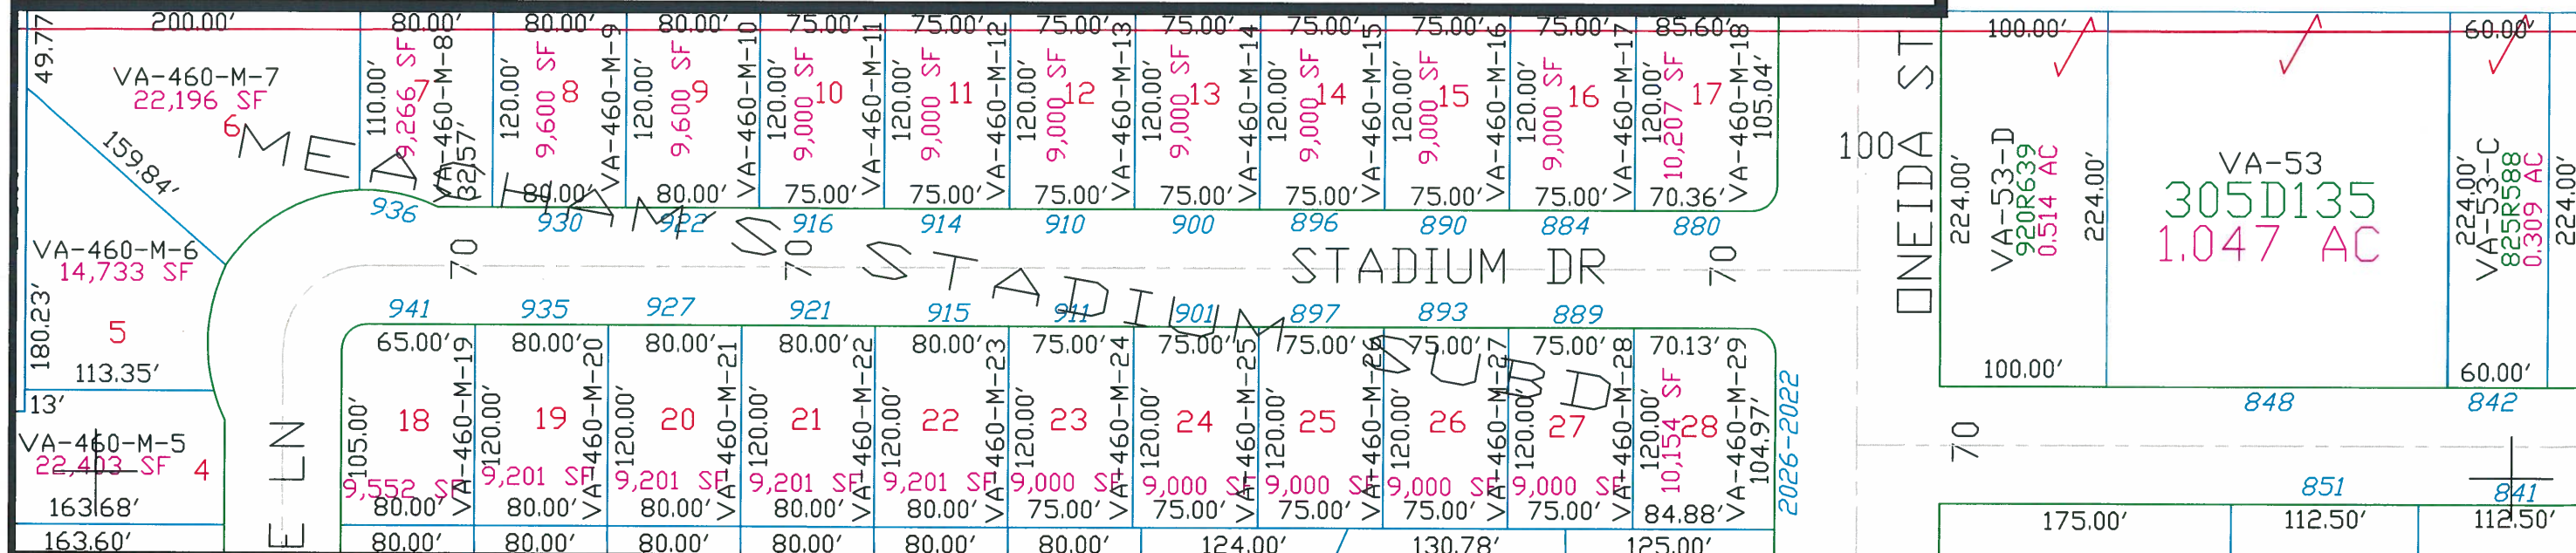

This is a compilation of records and data located in various county offices and is to be used for reference purposes only. The map is controlled by the field measurements between the corners of the Public Land Survey System and the parcels are mapped from available records which may not precisely fit field conditions. Brown County is not responsible for any inaccuracies.


Scale 1" = 100'

(See Sheet 24)

© 2019 BROWN COUNTY SURVEY DEPT.
This map was created by the Brown County Survey Department with funding provided by the Village of Ashwaubenon and the Wisconsin Land Information Program.

Village of Ashwaubenon

Brown County Plot Date: 6/20/2019
RPL Office Drafter: C MILLER

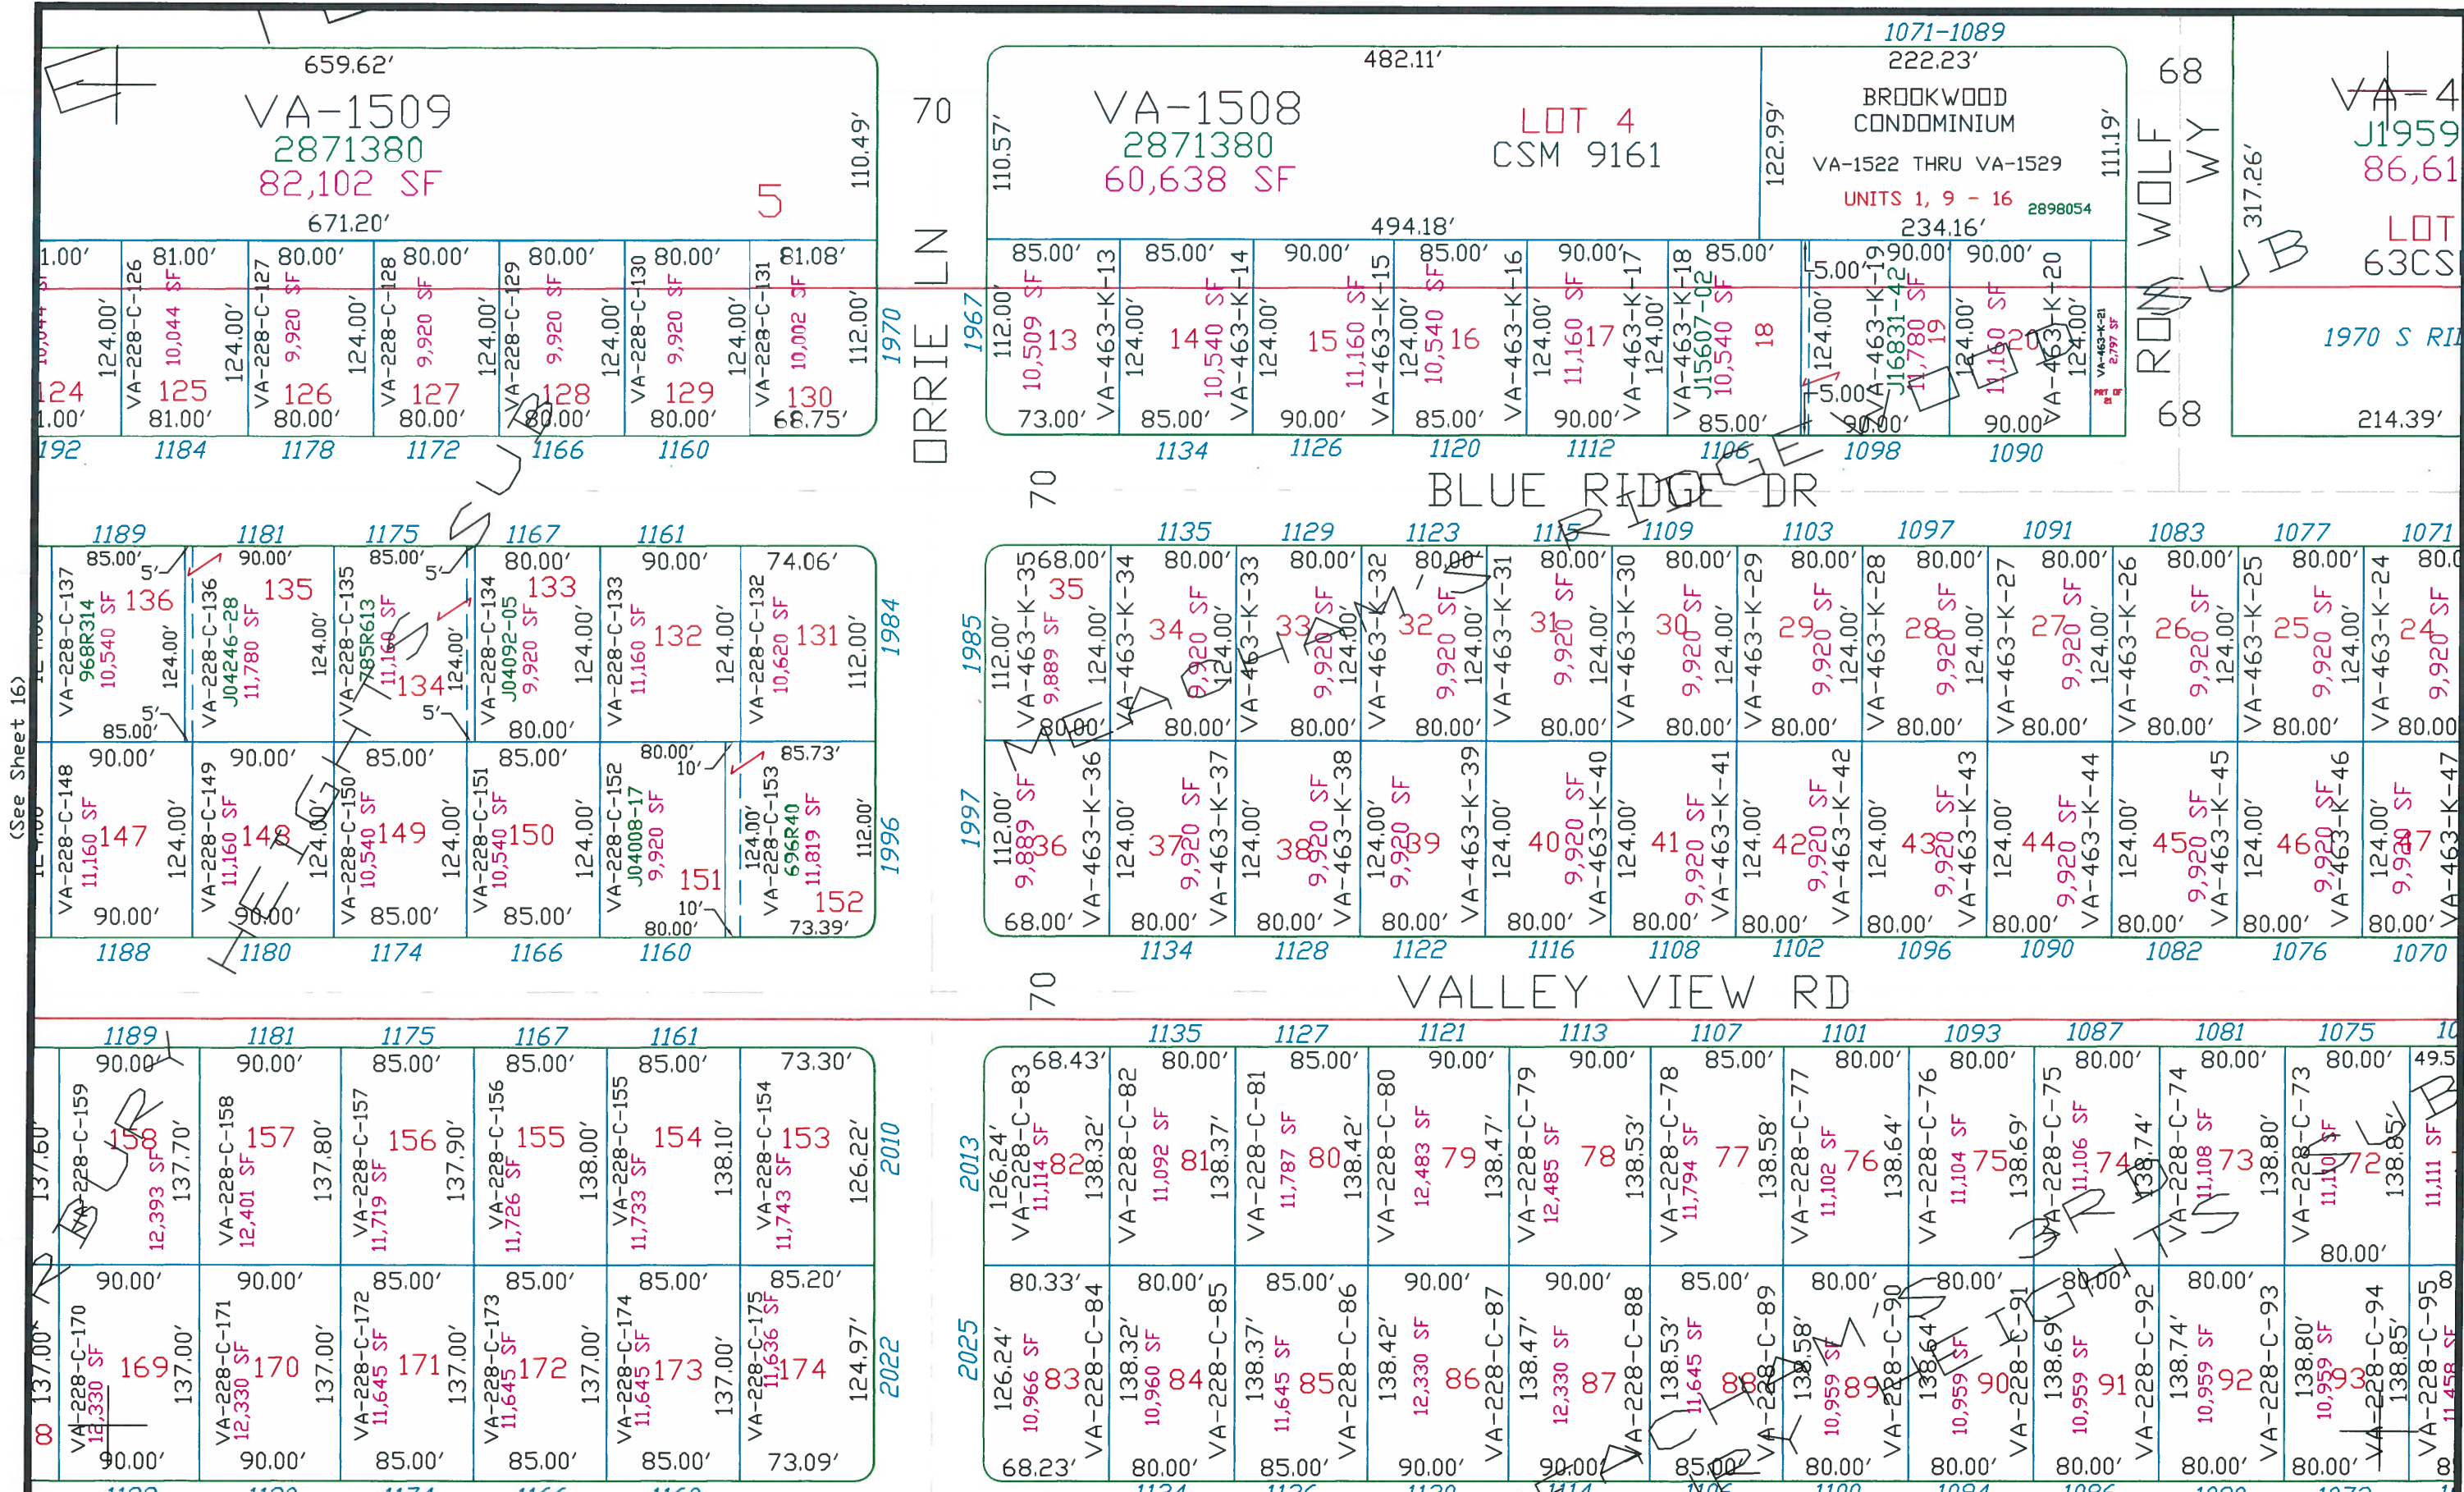

(See Sheet 16)

(See Sheet 14)

This is a compilation of records and data located in various county offices and is to be used for reference purposes only. The map is controlled by the field measurements between the corners of the Public Land Survey System and the parcels are mapped from available records which may not precisely fit field conditions. Brown County is not responsible for any inaccuracies.

Scale 1" = 100'

(See Sheet 26)
© 2020 BROWN COUNTY SURVEY DEPT.
This map was created by the Brown County Survey Department with funding provided by the Village of Ashwaubenon and the Wisconsin Land Information Program.

Village of Ashwaubenon
Brown County Plot Date: 5/26/2020
RPL Office Drafter: T. LESLIE

1303-1305	1295-1297	1289-1291	1281-1283	1273-1275	1265-1267	1259-1261	1253	1243-1245	1958-1960
127.45' VA-460-H-10 10 92.18'	126.83' VA-460-H-9 9 92.18'	126.20' VA-460-H-8 8 92.18'	125.57' VA-460-H-7 7 92.18'	124.94' 1273-1275 BROOKWOOD CONDOMINIUM VA-1375 VA-1376 UNITS 1&2 92.18'	123.68' VA-460-H-5 5 92.18'	123.06' VA-460-H-4 4 92.18'	122.42' VA-460-H-3 3 92.18'	121.79' VA-460-H-2 2 91.42'	121.11' VA-460-H-1 1 100.00'
VA-228-D-180 85.00' 124.00'	VA-228-D-181 84.00' 124.00'	VA-228-D-182 85.00' 124.00'	VA-228-D-183 84.00' 124.00'	VA-228-D-184 85.00' 124.00'	VA-228-D-185 84.00' 124.00'	VA-228-D-186 85.00' 124.00'	VA-228-D-187 84.00' 124.00'	VA-228-D-188 85.00' 124.00'	VA-228-D-189 84.00' 124.00'
1306	1300	1292	1286	1280	1270	1264	1260	1250	1238-1240
1307	1301	1293	1287	1279	1271	1265	1257	1251	1245
84.00' VA-228-D-173 395 124.00'	85.00' VA-228-D-172 394 124.00'	84.00' VA-228-D-171 393 124.00'	85.00' VA-228-D-170 392 124.00'	80.00' VA-228-D-169 J14564-01 9,920 SF 391 124.00'	85.00' VA-228-D-168 J14564-02 11,532 SF 390 124.00'	80.00' VA-228-D-167 J14588-10 9,920 SF 389 124.00'	85.00' VA-228-D-166 388 124.00'	84.00' VA-228-D-165 387 124.00'	100.00' VA-48-2 990R147 0.285 AC 124.00'
80.00' VA-228-D-11 9,920 SF 34 124.00'	80.00' VA-228-D-10 9,920 SF 23 124.00'	80.00' VA-228-D-9 9,920 SF 23 124.00'	80.00' VA-228-D-8 9,920 SF 23 124.00'	80.00' VA-228-D-7 9,920 SF 23 124.00'	80.00' VA-228-D-6 9,920 SF 23 124.00'	80.00' VA-228-D-5 9,920 SF 23 124.00'	80.00' VA-228-D-4 9,920 SF 23 124.00'	80.00' VA-228-D-3 9,920 SF 23 124.00'	80.00' VA-228-D-2 9,920 SF 23 124.00'
1306	1300	1294	1286	1280	1274	1268	1260	1254	1242
1307	1301	1295	1289	1281	1275	1269	1261	1255	1249
80.00' VA-228-D-20 10,960 SF 41 137.00'	80.00' VA-228-D-21 10,960 SF 42 137.00'	80.00' VA-228-D-22 10,960 SF 43 137.00'	80.00' VA-228-D-23 10,960 SF 44 137.00'	80.00' VA-228-D-24 10,960 SF 45 137.00'	80.00' VA-228-D-25 10,960 SF 46 137.00'	80.00' VA-228-D-26 10,960 SF 47 137.00'	80.00' VA-228-D-27 10,960 SF 48 137.00'	80.00' VA-228-D-28 10,960 SF 49 137.00'	80.00' VA-228-D-29 10,960 SF 50 137.00'
80.00' VA-228-D-41 10,434 SF 64 130.11'	80.00' VA-228-D-40 10,484 SF 63 130.74'	80.00' VA-228-D-39 10,533 SF 62 131.36'	80.00' VA-228-D-38 10,583 SF 61 131.98'	80.00' VA-228-D-37 10,633 SF 60 132.60'	80.00' VA-228-D-36 10,683 SF 59 133.22'	80.00' VA-228-D-35 10,733 SF 58 133.85'	80.00' VA-228-D-34 10,783 SF 57 134.47'	80.00' VA-228-D-33 10,833 SF 56 135.09'	80.00' VA-228-D-32 10,883 SF 55 135.71'
1306	1300	1294	1288	1280	1274	1268	1260	1254	1242
1307	1301	1295	1289	1281	1275	1269	1261	1255	1249
80.00' VA-228-D-42 10,384 SF 64 130.11'	80.00' VA-228-D-41 10,434 SF 63 130.74'	80.00' VA-228-D-40 10,484 SF 62 131.36'	80.00' VA-228-D-39 10,533 SF 61 131.98'	80.00' VA-228-D-38 10,583 SF 60 132.60'	80.00' VA-228-D-37 10,633 SF 59 133.22'	80.00' VA-228-D-36 10,683 SF 58 133.85'	80.00' VA-228-D-35 10,733 SF 57 134.47'	80.00' VA-228-D-34 10,783 SF 56 135.09'	80.00' VA-228-D-33 10,833 SF 55 135.71'
1306	1300	1294	1288	1280	1274	1268	1260	1254	1242

1215-1217	1209	1217	1211	1203	1197	1189
59.00' VA-228-C-119 J06134-42 11,011 SF 118 122.06'	41.00' VA-228-C-117 J19238-46 12,206 SF 116 122.10'	39.00' VA-228-C-116 J14802-35 10,988 SF 115 122.14'	51.00' VA-228-C-115 J14802-35 10,988 SF 115 122.17'	80.00' VA-228-C-120 J05889-13 8,897 SF 119 124.00'	80.00' VA-228-C-121 J17852-09 10,912 SF 120 124.00'	80.00' VA-228-C-122 9,920 SF 121 124.00'
1216	1210	1204	1198	1192	1186	1180
1217	1211	1203	1197	1189	1181	1173
72.97' VA-228-C-142 111.97' 141 10,509 SF 124.00'	90.00' VA-228-C-141 11.160 SF 140 124.00'	85.50' VA-228-C-140 10,602 SF 139 124.00'	86.00' VA-228-C-139 10,664 SF 138 124.00'	90.00' VA-228-C-138 11,160 SF 137 124.00'	85.00' VA-228-C-137 968R314 10,540 SF 136 124.00'	85.00' VA-228-C-136 968R314 10,540 SF 136 124.00'
1216	1210	1202	1194	1188	1182	1176
1217	1211	1203	1195	1189	1181	1173
72.97' VA-228-C-164 125.05' 11,637 SF 163 137.18'	90.00' VA-228-C-163 12,362 SF 162 137.29'	85.50' VA-228-C-162 11,751 SF 161 137.39'	91.00' VA-228-C-161 12,515 SF 160 137.49'	90.00' VA-228-C-160 12,385 SF 159 137.60'	90.00' VA-228-C-159 12,393 SF 158 137.70'	90.00' VA-228-C-158 12,393 SF 158 137.70'
1216	1210	1202	1194	1188	1182	1176
1217	1211	1203	1195	1189	1181	1173
73.04' VA-228-C-165 J17085-33 12,984 SF 164 137.00'	90.00' VA-228-C-166 J16975-03 10,960 SF 165 137.00'	85.50' VA-228-C-167 11,713 SF 166 137.00'	91.00' VA-228-C-168 J16524-39 13,700 SF 167 137.00'	90.00' VA-228-C-169 794R446 11,097 SF 168 137.00'	90.00' VA-228-C-170 12,330 SF 169 137.00'	90.00' VA-228-C-171 12,330 SF 169 137.00'
1216	1210	1202	1194	1188	1182	1176

This is a compilation of records and data located in various county offices and is to be used for reference purposes only. The map is controlled by the field measurements between the corners of the Public Land Survey System and the parcels are mapped from available records which may not precisely fit field conditions. Brown County is not responsible for any inaccuracies.


Scale 1" = 100'

(See Sheet 27)

© 2019 BROWN COUNTY SURVEY DEPT.
This map was created by the Brown County Survey Department with funding provided by the Village of Ashwaubenon and the Wisconsin Land Information Program.

Village of Ashwaubenon

Brown County Plot Date: 8/27/2019
RPL Office Drafter: C MILLER

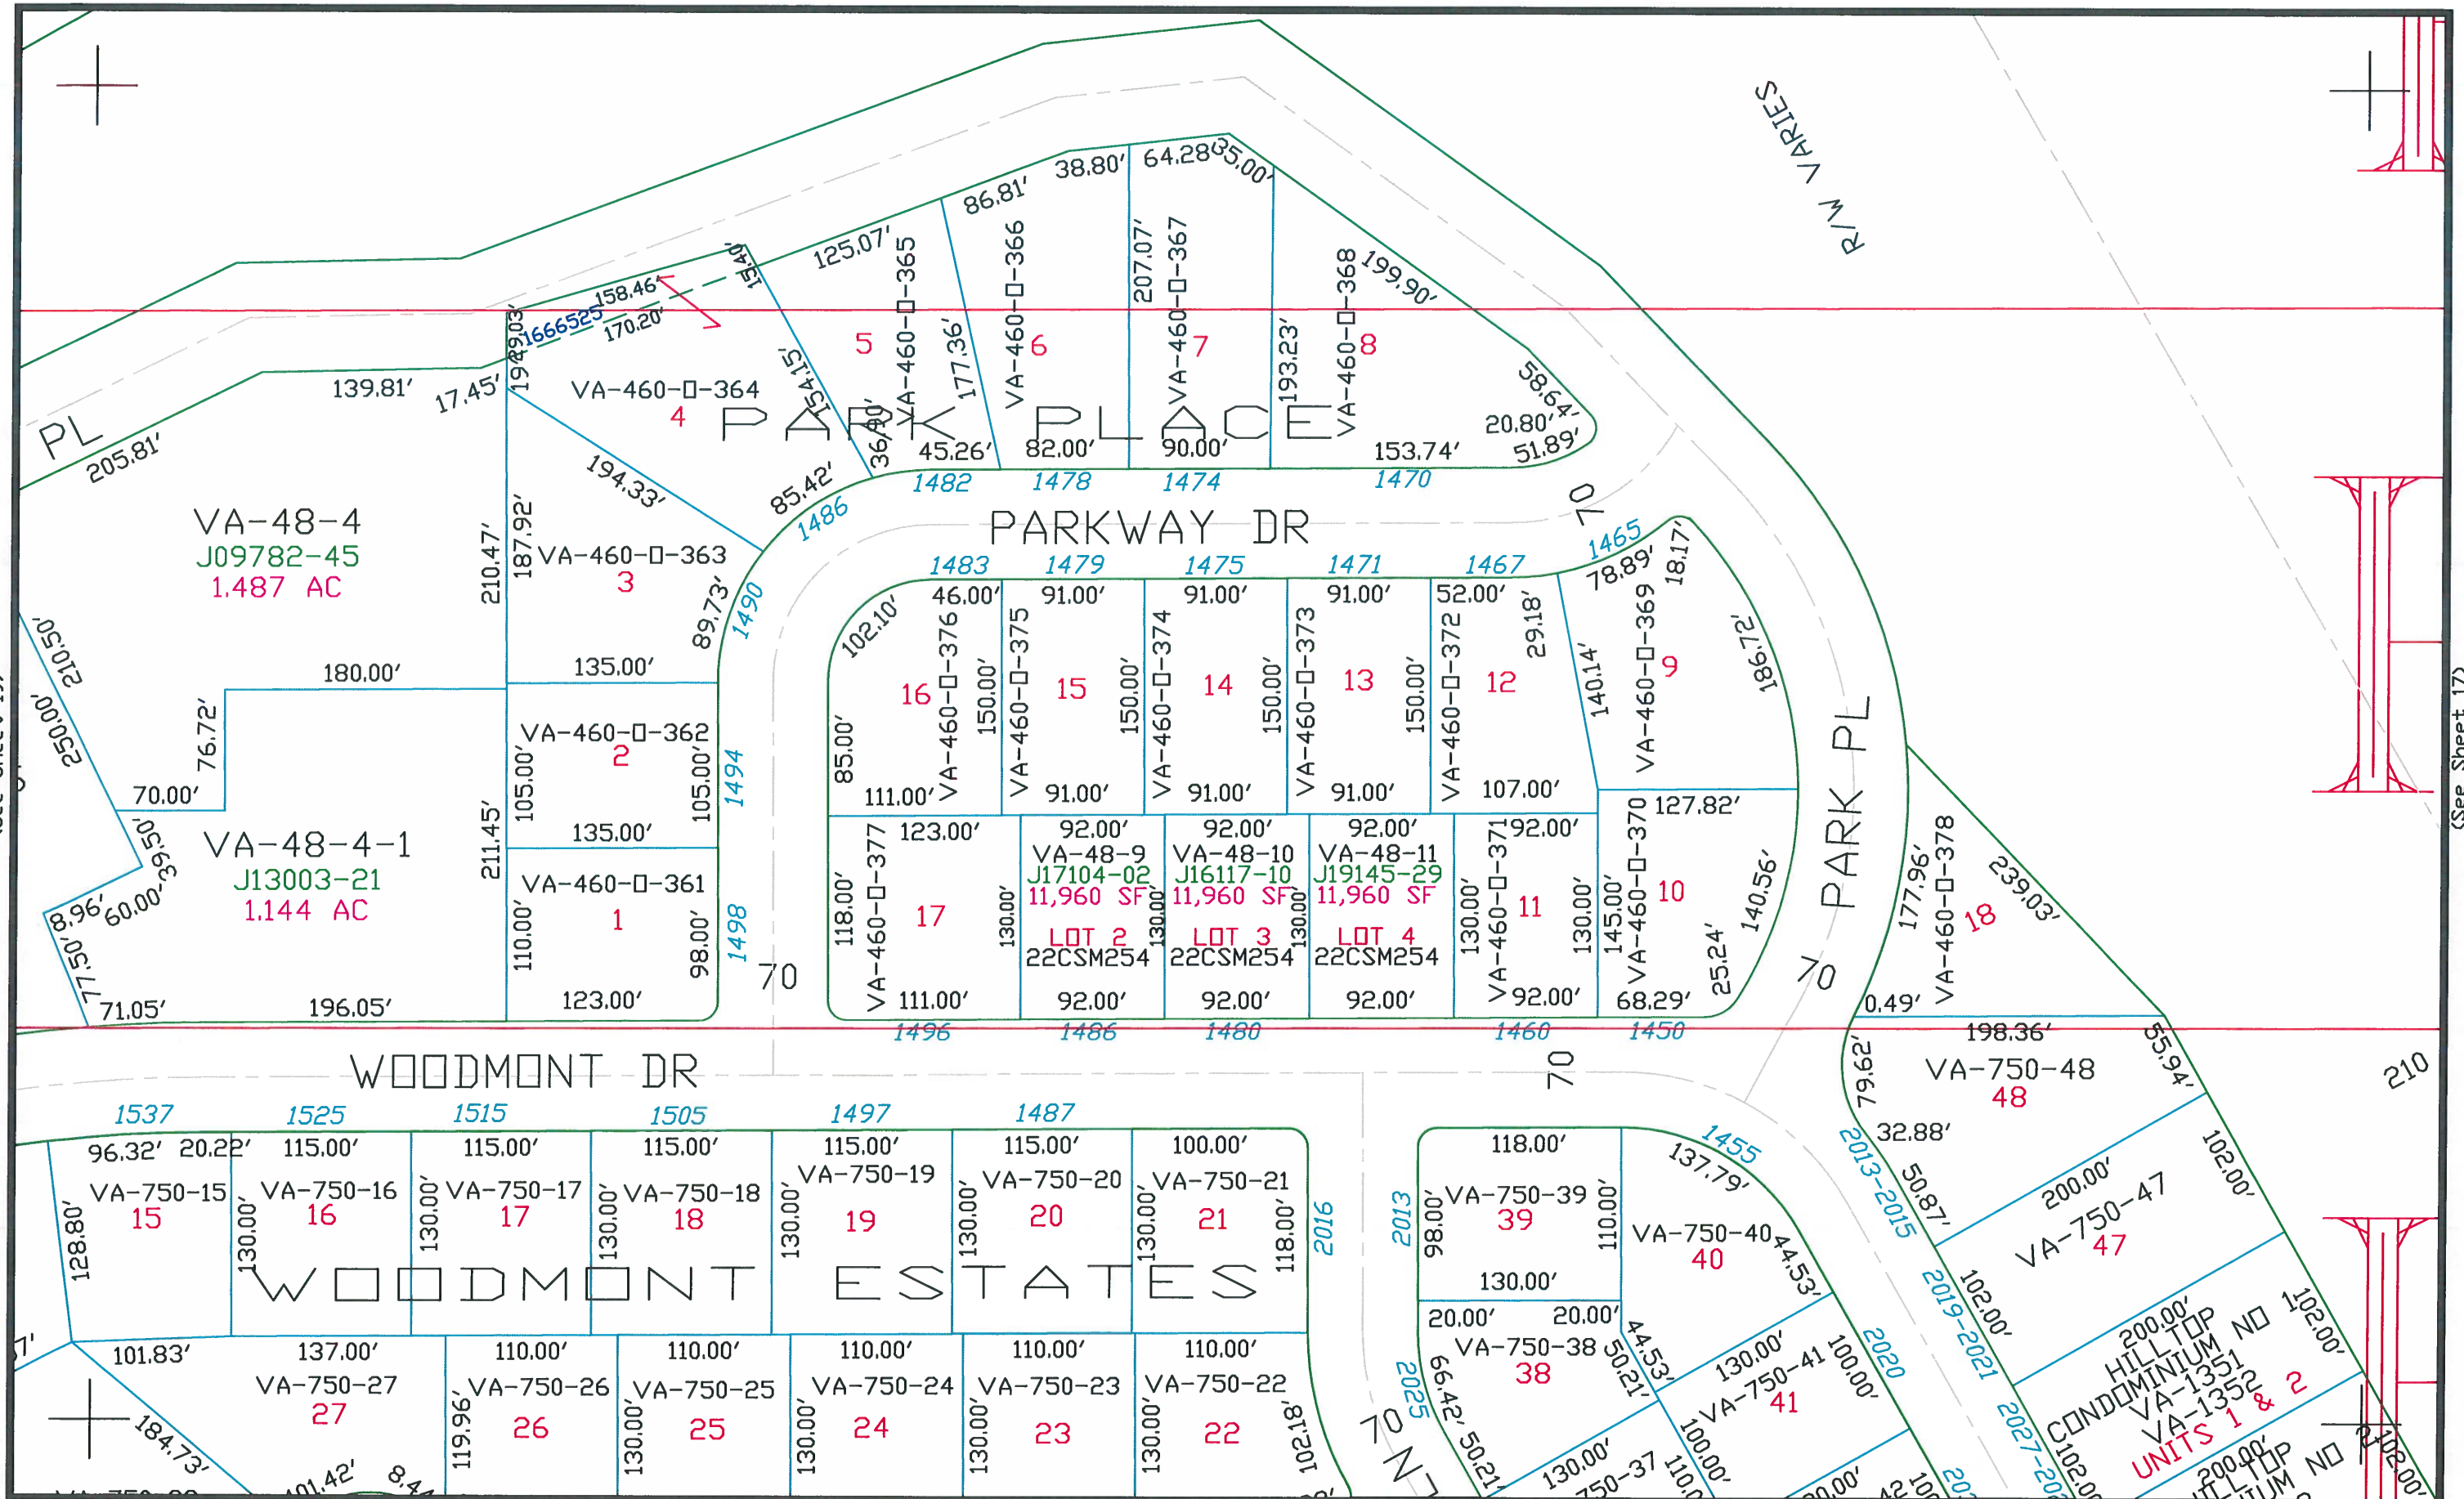


(See Sheet 29)

$$\text{Scale } 1'' = 100'$$

Village of Ashwaubenon

Brown County Plot Date: 8/22/07
RPL Office Drafter: D PHELPS

(See Sheet 21)

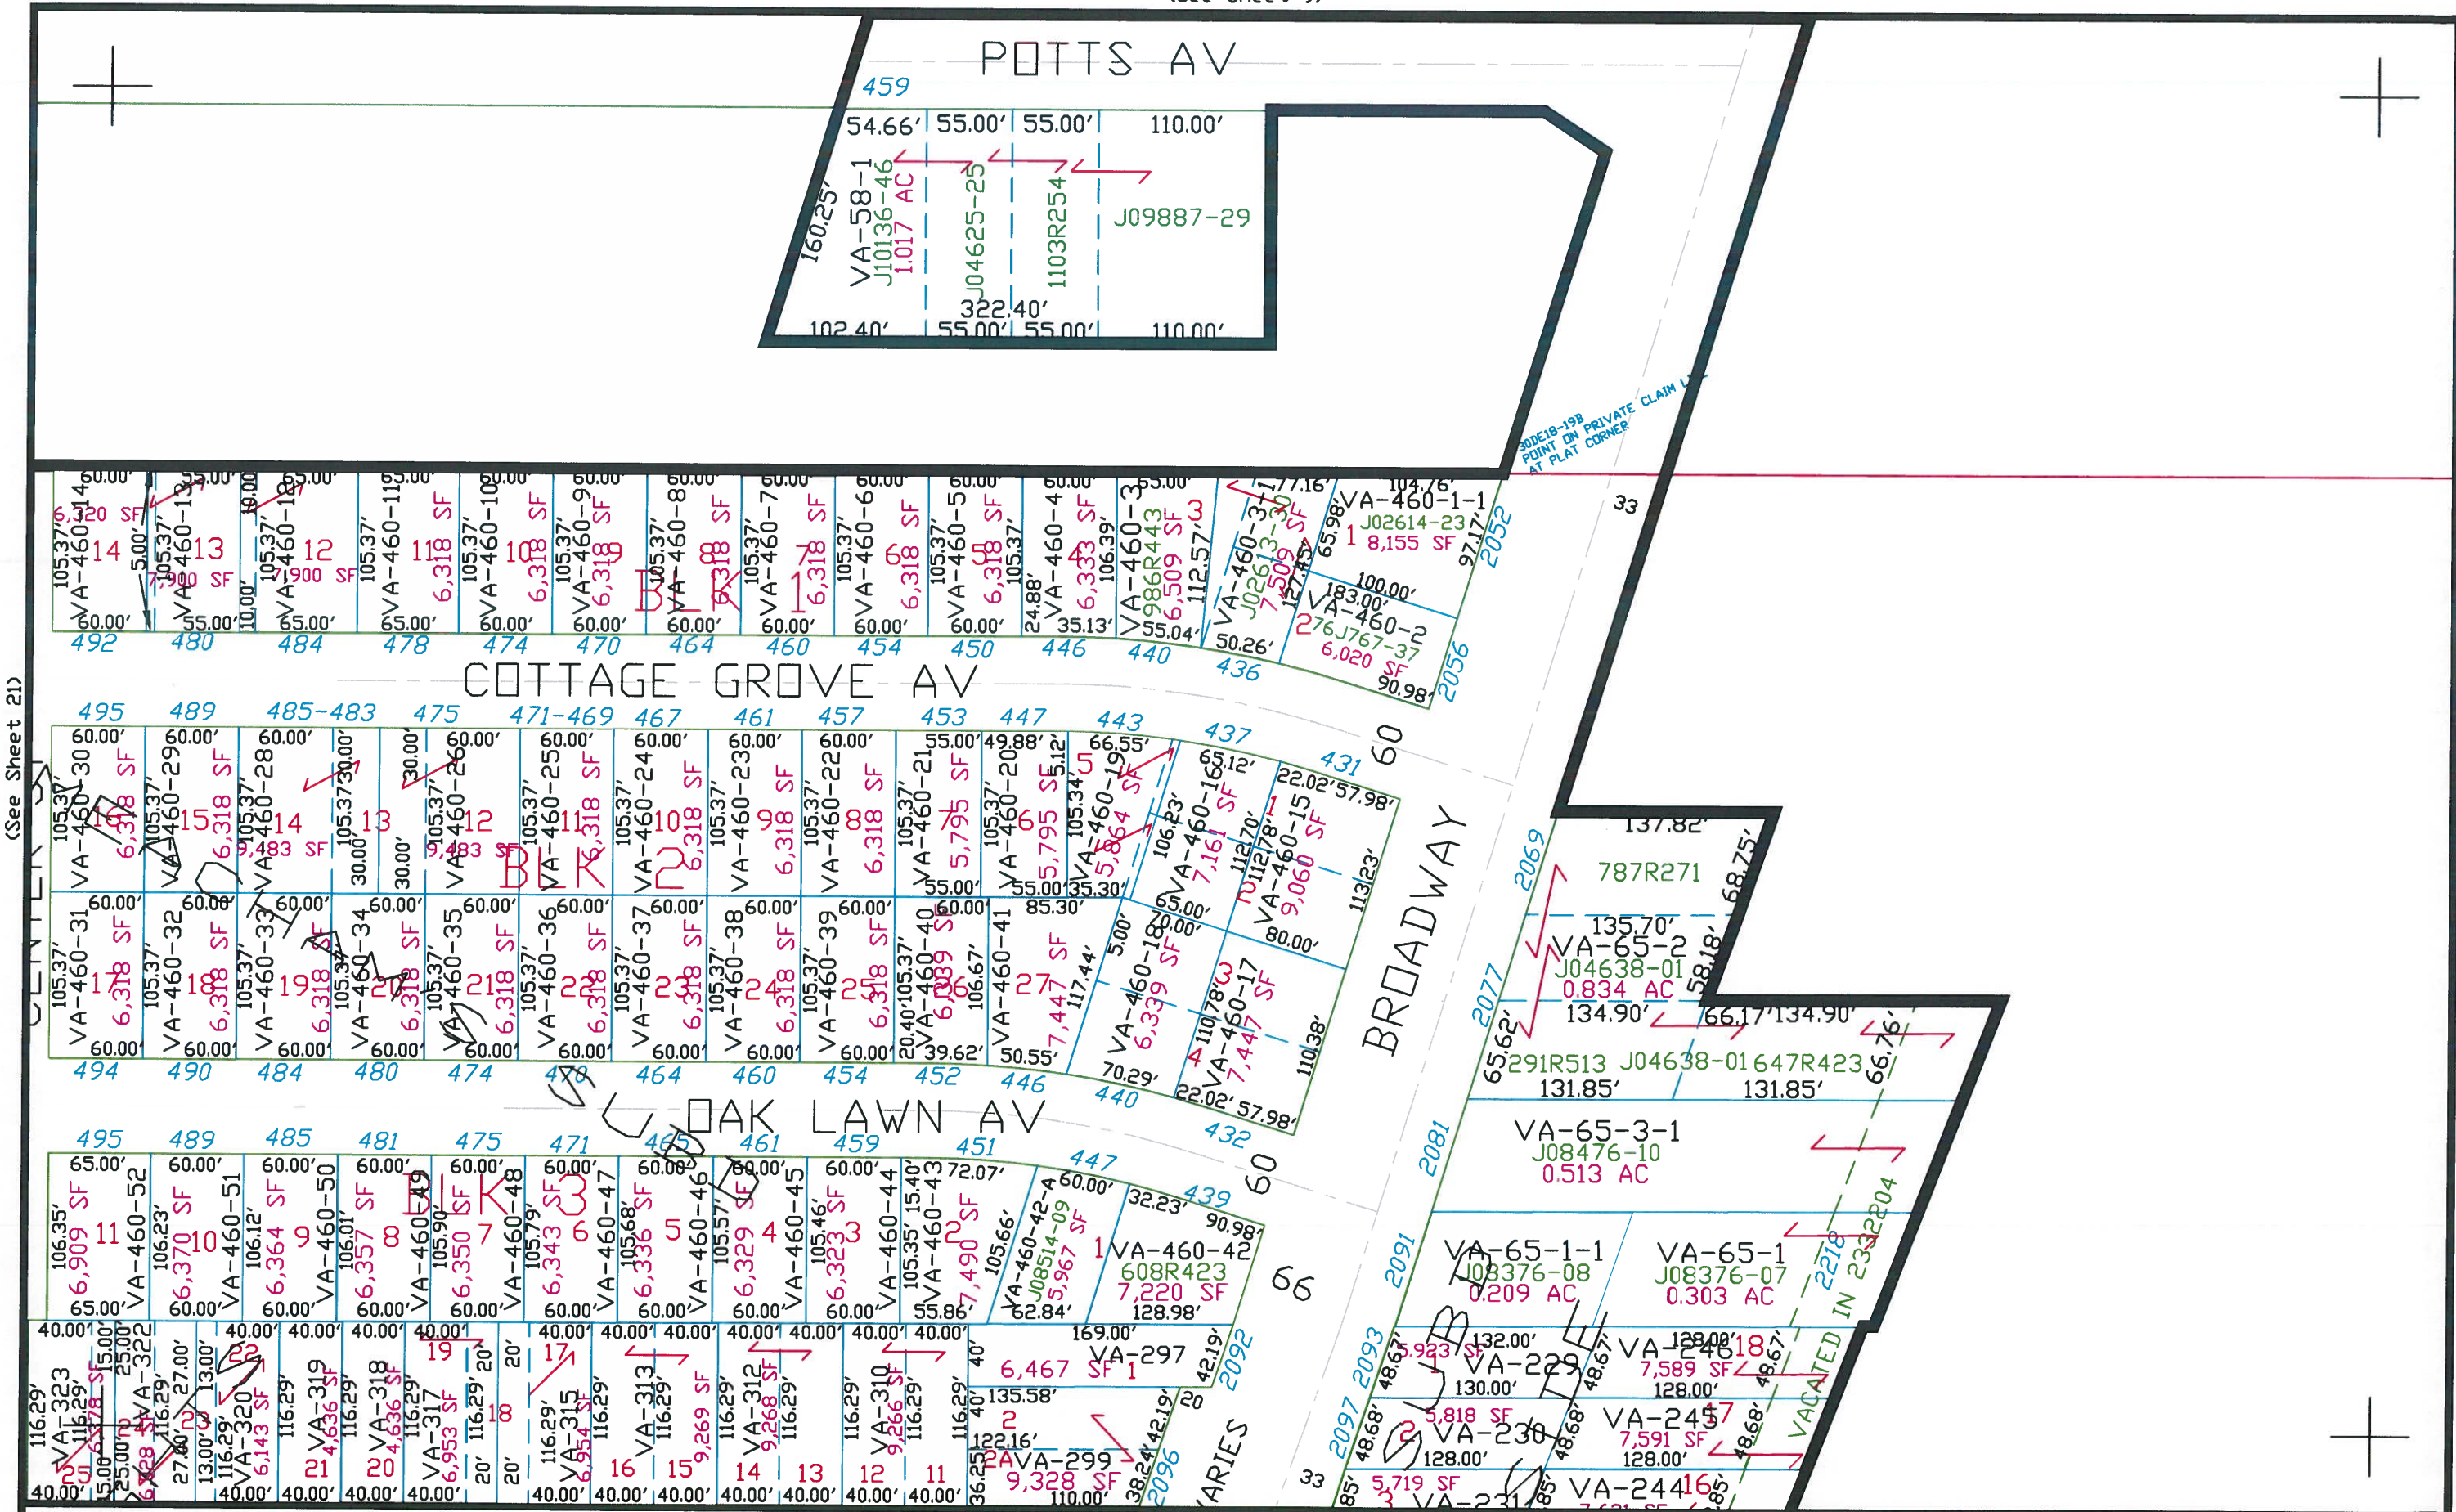


This is a compilation of records and data located in various county offices and is to be used for reference purposes only. The map is controlled by the field measurements between the corners of the Public Land Survey System and the parcels are mapped from available records which may not precisely fit field conditions. Brown County is not responsible for any inaccuracies.

Scale 1" = 100'

© 2015 BROWN COUNTY SURVEY DEPT.
This map was created by the Brown County Survey Department with funding provided by the Village of Ashwaubenon and the Wisconsin Land Information Program.

Village of Ashwaubenon
Brown County Plot Date: 5/05/2015
RPL Office Drafter: D PHELPS

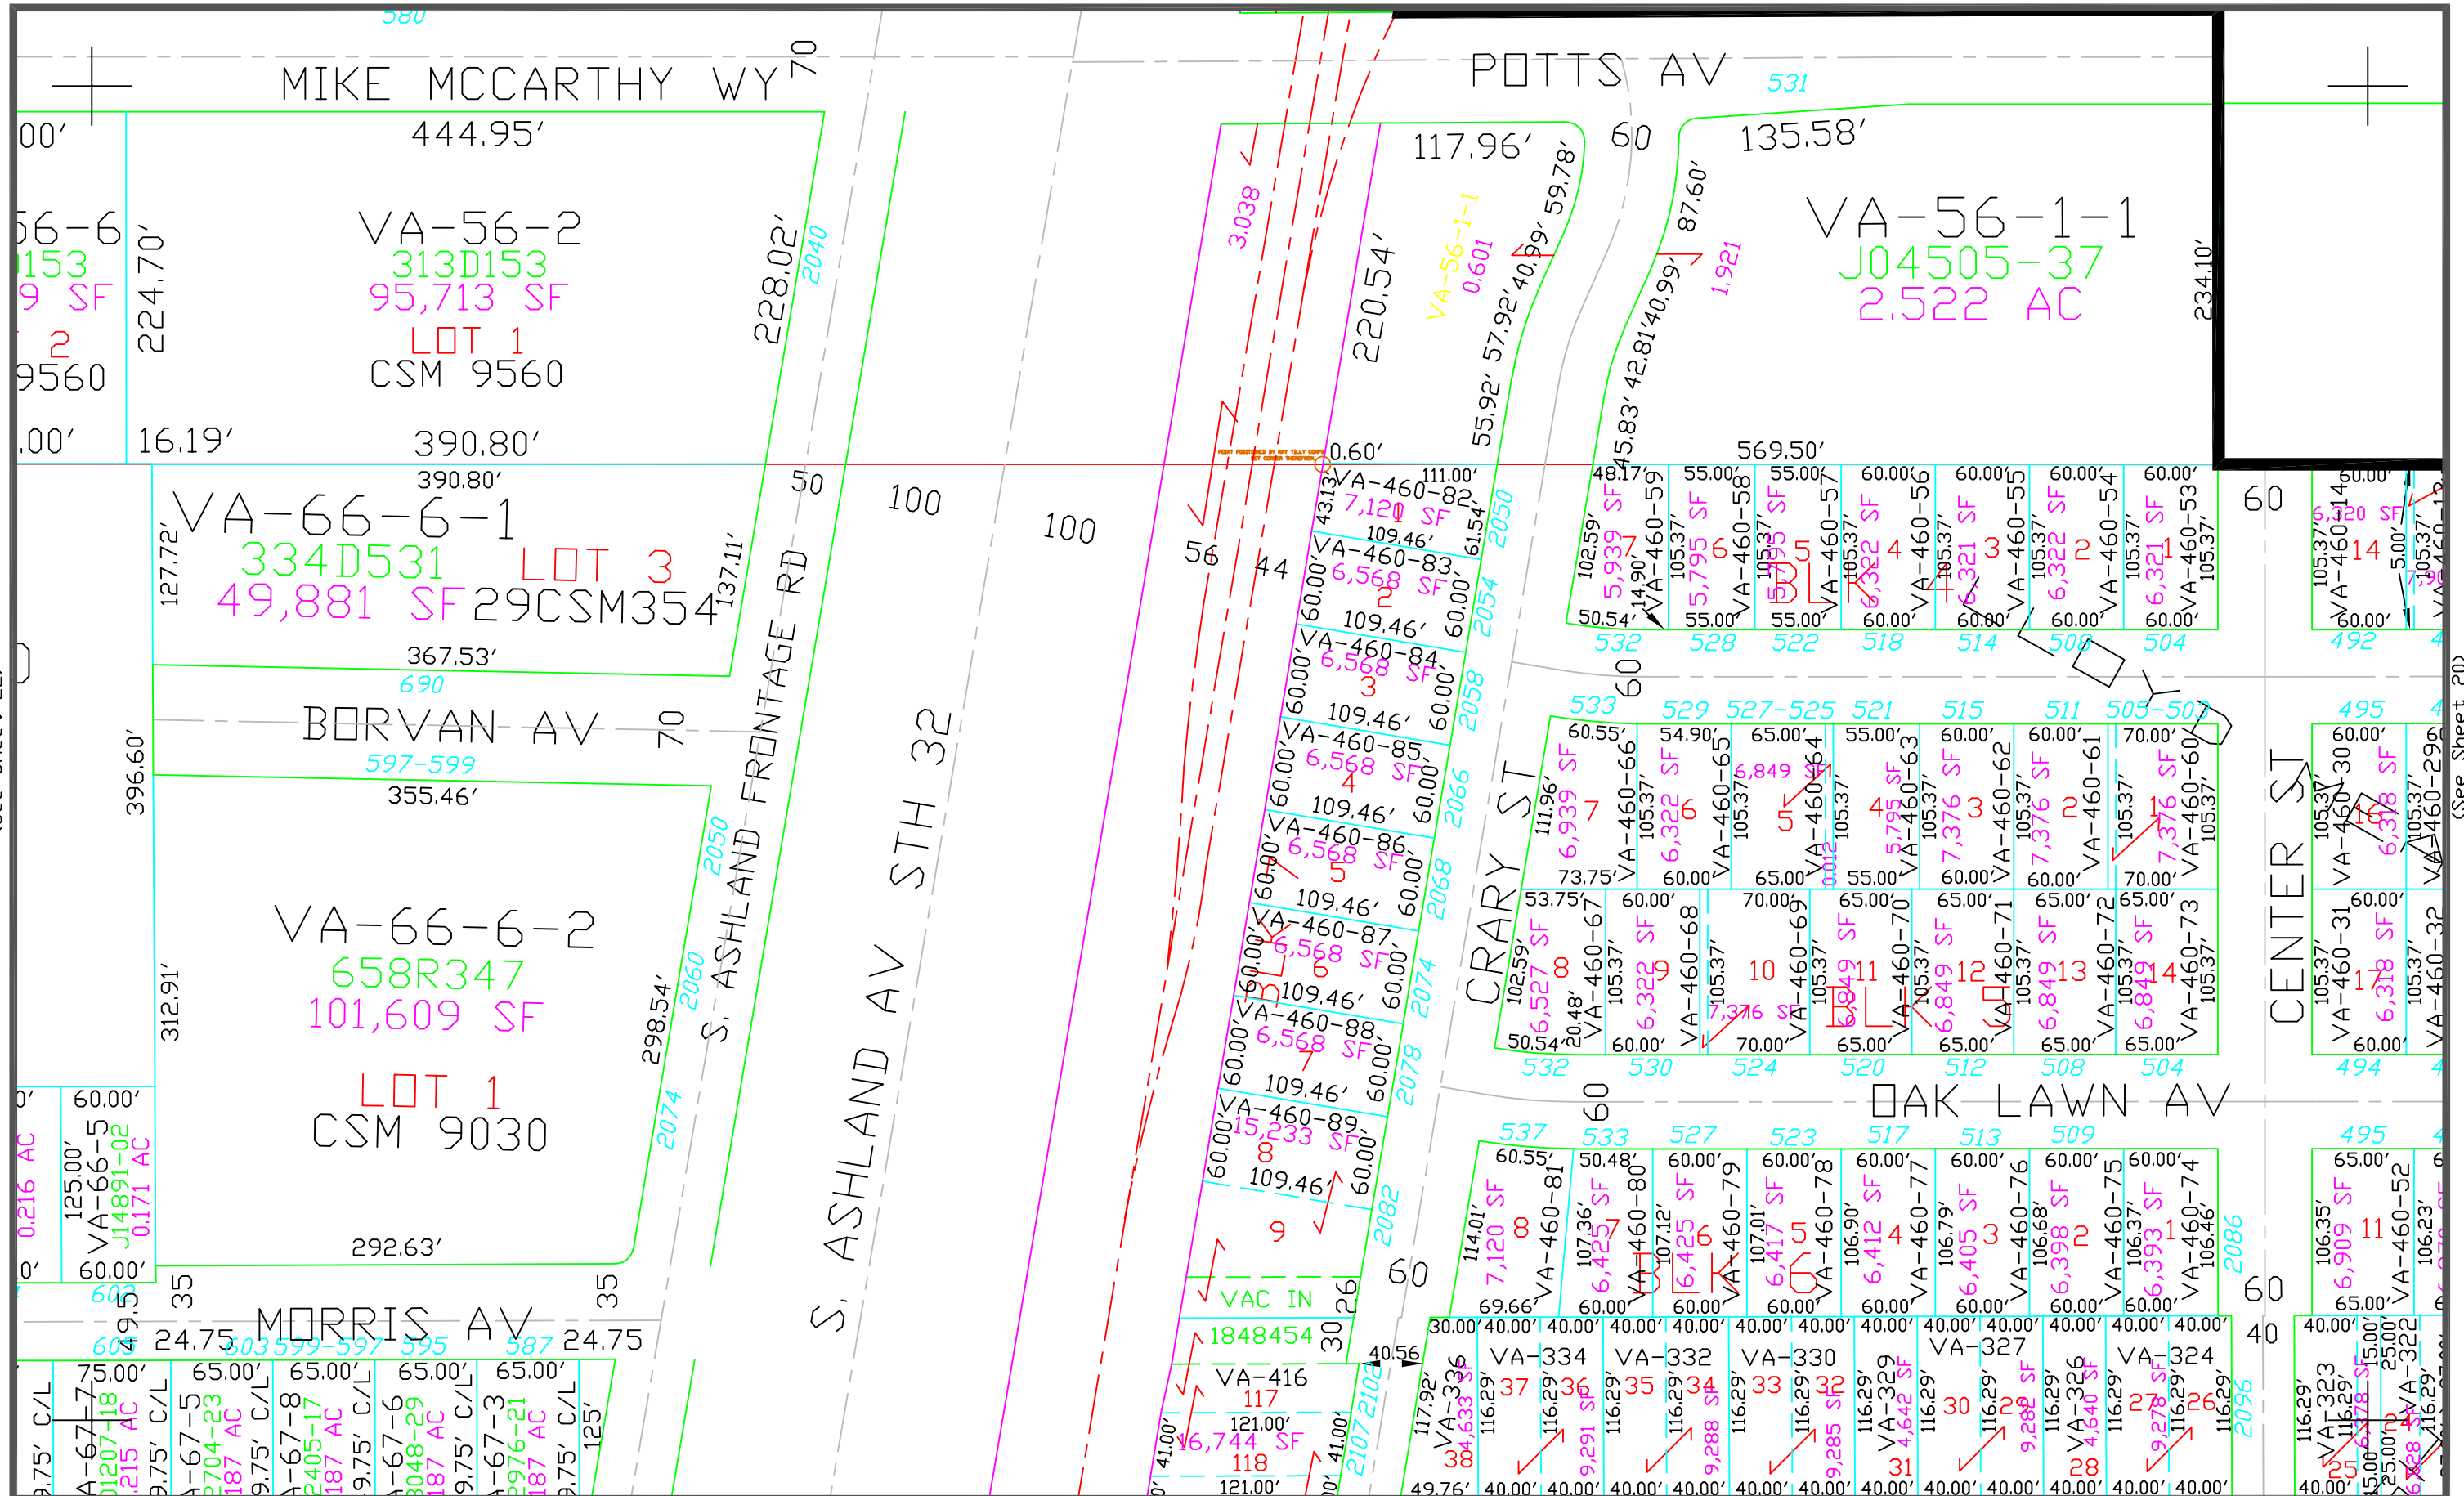

This is a compilation of records and data located in various county offices and is to be used for reference purposes only. The map is controlled by the field measurements between the corners of the Public Land Survey System and the parcels are mapped from available records which may not precisely fit field conditions. Brown County is not responsible for any inaccuracies.


Scale 1" = 100'

© 2022 BROWN COUNTY SURVEY DEPT.

This map was created by the Brown County Survey Department with funding provided by the Village of Ashwaubenon and the Wisconsin Land Information Program.

Village of Ashwaubenon

Brown County Plot Date: 12/1/2022
RPL Office Drafter: C MILLER

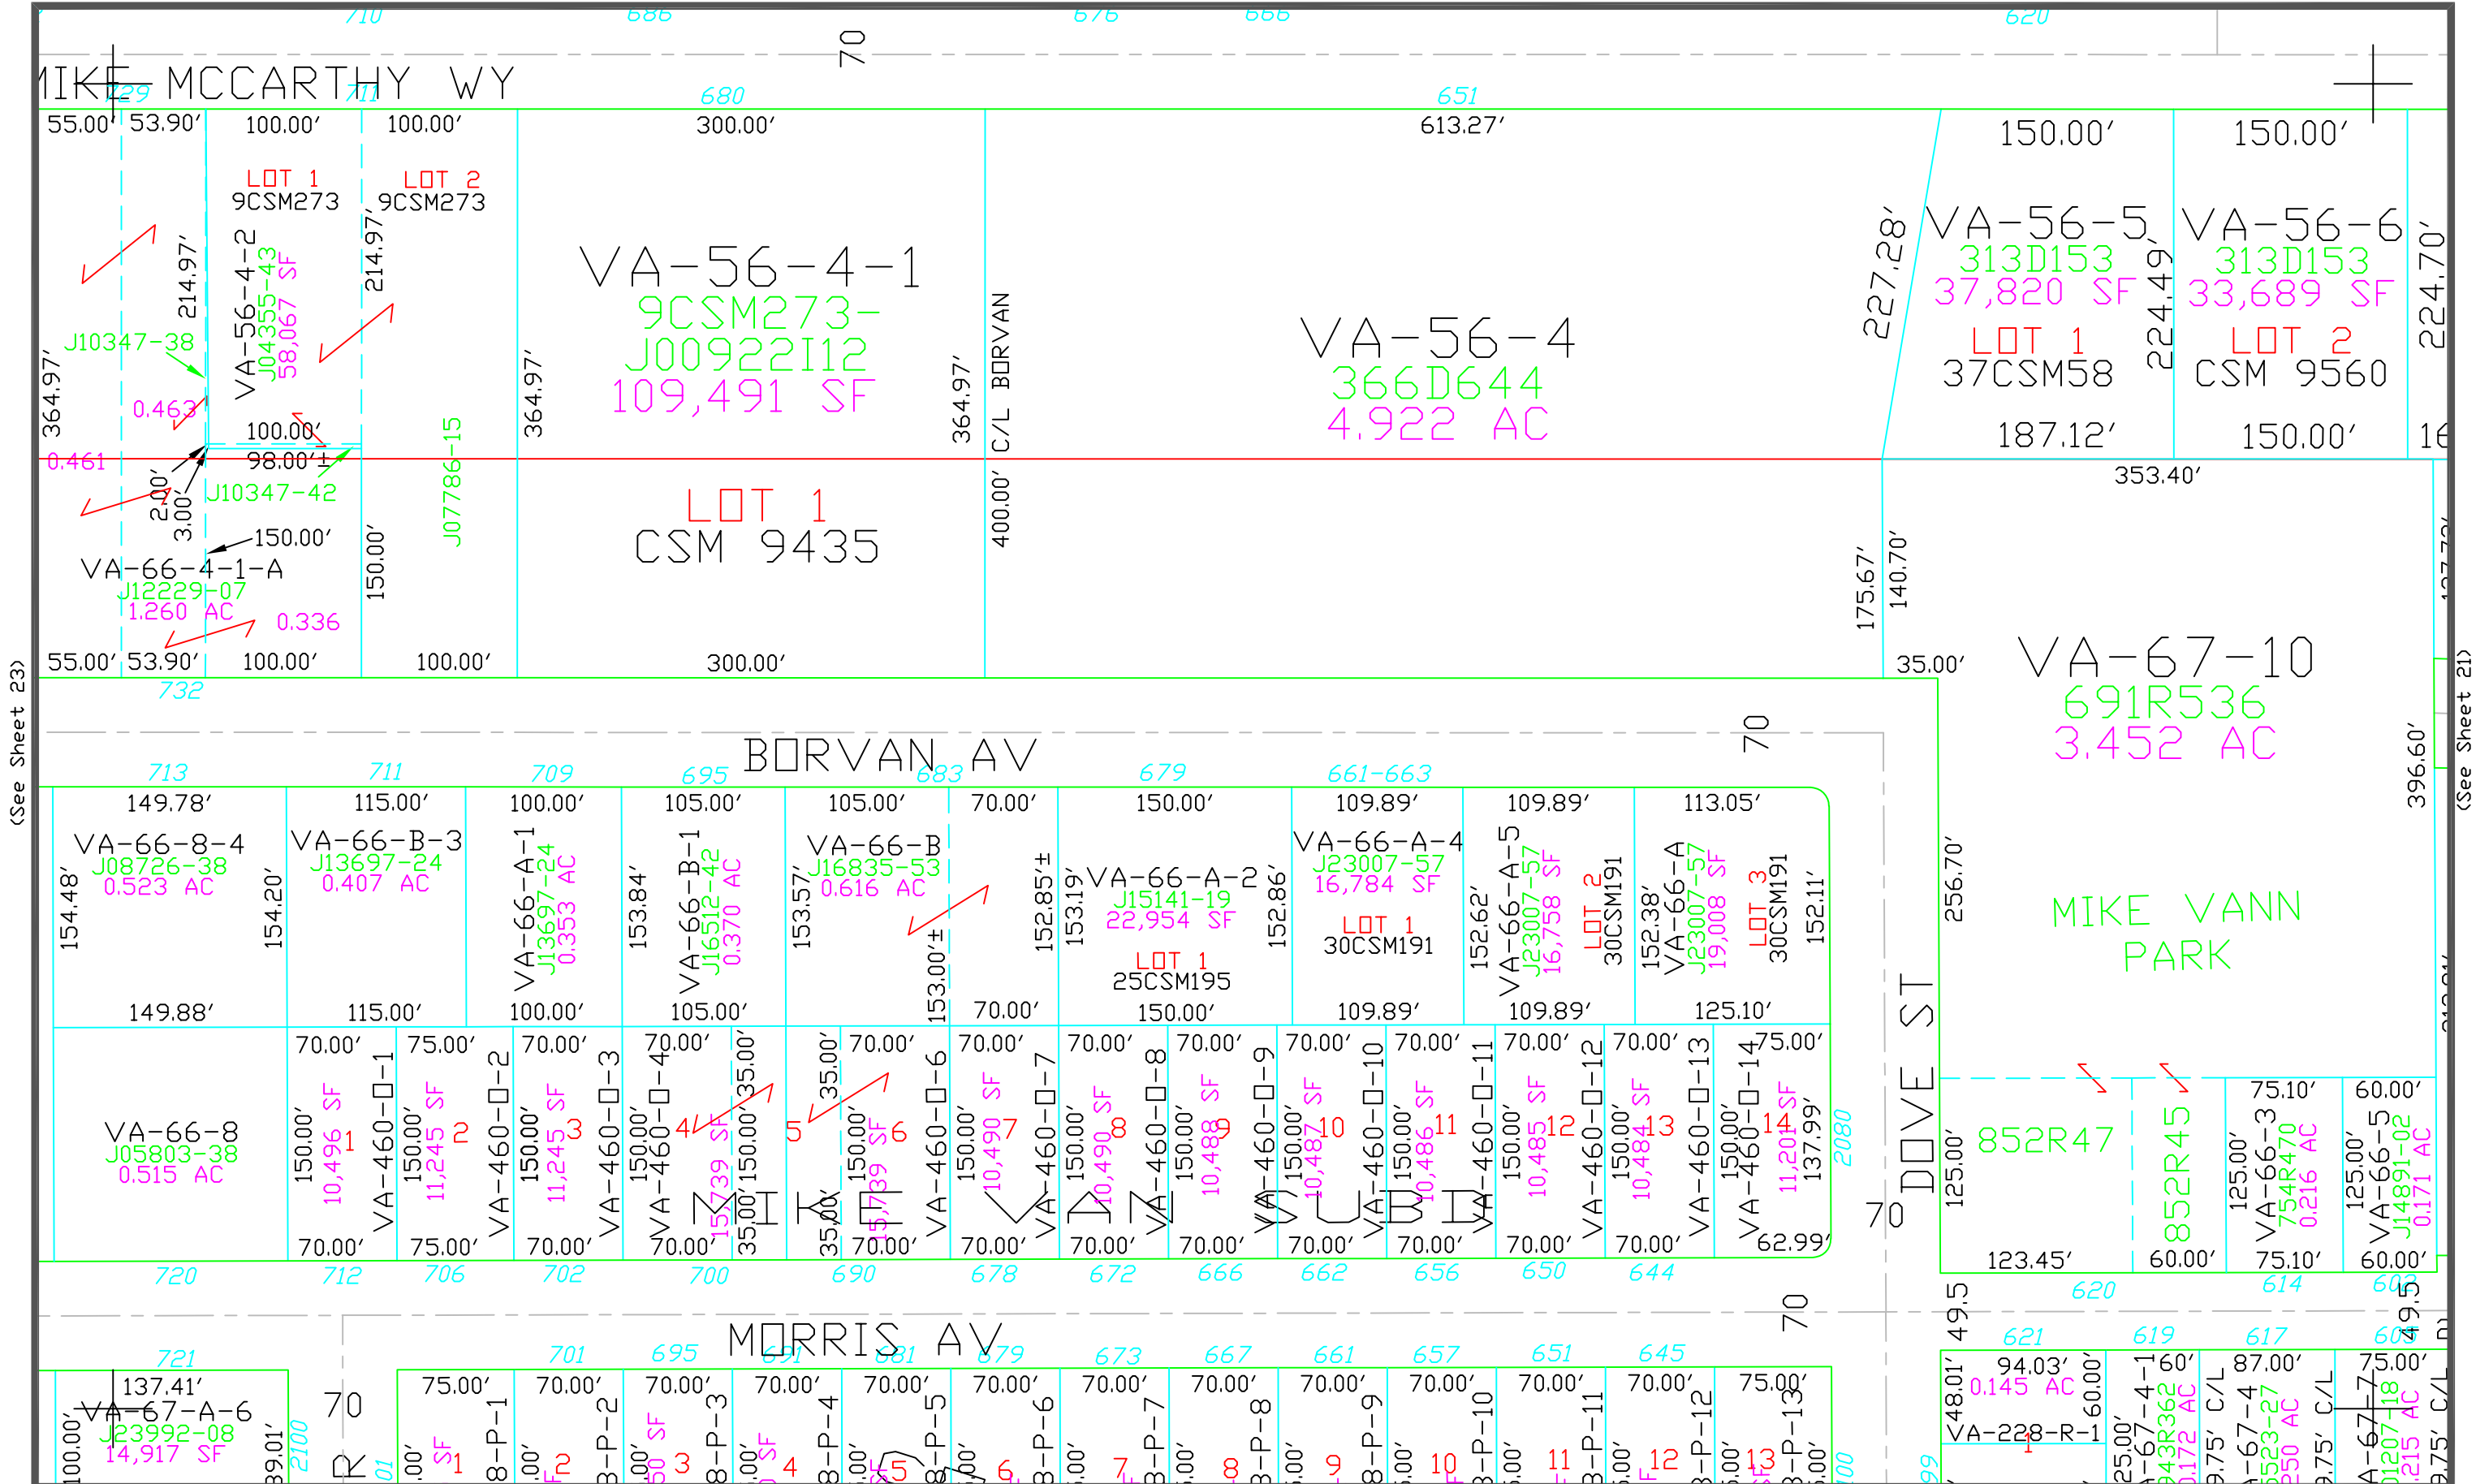

(See Sheet 23)

(See Sheet 21)


This is a compilation of records and data located in various county offices and is to be used for reference purposes only. The map is controlled by the field measurements between the corners of the Public Land Survey System and the parcels are mapped from available records which may not precisely fit field conditions. Brown County is not responsible for any inaccuracies.

Scale 1" = 100'

(See Sheet 33)

© 2022 BROWN COUNTY SURVEY DEPT.
This map was created by the Brown County Survey Department with funding provided by the Village of Ashwaubenon and the Wisconsin Land Information Program.

Village of Ashwaubenon
Brown County Plot Date: 12/1/2022
RPL Office Drafter: C MILLER

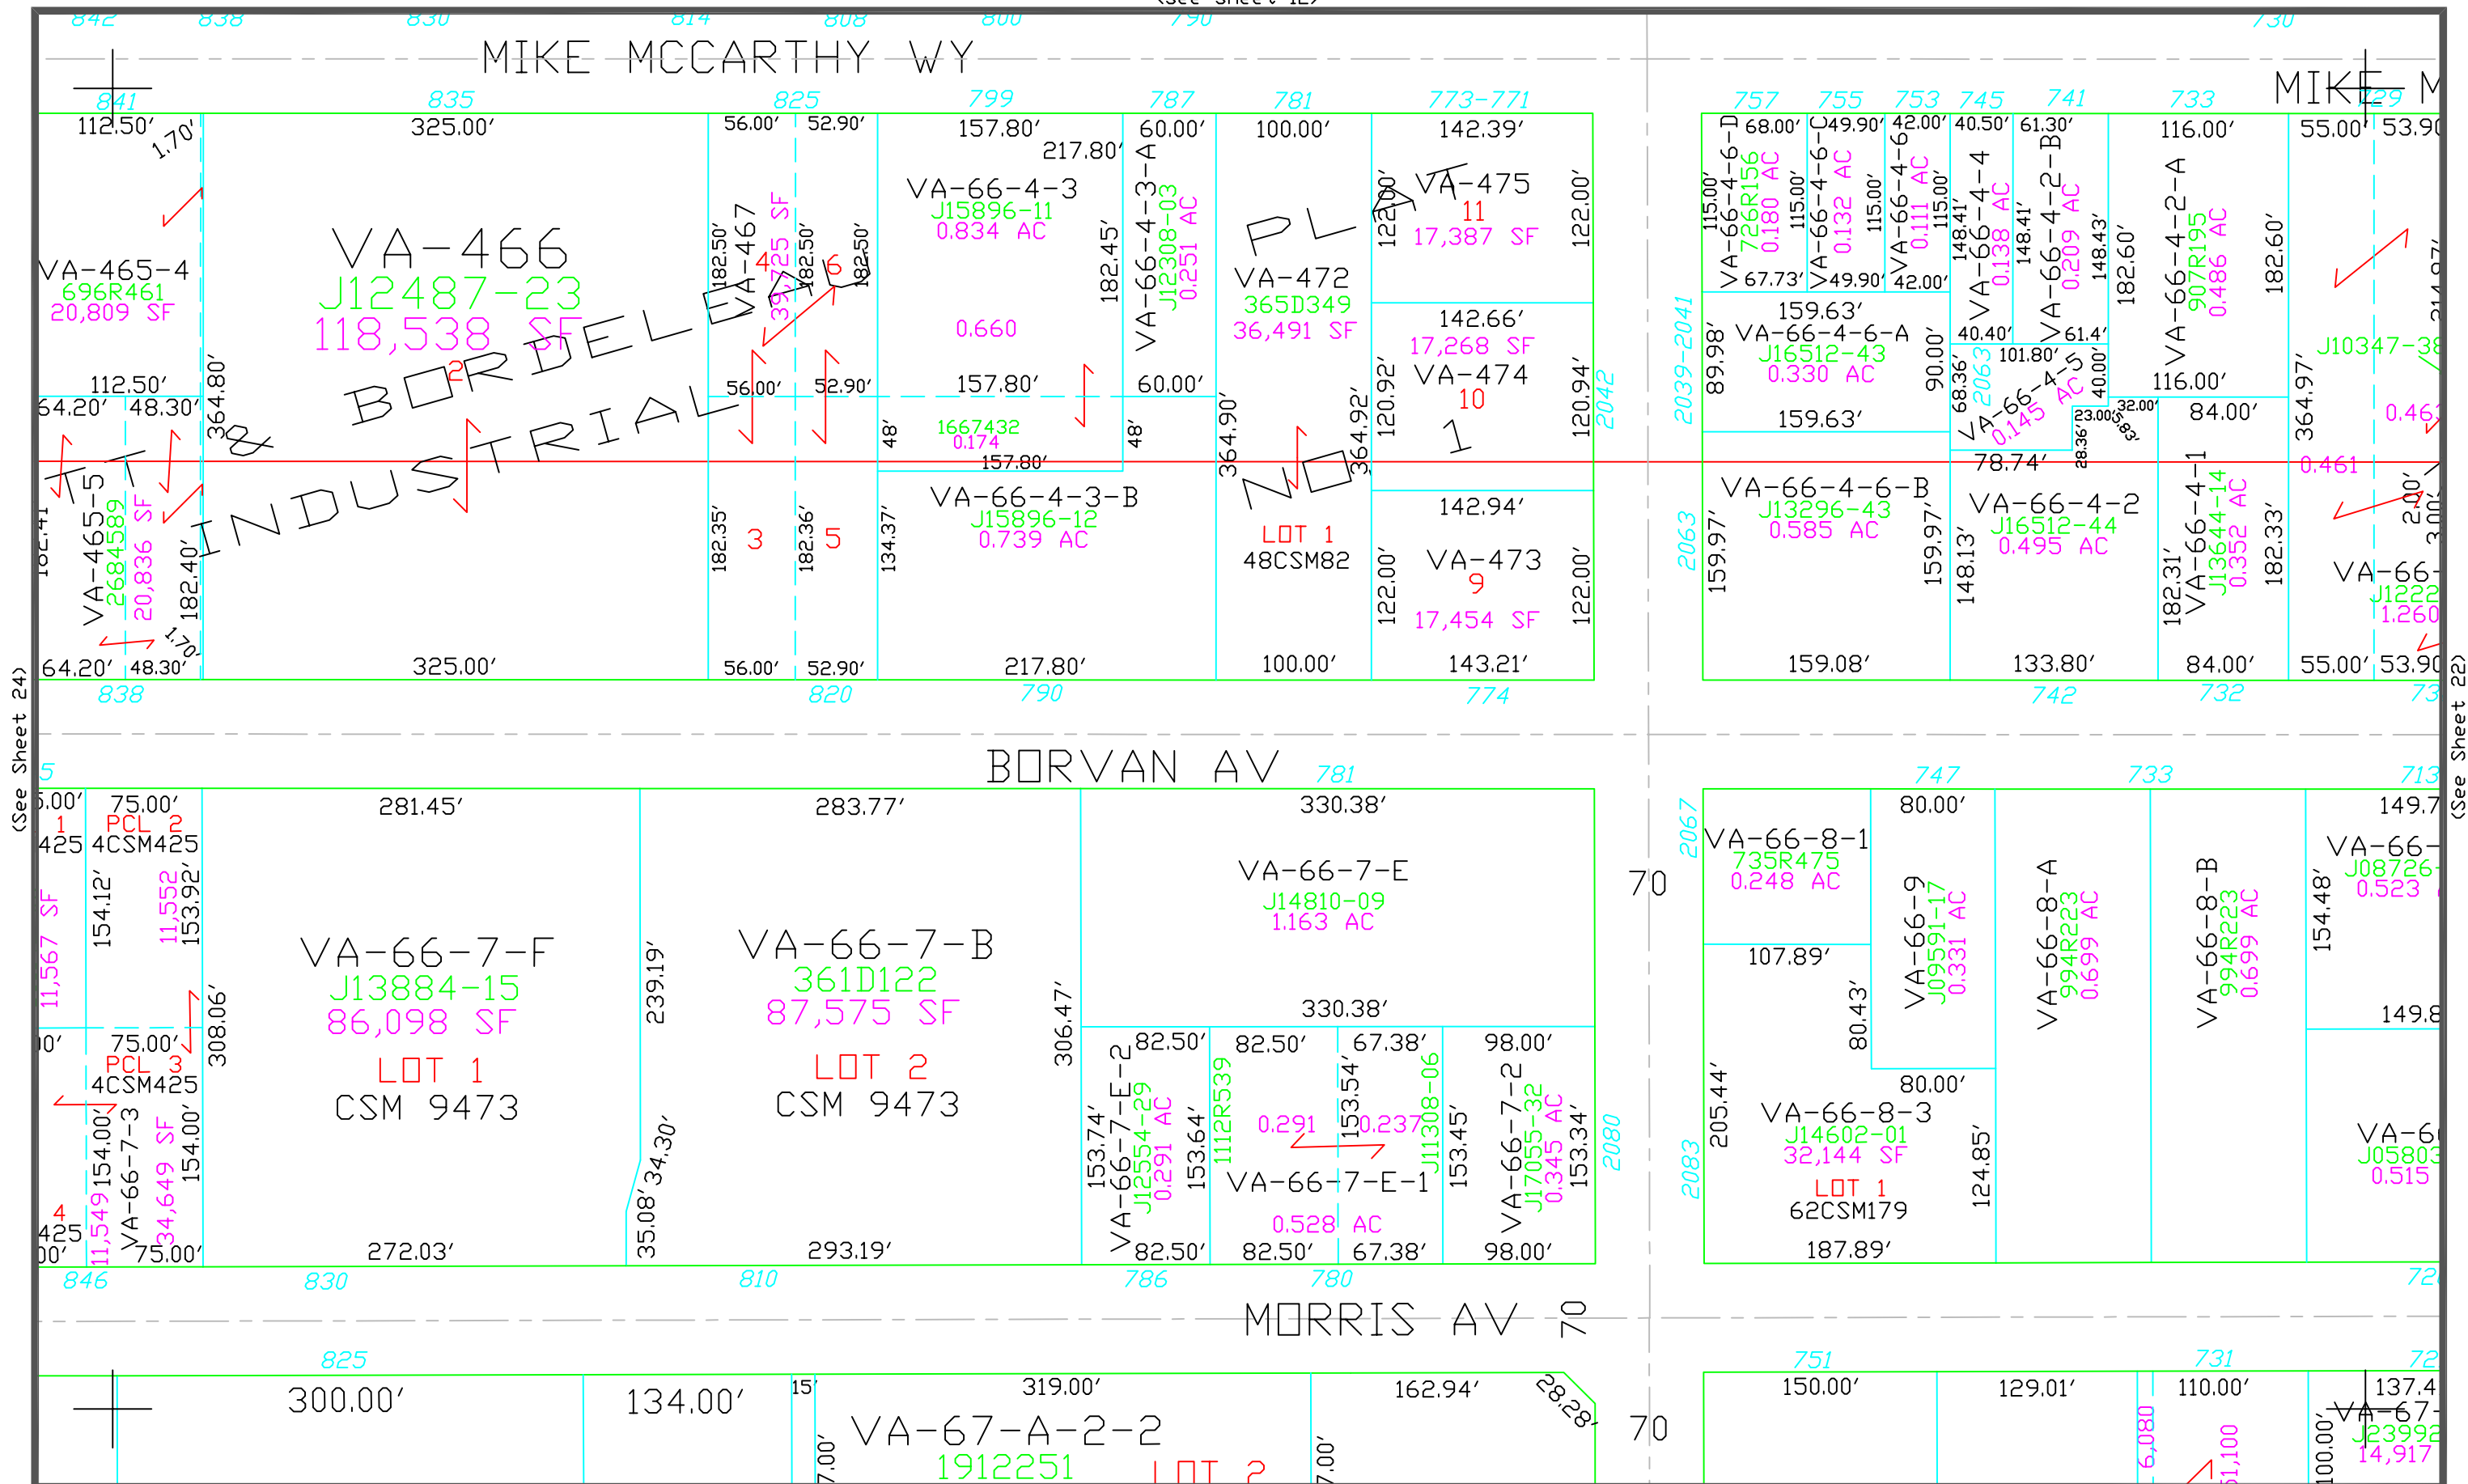

(See Sheet 24)

(See Sheet 22)


This is a compilation of records and data located in various county offices and is to be used for reference purposes only. The map is controlled by the field measurements between the corners of the Public Land Survey System and the parcels are mapped from available records which may not precisely fit field conditions. Brown County is not responsible for any inaccuracies.

Scale 1" = 100'

(See Sheet 34)

© 2022 BROWN COUNTY SURVEY DEPT.
This map was created by the Brown County Survey Department with funding provided by the Village of Ashwaubenon and the Wisconsin Land Information Program.

Village of Ashwaubenon
Brown County Plot Date: 5/17/2022
RPL Office Drafter: C MILLER

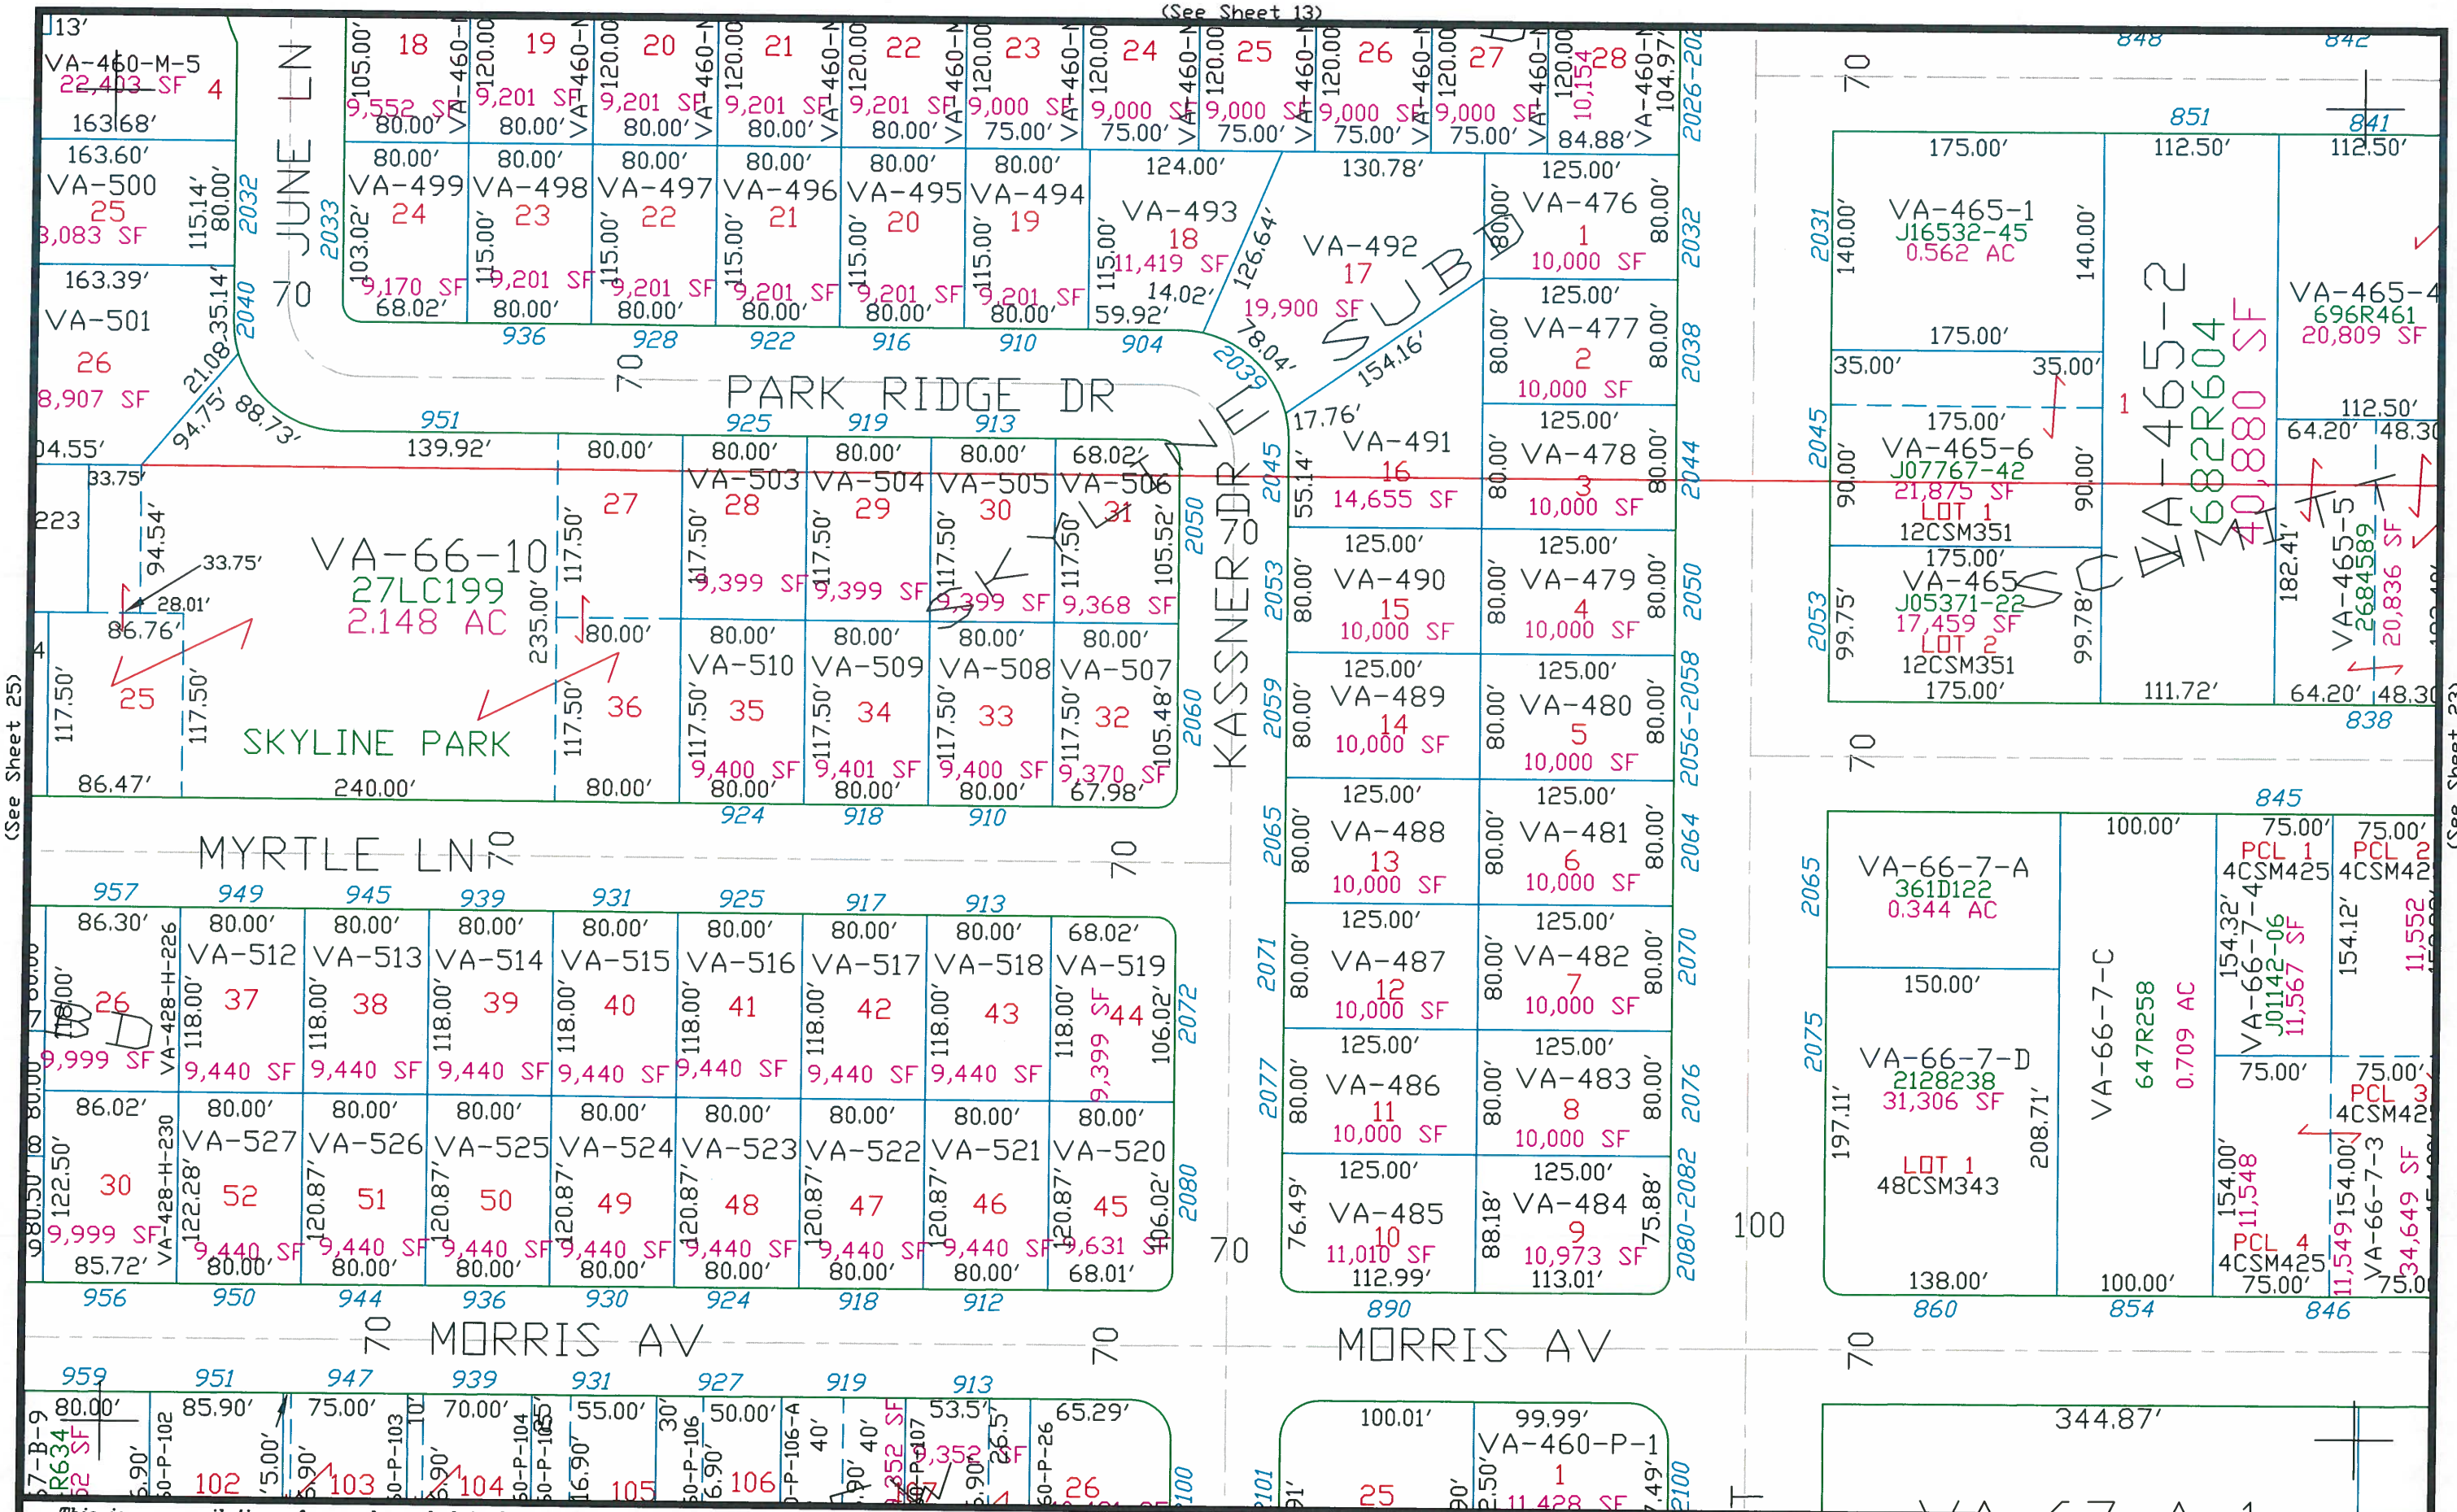


This is a compilation of records and data located in various county offices and is to be used for reference purposes only. The map is controlled by the field measurements between the corners of the Public Land Survey System and the parcels are mapped from available records which may not precisely fit field conditions. Brown County is not responsible for any inaccuracies.

Scale 1" = 100'

© 2019 BROWN COUNTY SURVEY DEPT.
This map was created by the Brown County Survey Department with funding provided by the Village of Ashwaubenon and the Wisconsin Land Information Program.

Village of Ashwaubenon
Brown County Plot Date: 12/16/2019
RPL Office Drafter: T LESLIE

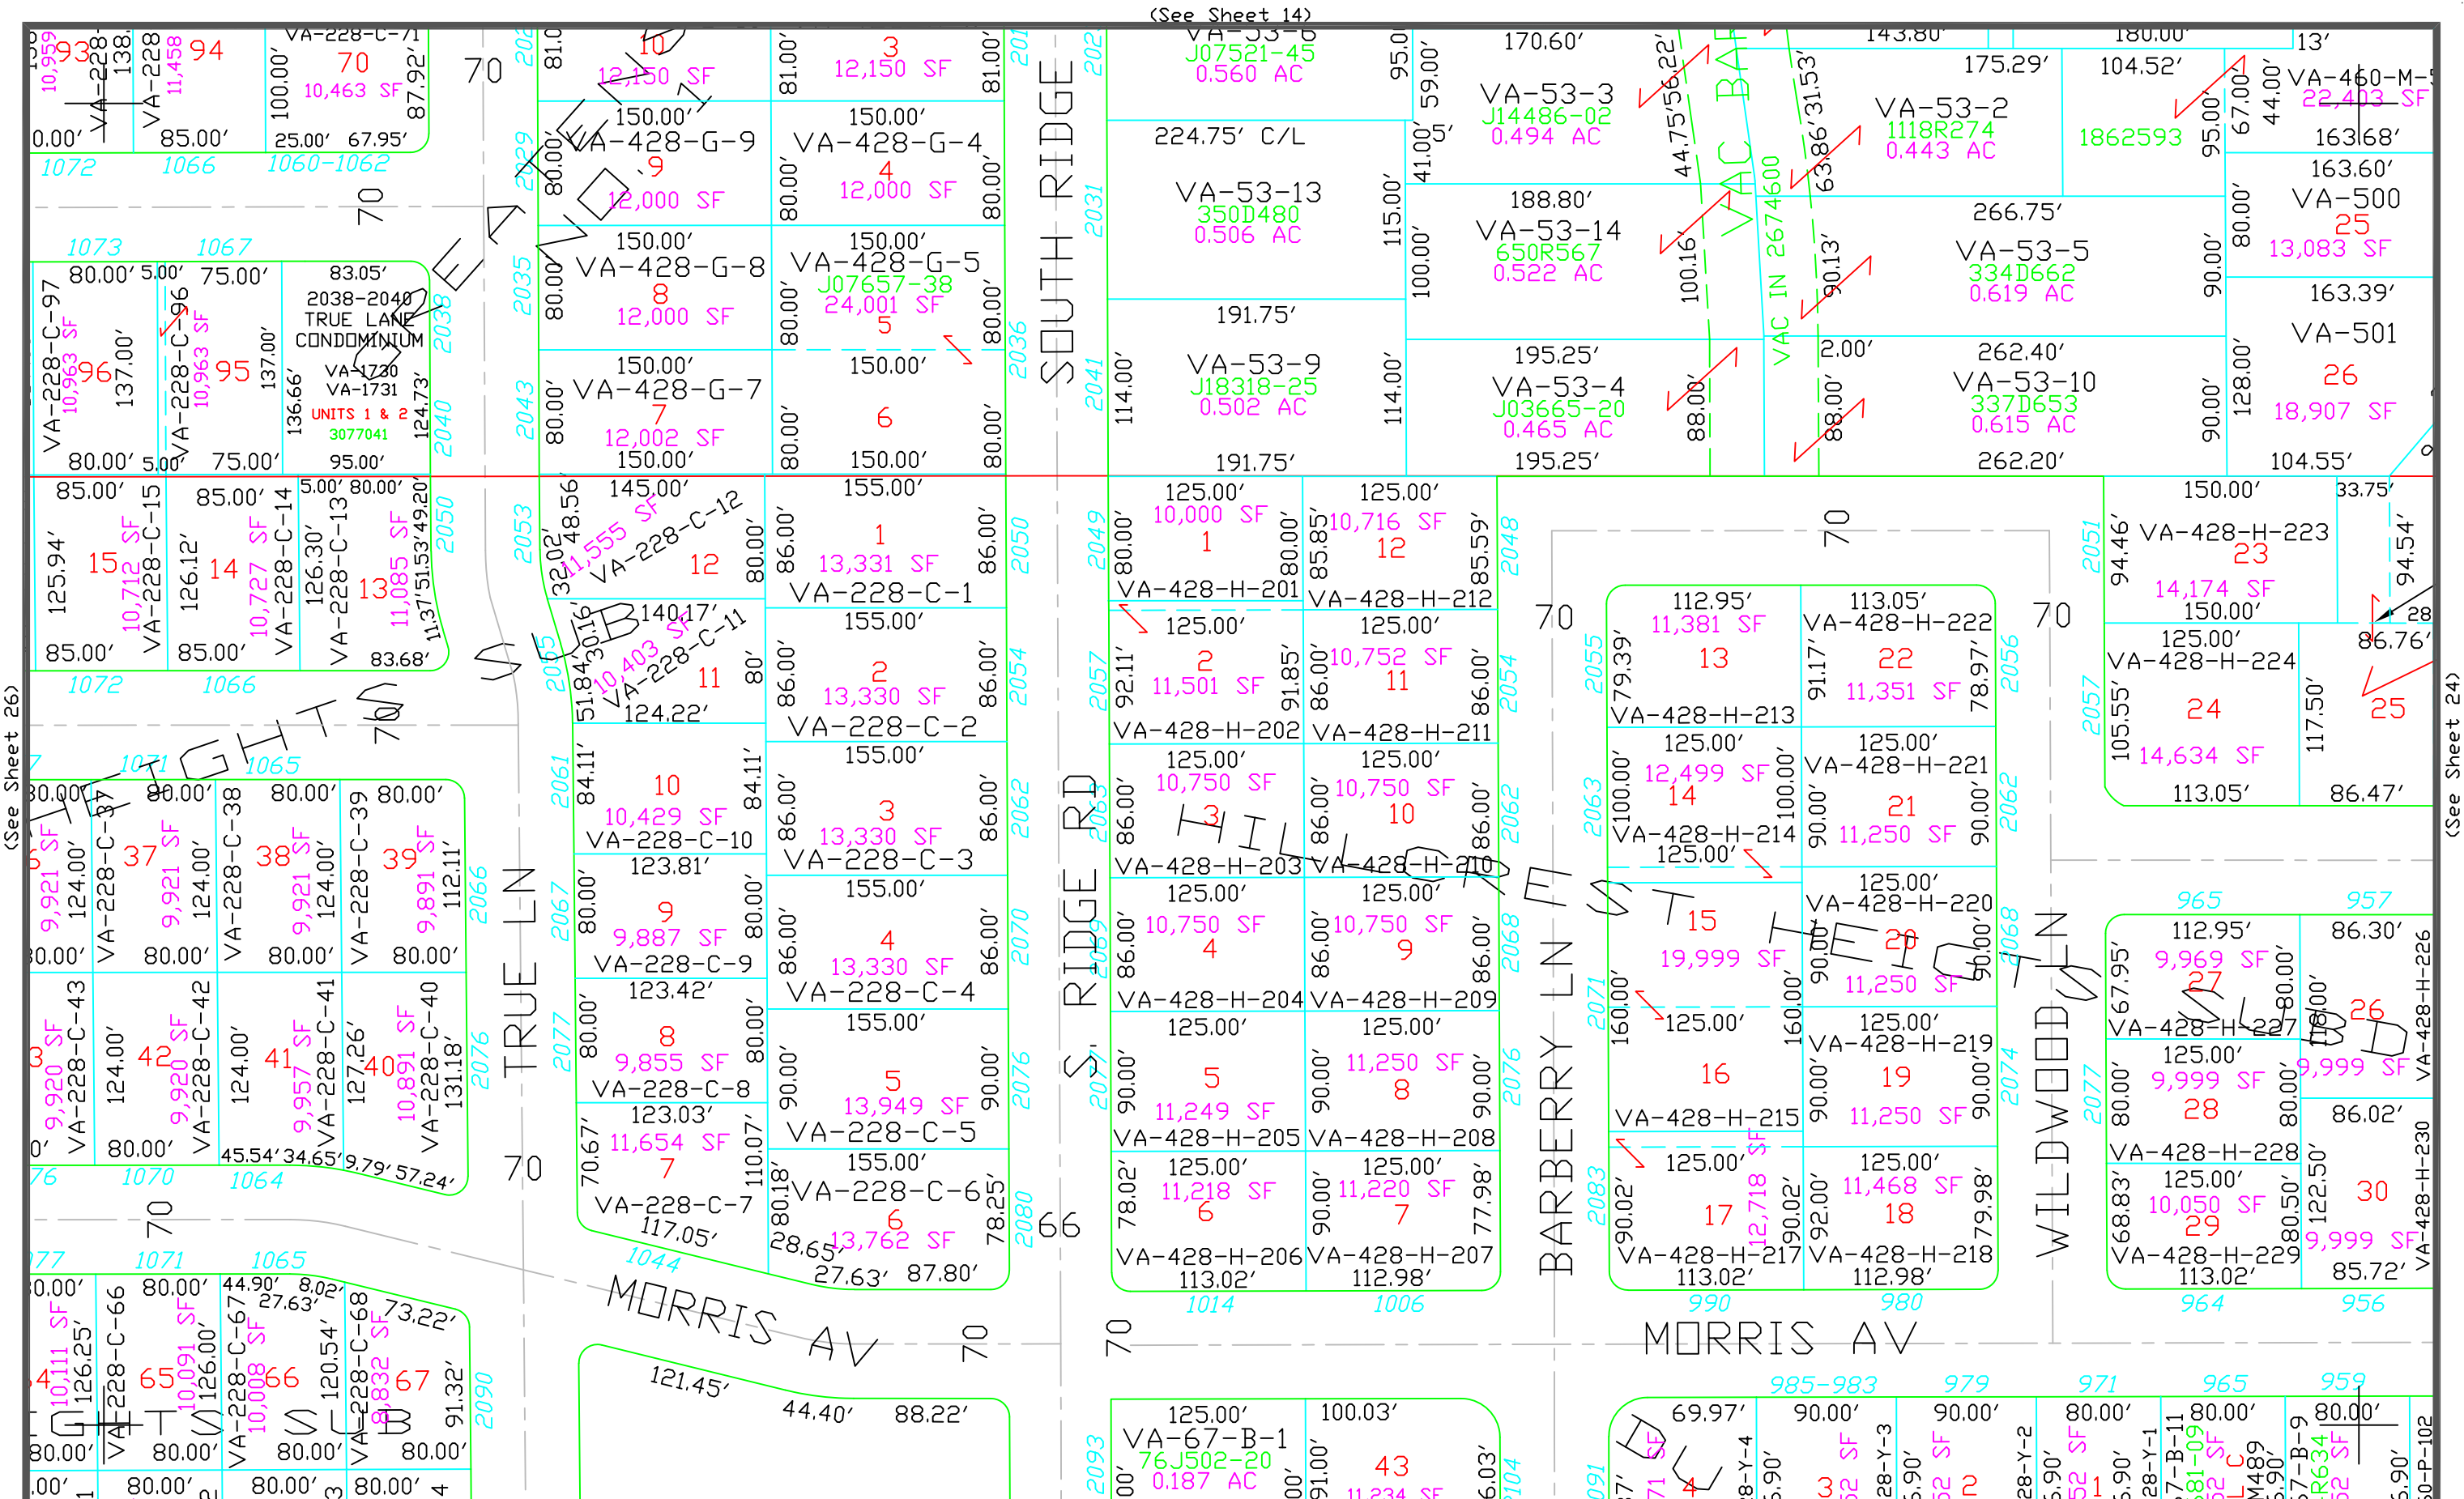

This is a compilation of records and data located in various county offices and is to be used for reference purposes only. The map is controlled by the field measurements between the corners of the Public Land Survey System and the parcels are mapped from available records which may not precisely fit field conditions. Brown County is not responsible for any inaccuracies.

Scale 1" = 100'

(See Sheet 36)

© 2024 BROWN COUNTY SURVEY DEPT.
This map was created by the Brown County Survey Department with funding provided by the Village of Ashwaubenon and the Wisconsin Land Information Program.


Village of Ashwaubenon

Brown County Plot Date: 10/23/2024
RPL Office Drafter: T LESLIE

25

JCF
2001

(See Sheet 15)

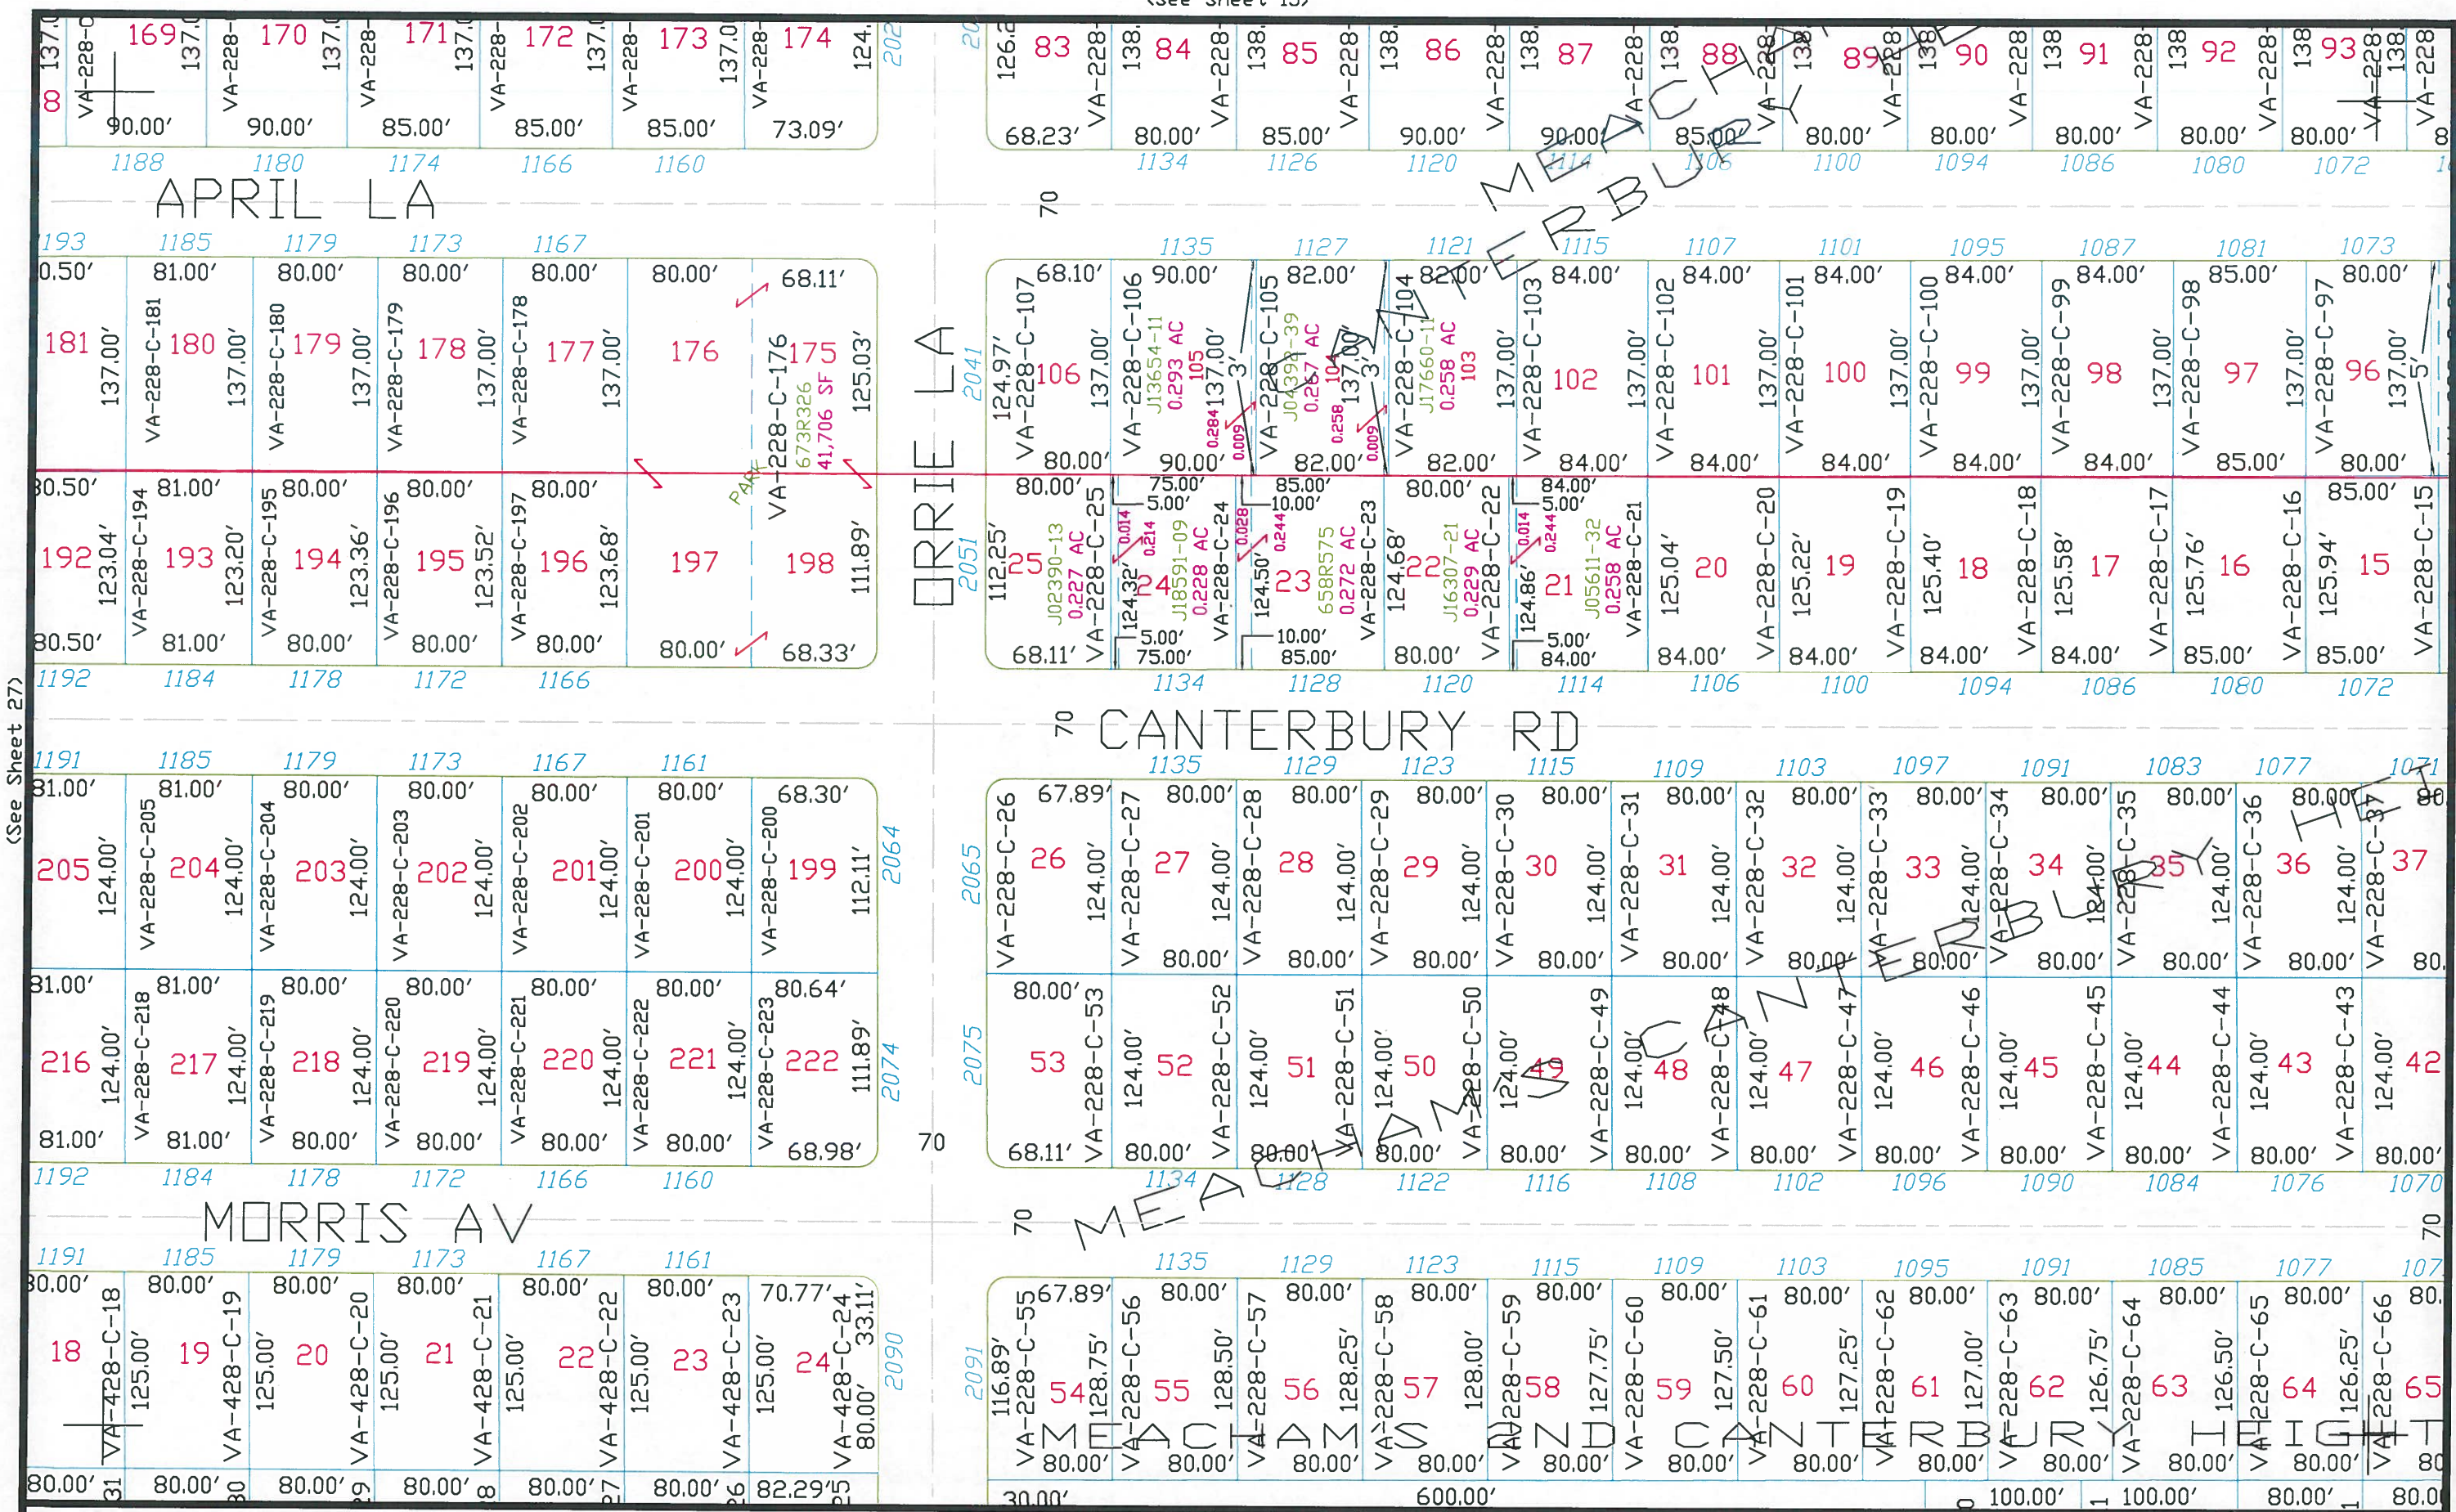

(See Sheet 27)

(See Sheet 25)

This is a compilation of records and data located in various county offices and is to be used for reference purposes only. The map is controlled by the field measurements between the corners of the Public Land Survey System and the parcels are mapped from available records which may not precisely fit field conditions. Brown County is not responsible for any inaccuracies.

Scale 1" = 100'

(See Sheet 37)

© 2000 BROWN COUNTY SURVEY DEPT.
This map was created by the Brown County Survey Department with funding provided by the Village of Ashwaubenon and the Wisconsin Land Information Program.

Village of Ashwaubenon
Brown County Plot Date: 11-27-2000
RPL Office Drafter: JC Funderburg



(See Sheet 28)

(See Sheet 26)

This is a compilation of records and data located in various county offices and is to be used for reference purposes only. The map is controlled by the field measurements between the corners of the Public Land Survey System and the parcels are mapped from available records which may not precisely fit field conditions. Brown County is not responsible for any inaccuracies.




(See Sheet 38)

Scale 1" = 100'

This map was created by the Brown County Survey Department with funding provided by the Village of Ashwaubenon and the Wisconsin Land Information Program.
© 1994 Brown County Survey Department, Green Bay, WI 54305

Village of Ashwaubenon 27
Plot date: 11/16/94

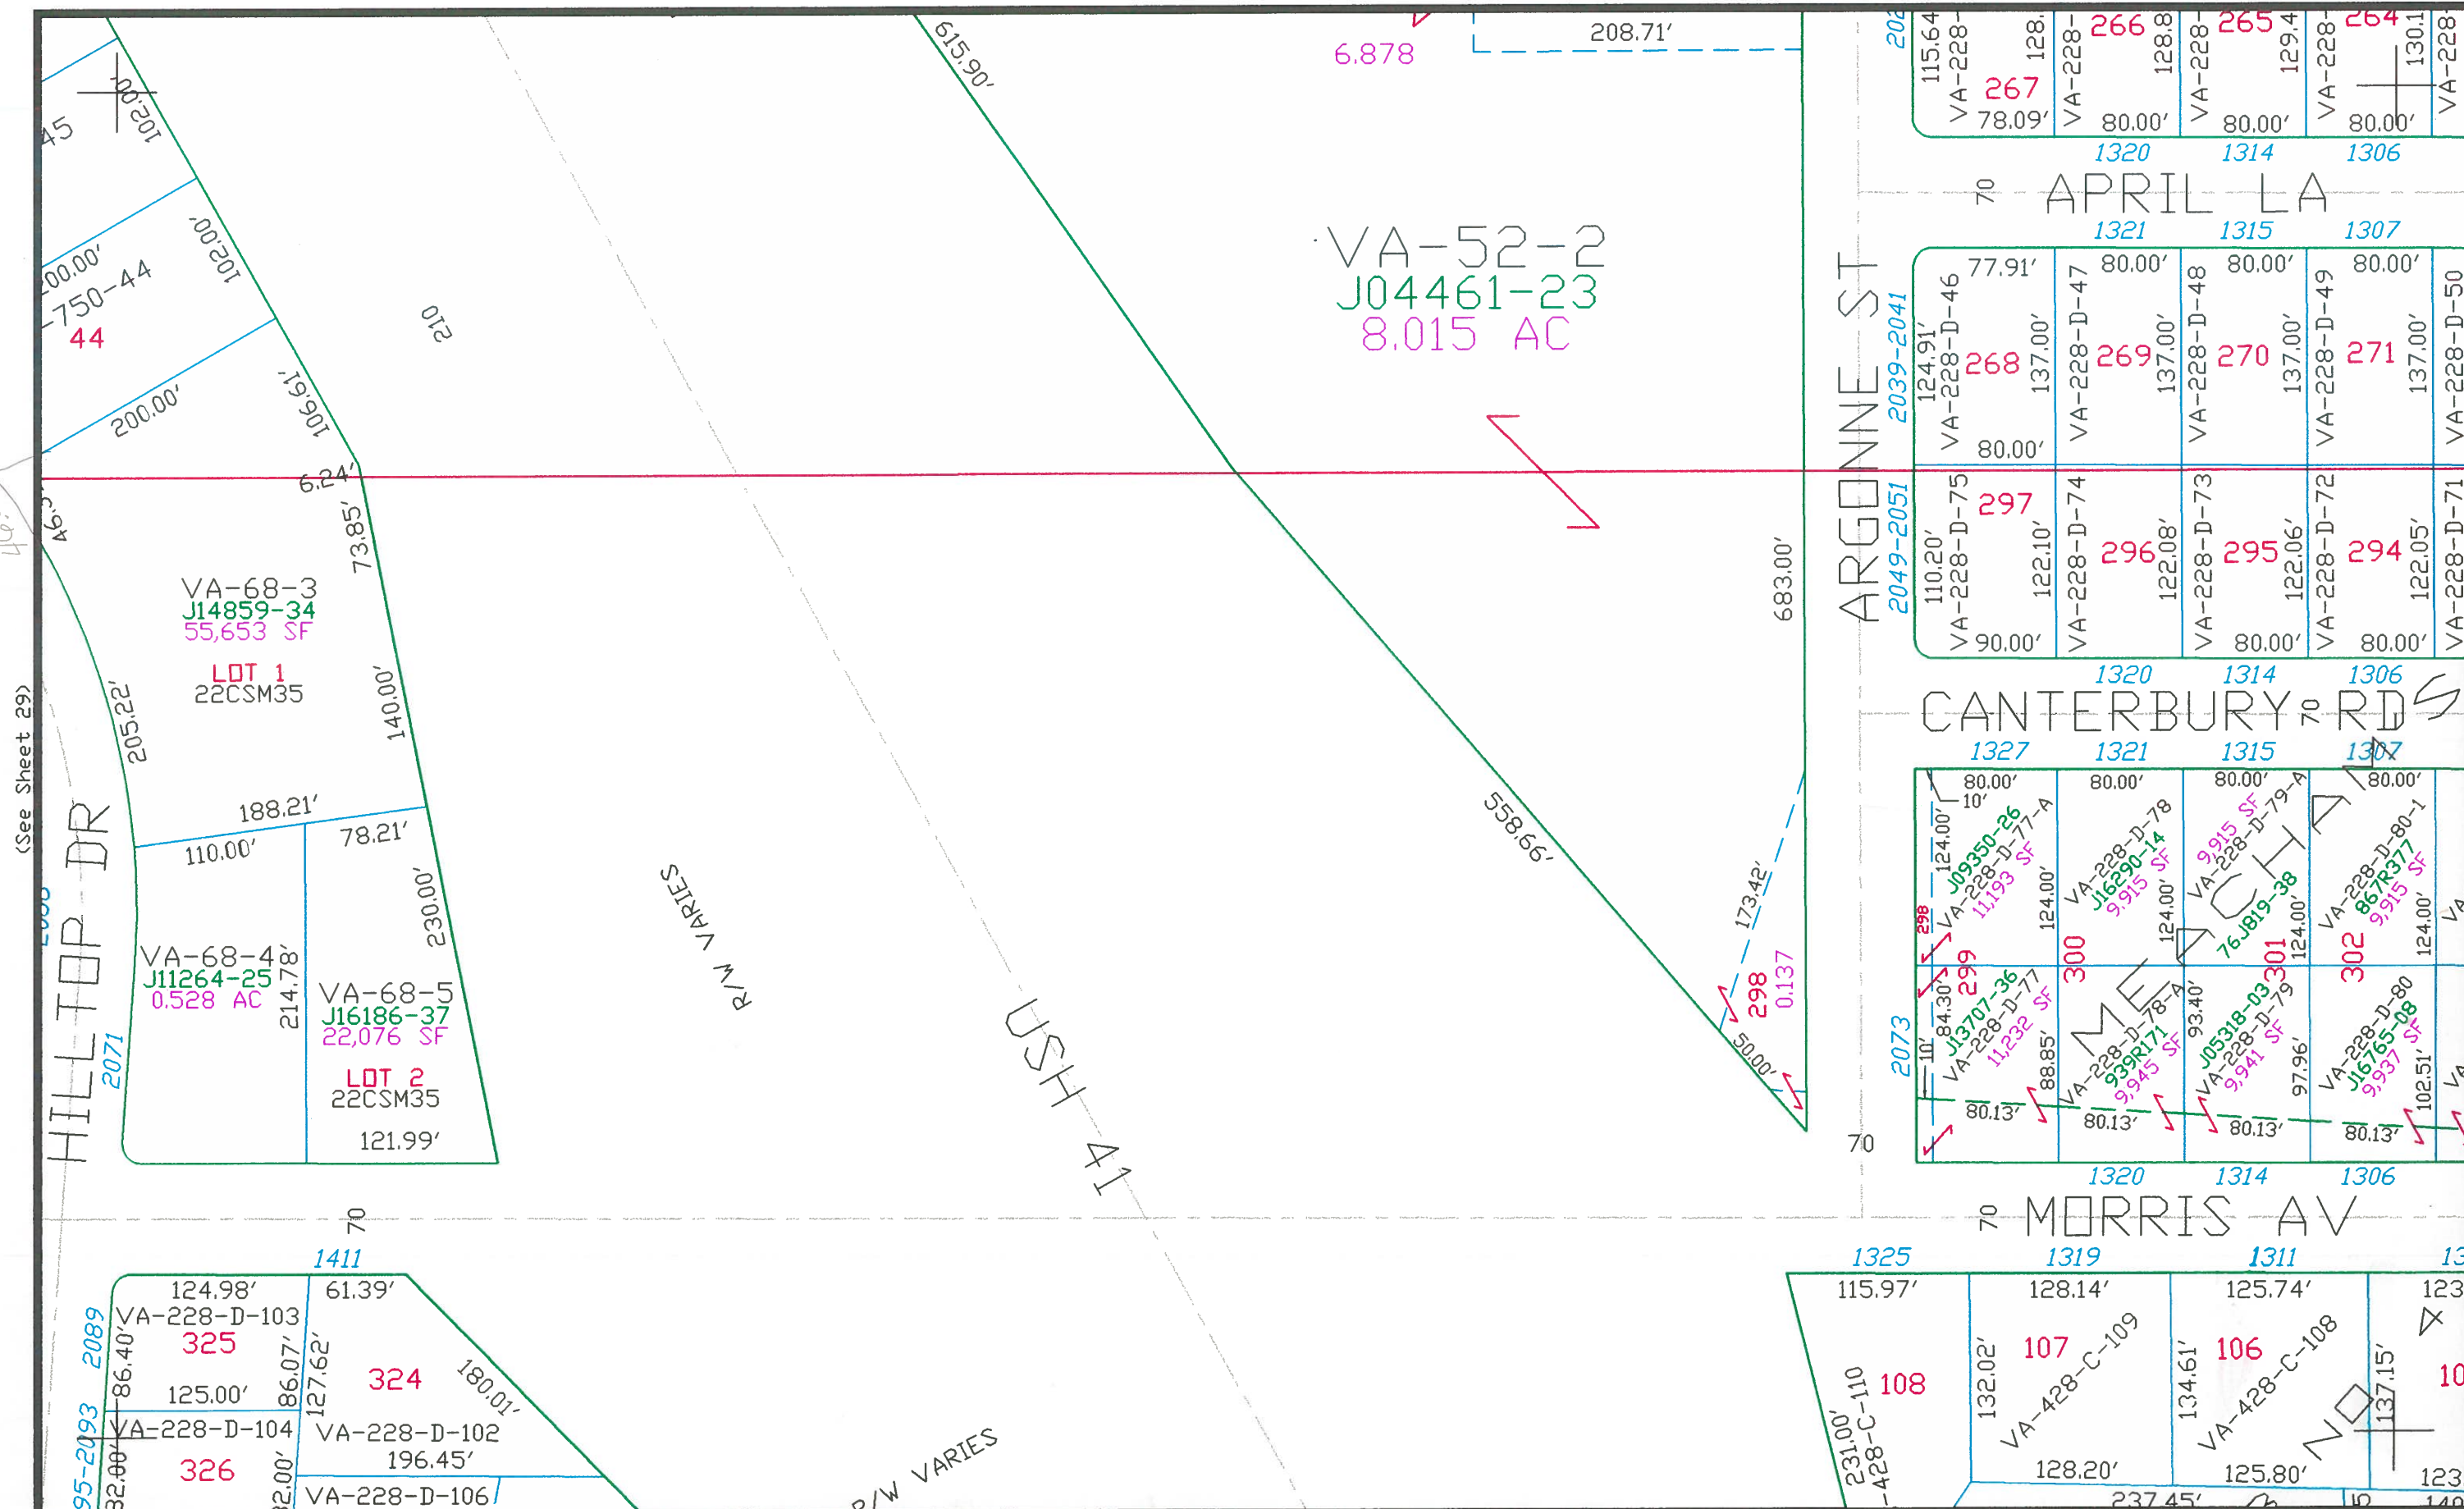

(See Sheet 29)

(See Sheet 27)

This is a compilation of records and data located in various county offices and is to be used for reference purposes only. The map is controlled by the field measurements between the corners of the Public Land Survey System and the parcels are mapped from available records which may not precisely fit field conditions. Brown County is not responsible for any inaccuracies.




(See Sheet 39)

Scale 1" = 100'

This map was created by the Brown County Survey Department with funding provided by the Village of Ashwaubenon and the Wisconsin Land Information Program.
© 1994 Brown County Survey Department, Green Bay, WI 54305

Village of Ashwaubenon 28
Plot date: 11/16/94

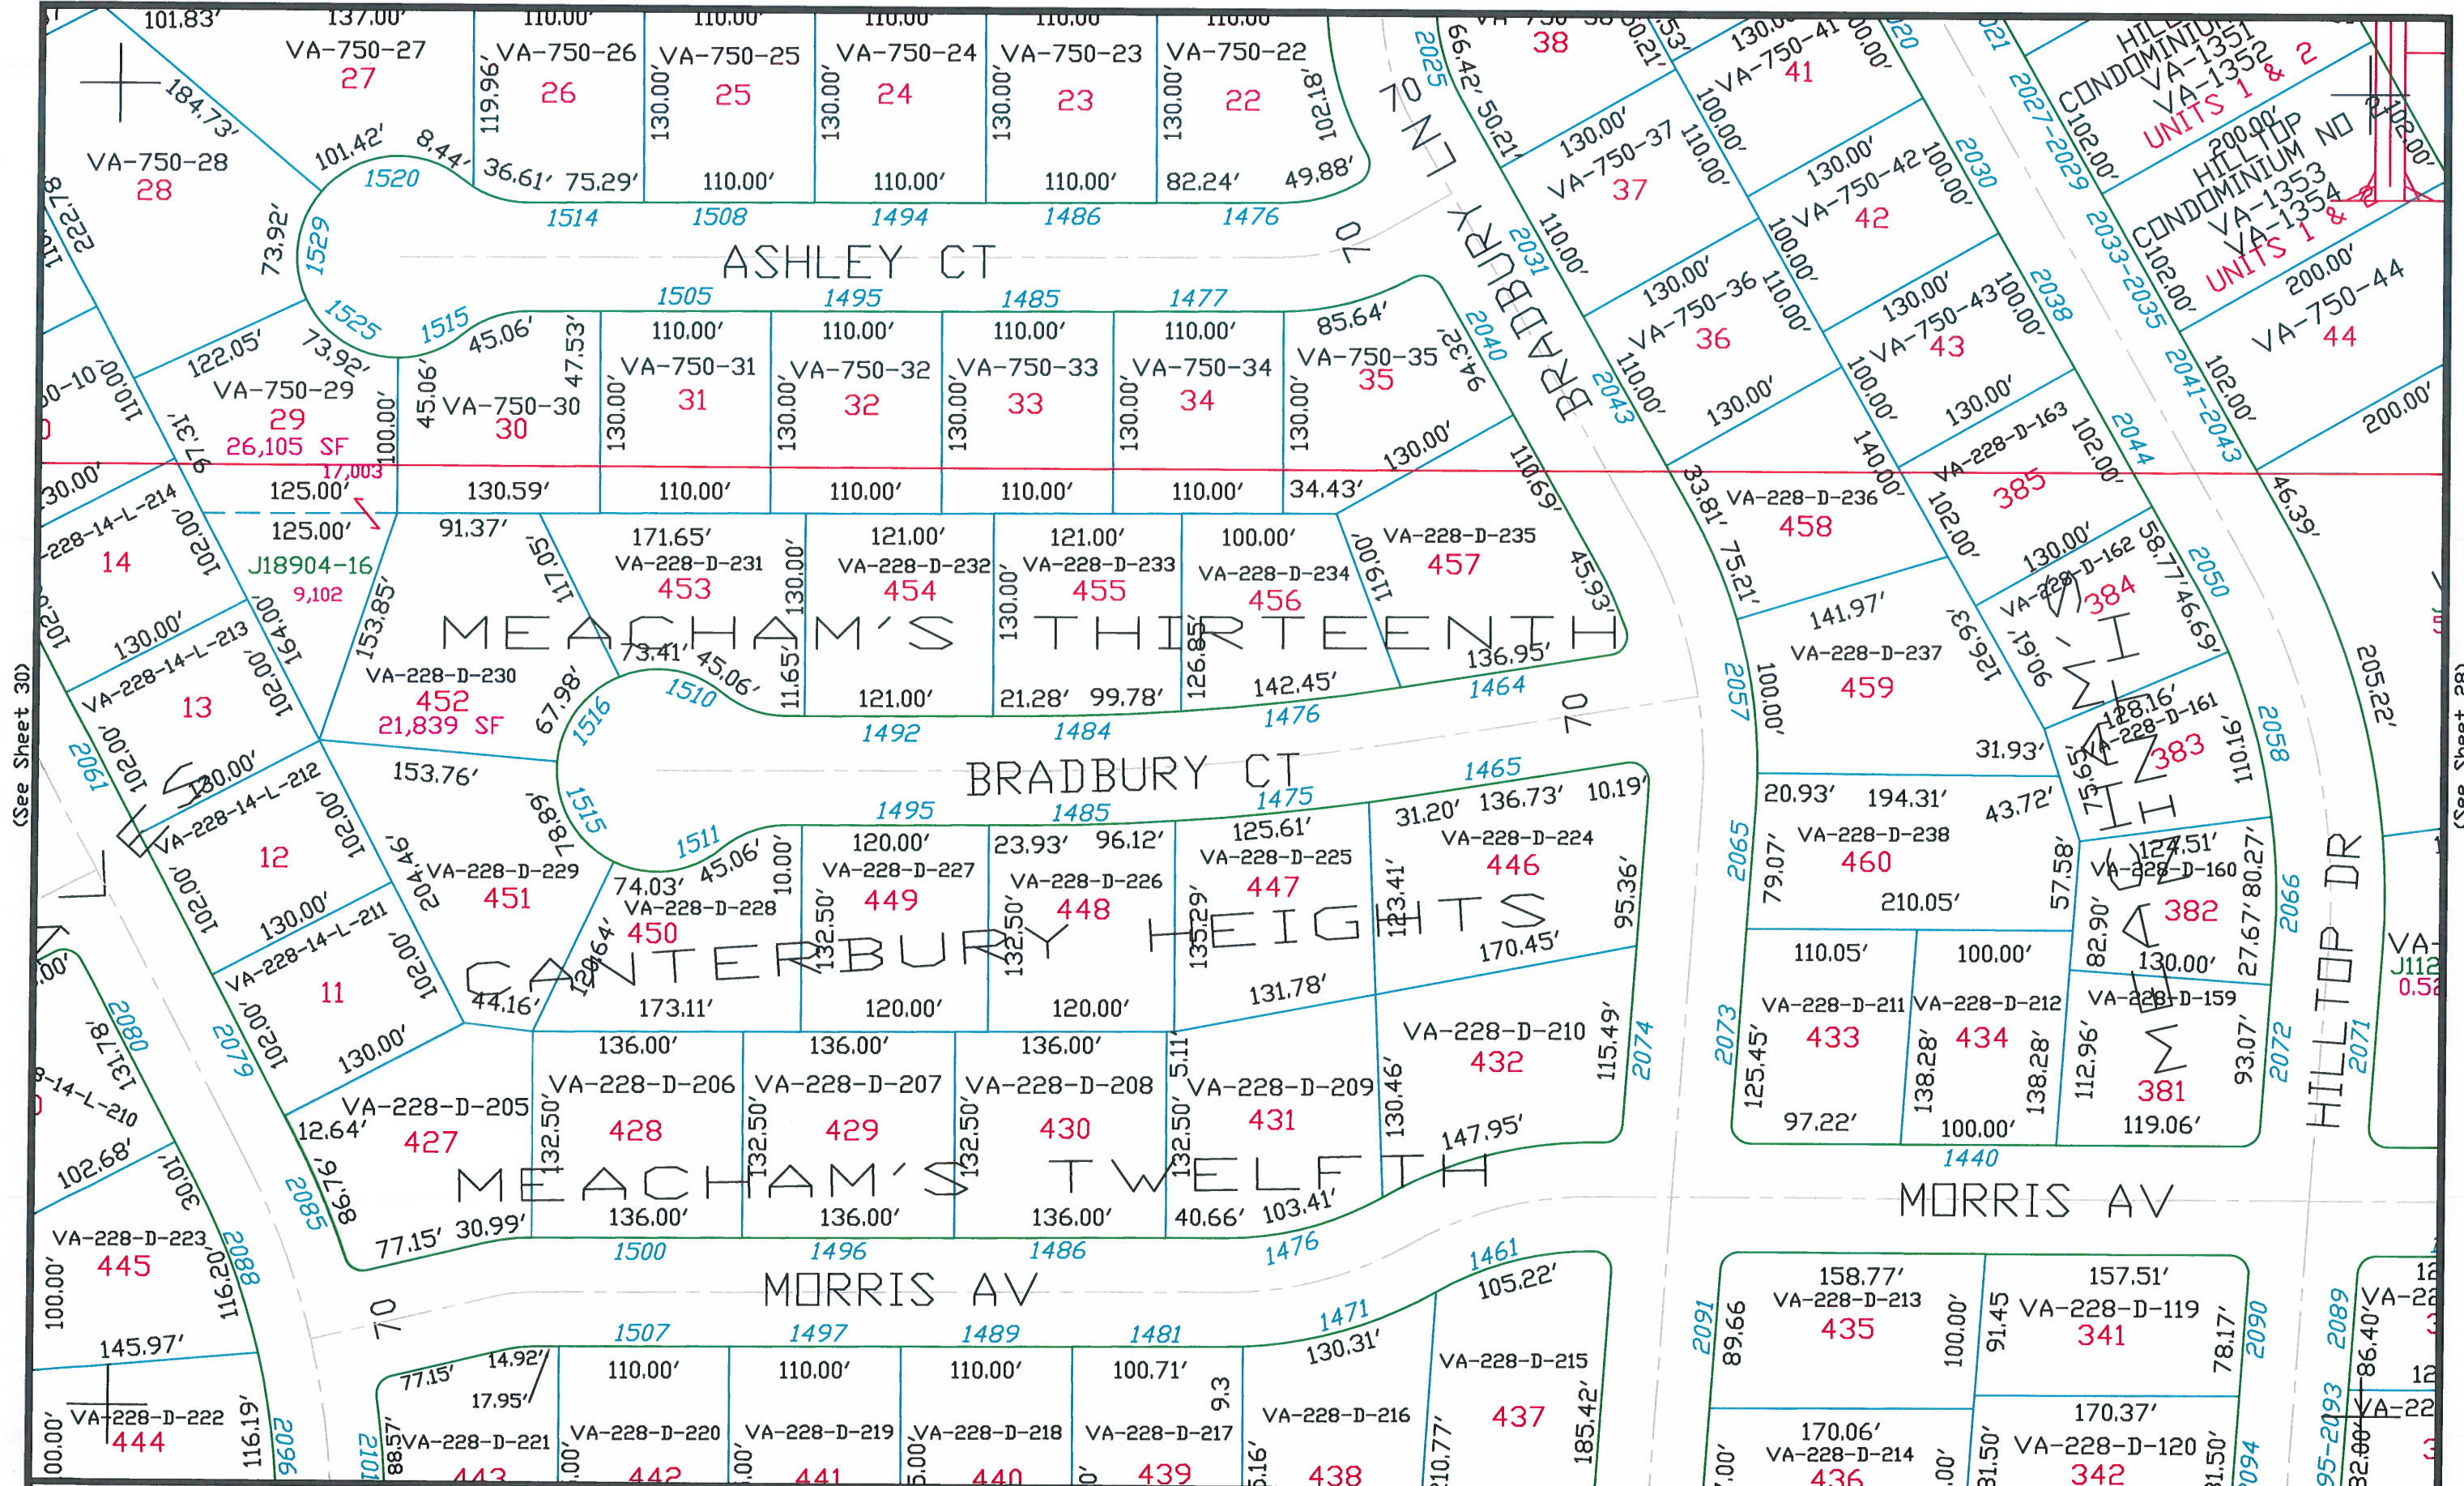

(See Sheet 30)

(See Sheet 28)


This is a compilation of records and data located in various county offices and is to be used for reference purposes only. The map is controlled by the field measurements between the corners of the Public Land Survey System and the parcels are mapped from available records which may not precisely fit field conditions. Brown County is not responsible for any inaccuracies.

Scale 1" = 100'

(See Sheet 40)

This map was created by the Brown County Survey Department with funding provided by the Village of Ashwaubenon and the Wisconsin Land Information Program.

Village of Ashwaubenon
Brown County Plot Date: 8/22/07
RPL Office Drafter: D PHELPS

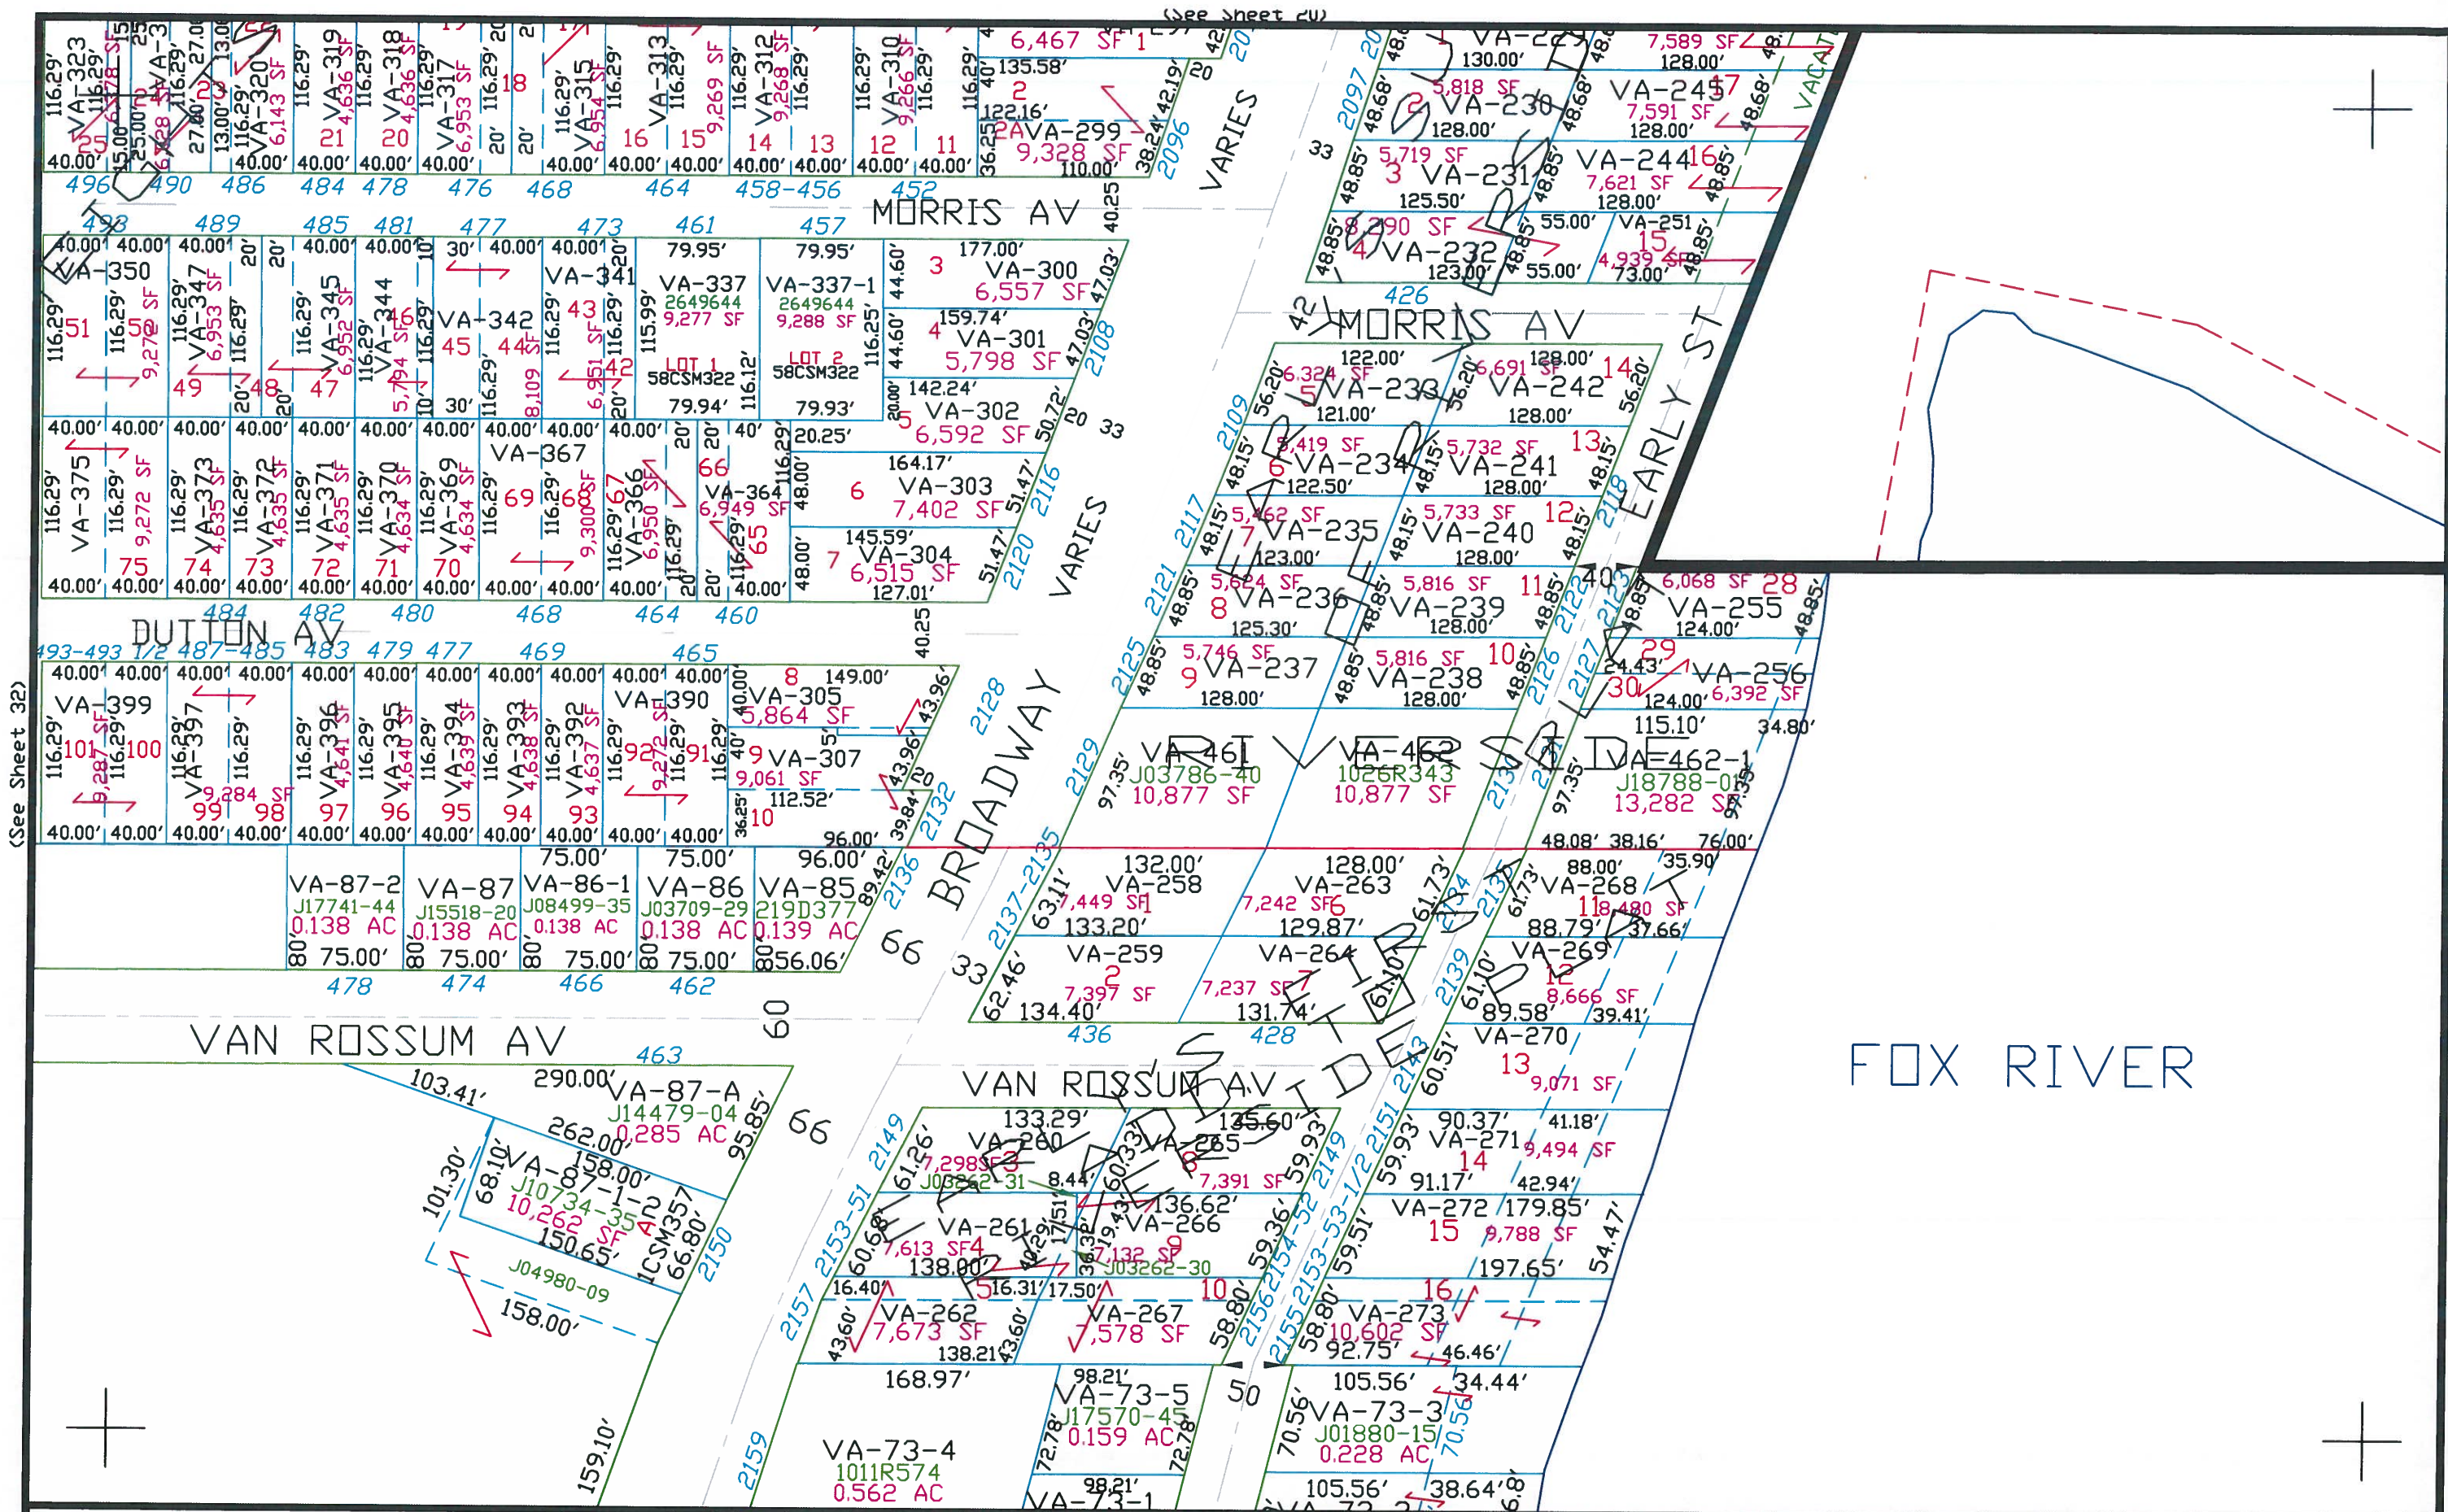

(See Sheet 32)

(See Sheet 40)

(See Sheet 42)


This is a compilation of records and data located in various county offices and is to be used for reference purposes only. The map is controlled by the field measurements between the corners of the Public Land Survey System and the parcels are mapped from available records which may not precisely fit field conditions. Brown County is not responsible for any inaccuracies.

Scale 1" = 100'

© 2015 BROWN COUNTY SURVEY DEPT.
This map was created by the Brown County Survey Department with funding provided by the Village of Ashwaubenon and the Wisconsin Land Information Program.

Village of Ashwaubenon

Brown County Plot Date: 5/05/2015
RPL Office Drafter: D PHELPS

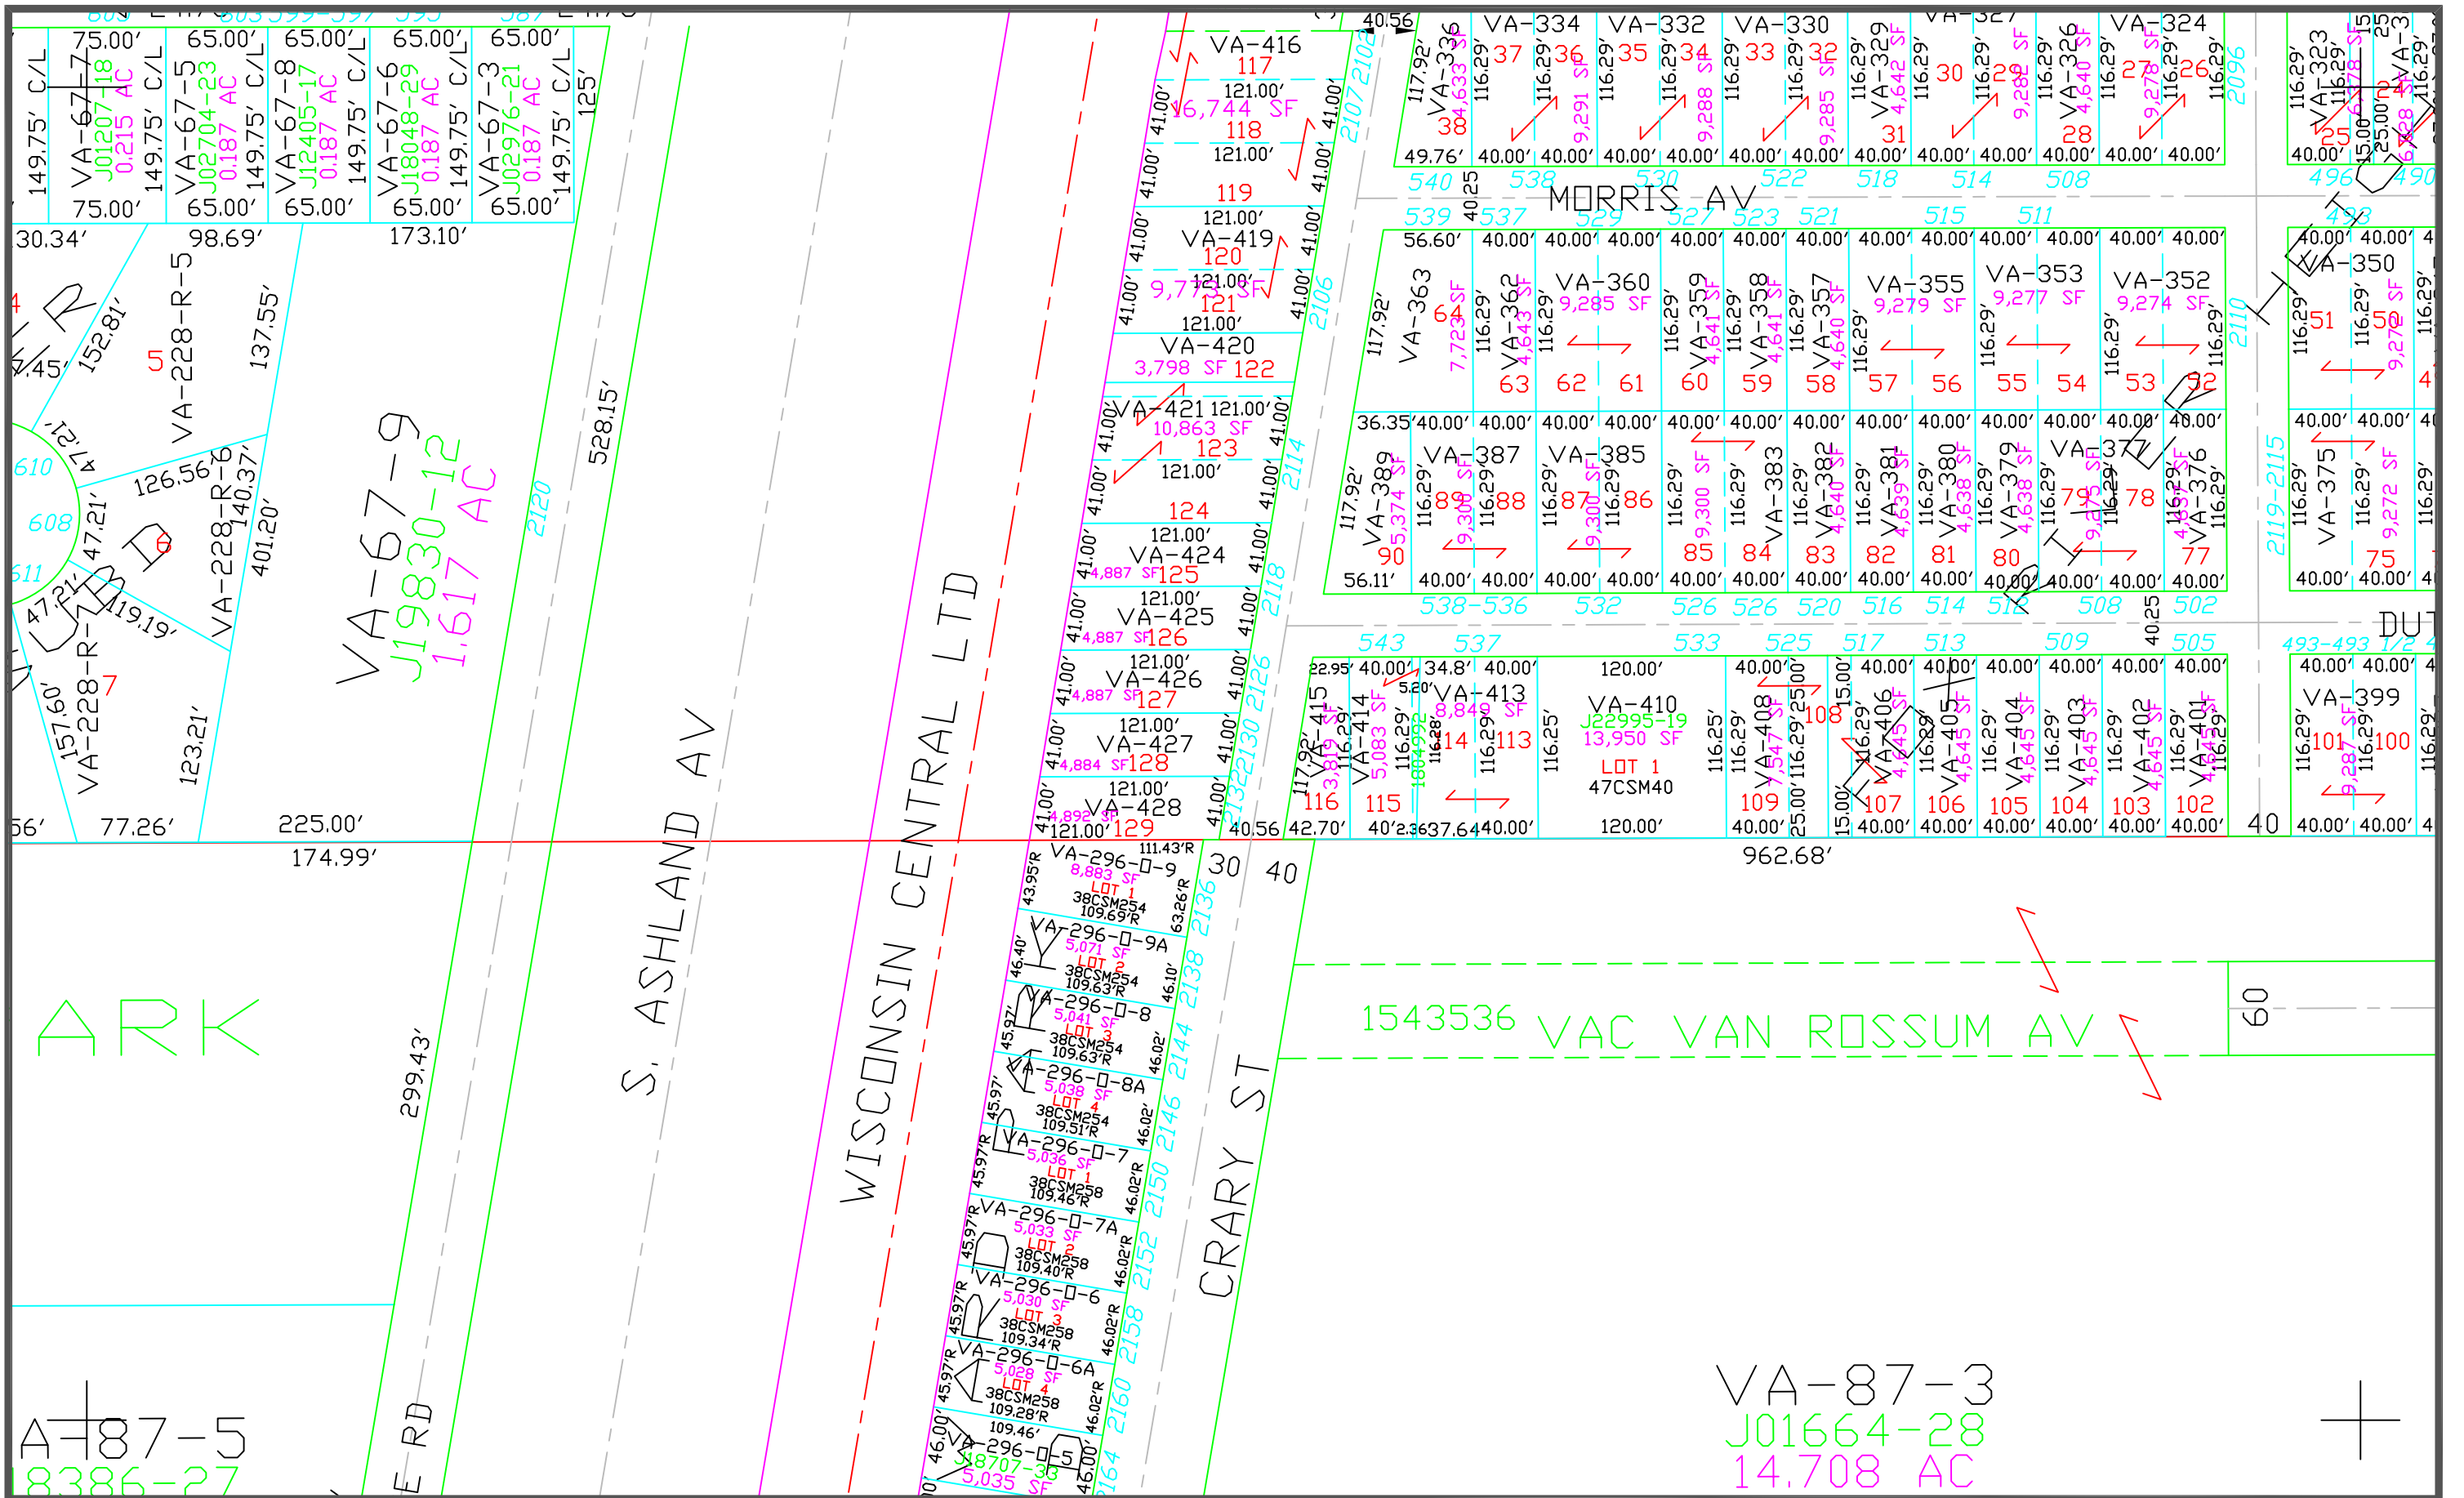

This is a compilation of records and data located in various county offices and is to be used for reference purposes only. The map is controlled by the field measurements between the corners of the Public Land Survey System and the parcels are mapped from available records which may not precisely fit field conditions. Brown County is not responsible for any inaccuracies.

Scale 1" = 100'

© 2024 BROWN COUNTY SURVEY DEPT.
This map was created by the Brown County Survey Department with funding provided by the Village of Ashwaubenon and the Wisconsin Land Information Program.

Village of Ashwaubenon
Brown County Plot Date: 12/4/2024
RPL Office Drafter: T LESLIE

32


(See Sheet 34)

JUL 22

(See Sheet 22)

(See Sheet 44)

(See Sheet 32)

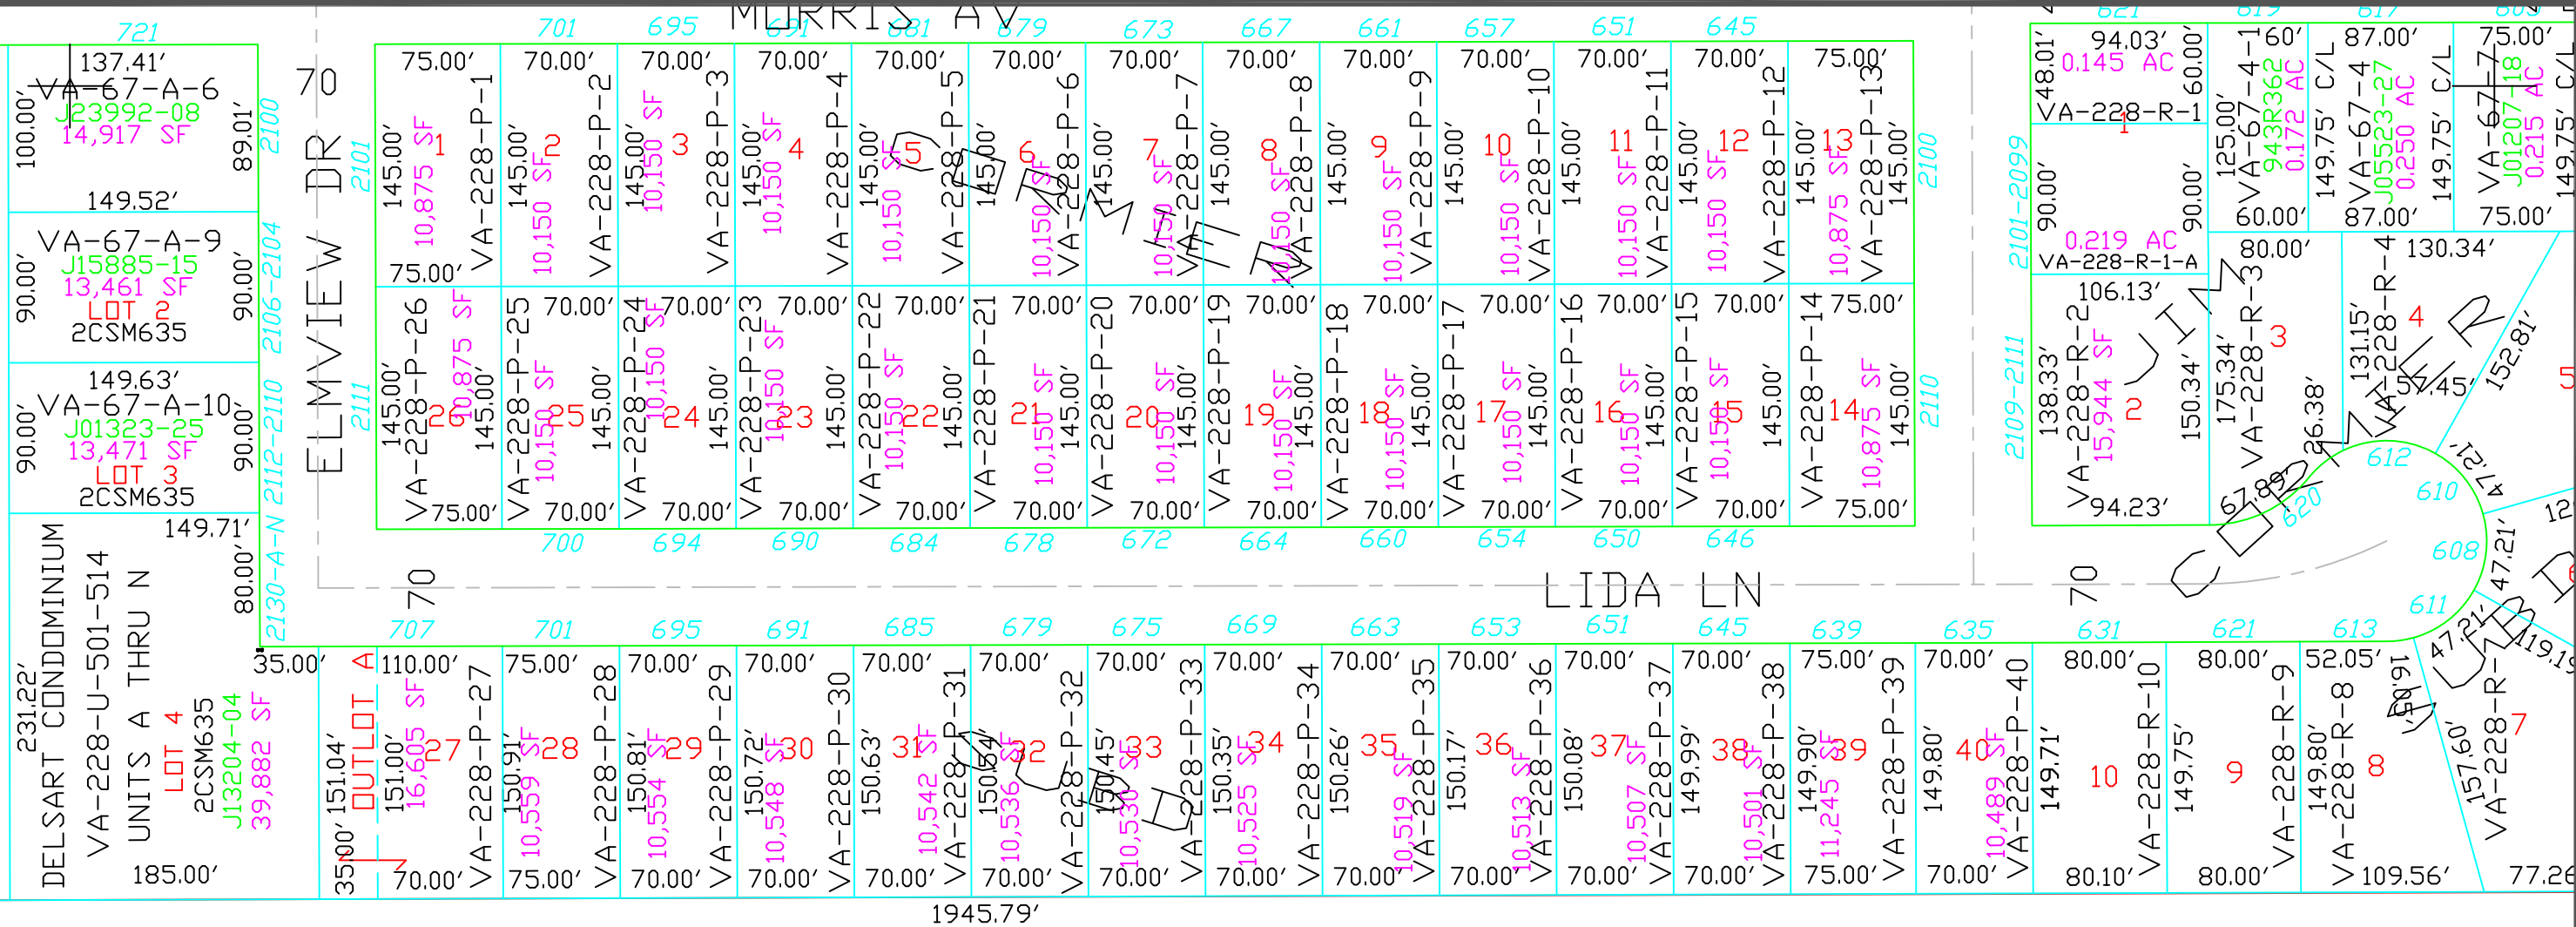

This is a compilation of records and data located in various county offices and is to be used for reference purposes only. The map is controlled by the field measurements between the corners of the Public Land Survey System and the parcels are mapped from available records which may not precisely fit field conditions. Brown County is not responsible for any inaccuracies.

Scale 1" = 100'

© 2024 BROWN COUNTY SURVEY DEPT.
This map was created by the Brown County Survey Department with funding provided by the Village of Ashwaubenon and the Wisconsin Land Information Program.

Village of Ashwaubenon
Brown County Plot Date: 12/4/2024
RPL Office Drafter: T LESLIE

33




0 10

© 2023 BROWN COUNTY SURVEY DEPT.


Village of Ashwaubenon

34

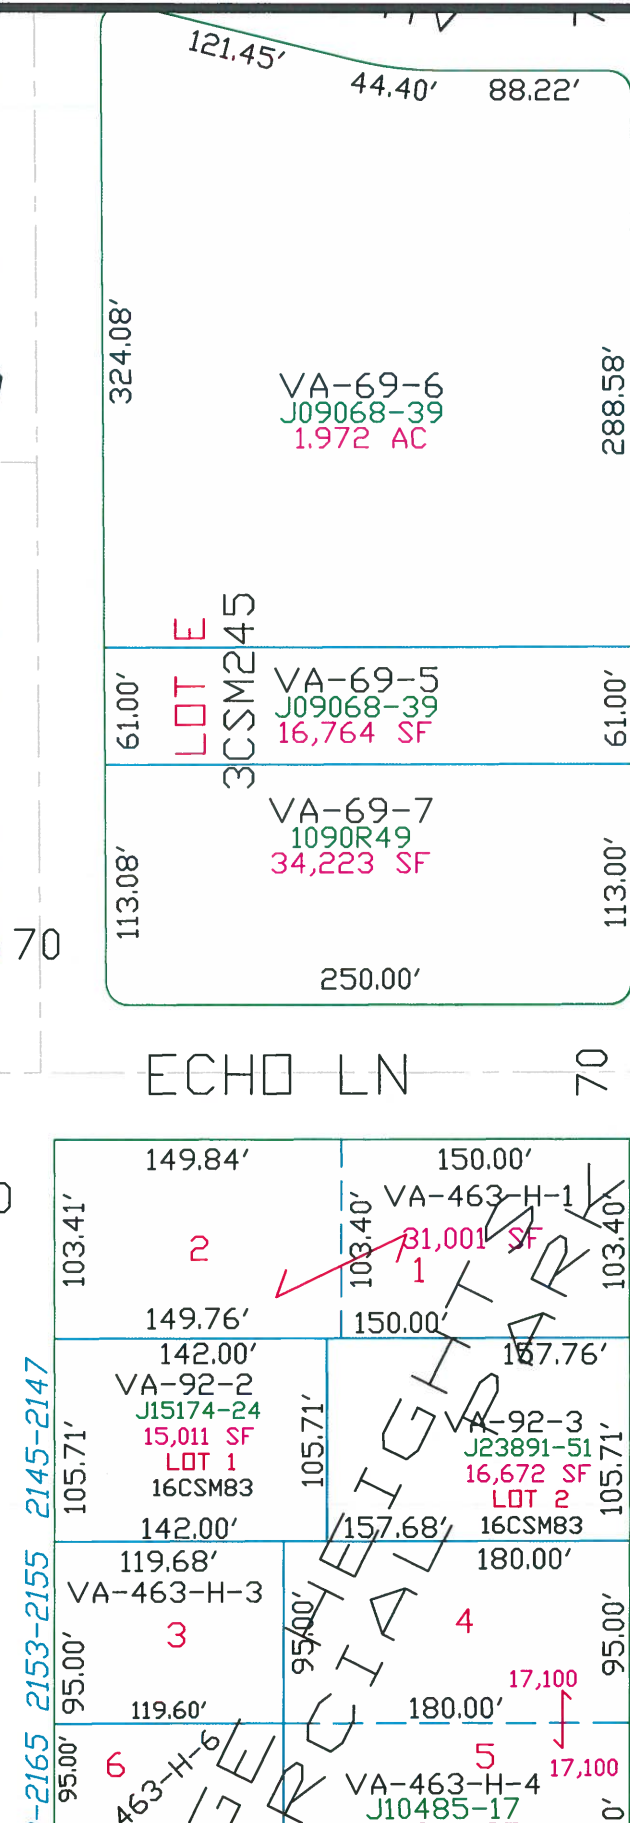



$$\text{Scale } 1'' = 100'$$


This map was created by the Brown County Survey Department with funding provided by the Village of Ashwaubenon and the Wisconsin Land Information Program.

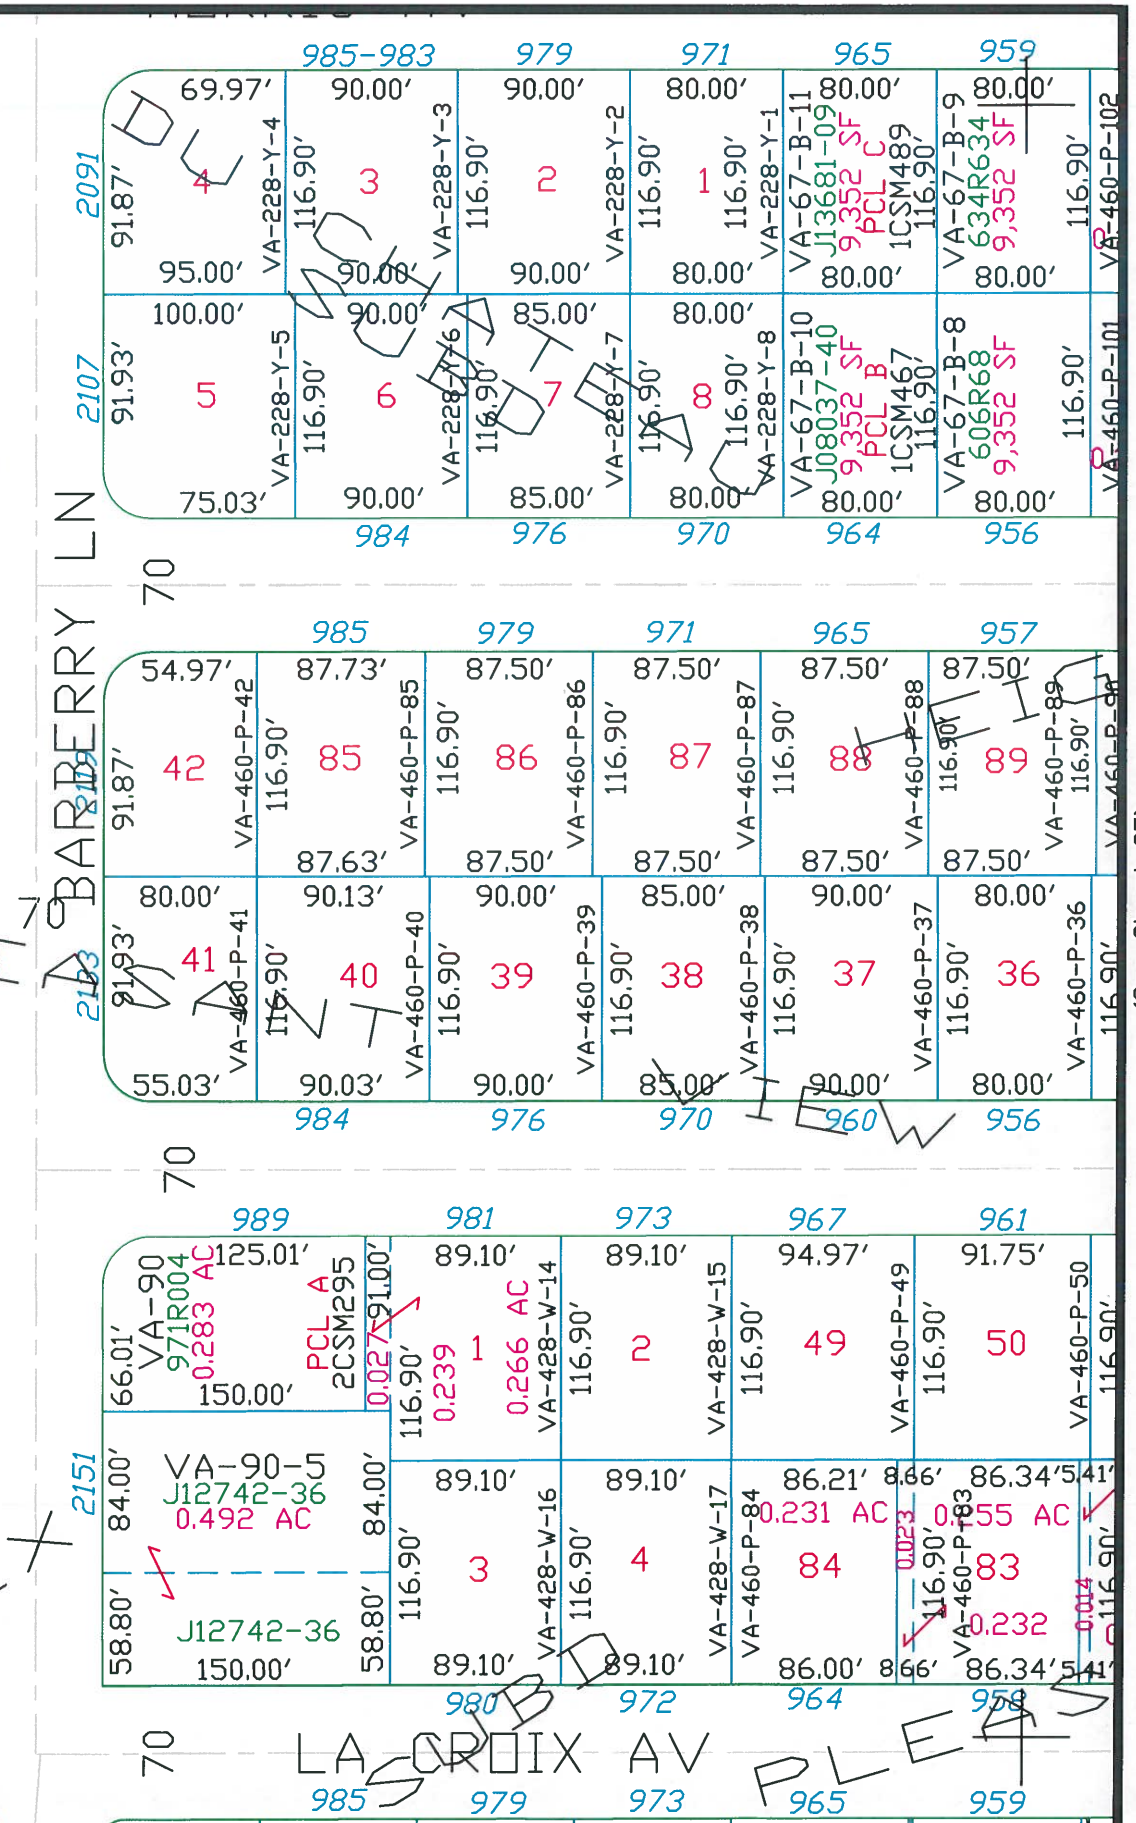

(See Sheet 35)

Brown County Plot Date: 7/25/05
RPL Office Drafter: D PHELPS

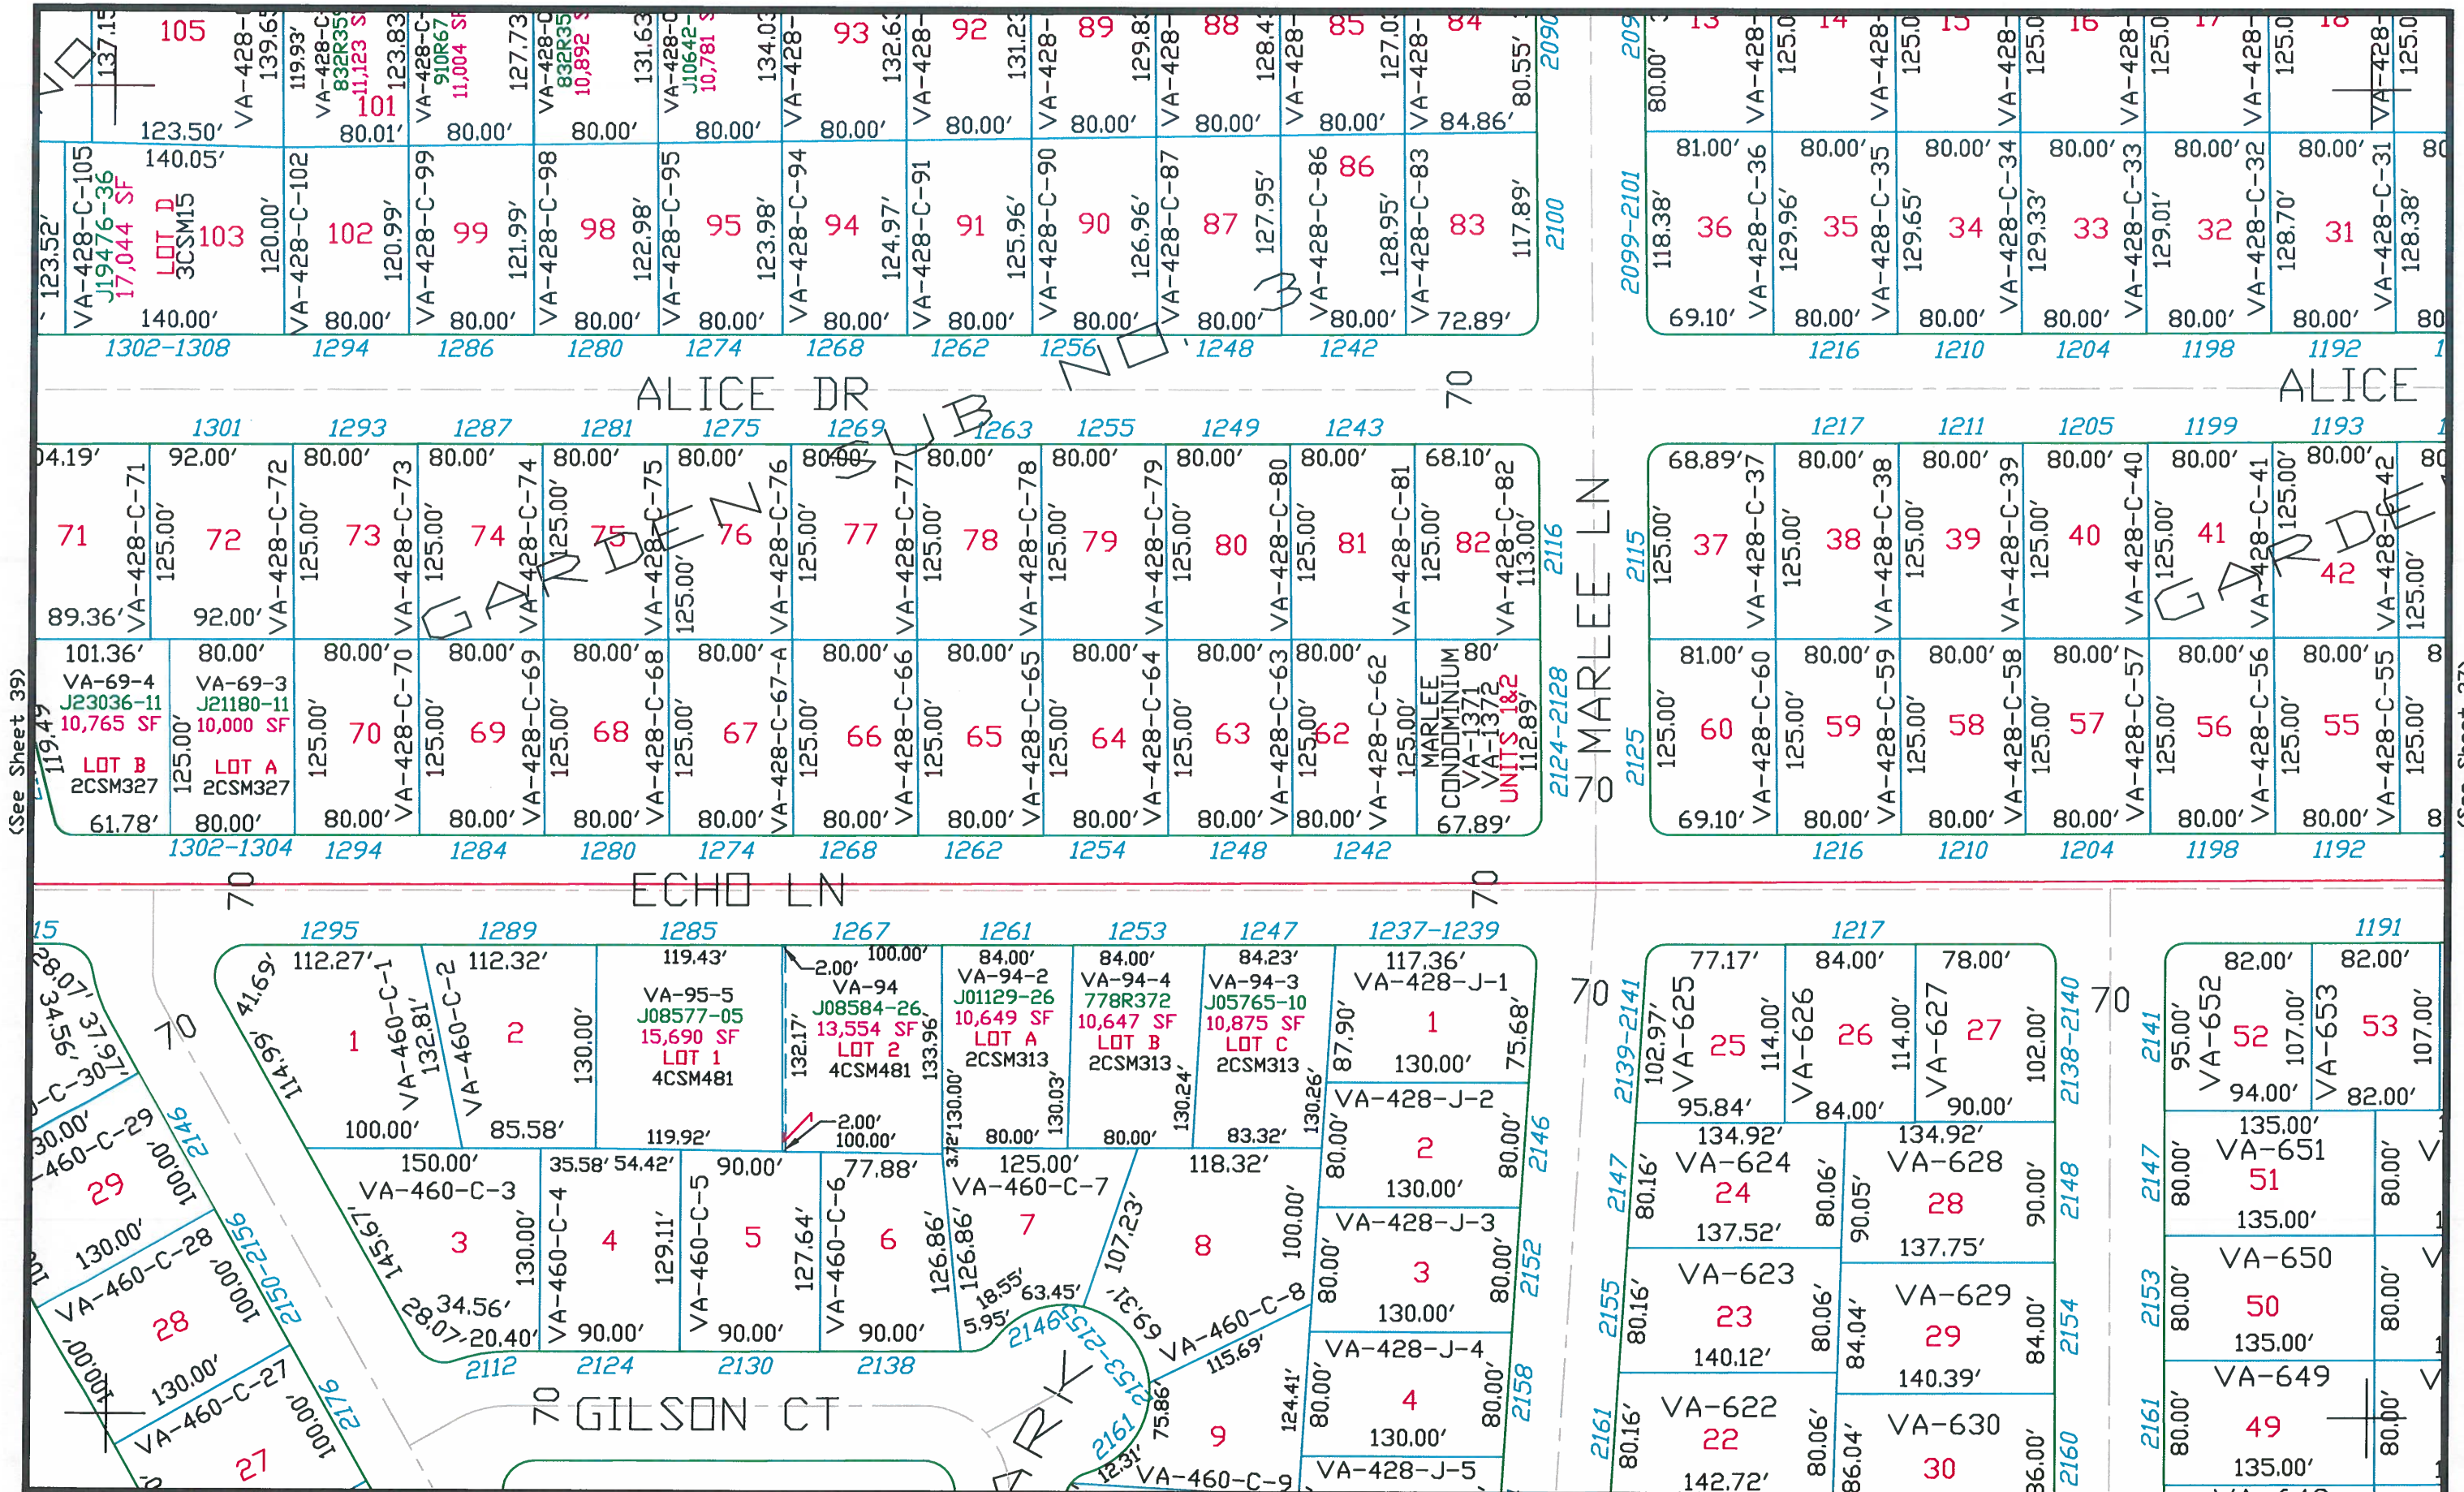

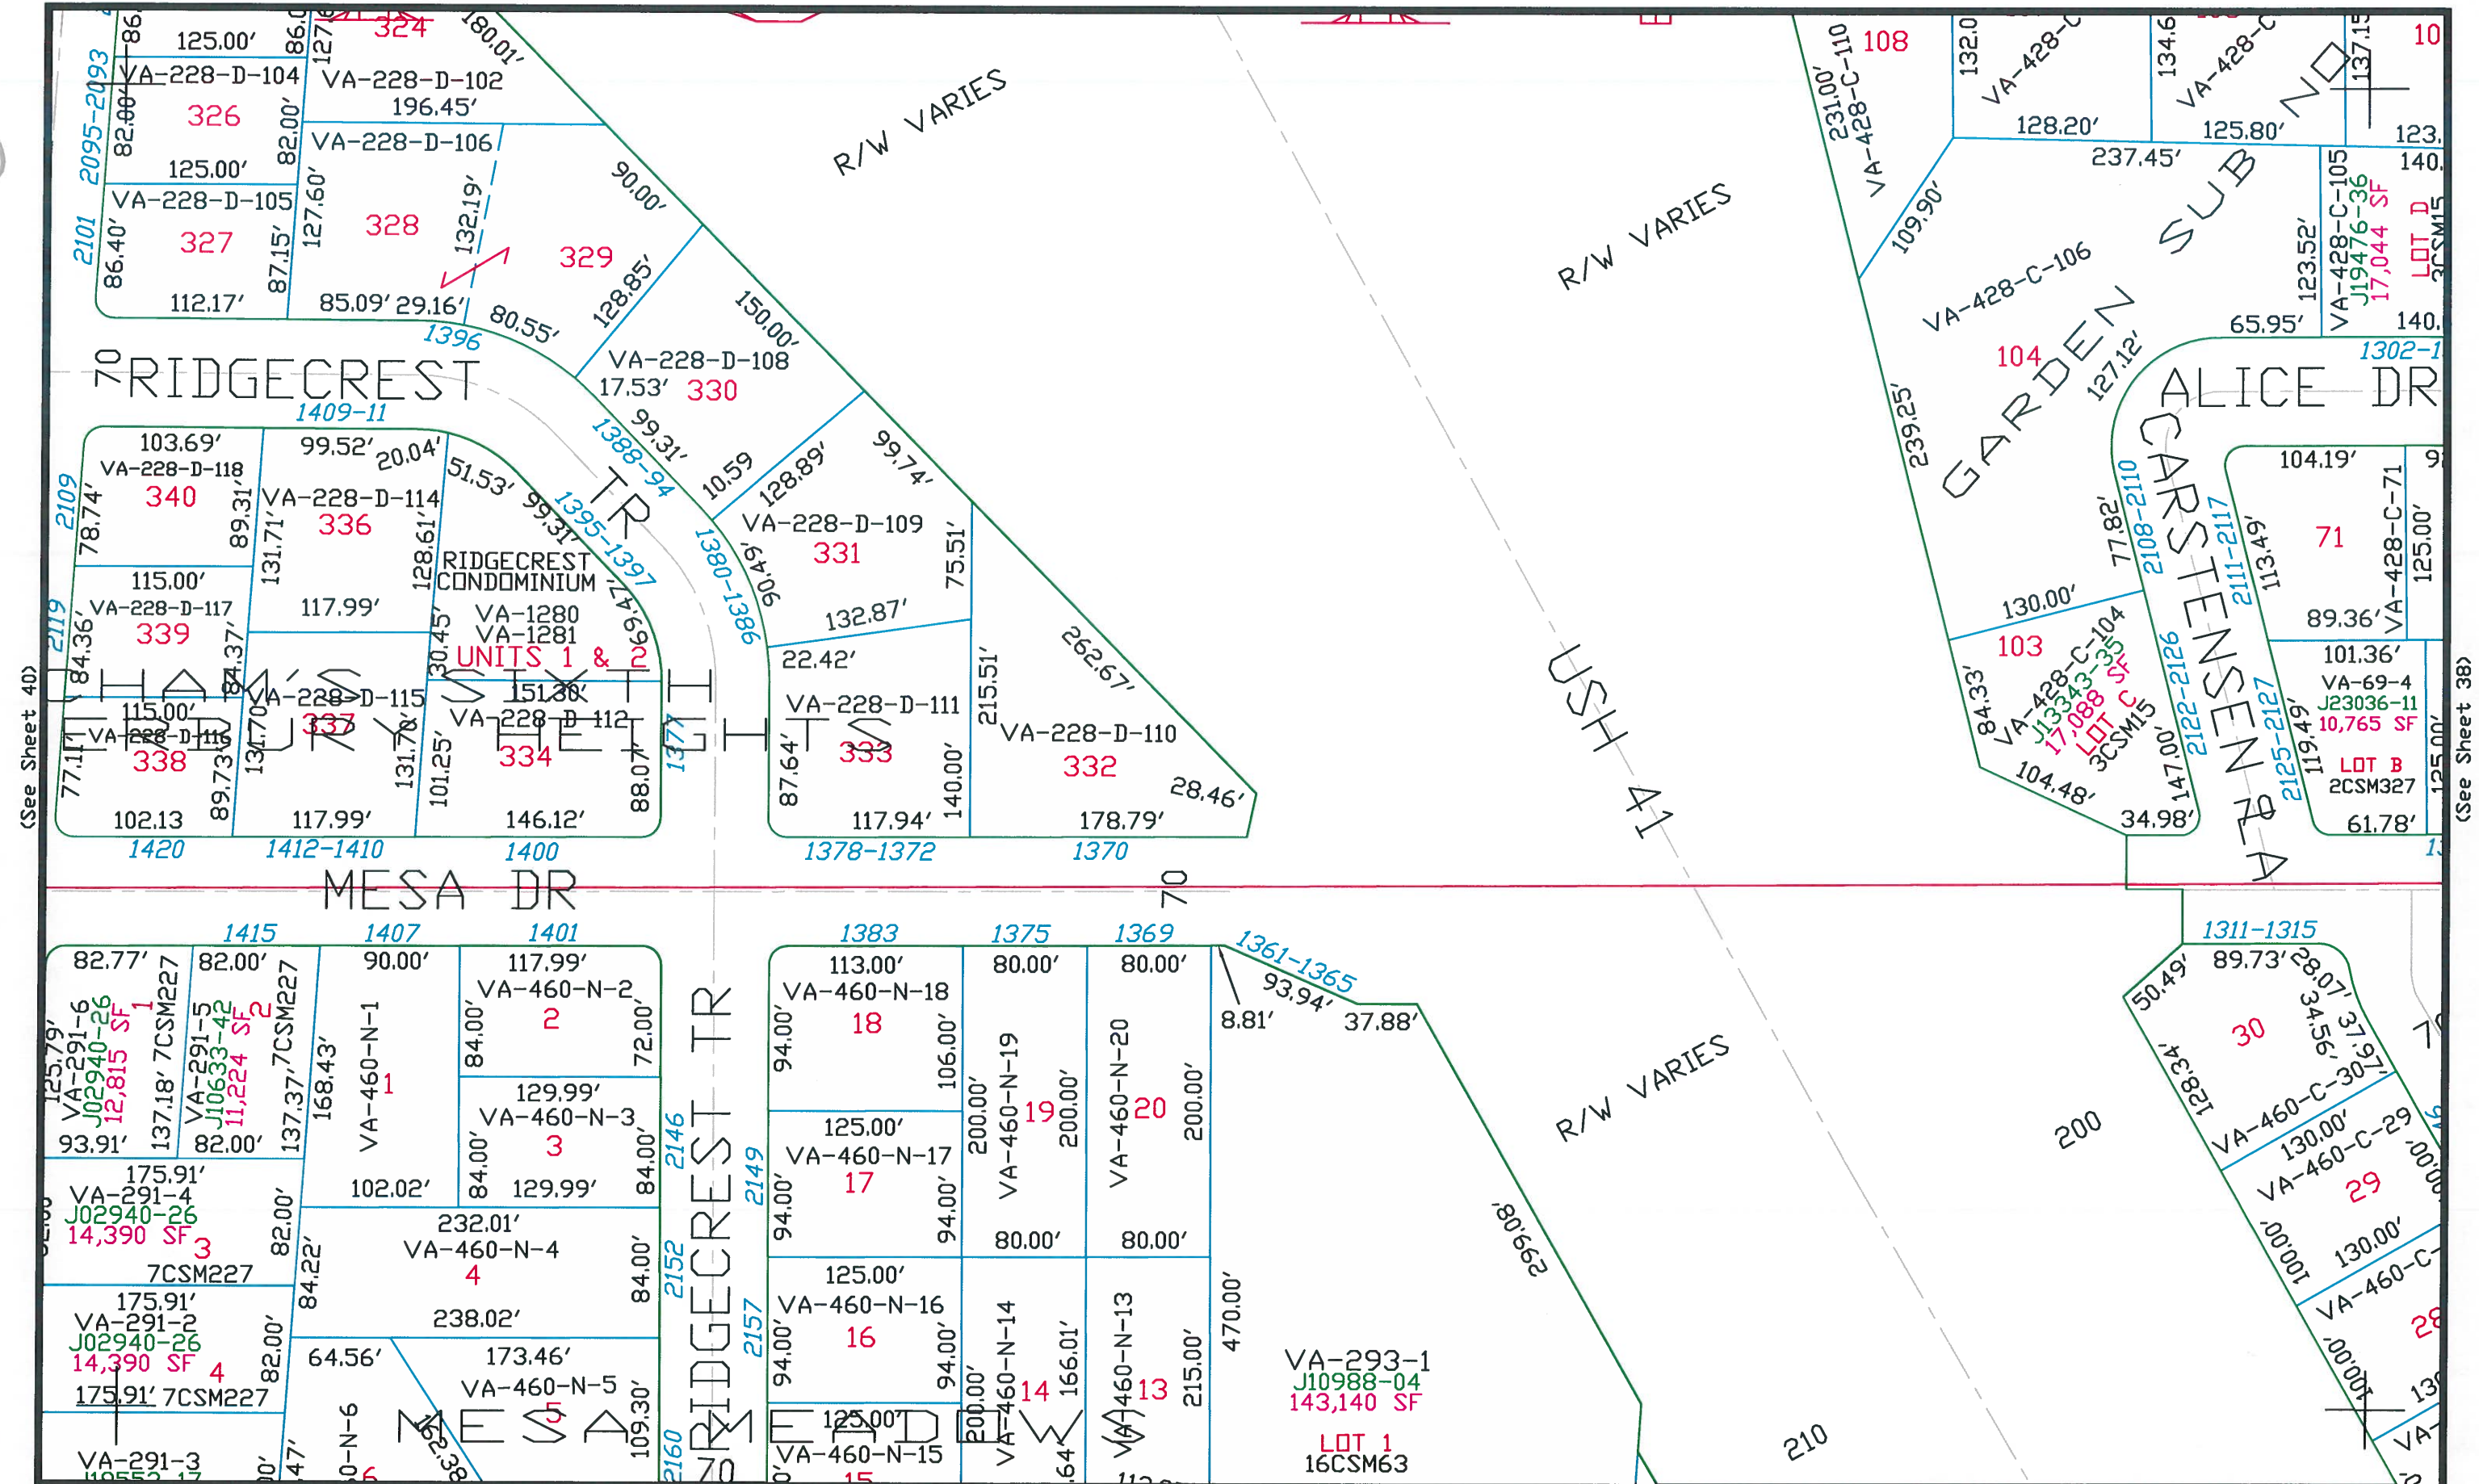

(See Sheet 40)

(See Sheet 38)


This is a compilation of records and data located in various county offices and is to be used for reference purposes only. The map is controlled by the field measurements between the corners of the Public Land Survey System and the parcels are mapped from available records which may not precisely fit field conditions. Brown County is not responsible for any inaccuracies.

Scale 1" = 100'


(See Sheet 50)

This map was created by the Brown County Survey Department with funding provided by the Village of Ashwaubenon and the Wisconsin Land Information Program.

Village of Ashwaubenon
Brown County Plot Date: 3/6/07
RPL Office Drafter: D PHELPS

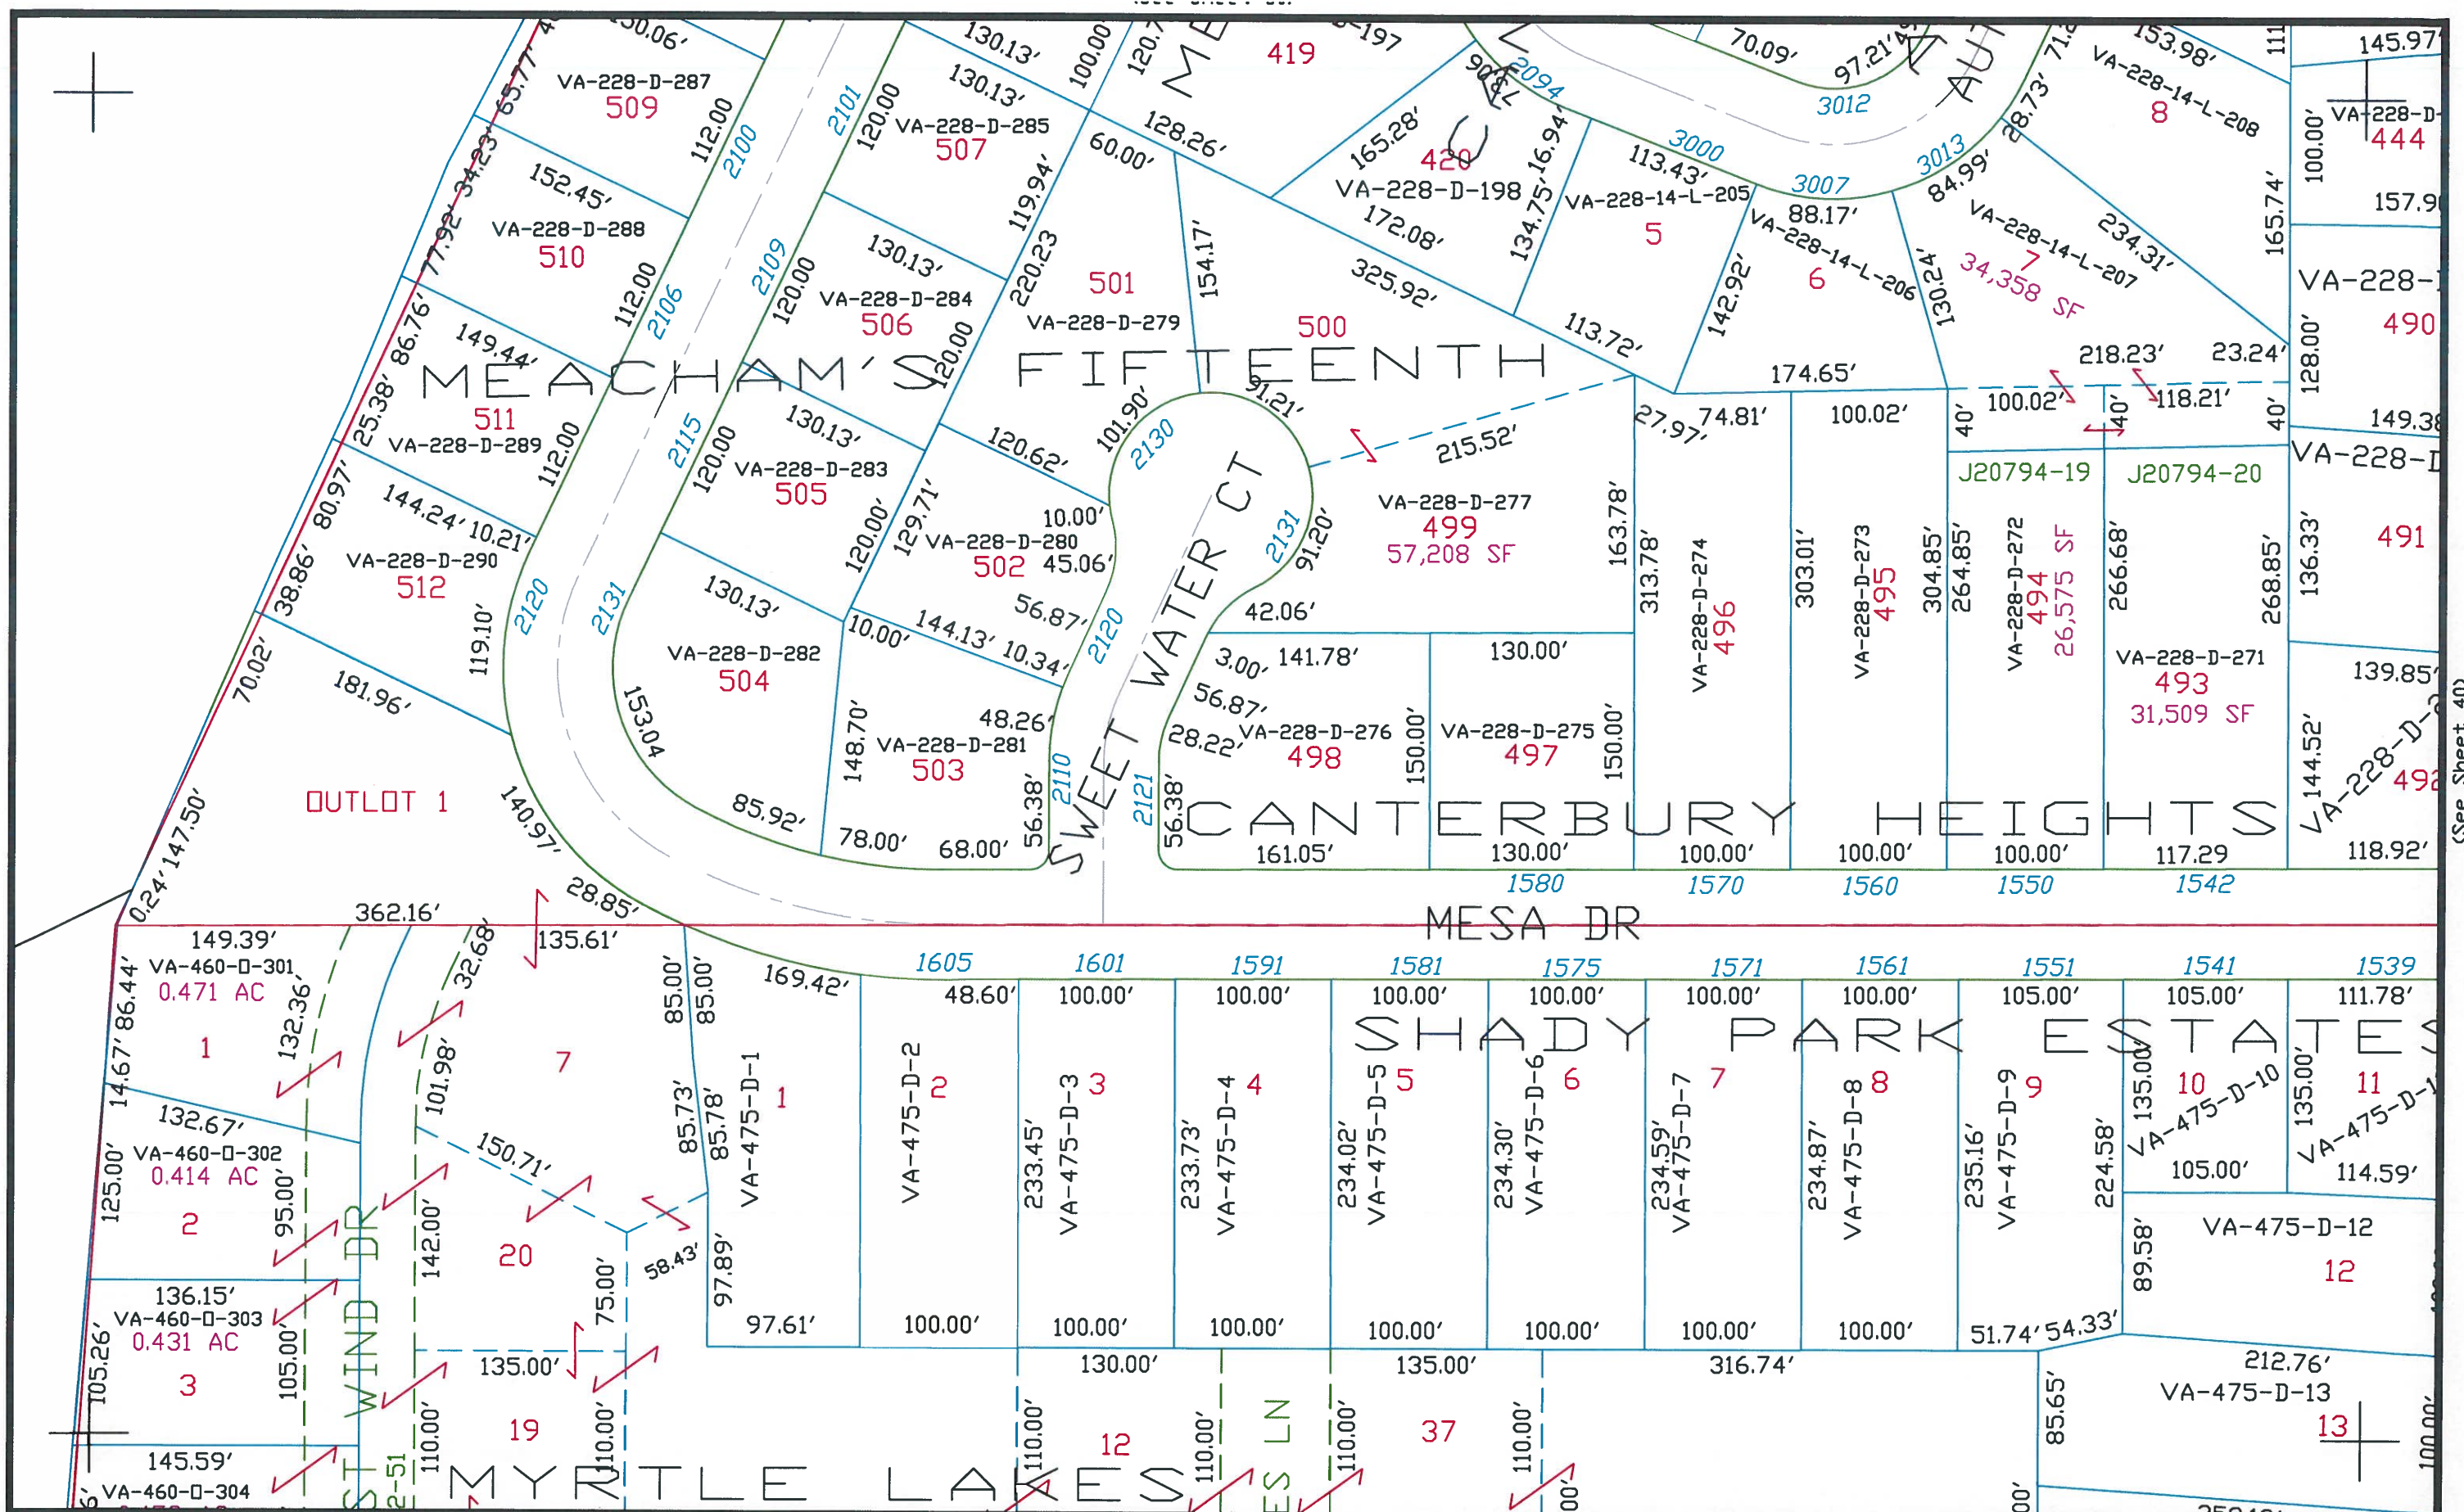

(See Sheet 31)

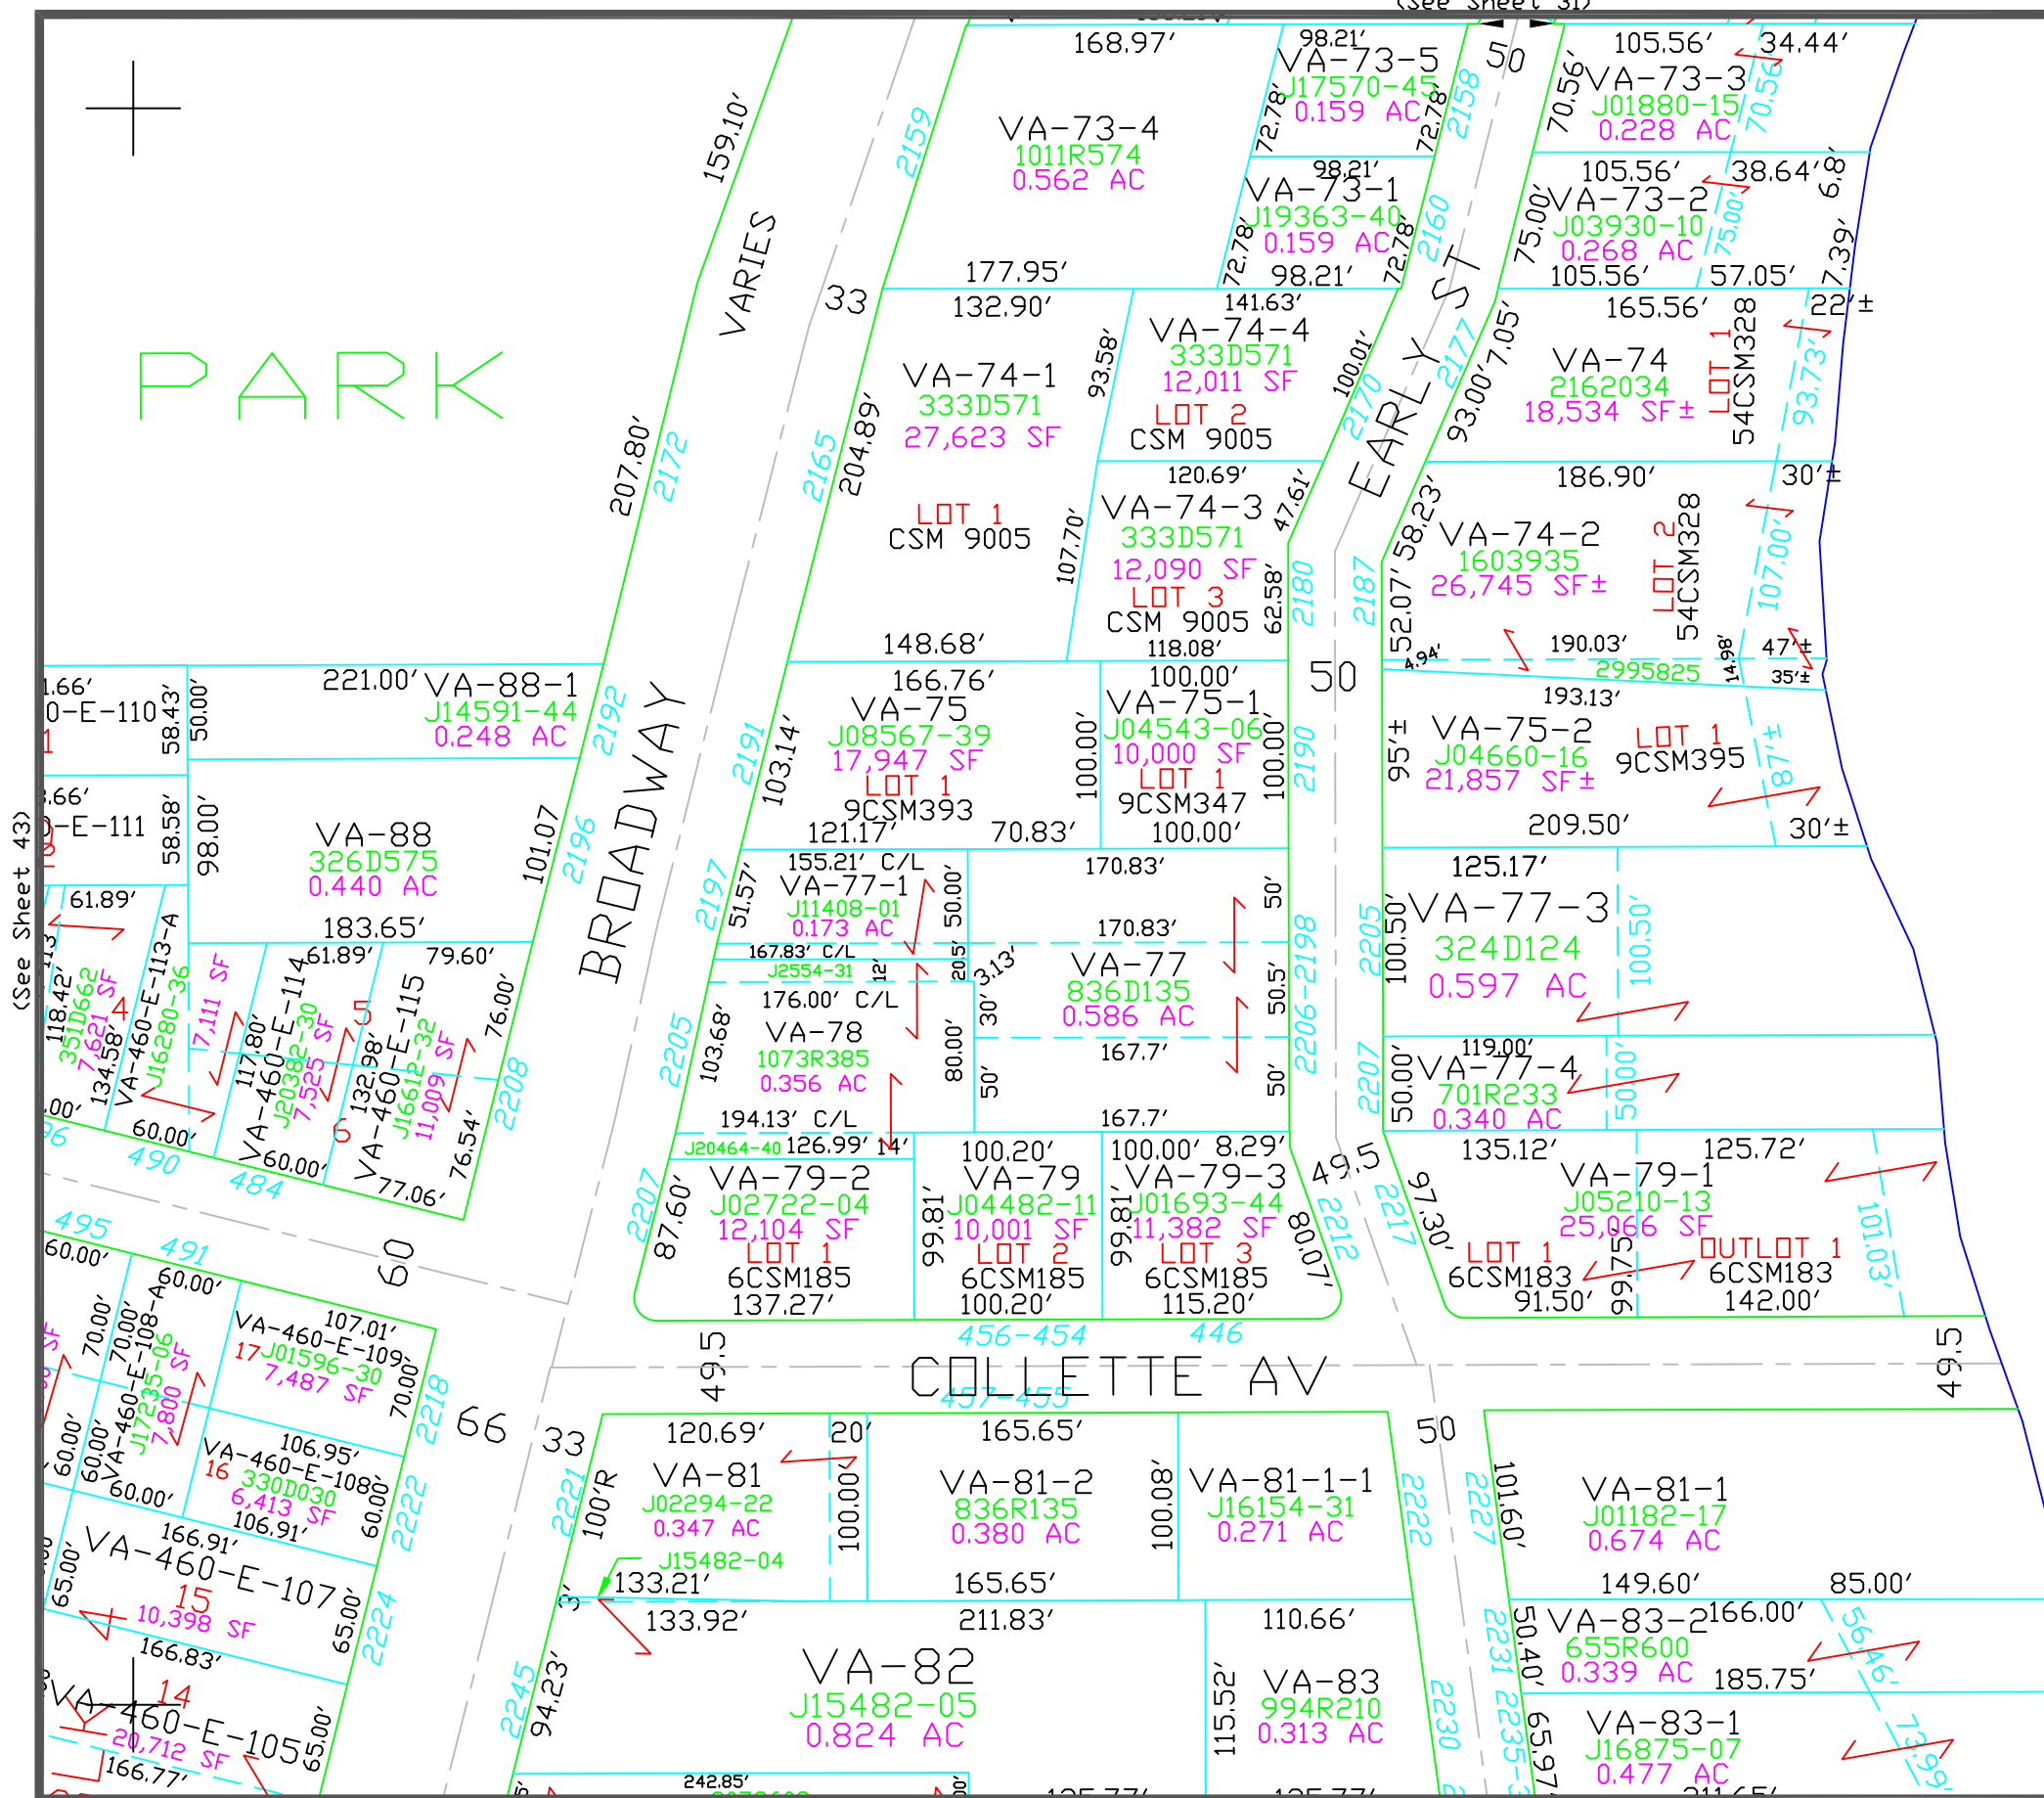

(See Sheet 43)

(See Sheet 54)

This is a compilation of records and data located in various county offices and is to be used for reference purposes only. The map is controlled by the field measurements between the corners of the Public Land Survey System and the parcels are mapped from available records which may not precisely fit field conditions. Brown County is not responsible for any inaccuracies.

Scale 1" = 100'

© 2024 BROWN COUNTY SURVEY DEPT.
This map was created by the Brown County Survey Department with funding provided by the Village of Ashwaubenon and the Wisconsin Land Information Program.

Village of Ashwaubenon
Brown County Plot Date: 10/9/2024
RPL Office Drafter: T LESLIE

(See Sheet 32)

A-87-5
18386-27
2,279 SF

VA-87-3
J01664-28
14.708 AC

FORT HOWARD P

(See Sheet 44)

LOT 1
CSM299

1
1129

319.20'
S. ASHLAND FRONTAGE RD
159.00'
2190
50
S. ASHLAND AV BUS. USH "41"
200
264.12'
2200
676.78'

A-136
901-30
43 AC

(See Sheet 55)

This is a compilation of records and data located in various county offices and is to be used for reference purposes only. The map is controlled by the field measurements between the corners of the Public Land Survey System and the parcels are mapped from available records which may not precisely fit field conditions. Brown County is not responsible for any inaccuracies.

Scale 1" = 100'

© 2024 BROWN COUNTY SURVEY DEPT.


This map was created by the Brown County Survey Department with funding provided by the Village of Ashwaubenon and the Wisconsin Land Information Program.

Village of Ashwaubenon

Brown County Plot Date: 12/4/2024
RPL Office Drafter: T LESLIE

43

(See Sheet 42)

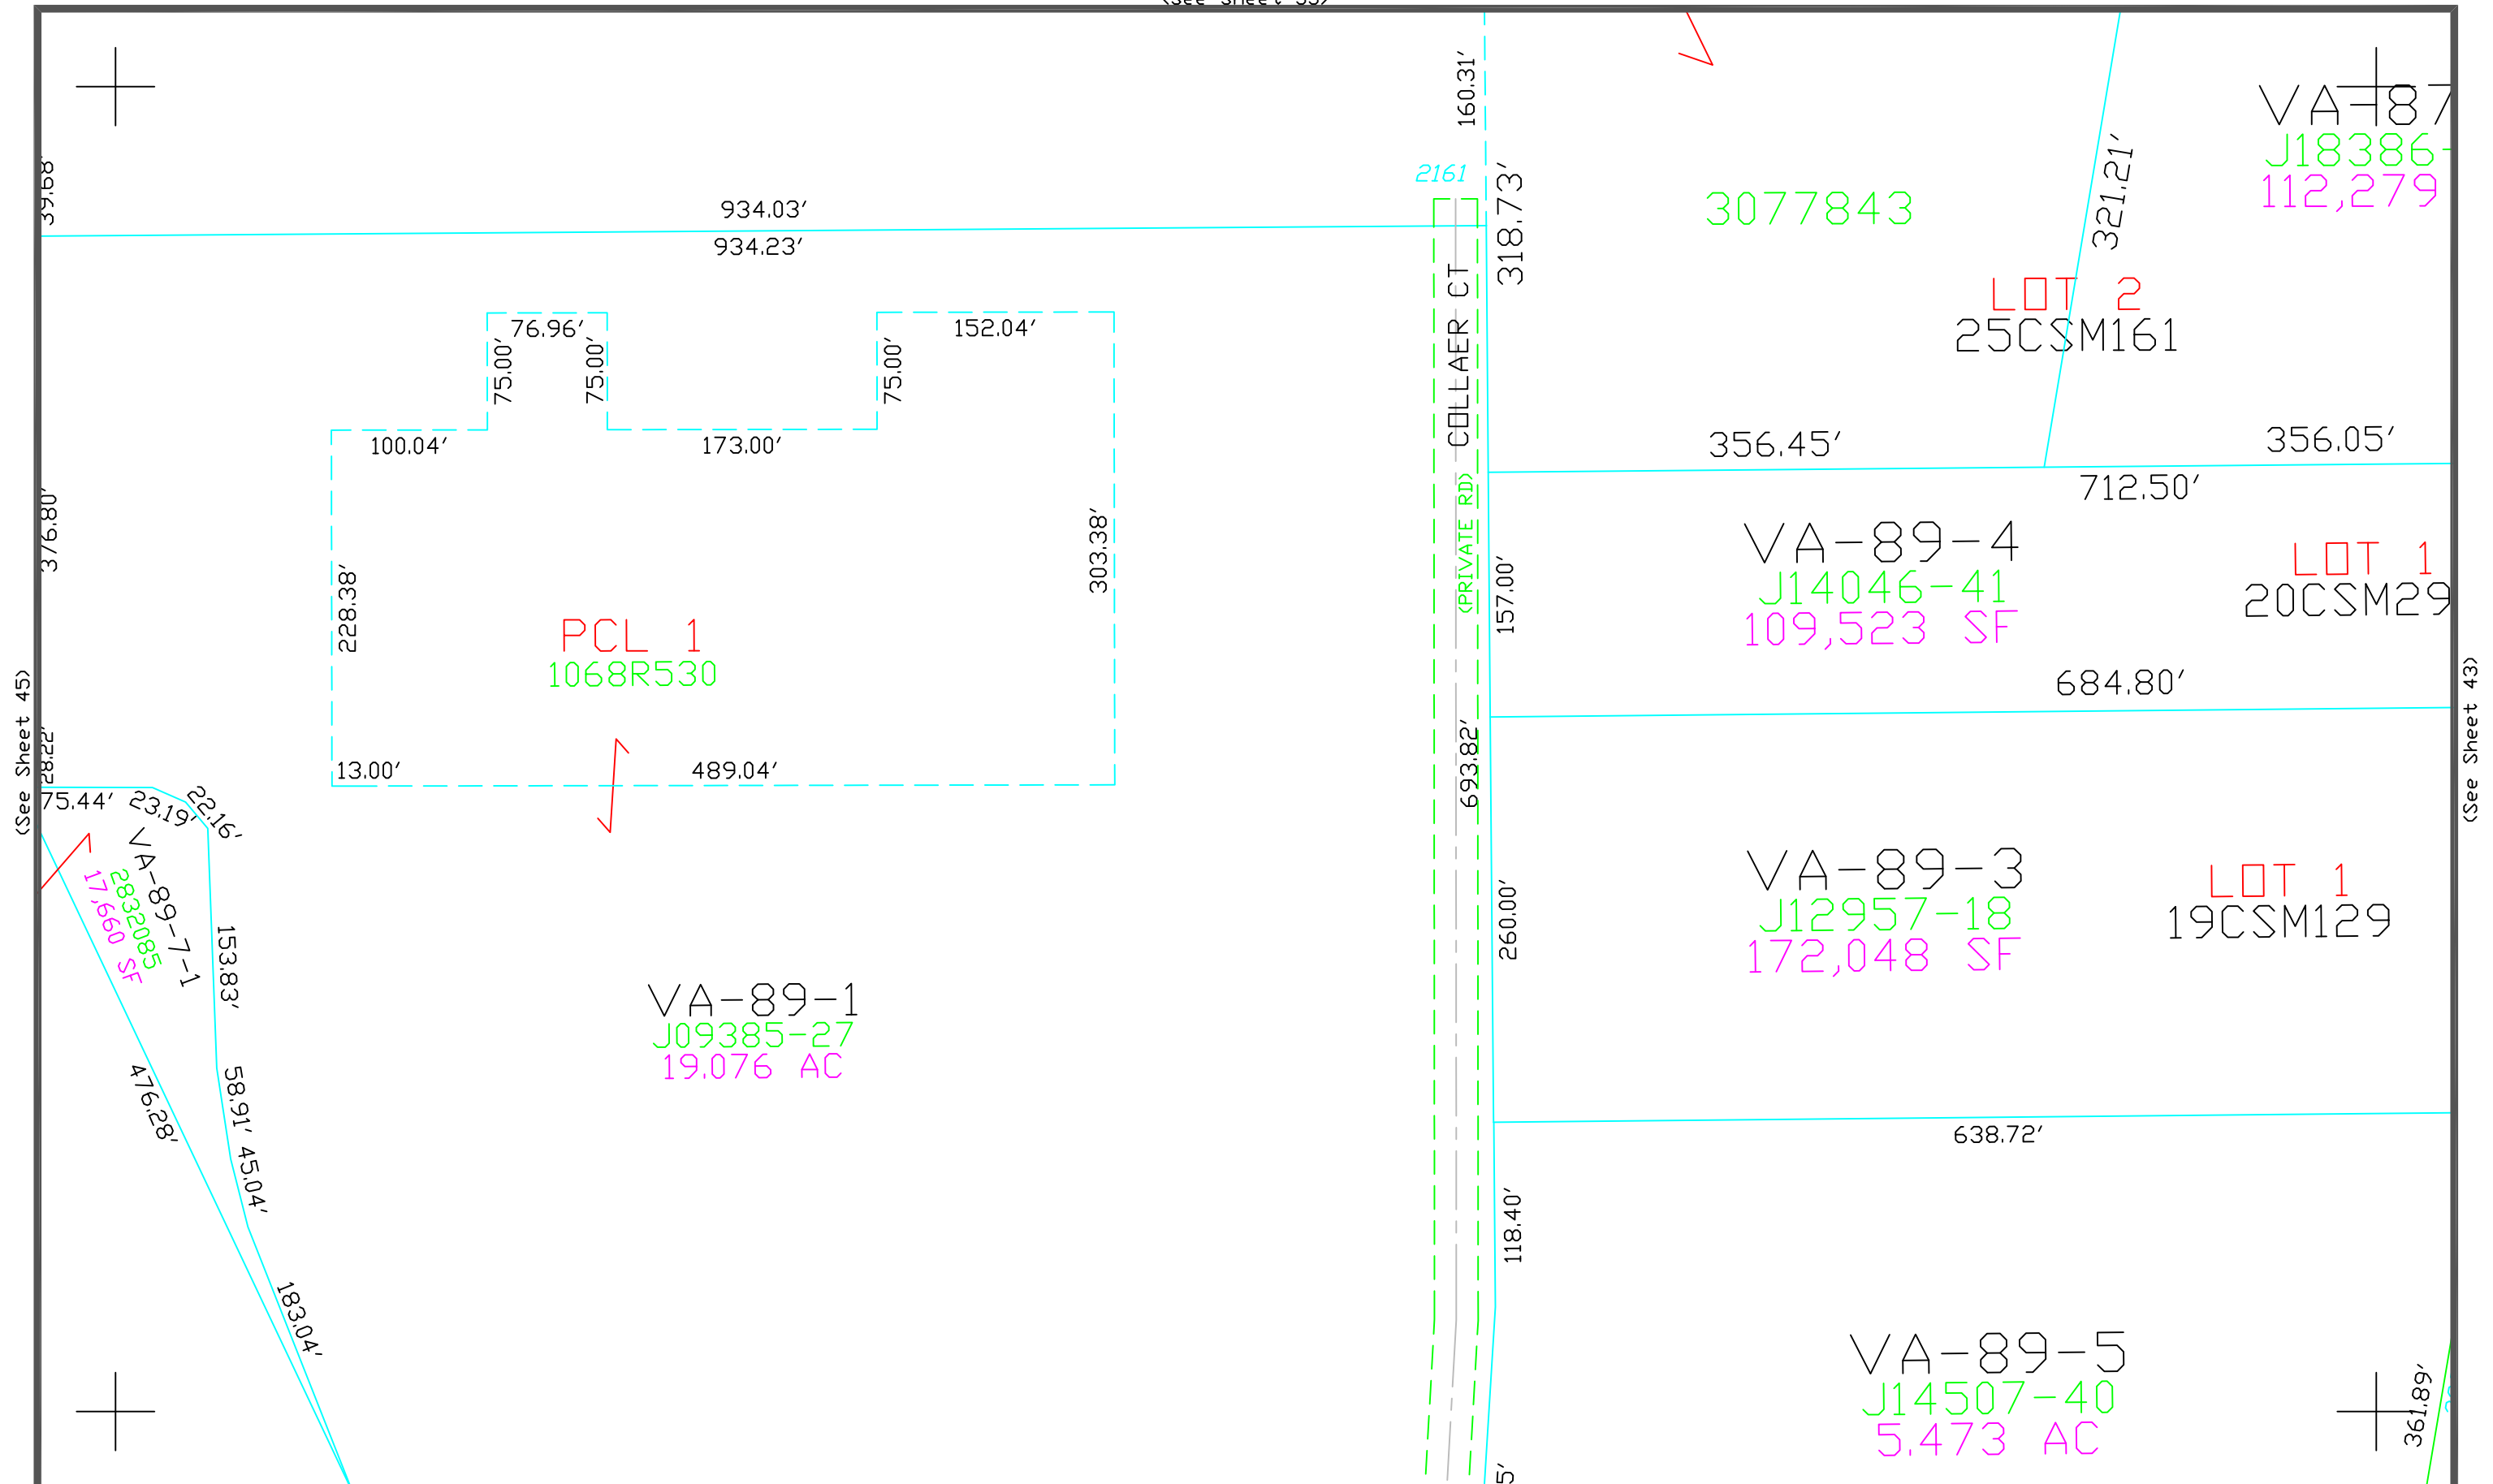

(See Sheet 45)

(See Sheet 43)

This is a compilation of records and data located in various county offices and is to be used for reference purposes only. The map is controlled by the field measurements between the corners of the Public Land Survey System and the parcels are mapped from available records which may not precisely fit field conditions. Brown County is not responsible for any inaccuracies.



Scale 1" = 100'


(See Sheet 56)

© 2024 BROWN COUNTY SURVEY DEPT.
This map was created by the Brown County Survey Department with funding provided by the Village of Ashwaubenon and the Wisconsin Land Information Program.

Village of Ashwaubenon

Brown County Plot Date: 12/4/2024
RPL Office Drafter: T LESLIE

(See Sheet 46)

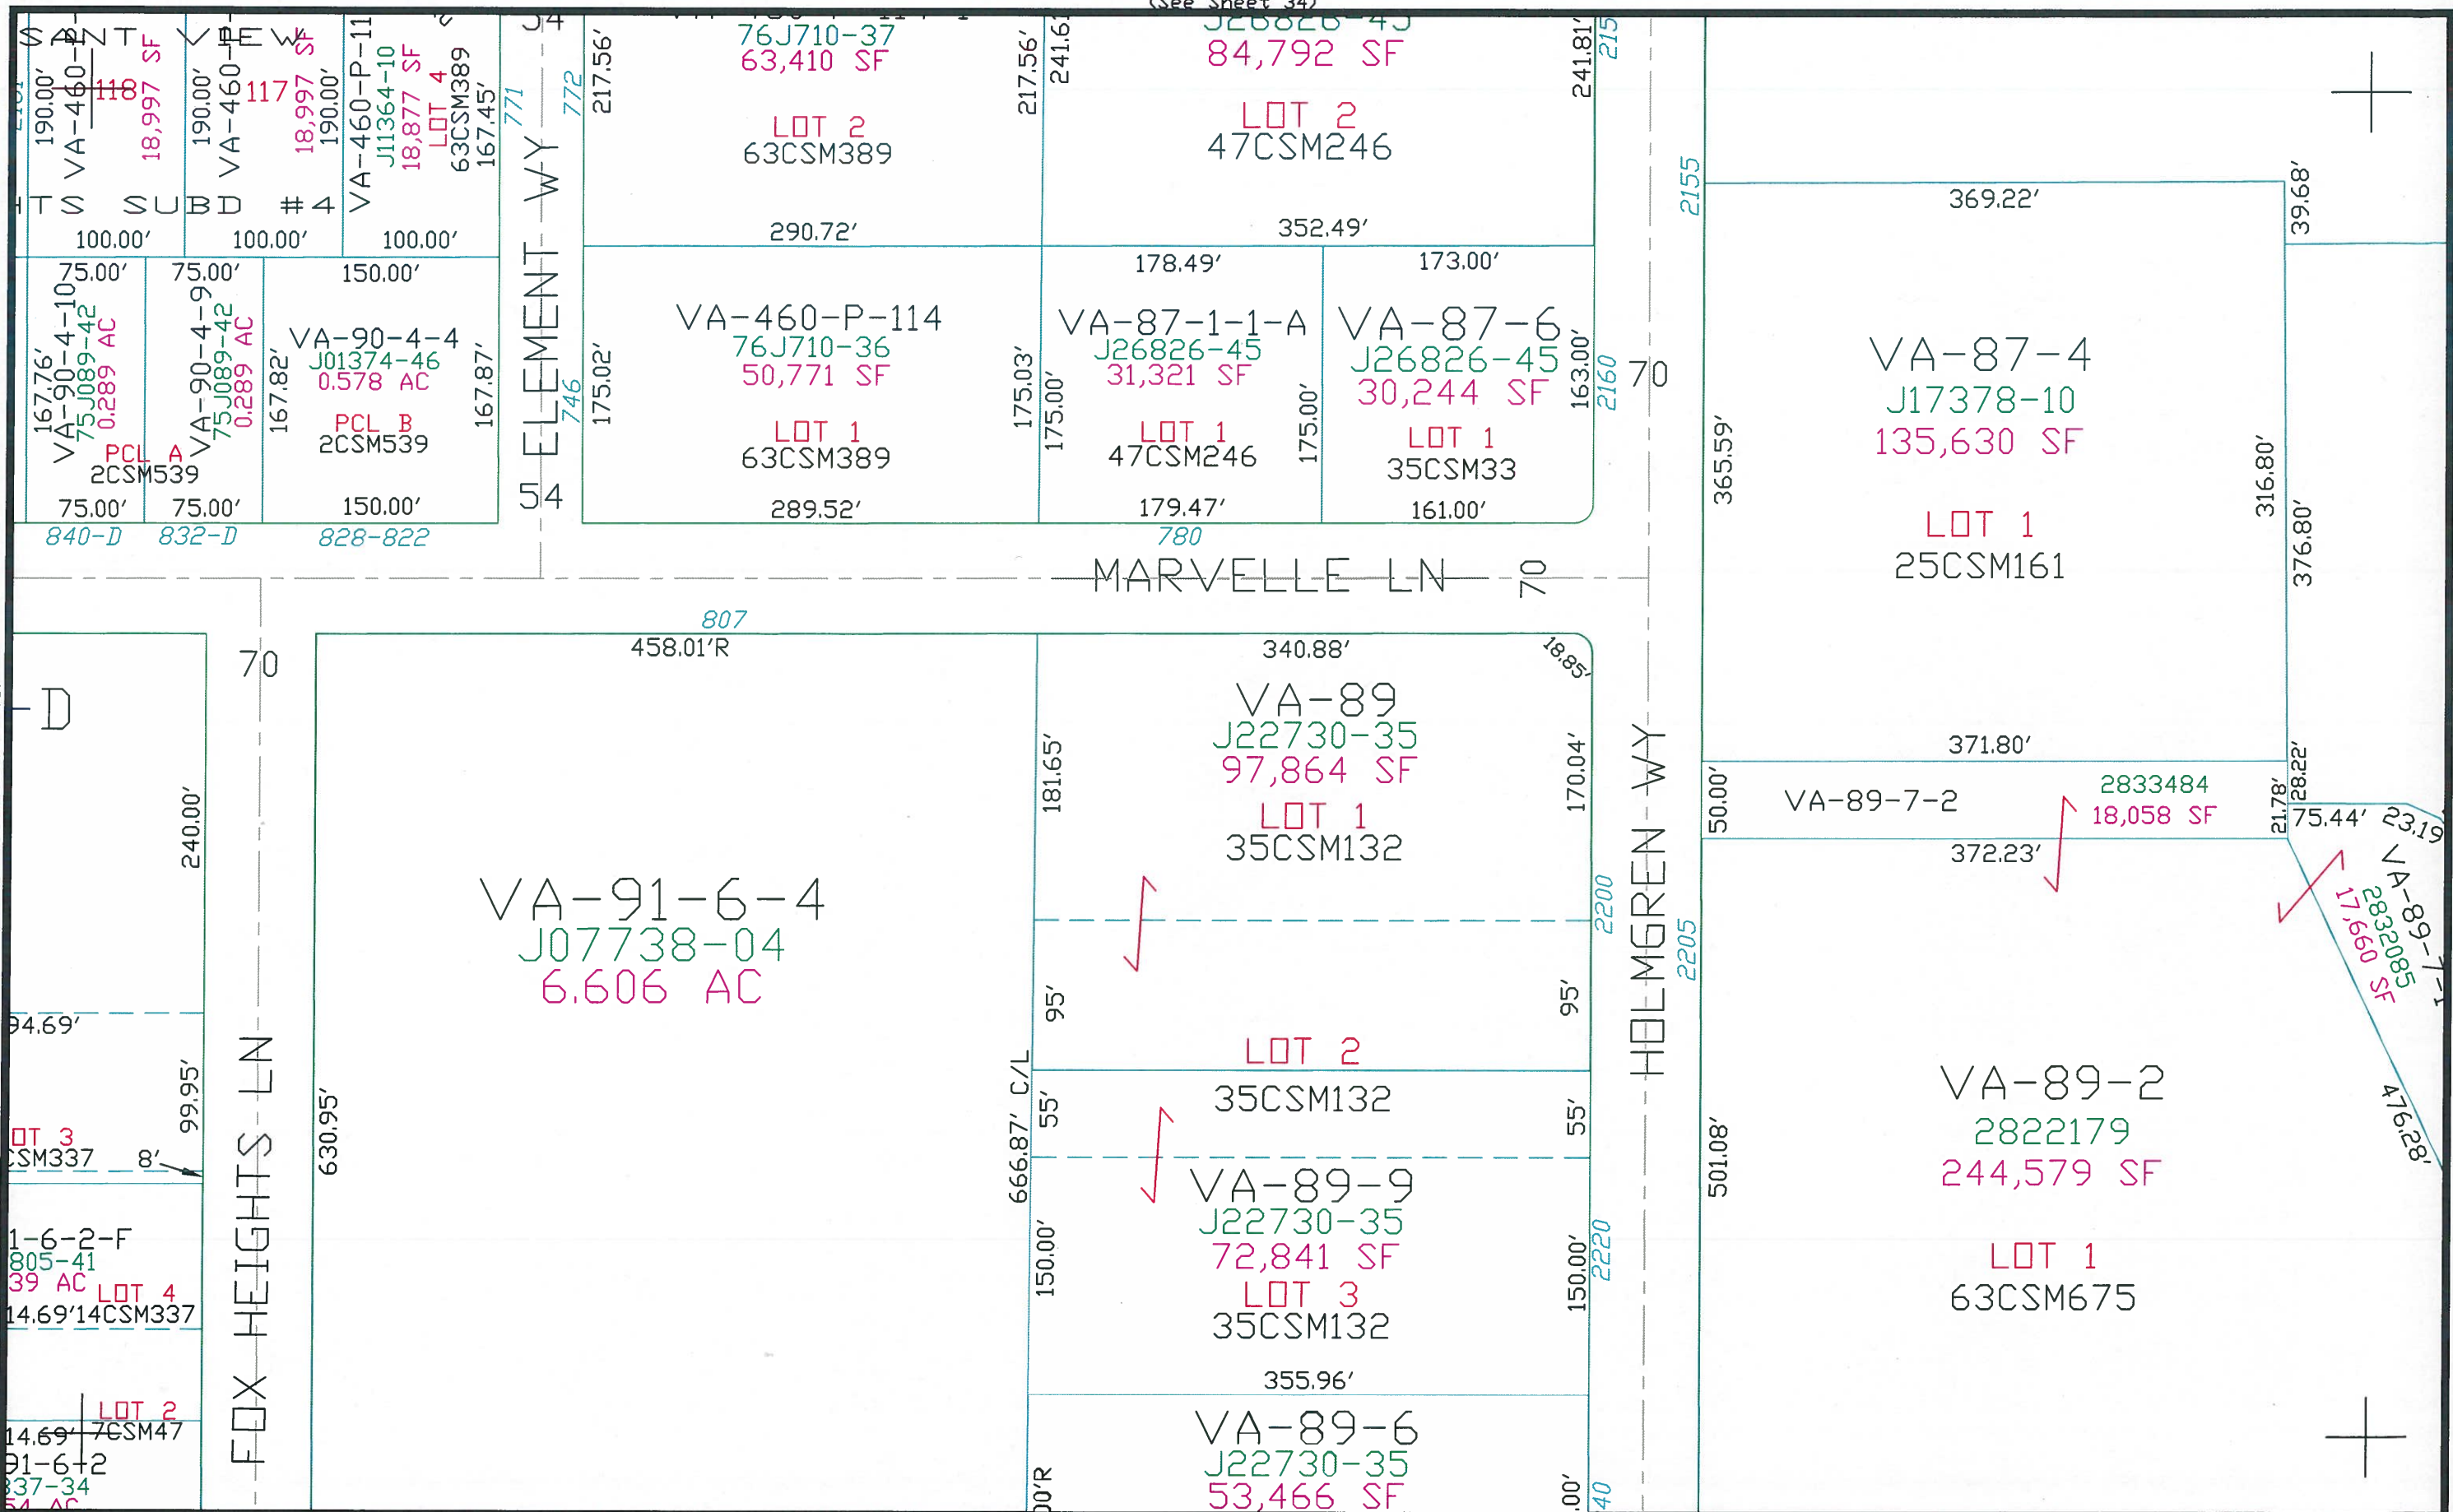

This is a compilation of records and data located in various county offices and is to be used for reference purposes only. The map is controlled by the field measurements between the corners of the Public Land Survey System and the parcels are mapped from available records which may not precisely fit field conditions. Brown County is not responsible for any inaccuracies.


Scale 1" = 100'

(See Sheet 57)


© 2018 BROWN COUNTY SURVEY DEPT.
This map was created by the Brown County Survey Department with funding provided by the Village of Ashwaubenon and the Wisconsin Land Information Program.

Village of Ashwaubenon
Brown County Plot Date: 9/10/2018
RPL Office Drafter: C MILLER



(See Sheet 47)

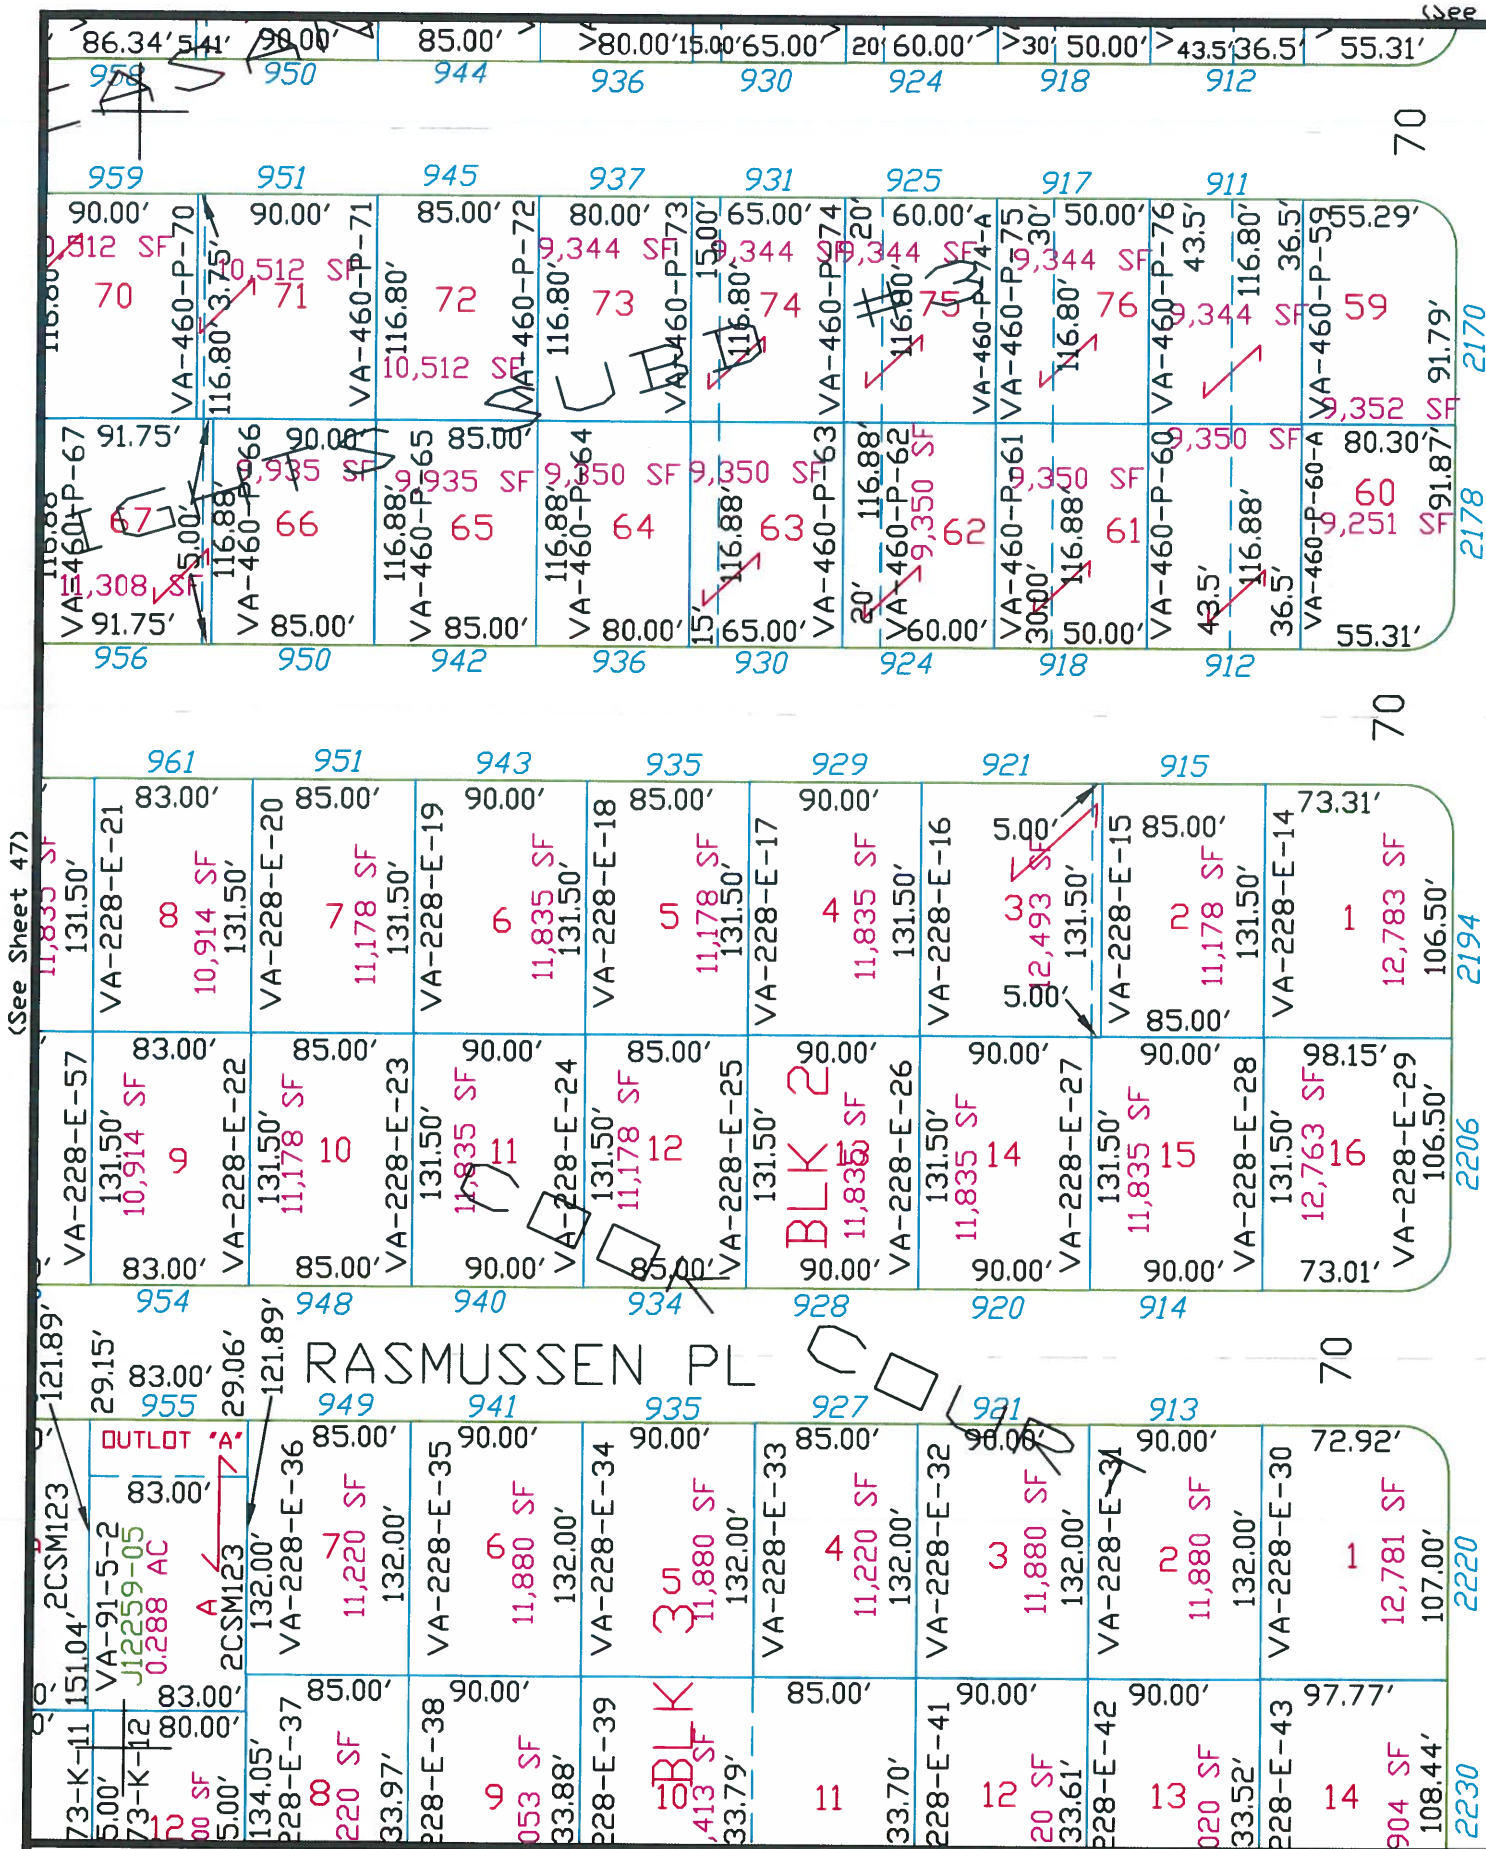

This is a compilation of records and data located in various county offices and is to be used for reference purposes only. The map is controlled by the field measurements between the corners of the Public Land Survey System and the parcels are mapped from available records which may not precisely fit field conditions. Brown County is not responsible for any inaccuracies.

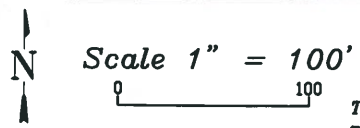

(See Sheet 58)

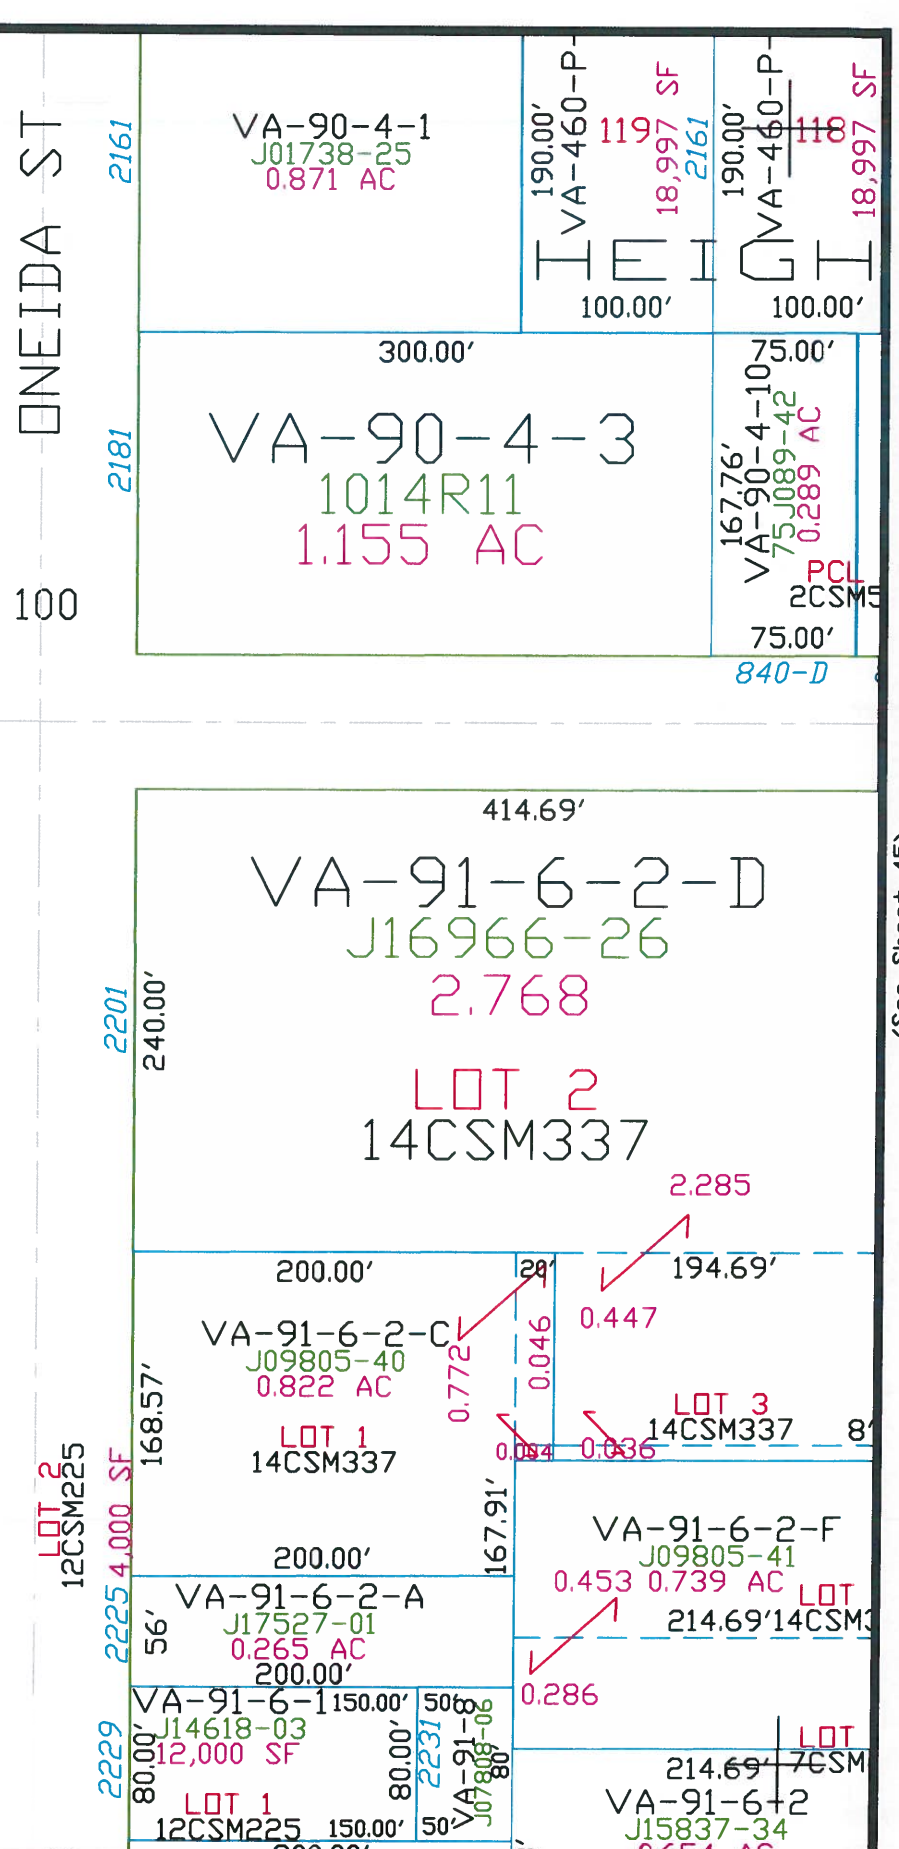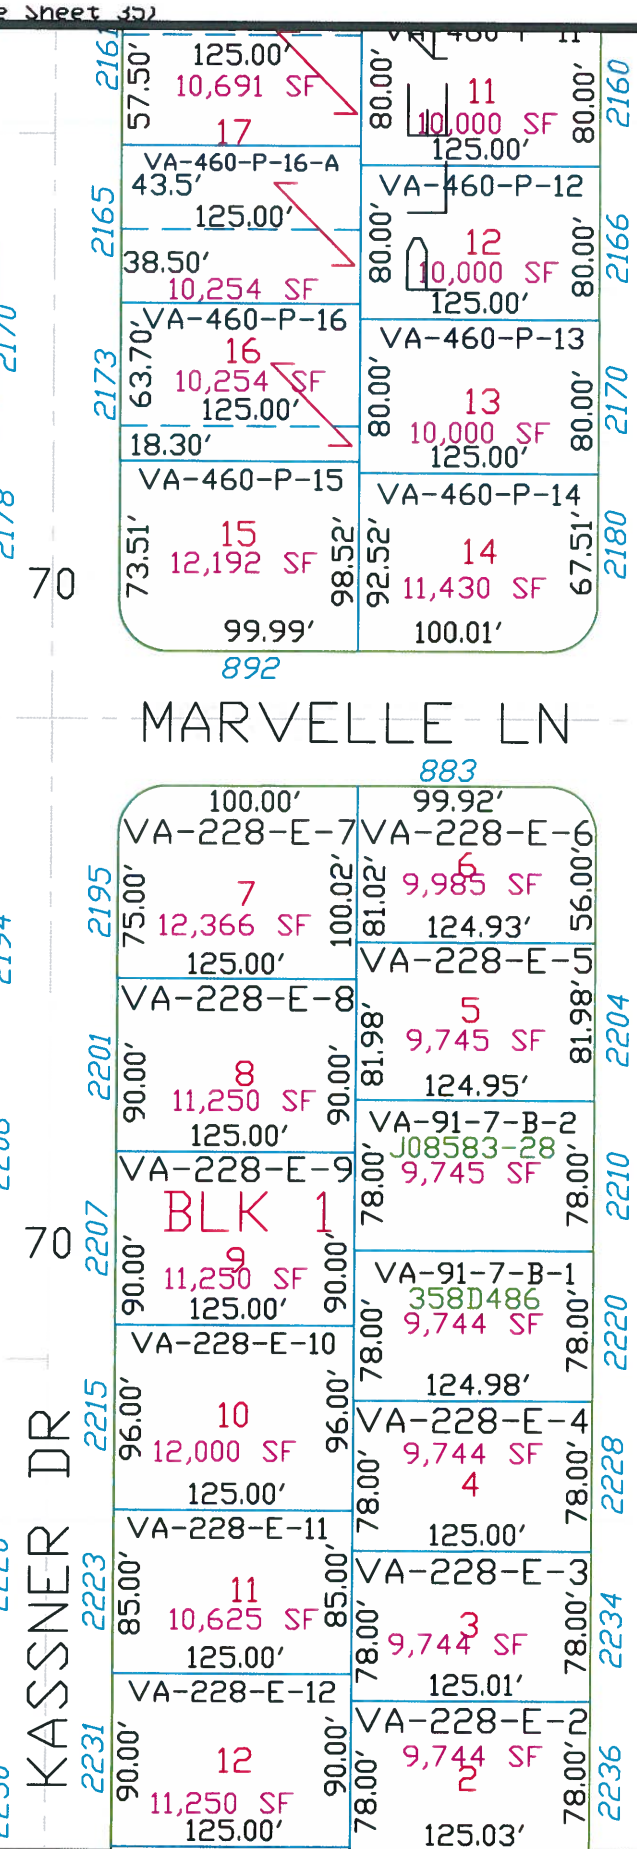


(See Sheet 45)

© 2015 BROWN COUNTY SURVEY DEPT.
This map was created by the Brown County Survey Department with funding provided by the Village of Ashwaubenon and the Wisconsin Land Information Program.

Village of Ashwaubenon
Brown County Plot Date: 7/24/15
RPL Office Drafter: D PHELPS

(See Sheet 48)

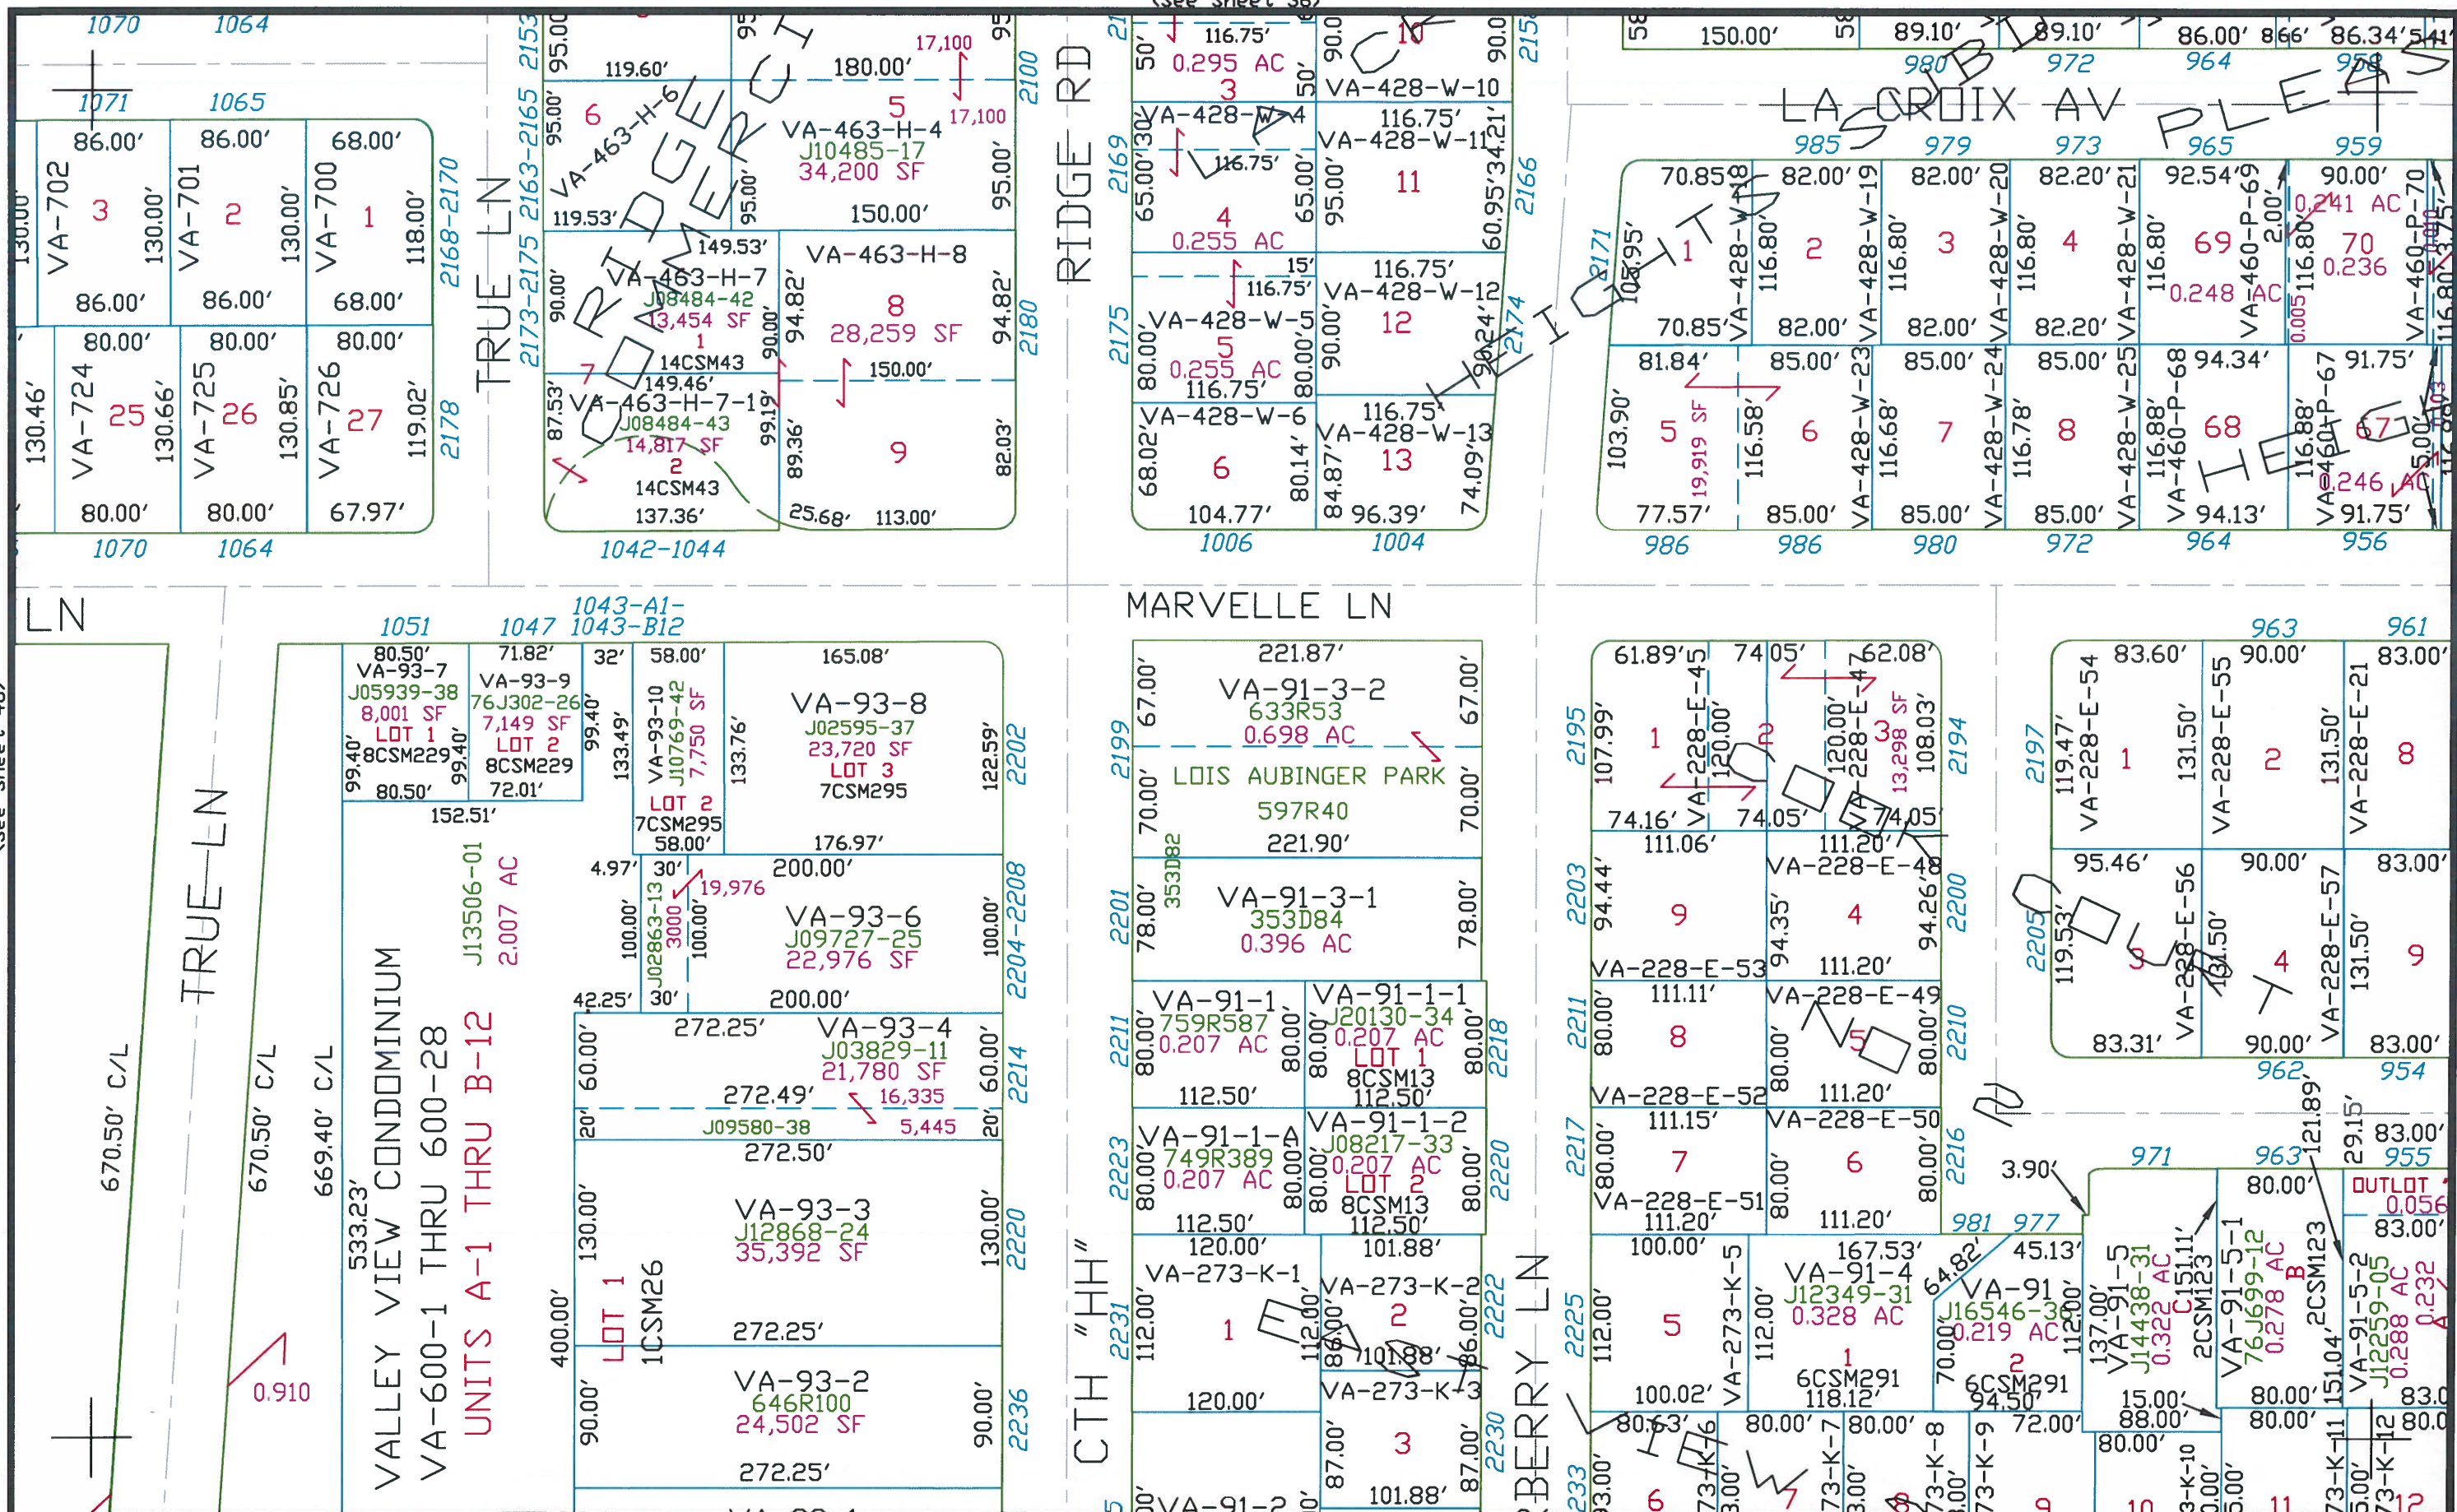

This is a compilation of records and data located in various county offices and is to be used for reference purposes only. The map is controlled by the field measurements between the corners of the Public Land Survey System and the parcels are mapped from available records which may not precisely fit field conditions. Brown County is not responsible for any inaccuracies.


Scale 1" = 100'

This map was created by the Brown County Survey Department with funding provided by the Village of Ashwaubenon and the Wisconsin Land Information Program.

Village of Ashwaubenon

Brown County Plot Date: 11/15/12
RPL Office Drafter: D PHELPS

(See Sheet 49)

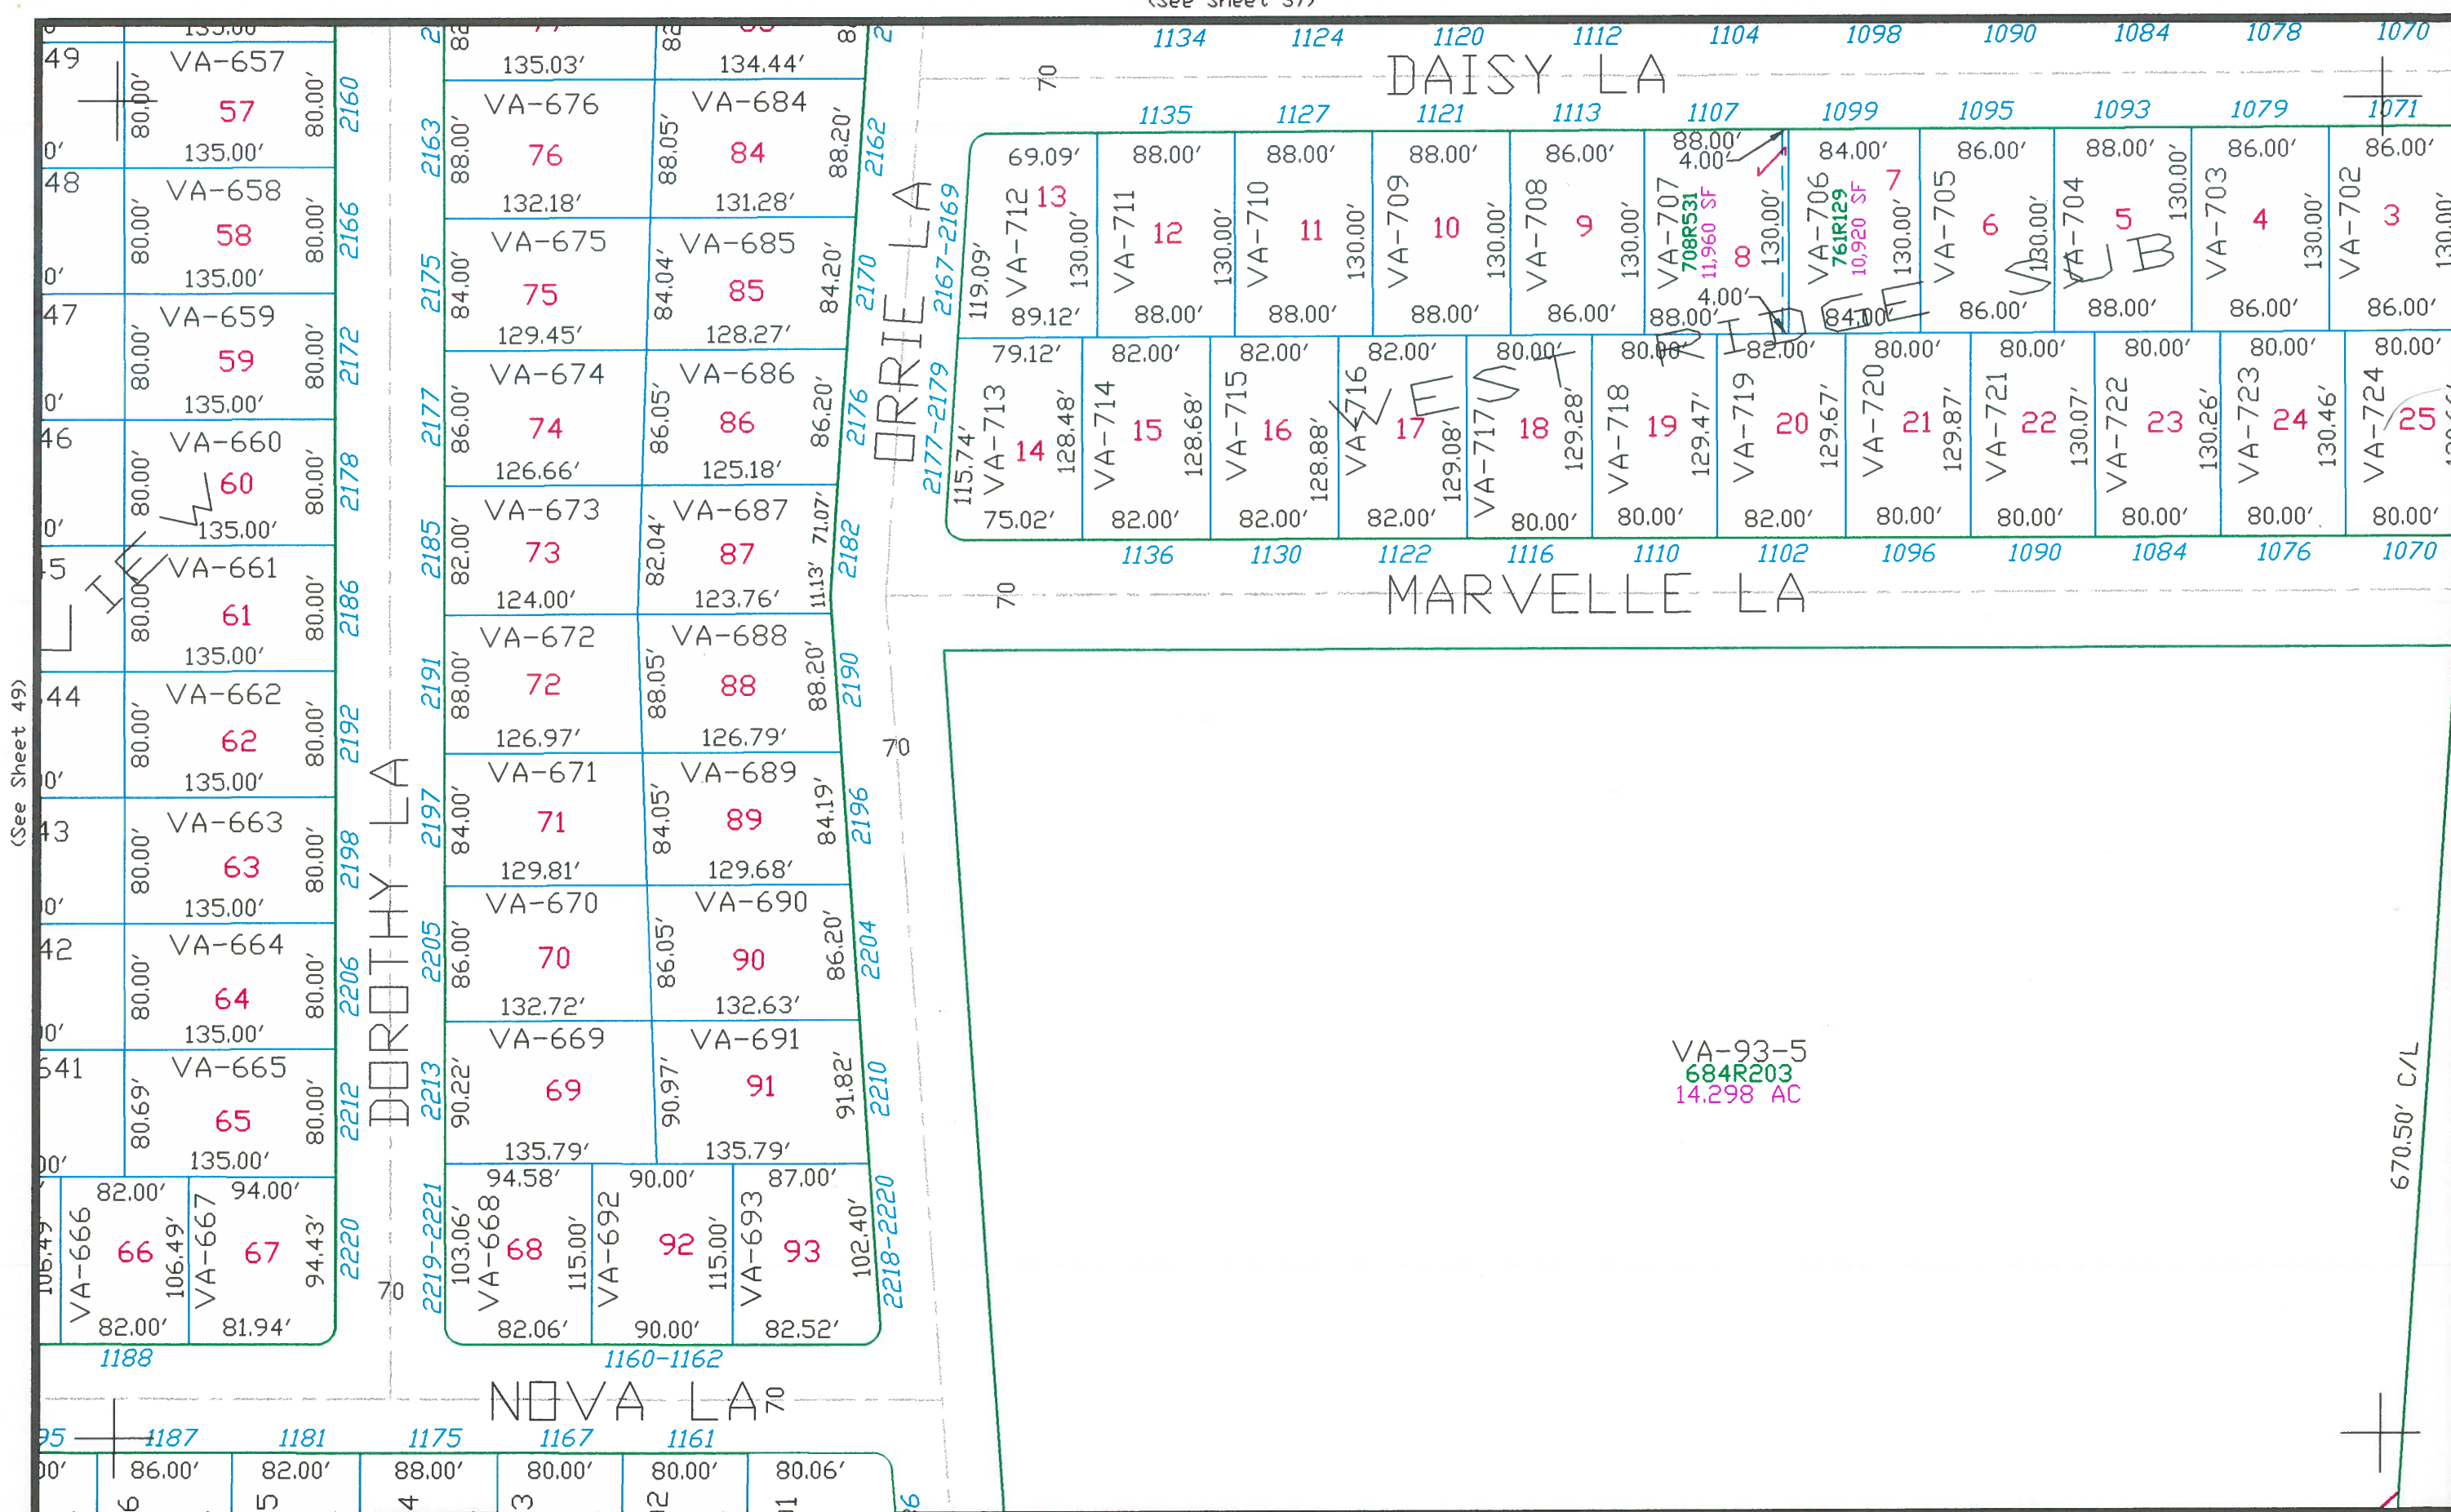

This is a compilation of records and data located in various county offices and is to be used for reference purposes only. The map is controlled by the field measurements between the corners of the Public Land Survey System and the parcels are mapped from available records which may not precisely fit field conditions. Brown County is not responsible for any inaccuracies.



(See Sheet 60)

Scale 1" = 100'


This map was created by the Brown County Survey Department with funding provided by the Village of Ashwaubenon and the Wisconsin Land Information Program.
© 1994 Brown County Survey Department, Green Bay, WI 54305

Village of
Ashwaubenon

48

Plot date: 11/18/94

(See Sheet 50)

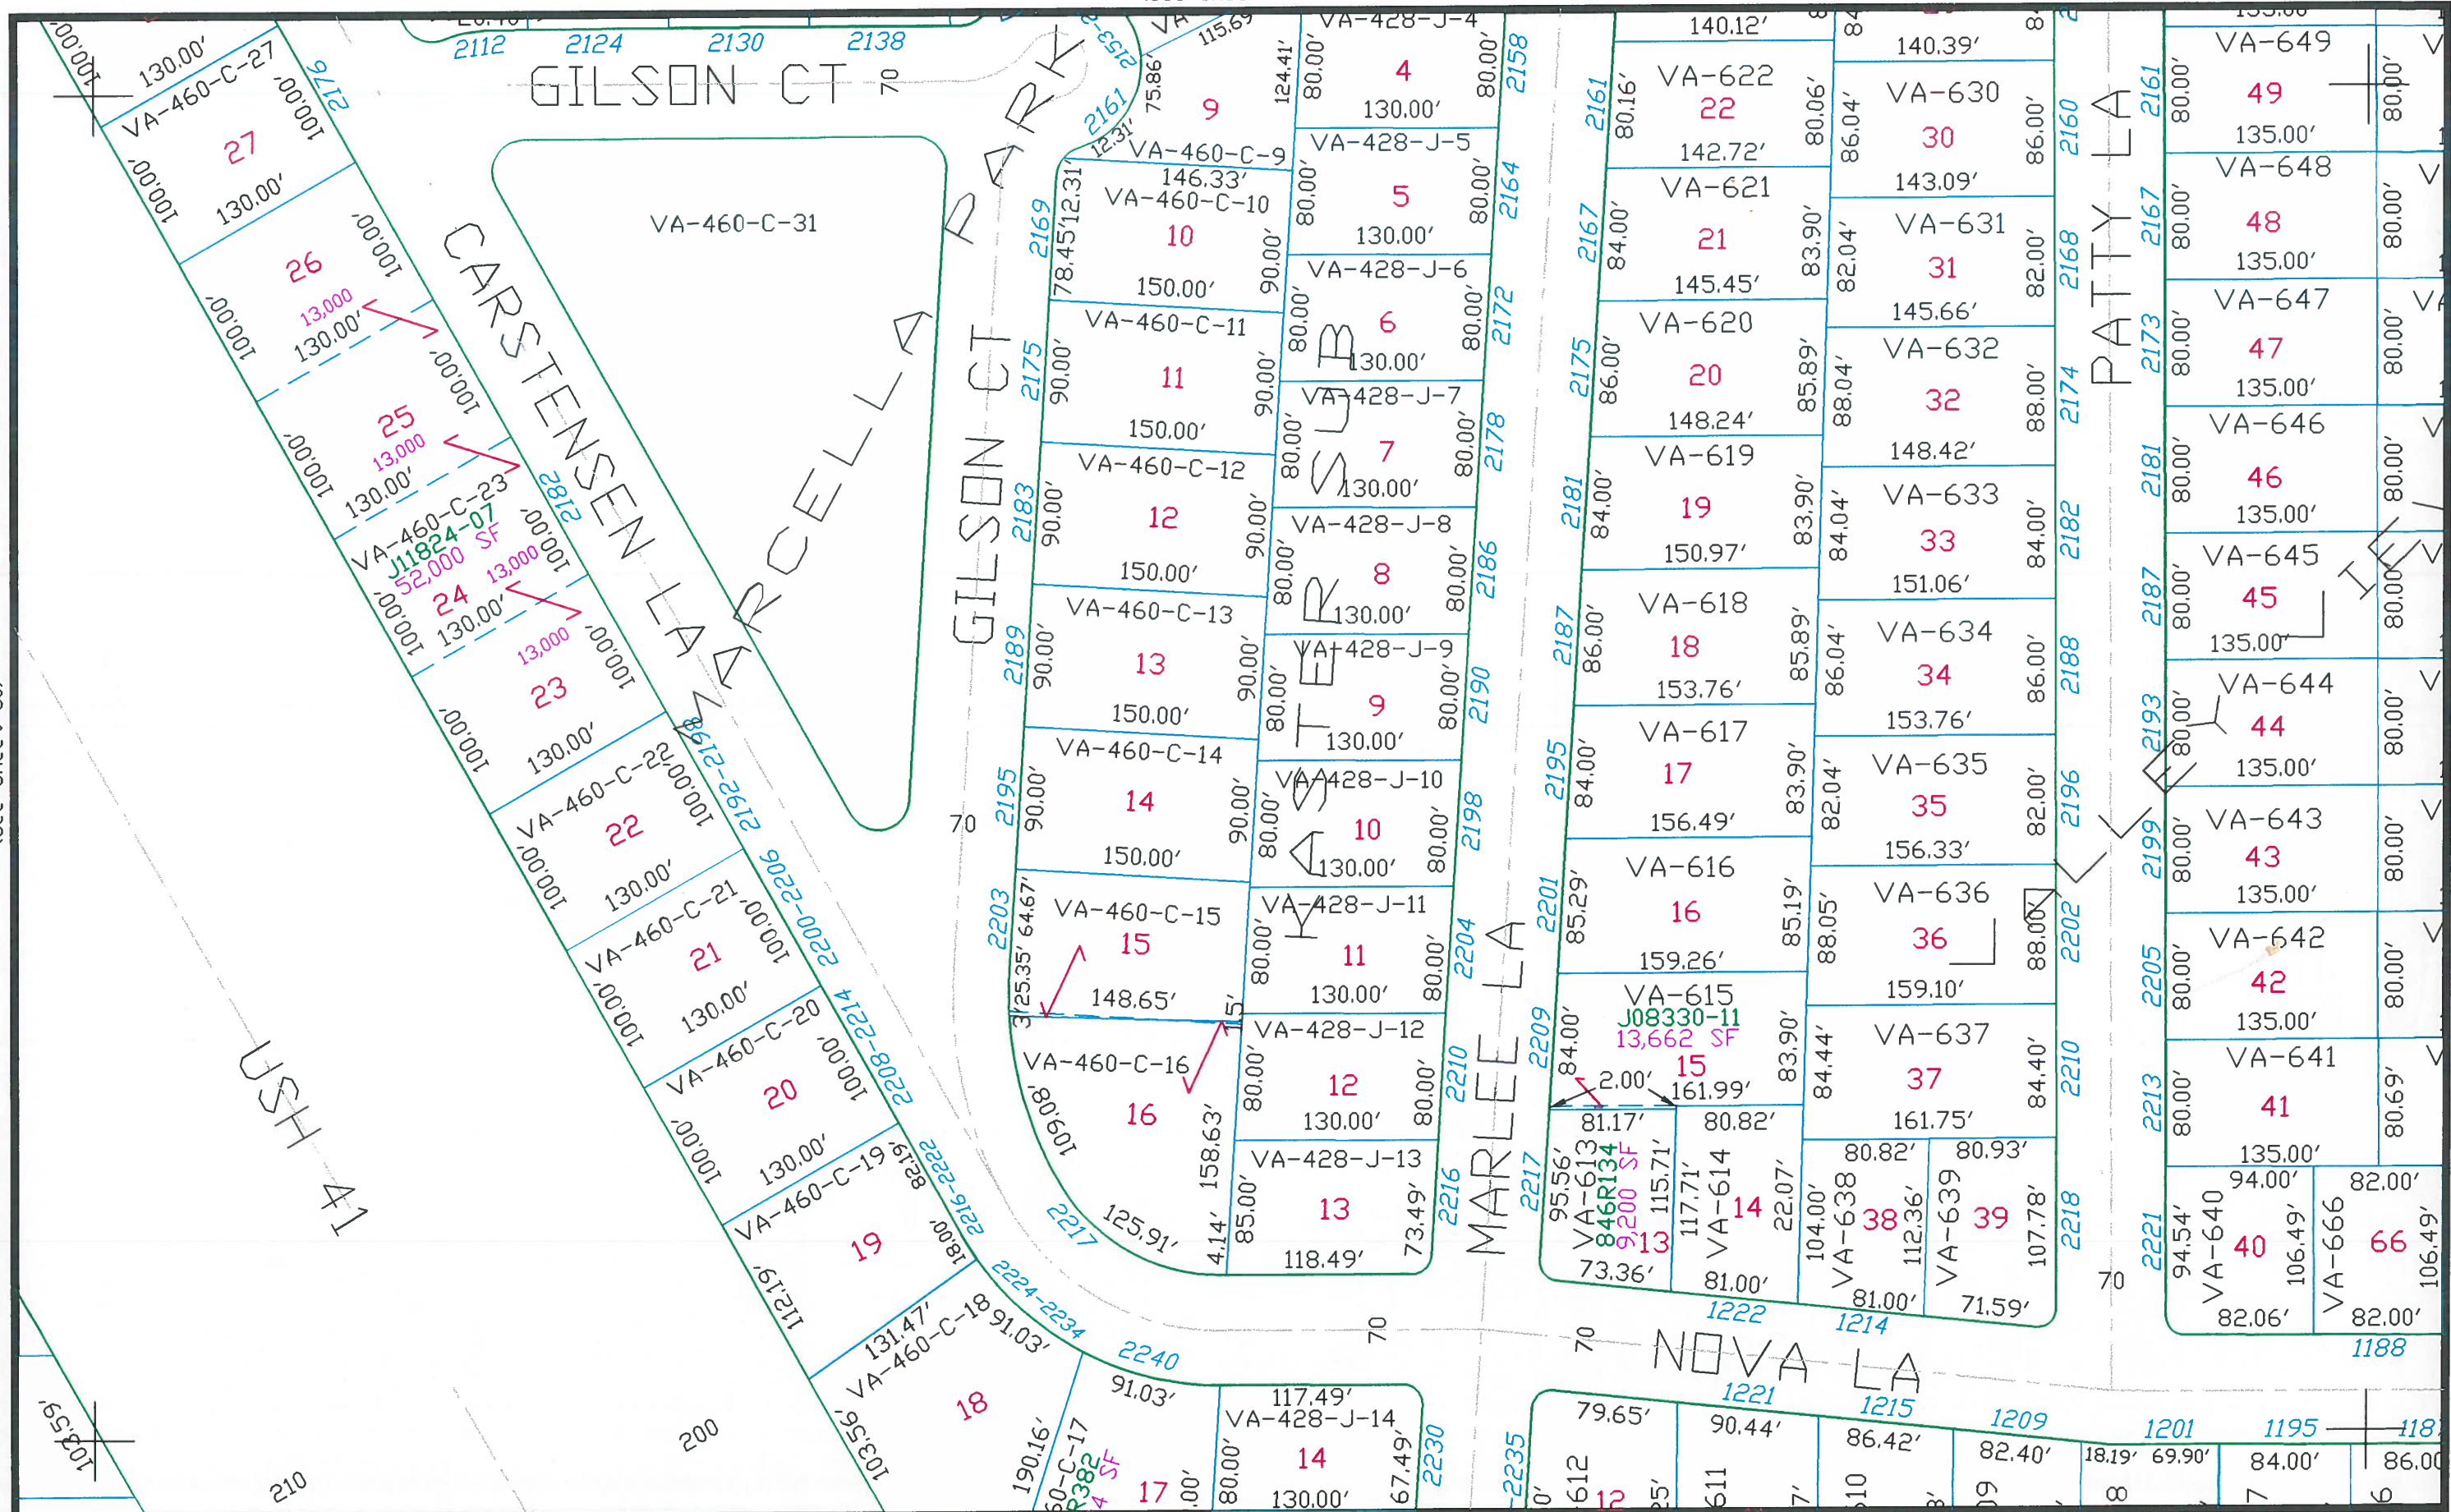

(See Sheet 48)

This is a compilation of records and data located in various county offices and is to be used for reference purposes only. The map is controlled by the field measurements between the corners of the Public Land Survey System and the parcels are mapped from available records which may not precisely fit field conditions. Brown County is not responsible for any inaccuracies.



(See Sheet 61)


Scale 1" = 100'

This map was created by the Brown County Survey Department with funding provided by the Village of Ashwaubenon and the Wisconsin Land Information Program.
© 1994 Brown County Survey Department, Green Bay, WI 54305

Village of Ashwaubenon

49

Plot date: 10/18/95
RPL OFFICE, DAP

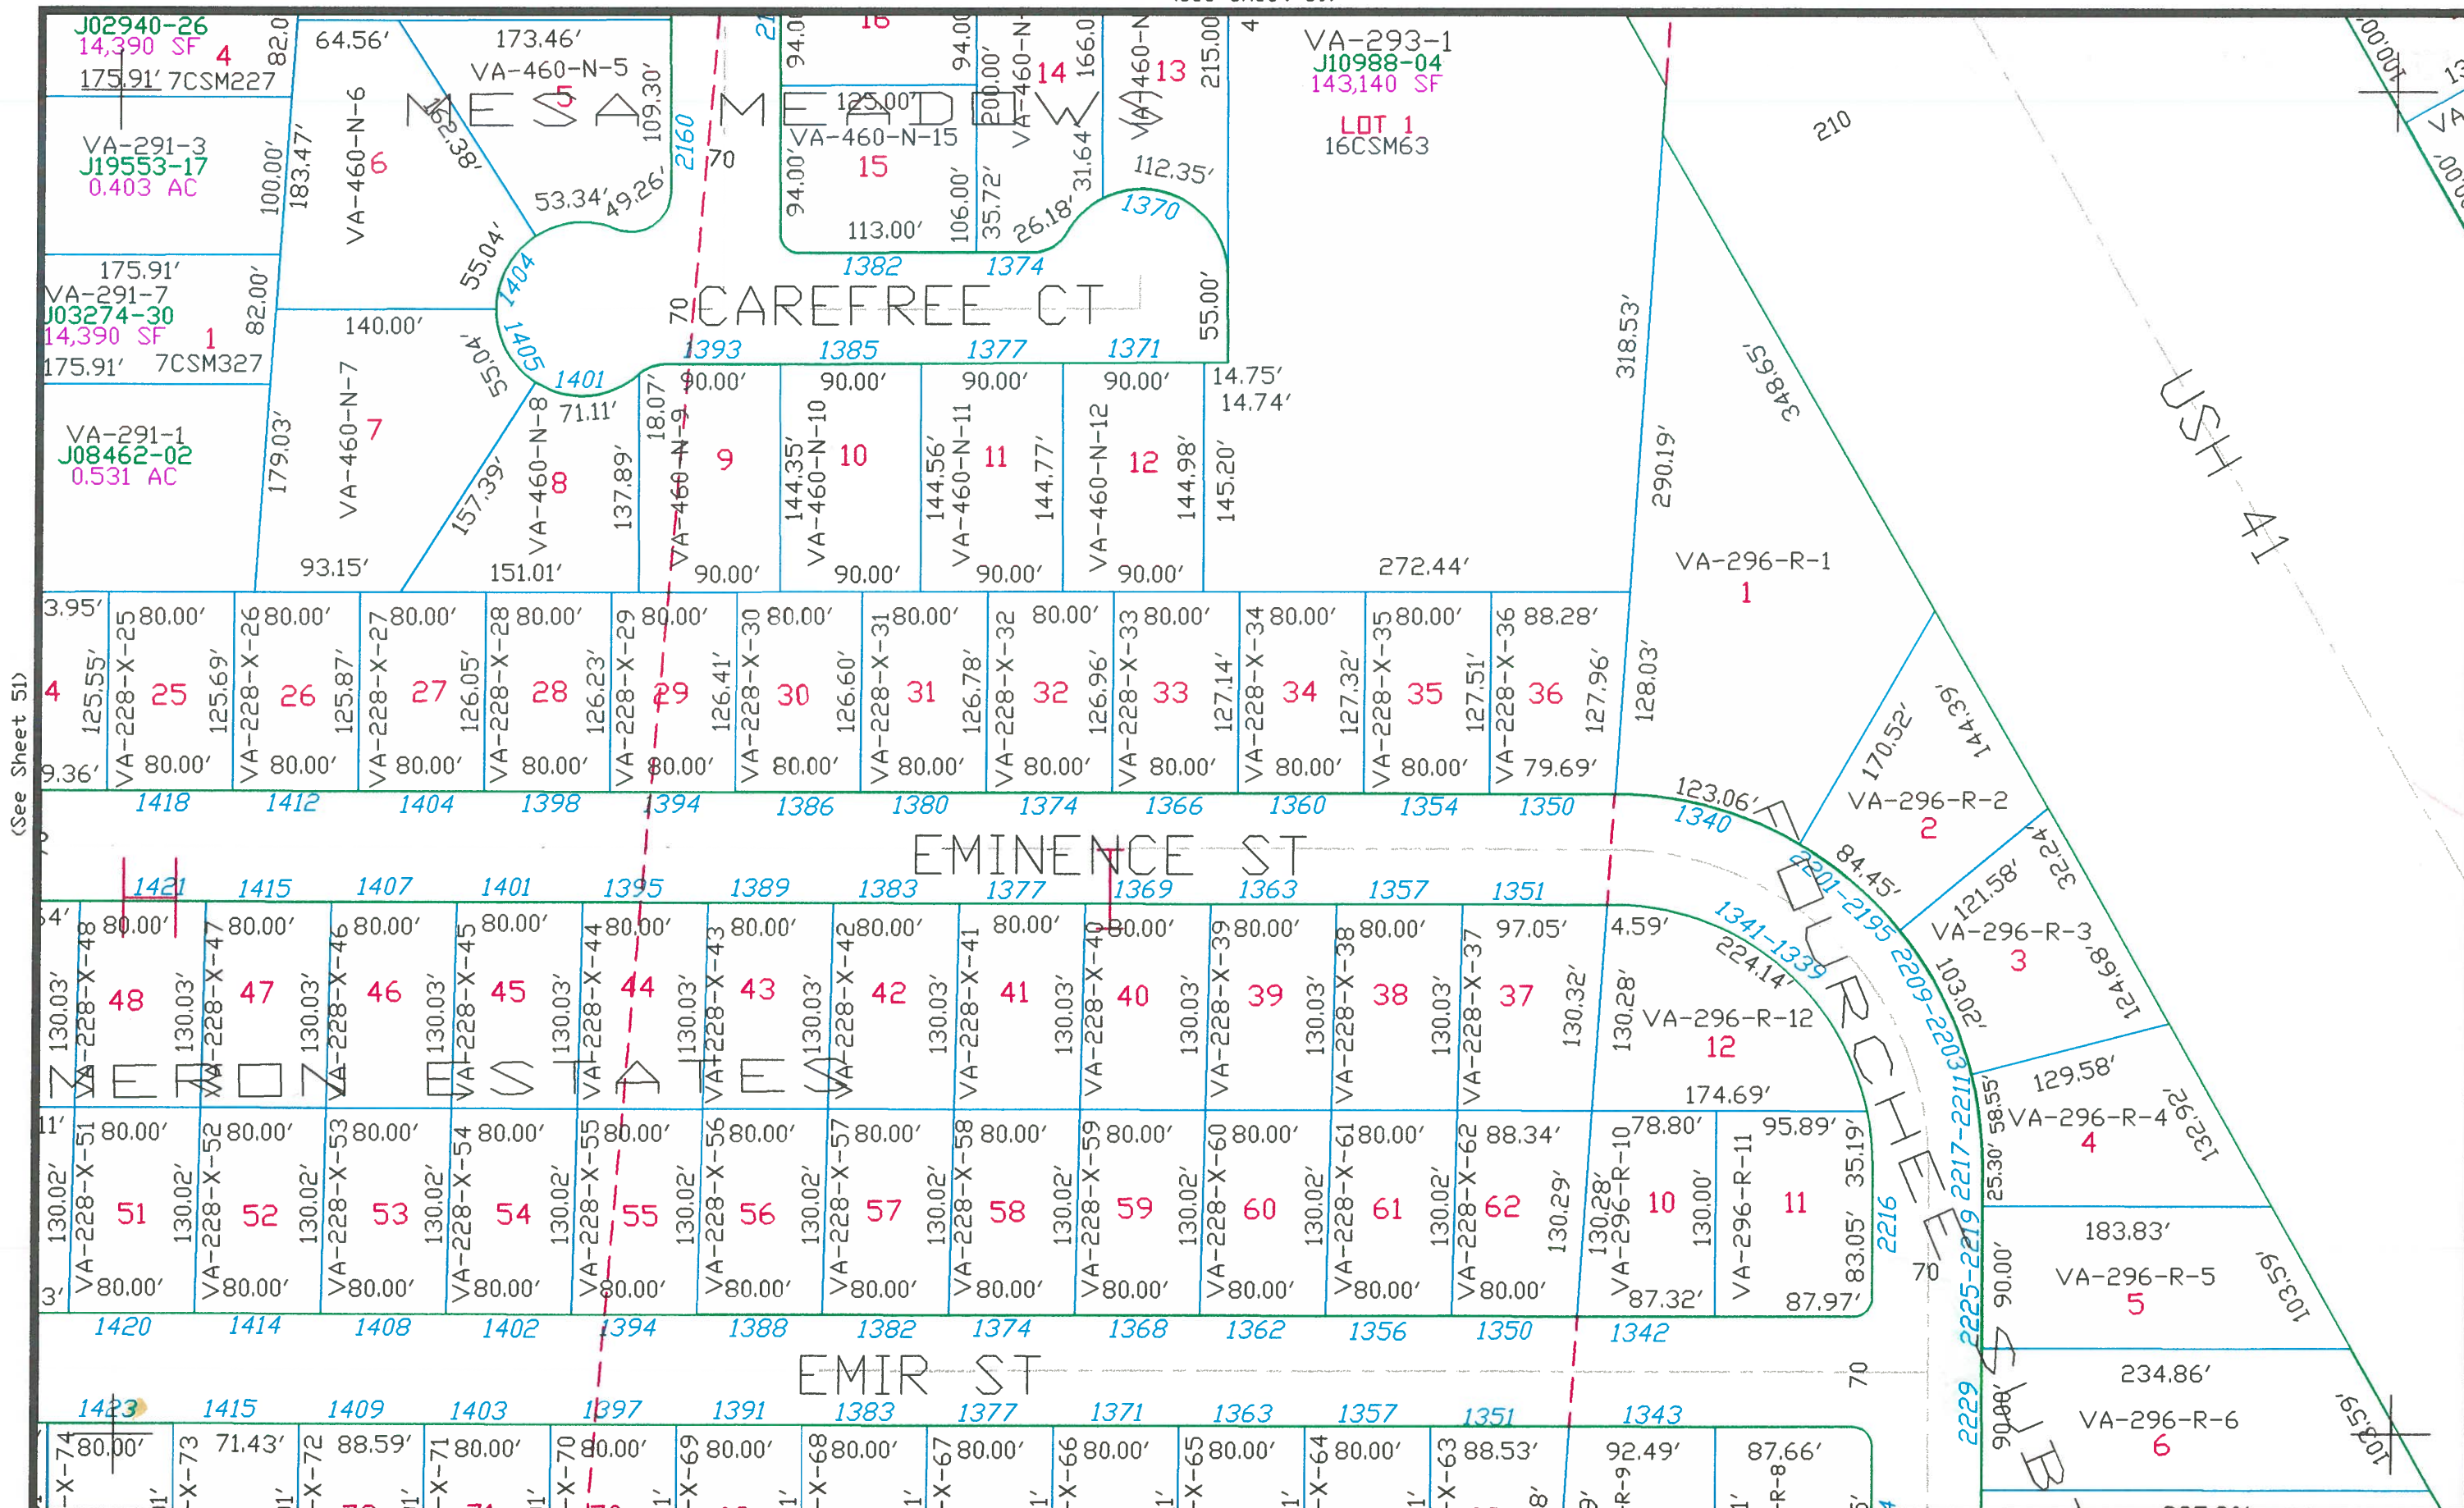

(See Sheet 51)

(See Sheet 49)

This is a compilation of records and data located in various county offices and is to be used for reference purposes only. The map is controlled by the field measurements between the corners of the Public Land Survey System and the parcels are mapped from available records which may not precisely fit field conditions. Brown County is not responsible for any inaccuracies.



(See Sheet 62)

Scale 1" = 100'

This map was created by the Brown County Survey Department with funding provided by the Village of Ashwaubenon and the Wisconsin Land Information Program.
© 1994 Brown County Survey Department, Green Bay, WI 54305


Village of Ashwaubenon

50

Plot date: 11/18/94

(See Sheet 53)

(See Sheet 51)

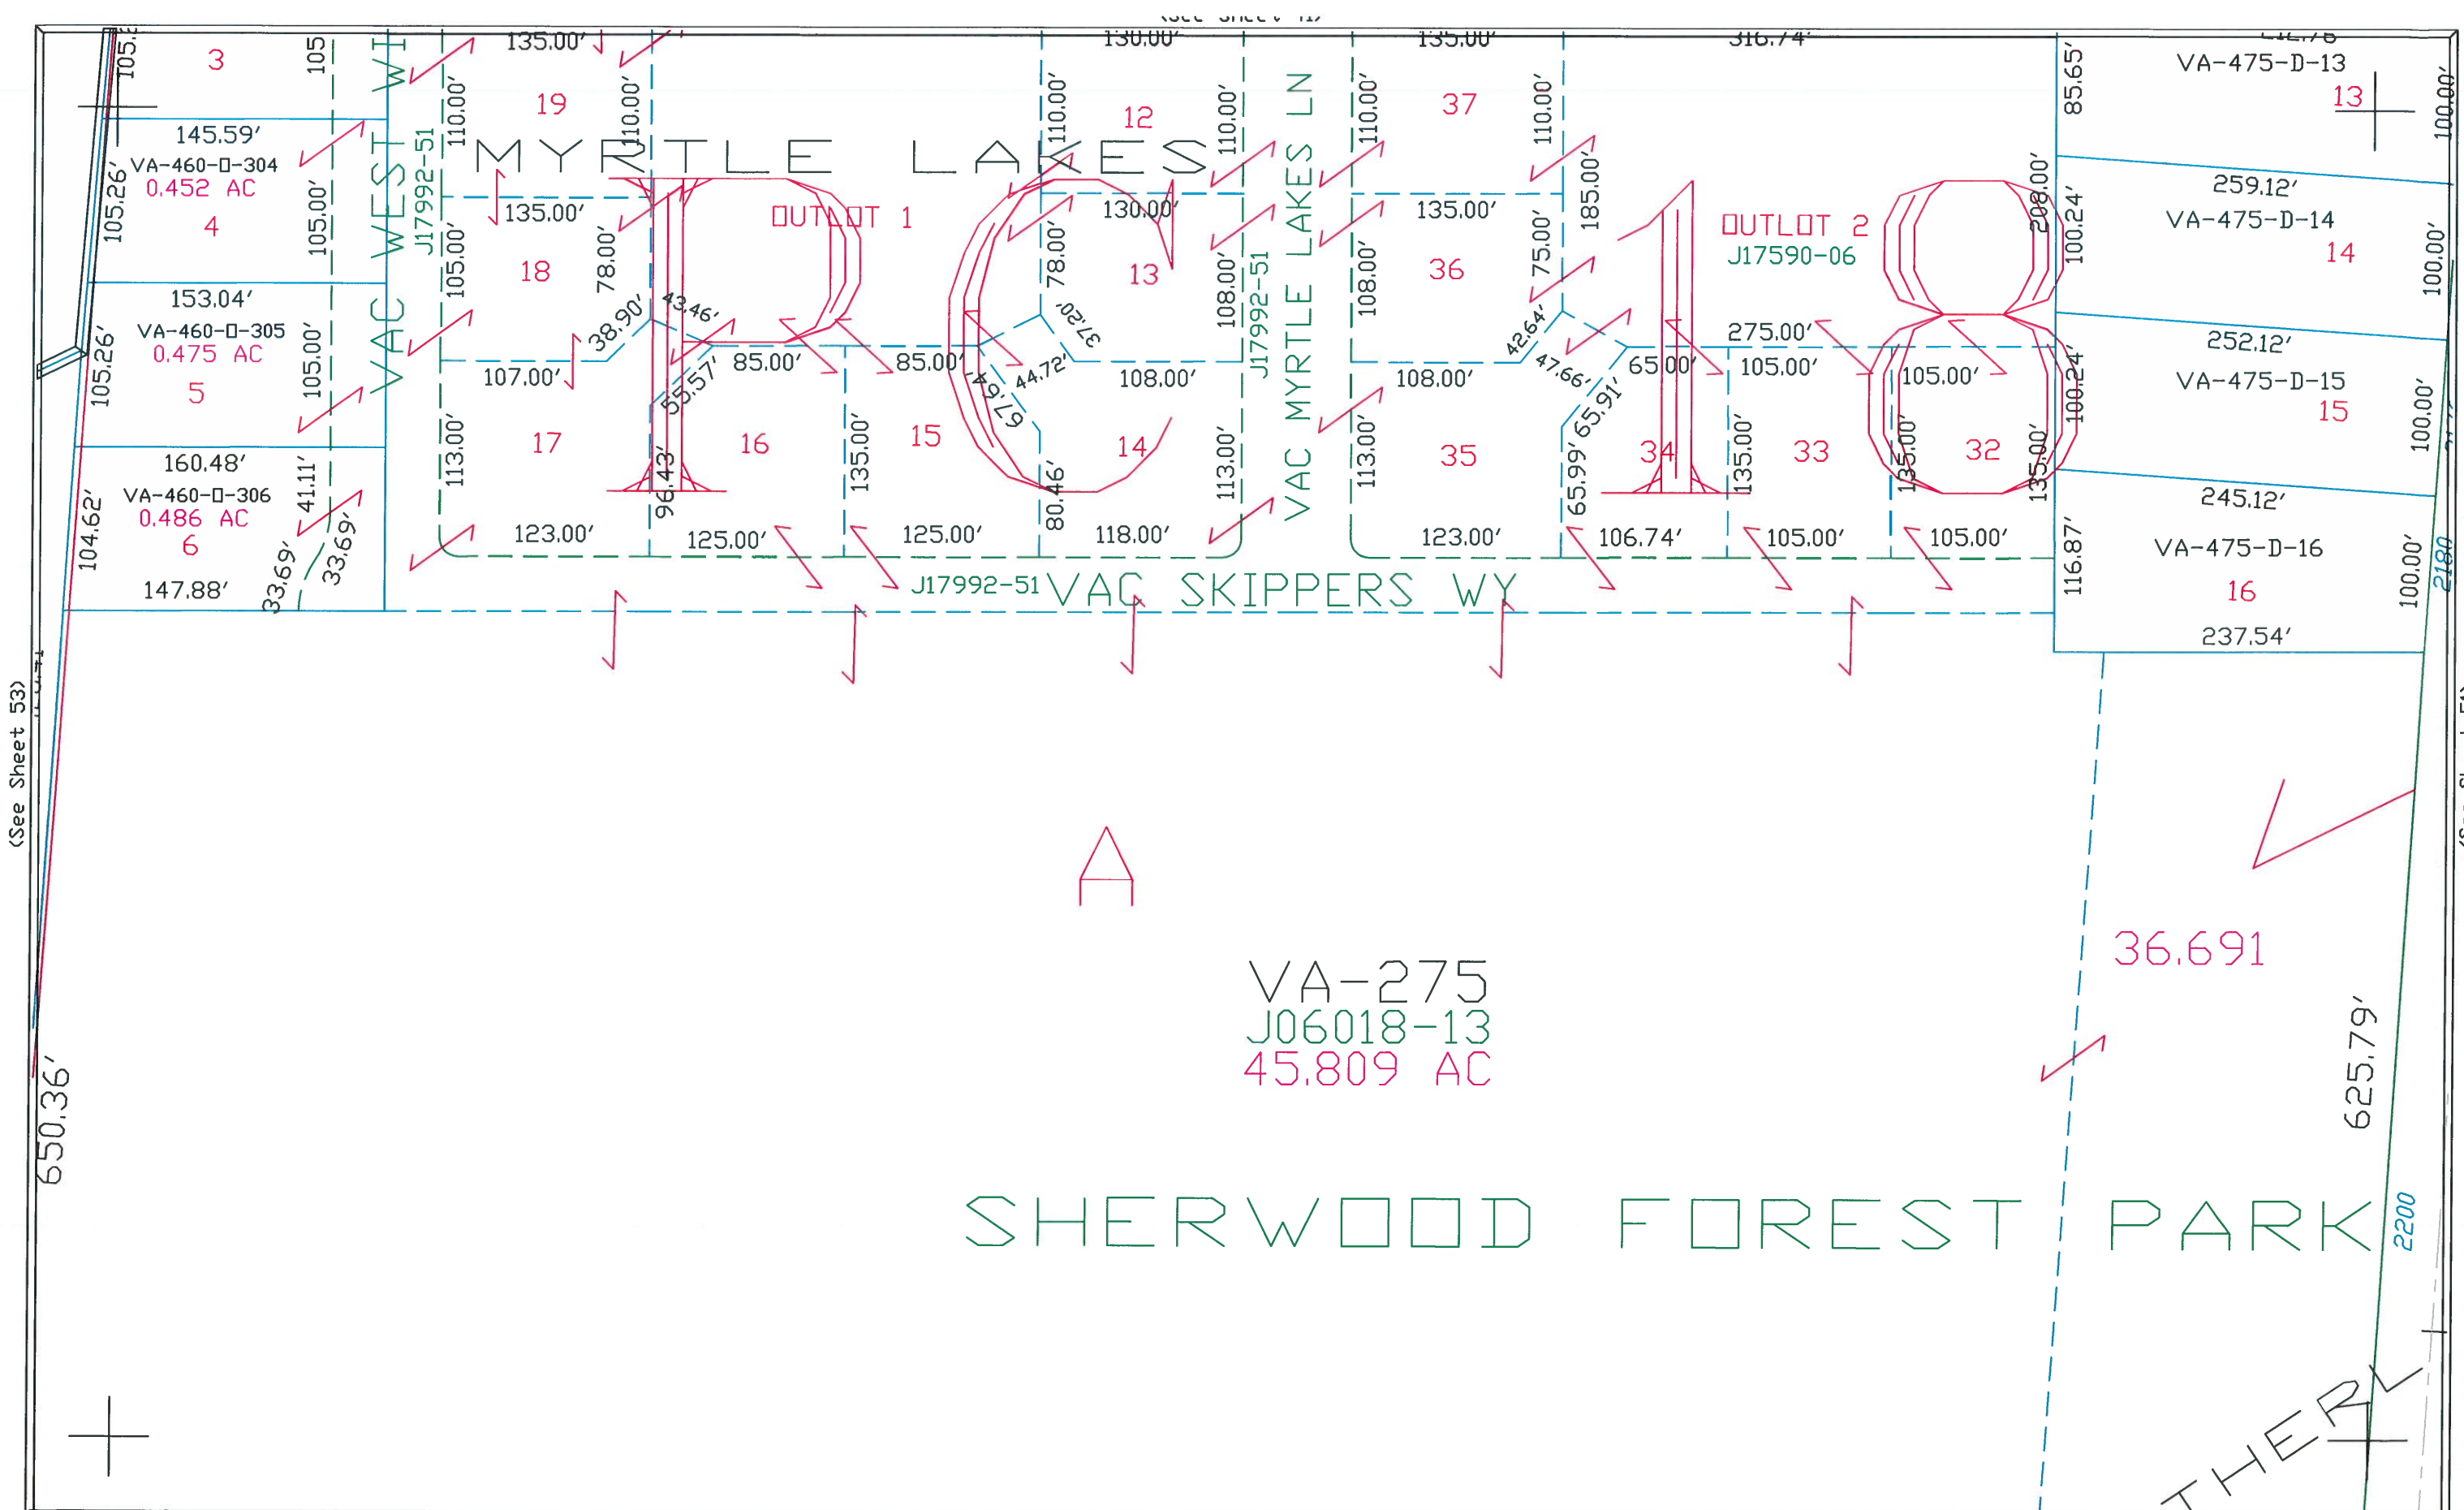

This is a compilation of records and data located in various county offices and is to be used for reference purposes only. The map is controlled by the field measurements between the corners of the Public Land Survey System and the parcels are mapped from available records which may not precisely fit field conditions. Brown County is not responsible for any inaccuracies.

Scale 1" = 100'


(See Sheet 64)

This map was created by the Brown County Survey Department with funding provided by the Village of Ashwaubenon and the Wisconsin Land Information Program.

Village of Ashwaubenon

Brown County Plot Date: 3/3/11
RPL Office Drafter: D PHELPS

CITY OF GREEN BAY

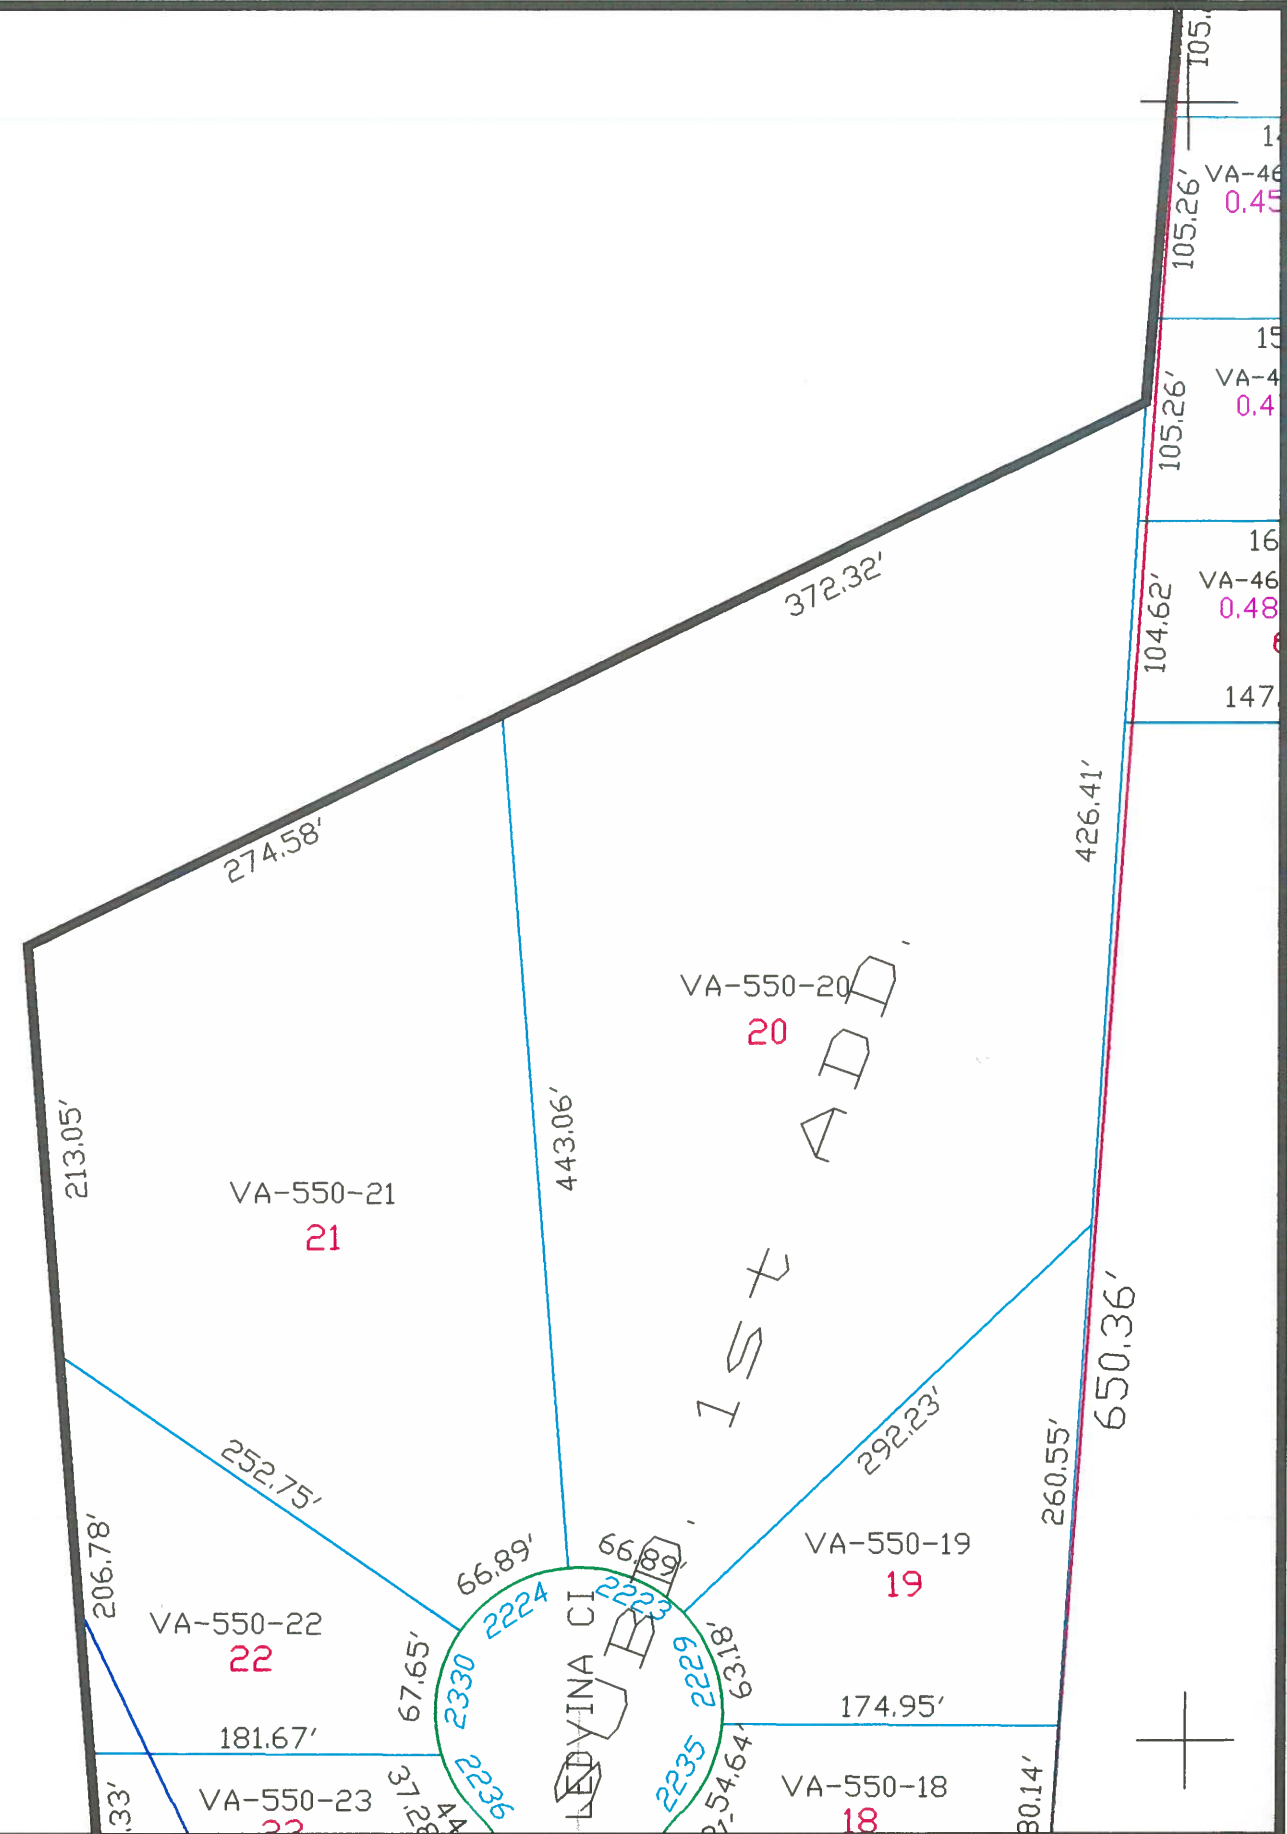

This is a compilation of records and data located in various county offices and is to be used for reference purposes only. The map is controlled by the field measurements between the corners of the Public Land Survey System and the parcels are mapped from available records which may not precisely fit field conditions. Brown County is not responsible for any inaccuracies.



(See Sheet 65)

Scale 1" = 100'

This map was created by the Brown County Survey Department with funding provided by the Village of Ashwaubenon and the Wisconsin Land Information Program.
© 1994 Brown County Survey Department, Green Bay, WI 54305


*Village of
Ashwaubenon*

56

Plot date: 12/12/94

(See Sheet 52)

(See Sheet 42)

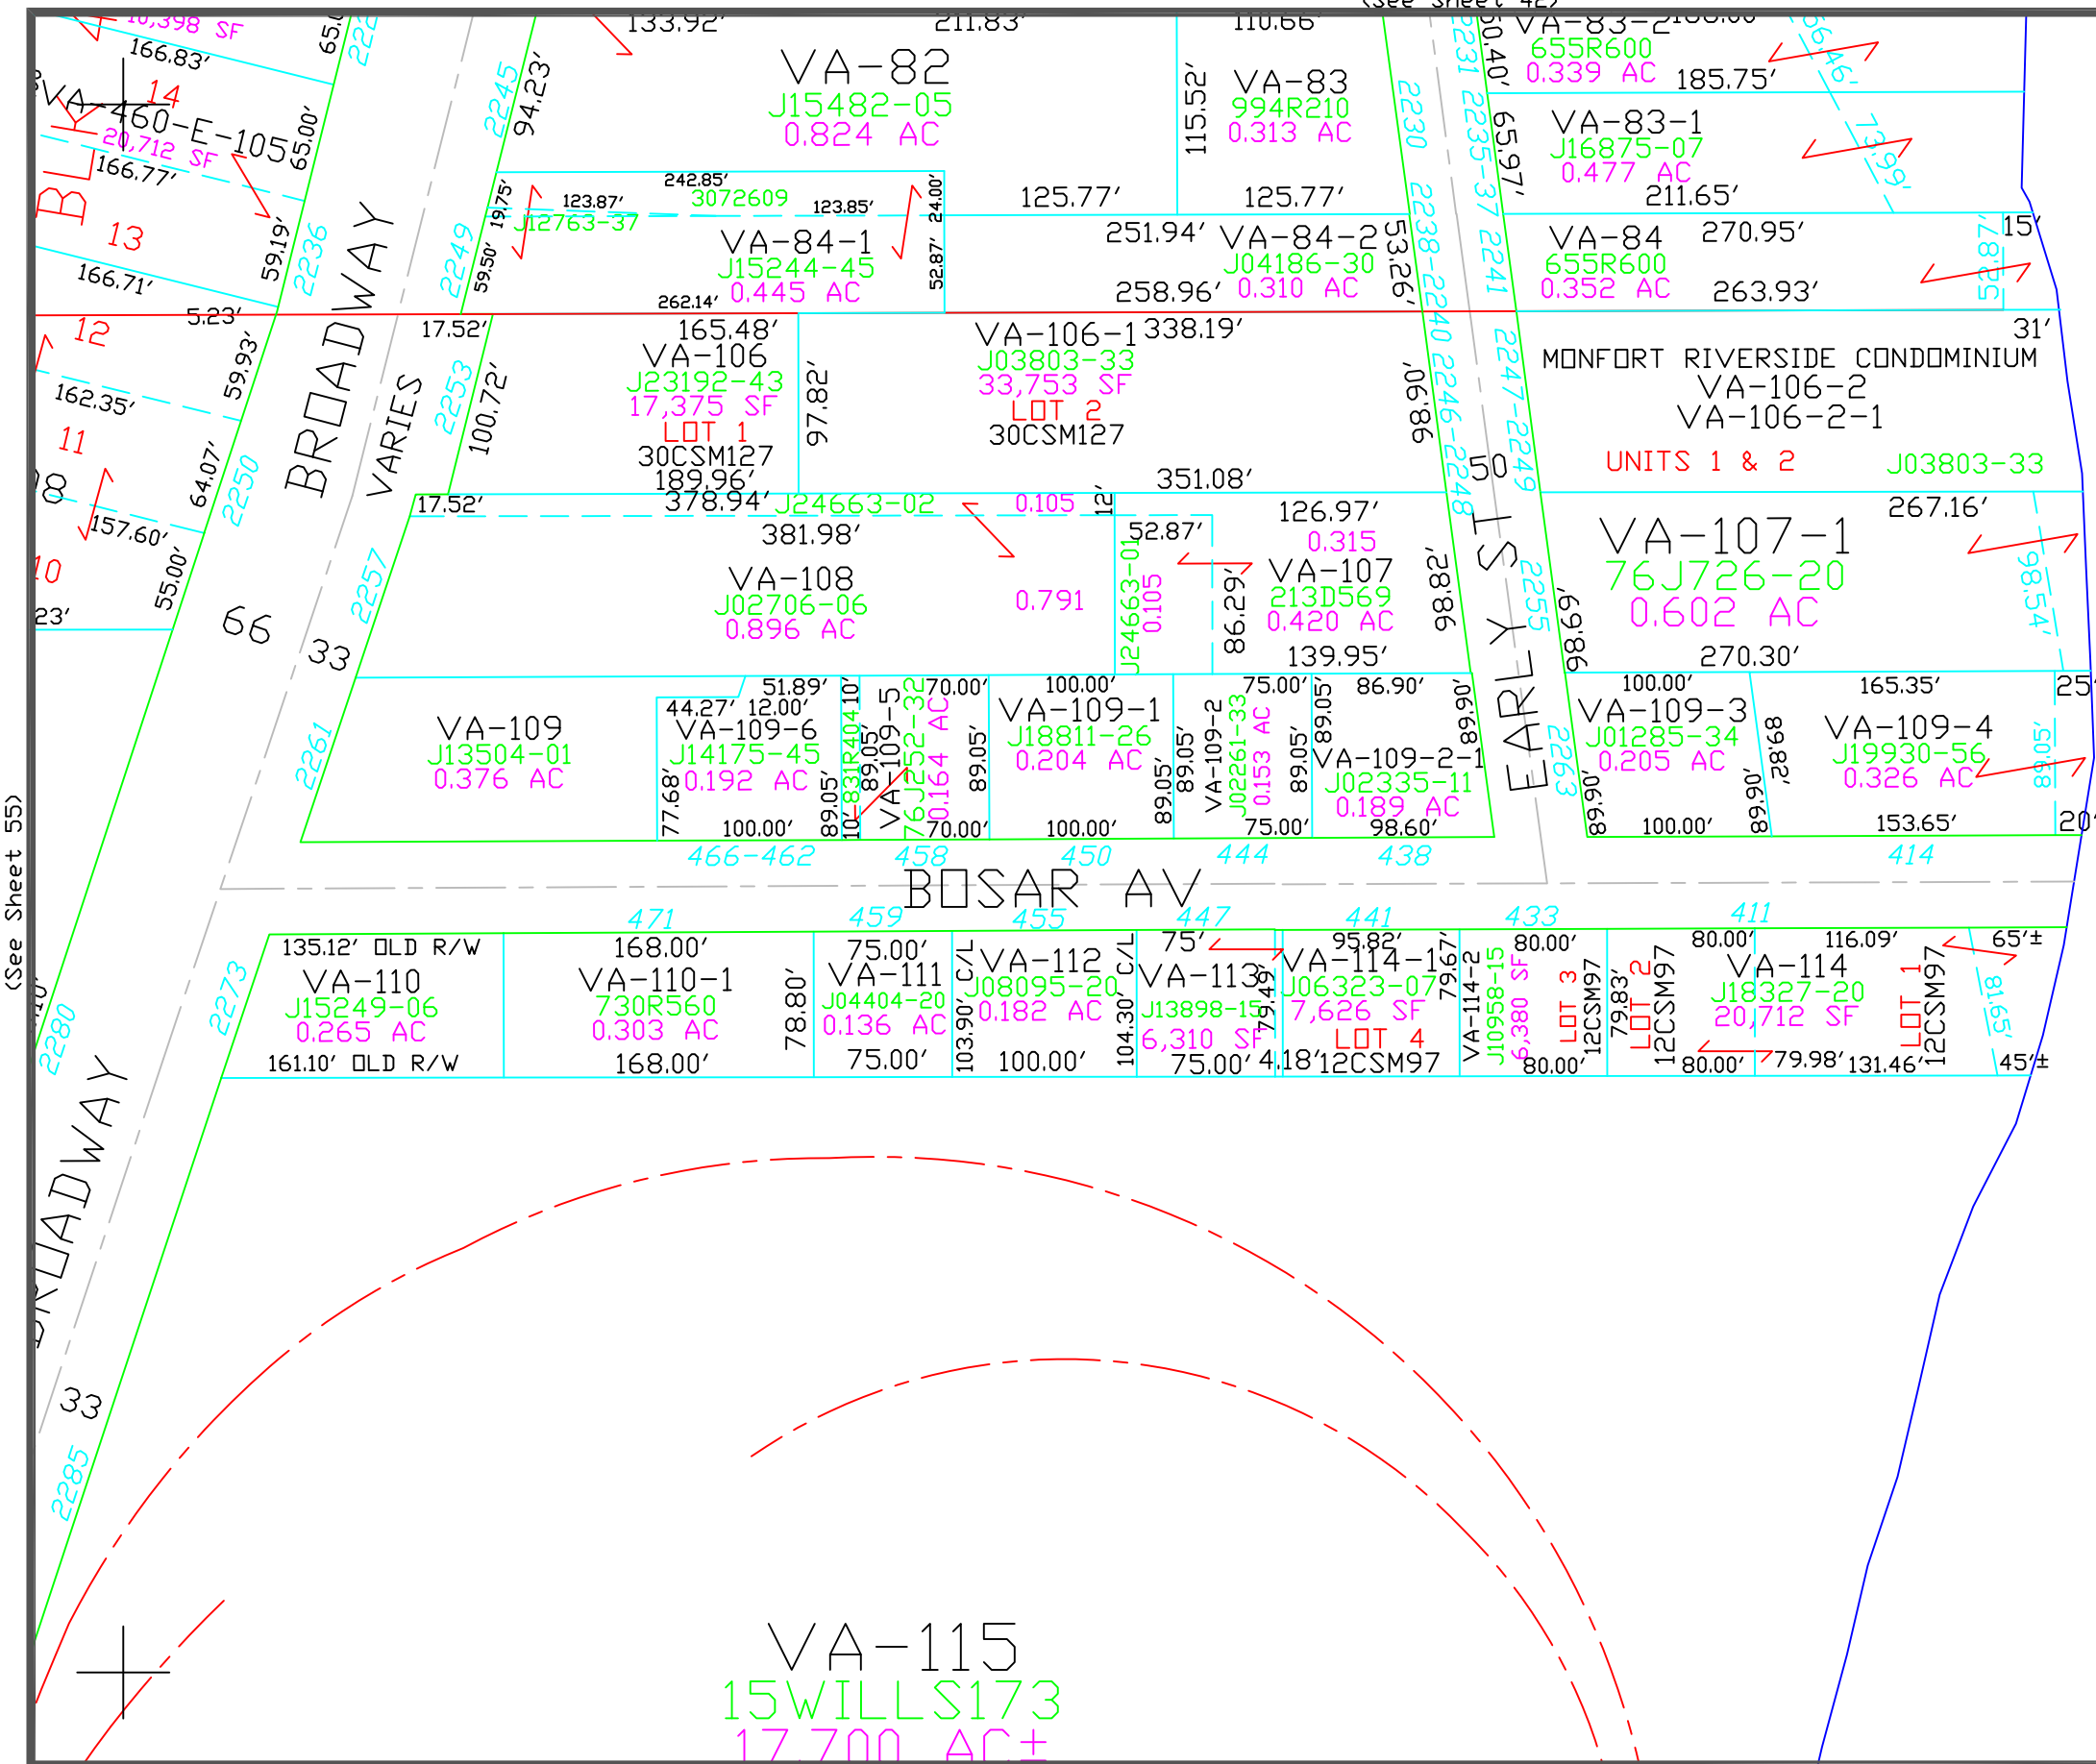

(See Sheet 55)

(See Sheet 66)

This is a compilation of records and data located in various county offices and is to be used for reference purposes only. The map is controlled by the field measurements between the corners of the Public Land Survey System and the parcels are mapped from available records which may not precisely fit field conditions. Brown County is not responsible for any inaccuracies.



Scale 1" = 100'



© 2024 BROWN COUNTY SURVEY DEPT.
This map was created by the Brown County Survey Department with funding provided by the Village of Ashwaubenon and the Wisconsin Land Information Program.

Village of Ashwaubenon

Brown County Plot Date: 10/9/2024
RPL Office Drafter: T. LESLIE

(See Sheet 43)

(See Sheet 56)

(See Sheet 54)

(See Sheet 67)

S. ASHLAND FRONTAGE RD
2280
207.56'

S. ASHLAND AV
2330
361.89'

BUS. USH "41"

WISCONSIN CENTRAL LTD
VA-136
J13901-30
9.343 AC

CRARY ST
2262-2264 2254-2258 2246-2250 2242-2240 2234 2232 2230

MAGNOLIA LN
2251 2255 2257 2259 2261 2262 2258 2252 2248 2245 2243 2239 2235 2231 2228 2232 2238 2234 2230

CENTER ST
2251 2255 2257 2259 2261 2262 2258 2252 2248 2245 2243 2239 2235 2231 2228 2232 2238 2234 2230

66 BROADWAY
2280
446.10'

VA-105
J05556-37
2.980 AC

535 CORMIER RD
983.20'

VARIES
70.25'

This is a compilation of records and data located in various county offices and is to be used for reference purposes only. The map is controlled by the field measurements between the corners of the Public Land Survey System and the parcels are mapped from available records which may not precisely fit field conditions. Brown County is not responsible for any inaccuracies.



Scale 1" = 100'

© 2024 BROWN COUNTY SURVEY DEPT.
This map was created by the Brown County Survey Department with funding provided by the Village of Ashwaubenon and the Wisconsin Land Information Program.

Village of Ashwaubenon
Brown County Plot Date: 7/23/2024
RPL Office Drafter: C MILLER

361.89

VA-89-5
J14507-40
5.473 AC

592.11'

2' J27269-35

VA-104-2
J27839-40
2.572 AC

VA-104-1
J25471-34
171,462 SF

LOT 1
55CSM251

VA-104
J16036-10
130,699 SF
LOT 1
23CSM157

200.13'

VA-104-4

J19667-25

93,291 SF

LOT 1

37CSM452

200.12'

VA-104-5

J19667-25

95,784 SF

LOT 2

37CSM452

$$\frac{219.17'}{716}$$
$$\frac{260.00'}{700}$$

176.05'

680

176.05
670

50.09
660

528.47'

~~CORMIER RD~~

$$\frac{0}{7}$$

727
 139.06'
 A-116-8-2
 2608319
 23,090 SF
 LOT 2
 59CSM130

273.48'
VA-116-8-3
116.76' 2608319 LOT 1
31,836 SF CSM 9090

116.29'
174.36'
61.00'

896.70'

VARIES
29.79' 61.12'
51.41'

This is a compilation of records and data located in various county offices and is to be used for reference purposes only. The map is controlled by the field measurements between the corners of the Public Land Survey System and the parcels are mapped from available records which may not precisely fit field conditions. Brown County is not responsible for any inaccuracies.

N

$$\text{Scale } 1'' = 100'$$

© 2024 BROWN COUNTY SURVEY DEPT.

This map was created by the Brown County Survey Department with funding provided by the Village of Ashwaubenon and the Wisconsin Land Information Program.

Village of Ashwaubenon

Brown County Plot Date: 4/12/2024
RPL Office Drafter: C MILLER

56


(See Sheet 69)

57

© 2024 BROWN COUNTY SURVEY DEPT.
This map was created by the Brown County Survey Department with funding provided by the Village of Ashwaubenon and the Wisconsin Land Information Program.

© 2024 BROWN COUNTY SURVEY DEPT.


(See Sheet 58)

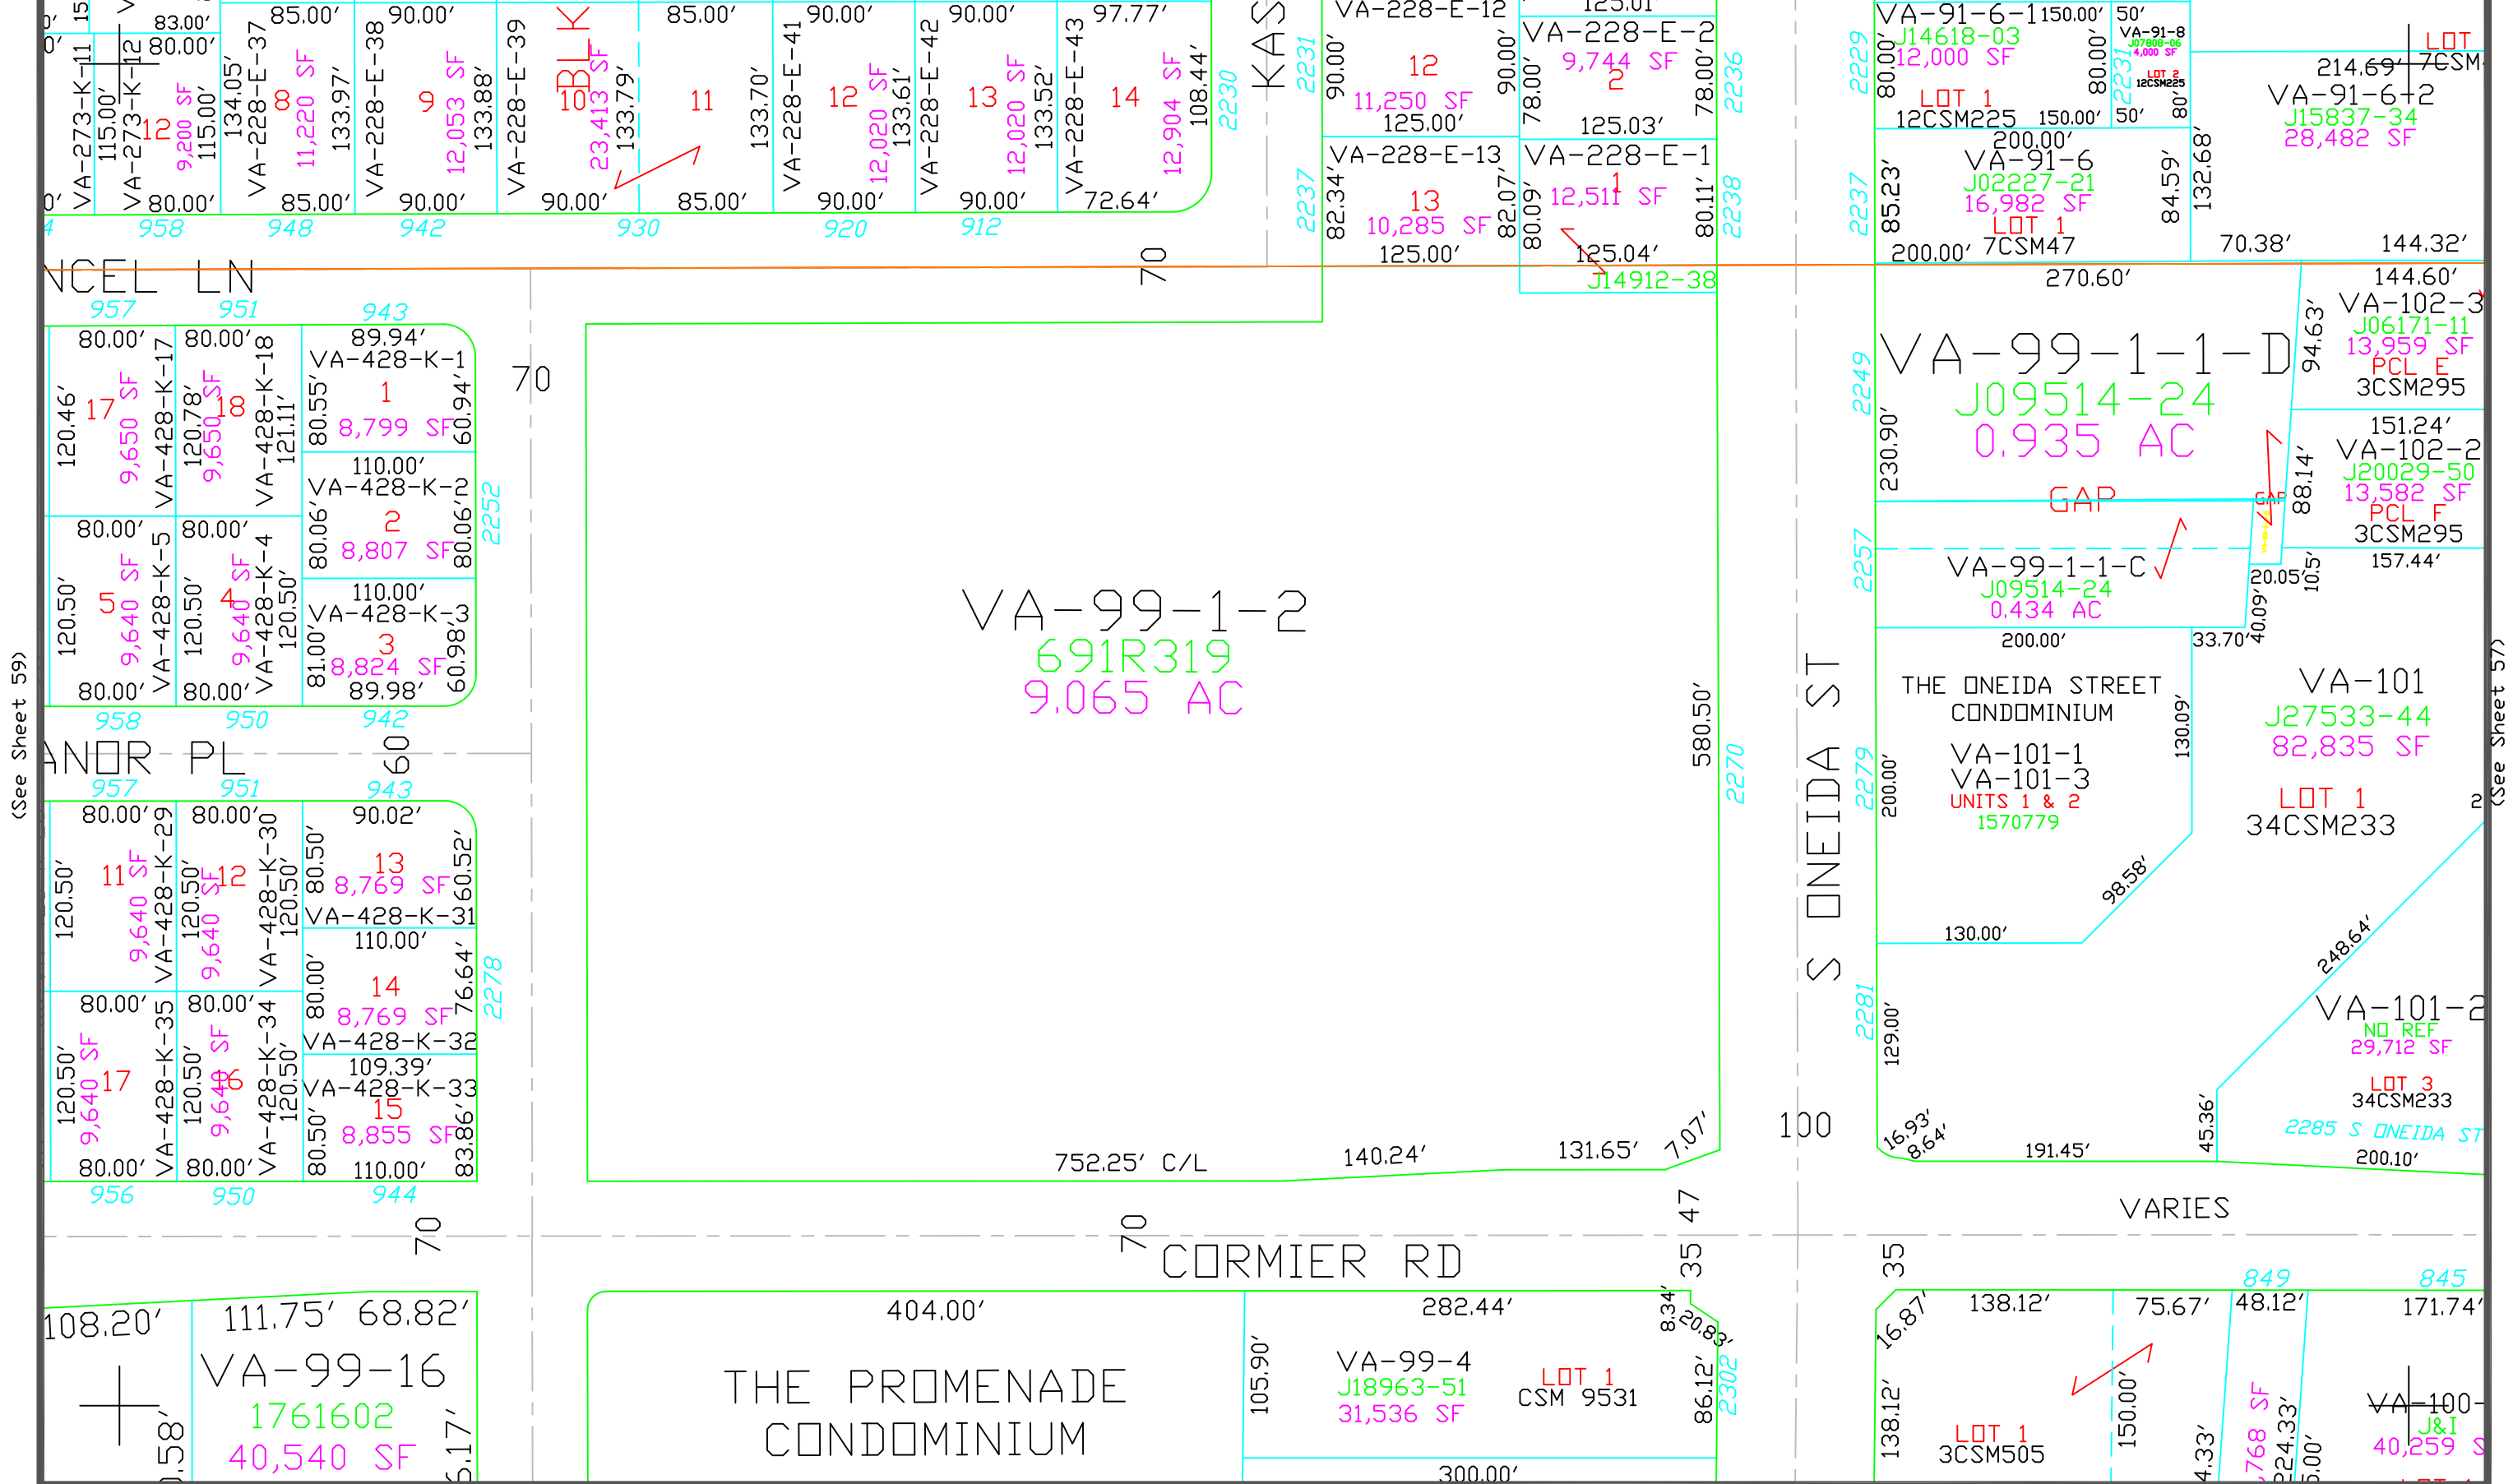

(See Sheet 59)

(See Sheet 57)


This is a compilation of records and data located in various county offices and is to be used for reference purposes only. The map is controlled by the field measurements between the corners of the Public Land Survey System and the parcels are mapped from available records which may not precisely fit field conditions. Brown County is not responsible for any inaccuracies.

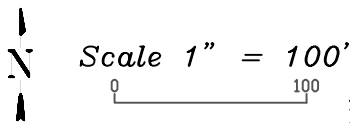

(See Sheet 70)

© 2024 BROWN COUNTY SURVEY DEPT.
This map was created by the Brown County Survey Department with funding provided by the Village of Ashwaubenon and the Wisconsin Land Information Program.

Village of Ashwaubenon
Brown County Plot Date: 7/19/2024
RPL Office Drafter: T LESLIE

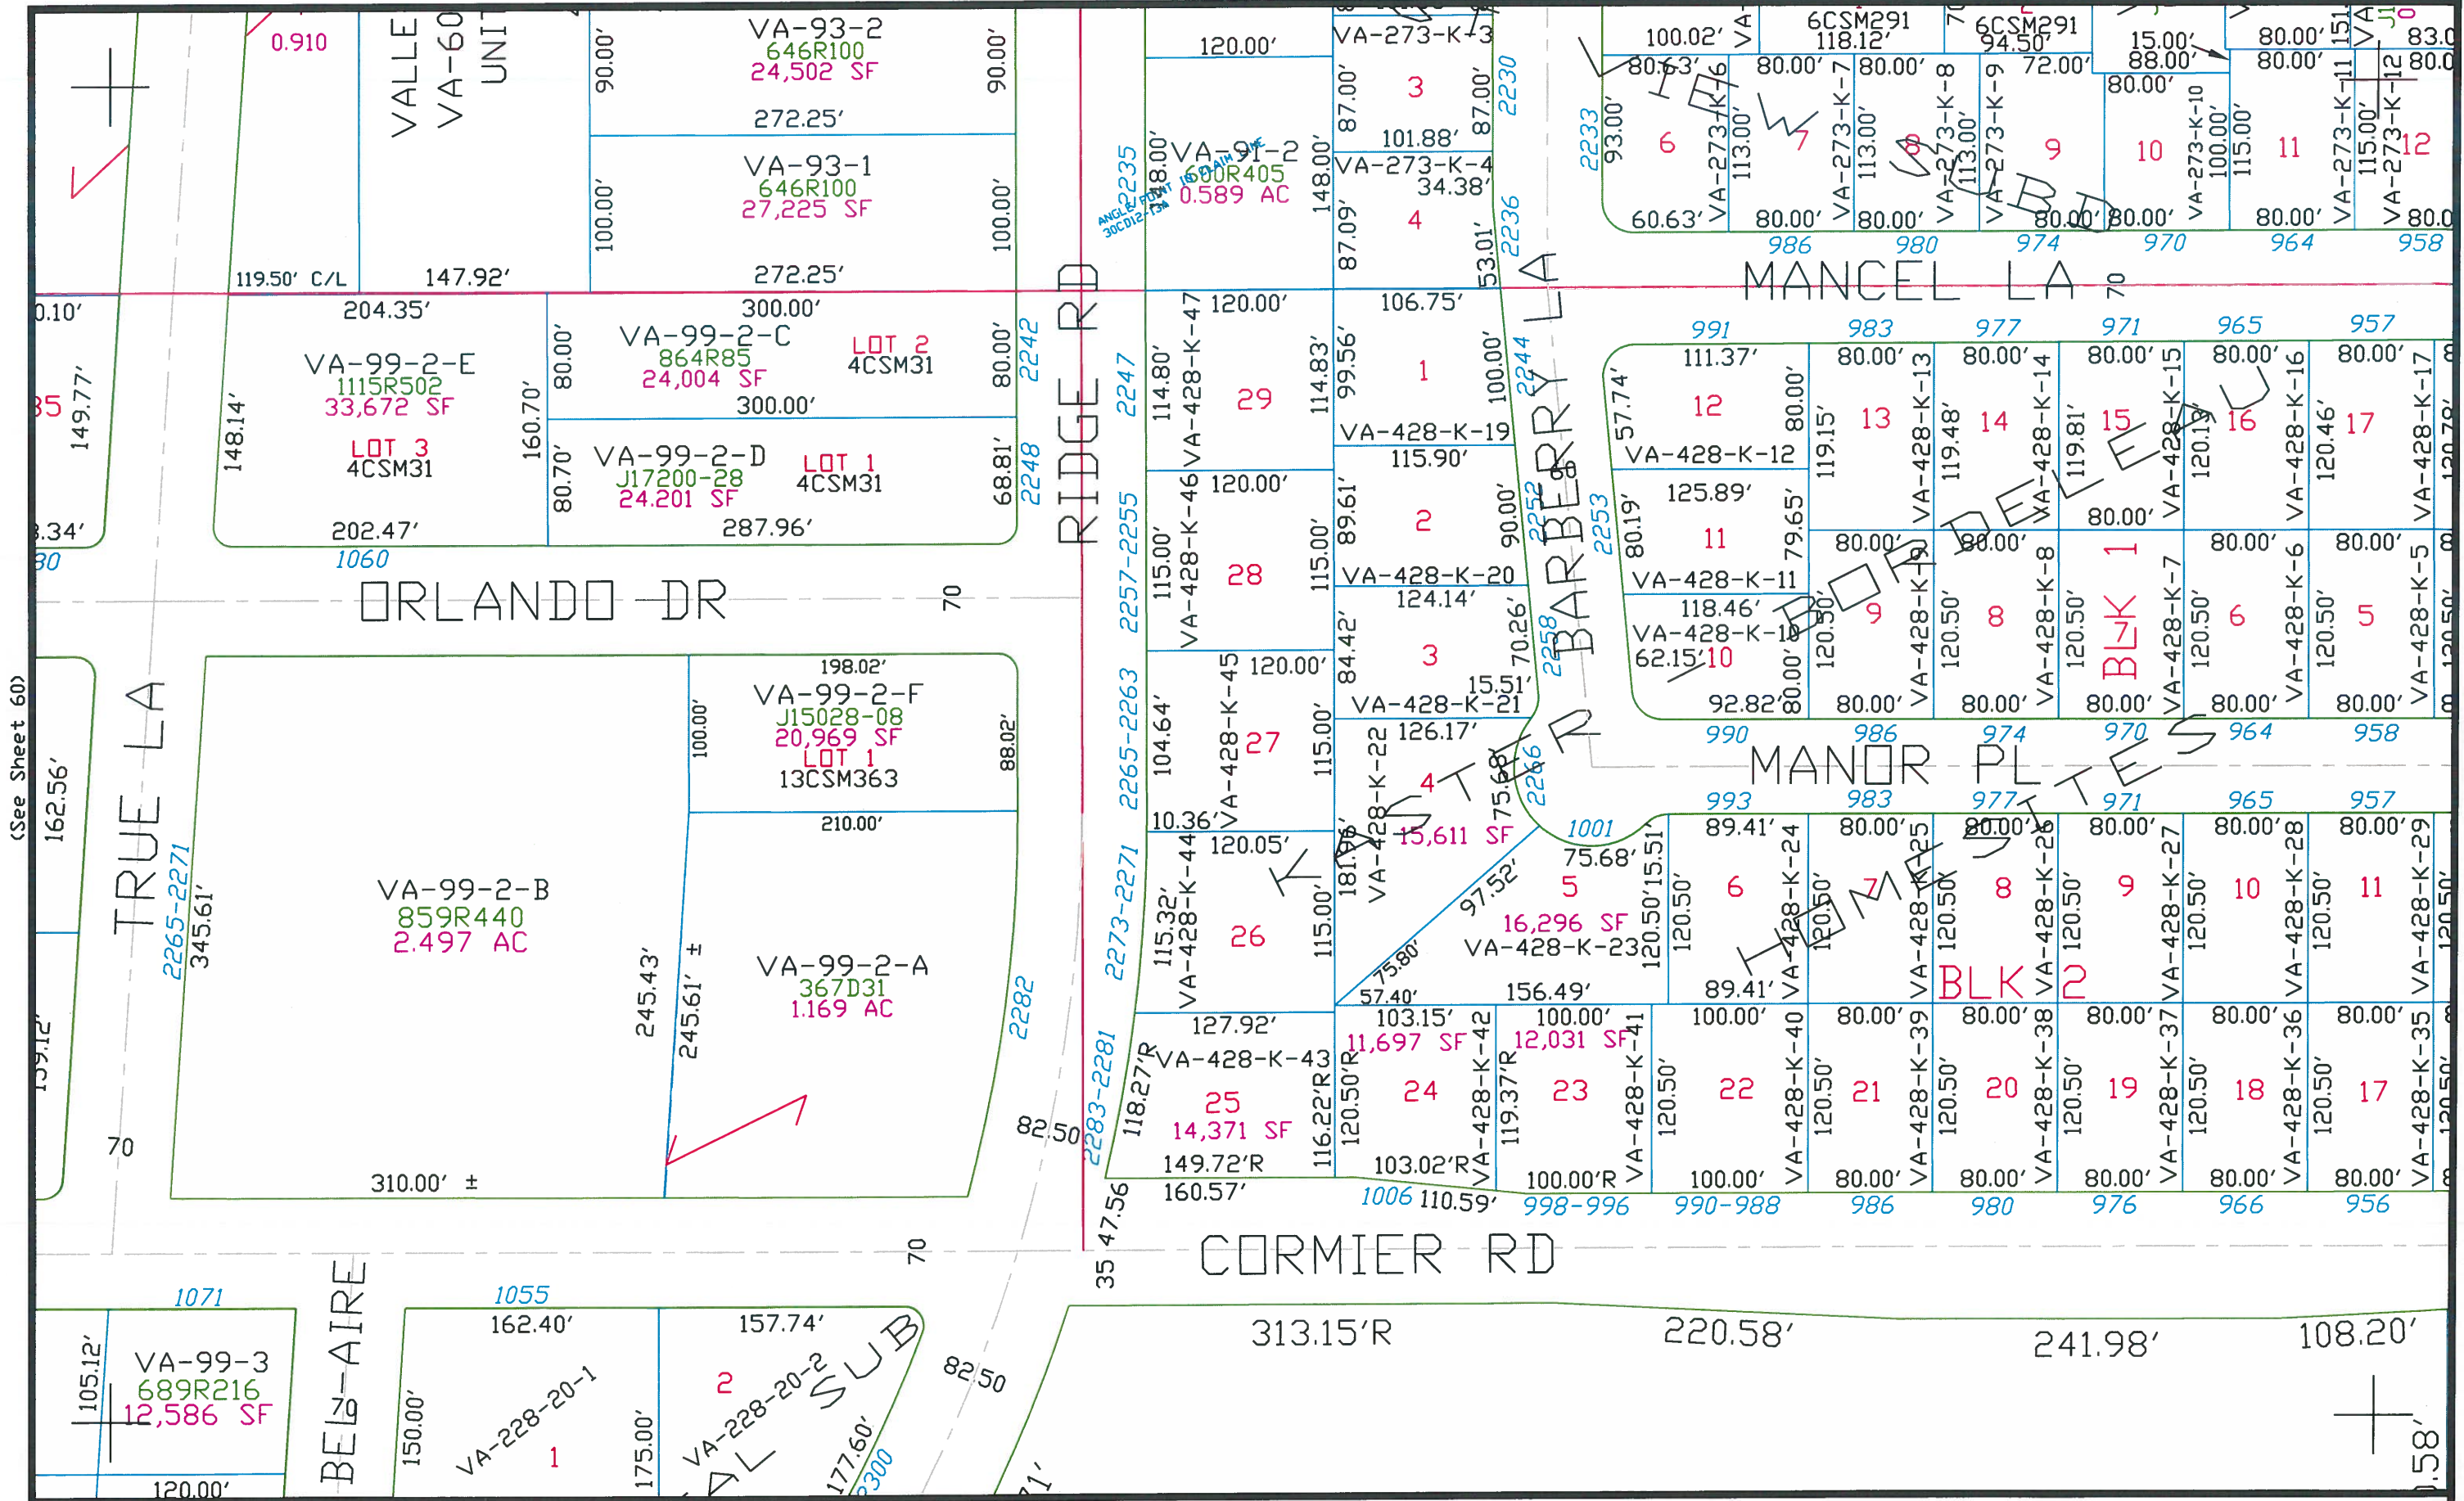

(See Sheet 60)

(See Sheet 58)

This is a compilation of records and data located in various county offices and is to be used for reference purposes only. The map is controlled by the field measurements between the corners of the Public Land Survey System and the parcels are mapped from available records which may not precisely fit field conditions. Brown County is not responsible for any inaccuracies.

Scale 1" = 100'

(See Sheet 71)

© 2001 BROWN COUNTY SURVEY DEPT.
This map was created by the Brown County Survey Department with funding provided by the Village of Ashwaubenon and the Wisconsin Land Information Program.

Village of Ashwaubenon


Brown County Plot Date: 3/05/02
RPL Office Drafter: D PHELPS

This map was created by the Brown County Survey Department with funding provided by the Village of Ashwaubenon and the Wisconsin Land Information Program.

Brown County Plot Date: 5/22/01
RPL Office Drafter: D PHELPS

© 2001 BROWN COUNTY SURVEY DEPT.


N

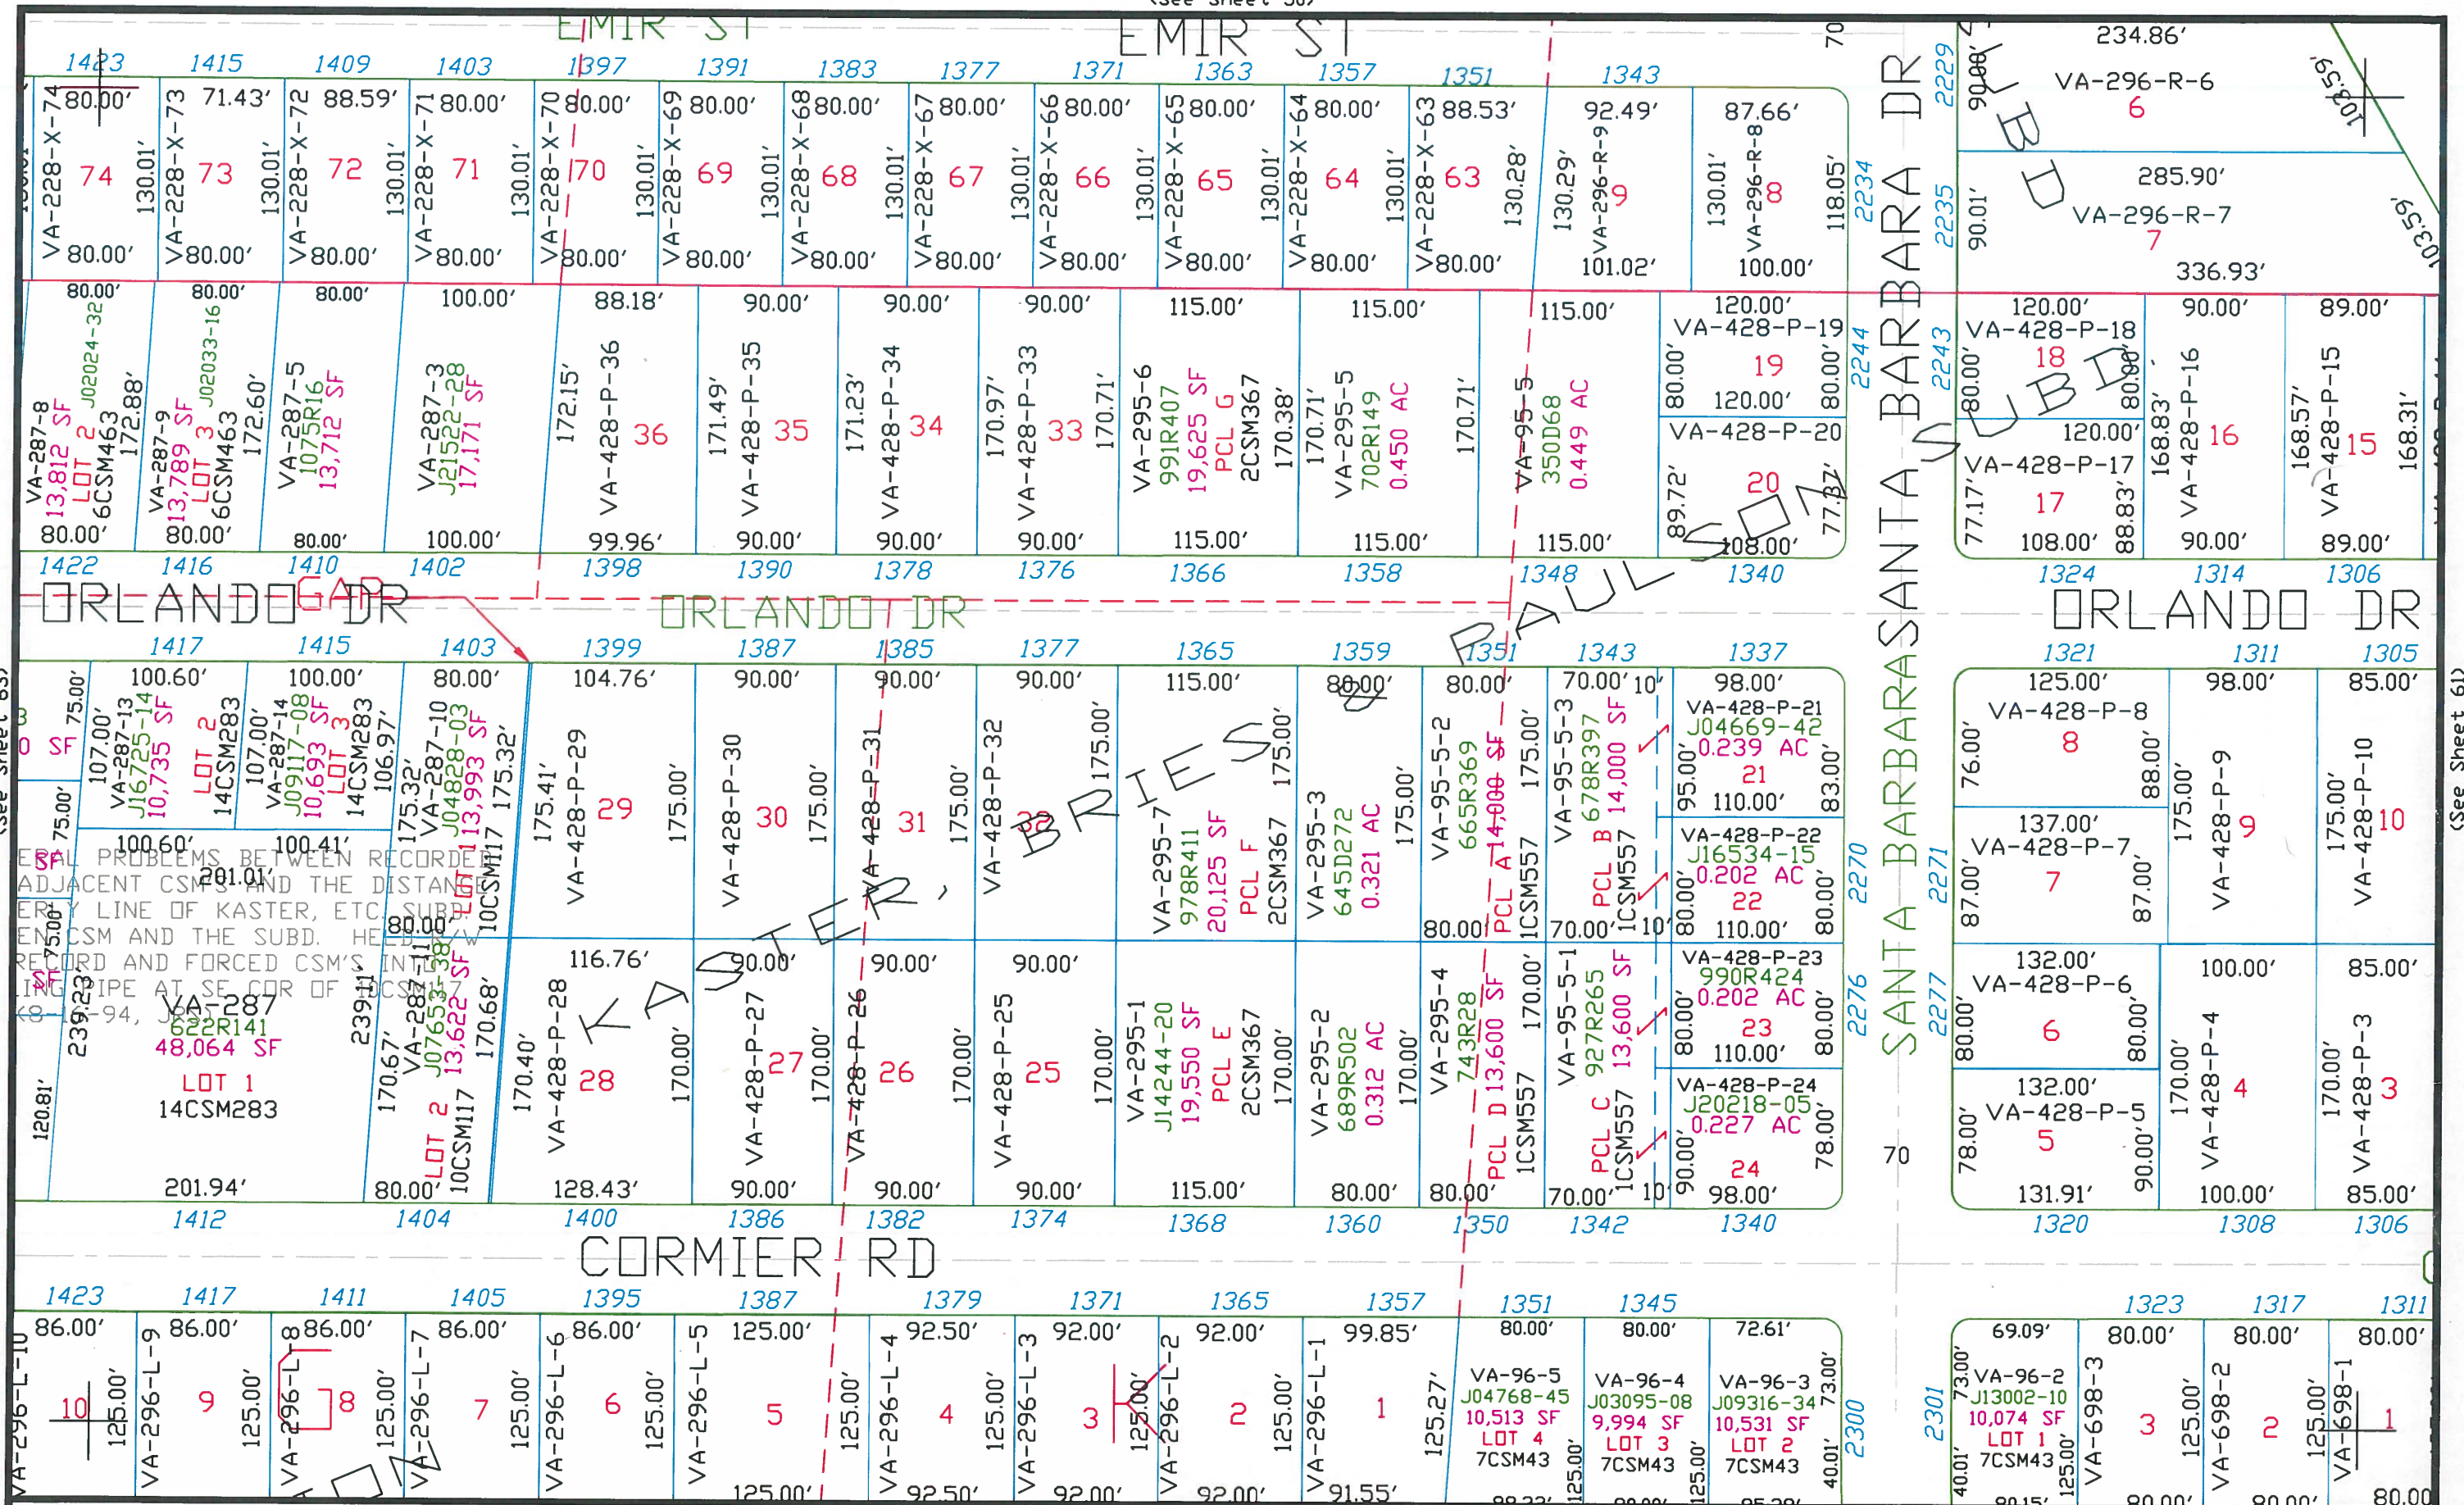

(See Sheet 64)

(See Sheet 51)

(See Sheet 62)

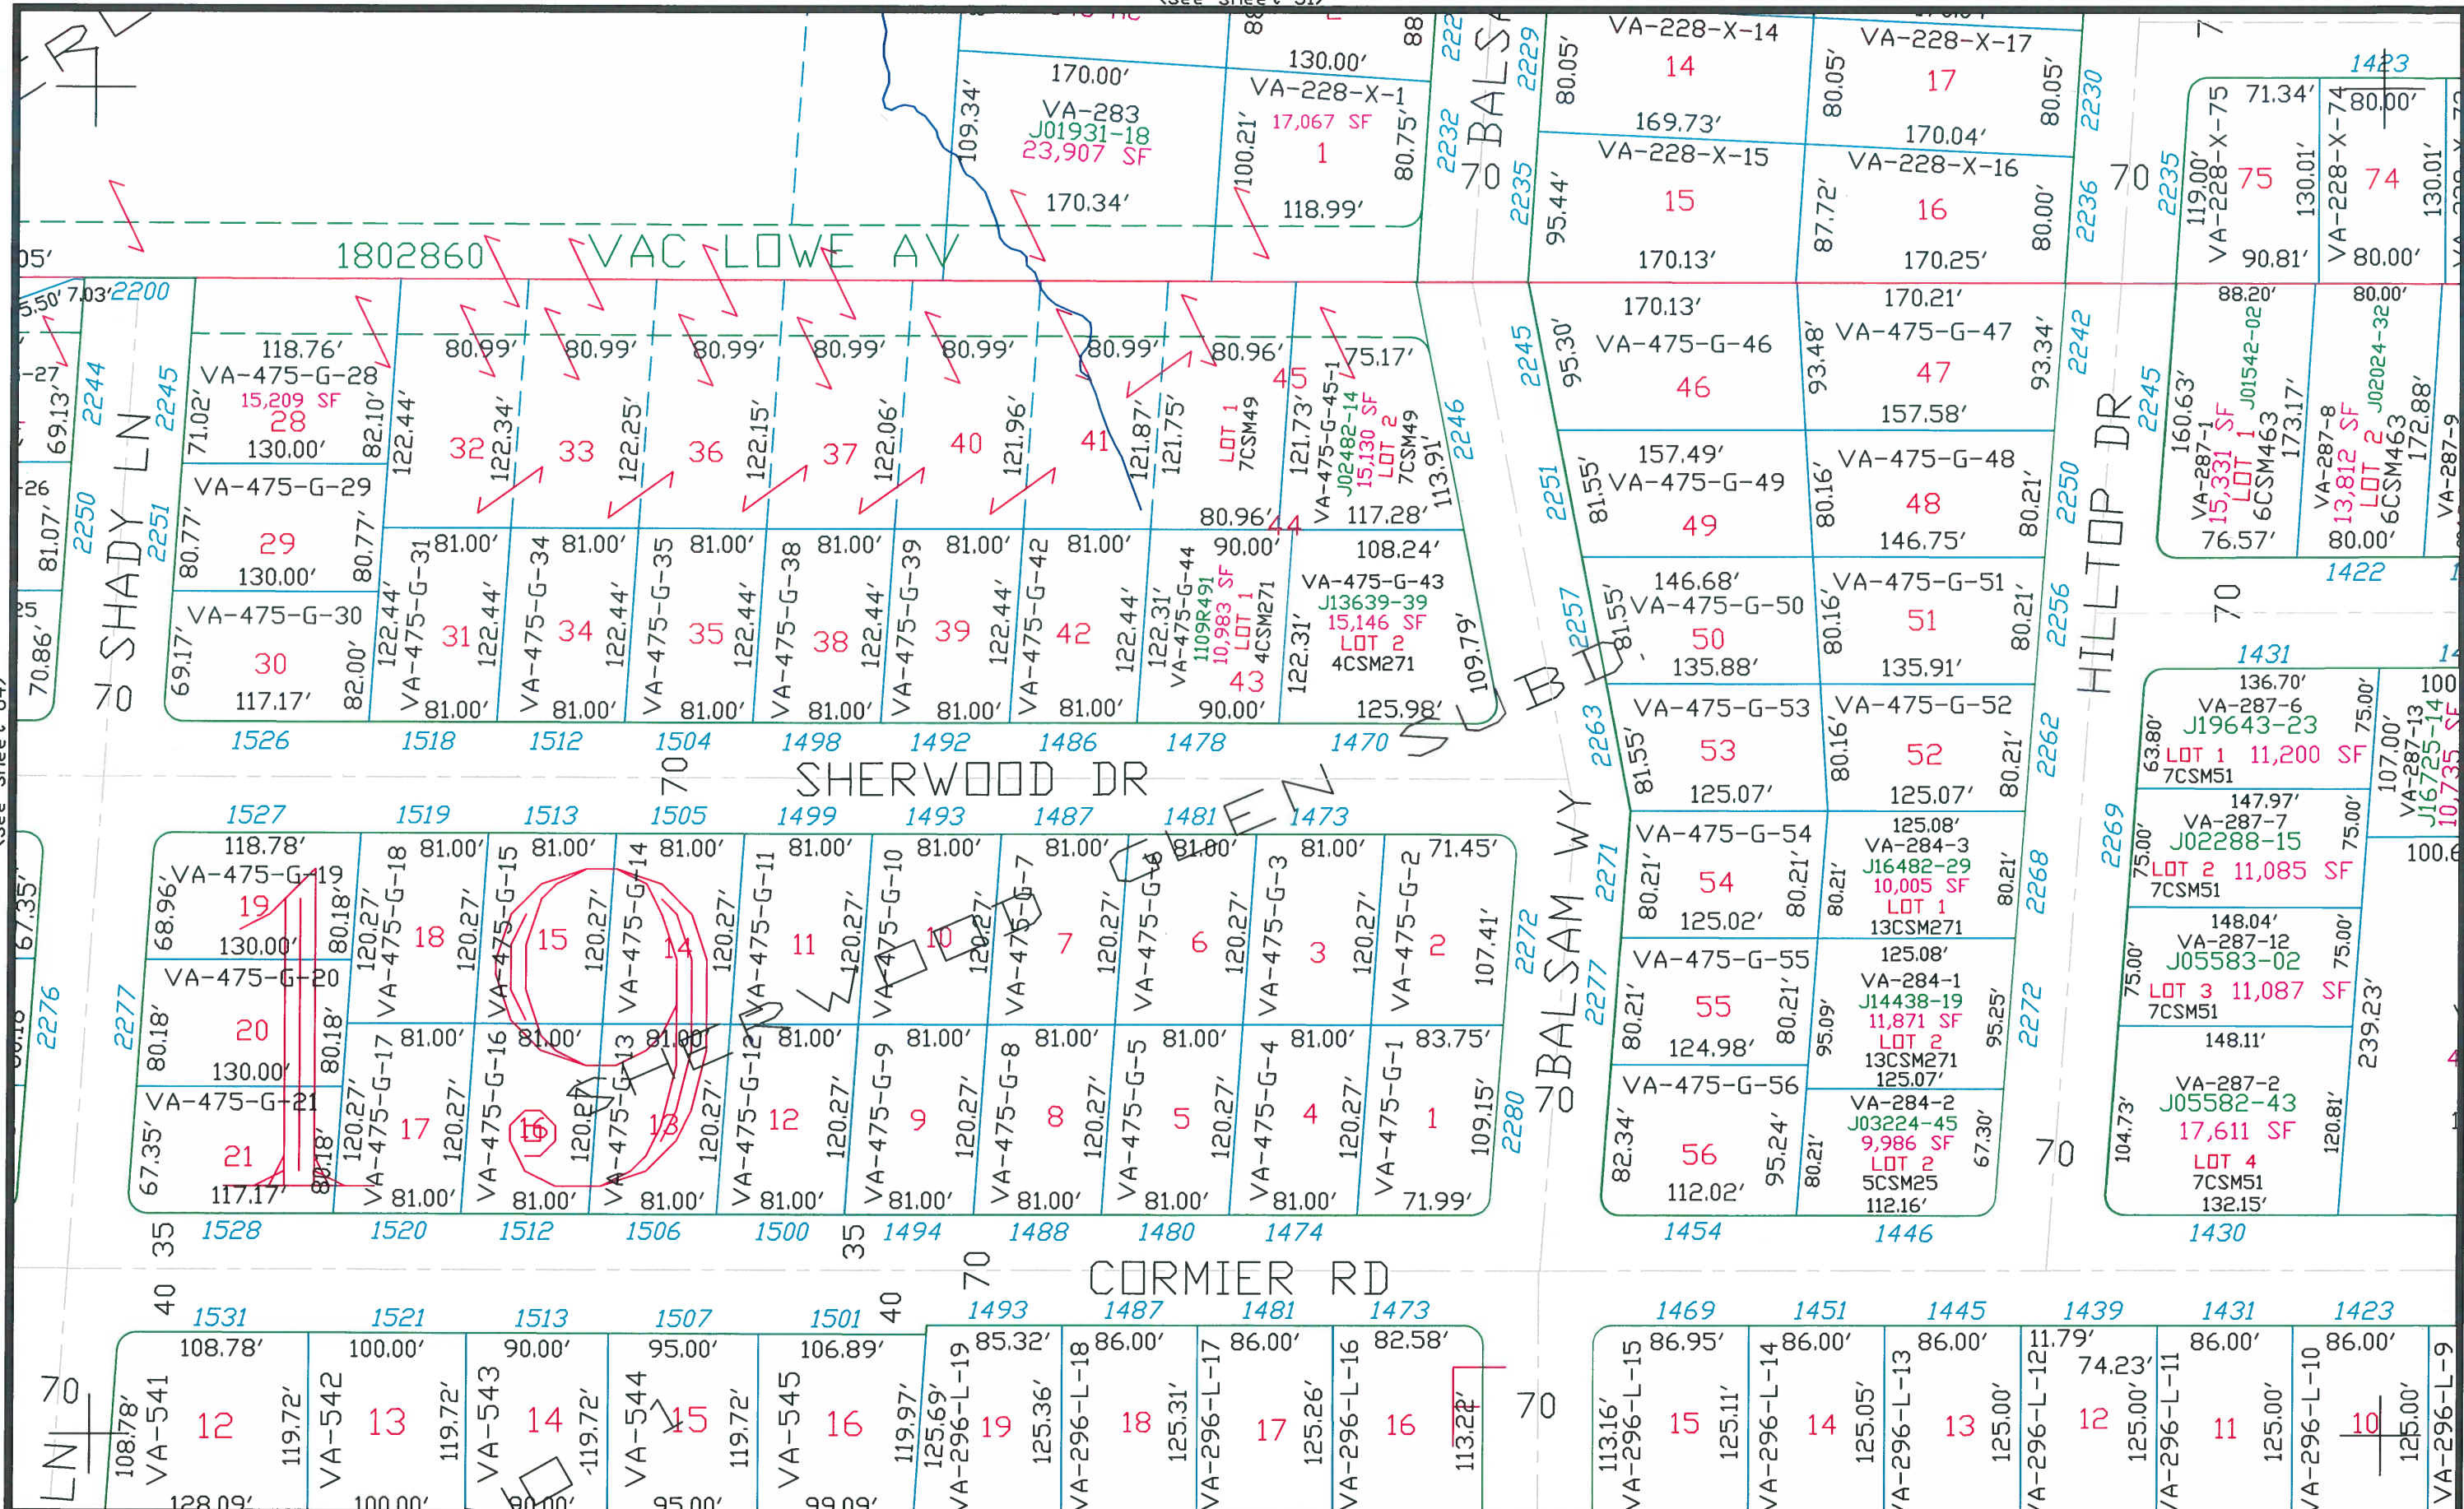

This is a compilation of records and data located in various county offices and is to be used for reference purposes only. The map is controlled by the field measurements between the corners of the Public Land Survey System and the parcels are mapped from available records which may not precisely fit field conditions. Brown County is not responsible for any inaccuracies.

Scale 1" = 100'


(See Sheet 75)

This map was created by the Brown County Survey Department with funding provided by the Village of Ashwaubenon and the Wisconsin Land Information Program.

Village of Ashwaubenon

Brown County Plot Date: 12/2/10
RPL Office Drafter: T. LESLIE

63

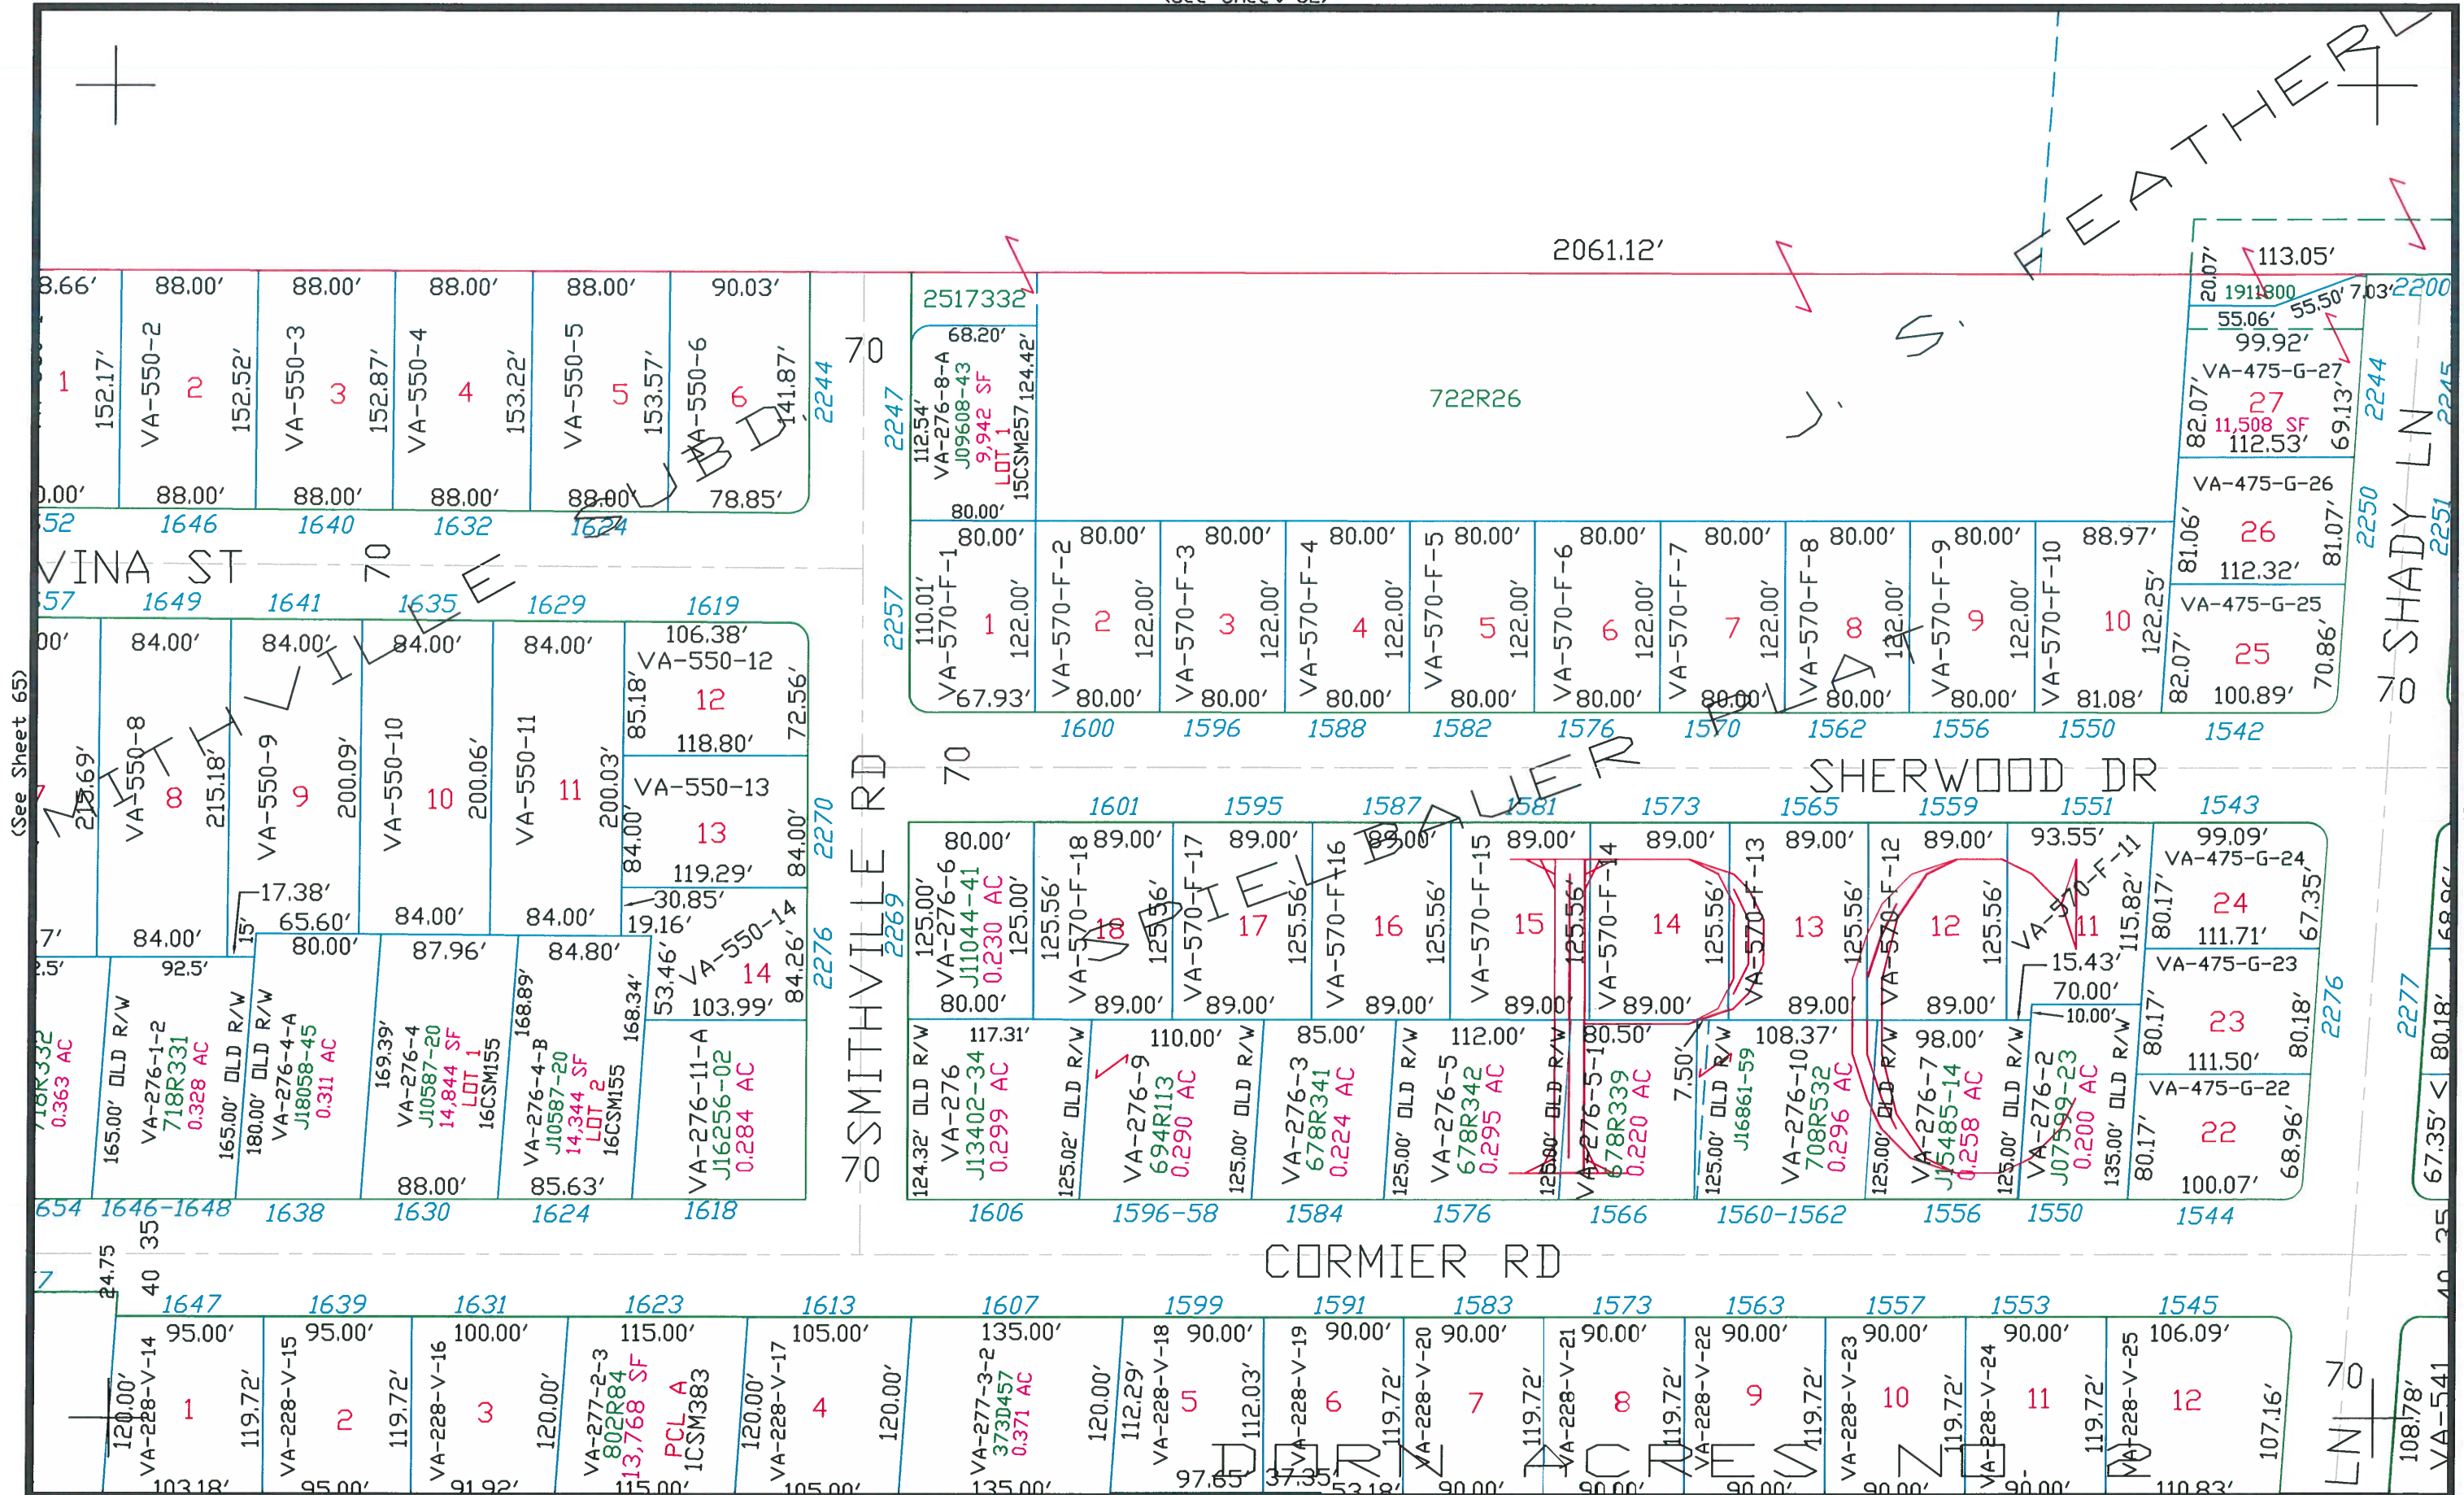

This is a compilation of records and data located in various county offices and is to be used for reference purposes only. The map is controlled by the field measurements between the corners of the Public Land Survey System and the parcels are mapped from available records which may not precisely fit field conditions. Brown County is not responsible for any inaccuracies.

Scale 1" = 100'

(See Sheet 76)

This map was created by the Brown County Survey Department with funding provided by the Village of Ashwaubenon and the Wisconsin Land Information Program.

Village of Ashwaubenon

Brown County Plot Date: 3/3/11
RPL Office Drafter: D PHELPS

CITY OF GREEN BAY

CORMIER RD

LEDVINA C/SU

LEDVINA ST

This is a compilation of records and data located in various county offices and is to be used for reference purposes only. The map is controlled by the field measurements between the corners of the Public Land Survey System and the parcels are mapped from available records which may not precisely fit field conditions. Brown County is not responsible for any inaccuracies.

Scale 1" = 100'

(See Sheet 77)

This map was created by the Brown County Survey Department with funding provided by the Village of Ashwaubenon and the Wisconsin Land Information Program.

Village of Ashwaubenon 65

Brown County Plot Date: 9/8/03
RPL Office Drafter: D PHELPS

(See Sheet 64)

VA-115
15WILLS173
18.084 AC
116D130

JCF
98

(See Sheet 67)

PCL BNDRY THIS AREA UNCERTAIN

N/L PC 30W EXTD

? OVERLAP ?

15WILLS173

PC 19W
PC 20W

365D009<10>

0.743

0.562

2.251

S/L PC 30W EXTD

FOX RIVER

640.00'

404.03'

670.86'

365D007
365D012

365D009

This is a compilation of records and data located in various county offices and is to be used for reference purposes only. The map is controlled by the field measurements between the corners of the Public Land Survey System and the parcels are mapped from available records which may not precisely fit field conditions. Brown County is not responsible for any inaccuracies.



(See Sheet 79)


Scale 1" = 100'

This map was created by the Brown County Survey Department with funding provided by the Village of Ashwaubenon and the Wisconsin Land Information Program.
© 1997 Brown County Survey Department, Green Bay, WI 54305

Village of
Ashwaubenon

66


Plot date: 1/28/97
RPL, JCF

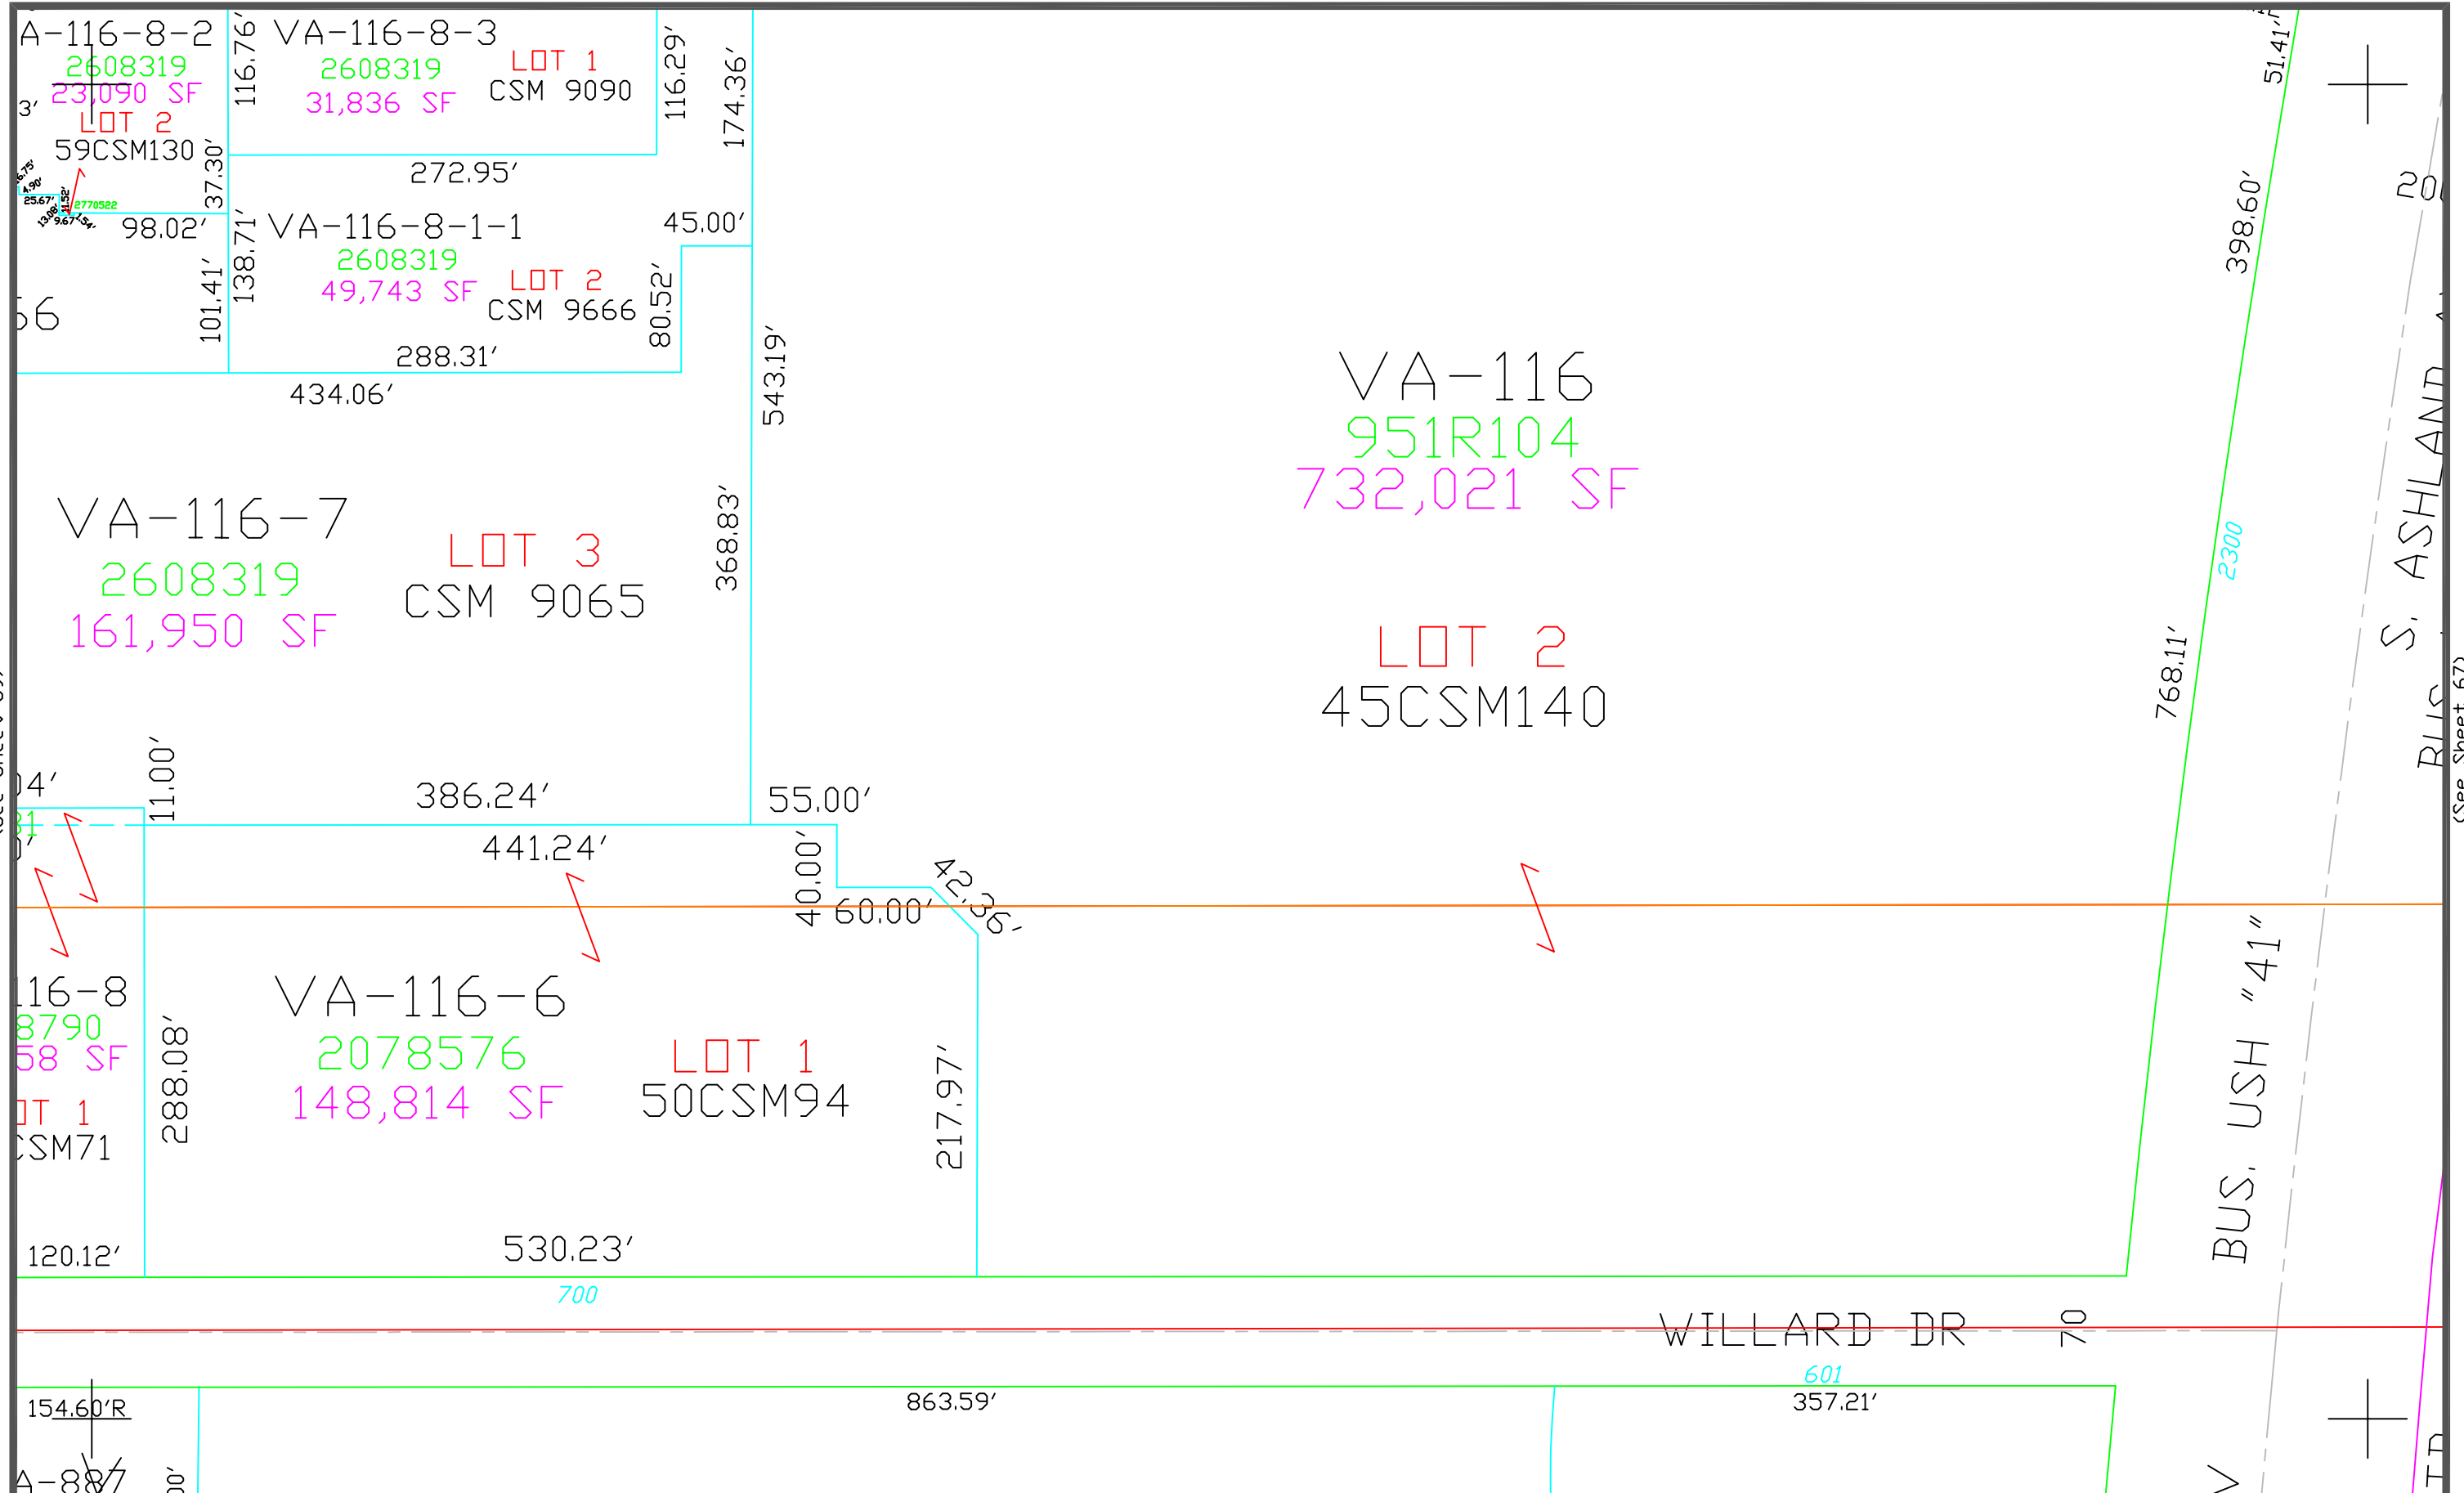

This is a compilation of records and data located in various county offices and is to be used for reference purposes only. The map is controlled by the field measurements between the corners of the Public Land Survey System and the parcels are mapped from available records which may not precisely fit field conditions. Brown County is not responsible for any inaccuracies.



Scale 1" = 100'

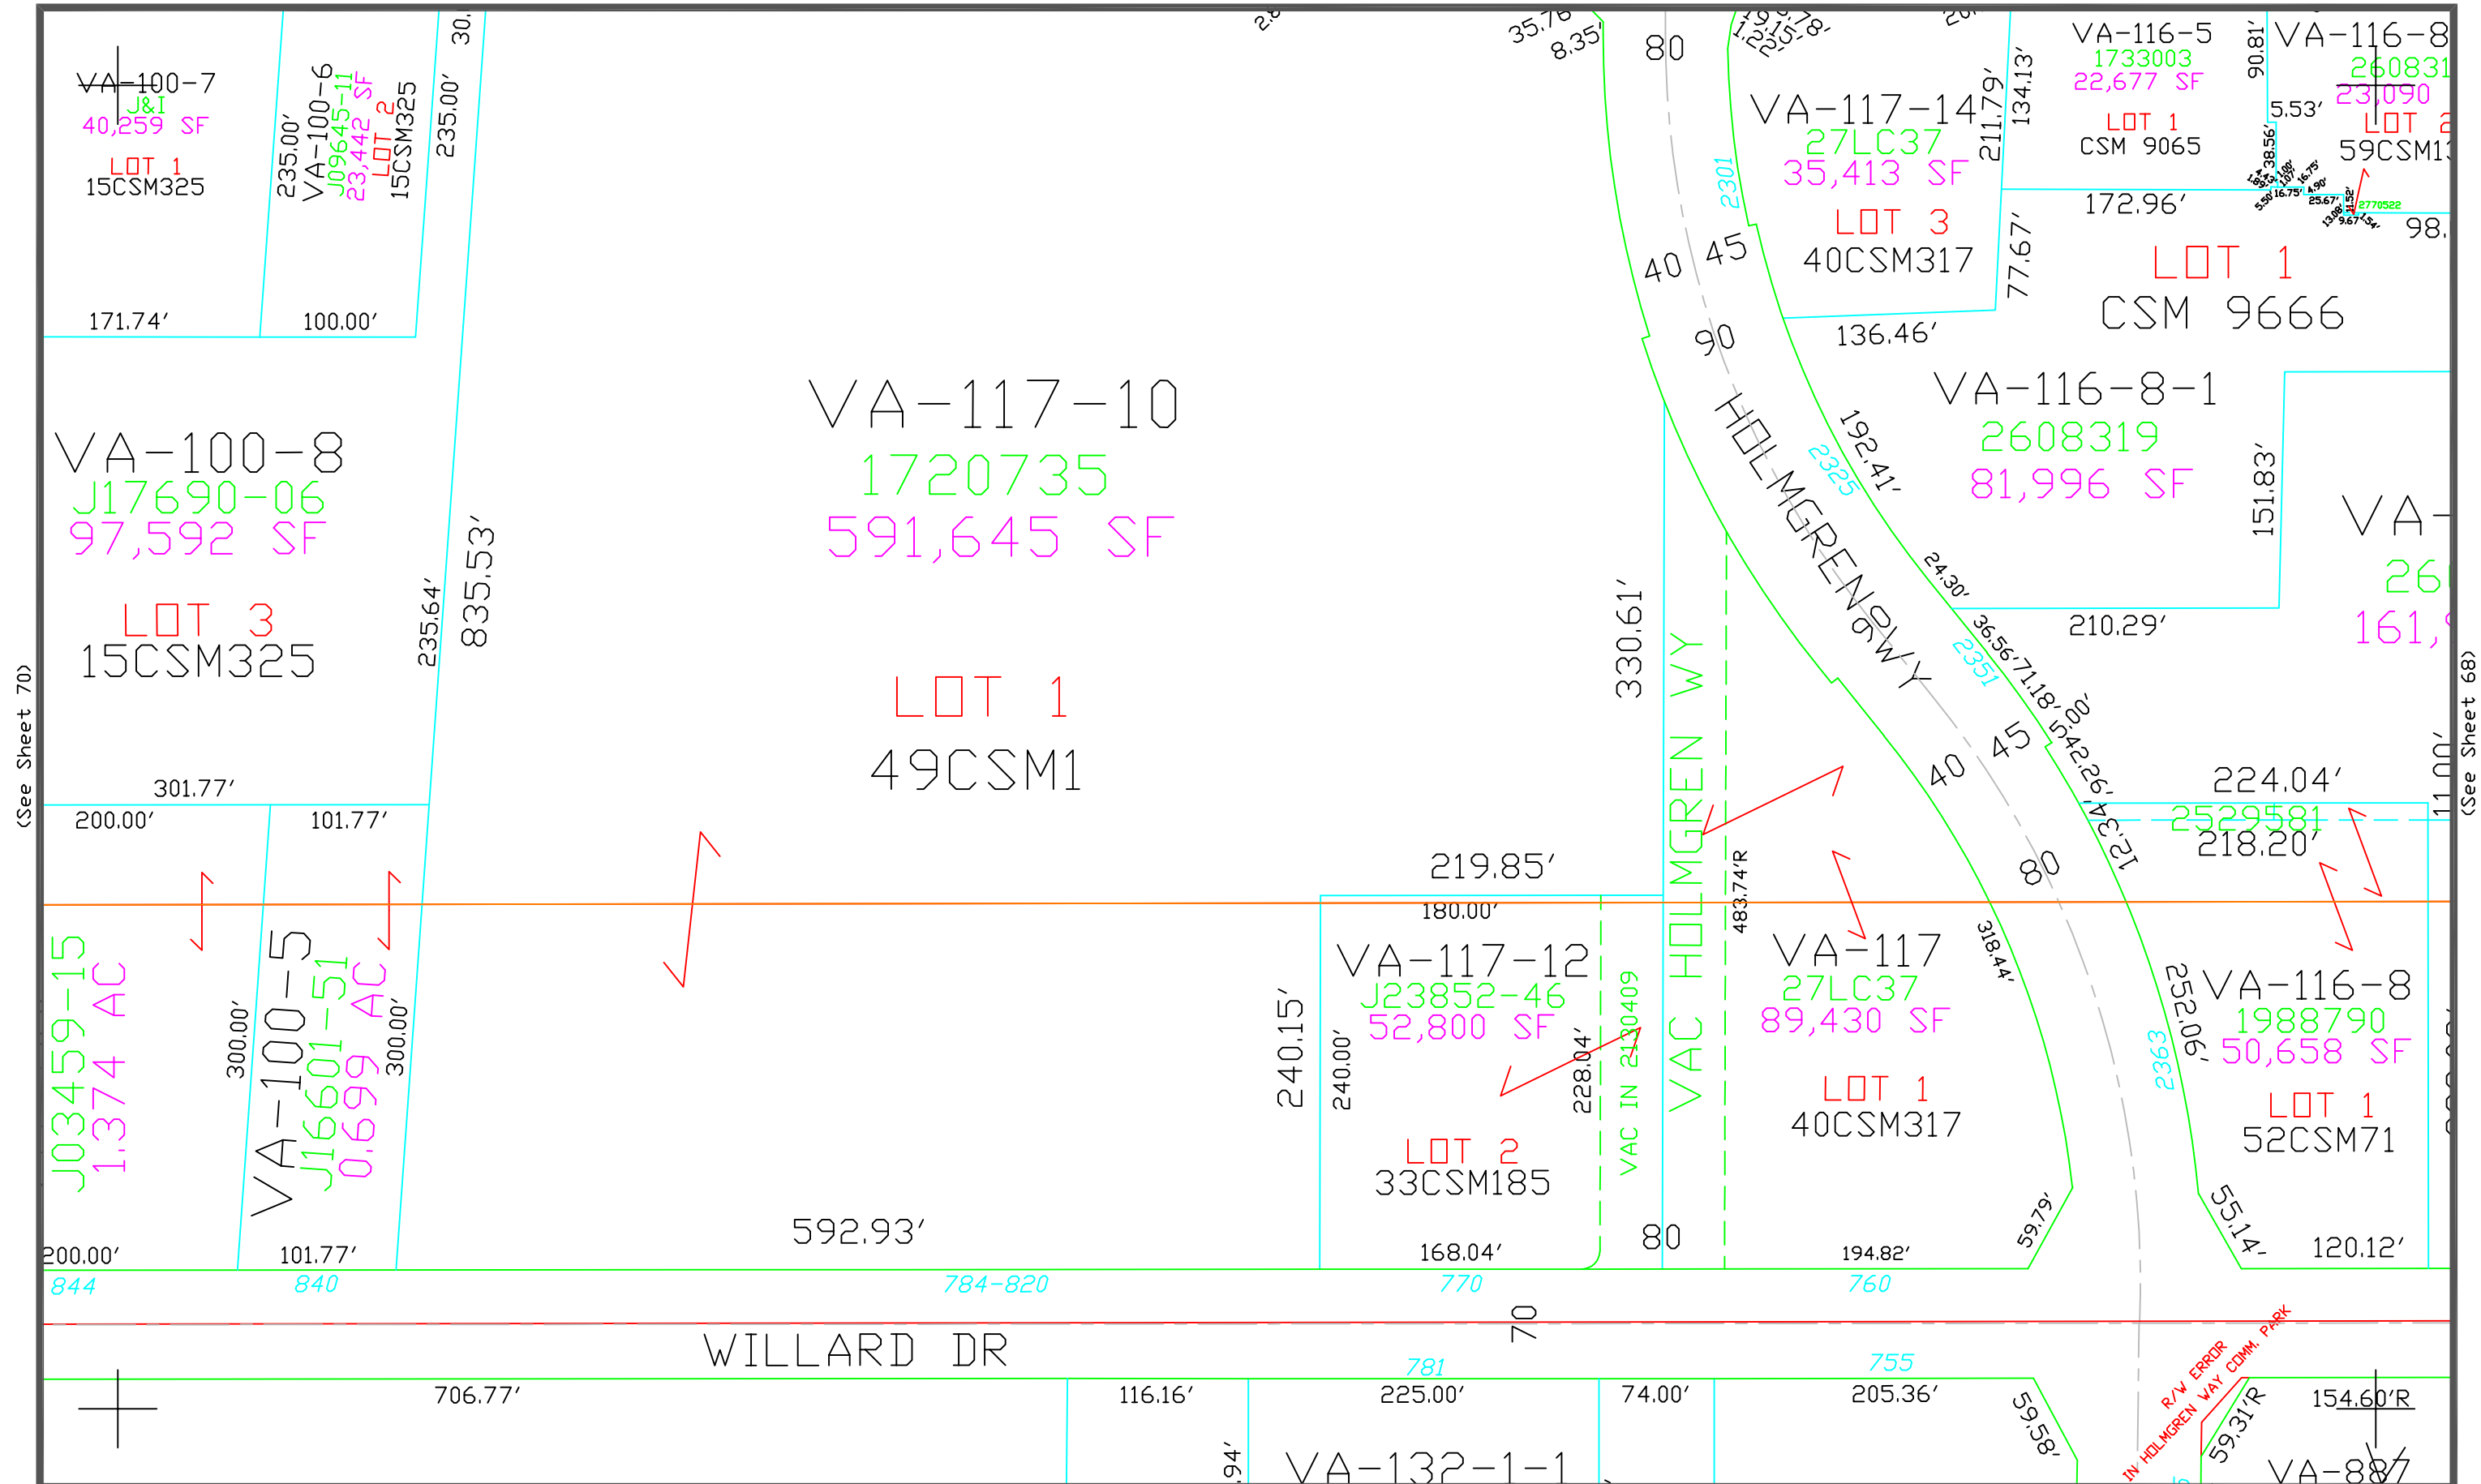

(See Sheet 70)

(See Sheet 68)


This is a compilation of records and data located in various county offices and is to be used for reference purposes only. The map is controlled by the field measurements between the corners of the Public Land Survey System and the parcels are mapped from available records which may not precisely fit field conditions. Brown County is not responsible for any inaccuracies.

Scale 1" = 100'

(See Sheet 82)

© 2023 BROWN COUNTY SURVEY DEPT.
This map was created by the Brown County Survey Department with funding provided by the Village of Ashwaubenon and the Wisconsin Land Information Program.


Village of Ashwaubenon
Brown County Plot Date: 9/14/2023
RPL Office Drafter: C MILLER

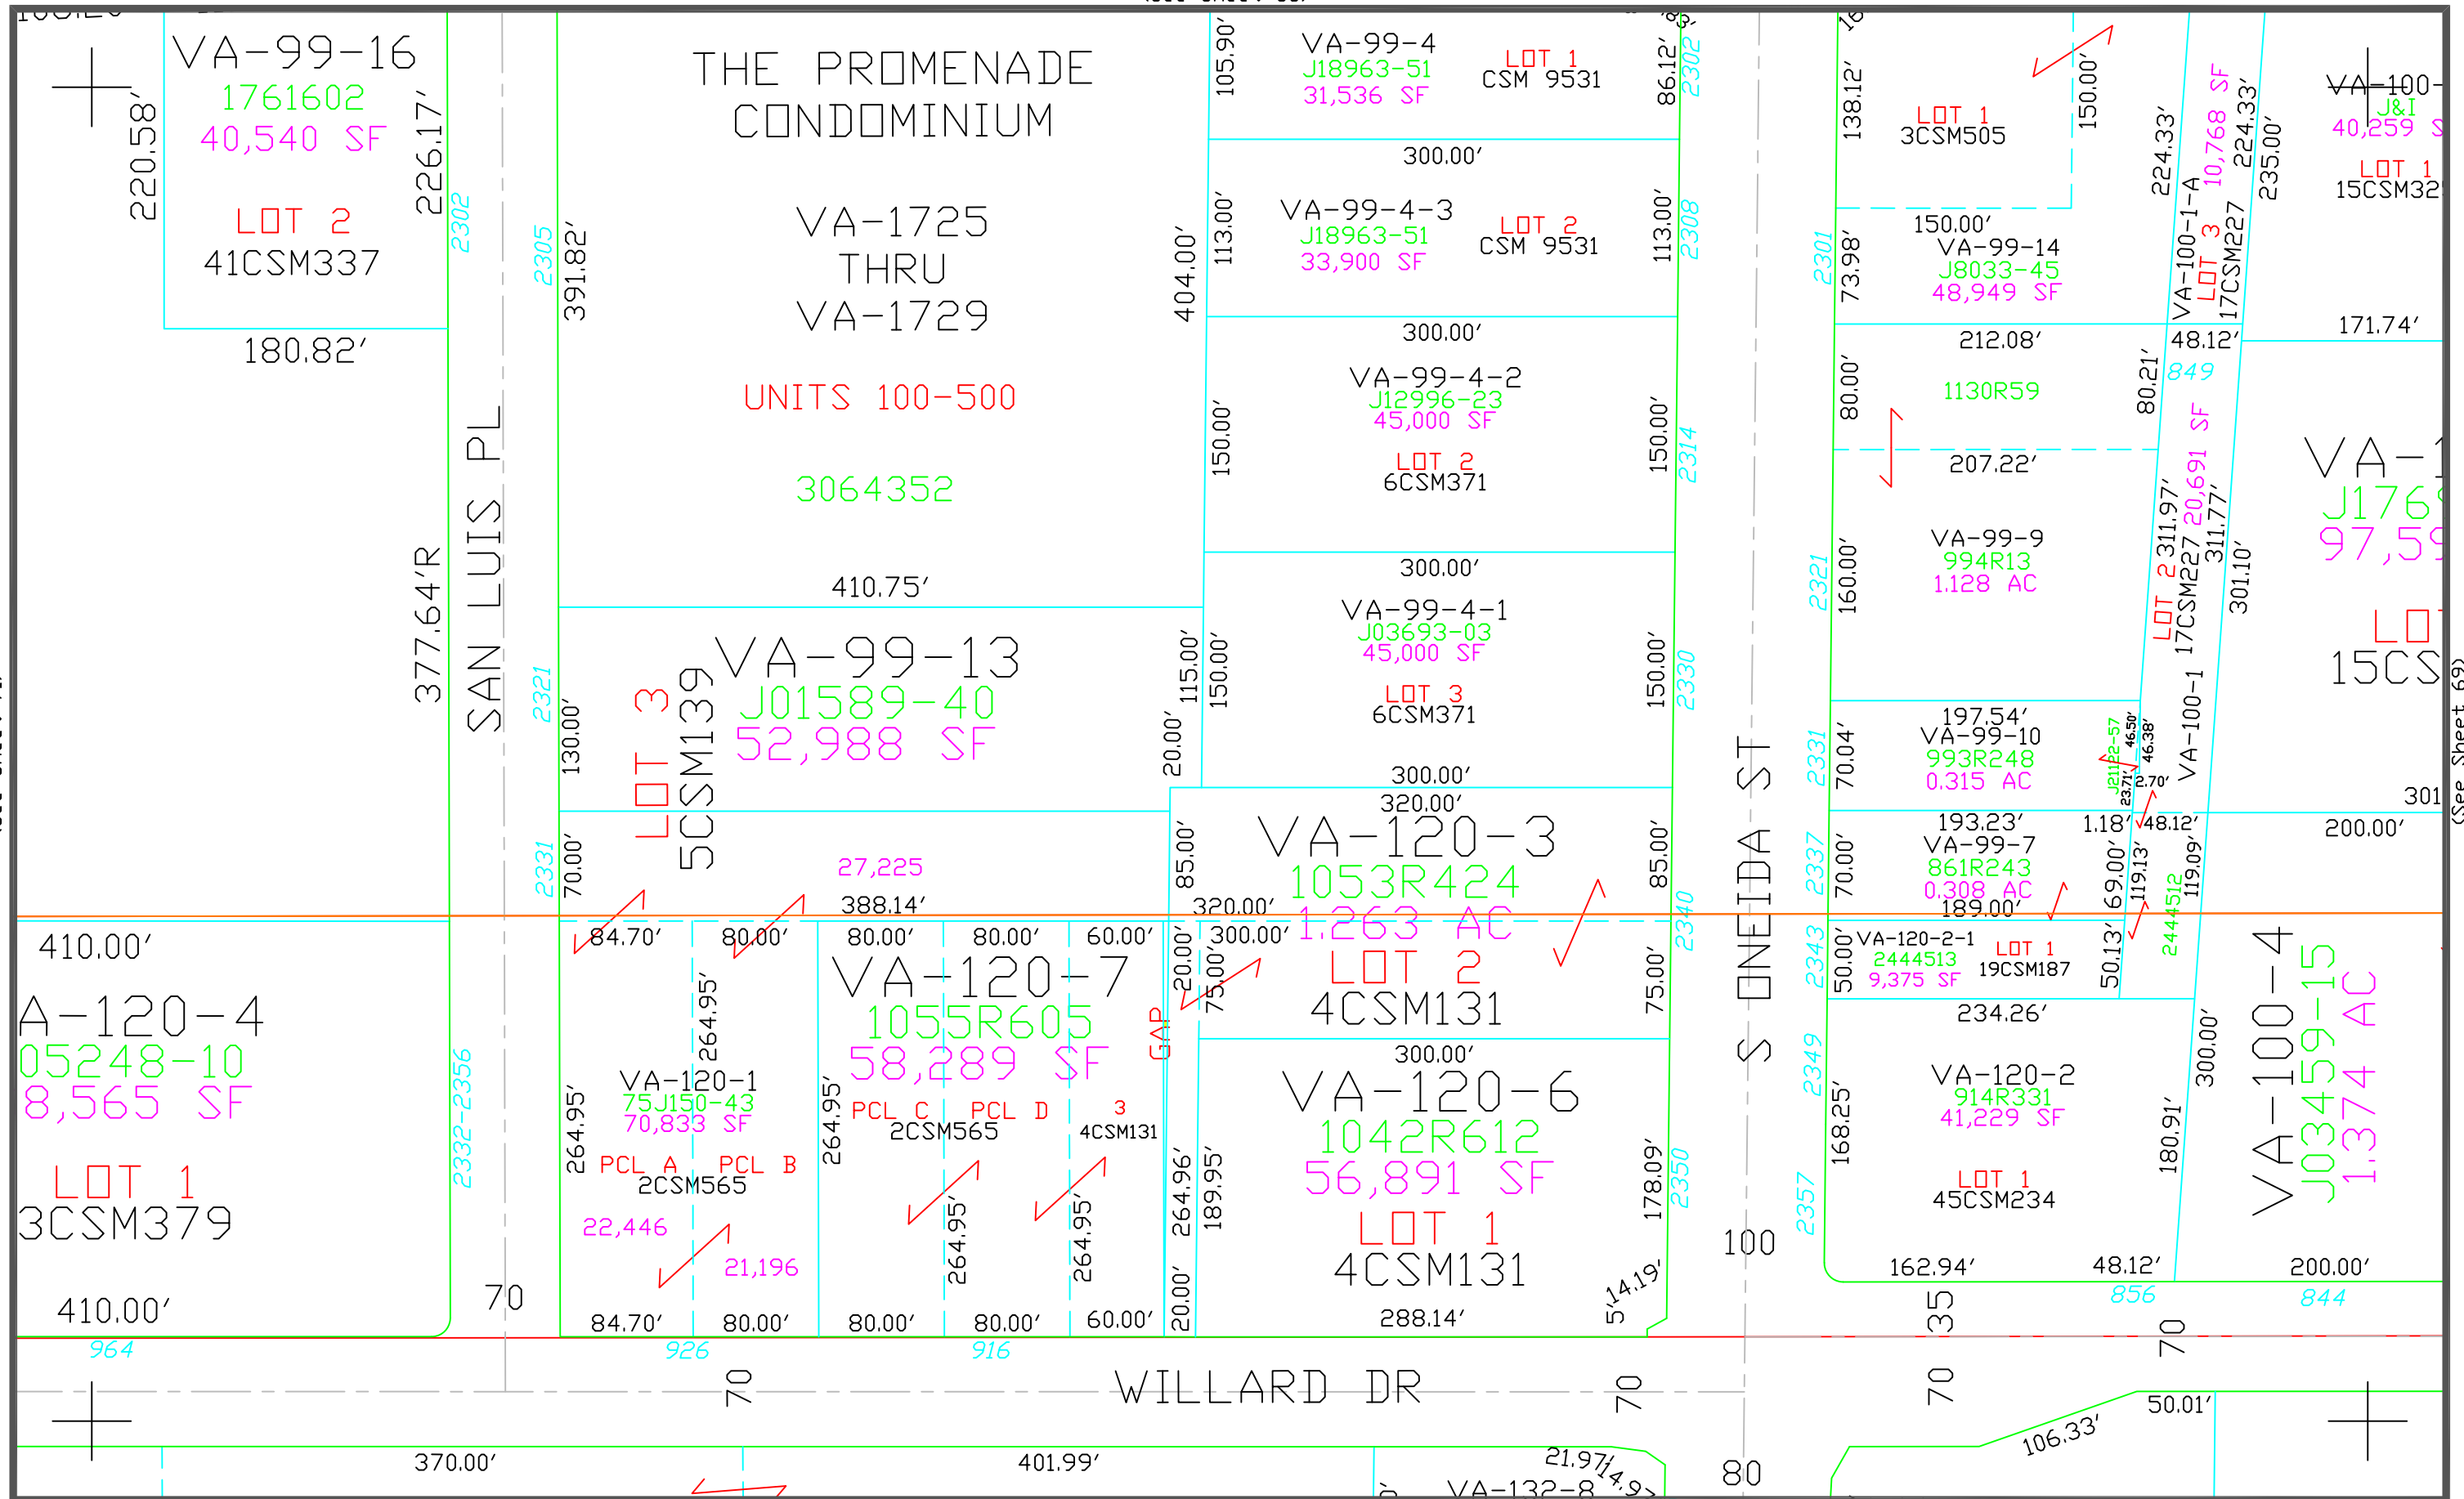

This is a compilation of records and data located in various county offices and is to be used for reference purposes only. The map is controlled by the field measurements between the corners of the Public Land Survey System and the parcels are mapped from available records which may not precisely fit field conditions. Brown County is not responsible for any inaccuracies.



Scale 1" = 100'

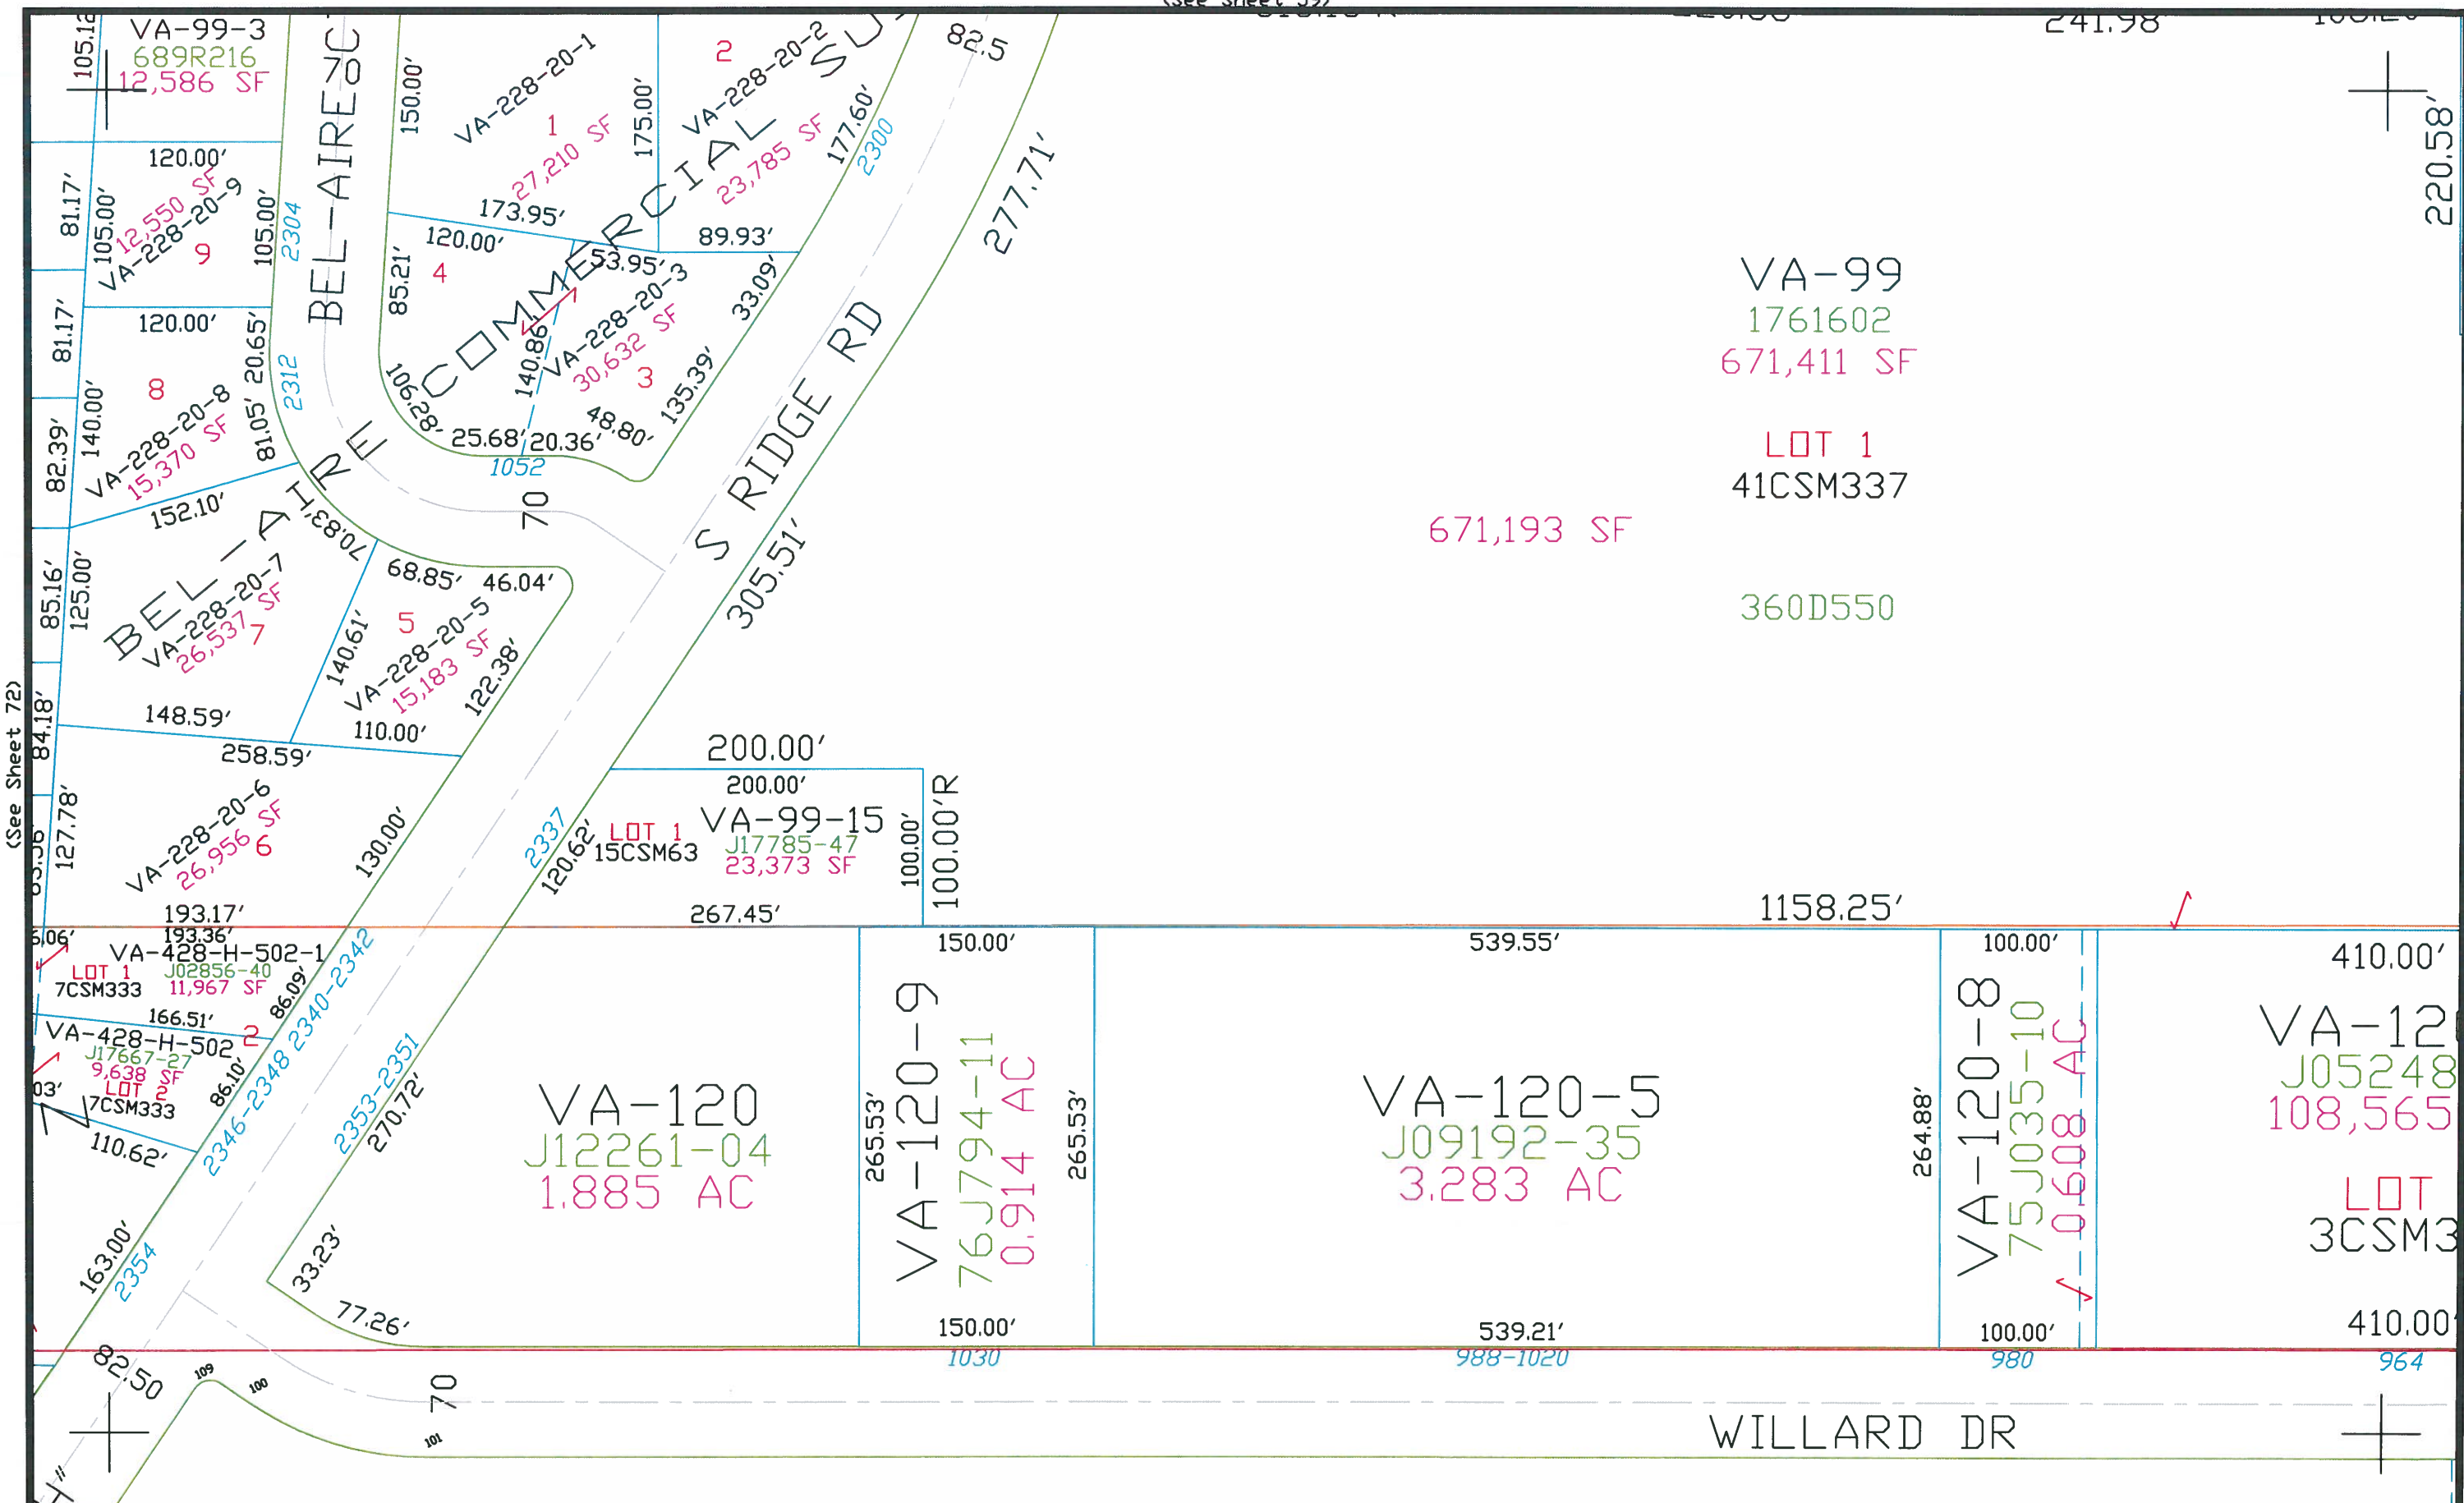

(See Sheet 72)

(See Sheet 70)

This is a compilation of records and data located in various county offices and is to be used for reference purposes only. The map is controlled by the field measurements between the corners of the Public Land Survey System and the parcels are mapped from available records which may not precisely fit field conditions. Brown County is not responsible for any inaccuracies.



Scale 1" = 100'

(See Sheet 84)


© 2014 BROWN COUNTY SURVEY DEPT.
This map was created by the Brown County Survey Department with funding provided by the Village of Ashwaubenon and the Wisconsin Land Information Program.

Village of Ashwaubenon

Brown County Plot Date: 11/24/2014
RPL Office Drafter: T LESLIE

(See Sheet 73)

(See Sheet 60)

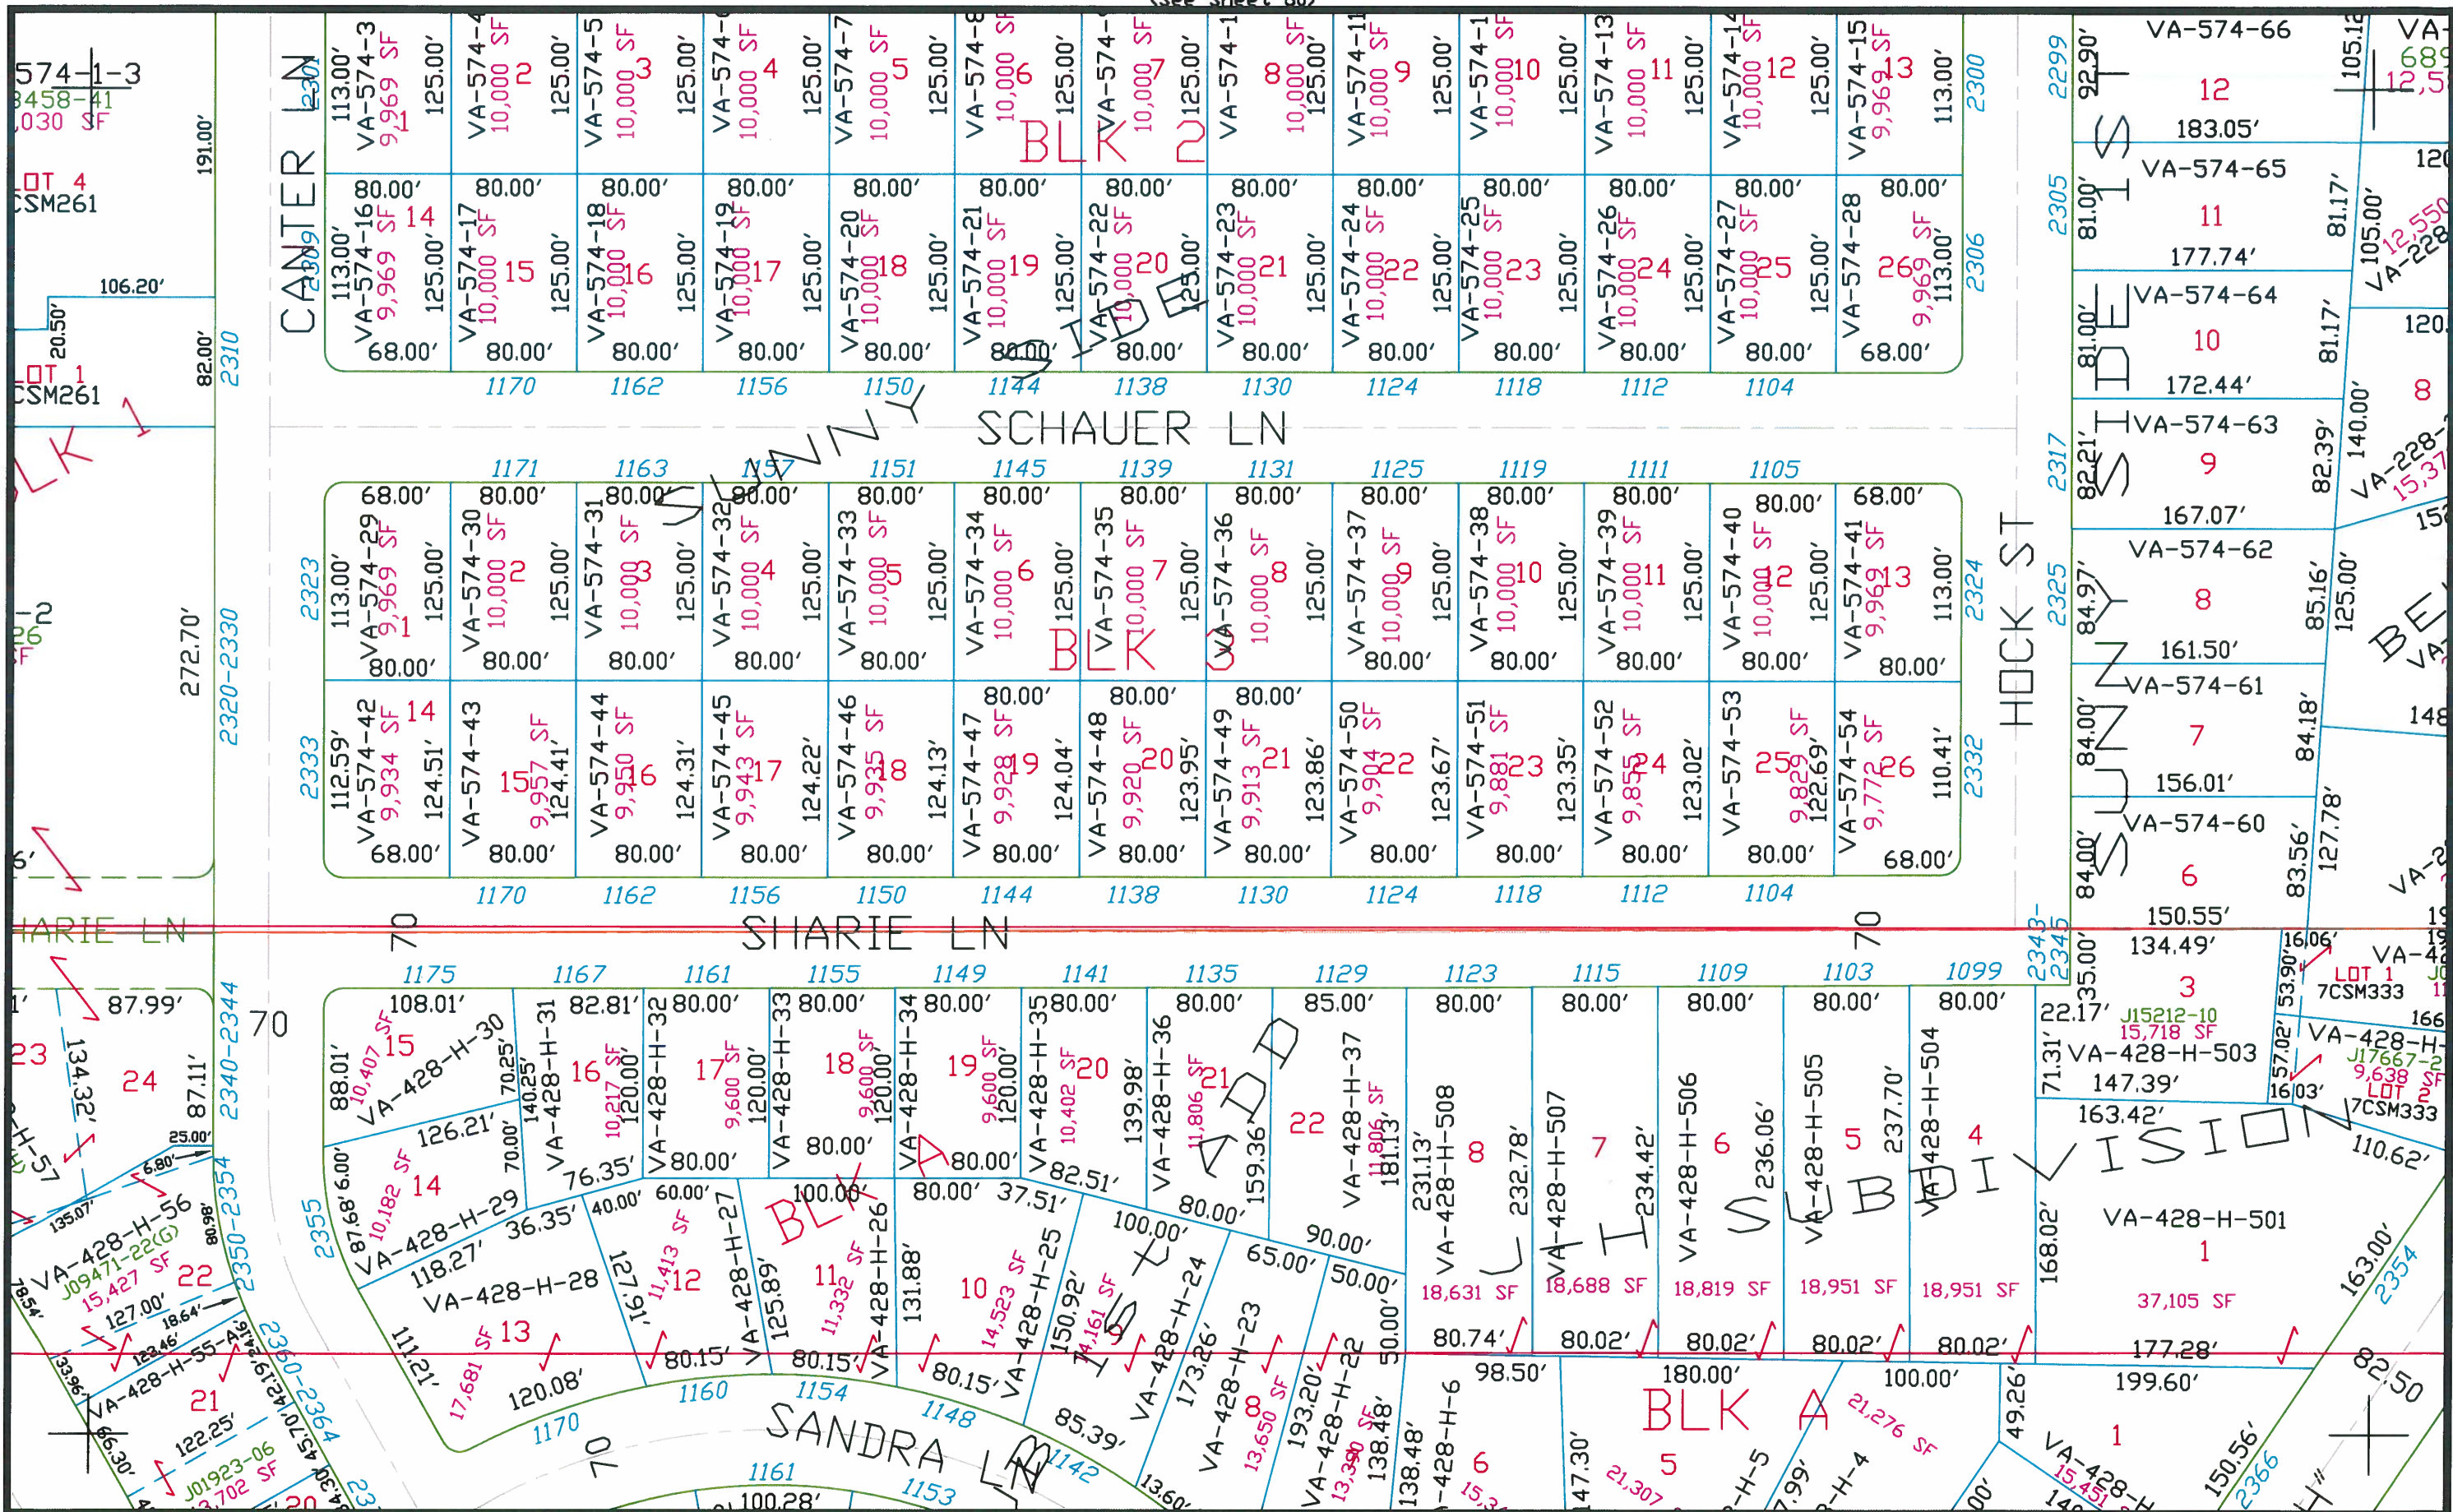


This is a compilation of records and data located in various county offices and is to be used for reference purposes only. The map is controlled by the field measurements between the corners of the Public Land Survey System and the parcels are mapped from available records which may not precisely fit field conditions. Brown County is not responsible for any inaccuracies.

Scale 1" = 100'

(See Sheet 85)

© 2014 BROWN COUNTY SURVEY DEPT.
This map was created by the Brown County Survey Department with funding provided by the Village of Ashwaubenon and the Wisconsin Land Information Program.

Village of Ashwaubenon 72
Brown County Plot Date: 3/28/2014
RPL Office Drafter: T LESLIE

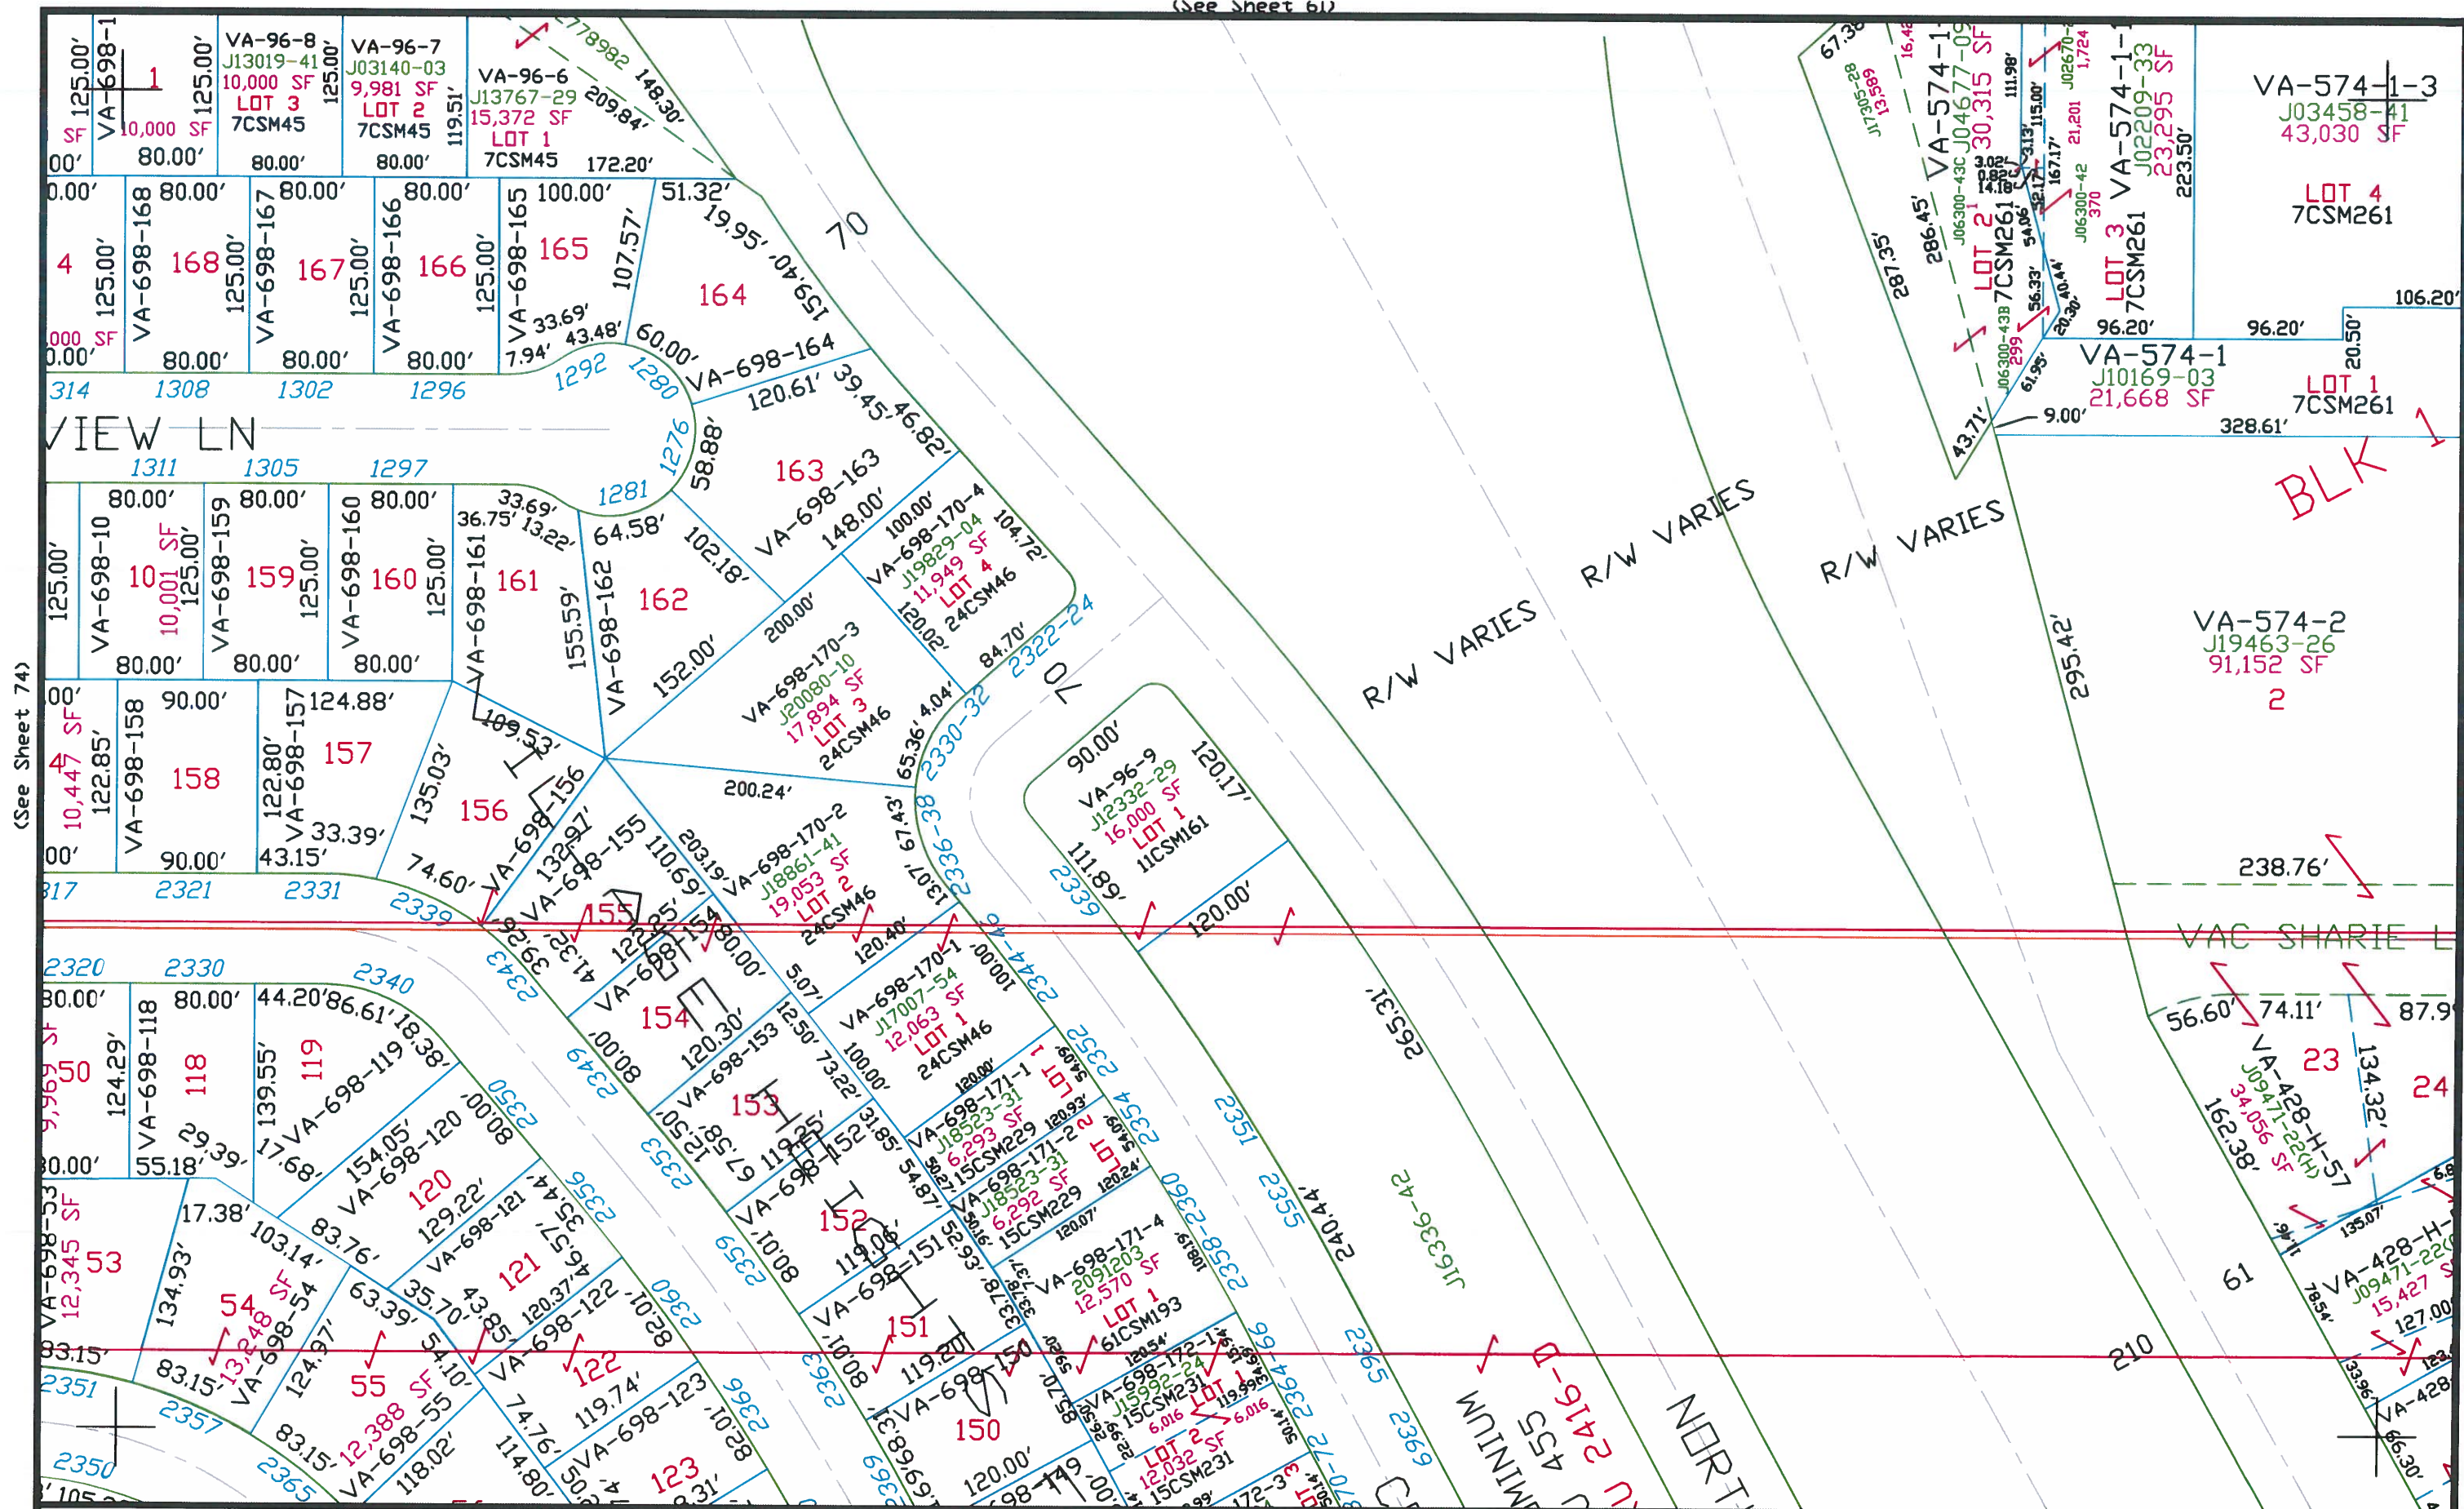

(See Sheet 74)

(See Sheet 72)

This is a compilation of records and data located in various county offices and is to be used for reference purposes only. The map is controlled by the field measurements between the corners of the Public Land Survey System and the parcels are mapped from available records which may not precisely fit field conditions. Brown County is not responsible for any inaccuracies.

Scale 1" = 100'

(See Sheet 86)

© 2017 BROWN COUNTY SURVEY DEPT.
This map was created by the Brown County Survey Department with funding provided by the Village of Ashwaubenon and the Wisconsin Land Information Program.

Village of Ashwaubenon

Brown County Plot Date: 4/20/2017
RPL Office Drafter: T. LESLIE

73

(See Sheet 75)



(See Sheet 73)

This is a compilation of records and data located in various county offices and is to be used for reference purposes only. The map is controlled by the field measurements between the corners of the Public Land Survey System and the parcels are mapped from available records which may not precisely fit field conditions. Brown County is not responsible for any inaccuracies.

Scale 1" = 100'

(See Sheet 87)

© 2014 BROWN COUNTY SURVEY DEPT.
This map was created by the Brown County Survey Department with funding provided by the Village of Ashwaubenon and the Wisconsin Land Information Program.


Village of Ashwaubenon
Brown County Plot Date: 3/28/2014
RPL Office Drafter: T. LESLIE

74

(See Sheet 76)

(See Sheet 63)

(See Sheet 74)

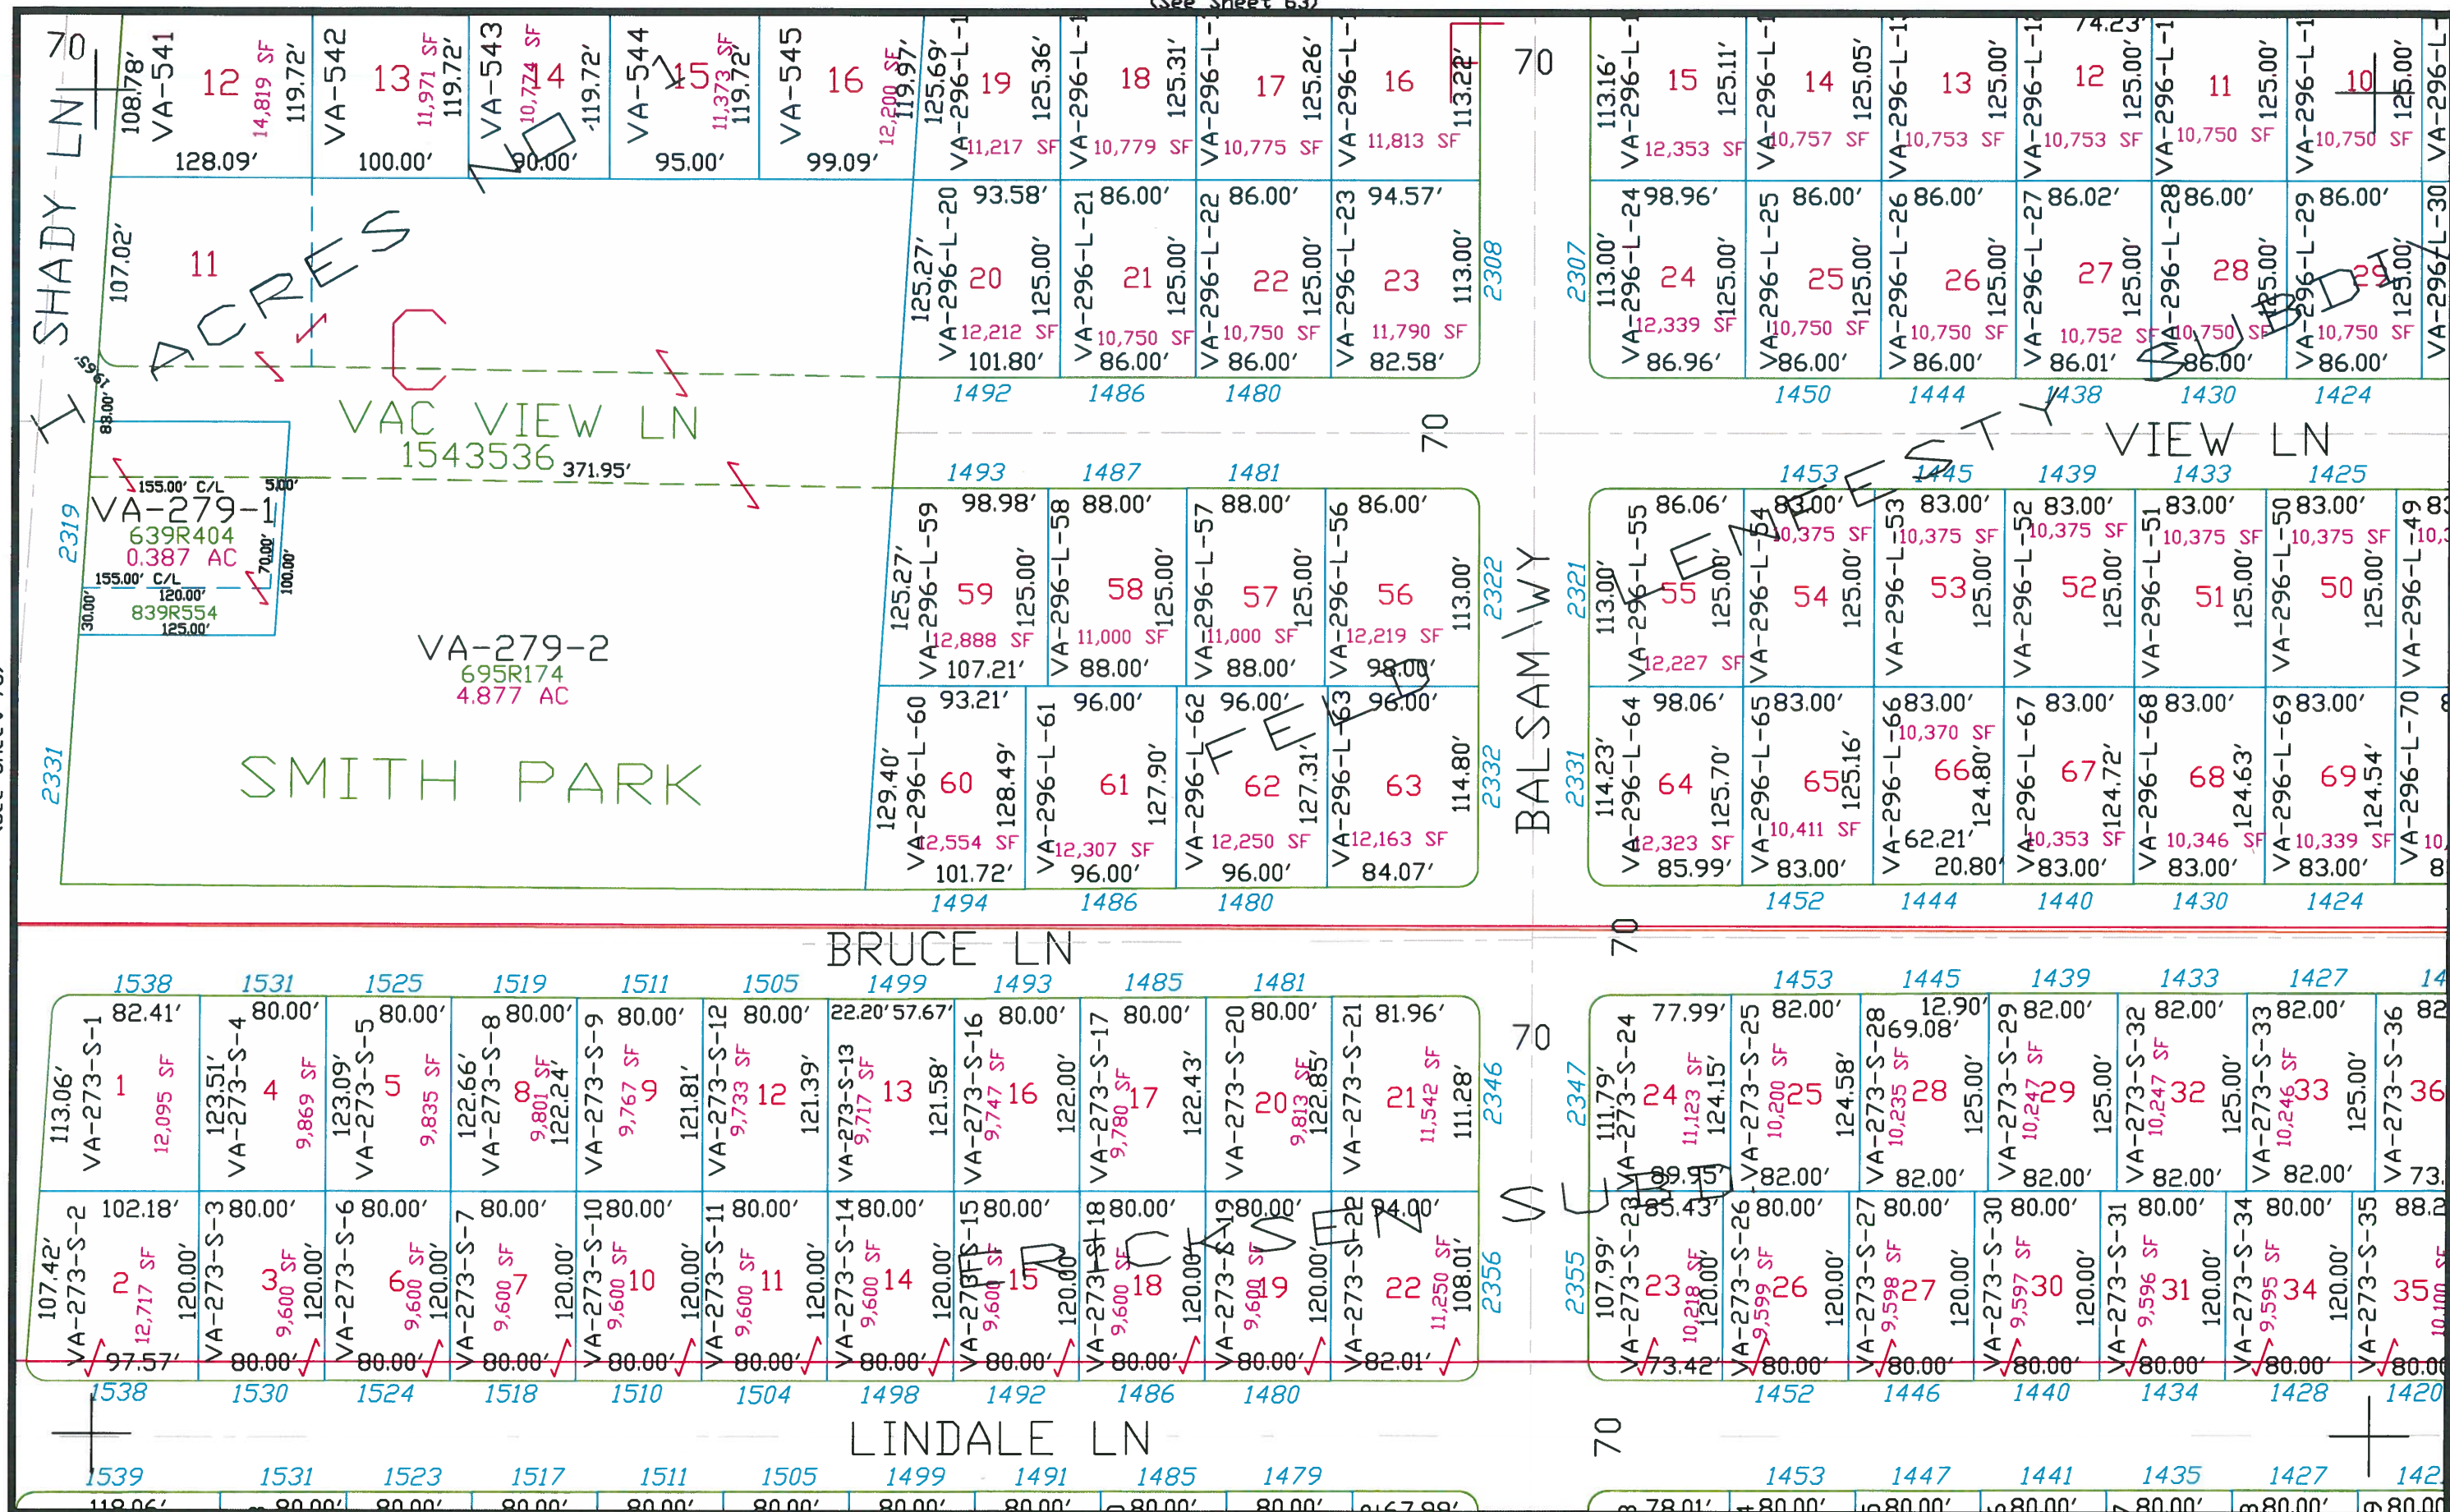

This is a compilation of records and data located in various county offices and is to be used for reference purposes only. The map is controlled by the field measurements between the corners of the Public Land Survey System and the parcels are mapped from available records which may not precisely fit field conditions. Brown County is not responsible for any inaccuracies.

Scale 1" = 100'


(See Sheet 88)

© 2014 BROWN COUNTY SURVEY DEPT.
This map was created by the Brown County Survey Department with funding provided by the Village of Ashwaubenon and the Wisconsin Land Information Program.

Village of Ashwaubenon

Brown County Plot Date: 3/28/2014
RPL Office Drafter: T LESLIE

75

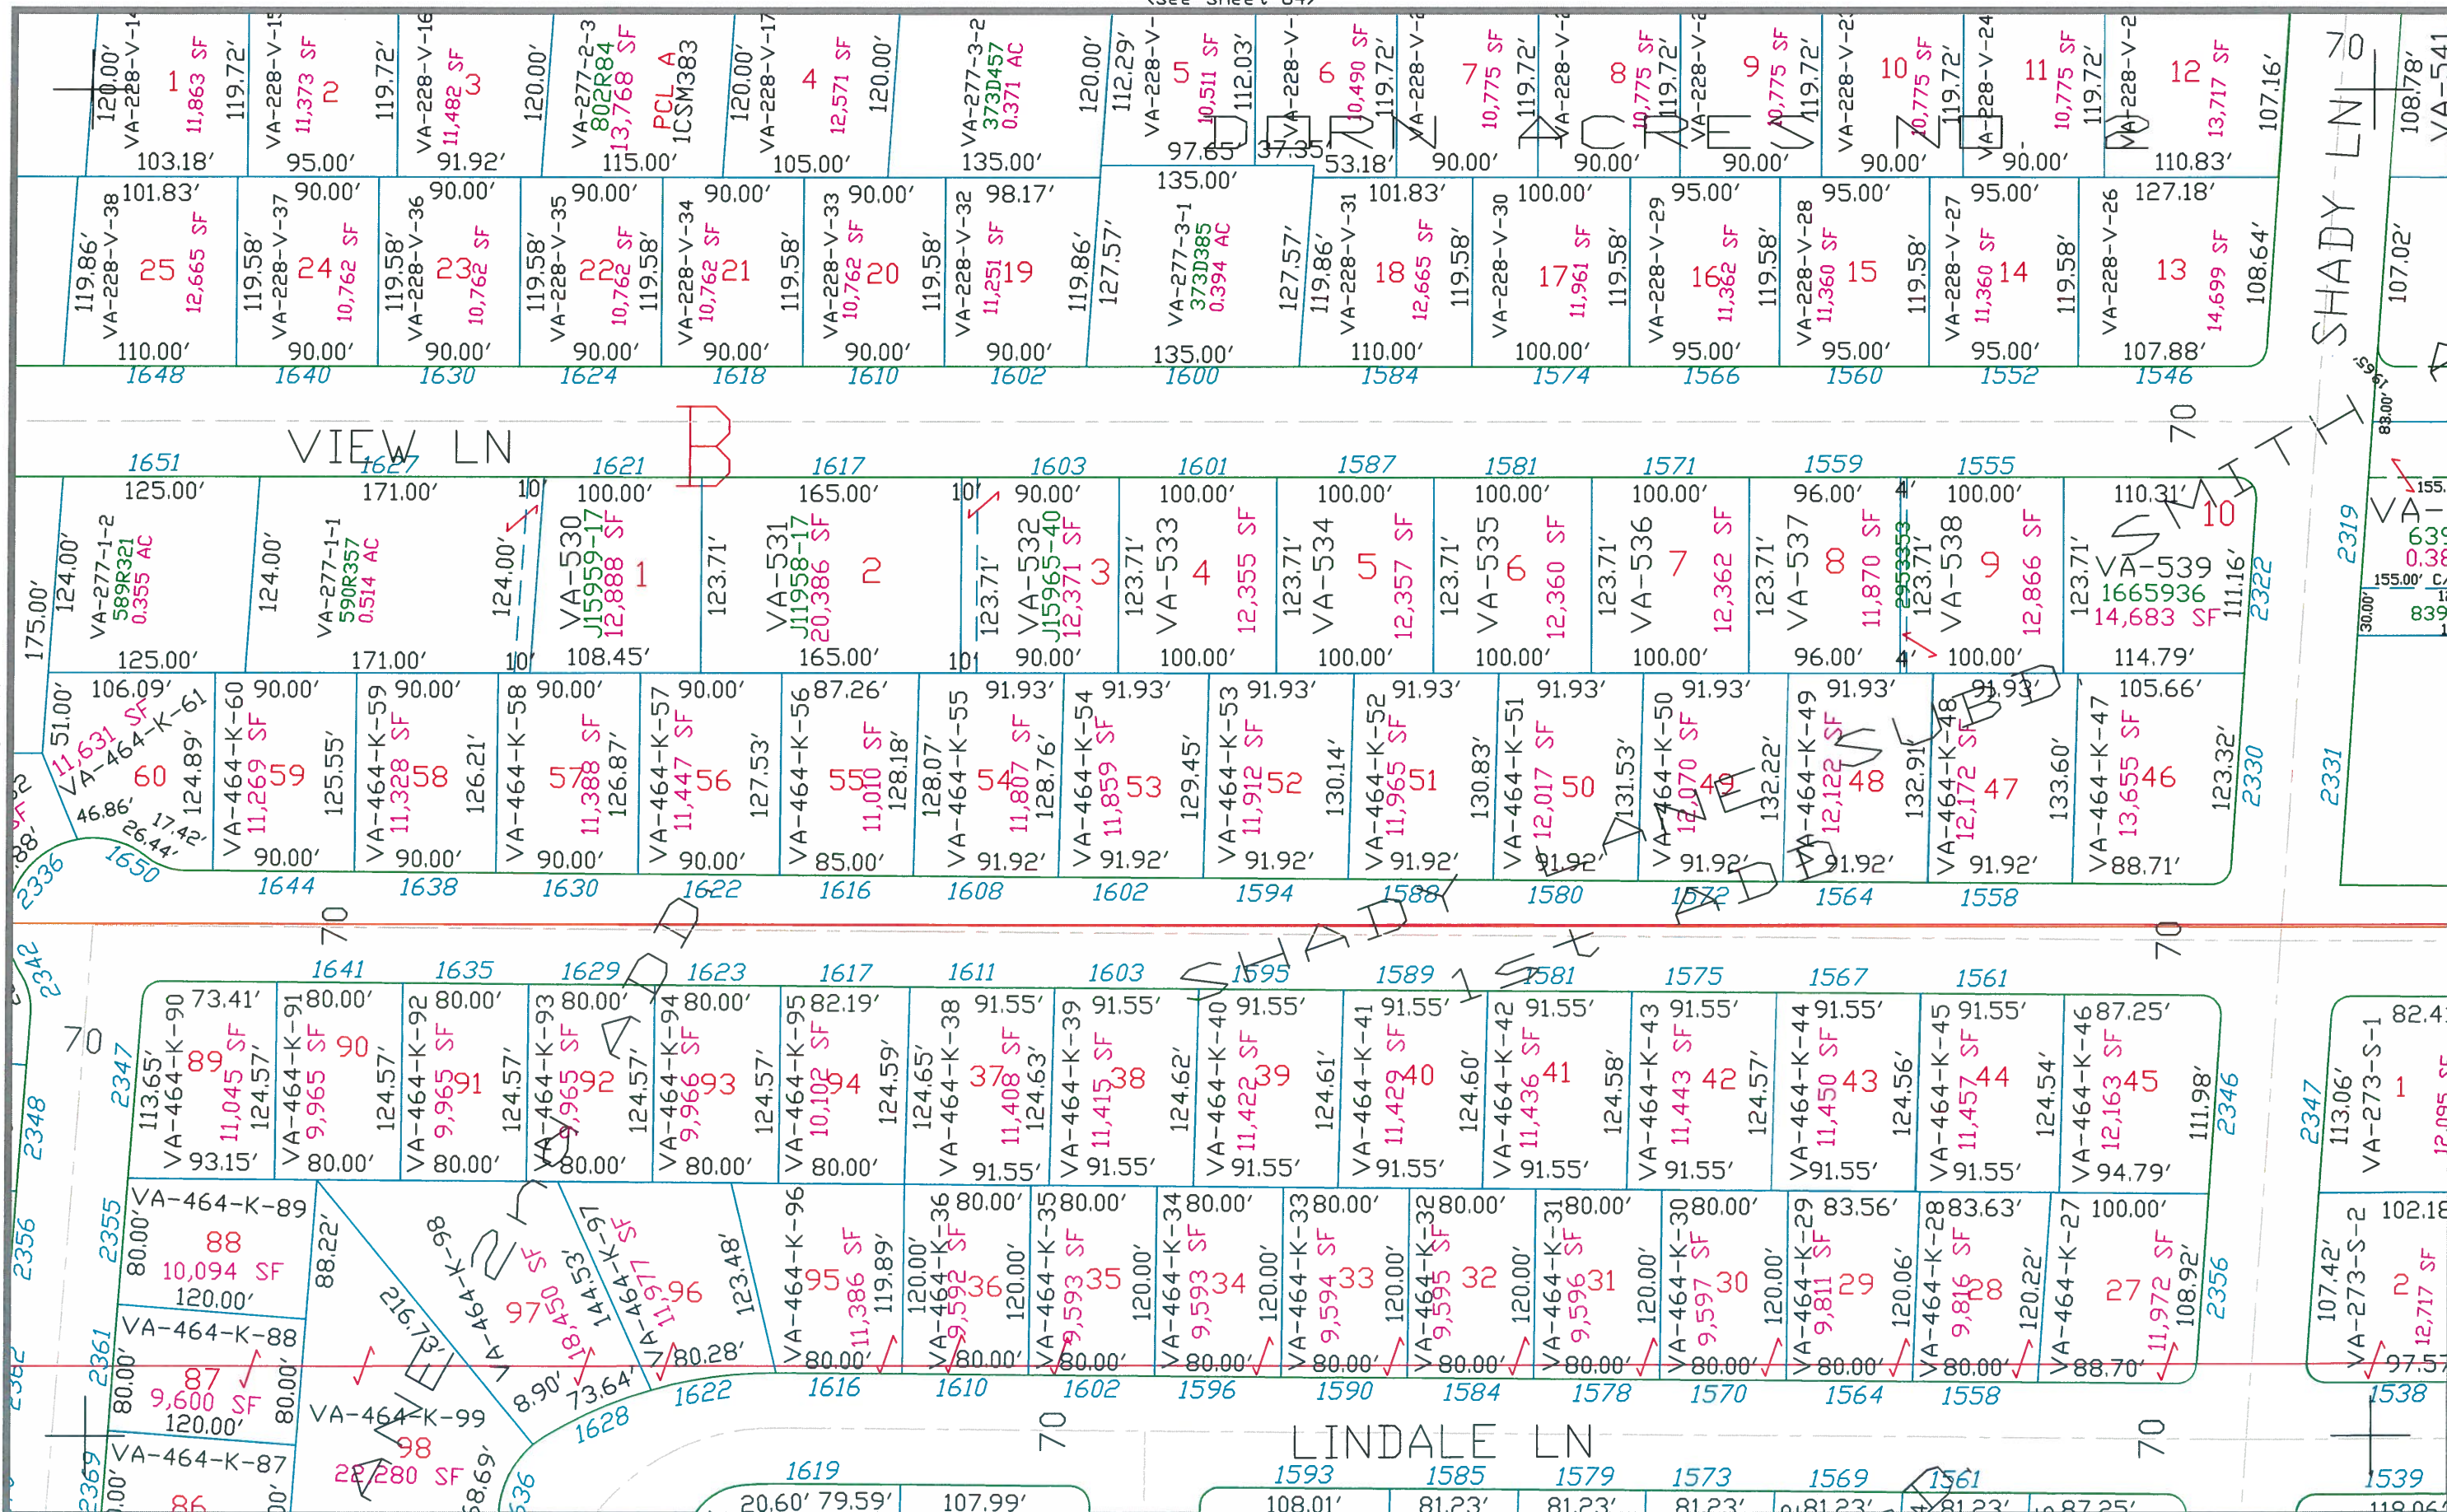

This is a compilation of records and data located in various county offices and is to be used for reference purposes only. The map is controlled by the field measurements between the corners of the Public Land Survey System and the parcels are mapped from available records which may not precisely fit field conditions. Brown County is not responsible for any inaccuracies.


Scale 1" = 100'

(See Sheet 89)

© 2021 BROWN COUNTY SURVEY DEPT.
This map was created by the Brown County Survey Department with funding provided by the Village of Ashwaubenon and the Wisconsin Land Information Program.

Village of Ashwaubenon

Brown County Plot Date: 4/9/2021
RPL Office Drafter: C MILLER

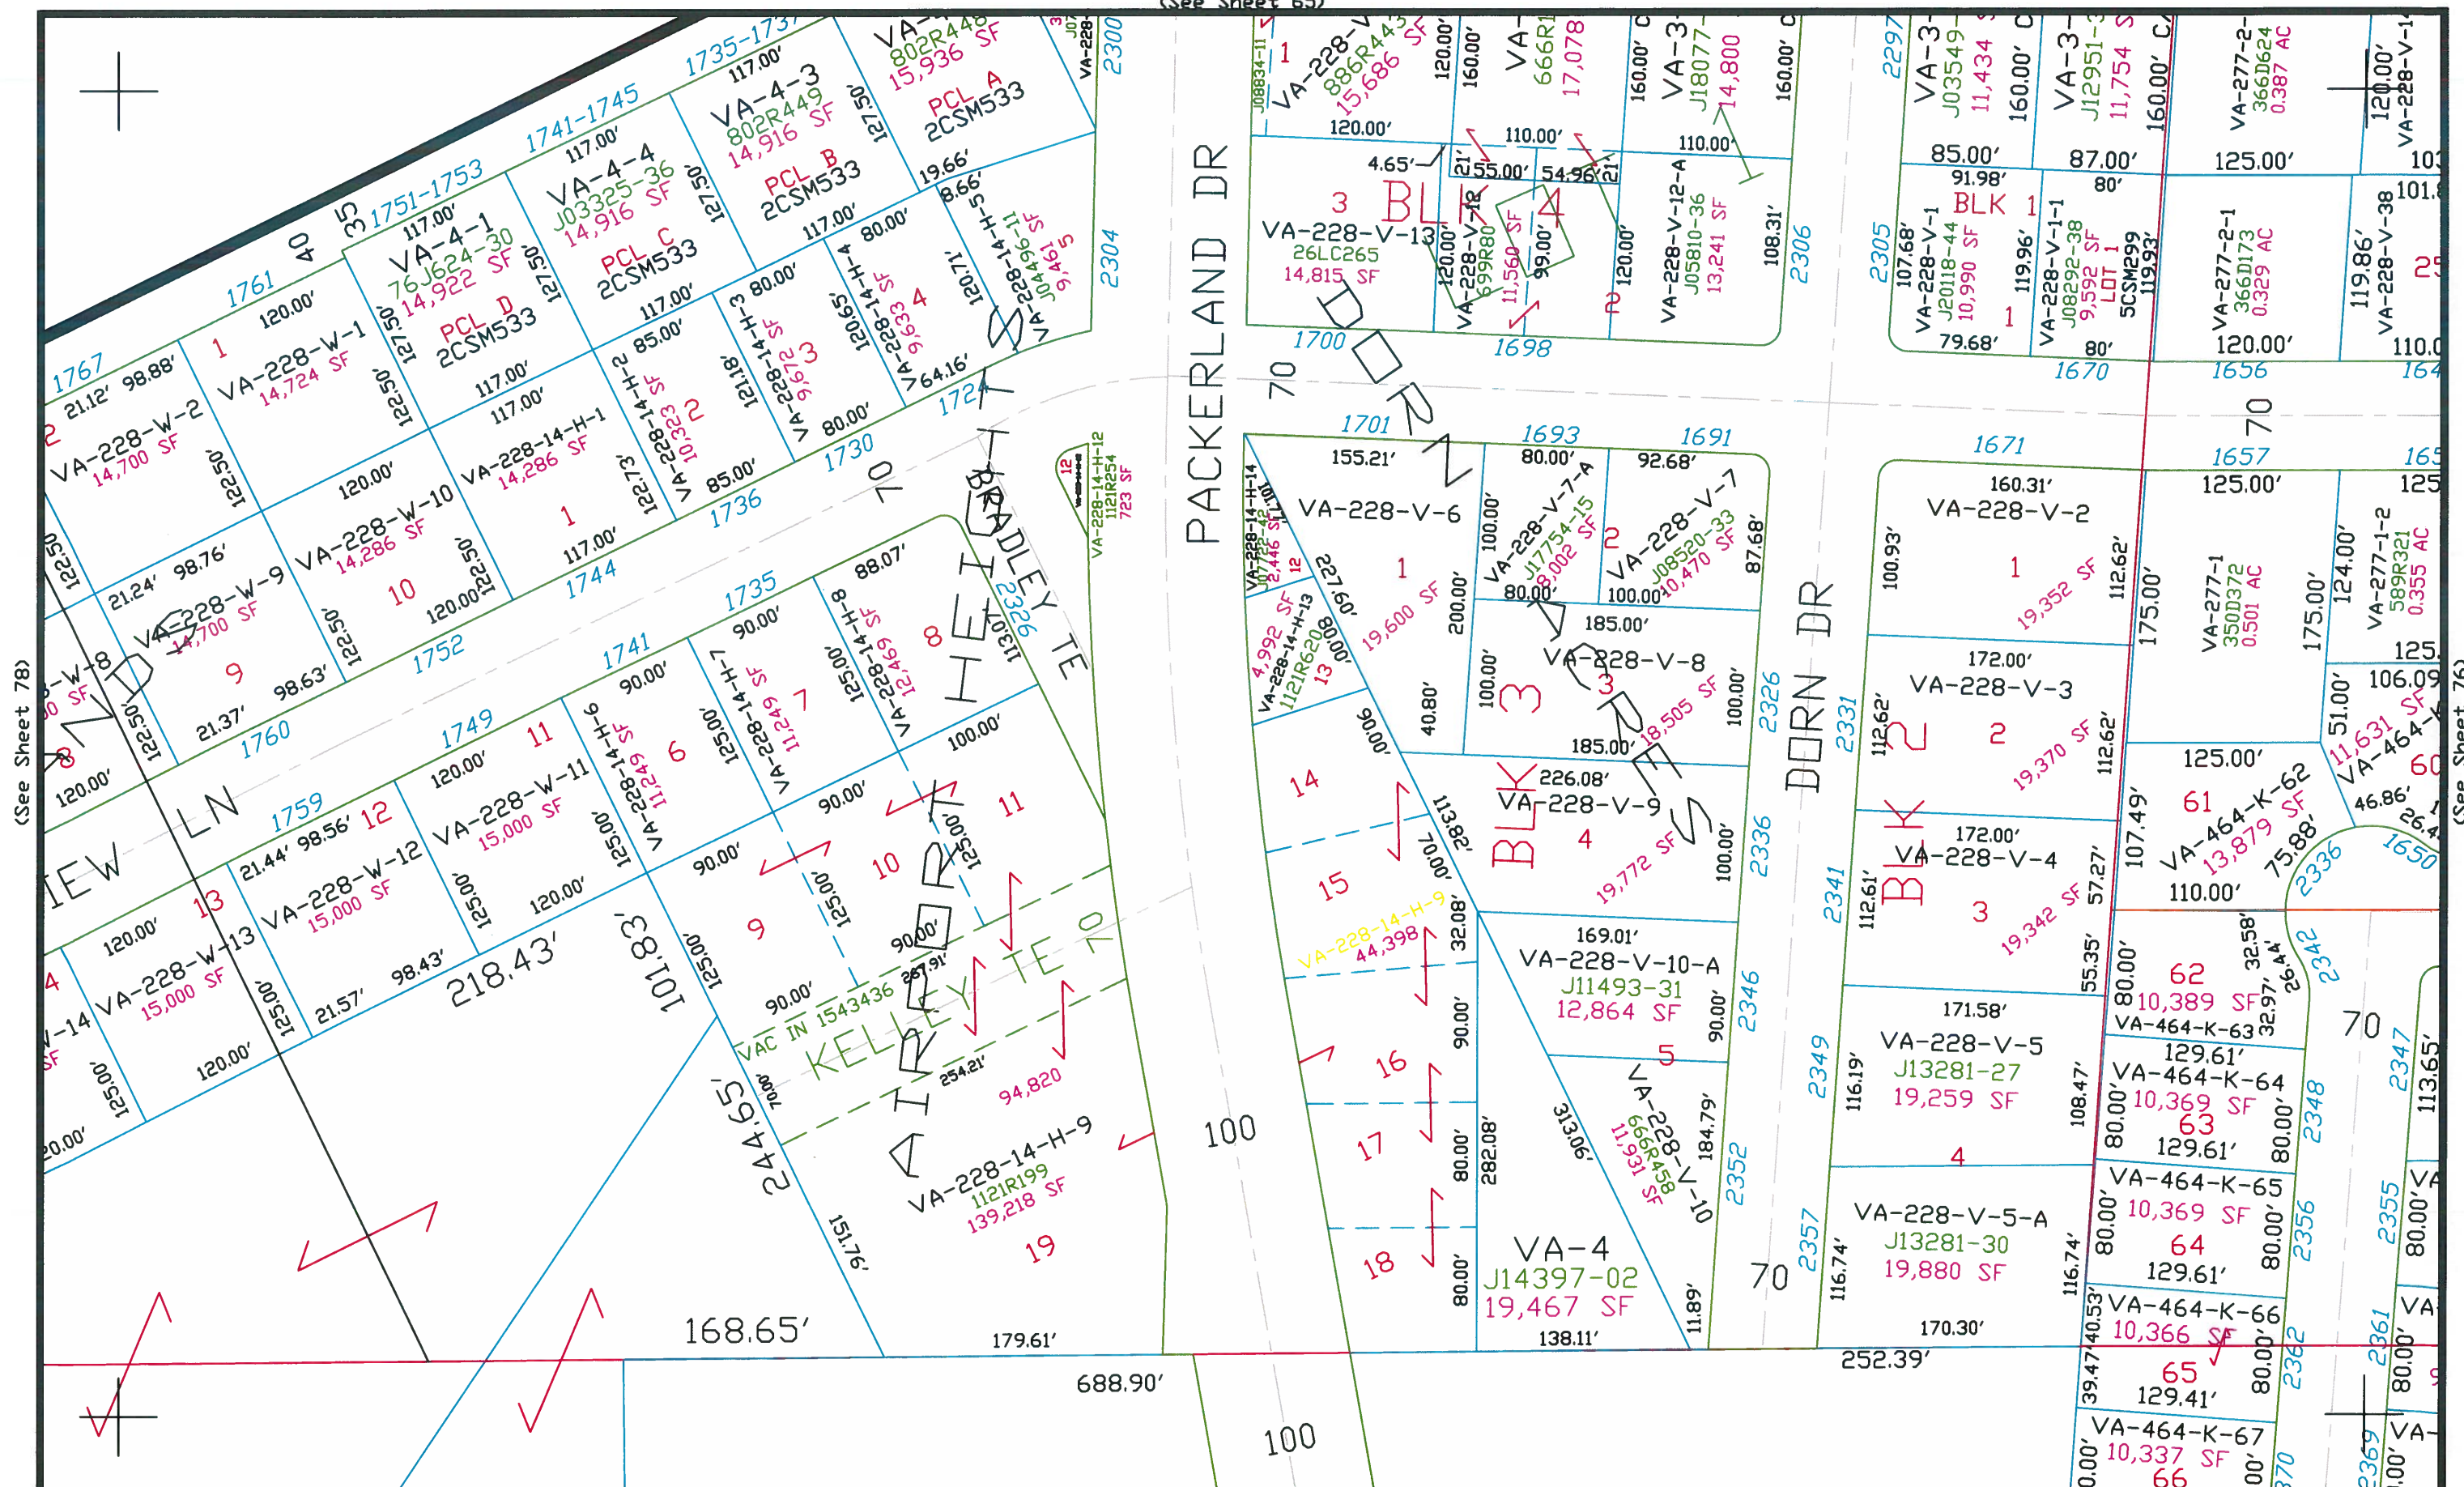

(See Sheet 78)

(See Sheet 90)

This is a compilation of records and data located in various county offices and is to be used for reference purposes only. The map is controlled by the field measurements between the corners of the Public Land Survey System and the parcels are mapped from available records which may not precisely fit field conditions. Brown County is not responsible for any inaccuracies.

Scale 1" = 100'

© 2014 BROWN COUNTY SURVEY DEPT.
This map was created by the Brown County Survey Department with funding provided by the Village of Ashwaubenon and the Wisconsin Land Information Program.

Village of Ashwaubenon

Brown County Plot Date: 3/28/2014
RPL Office Drafter: T LESLIE

670.86

2-3
8
AC±

365D009
364D456
365D012

701.90'

176.40'

767.82'

102.29'

16'±

VA-132-13
2552738
262,866 SF

OUTLOT 1
60CSM164

FOX RIVER

(See Sheet 80)

32
38
SF

290.00'

LOT 2
60CSM164

455.14'

VA-132-14

2552738
62,370 SF±

486.11'

54

8.86'

347.24'

44.88'

135.72'

111'±

LN

MARINA LN

39.22'

VA-132-4-1 409'±

OUTLOT 1 47CSM72

465

364.84'

VA-132-4

2071544

78,675 SF

LOT 2

47CSM72

2556755

35.00'

39.37'

457

197.24'

105.00'

2071544

58,557 SF±

This is a compilation of records and data located in various county offices and is to be used for reference purposes only. The map is controlled by the field measurements between the corners of the Public Land Survey System and the parcels are mapped from available records which may not precisely fit field conditions. Brown County is not responsible for any inaccuracies.



Scale 1" = 100'


(See Sheet 96)

© 2015 BROWN COUNTY SURVEY DEPT.

This map was created by the Brown County Survey Department with funding provided by the Village of Ashwaubenon and the Wisconsin Land Information Program.

Village of Ashwaubenon

Brown County Plot Date: 4/16/2015
RPL Office Drafter: T LESLIE

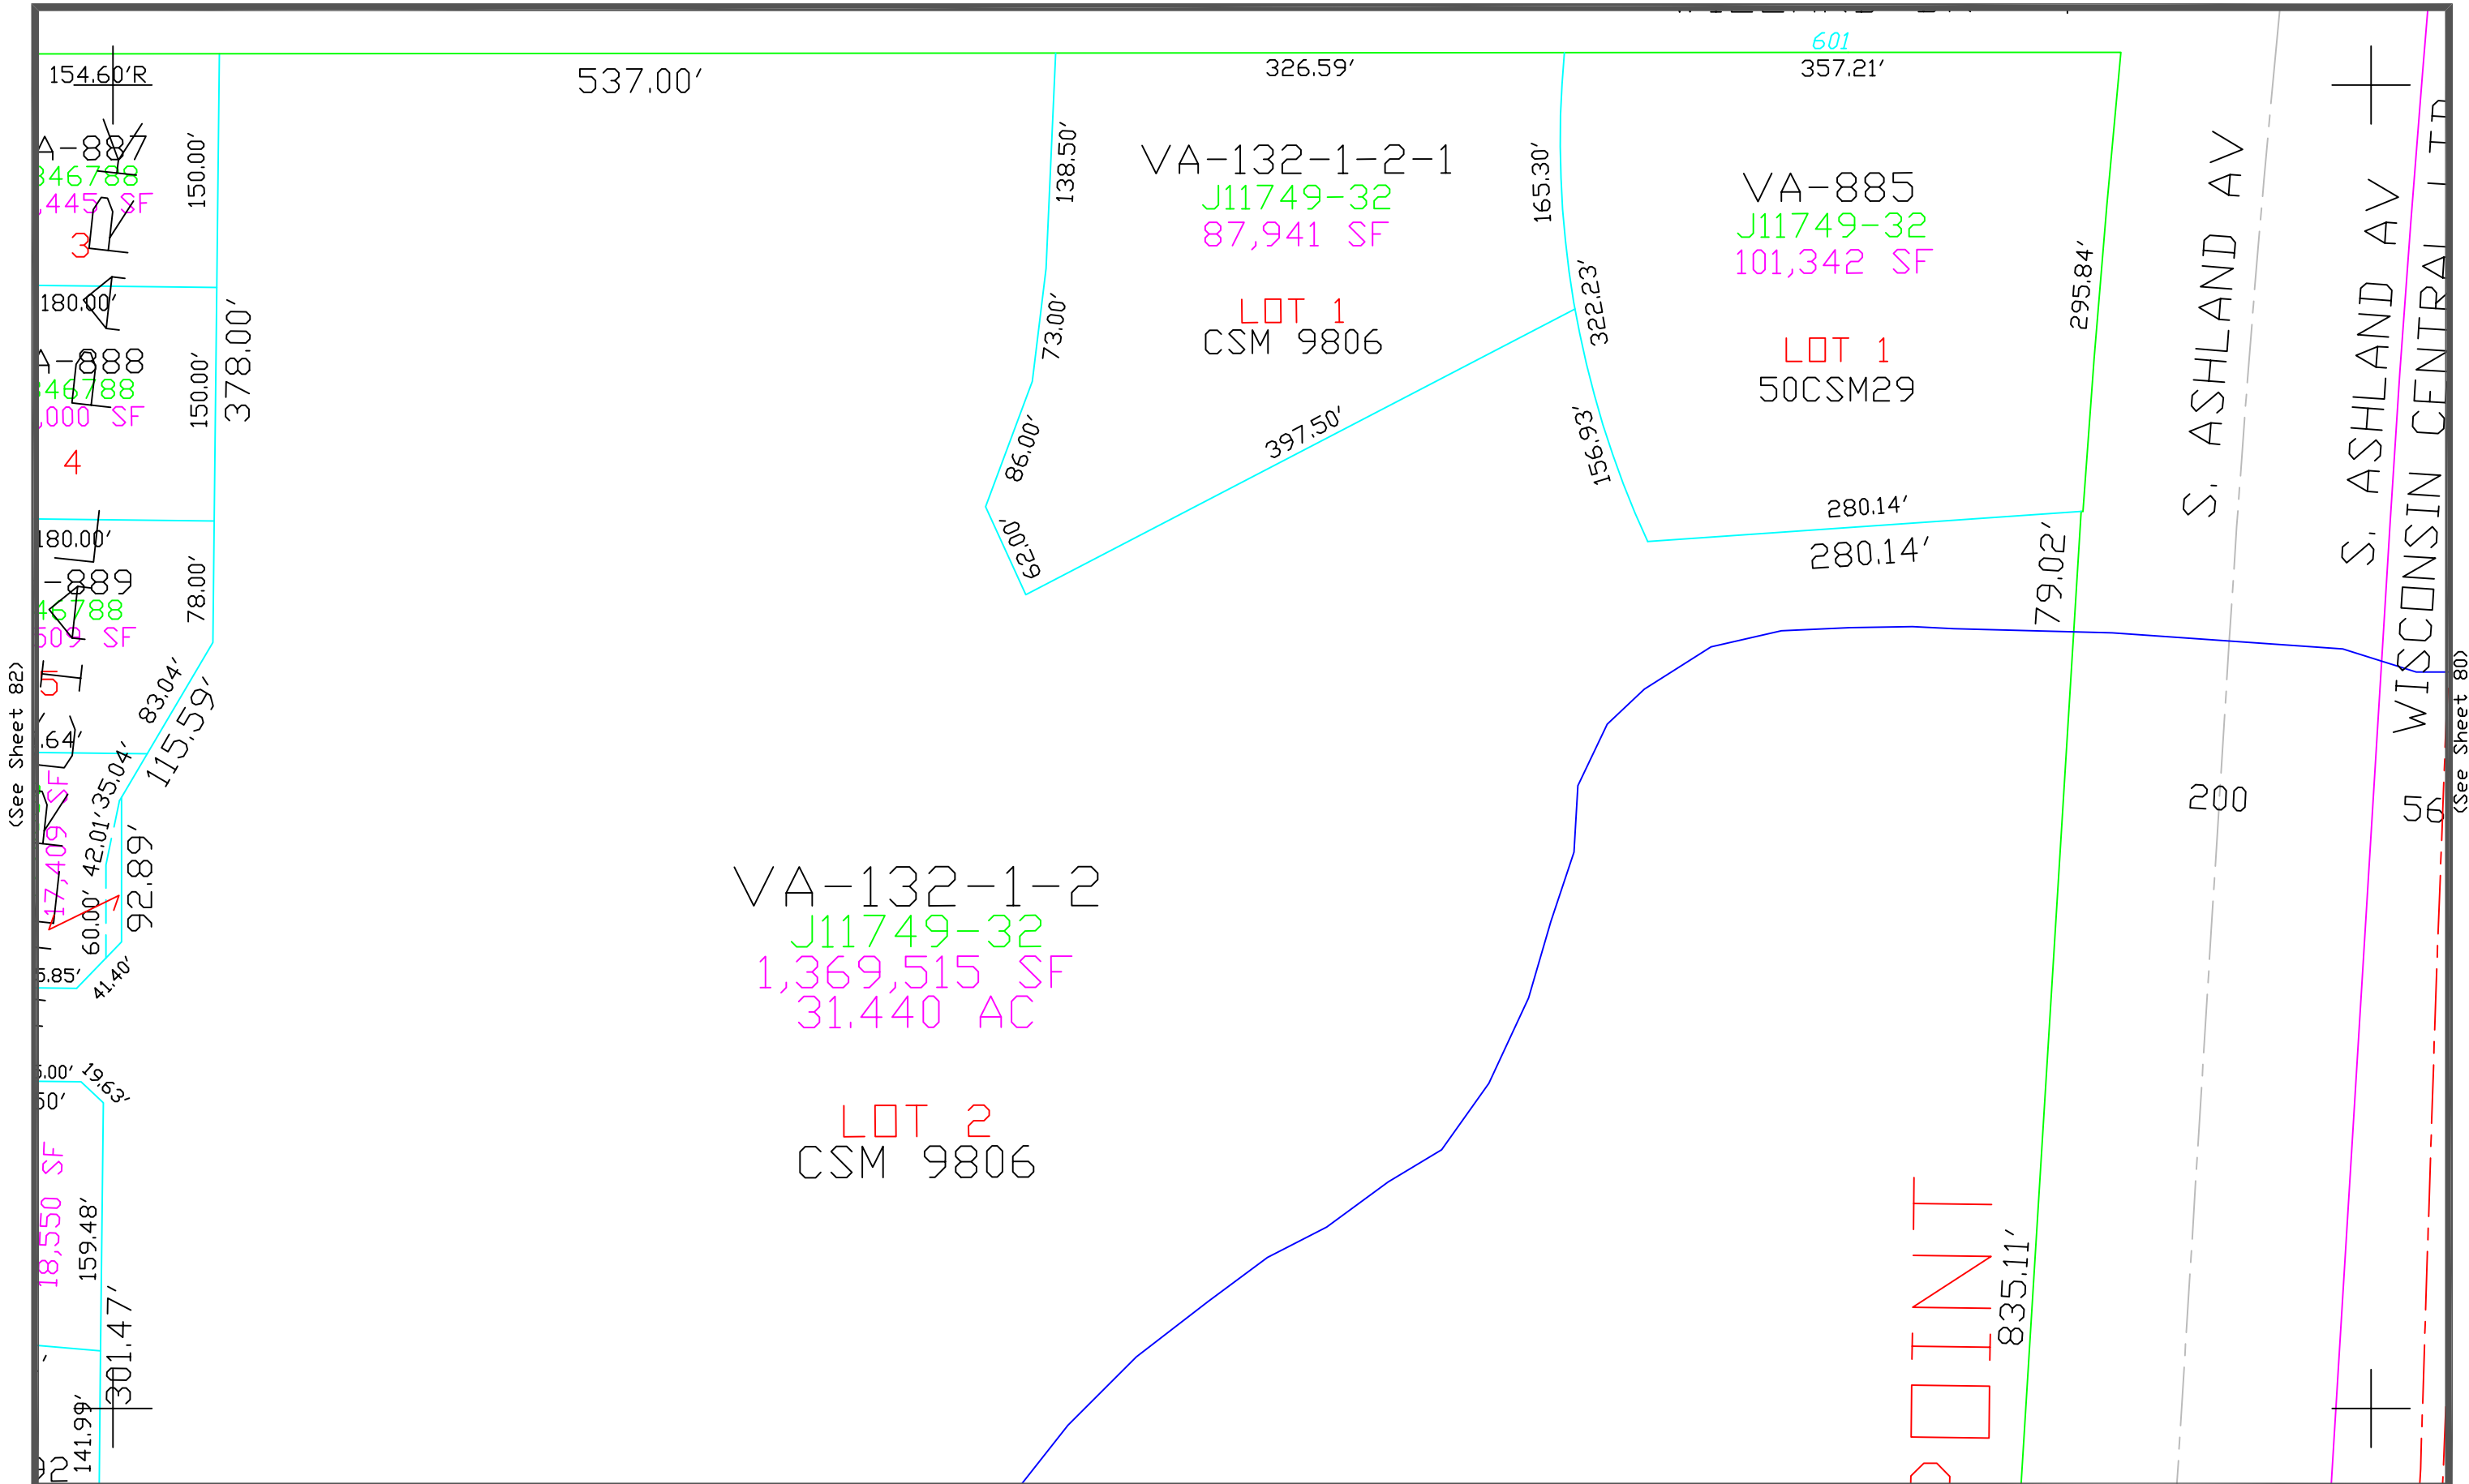

(See Sheet 82)

(See Sheet 80)

This is a compilation of records and data located in various county offices and is to be used for reference purposes only. The map is controlled by the field measurements between the corners of the Public Land Survey System and the parcels are mapped from available records which may not precisely fit field conditions. Brown County is not responsible for any inaccuracies.



Scale 1" = 100'

© 2024 BROWN COUNTY SURVEY DEPT.

This map was created by the Brown County Survey Department with funding provided by the Village of Ashwaubenon and the Wisconsin Land Information Program.

Village of Ashwaubenon

Brown County Plot Date: 10/16/2024
RPL Office Drafter: C MILLER

Village of Ashwaubenon

82


Brown County Plot Date: 8/3/2023
RPL Office Drafter: C MILLER


© 2023 BROWN COUNTY SURVEY DEPT.
This map was created by the Brown County Survey Department with funding provided by the Village of Ashwaubenon and the Wisconsin Land Information Program.

© 2023 BROWN COUNTY SURVEY DEPT.

$$\text{Scale } 1'' = 100'$$


This is a compilation of records and data located in various county offices and is to be used for reference purposes only. The map is controlled by the field measurements between the corners of the Public Land Survey System and the parcels are mapped from available records which may not precisely fit field conditions. Brown County is not responsible for any inaccuracies.

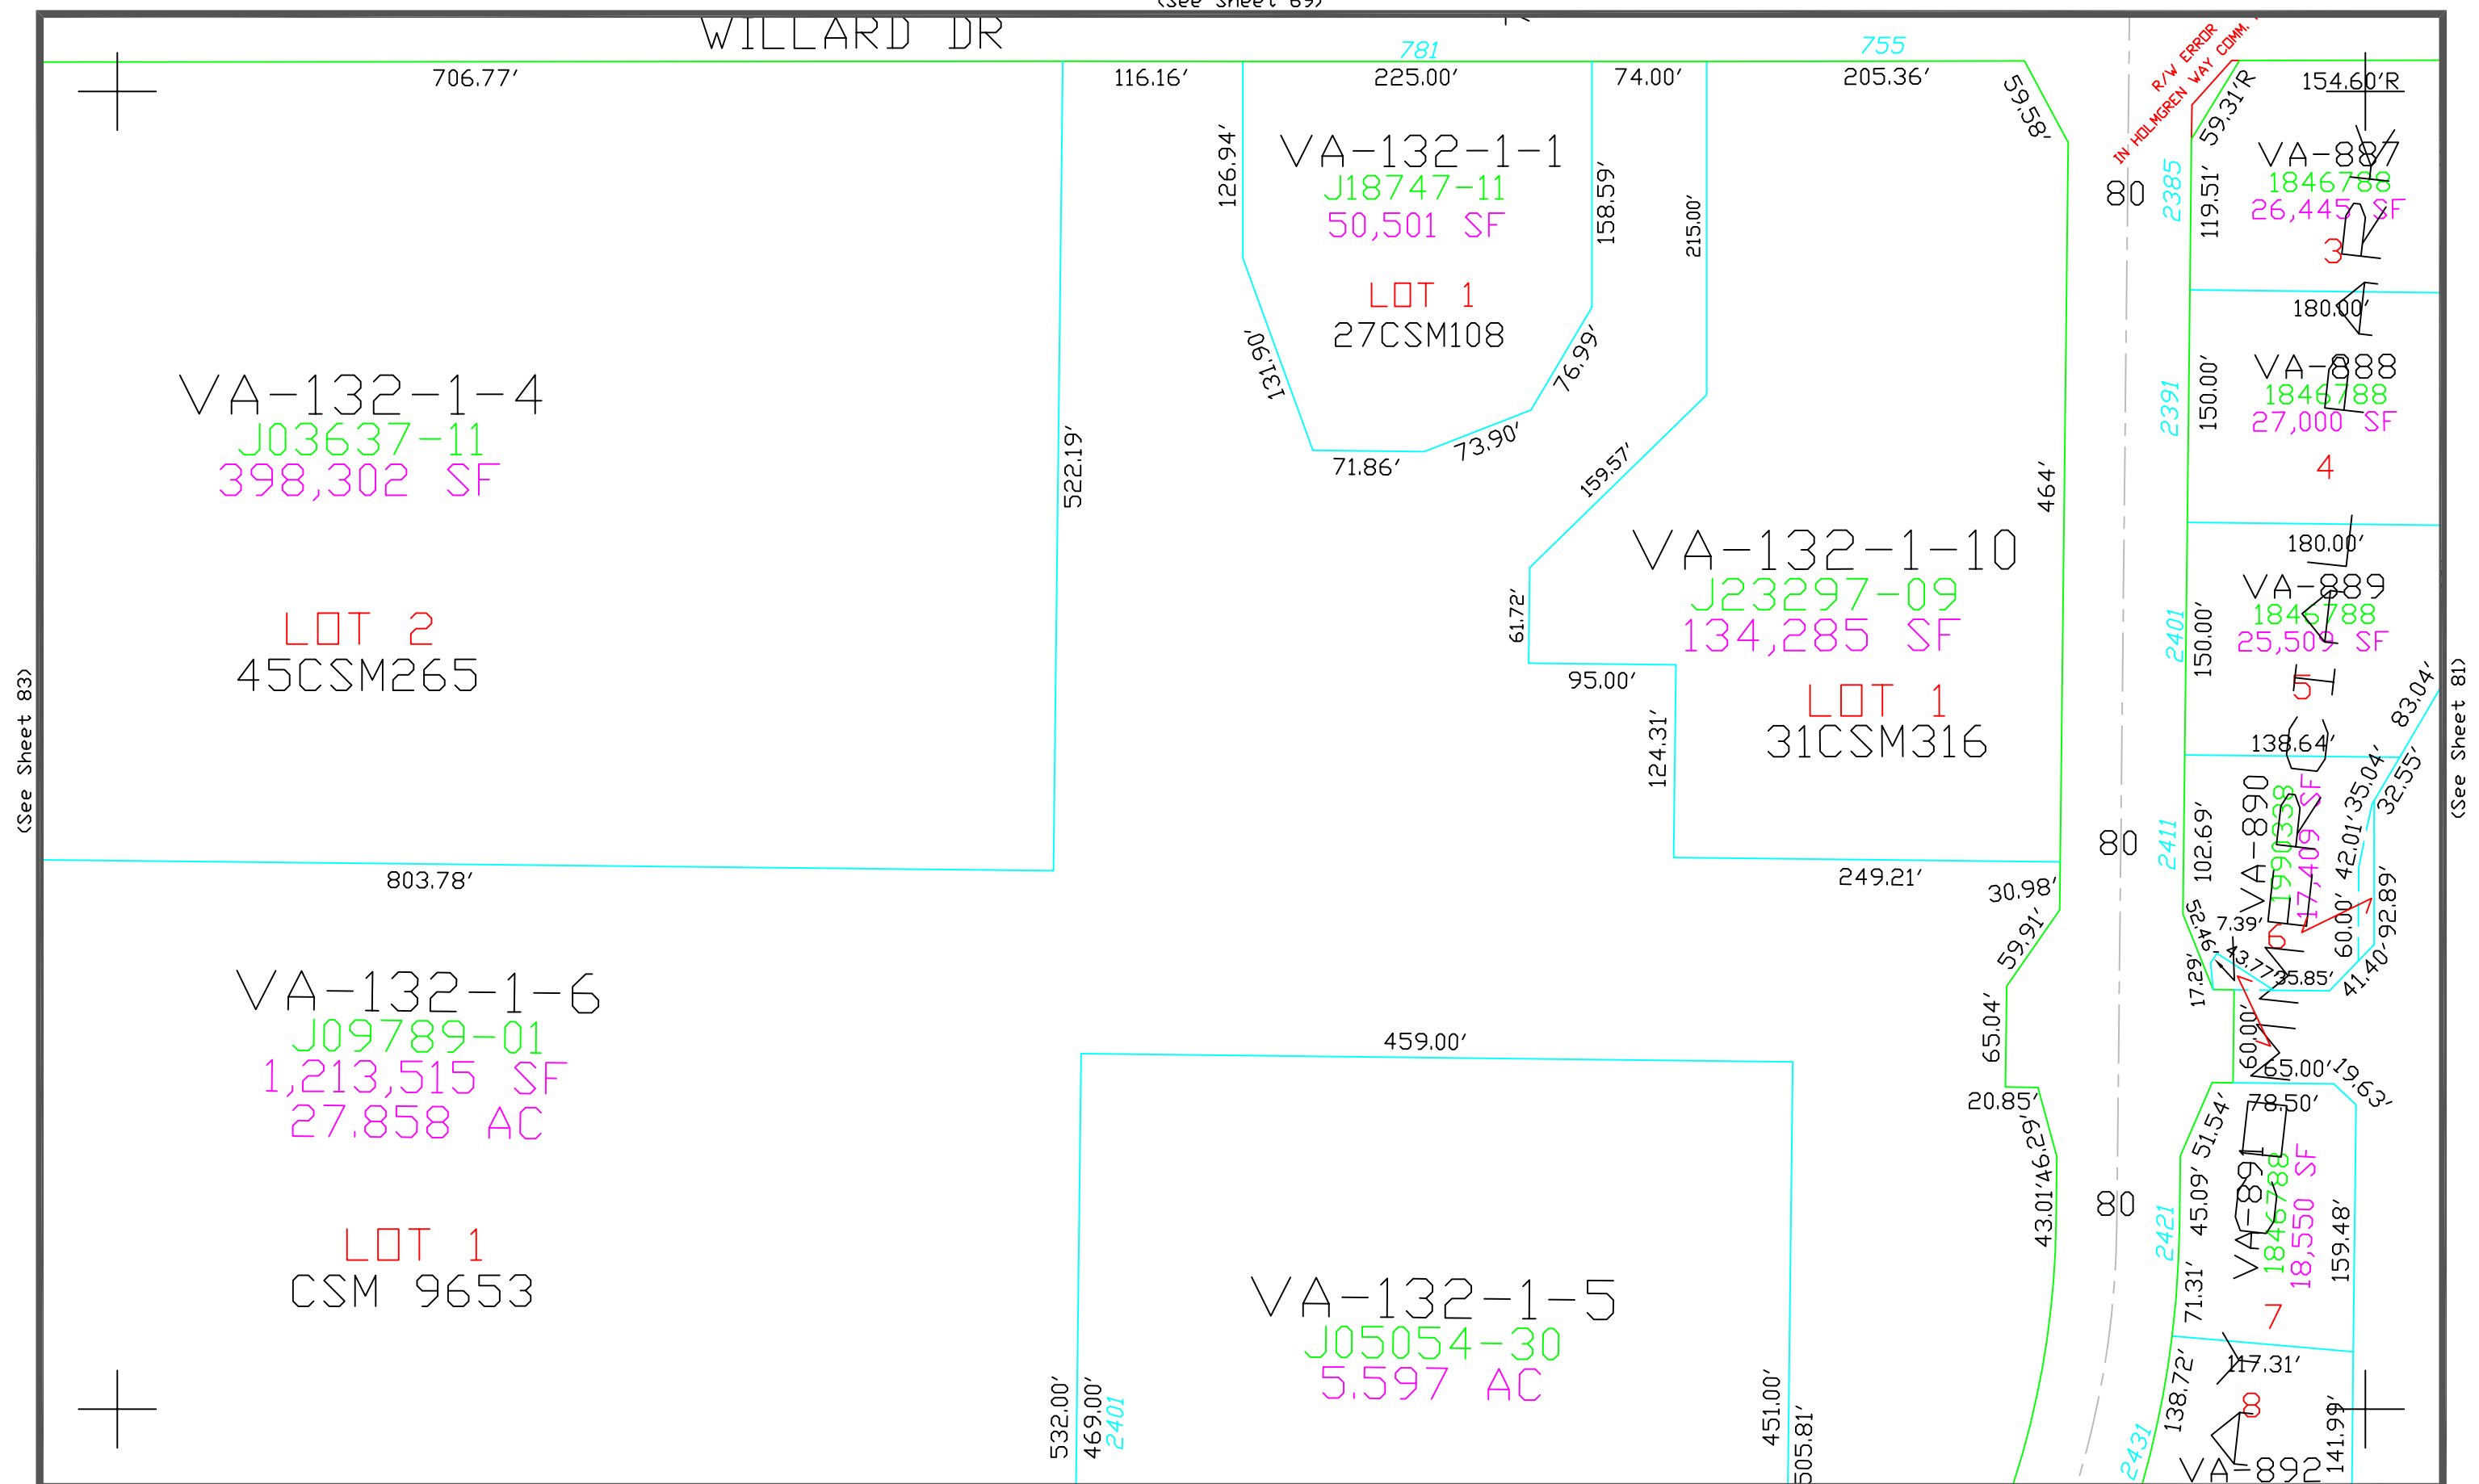

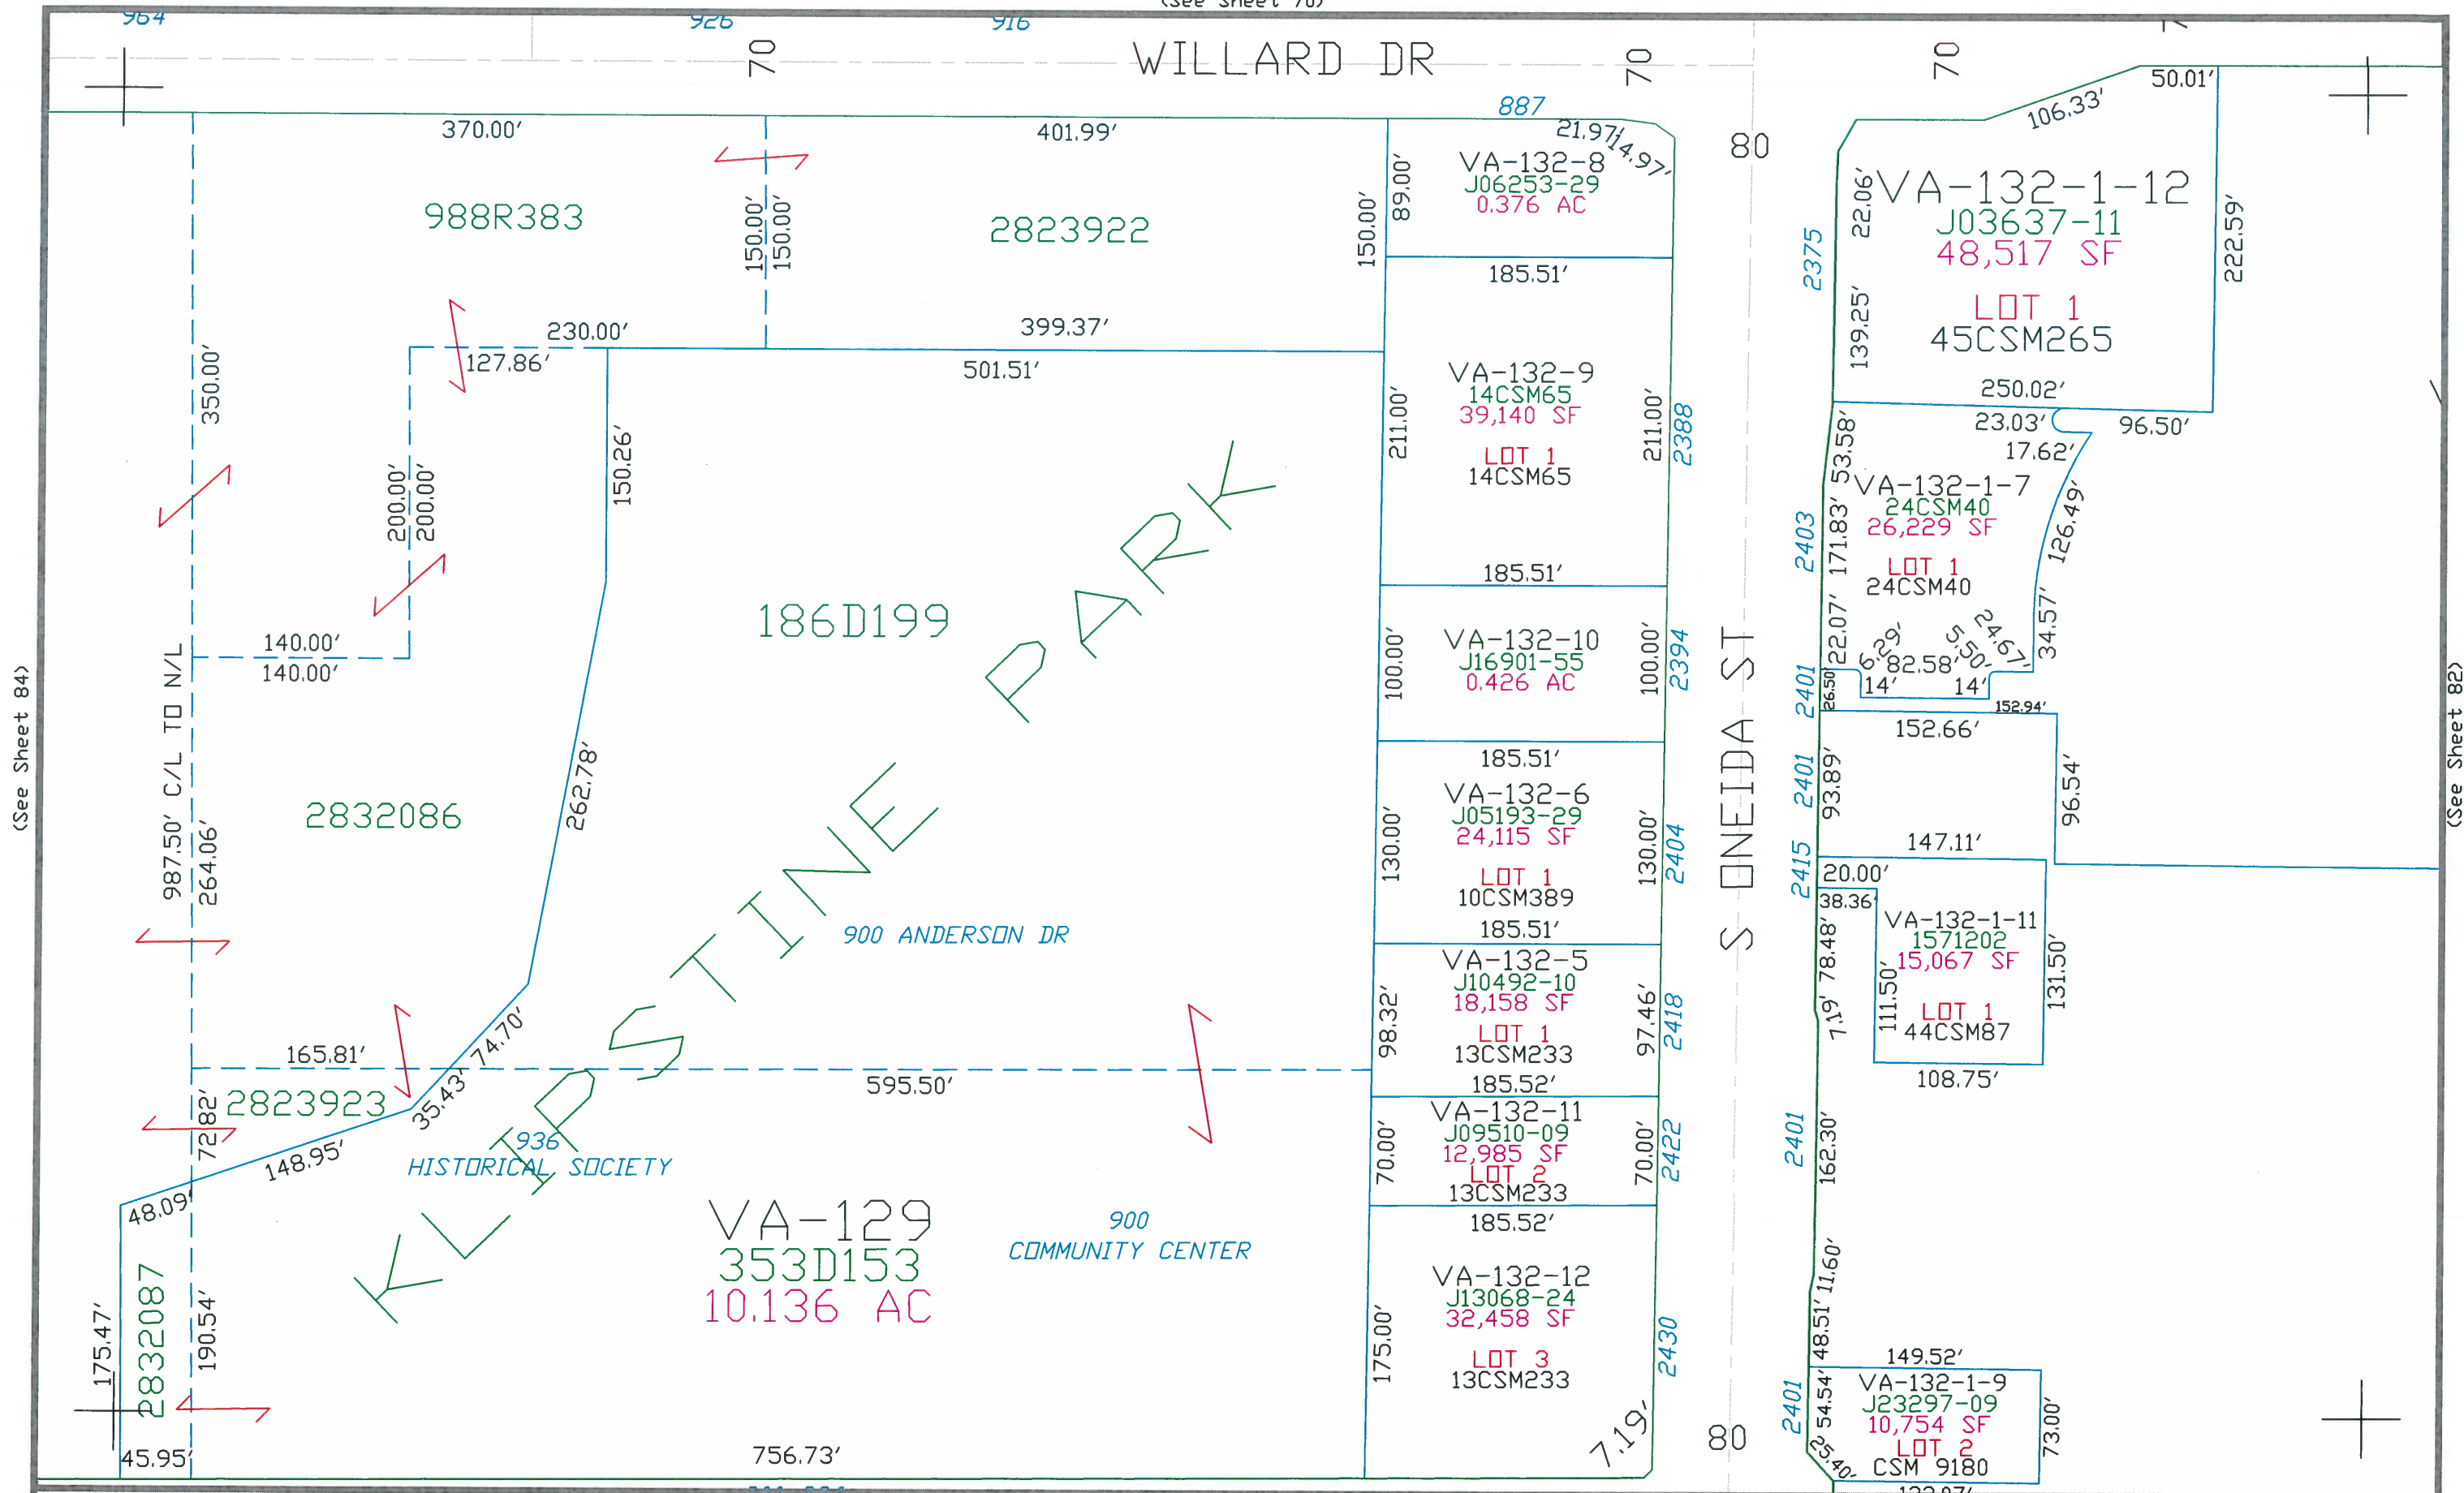

(See Sheet 84)

(See Sheet 82)

This is a compilation of records and data located in various county offices and is to be used for reference purposes only. The map is controlled by the field measurements between the corners of the Public Land Survey System and the parcels are mapped from available records which may not precisely fit field conditions. Brown County is not responsible for any inaccuracies.

Scale 1" = 100'

(See Sheet 100)

This map was created by the Brown County Survey Department with funding provided by the Village of Ashwaubenon and the Wisconsin Land Information Program.

Village of Ashwaubenon

Brown County Plot Date: 6/23/2020
RPL Office Drafter: C MILLER

(See Sheet 71)

WILLARD DR

VA-129-1
680R242
36.950 AC

35.033 ✓

987.50' C/L TO N/L

(See Sheet 83)

This is a compilation of records and data located in various county offices and is to be used for reference purposes only. The map is controlled by the field measurements between the corners of the Public Land Survey System and the parcels are mapped from available records which may not precisely fit field conditions. Brown County is not responsible for any inaccuracies.




(See Sheet 101)

Scale 1" = 100'

This map was created by the Brown County Survey Department with funding provided by the Village of Ashwaubenon and the Wisconsin Land Information Program.
© 1994 Brown County Survey Department, Green Bay, WI 54305

Village of Ashwaubenon 84
Plot date: 11/28/94

(See Sheet 86)

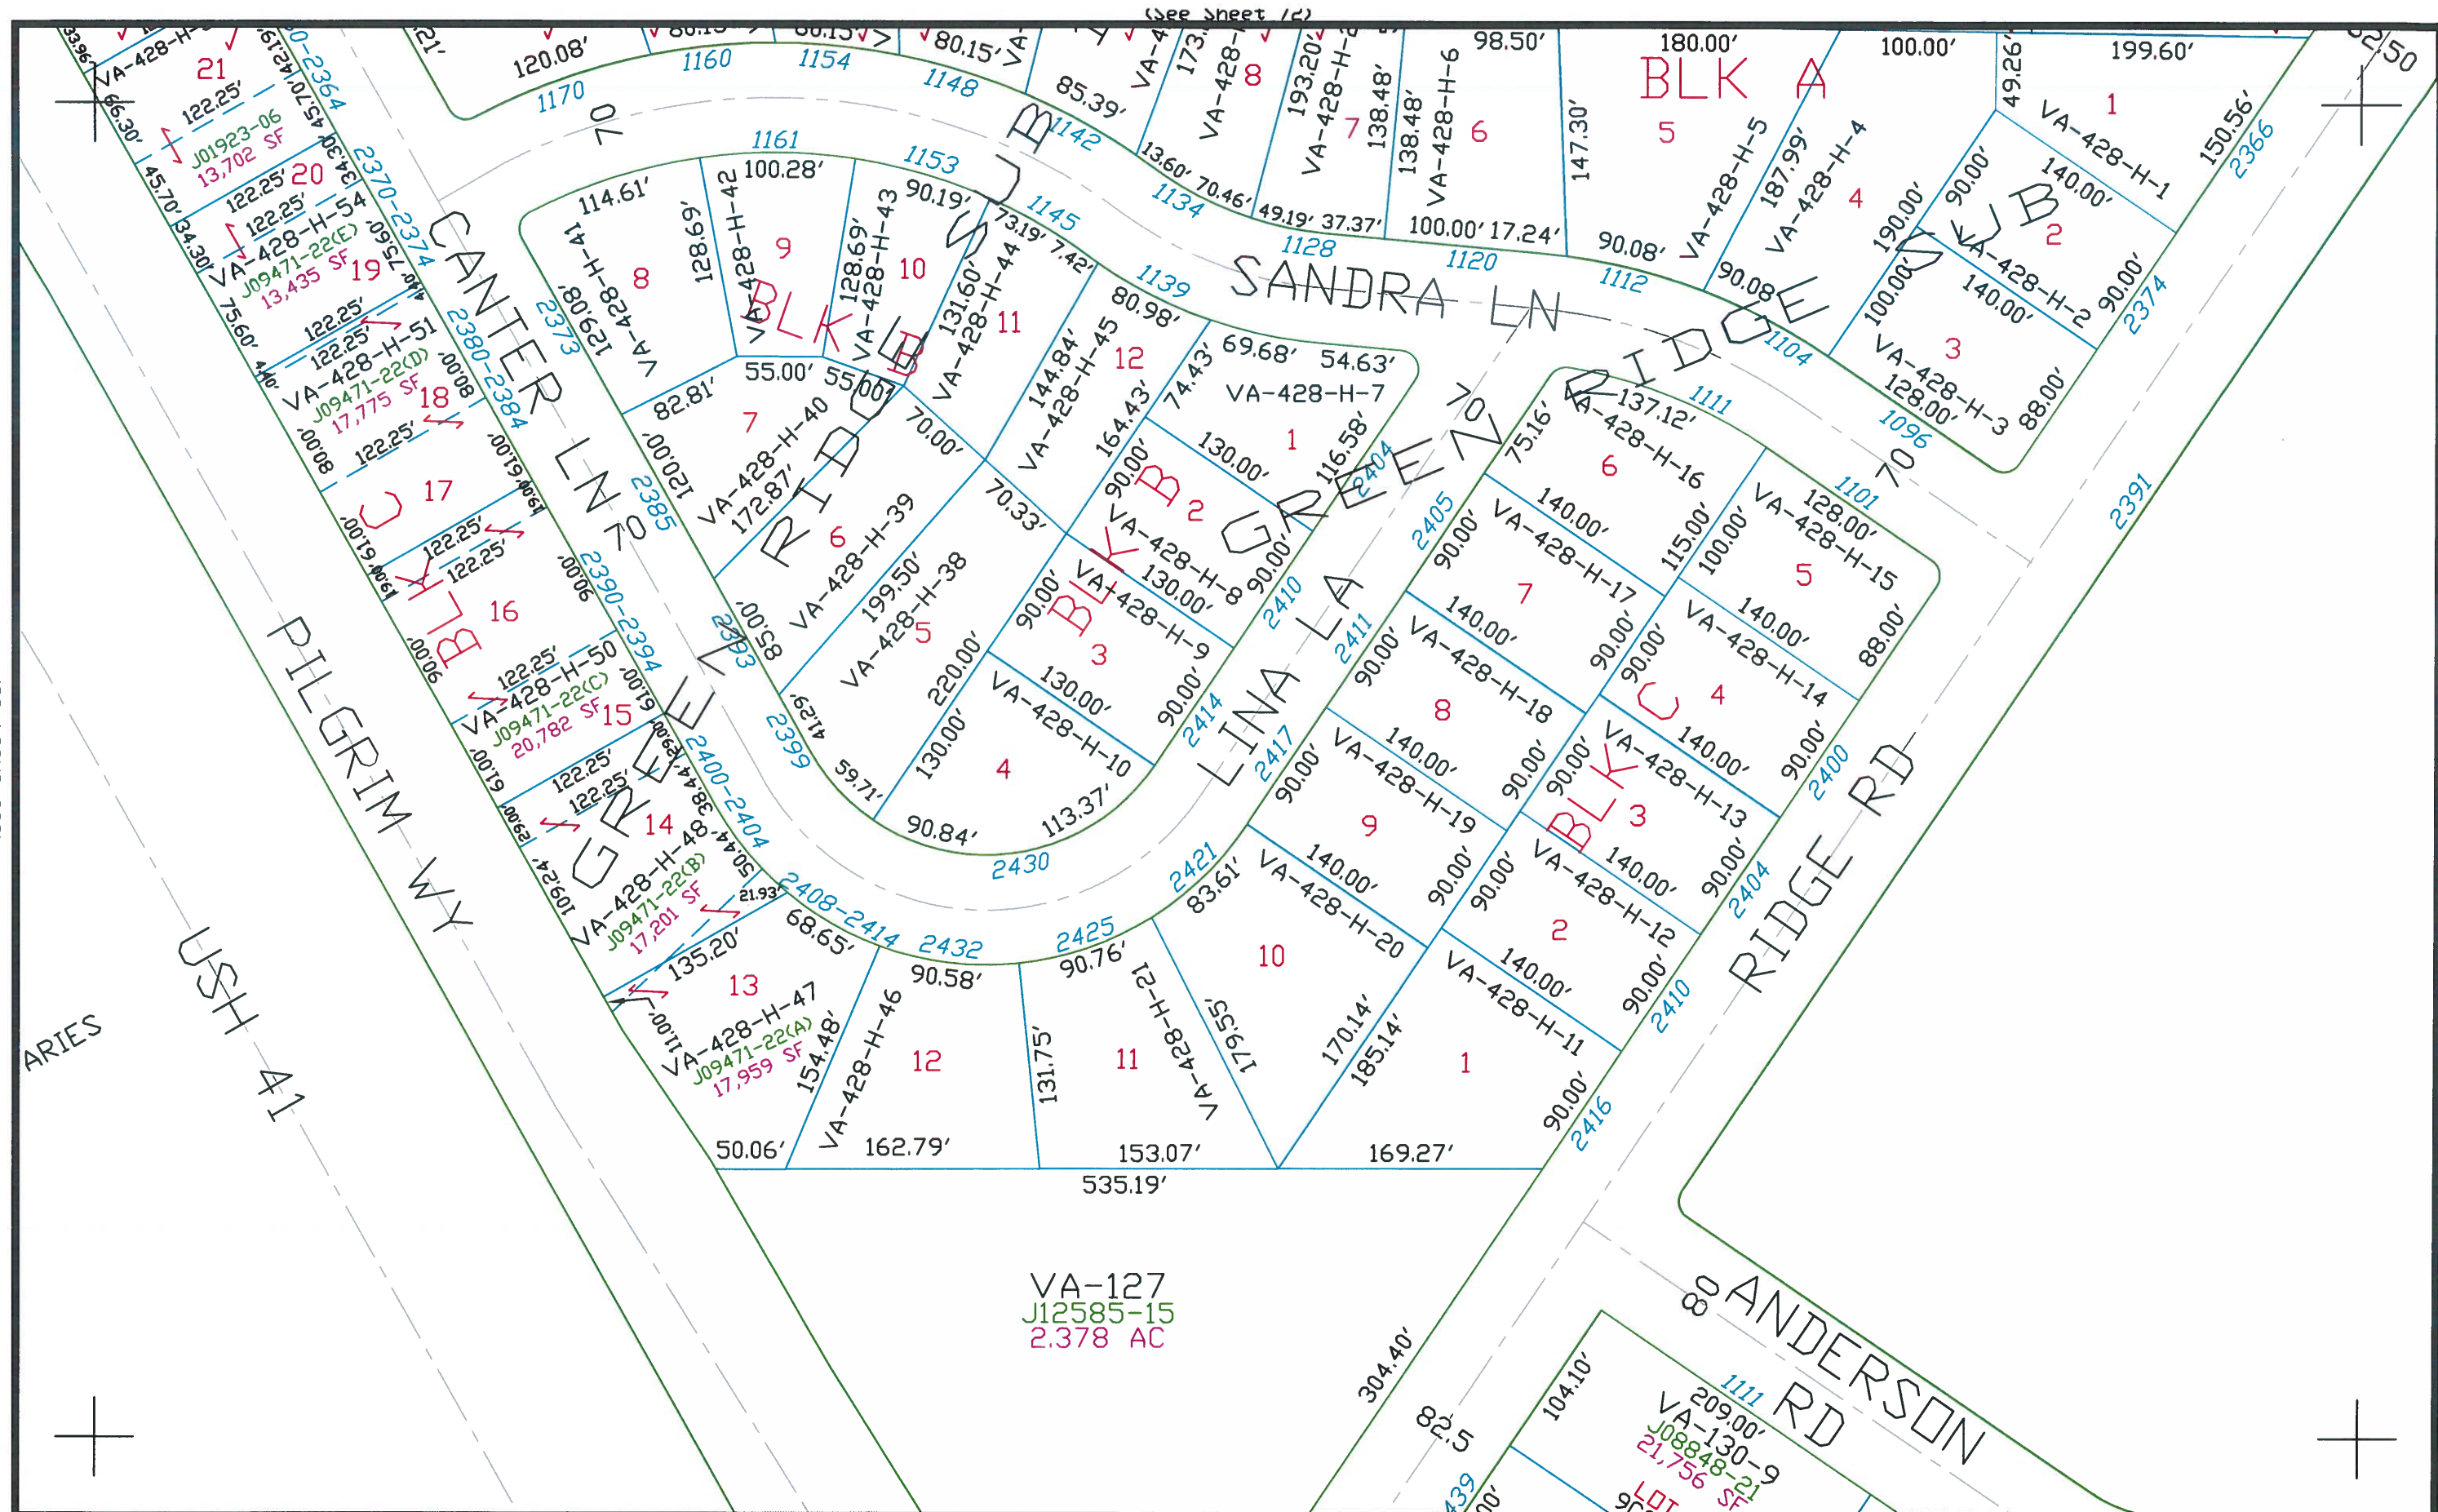

(See Sheet 84)


This is a compilation of records and data located in various county offices and is to be used for reference purposes only. The map is controlled by the field measurements between the corners of the Public Land Survey System and the parcels are mapped from available records which may not precisely fit field conditions. Brown County is not responsible for any inaccuracies.

Scale 1" = 100'

(See Sheet 102)

This map was created by the Brown County Survey Department with funding provided by the Village of Ashwaubenon and the Wisconsin Land Information Program.

Village of Ashwaubenon
Brown County Plot Date: 6/15/2012
RPL Office Drafter: D PHELPS

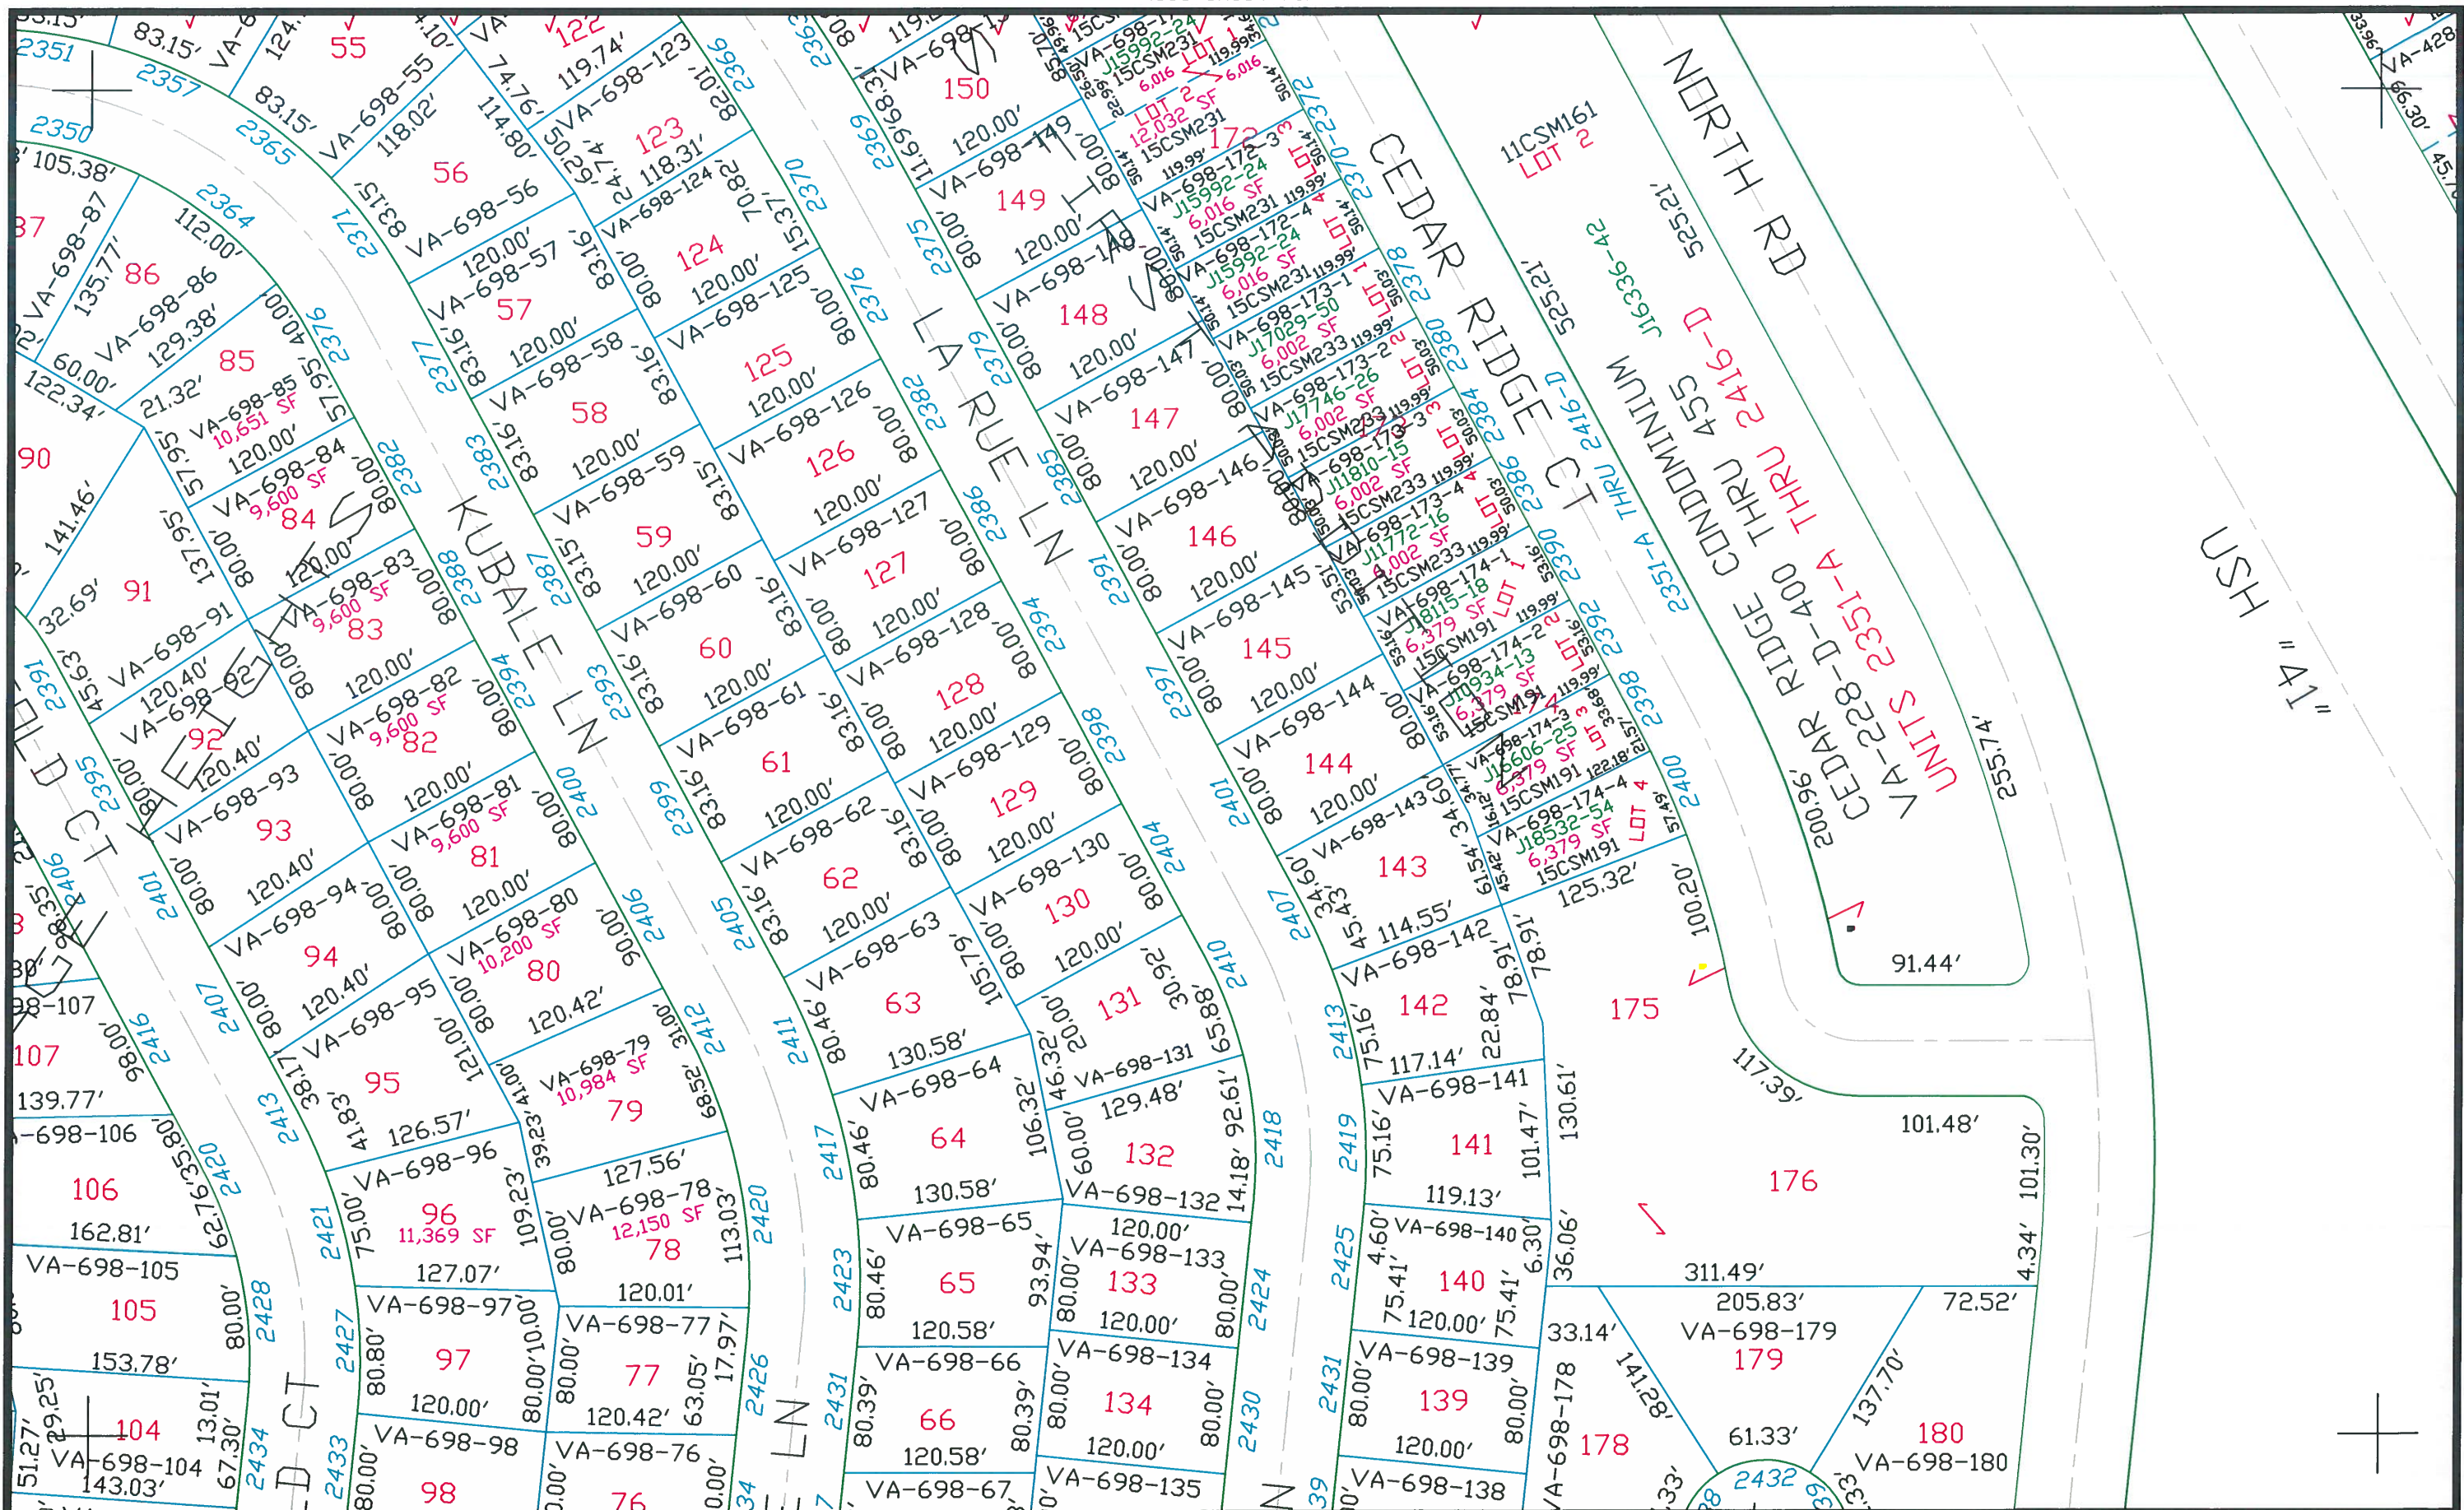

This is a compilation of records and data located in various county offices and is to be used for reference purposes only. The map is controlled by the field measurements between the corners of the Public Land Survey System and the parcels are mapped from available records which may not precisely fit field conditions. Brown County is not responsible for any inaccuracies.

Scale 1" = 100'


(See Sheet 103)

This map was created by the Brown County Survey Department with funding provided by the Village of Ashwaubenon and the Wisconsin Land Information Program.

Village of Ashwaubenon

Brown County Plot Date: 6/13/11
RPL Office Drafter: T LESLIE

86

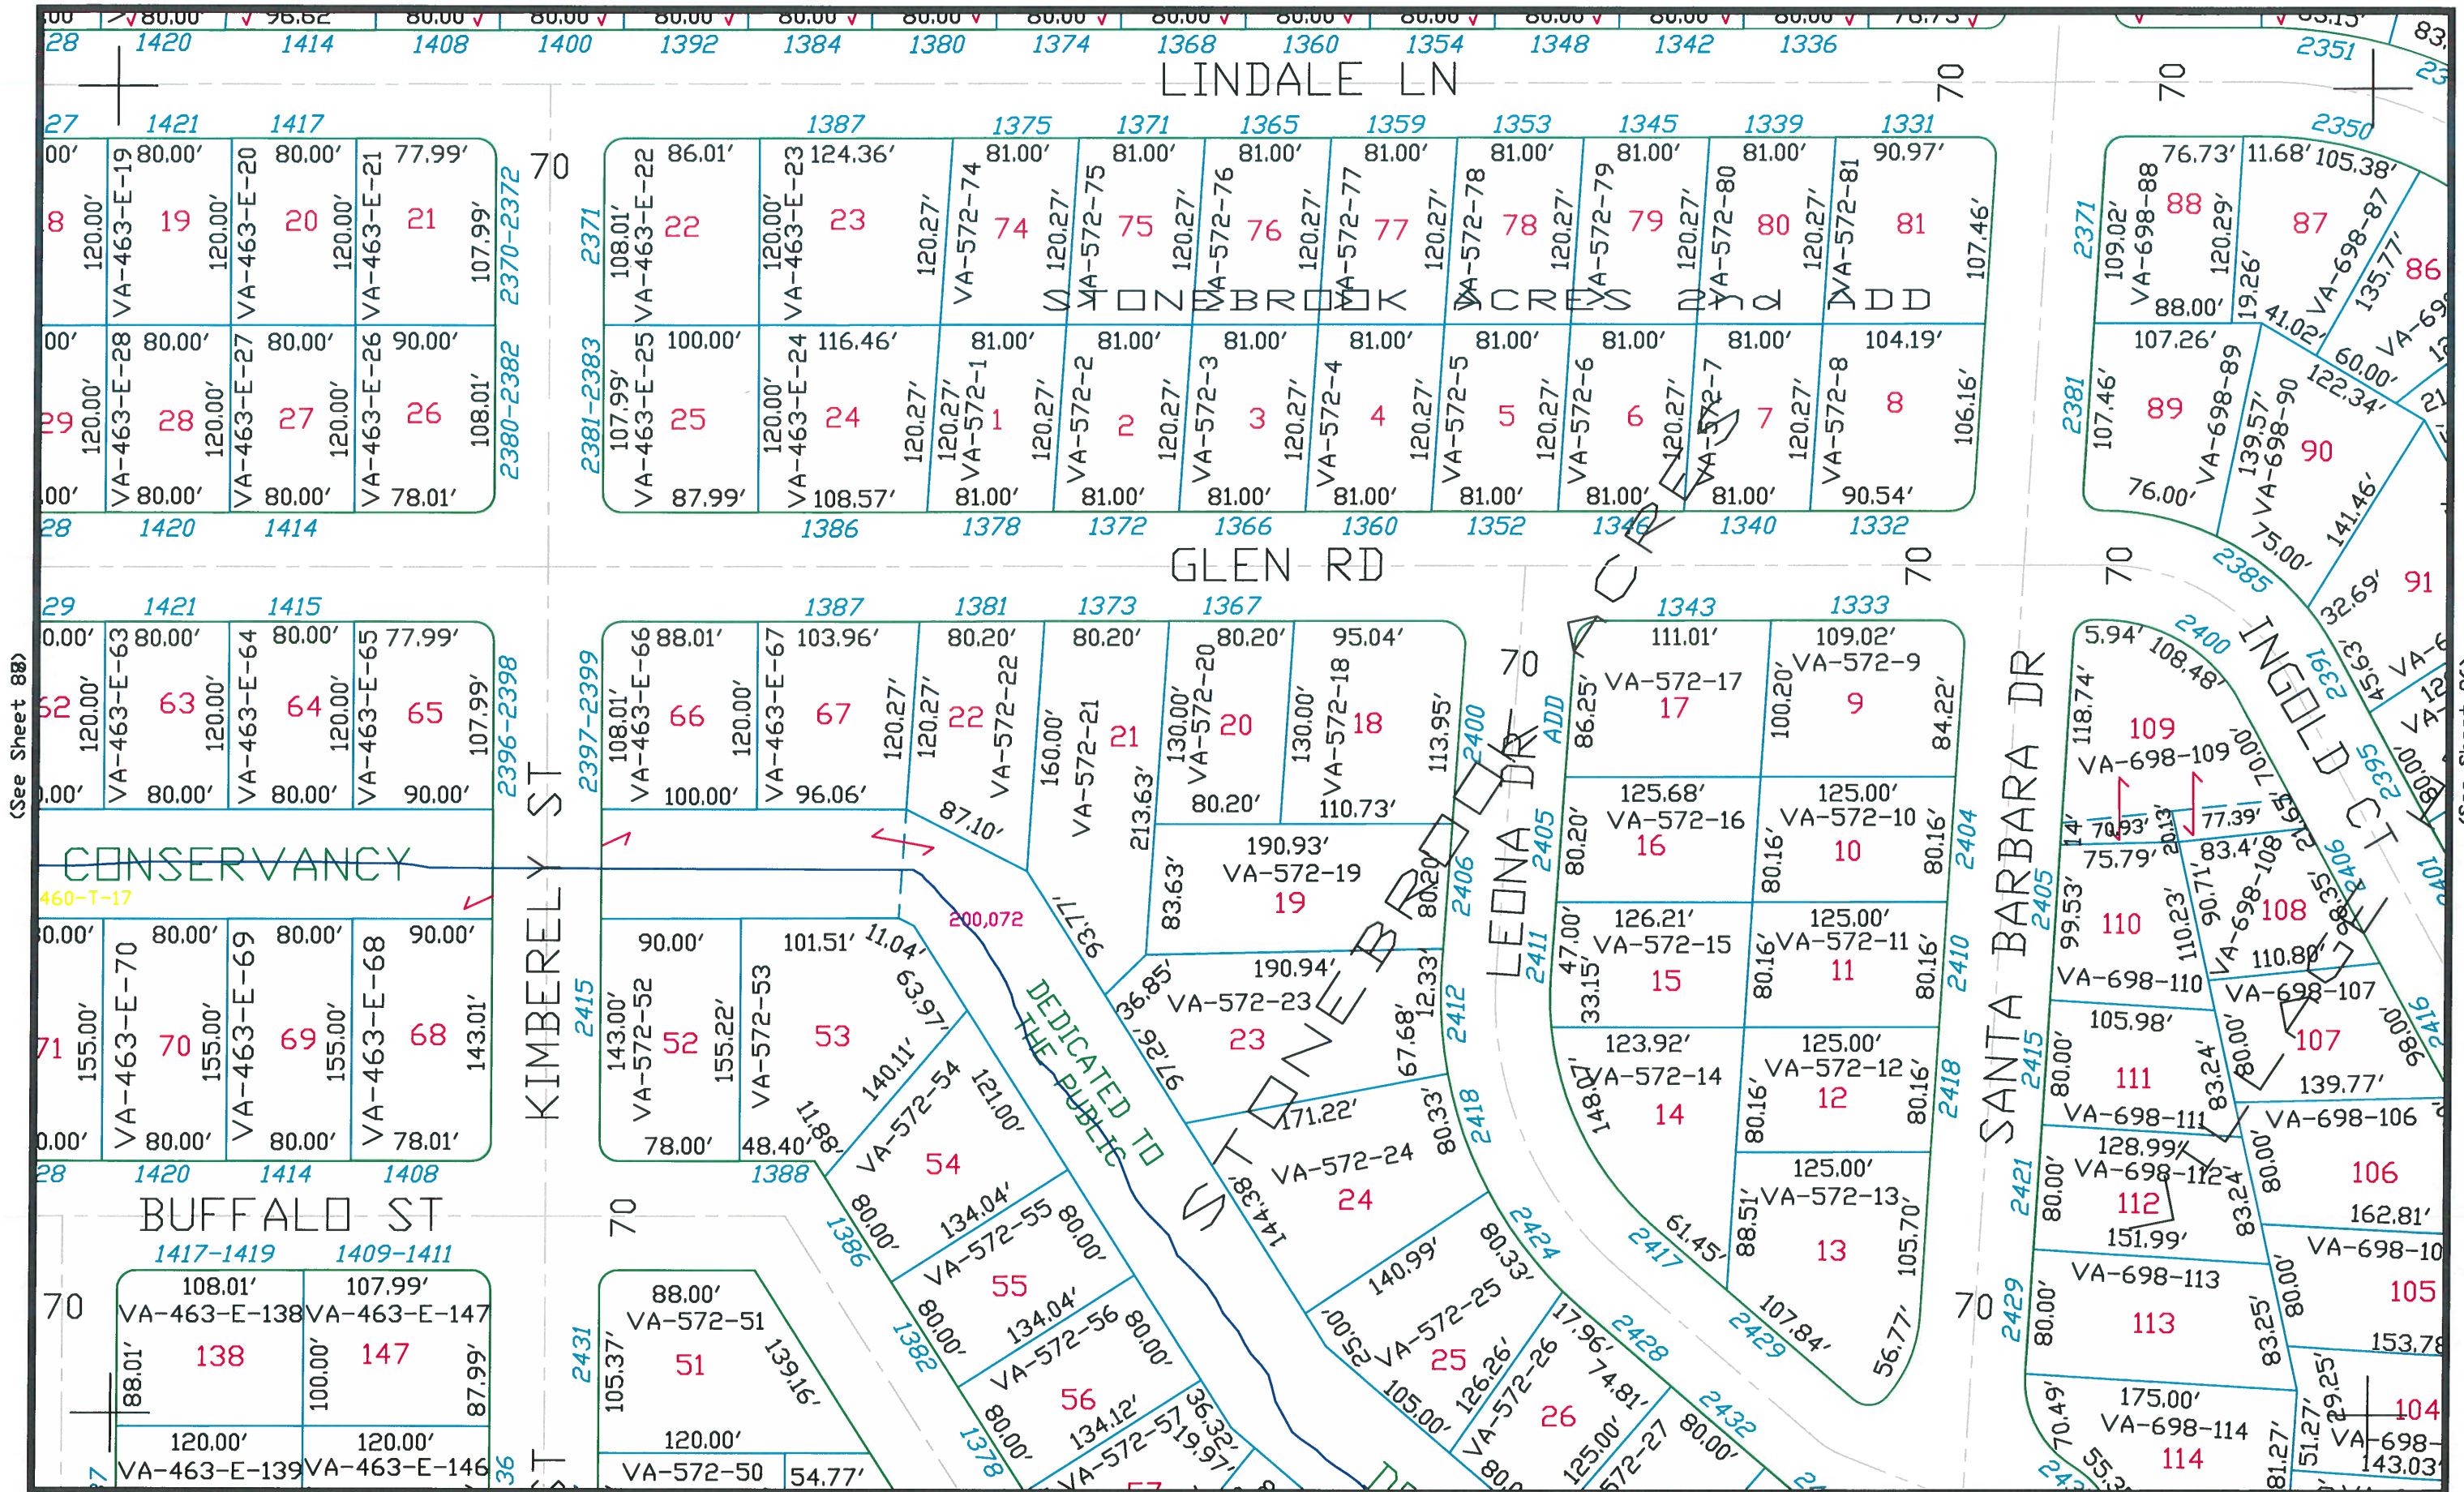

(See Sheet 88)

(See Sheet 86)

This is a compilation of records and data located in various county offices and is to be used for reference purposes only. The map is controlled by the field measurements between the corners of the Public Land Survey System and the parcels are mapped from available records which may not precisely fit field conditions. Brown County is not responsible for any inaccuracies.

Scale 1" = 100'


(See Sheet 104)

This map was created by the Brown County Survey Department with funding provided by the Village of Ashwaubenon and the Wisconsin Land Information Program.

Village of Ashwaubenon

Brown County Plot Date: 12/11/06
RPL Office Drafter: T LESLIE

87

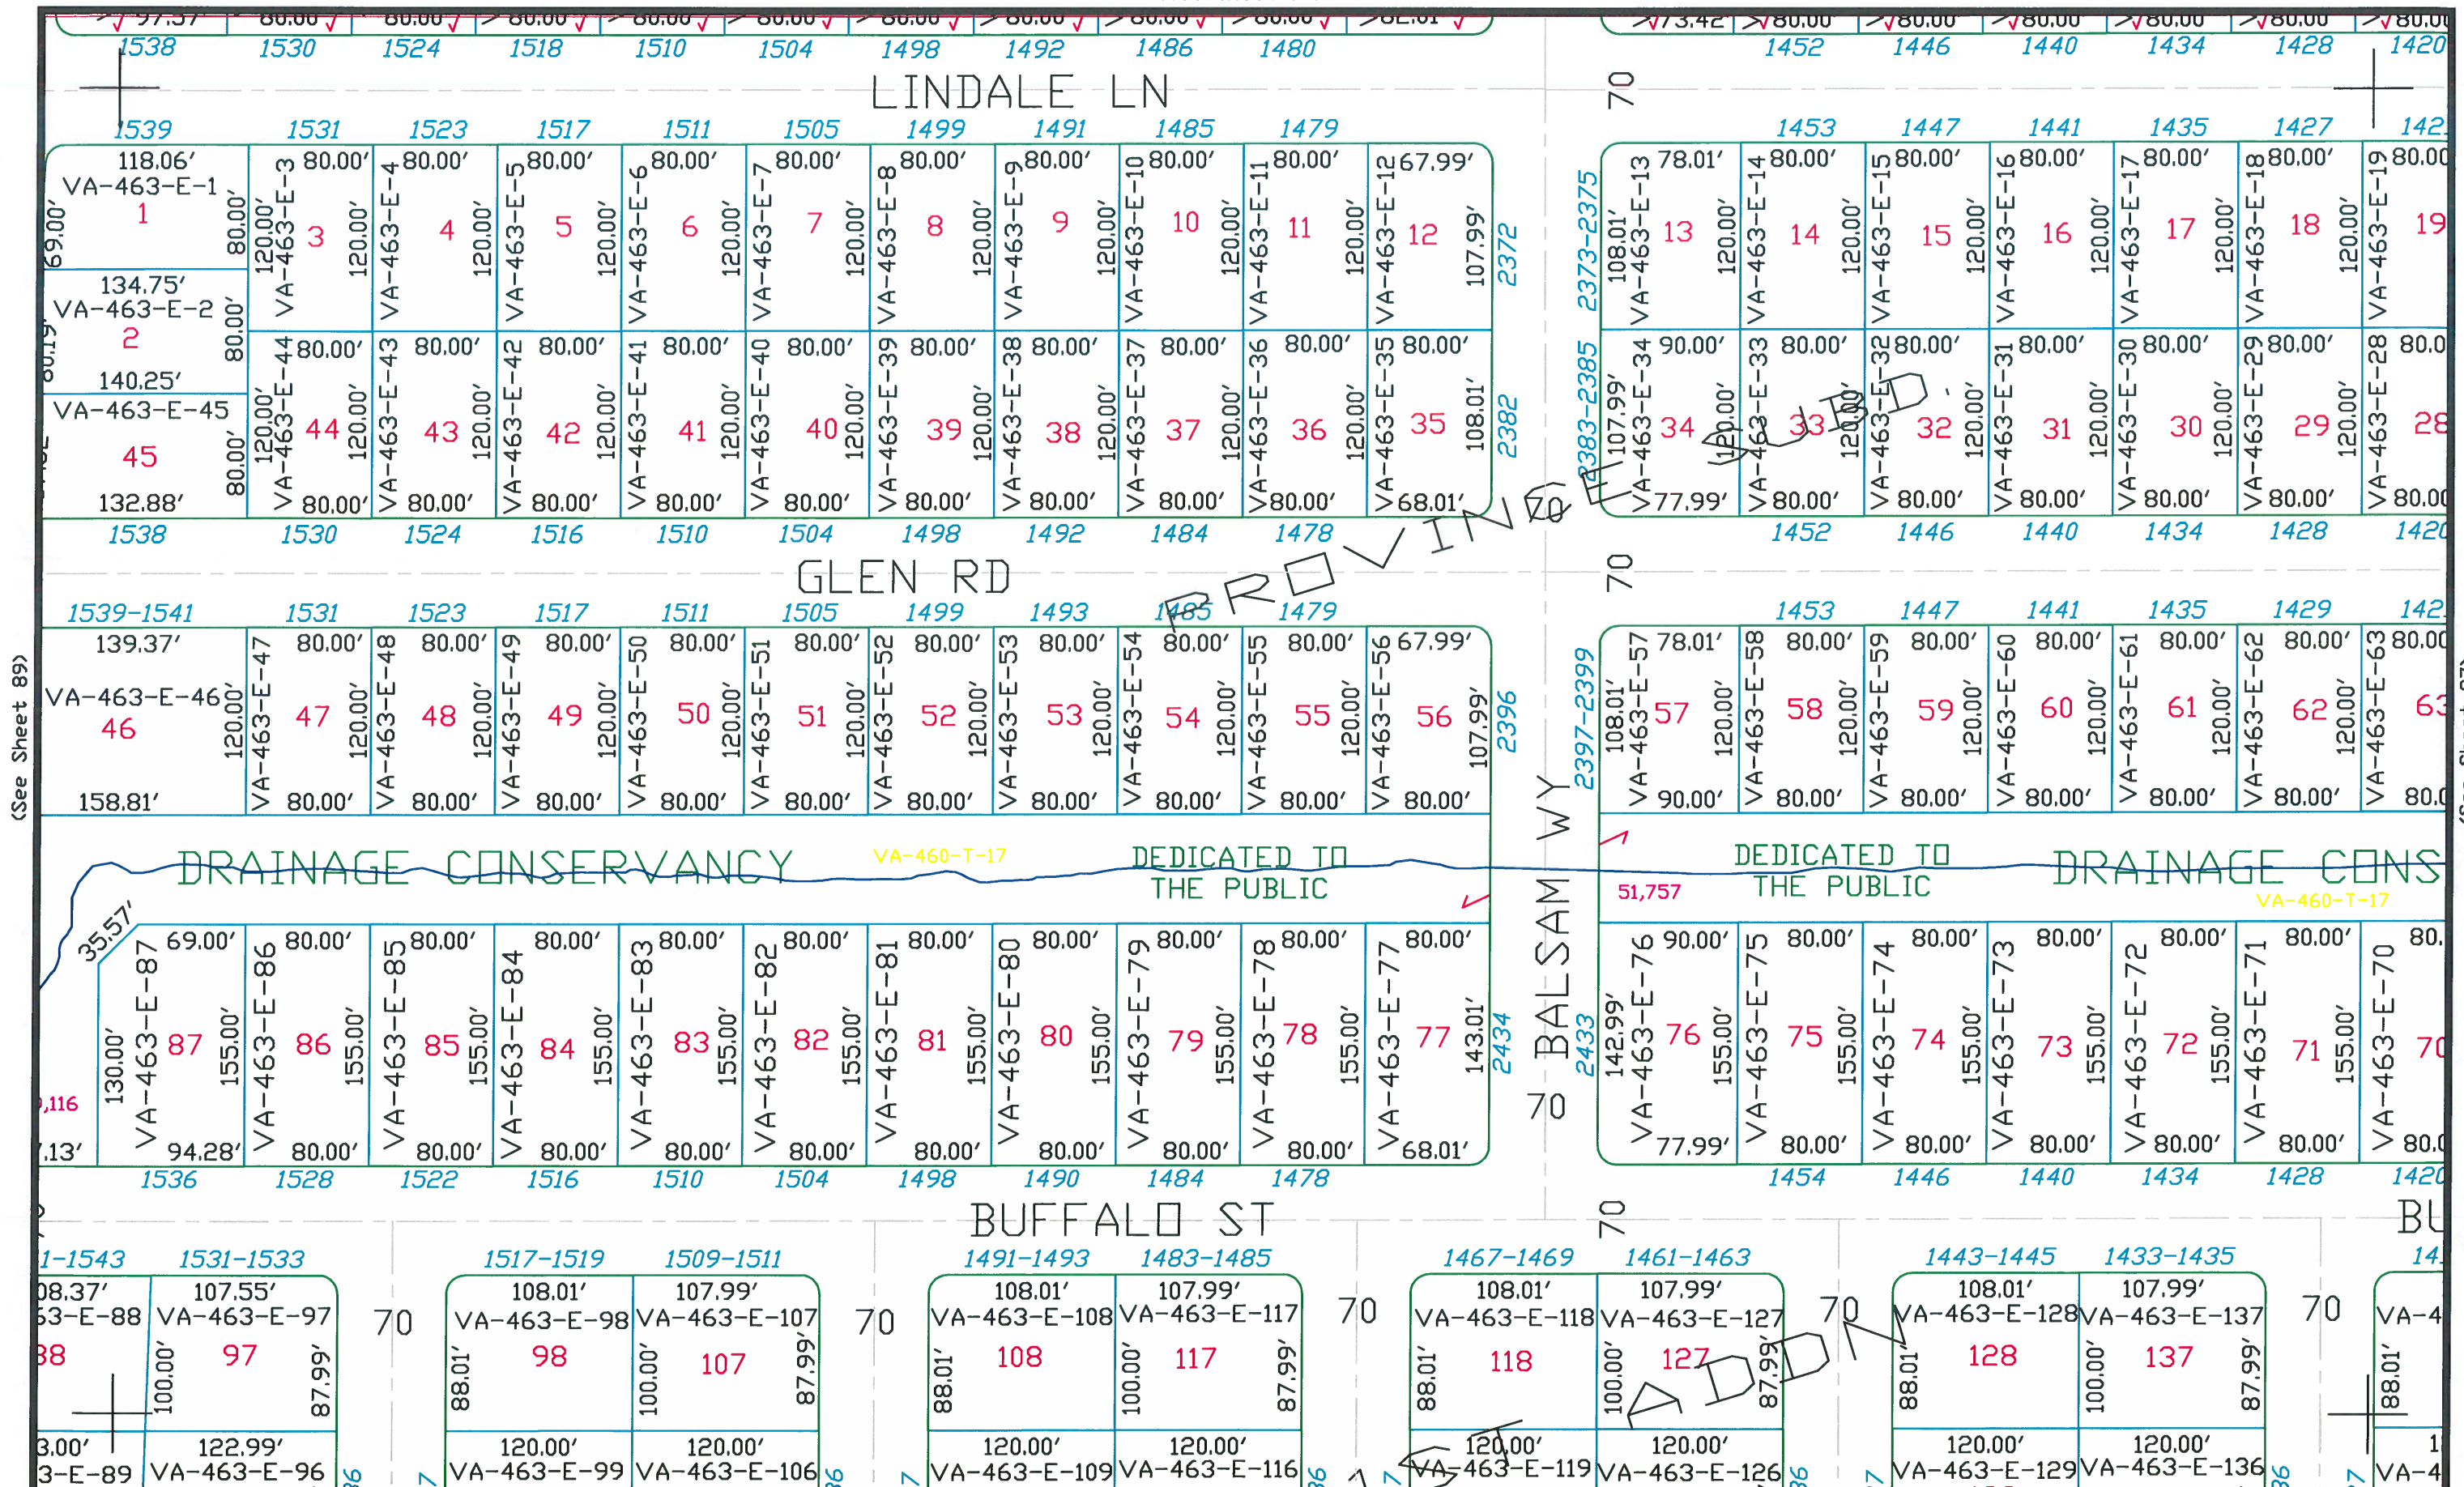

(See Sheet 89)

(See Sheet 87)

This is a compilation of records and data located in various county offices and is to be used for reference purposes only. The map is controlled by the field measurements between the corners of the Public Land Survey System and the parcels are mapped from available records which may not precisely fit field conditions. Brown County is not responsible for any inaccuracies.


(See Sheet 105)

Scale 1" = 100'

This map was created by the Brown County Survey Department with funding provided by the Village of Ashwaubenon and the Wisconsin Land Information Program.

Village of Ashwaubenon
Brown County Plot Date: 12/11/06
RPL Office Drafter: T. LESLIE

88

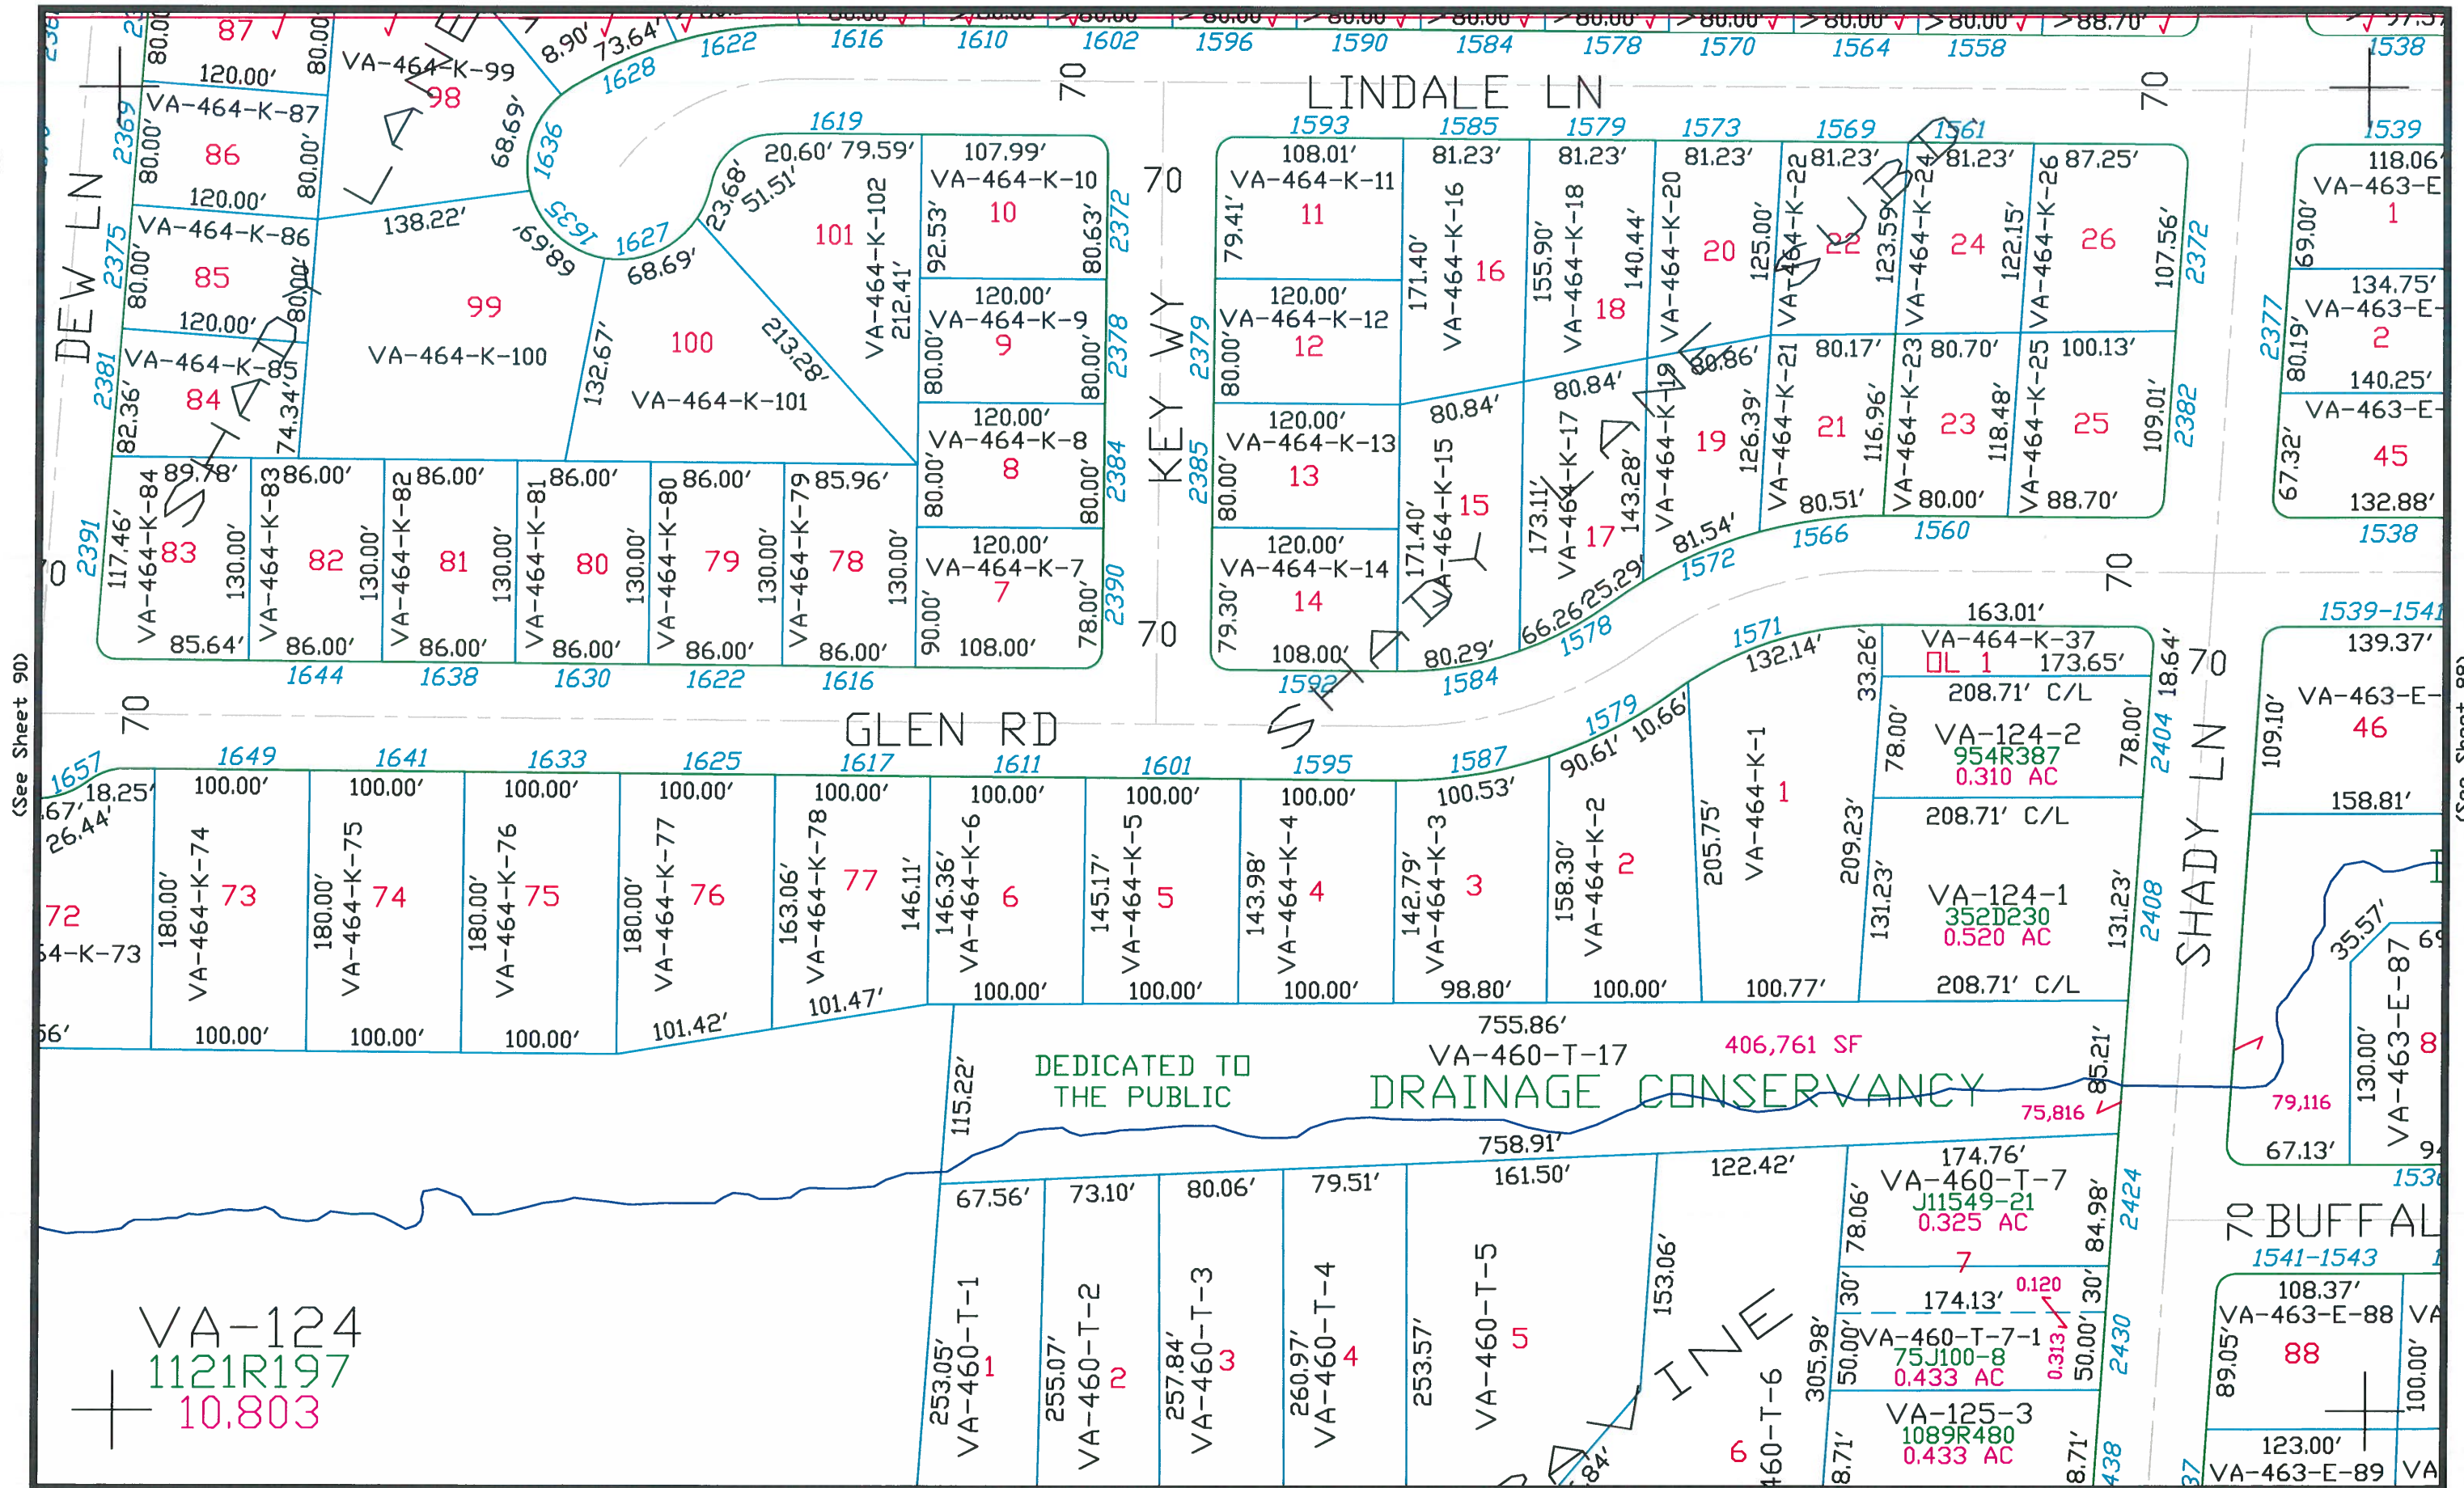

(See Sheet 90)

(See Sheet 88)

VA-124
1121R197
10.803

This is a compilation of records and data located in various county offices and is to be used for reference purposes only. The map is controlled by the field measurements between the corners of the Public Land Survey System and the parcels are mapped from available records which may not precisely fit field conditions. Brown County is not responsible for any inaccuracies.

(See Sheet 106)


Scale 1" = 100'

This map was created by the Brown County Survey Department with funding provided by the Village of Ashwaubenon and the Wisconsin Land Information Program.

Village of Ashwaubenon

Brown County Plot Date: 12/11/06
RPL Office Drafter: T LESLIE

(See Sheet 91)

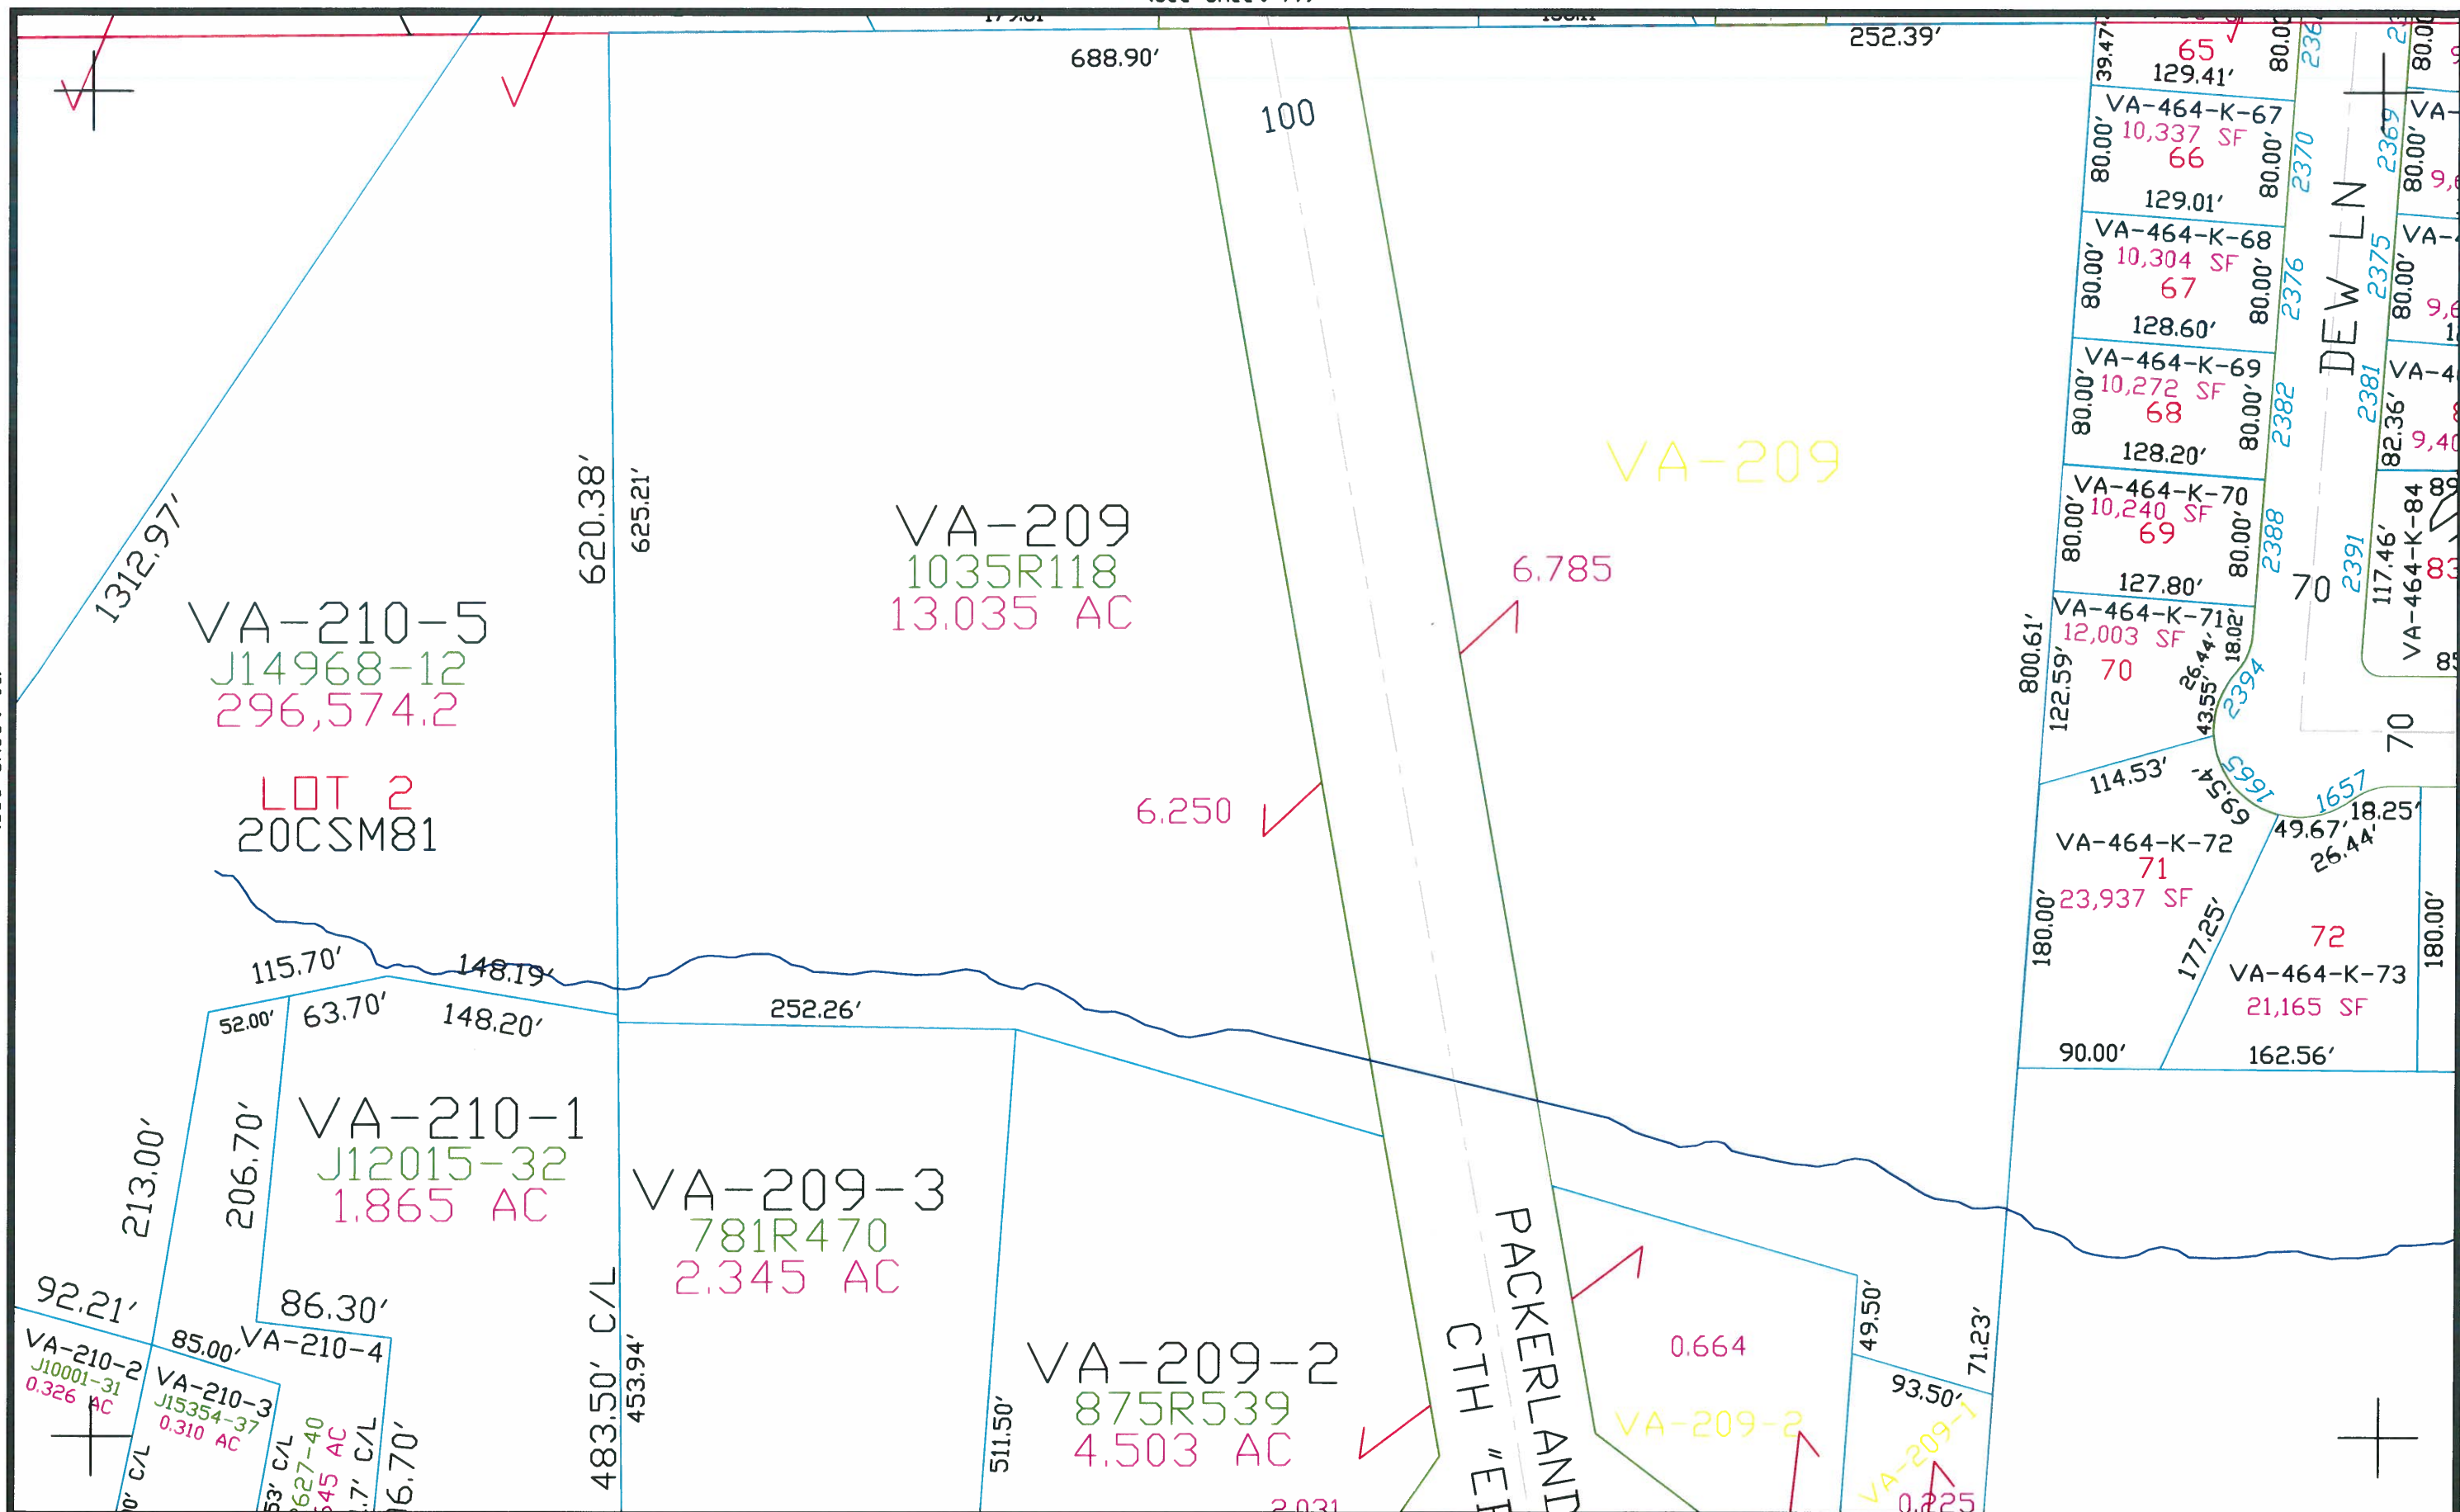

This is a compilation of records and data located in various county offices and is to be used for reference purposes only. The map is controlled by the field measurements between the corners of the Public Land Survey System and the parcels are mapped from available records which may not precisely fit field conditions. Brown County is not responsible for any inaccuracies.



Scale 1" = 100'


(See Sheet 107)

© 2014 BROWN COUNTY SURVEY DEPT.

This map was created by the Brown County Survey Department with funding provided by the Village of Ashwaubenon and the Wisconsin Land Information Program.

Village of Ashwaubenon

Brown County Plot Date: 9/11/2014
RPL Office Drafter: T LESLIE

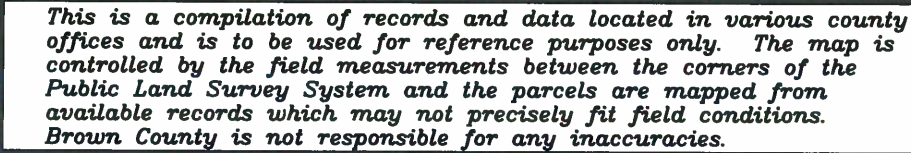

N

© 2000 BROWN COUNTY SURVEY DEPT.

This map was created by the Brown County Survey Department with funding provided by the Village of Ashwaubenon and the Wisconsin Land Information Program.

Brown County Plot Date: 03-24-2000
RPL Office Drafter: JC Funderburg

91

(See Sheet 93)

-216
07-40
75 AC

619.98' C/L

1.817
9.770

VA-215
J09207-42
11.587 AC

716.84' C/L

VA-214
J09207-44
2.378 AC

NORTH RD

1089.80'

821.14'

This is a compilation of records and data located in various county offices and is to be used for reference purposes only. The map is controlled by the field measurements between the corners of the Public Land Survey System and the parcels are mapped from available records which may not precisely fit field conditions. Brown County is not responsible for any inaccuracies.



(See Sheet 109)

Scale 1" = 100'

This map was created by the Brown County Survey Department with funding provided by the Village of Ashwaubenon and the Wisconsin Land Information Program.
© 1994 Brown County Survey Department, Green Bay, WI 54305

Village of
Ashwaubenon

92

Plot date: 11/16/94

CITY OF GREEN BAY

284.80'

1677.27'

-219-2
88R191
432 AC

525.26'

501.37'

VA-216
J09207-40
19.475 AC

3.270

284.80' 0.162

49.5

NORTH RD

1684.45'

484.00'

63'

VA-219-5
J04599-24
1.087 AC

337.45'

VA-218
352D223
4.321 AC

337.45'
367.45' C/L

C/L

This is a compilation of records and data located in various county offices and is to be used for reference purposes only. The map is controlled by the field measurements between the corners of the Public Land Survey System and the parcels are mapped from available records which may not precisely fit field conditions. Brown County is not responsible for any inaccuracies.



(See Sheet 110)

Scale 1" = 100'

This map was created by the Brown County Survey Department with funding provided by the Village of Ashwaubenon and the Wisconsin Land Information Program.
© 1994 Brown County Survey Department, Green Bay, WI 54305

Village of
Ashwaubenon

93

Plot date: 11/28/94


(See Sheet 94)

(See Sheet 92)

CITY OF GREEN BAY

(See Sheet 95)

(See Sheet 93)

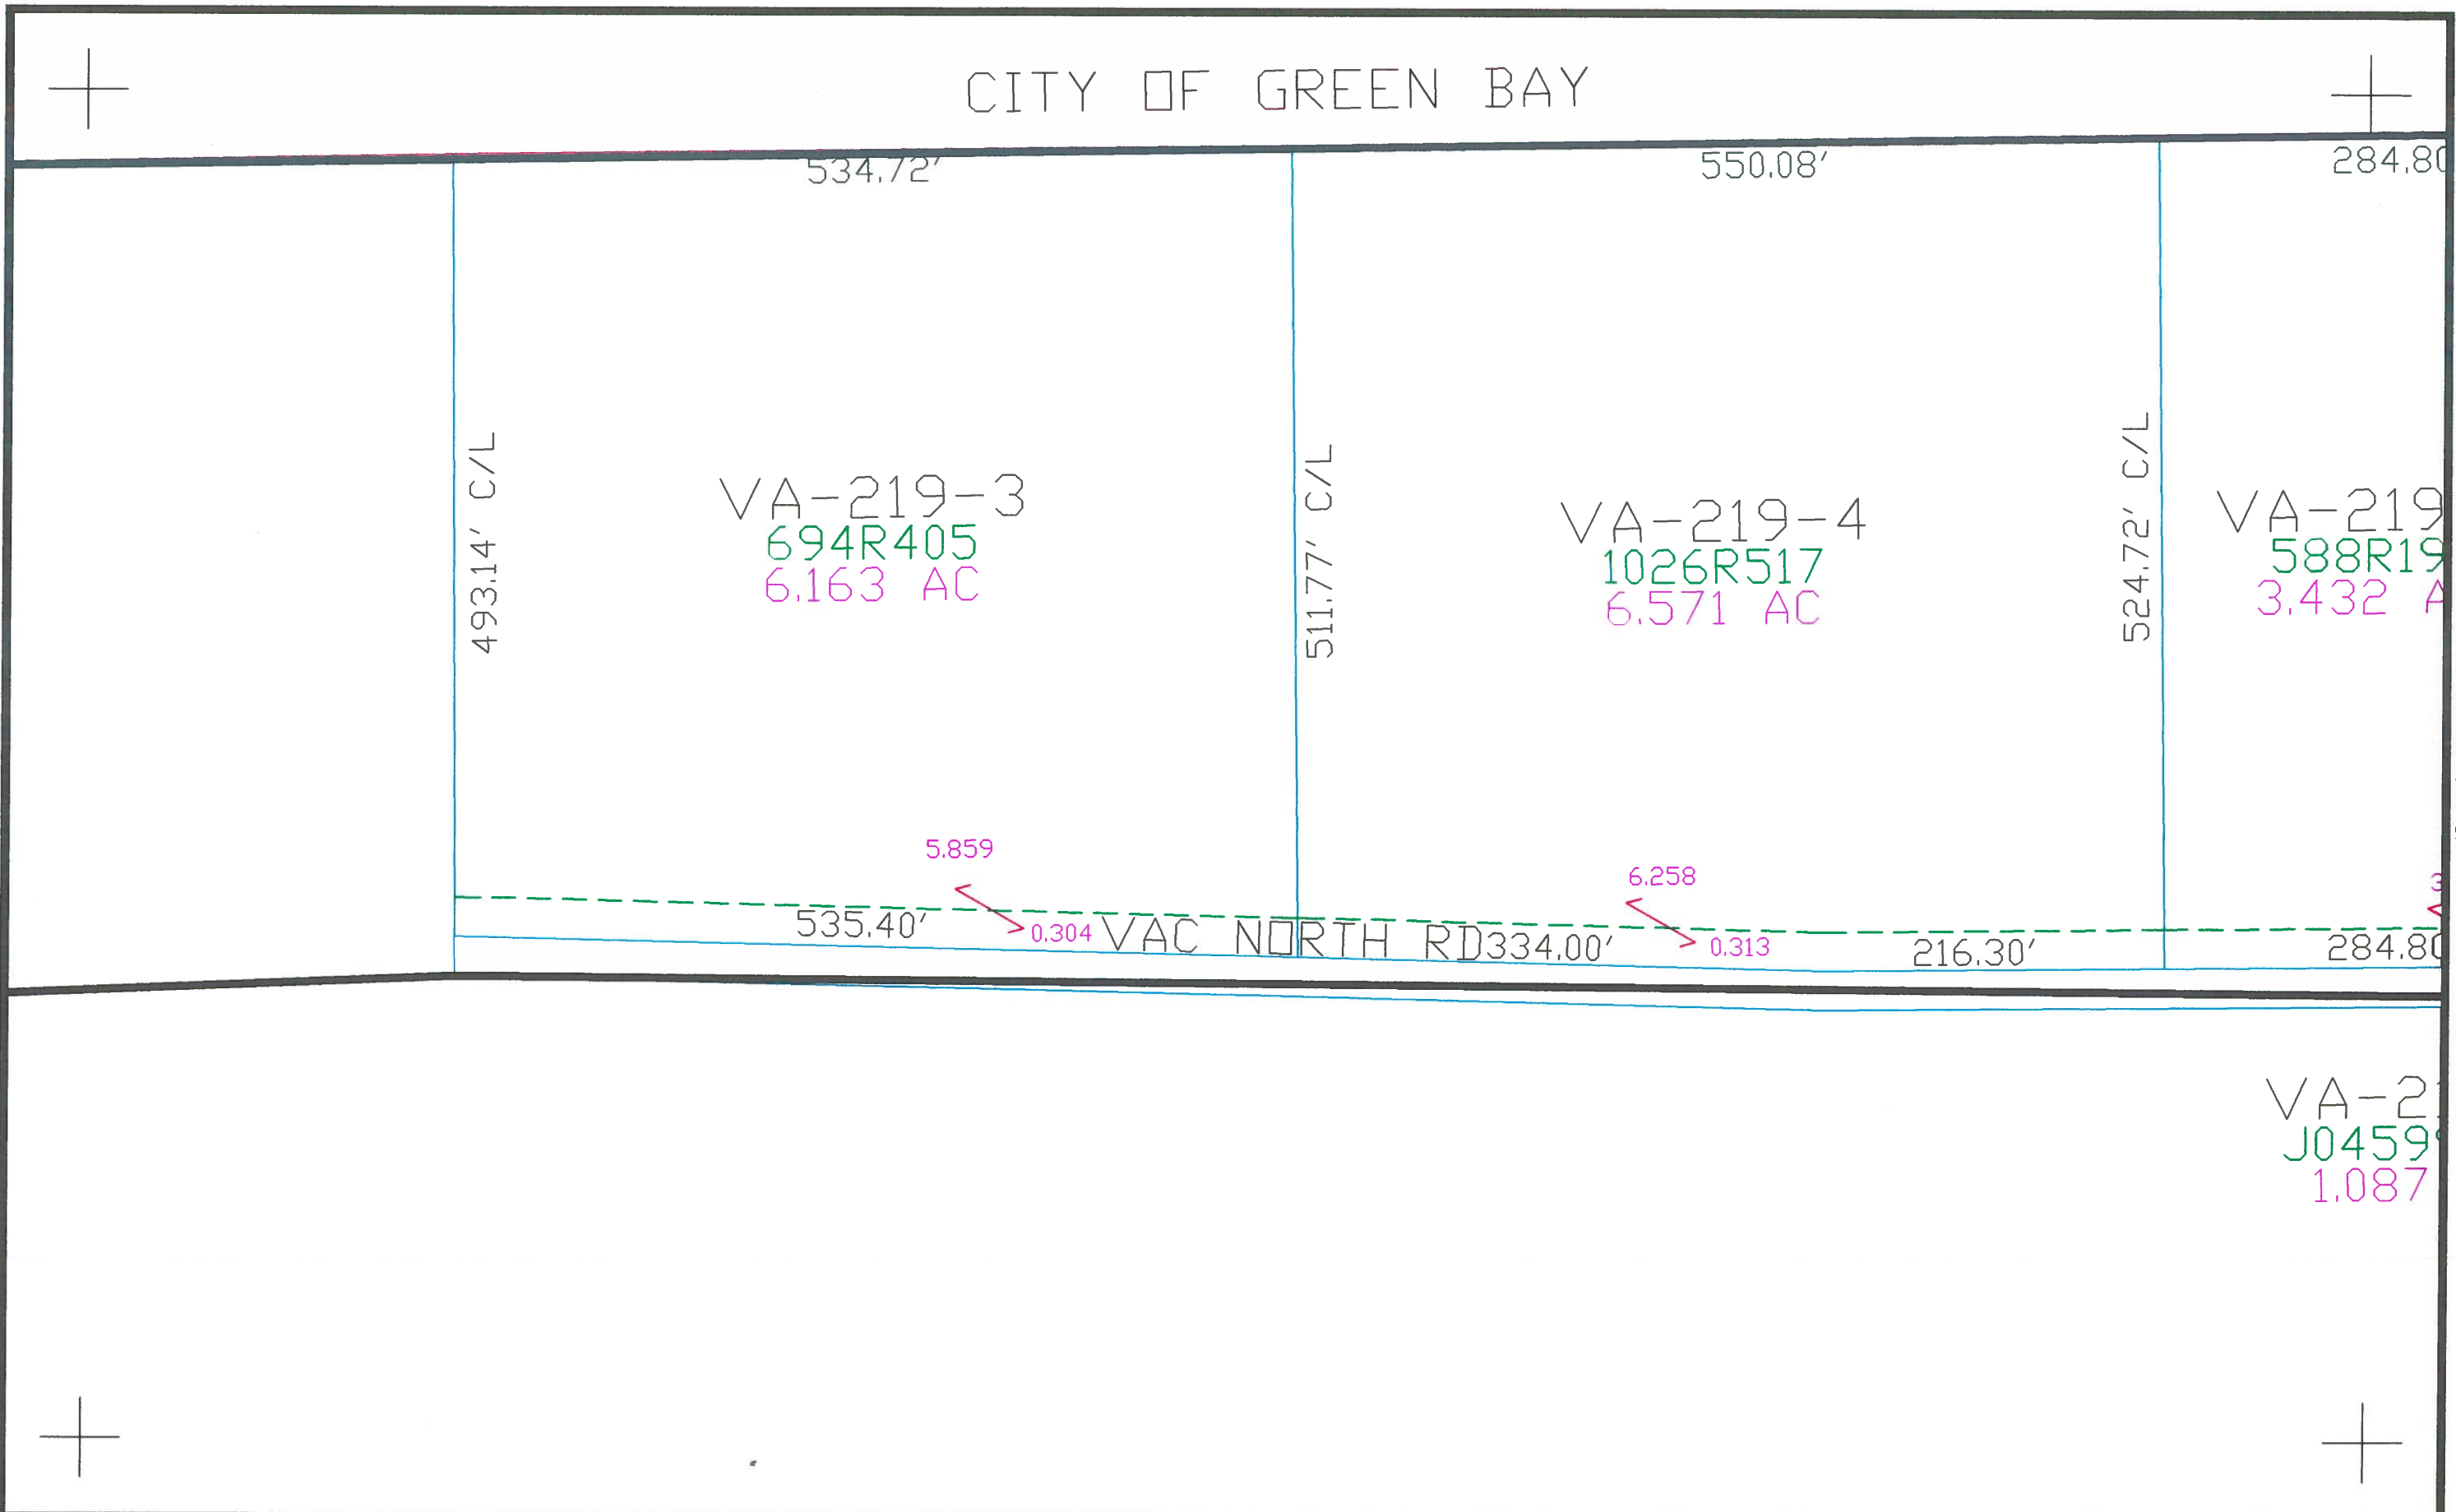

This is a compilation of records and data located in various county offices and is to be used for reference purposes only. The map is controlled by the field measurements between the corners of the Public Land Survey System and the parcels are mapped from available records which may not precisely fit field conditions. Brown County is not responsible for any inaccuracies.



Scale 1" = 100'

This map was created by the Brown County Survey Department with funding provided by the Village of Ashwaubenon and the Wisconsin Land Information Program.
© 1994 Brown County Survey Department, Green Bay, WI 54305

Village of Ashwaubenon 94
Plot date: 11/28/94

CITY OF GREEN BAY

VA-222
352D223
10.346 AC

CITY OF GREEN BAY

This is a compilation of records and data located in various county offices and is to be used for reference purposes only. The map is controlled by the field measurements between the corners of the Public Land Survey System and the parcels are mapped from available records which may not precisely fit field conditions. Brown County is not responsible for any inaccuracies.



Scale 1" = 100'

This map was created by the Brown County Survey Department with funding provided by the Village of Ashwaubenon and the Wisconsin Land Information Program.
© 1994 Brown County Survey Department, Green Bay, WI 54305

Village of
Ashwaubenon

95


Plot date: 11/28/94

(See Sheet 94)


(See Sheet 79)

(See Sheet 97)

(See Sheet 111)

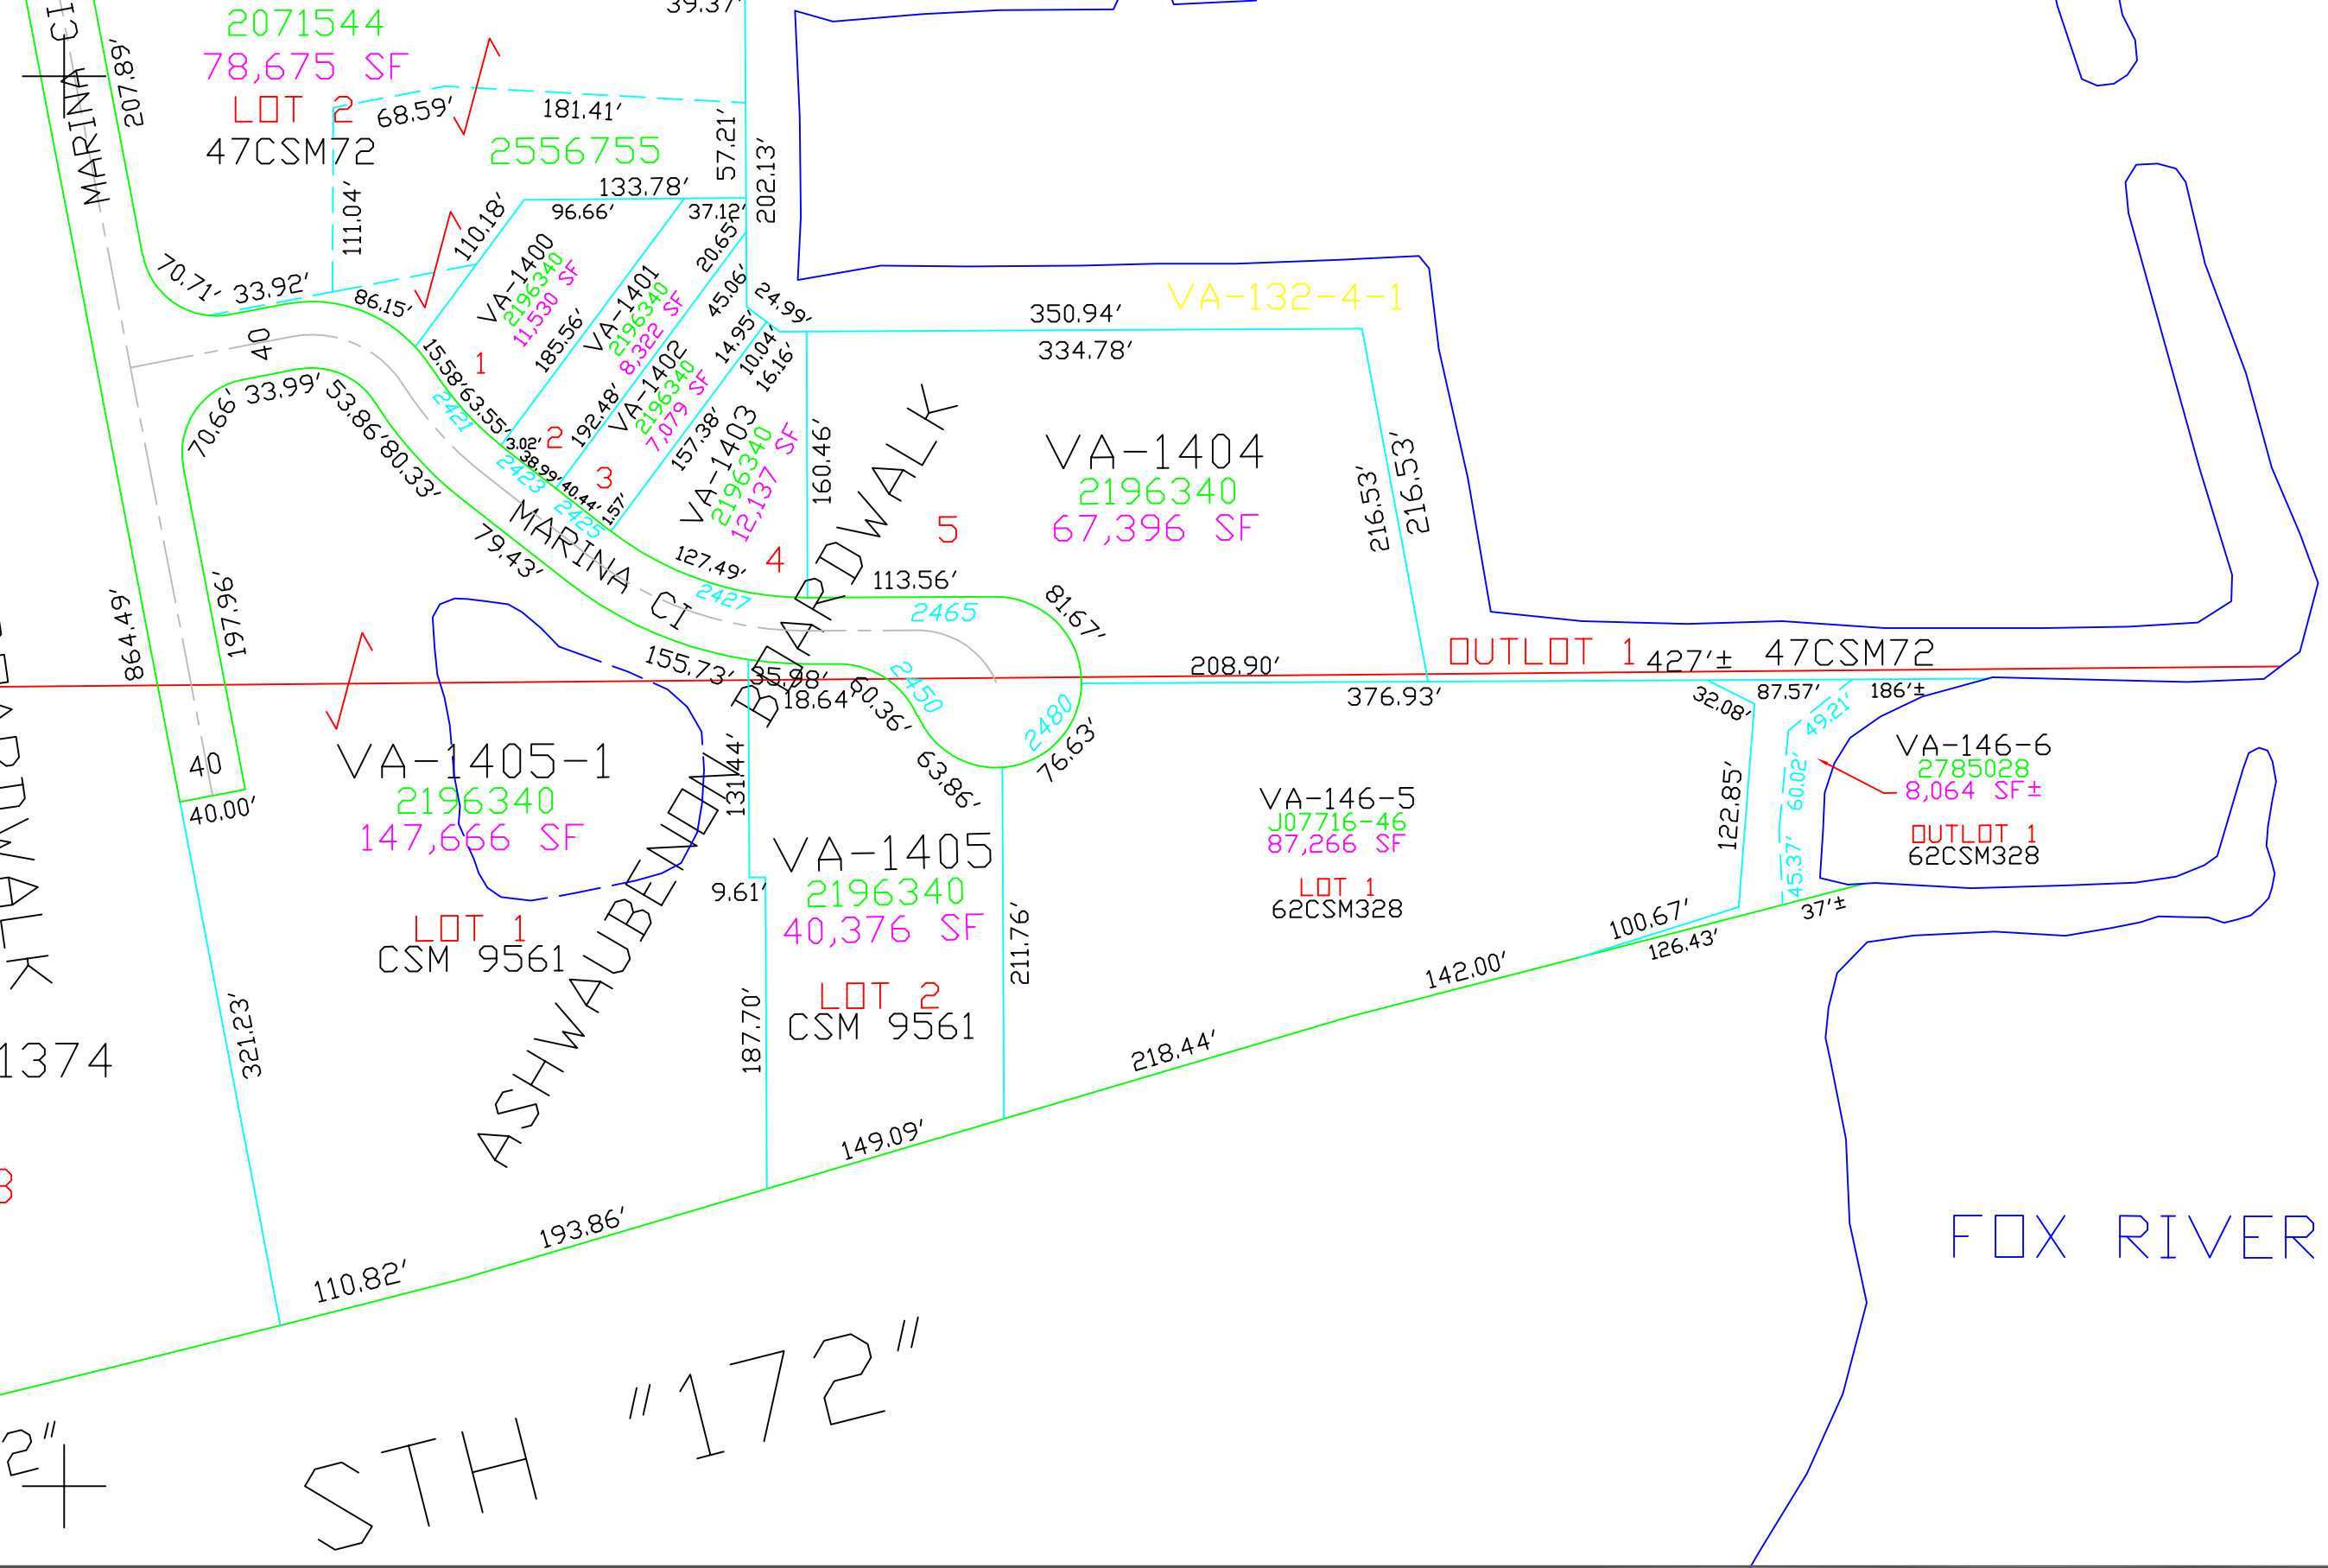

This is a compilation of records and data located in various county offices and is to be used for reference purposes only. The map is controlled by the field measurements between the corners of the Public Land Survey System and the parcels are mapped from available records which may not precisely fit field conditions. Brown County is not responsible for any inaccuracies.

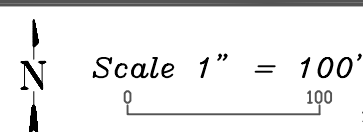

© 2022 BROWN COUNTY SURVEY DEPT.
This map was created by the Brown County Survey Department with funding provided by the Village of Ashwaubenon and the Wisconsin Land Information Program.

Village of Ashwaubenon
Brown County Plot Date: 12/1/2022
RPL Office Drafter: C MILLER

(See Sheet 80)

VA-132-2
719R10
15.689 AC

432.48'

VARIES

336.44'

49.10' 4.31' 26.90'

480

465

319.61'

74.83' 35.35' 17.17'

112.75'

109.78'

192.68'

545.65'

STH 172

VA-1373 & VA-1374
& VA-1374-1
UNITS 1,2 & 3

PILGRIM WY
861.44'

VA-146
J07705-09
10.999 AC

VARIES

BROADWAY VARIES

418

VARIES

56 44

RAILROAD

525.72'

1.199

251.43'

864.17'

(See Sheet 96)

(See Sheet 98)

This is a compilation of records and data located in various county offices and is to be used for reference purposes only. The map is controlled by the field measurements between the corners of the Public Land Survey System and the parcels are mapped from available records which may not precisely fit field conditions. Brown County is not responsible for any inaccuracies.

Scale 1" = 100'

(See Sheet 112)

This map was created by the Brown County Survey Department with funding provided by the Village of Ashwaubenon and the Wisconsin Land Information Program.

Village of Ashwaubenon

Brown County Plot Date: 11/23/10
RPL Office Drafter: D PHELPS

97

VA-132-1-6
J09789-01
1,213,515 SF
27.858 AC

LOT 1
CSM 9653

J05054-30
5.597 AC

1669971
430.53'
430.53'

VA-892
1846788
24,833 SF

VA-893
1846788
66,029 SF

VA-894
1846788
59,180 SF

VA-895
1846788
30,808 SF

J18016-51




VA-143-1-1
J04698-20
2.707 AC

VA-142-1
J11749-32
334,620 SF

LOT 1
44CSM140

HOLMGREN WY

PILGRIM WY VARIES

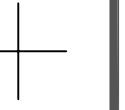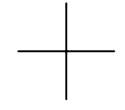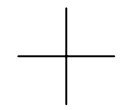


This is a compilation of records and data located in various county offices and is to be used for reference purposes only. The map is controlled by the field measurements between the corners of the Public Land Survey System and the parcels are mapped from available records which may not precisely fit field conditions. Brown County is not responsible for any inaccuracies.

Scale 1" = 100'

© 2023 BROWN COUNTY SURVEY DEPT.
This map was created by the Brown County Survey Department with funding provided by the Village of Ashwaubenon and the Wisconsin Land Information Program.

Village of Ashwaubenon
Brown County Plot Date: 8/3/2023
RPL Office Drafter: C MILLER

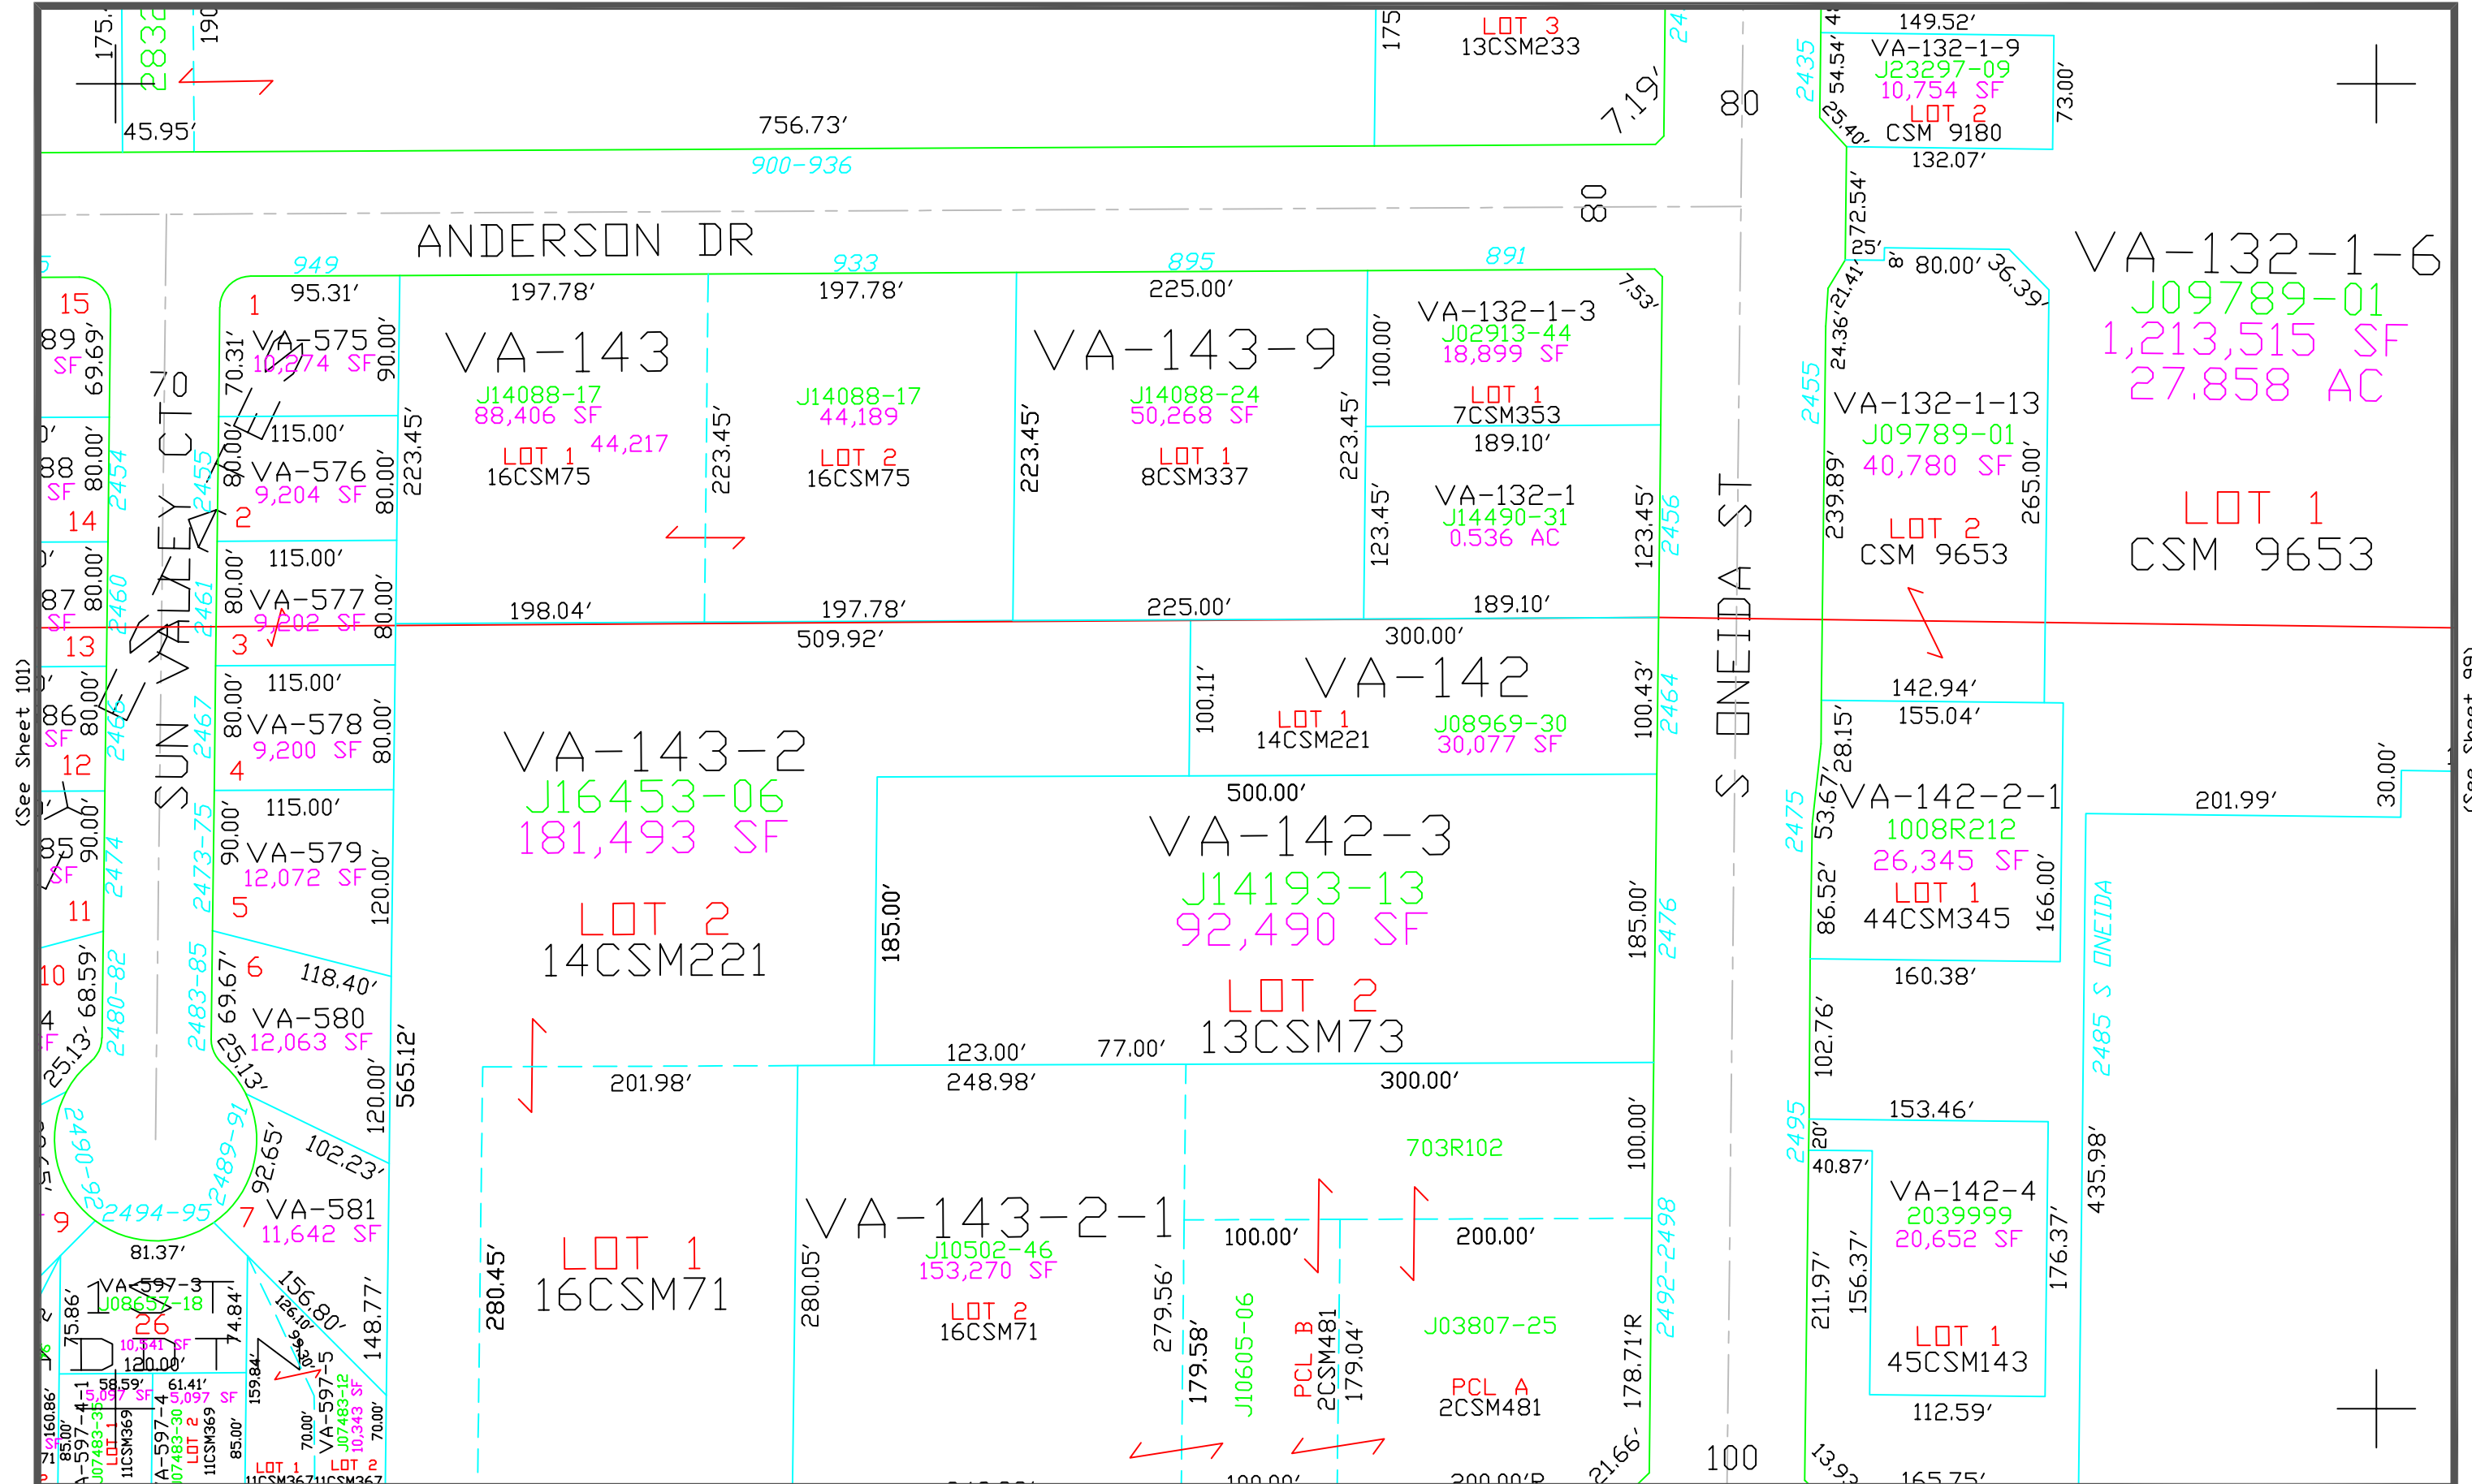

(See Sheet 101)

(See Sheet 99)

This is a compilation of records and data located in various county offices and is to be used for reference purposes only. The map is controlled by the field measurements between the corners of the Public Land Survey System and the parcels are mapped from available records which may not precisely fit field conditions. Brown County is not responsible for any inaccuracies.

Scale 1" = 100'

(See Sheet 115)

© 2023 BROWN COUNTY SURVEY DEPT.
This map was created by the Brown County Survey Department with funding provided by the Village of Ashwaubenon and the Wisconsin Land Information Program.

Village of Ashwaubenon
Brown County Plot Date: 8/3/2023
RPL Office Drafter: C MILLER




This is a compilation of records and data located in various county offices and is to be used for reference purposes only. The map is controlled by the field measurements between the corners of the Public Land Survey System and the parcels are mapped from available records which may not precisely fit field conditions. Brown County is not responsible for any inaccuracies.

$$\text{Scale } 1'' = 100'$$

This map was created by the Brown County Survey Department with funding provided by the Village of Ashwaubenon and the Wisconsin Land Information Program.

Village of Ashwaubenon

Brown County Plot Date: 3/3/04
RPL Office Drafter: D PHELPS

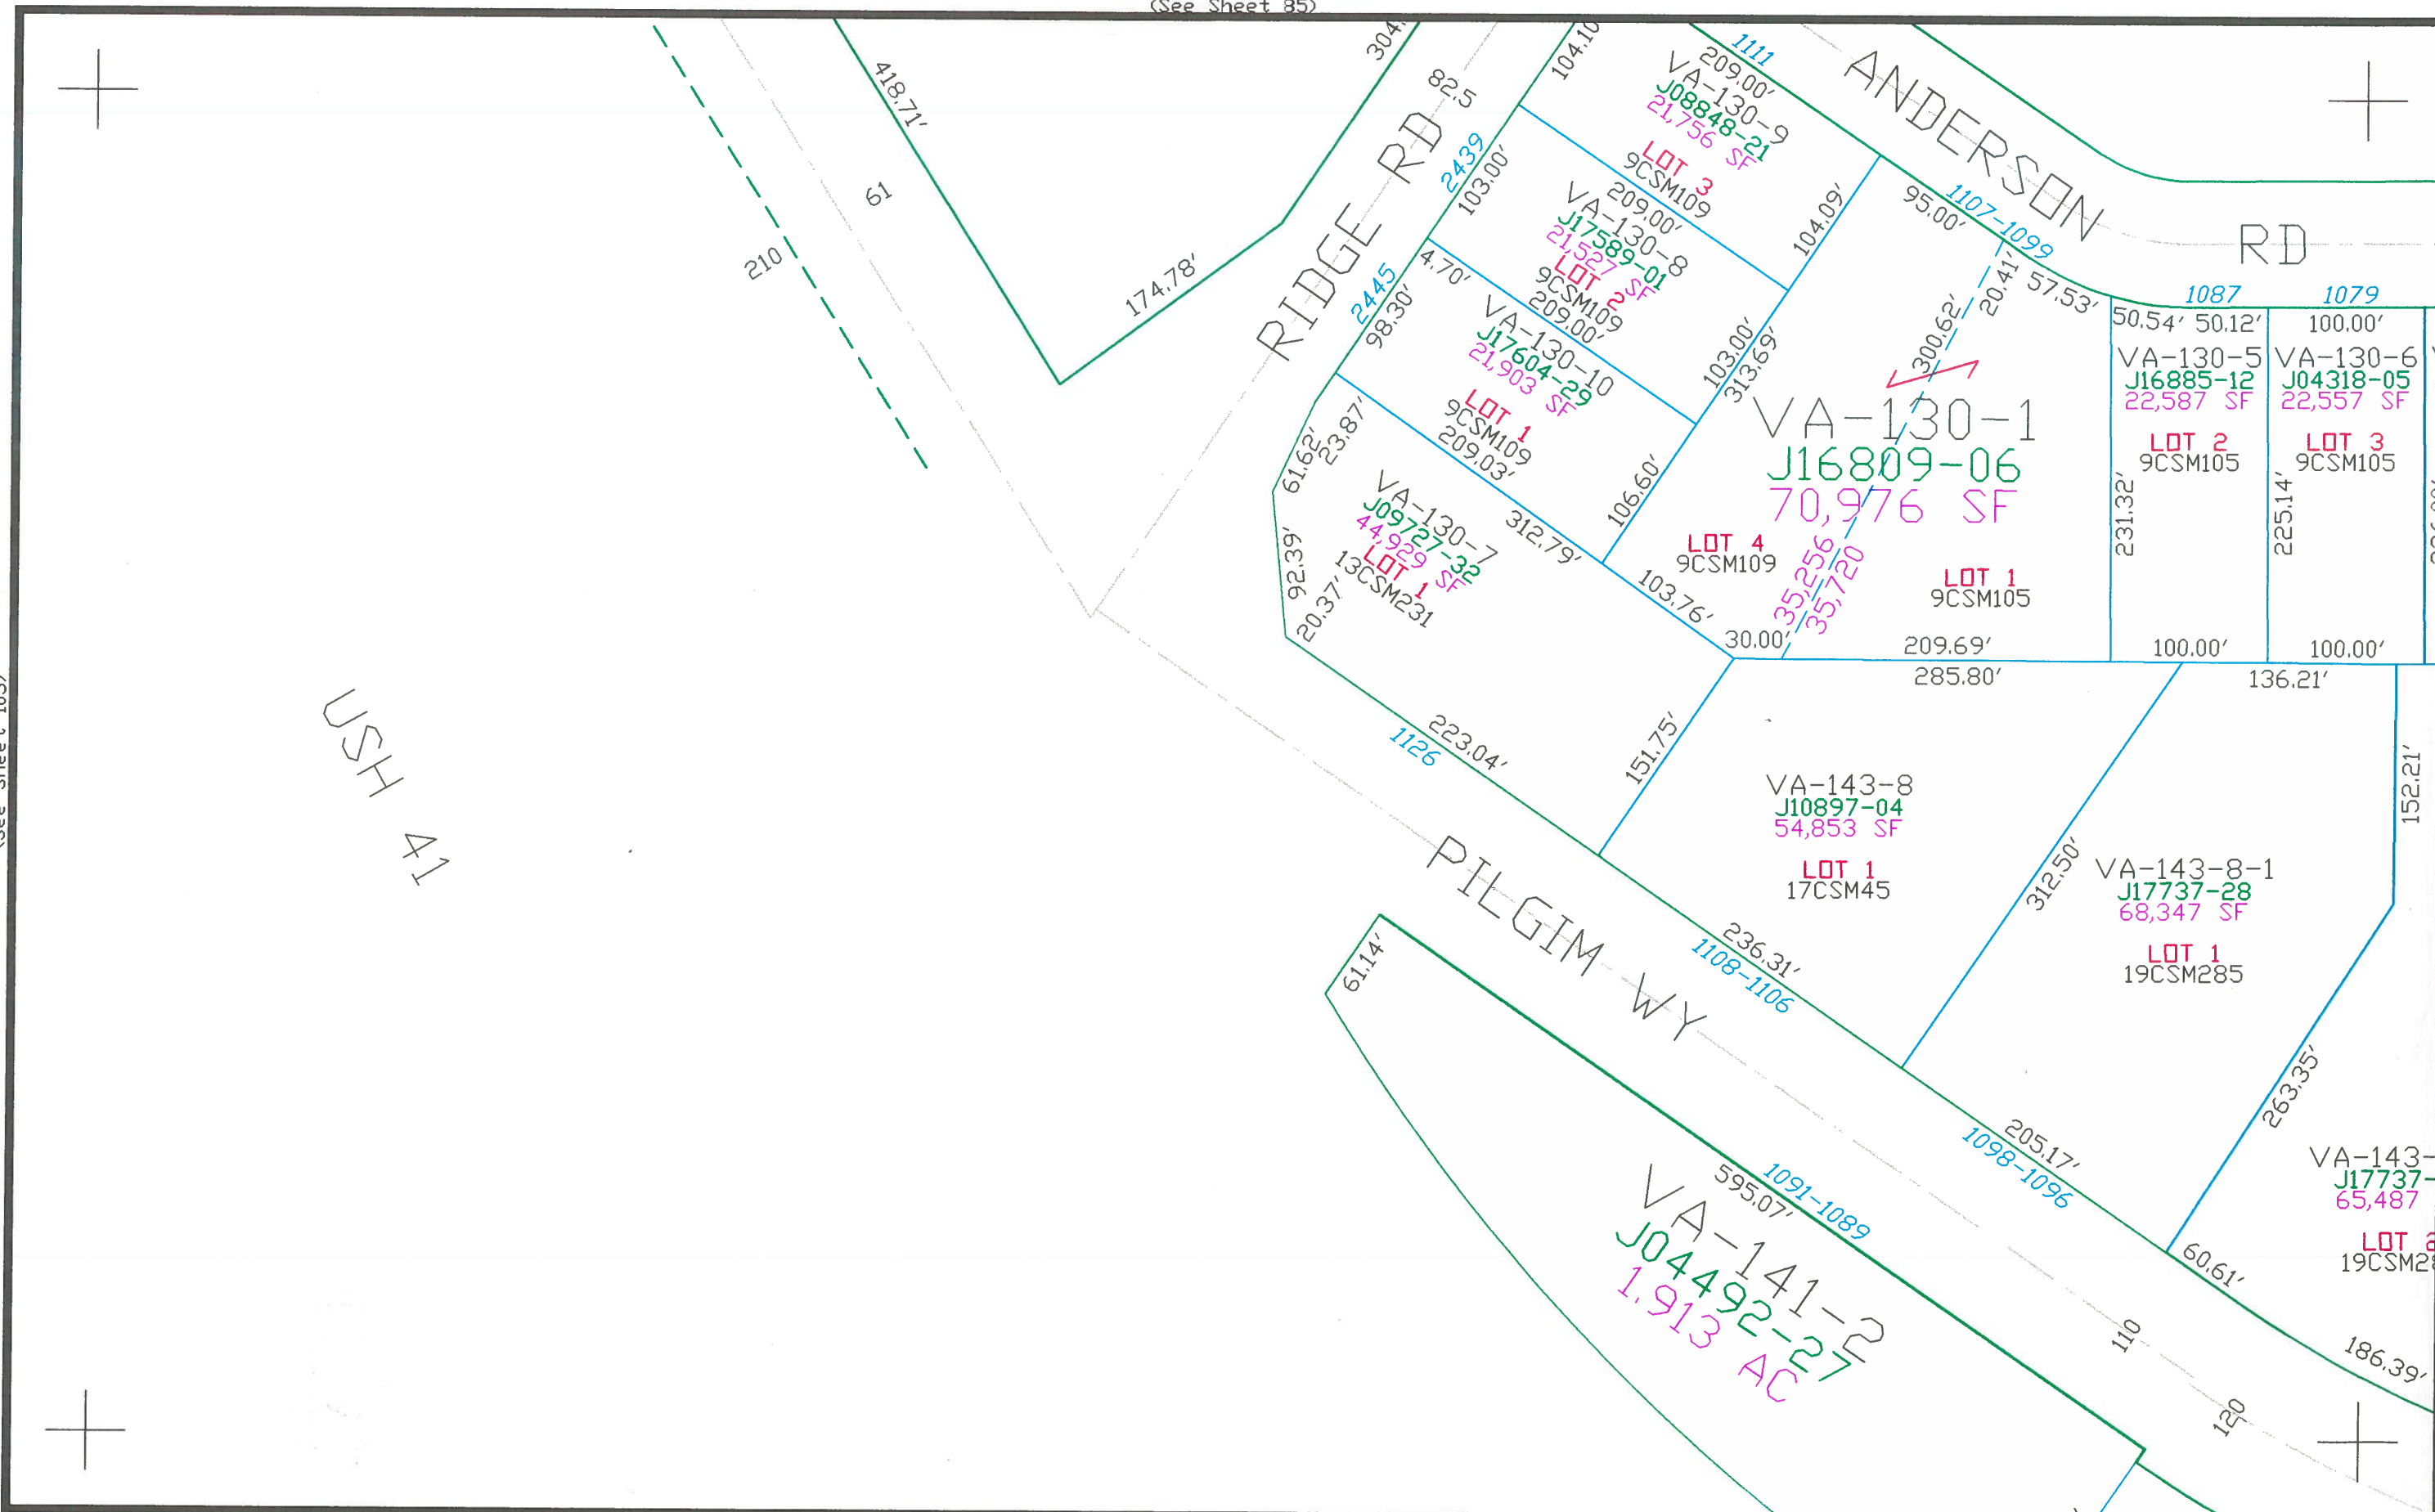

This is a compilation of records and data located in various county offices and is to be used for reference purposes only. The map is controlled by the field measurements between the corners of the Public Land Survey System and the parcels are mapped from available records which may not precisely fit field conditions. Brown County is not responsible for any inaccuracies.



(See Sheet 117)

Scale 1" = 100'

This map was created by the Brown County Survey Department with funding provided by the Village of Ashwaubenon and the Wisconsin Land Information Program.
© 1994 Brown County Survey Department, Green Bay, WI 54305

Village of Ashwaubenon


102

Plot date: 12/12/94

(See Sheet 105)

(See Sheet 87)

(See Sheet 103)

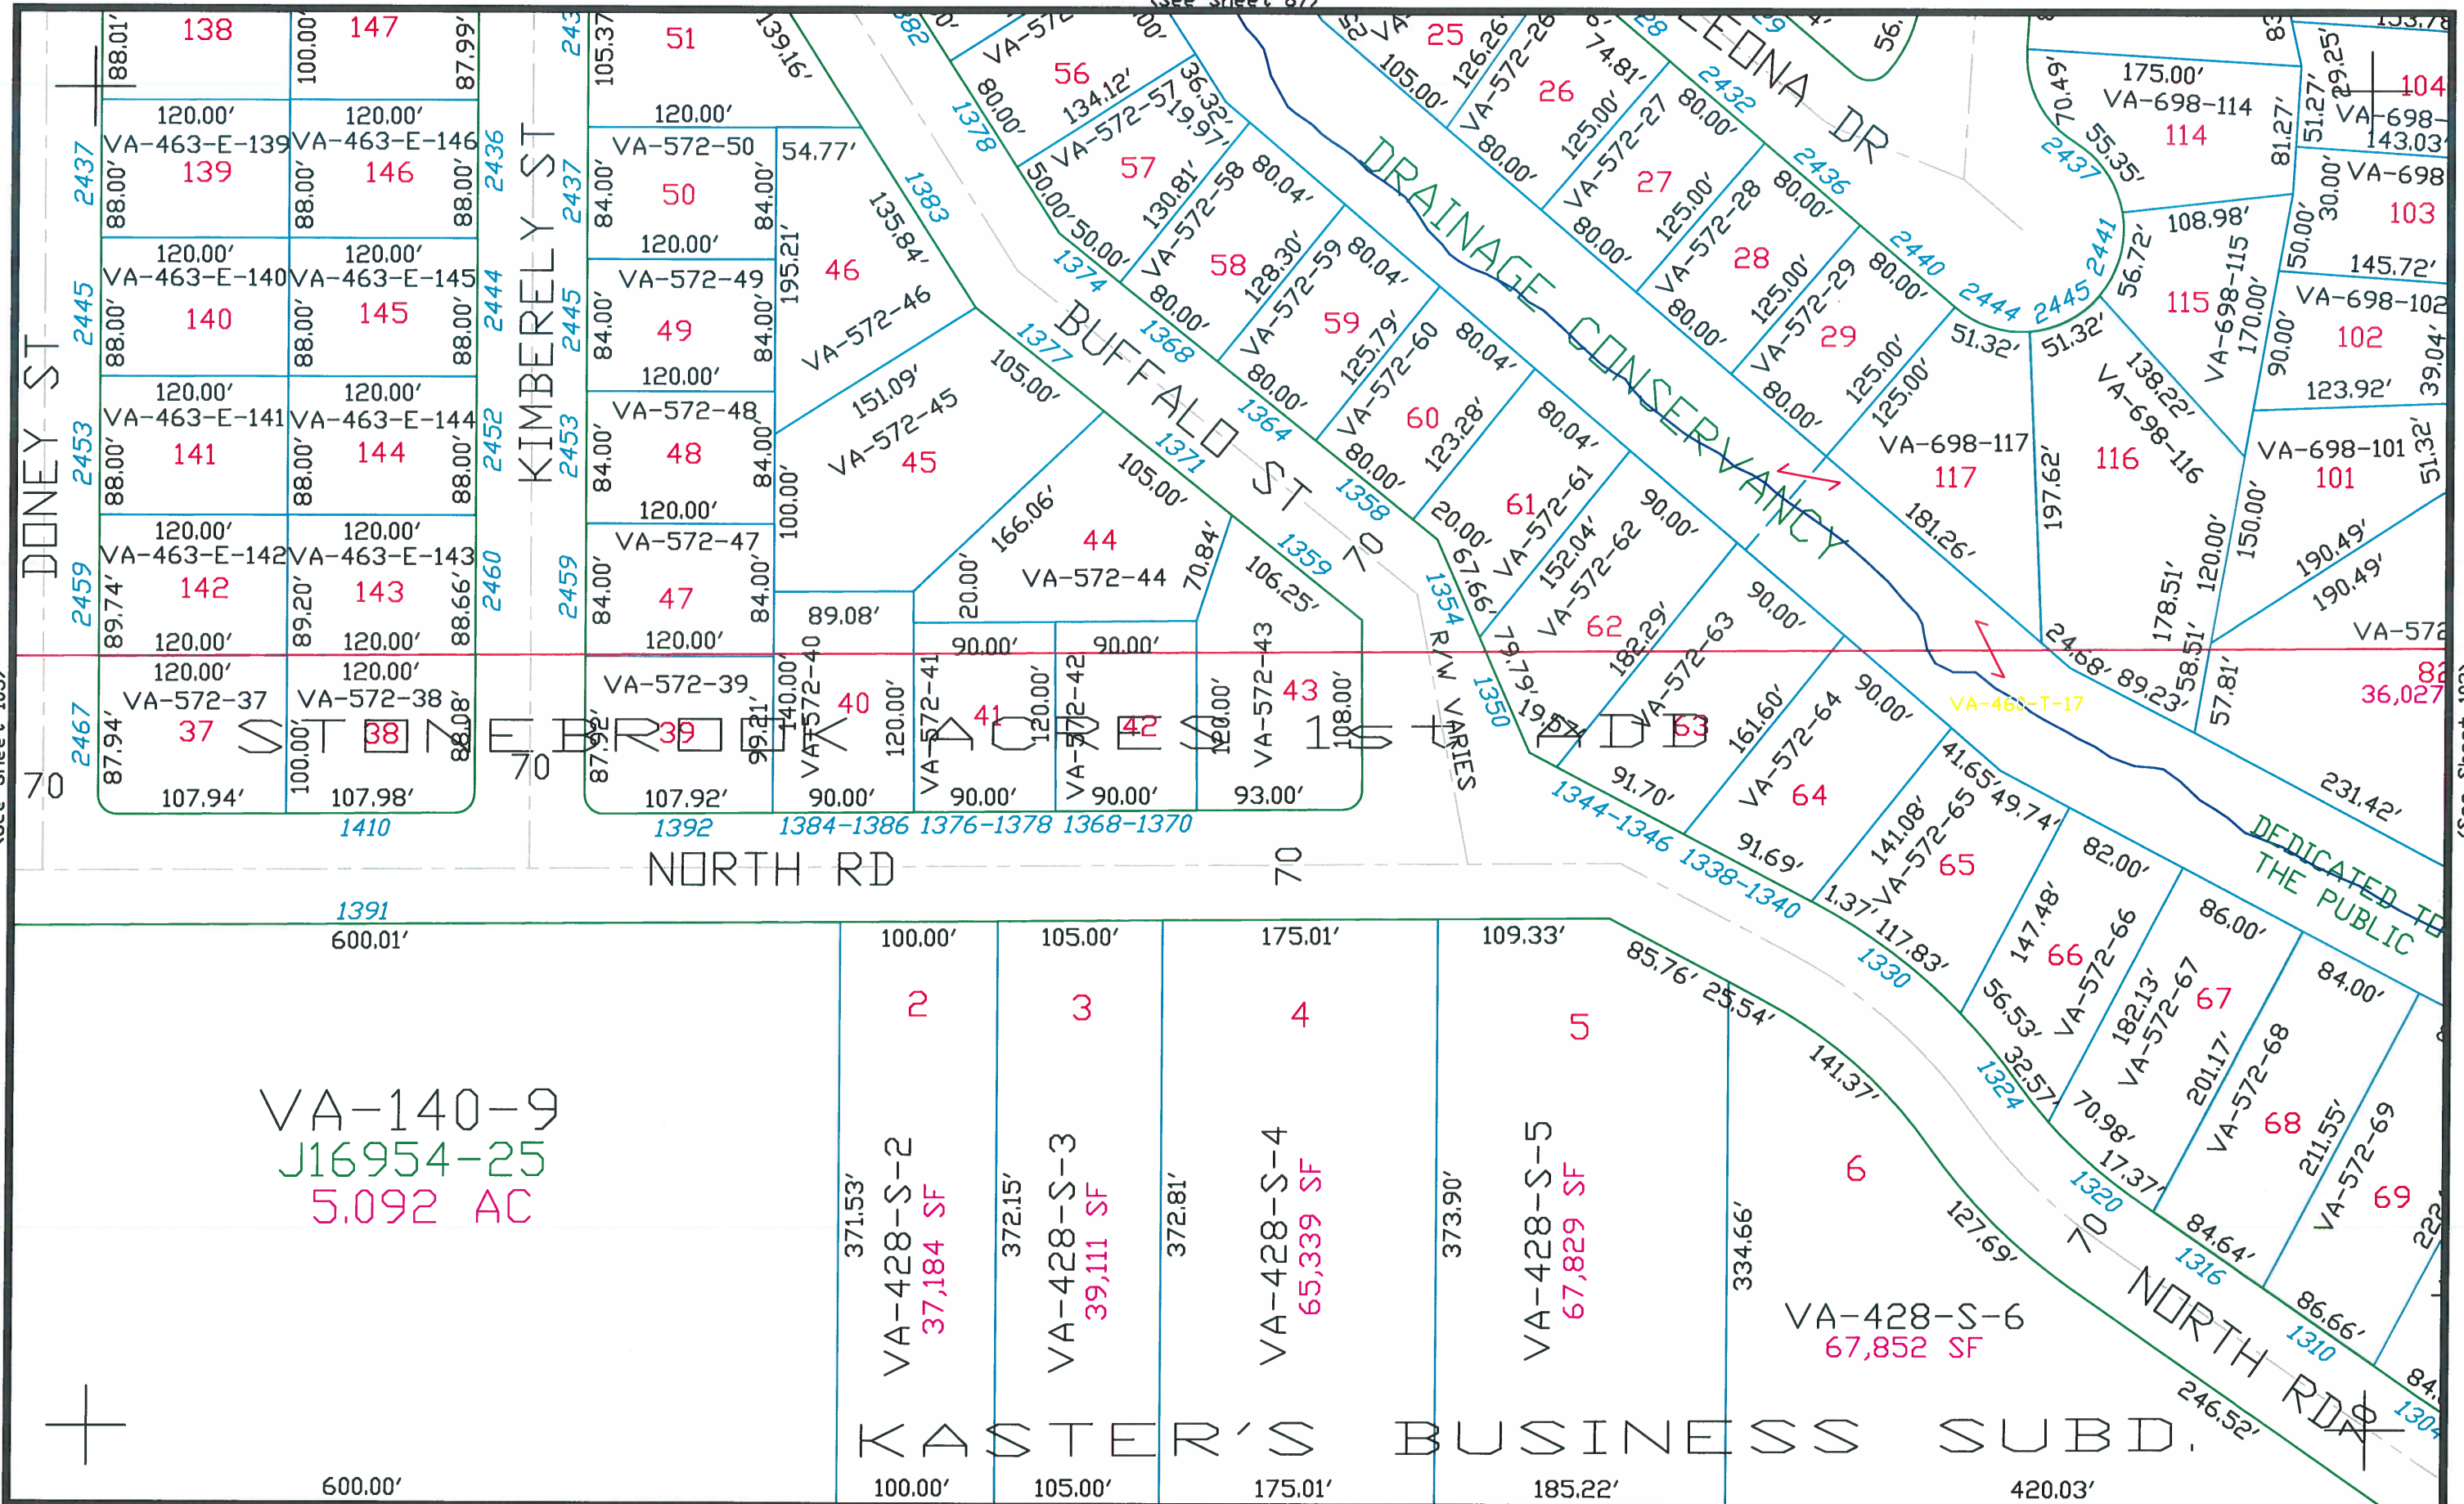

This is a compilation of records and data located in various county offices and is to be used for reference purposes only. The map is controlled by the field measurements between the corners of the Public Land Survey System and the parcels are mapped from available records which may not precisely fit field conditions. Brown County is not responsible for any inaccuracies.

(See Sheet 119)

Scale 1" = 100'

This map was created by the Brown County Survey Department with funding provided by the Village of Ashwaubenon and the Wisconsin Land Information Program.



Village of Ashwaubenon 104

Brown County Plot Date: 12/11/06
RPL Office Drafter: T LESLIE

(See Sheet 88)

(See Sheet 106)

(See Sheet 104)

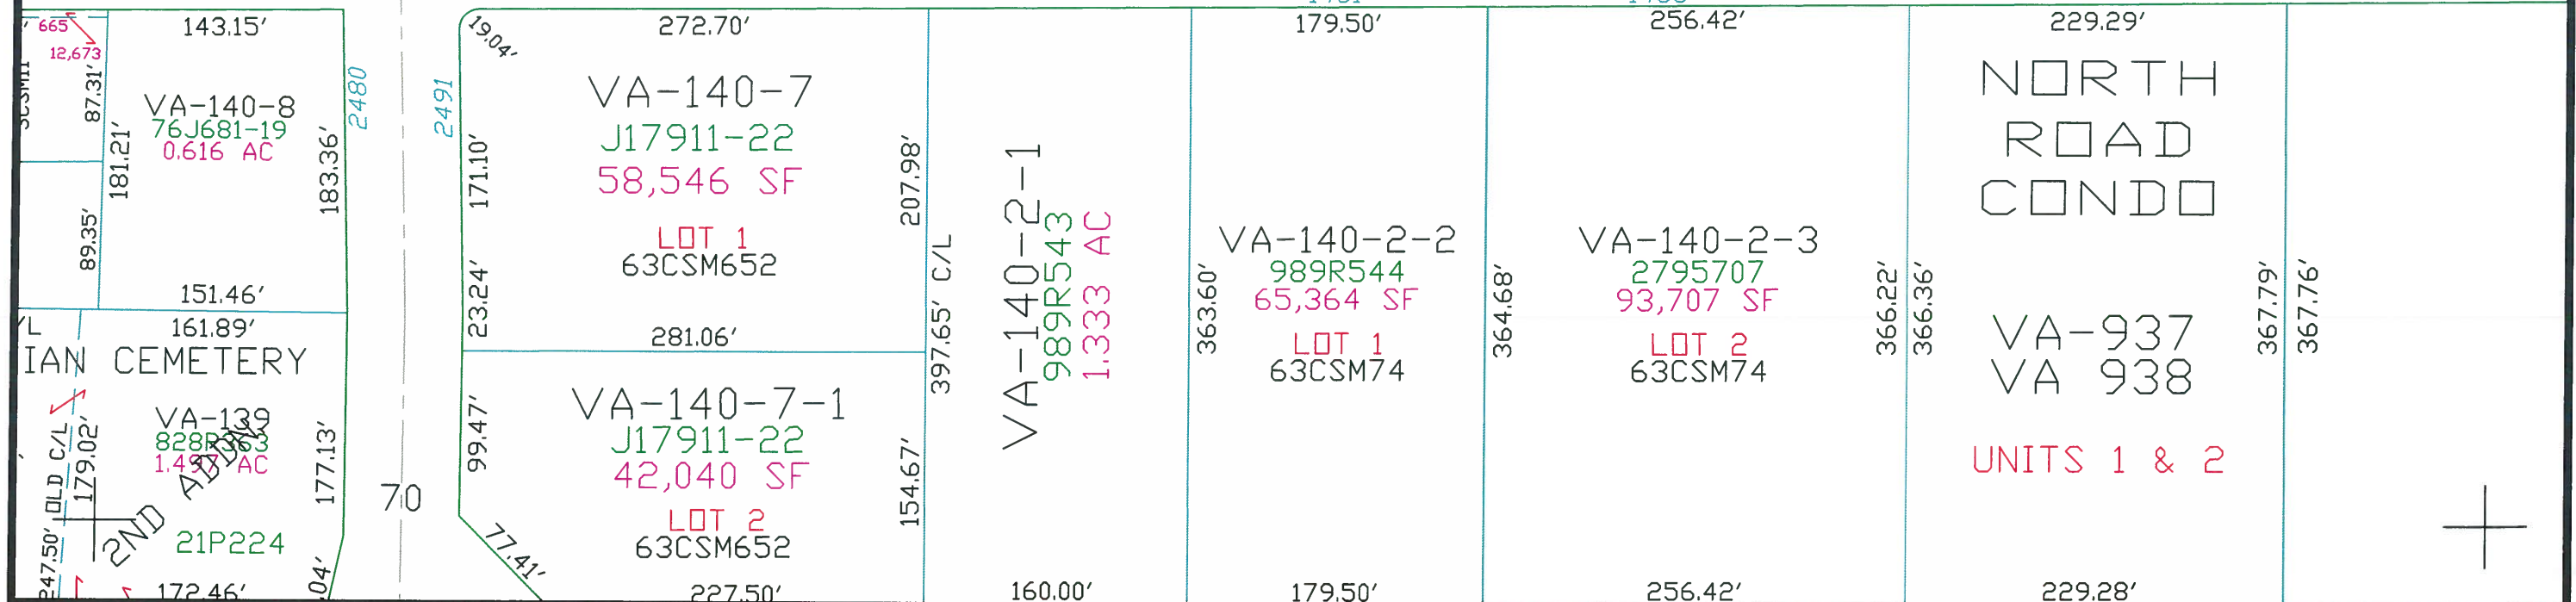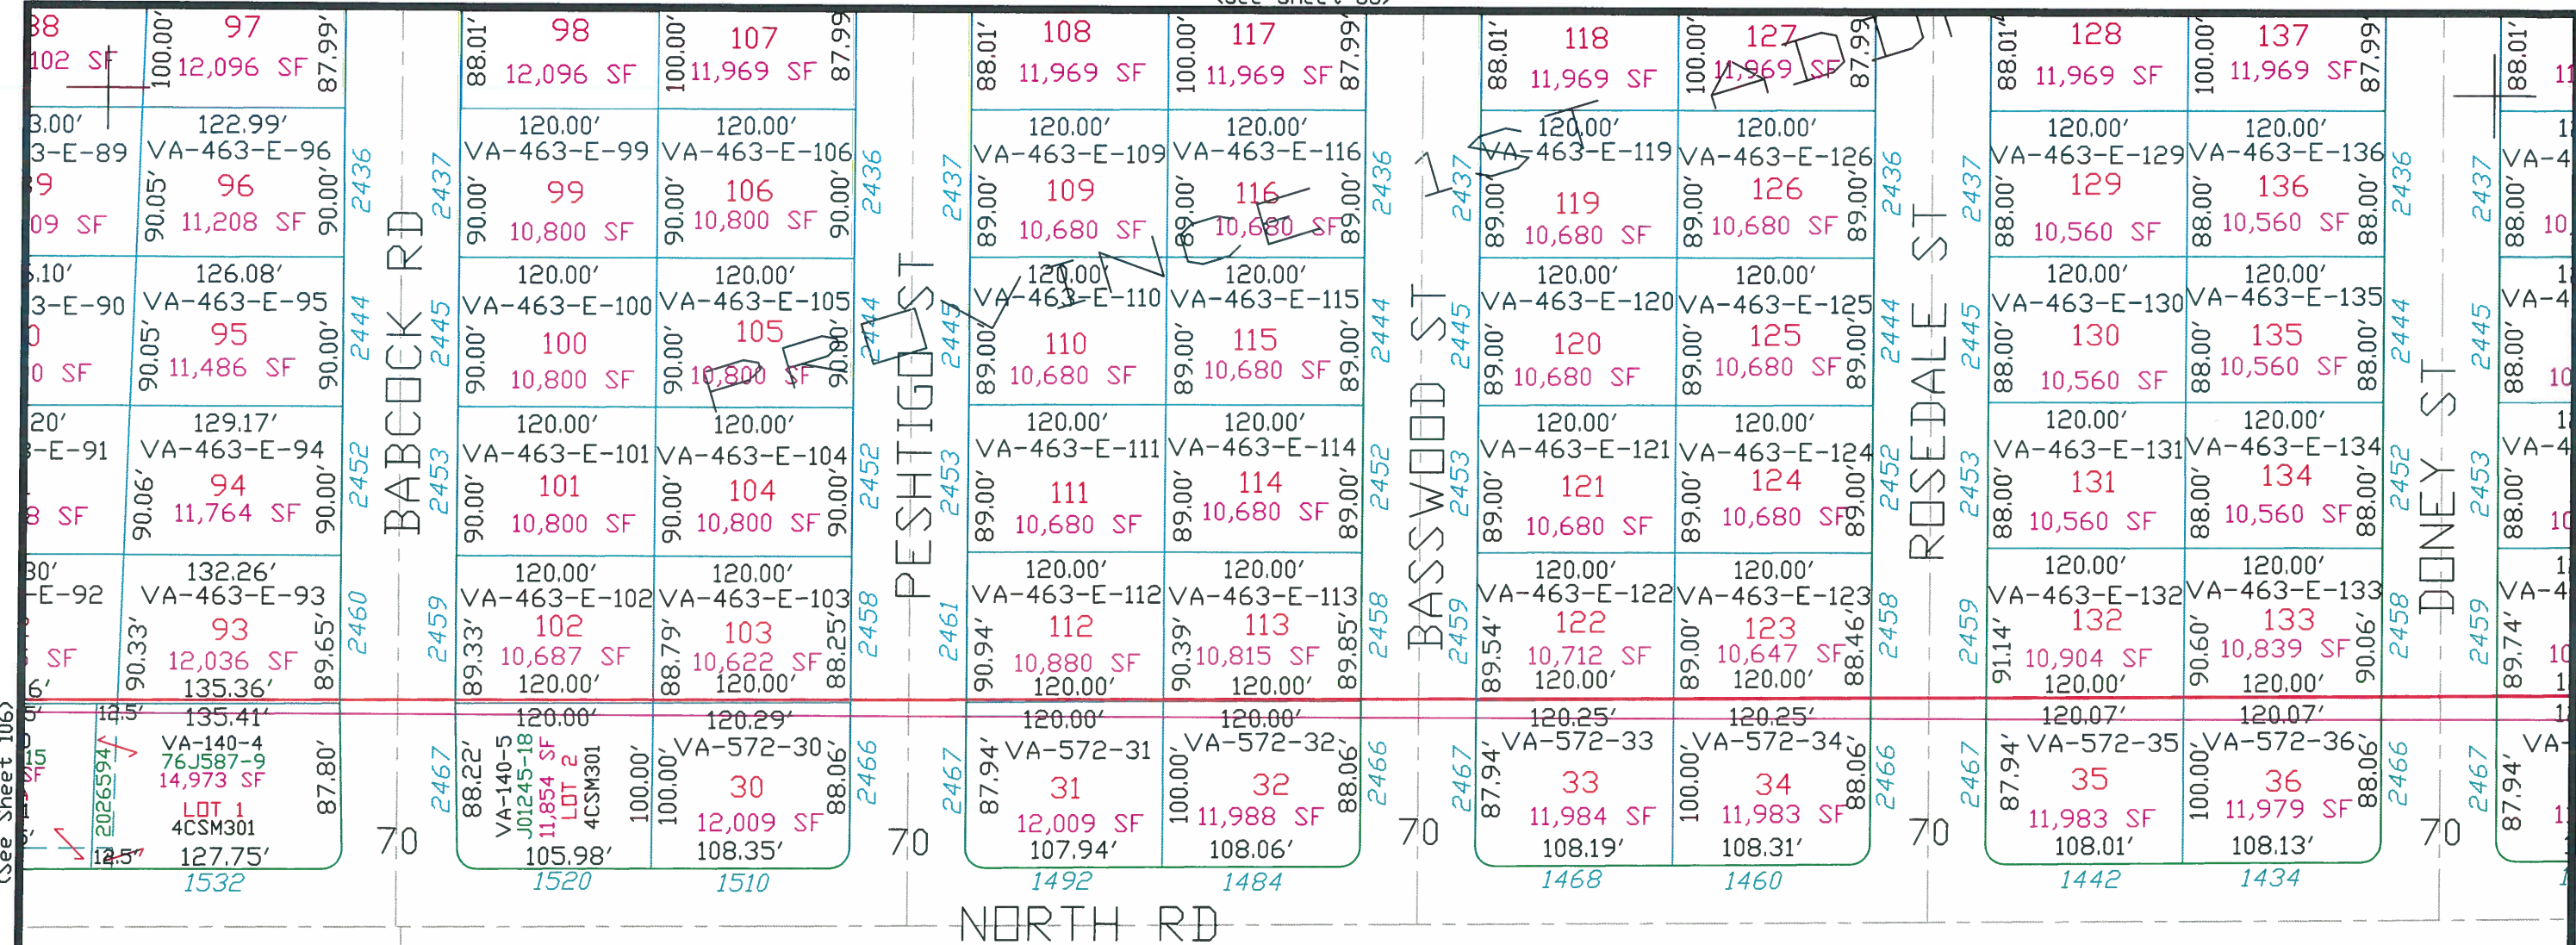

This is a compilation of records and data located in various county offices and is to be used for reference purposes only. The map is controlled by the field measurements between the corners of the Public Land Survey System and the parcels are mapped from available records which may not precisely fit field conditions. Brown County is not responsible for any inaccuracies.

Scale 1" = 100'

(See Sheet 120)


© 2018 BROWN COUNTY SURVEY DEPT.
This map was created by the Brown County Survey Department with funding provided by the Village of Ashwaubenon and the Wisconsin Land Information Program.

Village of Ashwaubenon 105

Brown County Plot Date: 9/10/2018
RPL Office Drafter: C MILLER

(See Sheet 108)

(See Sheet 90)

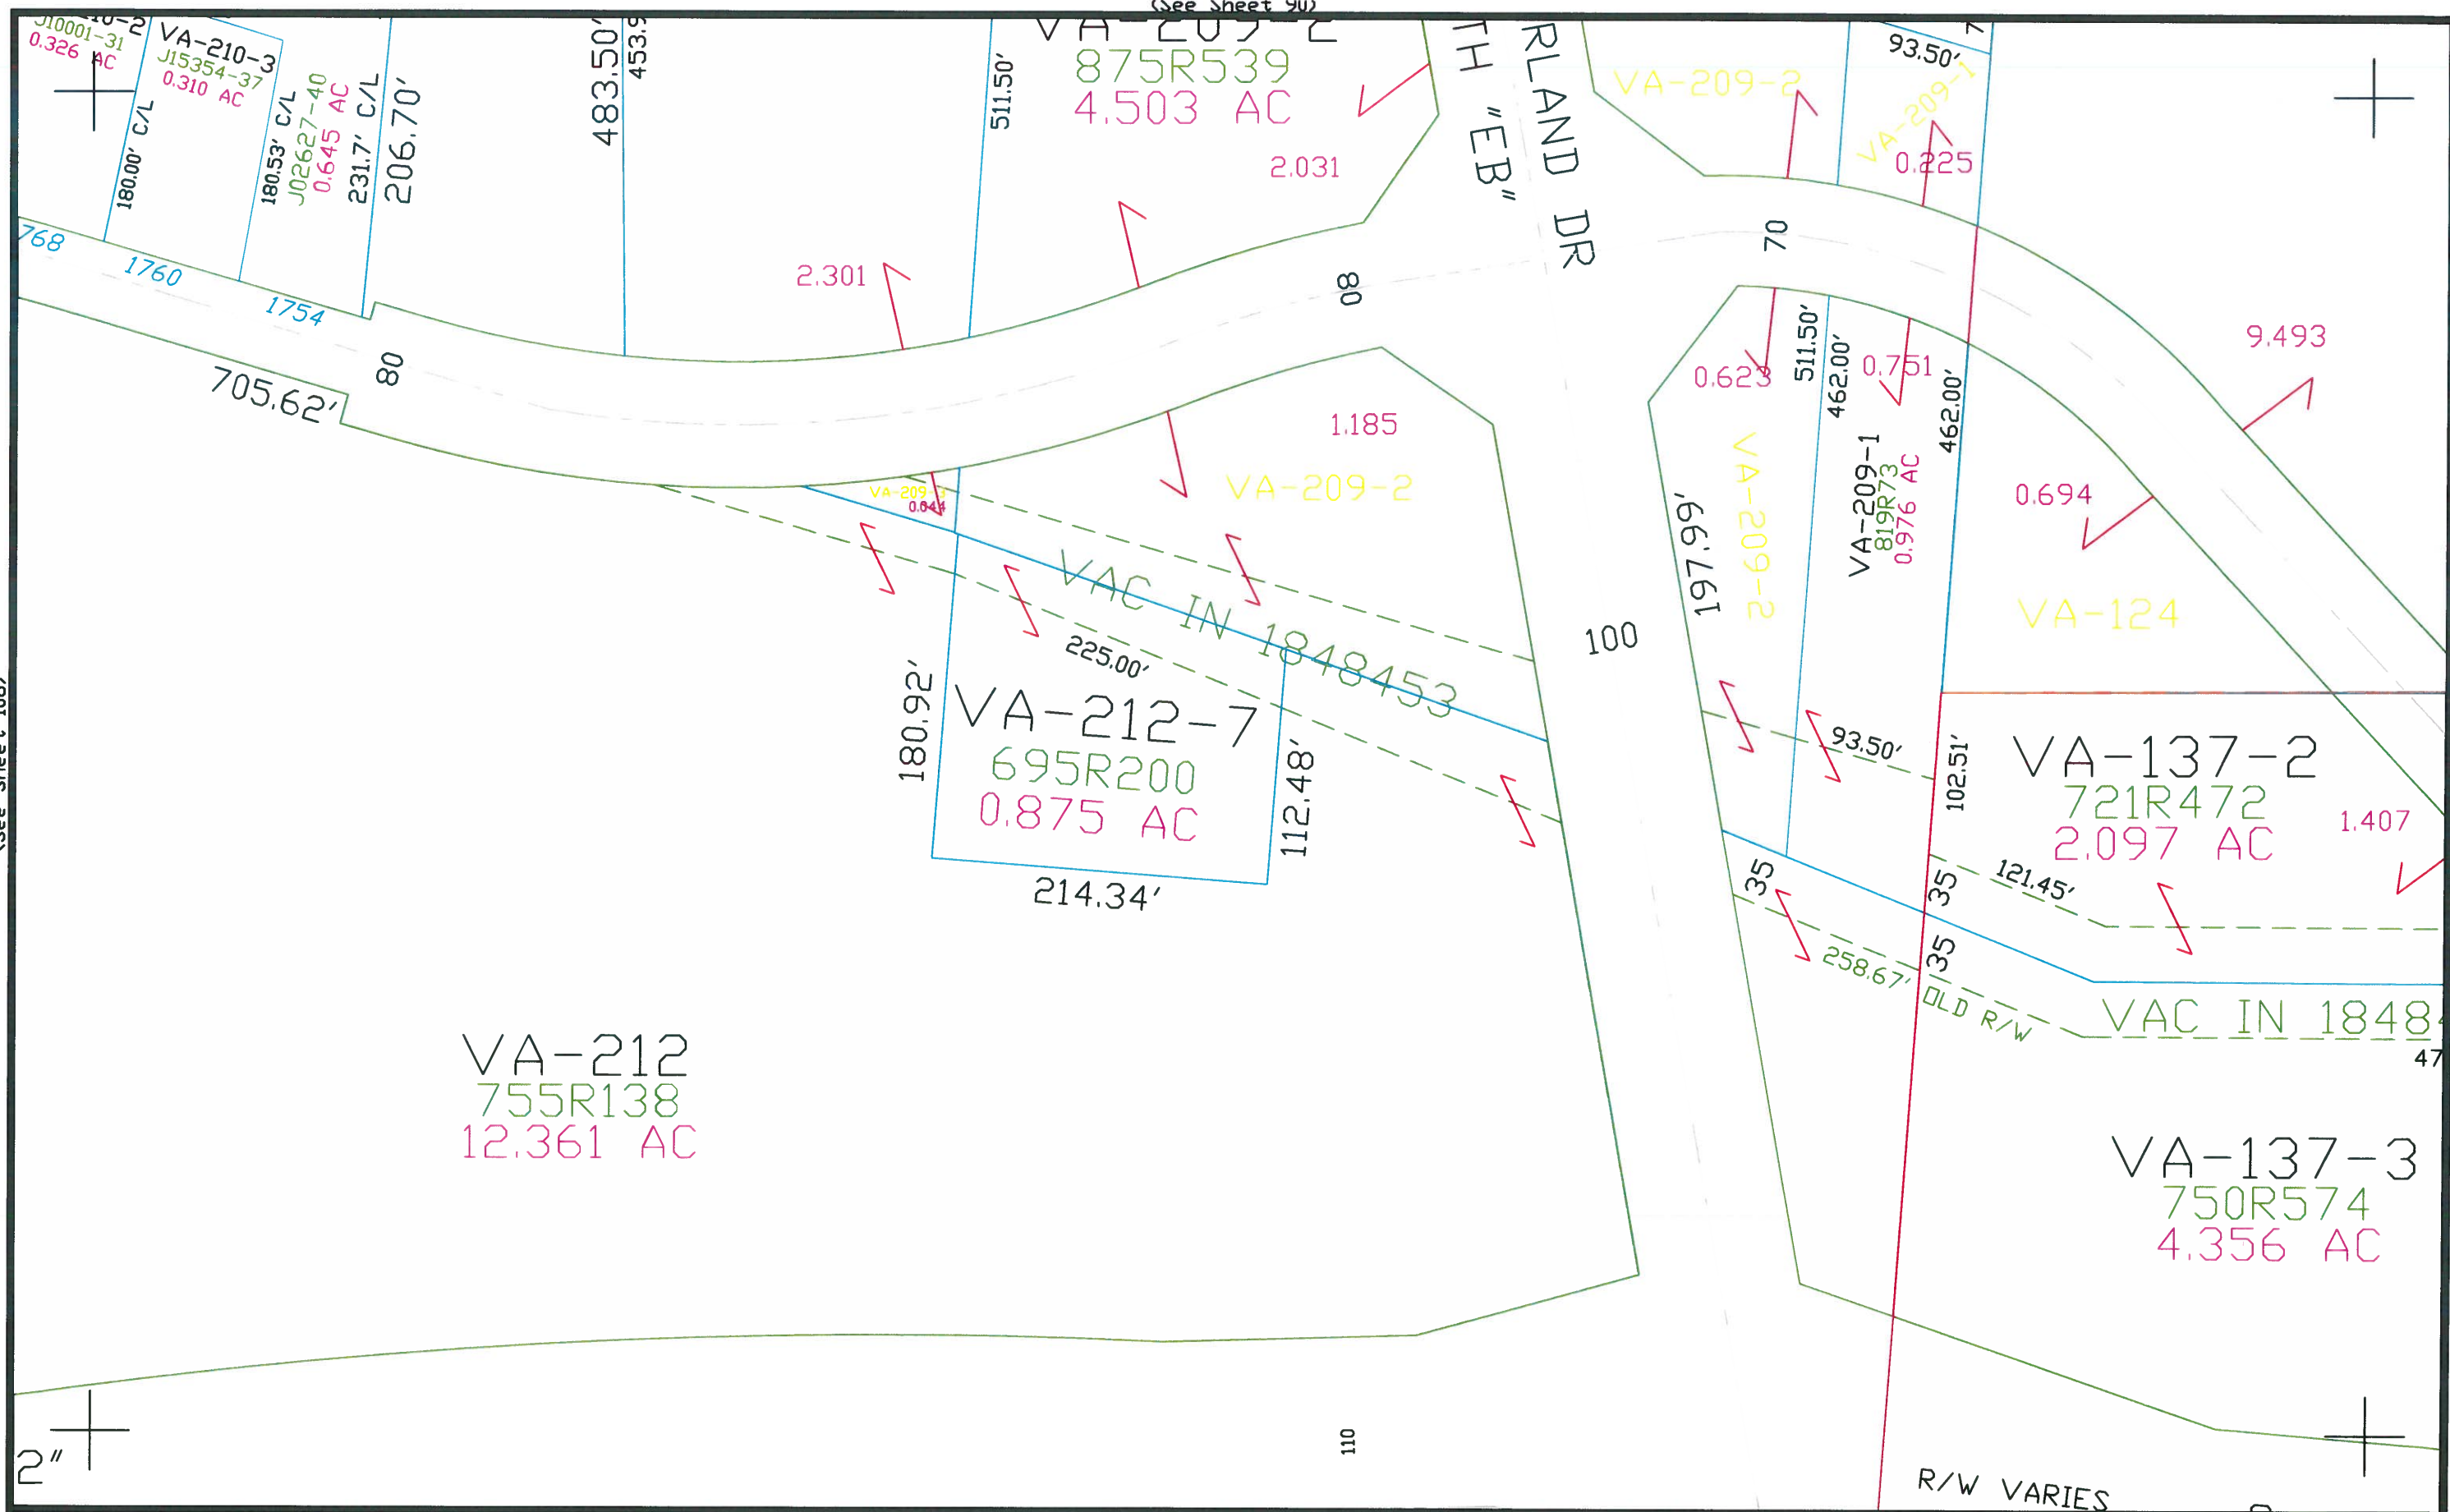

(See Sheet 106)

This is a compilation of records and data located in various county offices and is to be used for reference purposes only. The map is controlled by the field measurements between the corners of the Public Land Survey System and the parcels are mapped from available records which may not precisely fit field conditions. Brown County is not responsible for any inaccuracies.



Scale 1" = 100'




(See Sheet 122)

© 2014 BROWN COUNTY SURVEY DEPT.

This map was created by the Brown County Survey Department with funding provided by the Village of Ashwaubenon and the Wisconsin Land Information Program.

Village of Ashwaubenon 107

Brown County Plot Date: 9/11/2014
RPL Office Drafter: T LESLIE

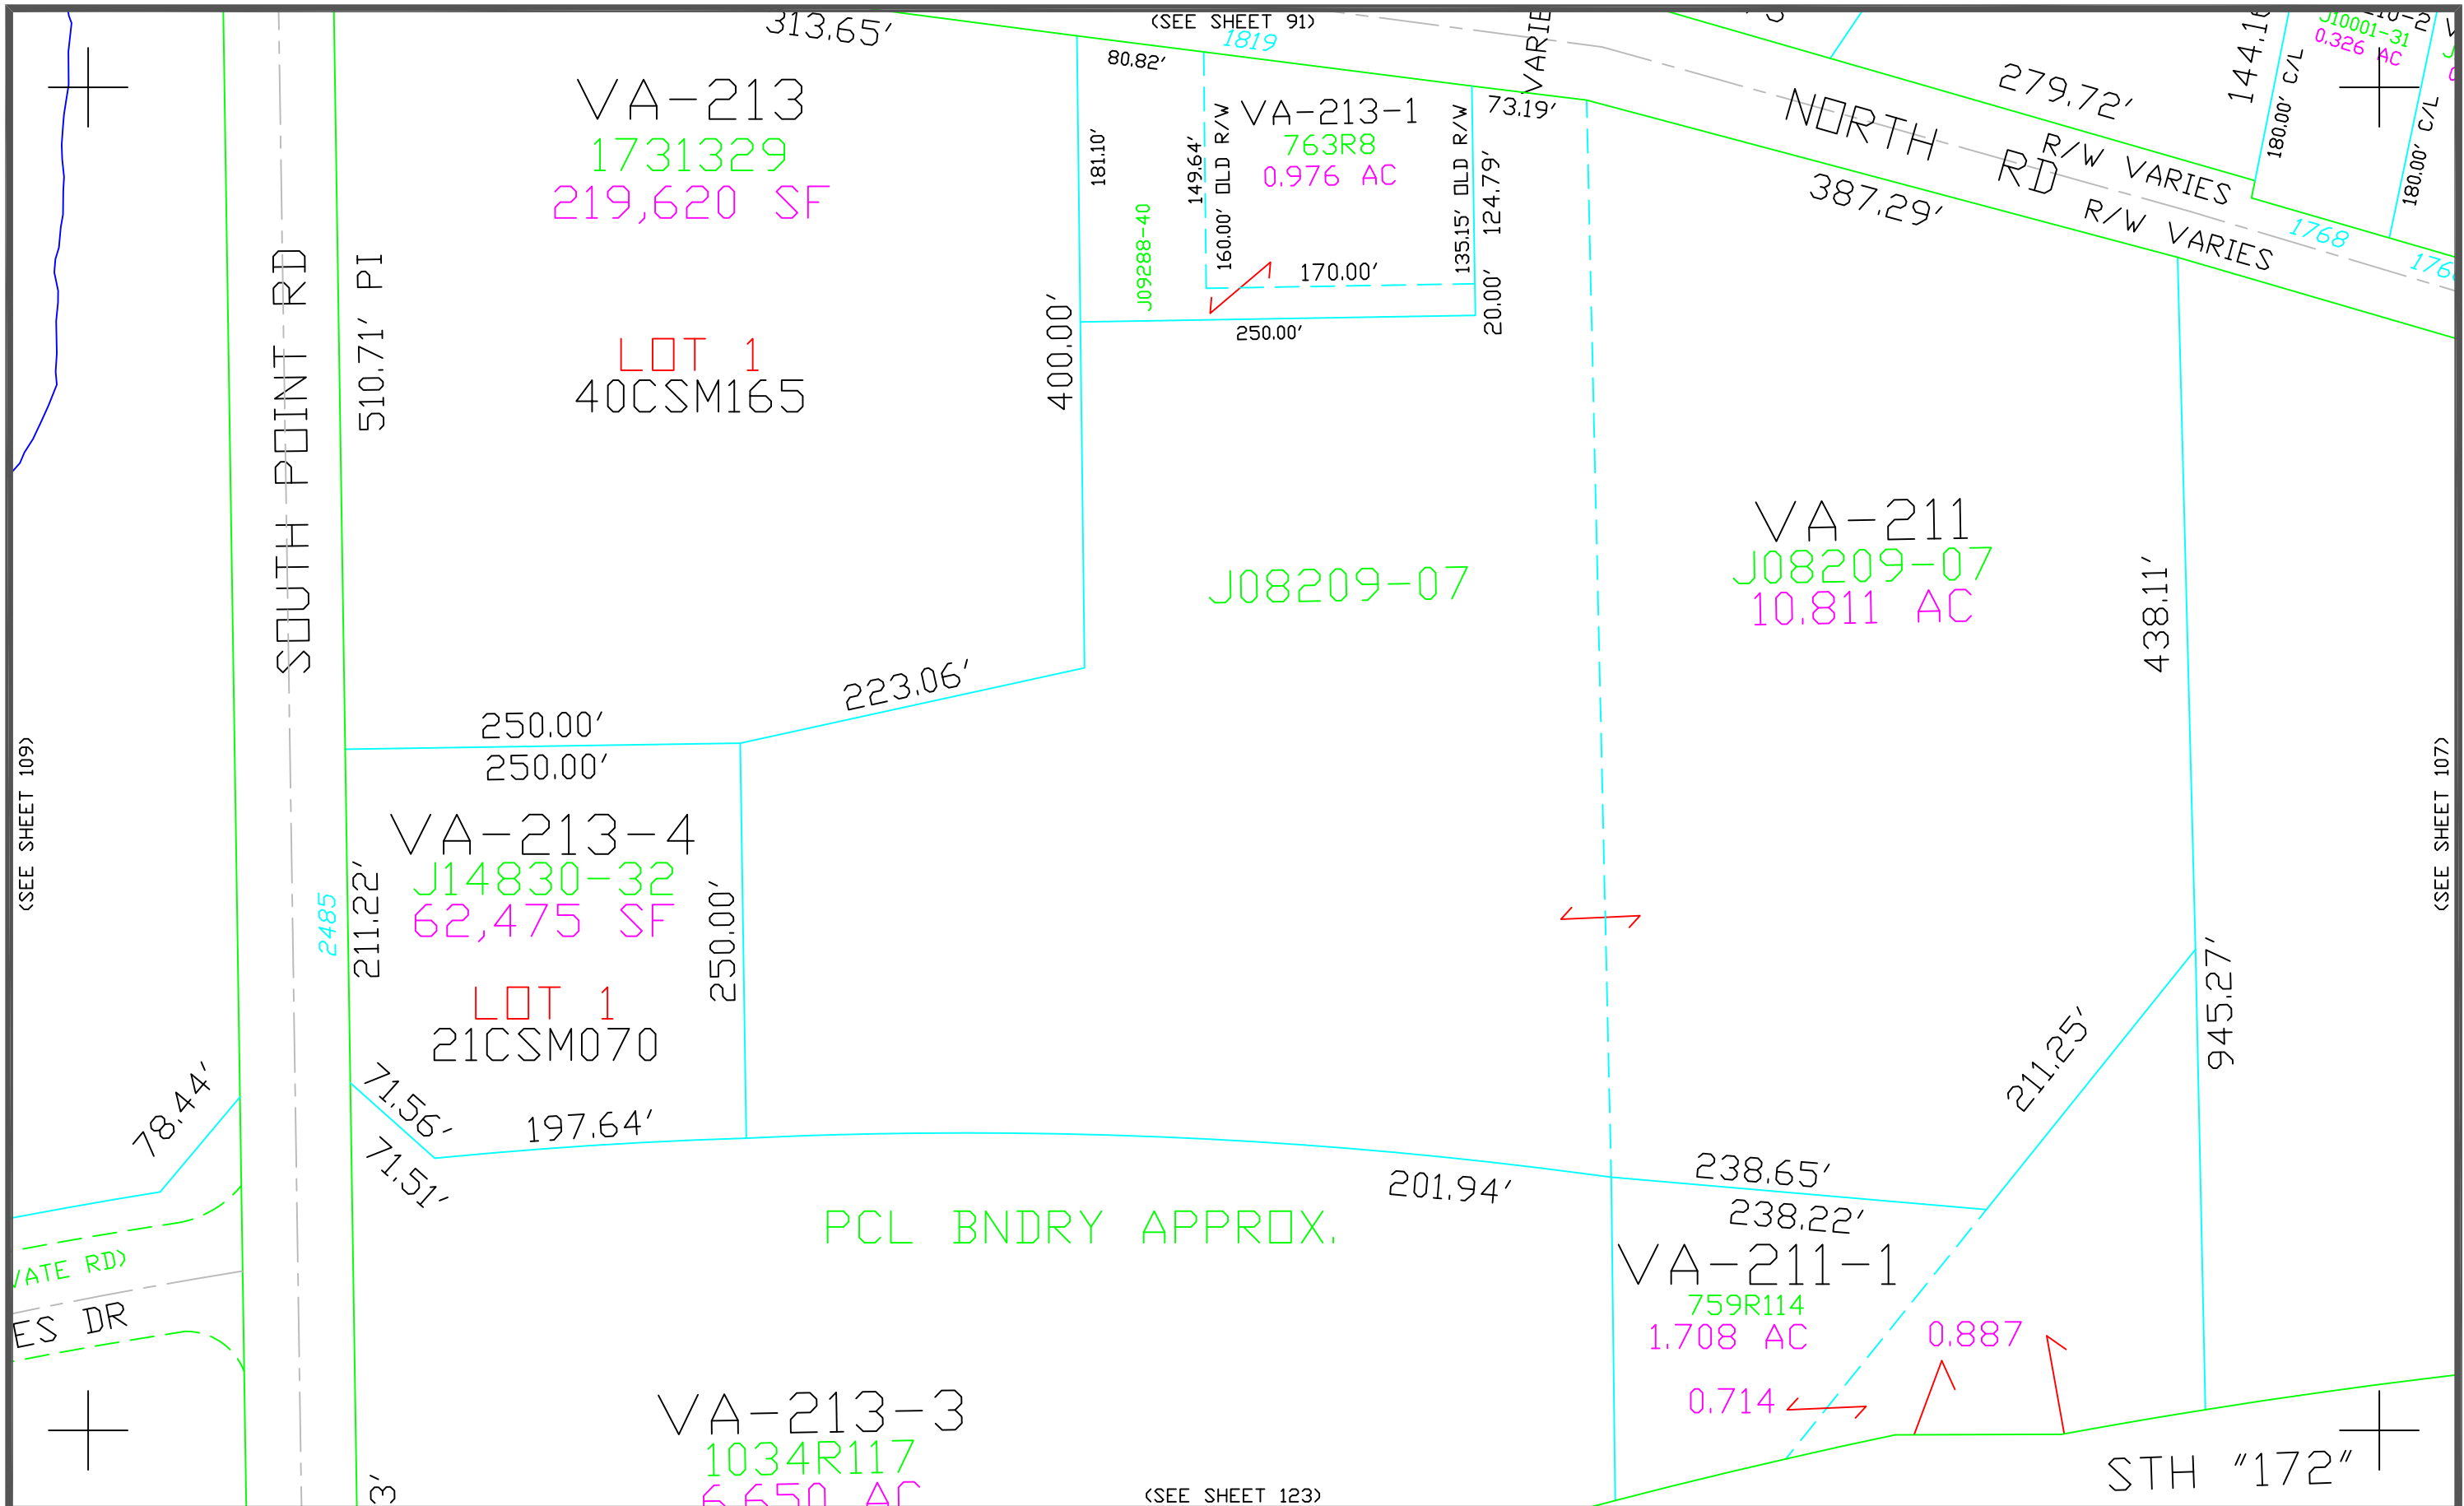

(SEE SHEET 109)

(SEE SHEET 107)

This is a compilation of records and data located in various county offices and is to be used for reference purposes only. The map is controlled by the field measurements between the corners of the Public Land Survey System and the parcels are mapped from available records which may not precisely fit field conditions. Brown County is not responsible for any inaccuracies.

Scale 1" = 100'

© 2023 BROWN COUNTY SURVEY DEPT.
This map was created by the Brown County Survey Department with funding provided by the Village of Ashwaubenon and the Wisconsin Land Information Program.

Village of Ashwaubenon 108
Brown County Plot Date: 11/27/2023
RPL Office Drafter: T LESLIE

(See Sheet 110)

16-2
618
4 AC

VA-216-1
J09741-38
10.322 AC

VA-214-1
J09741-38
17.362 AC

918.80'

(PRIVATE RD)
MAES DR

19

(See Sheet 108)

This is a compilation of records and data located in various county offices and is to be used for reference purposes only. The map is controlled by the field measurements between the corners of the Public Land Survey System and the parcels are mapped from available records which may not precisely fit field conditions. Brown County is not responsible for any inaccuracies.

Scale 1" = 100'

(See Sheet 124)

This map was created by the Brown County Survey Department with funding provided by the Village of Ashwaubenon and the Wisconsin Land Information Program.

Village of Ashwaubenon 109
Brown County Plot Date: 9/28/09
RPL Office Drafter: T LESLIE

(See Sheet 93)

36

636.55' C/L

547.00'

VA-217-2
588R191
4.869 AC

270.00'

650.98'

1513.56'

VA-216-2
970R618
24.504 AC

CITY OF GREEN BAY

(See Sheet 109)

This is a compilation of records and data located in various county offices and is to be used for reference purposes only. The map is controlled by the field measurements between the corners of the Public Land Survey System and the parcels are mapped from available records which may not precisely fit field conditions. Brown County is not responsible for any inaccuracies.



(See Sheet 125)

Scale 1" = 100'

This map was created by the Brown County Survey Department with funding provided by the Village of Ashwaubenon and the Wisconsin Land Information Program.
© 1994 Brown County Survey Department, Green Bay, WI 54305

Village of
Ashwaubenon


110

Plot date: 11/28/94

(See Sheet 96)

S.T.H. 172

(See Sheet 112)

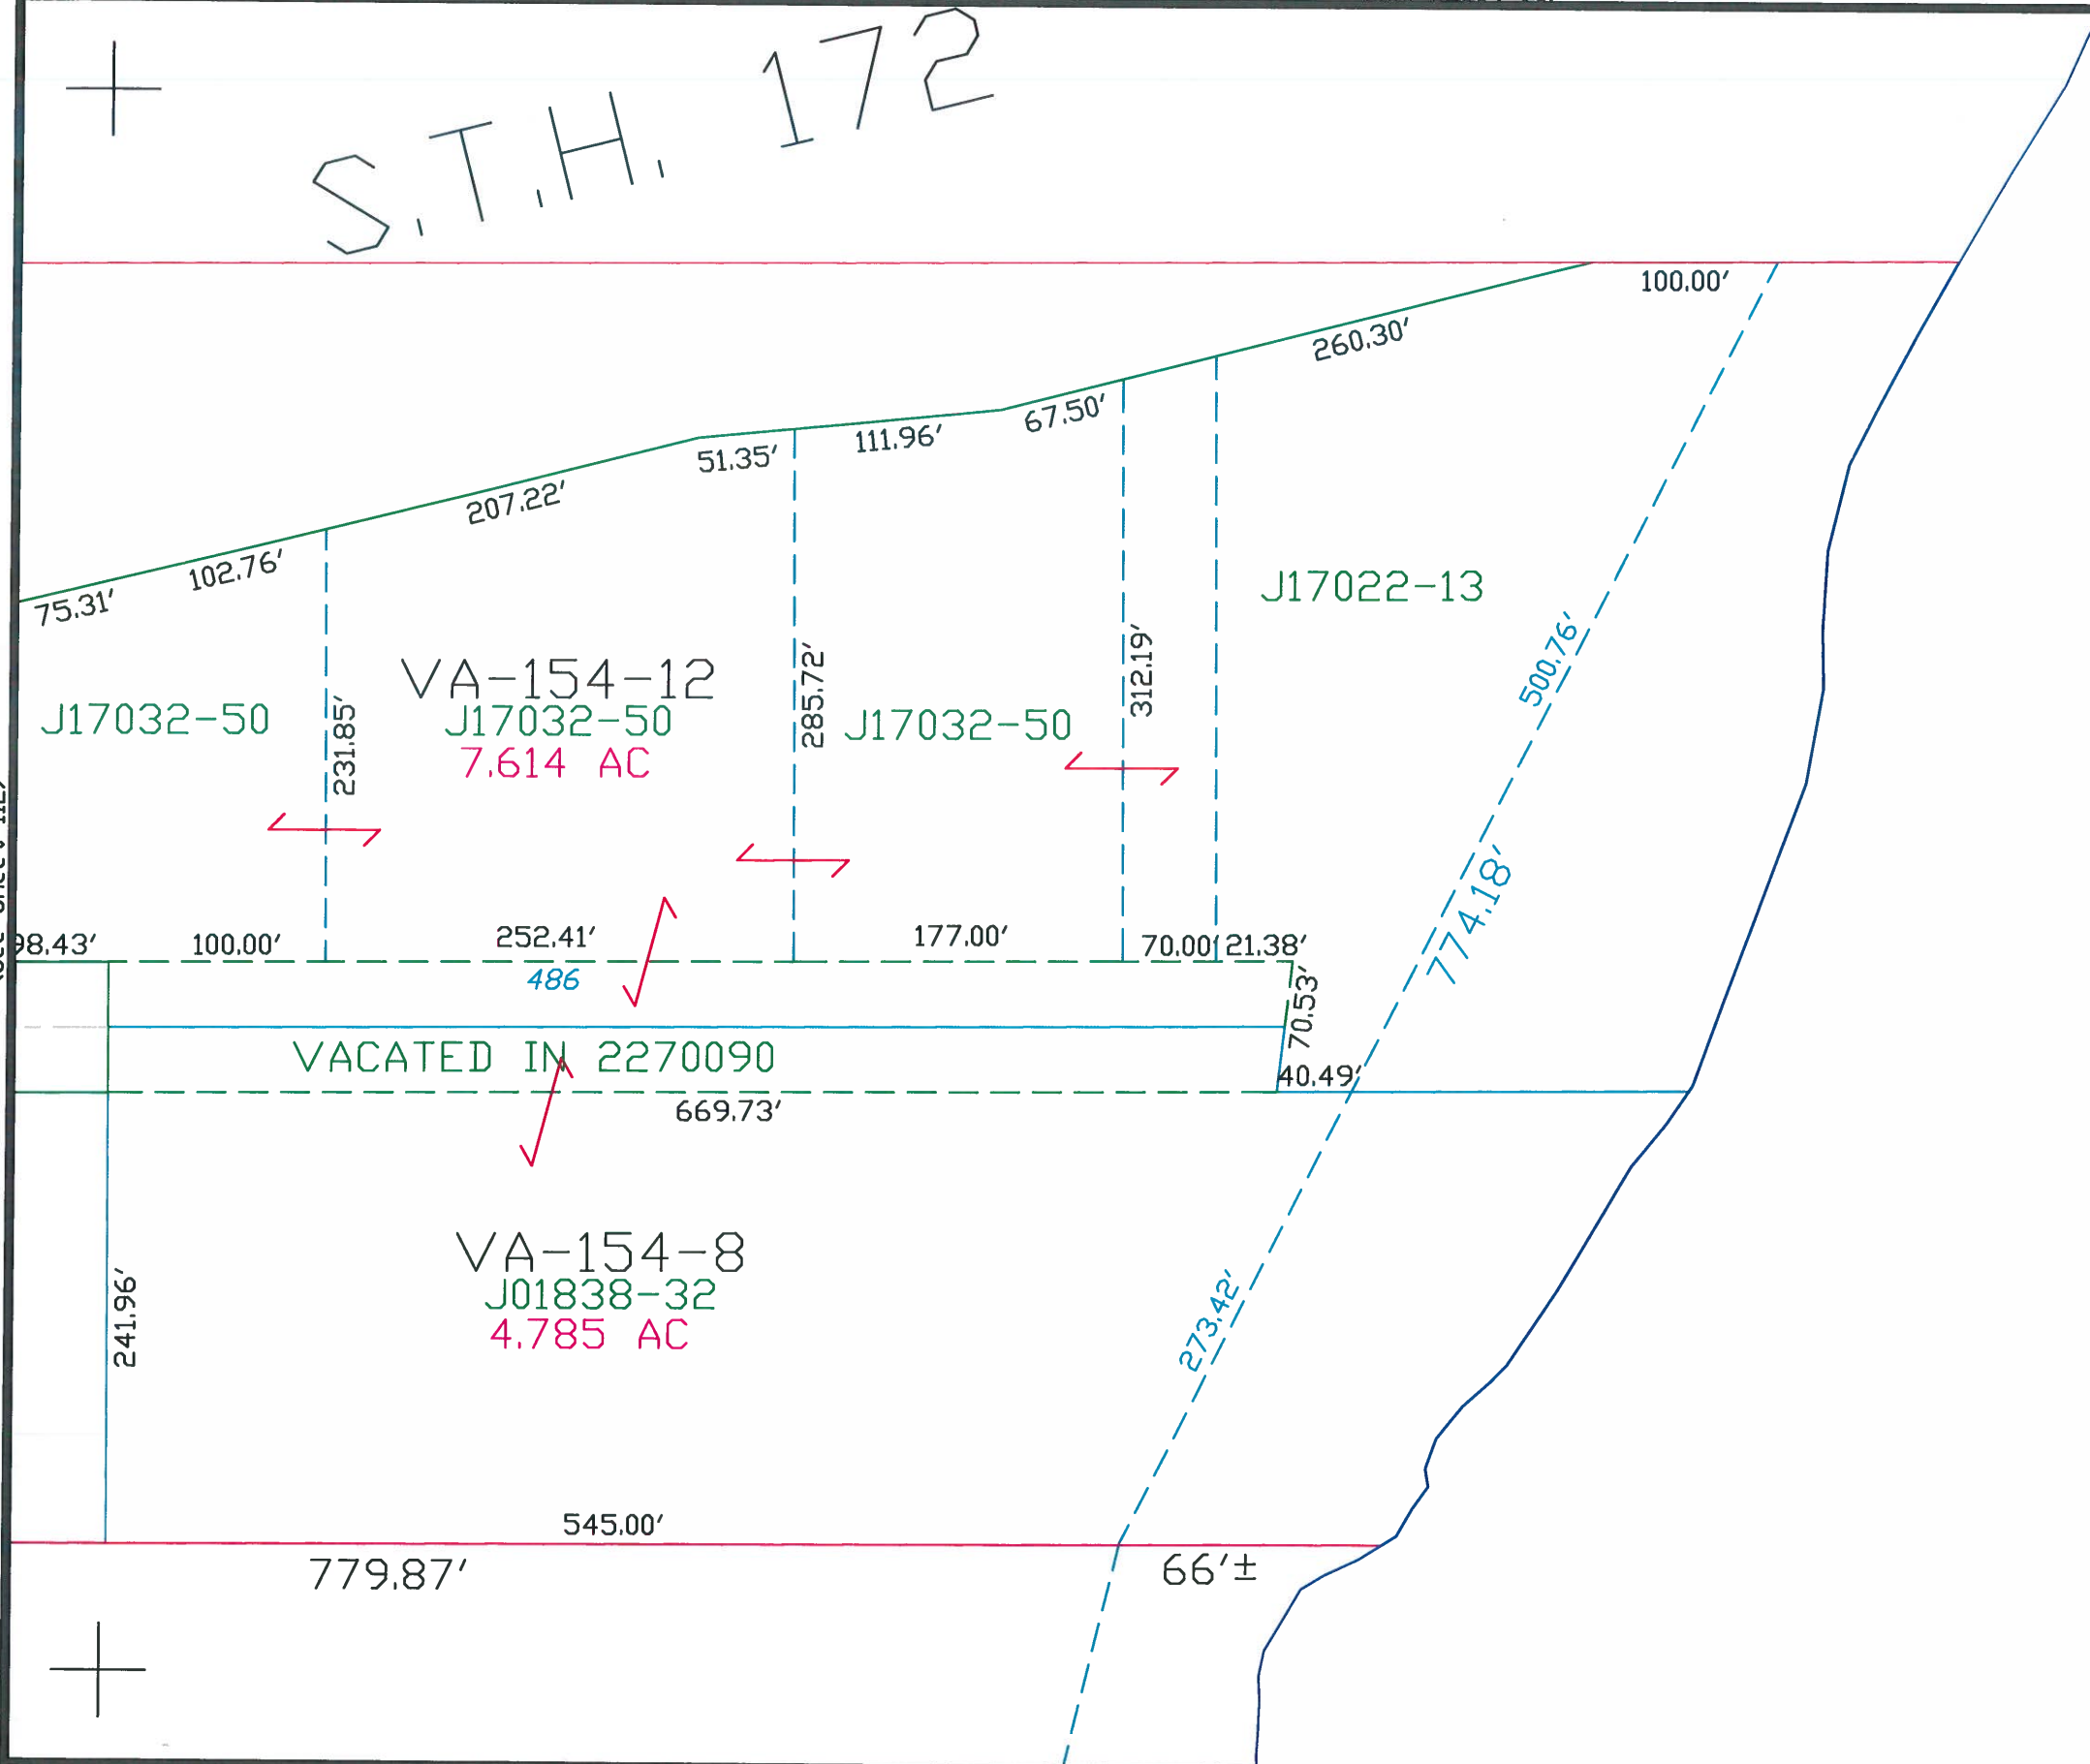

FOX RIVER

This is a compilation of records and data located in various county offices and is to be used for reference purposes only. The map is controlled by the field measurements between the corners of the Public Land Survey System and the parcels are mapped from available records which may not precisely fit field conditions. Brown County is not responsible for any inaccuracies.

Scale 1" = 100'

(See Sheet 126)

This map was created by the Brown County Survey Department with funding provided by the Village of Ashwaubenon and the Wisconsin Land Information Program.

Village of Ashwaubenon


Brown County Plot Date: 9/14/06
RPL Office Drafter: T LESLIE

111

(See Sheet 112)

(See Sheet 113)

(See Sheet 111)

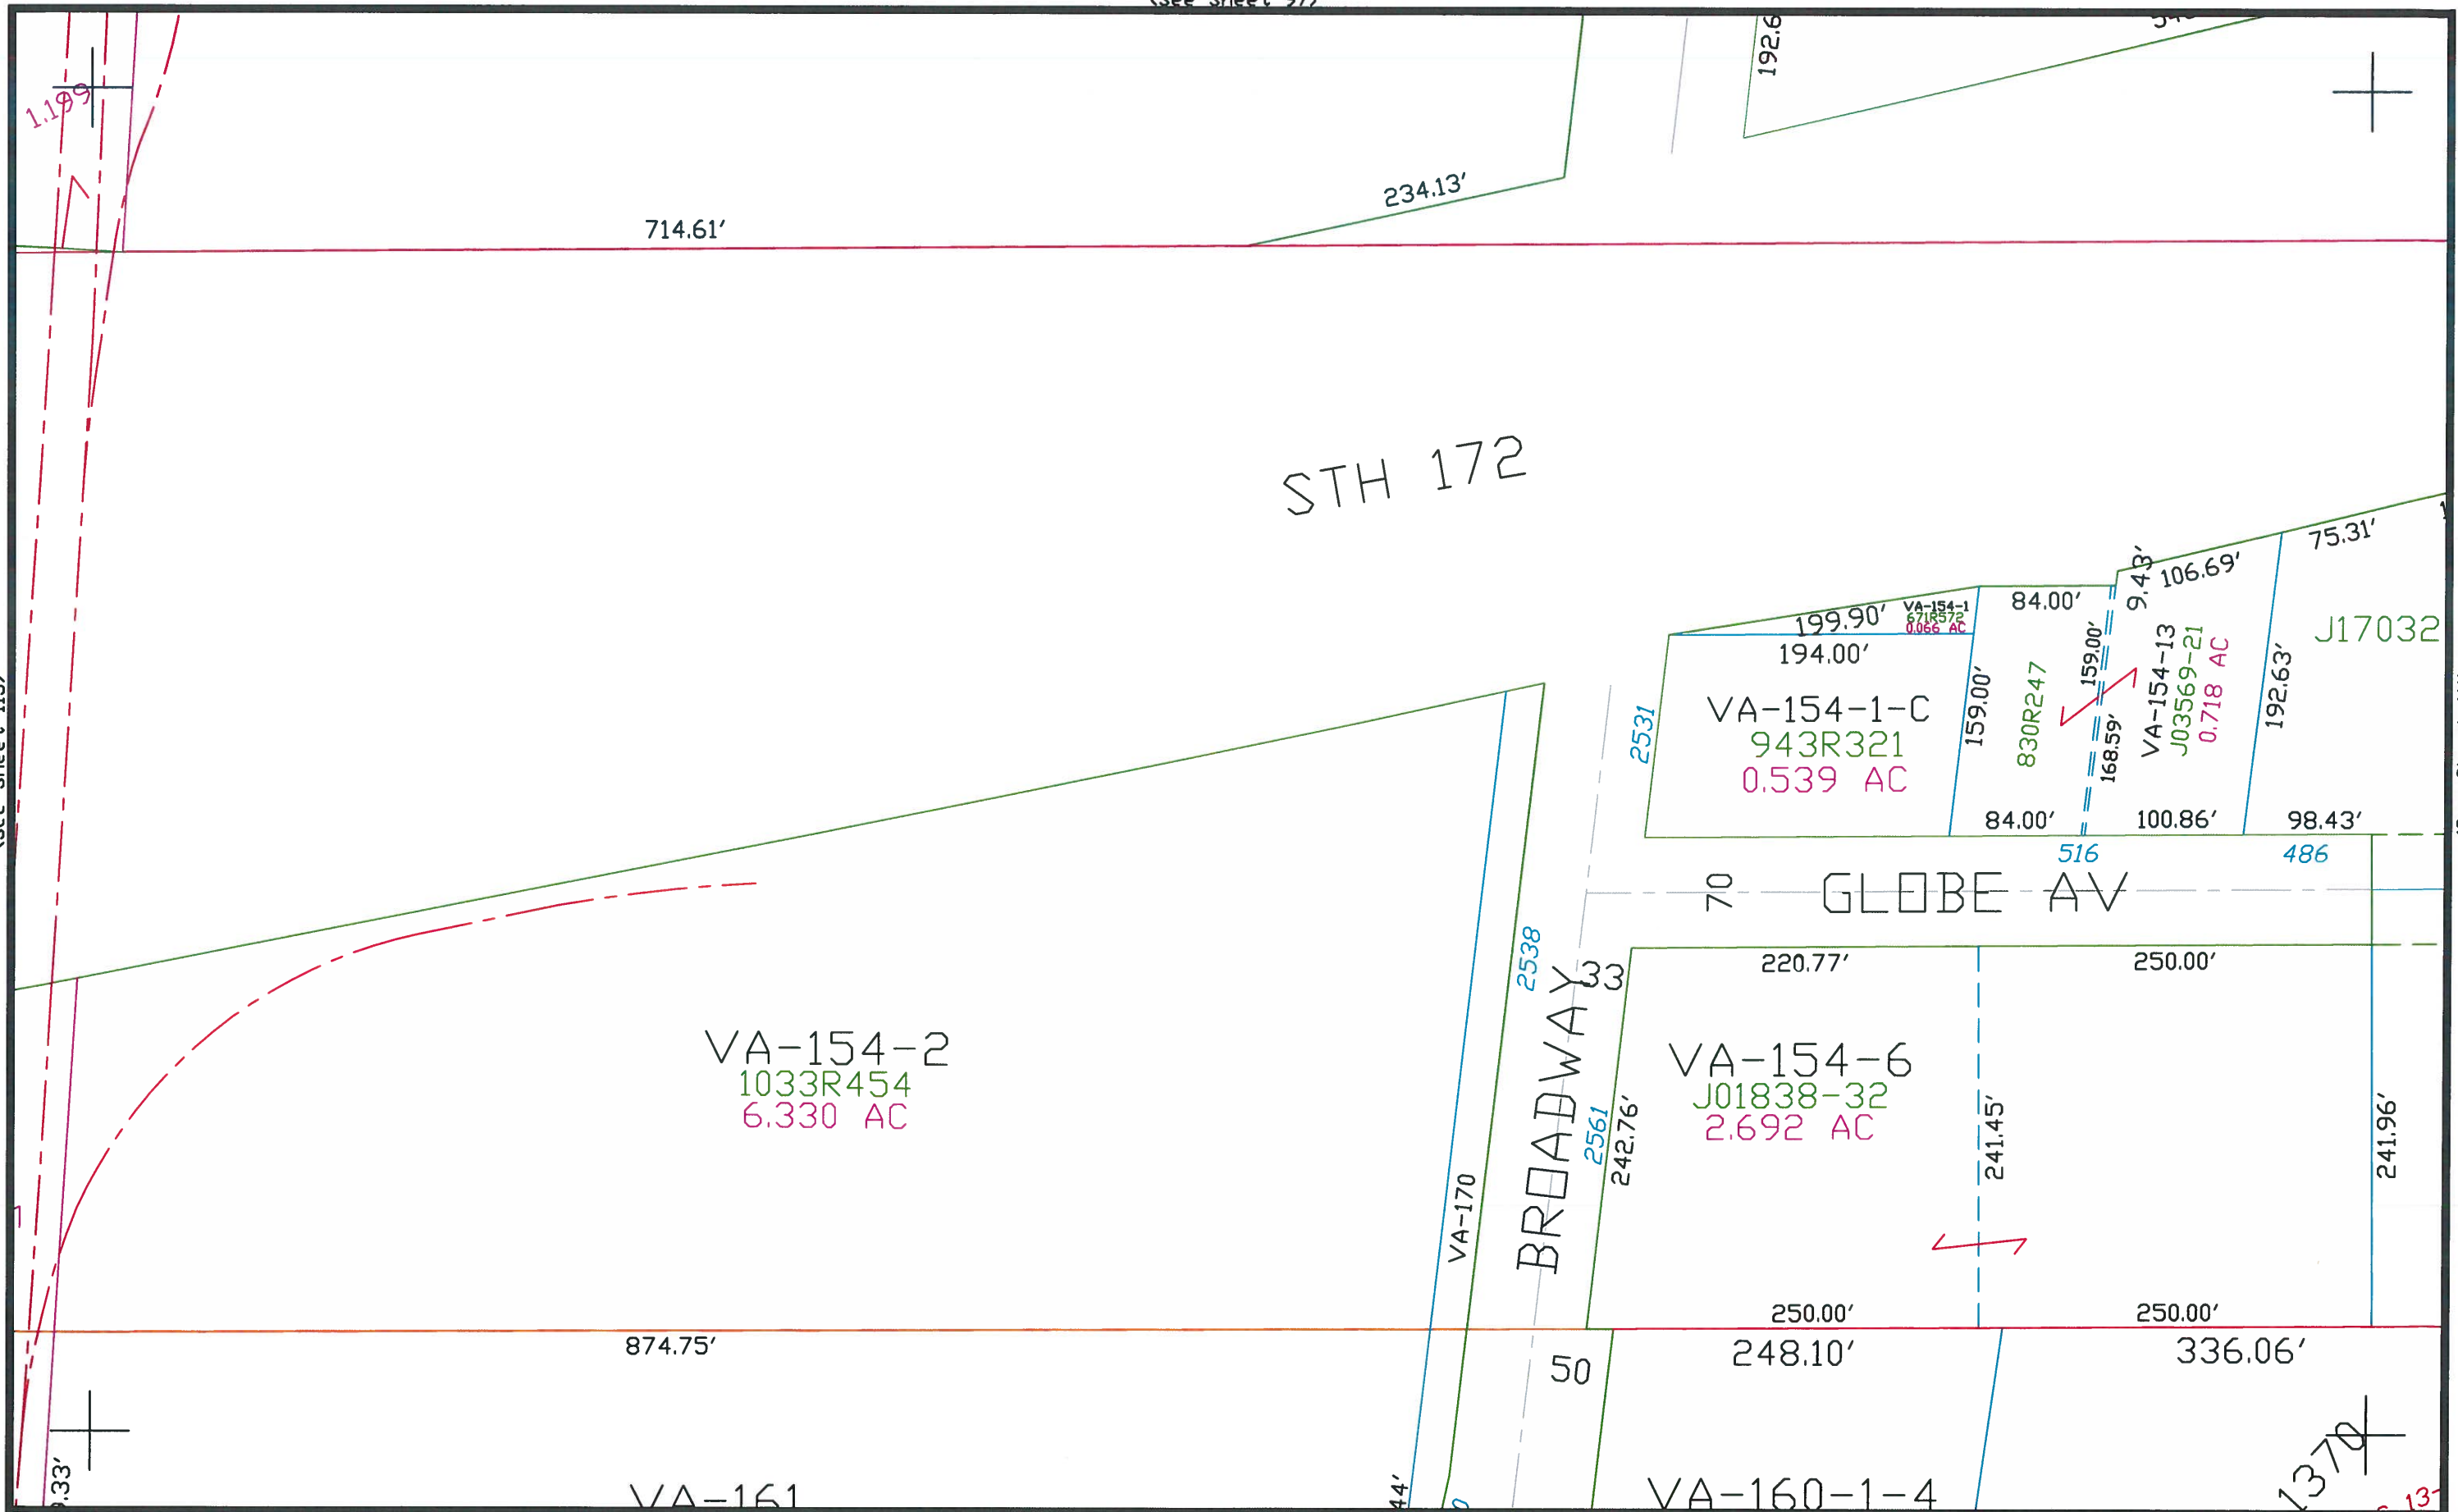

This is a compilation of records and data located in various county offices and is to be used for reference purposes only. The map is controlled by the field measurements between the corners of the Public Land Survey System and the parcels are mapped from available records which may not precisely fit field conditions. Brown County is not responsible for any inaccuracies.

Scale 1" = 100'

(See Sheet 127)

This map was created by the Brown County Survey Department with funding provided by the Village of Ashwaubenon and the Wisconsin Land Information Program.

Village of Ashwaubenon

Brown County Plot Date: 5/23/12
RPL Office Drafter: T LESLIE

112

(See Sheet 114)

(See Sheet 112)

A coordinate plane with x and y axes. The x-axis is horizontal and the y-axis is vertical, intersecting at the origin. The axes are labeled with 'x' and 'y' at their positive ends. There are tick marks on both axes, but no numerical values are provided. The grid lines are not visible.

(See Sheet 98)

13

1080R276
65,296 SF

2502 S. ASHLAND AV

274.32'

STH "172"

431.90'

43.77'

100.88'

56CSM215

W I

1.199

100.03'

103.13'

TENNIS
CT

461.42'

STH "172"

S. ASHLAND AV

5.097

121.25'

50.10'

J08900-17

400.09'
J05030-13
400.09'

350.00'

50.10

50

5

32.48'

This is a compilation of records and data located in various county offices and is to be used for reference purposes only. The map is controlled by the field measurements between the corners of the Public Land Survey System and the parcels are mapped from available records which may not precisely fit field conditions. Brown County is not responsible for any inaccuracies.

(See Sheet 128)

Scale 1" = 100'

© 2020 BROWN COUNTY SURVEY DEPT.

This map was created by the Brown County Survey Department with funding provided by the Village of Ashwaubenon and the Wisconsin Land Information Program.

Village of Ashwaubenon

Brown County Plot Date: 12/10/2020


RPL Office Drafter: T LESLIE

113

(See Sheet 99)

(See Sheet 115)

(See Sheet 113)

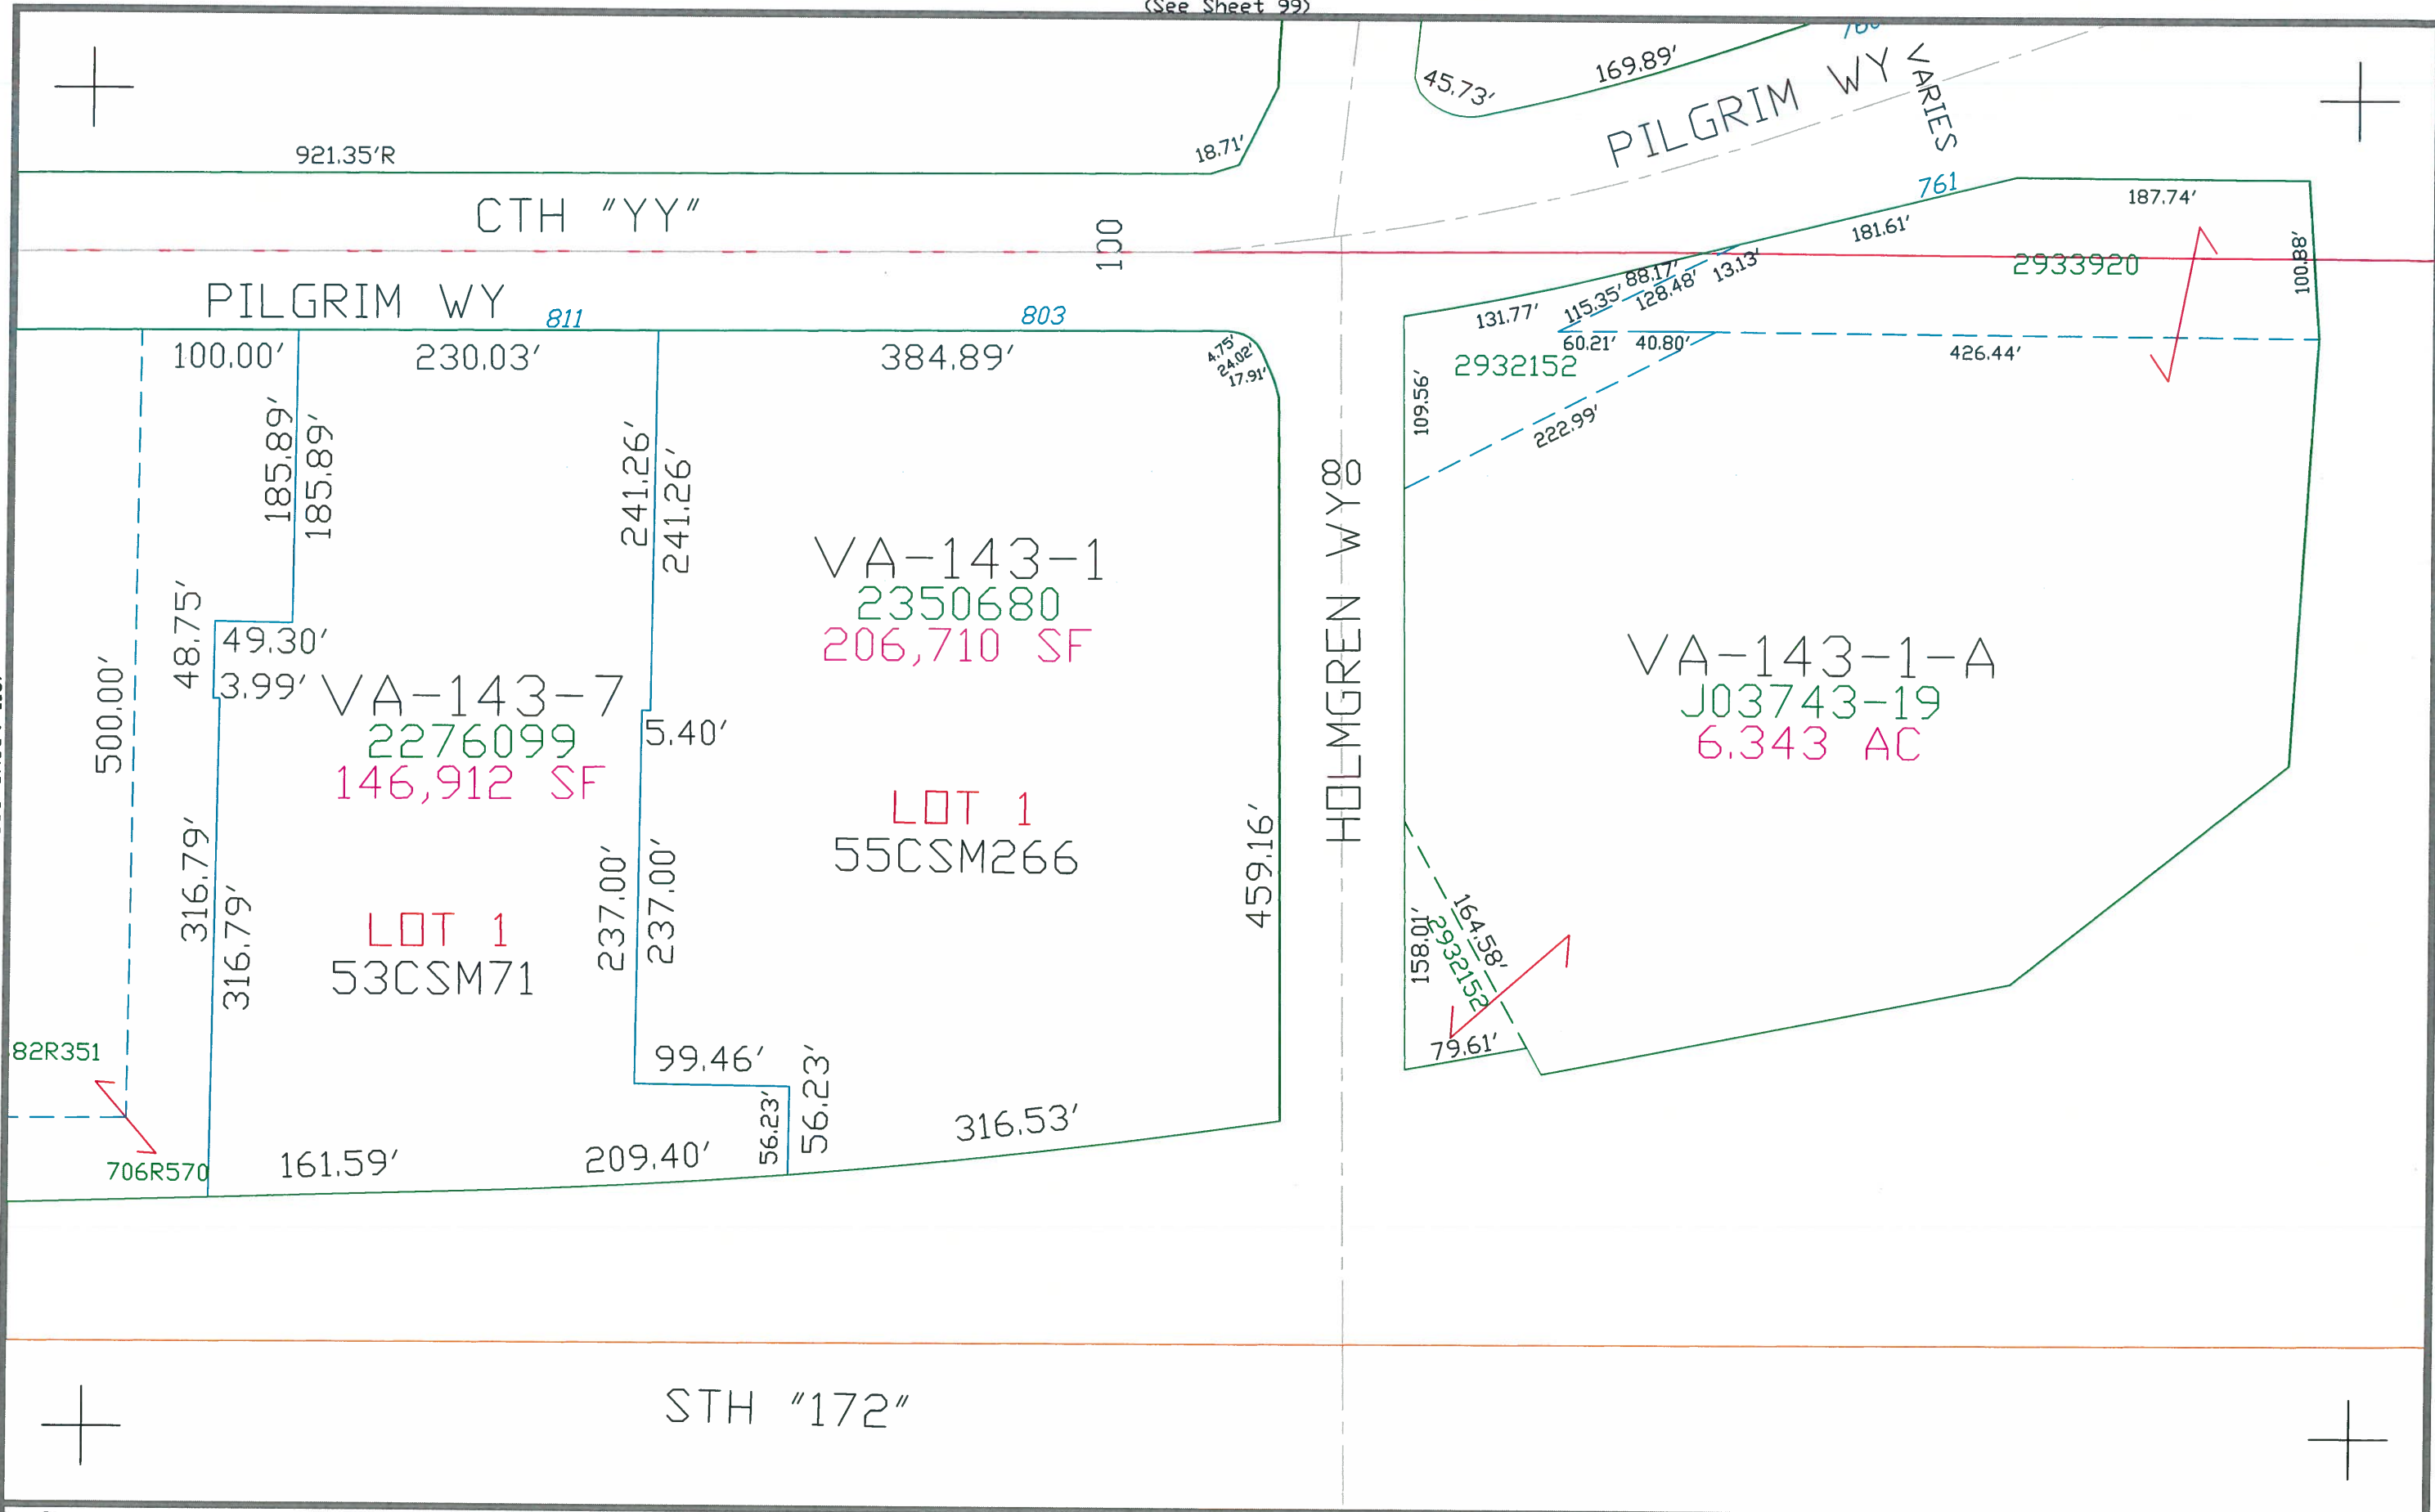

This is a compilation of records and data located in various county offices and is to be used for reference purposes only. The map is controlled by the field measurements between the corners of the Public Land Survey System and the parcels are mapped from available records which may not precisely fit field conditions. Brown County is not responsible for any inaccuracies.

Scale 1" = 100'

(See Sheet 129)


© 2020 BROWN COUNTY SURVEY DEPT.
This map was created by the Brown County Survey Department with funding provided by the Village of Ashwaubenon and the Wisconsin Land Information Program.

Village of Ashwaubenon

Brown County Plot Date: 12/10/2020
RPL Office Drafter: T LESLIE

114

(See Sheet 116)

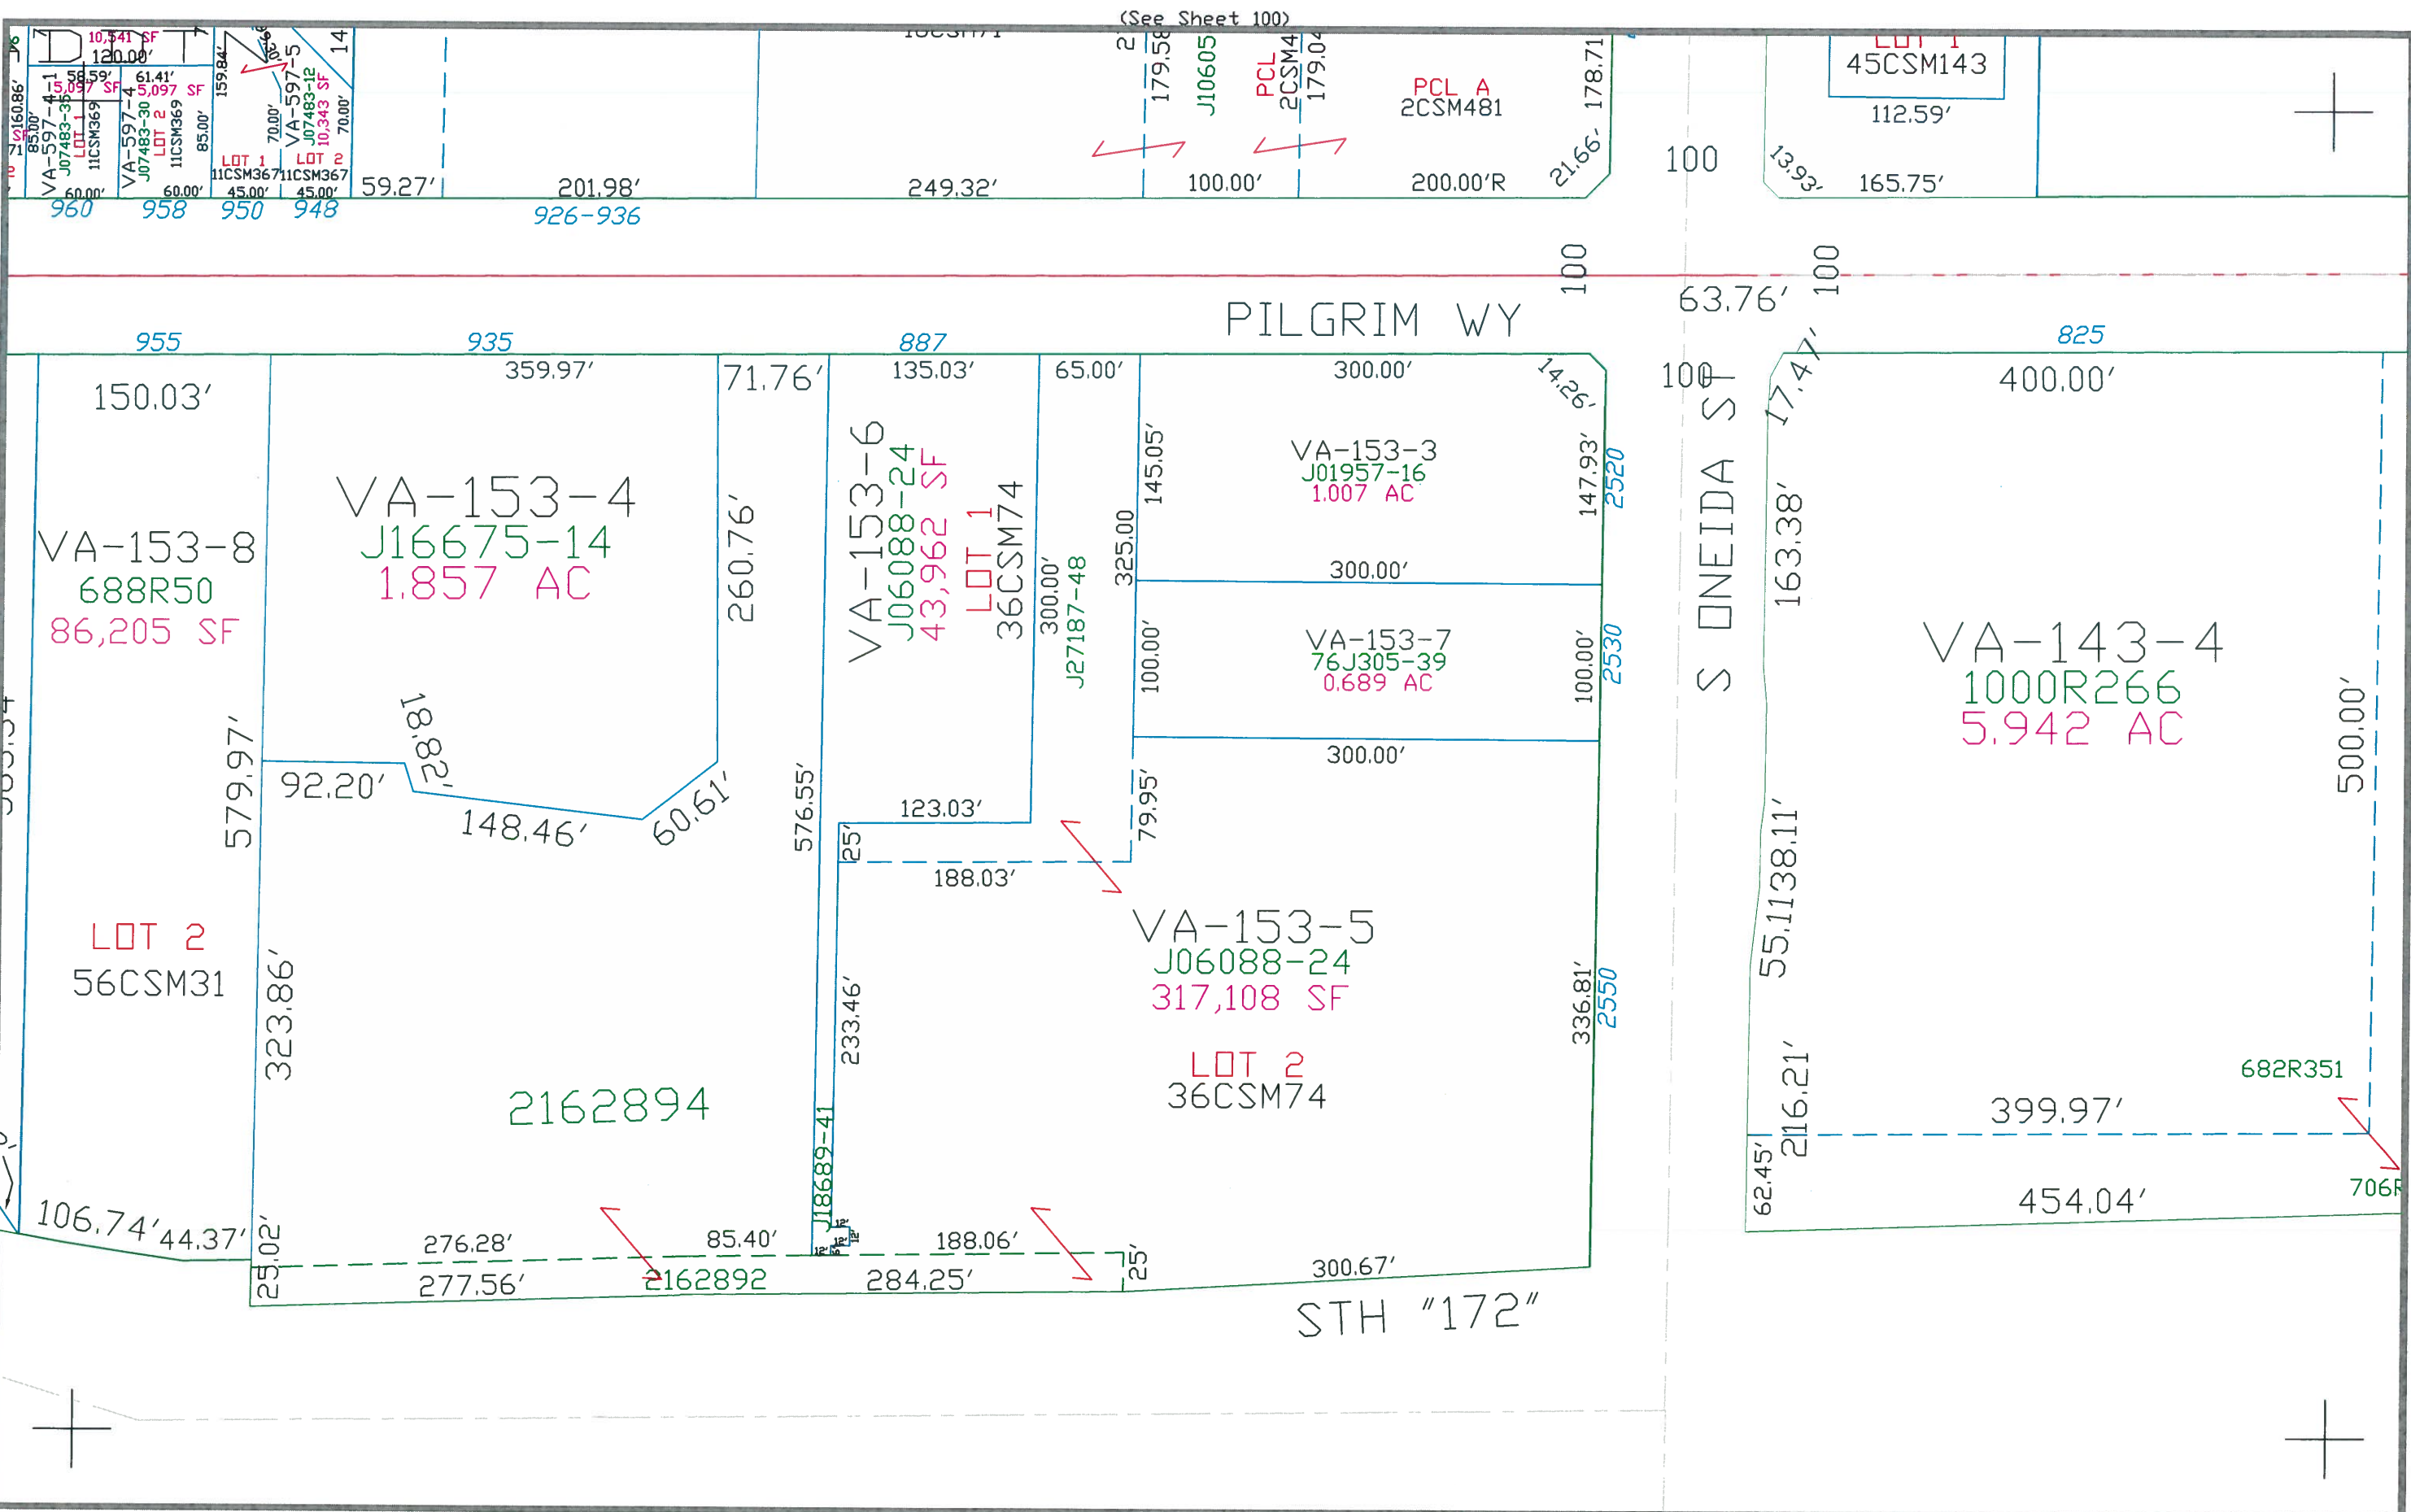

This is a compilation of records and data located in various county offices and is to be used for reference purposes only. The map is controlled by the field measurements between the corners of the Public Land Survey System and the parcels are mapped from available records which may not precisely fit field conditions. Brown County is not responsible for any inaccuracies.

Scale 1" = 100'



This map was created by the Brown County Survey Department with funding provided by the Village of Ashwaubenon and the Wisconsin Land Information Program.

(See Sheet 130)

Village of Ashwaubenon

Brown County Plot Date: 6/23/2020
RPL Office Drafter: C MILLER


115

(See Sheet 114)

(See Sheet 101)

(See Sheet 117)

(See Sheet 115)

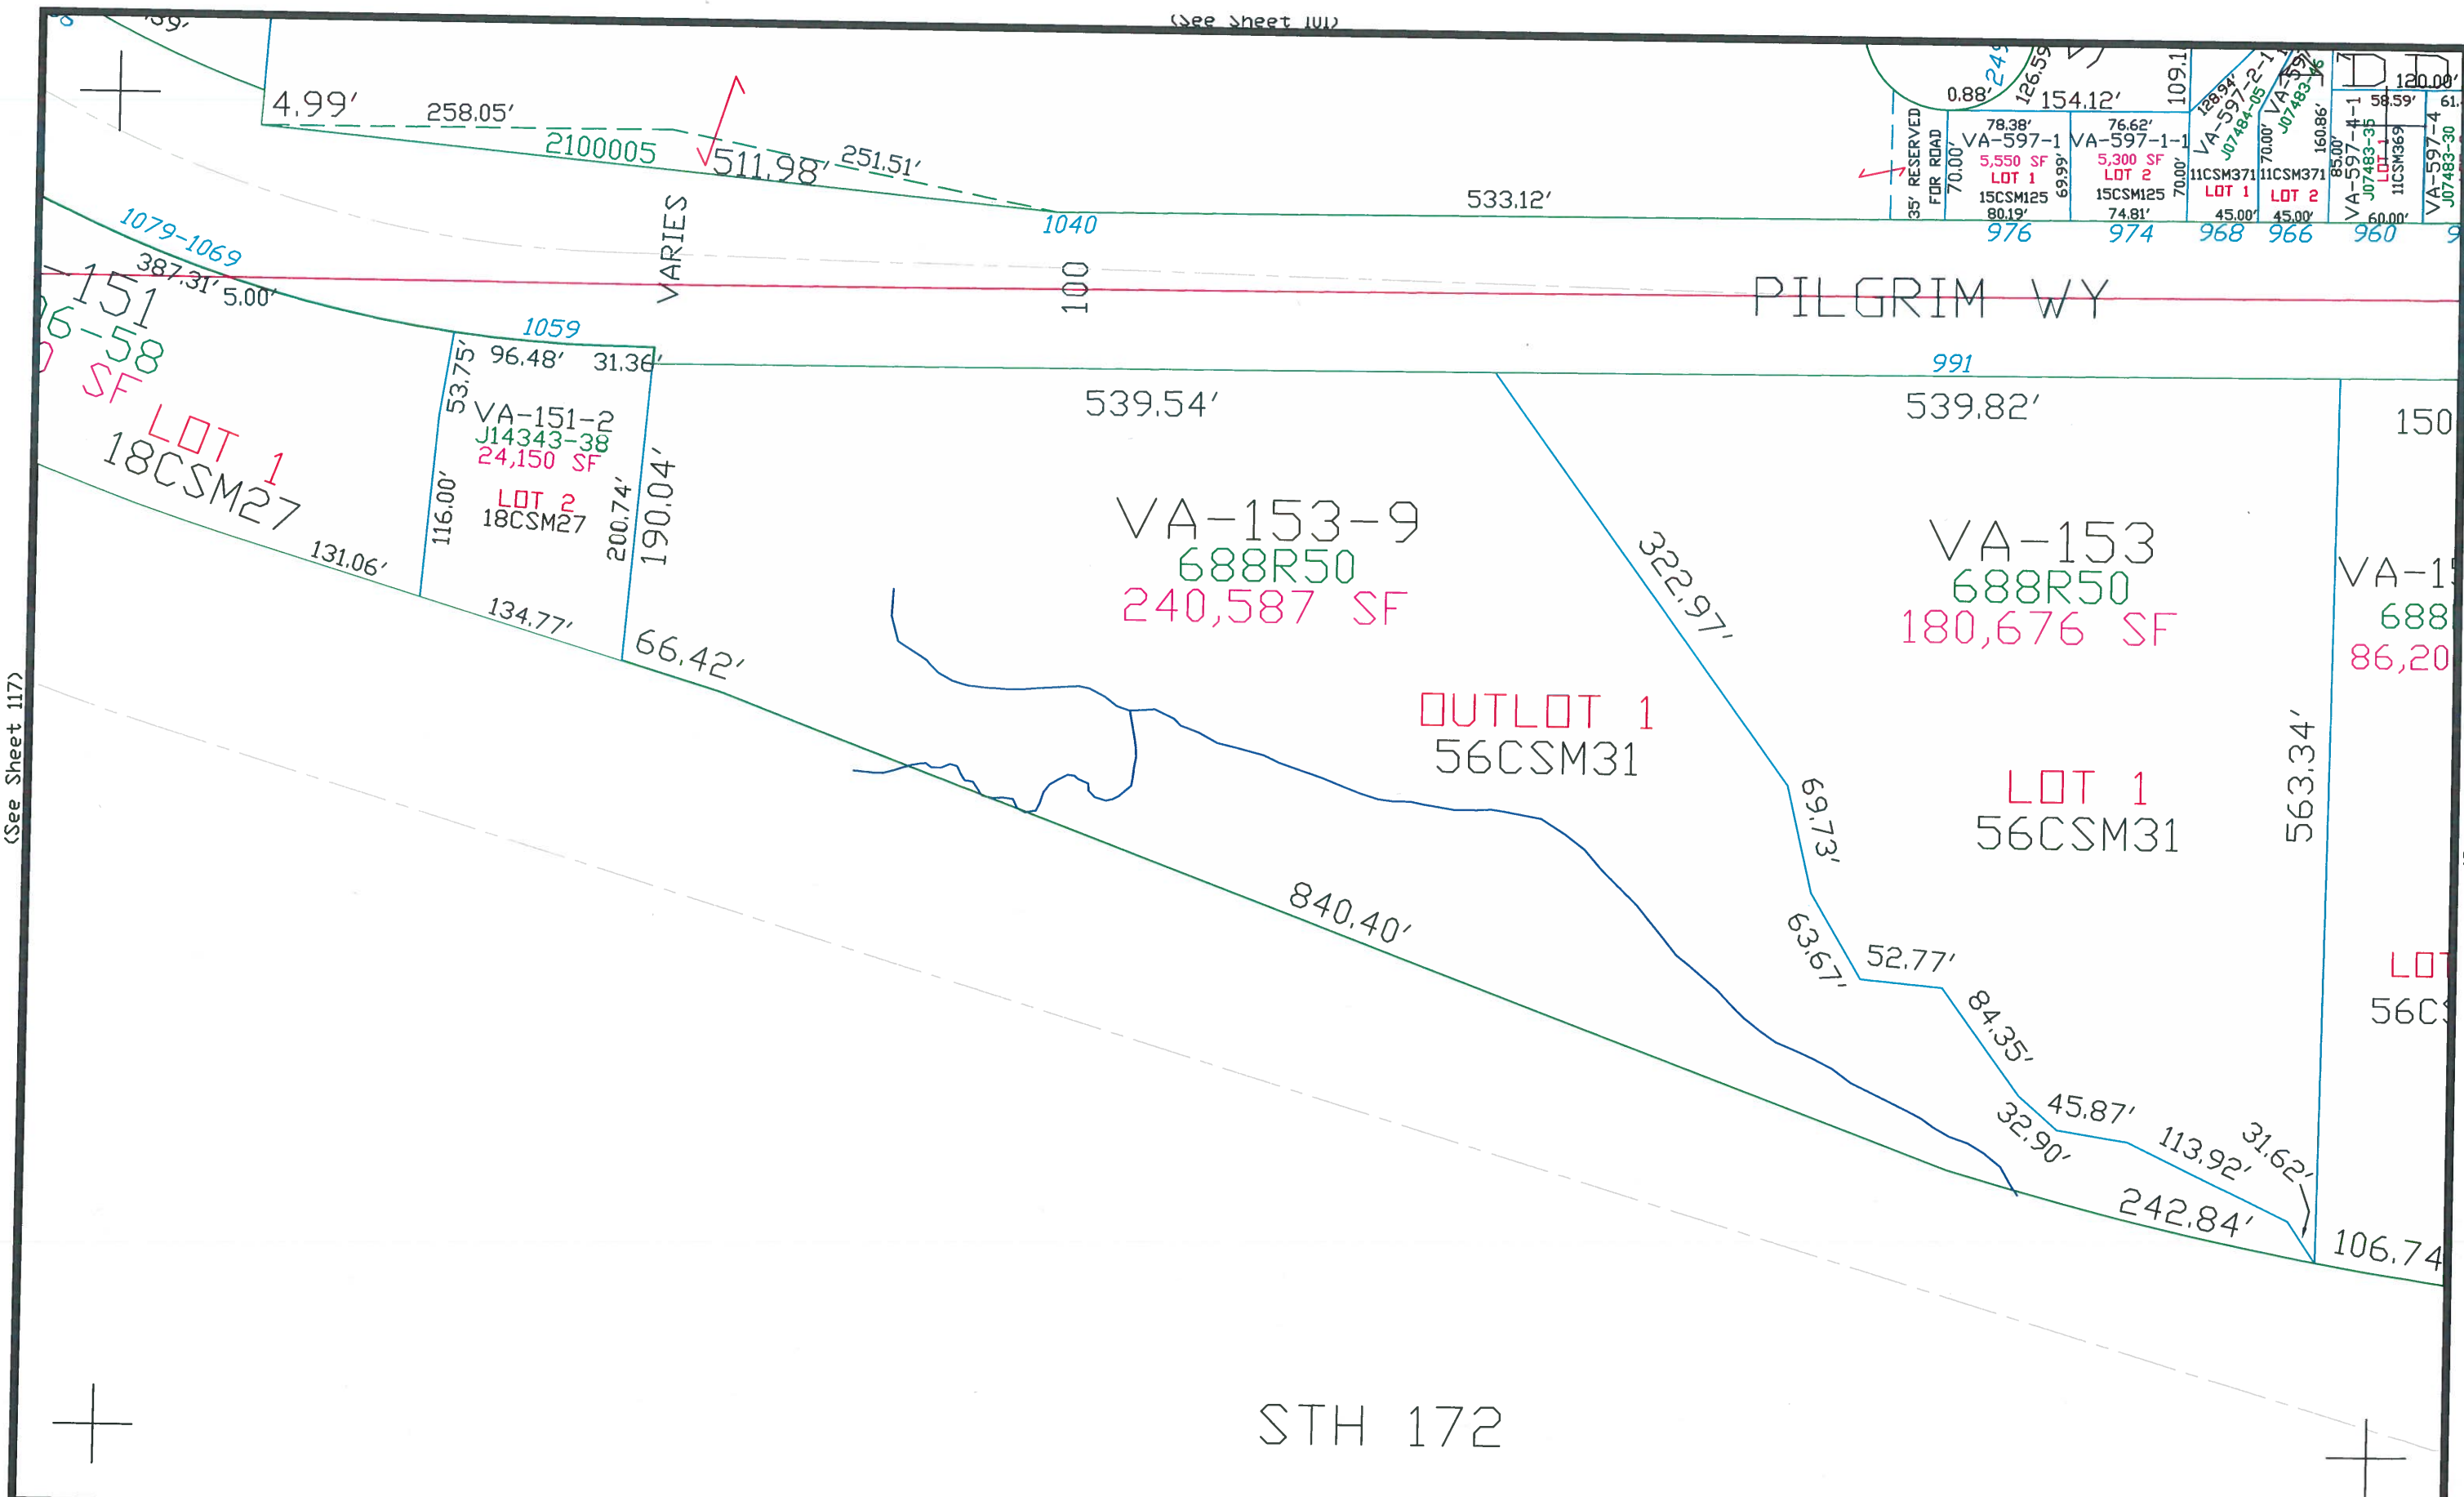

This is a compilation of records and data located in various county offices and is to be used for reference purposes only. The map is controlled by the field measurements between the corners of the Public Land Survey System and the parcels are mapped from available records which may not precisely fit field conditions. Brown County is not responsible for any inaccuracies.

Scale 1" = 100'



(See Sheet 131)

This map was created by the Brown County Survey Department with funding provided by the Village of Ashwaubenon and the Wisconsin Land Information Program.

Village of Ashwaubenon

Brown County Plot Date: 9/30/10
RPL Office Drafter: T LESLIE

116

PILGRIM WY

USH 41

STH 172

This is a compilation of records and data located in various county offices and is to be used for reference purposes only. The map is controlled by the field measurements between the corners of the Public Land Survey System and the parcels are mapped from available records which may not precisely fit field conditions. Brown County is not responsible for any inaccuracies.



(See Sheet 132)

Scale 1" = 100'

This map was created by the Brown County Survey Department with funding provided by the Village of Ashwaubenon and the Wisconsin Land Information Program.
© 1994 Brown County Survey Department, Green Bay, WI 54305

Village of
Ashwaubenon

117

Plot date: 11/30/94

150.00' C/L
VA-140-1
0.226 AC
150.00' C/L
218.50
VA-140
0.786 A
145.20'
8.50'
21.80'
12.44'
185.00'
58.61'
1250'
1270
1260

R/W VARIES

USH 41

Pelgrim Wy

(See Sheet 117)

Balrock

Mohien Ct

1104.96'

TIMBER

COMMANCHE AV

35	1295	1289	1281	1275	1267	1261	1255
19'-G-276	88.19'	84.00'	84.00'	84.00'	84.00'	84.00'	
76	75	74	73	72	71	70	

Scale 1" = 100'

This is a compilation of records and data located in various county offices and is to be used for reference purposes only. The map is controlled by the field measurements between the corners of the Public Land Survey System and the parcels are mapped from available records which may not precisely fit field conditions. Brown County is not responsible for any inaccuracies.



This map was created by the Brown County Survey Department with funding provided by the Village of Ashwaubenon and the Wisconsin Land Information Program.
© 1994 Brown County Survey Department, Green Bay, WI 54305


*Village of
Ashwaubenon*

118

Plot date: 11/30/94

(See Sheet 120)

(See Sheet 118)

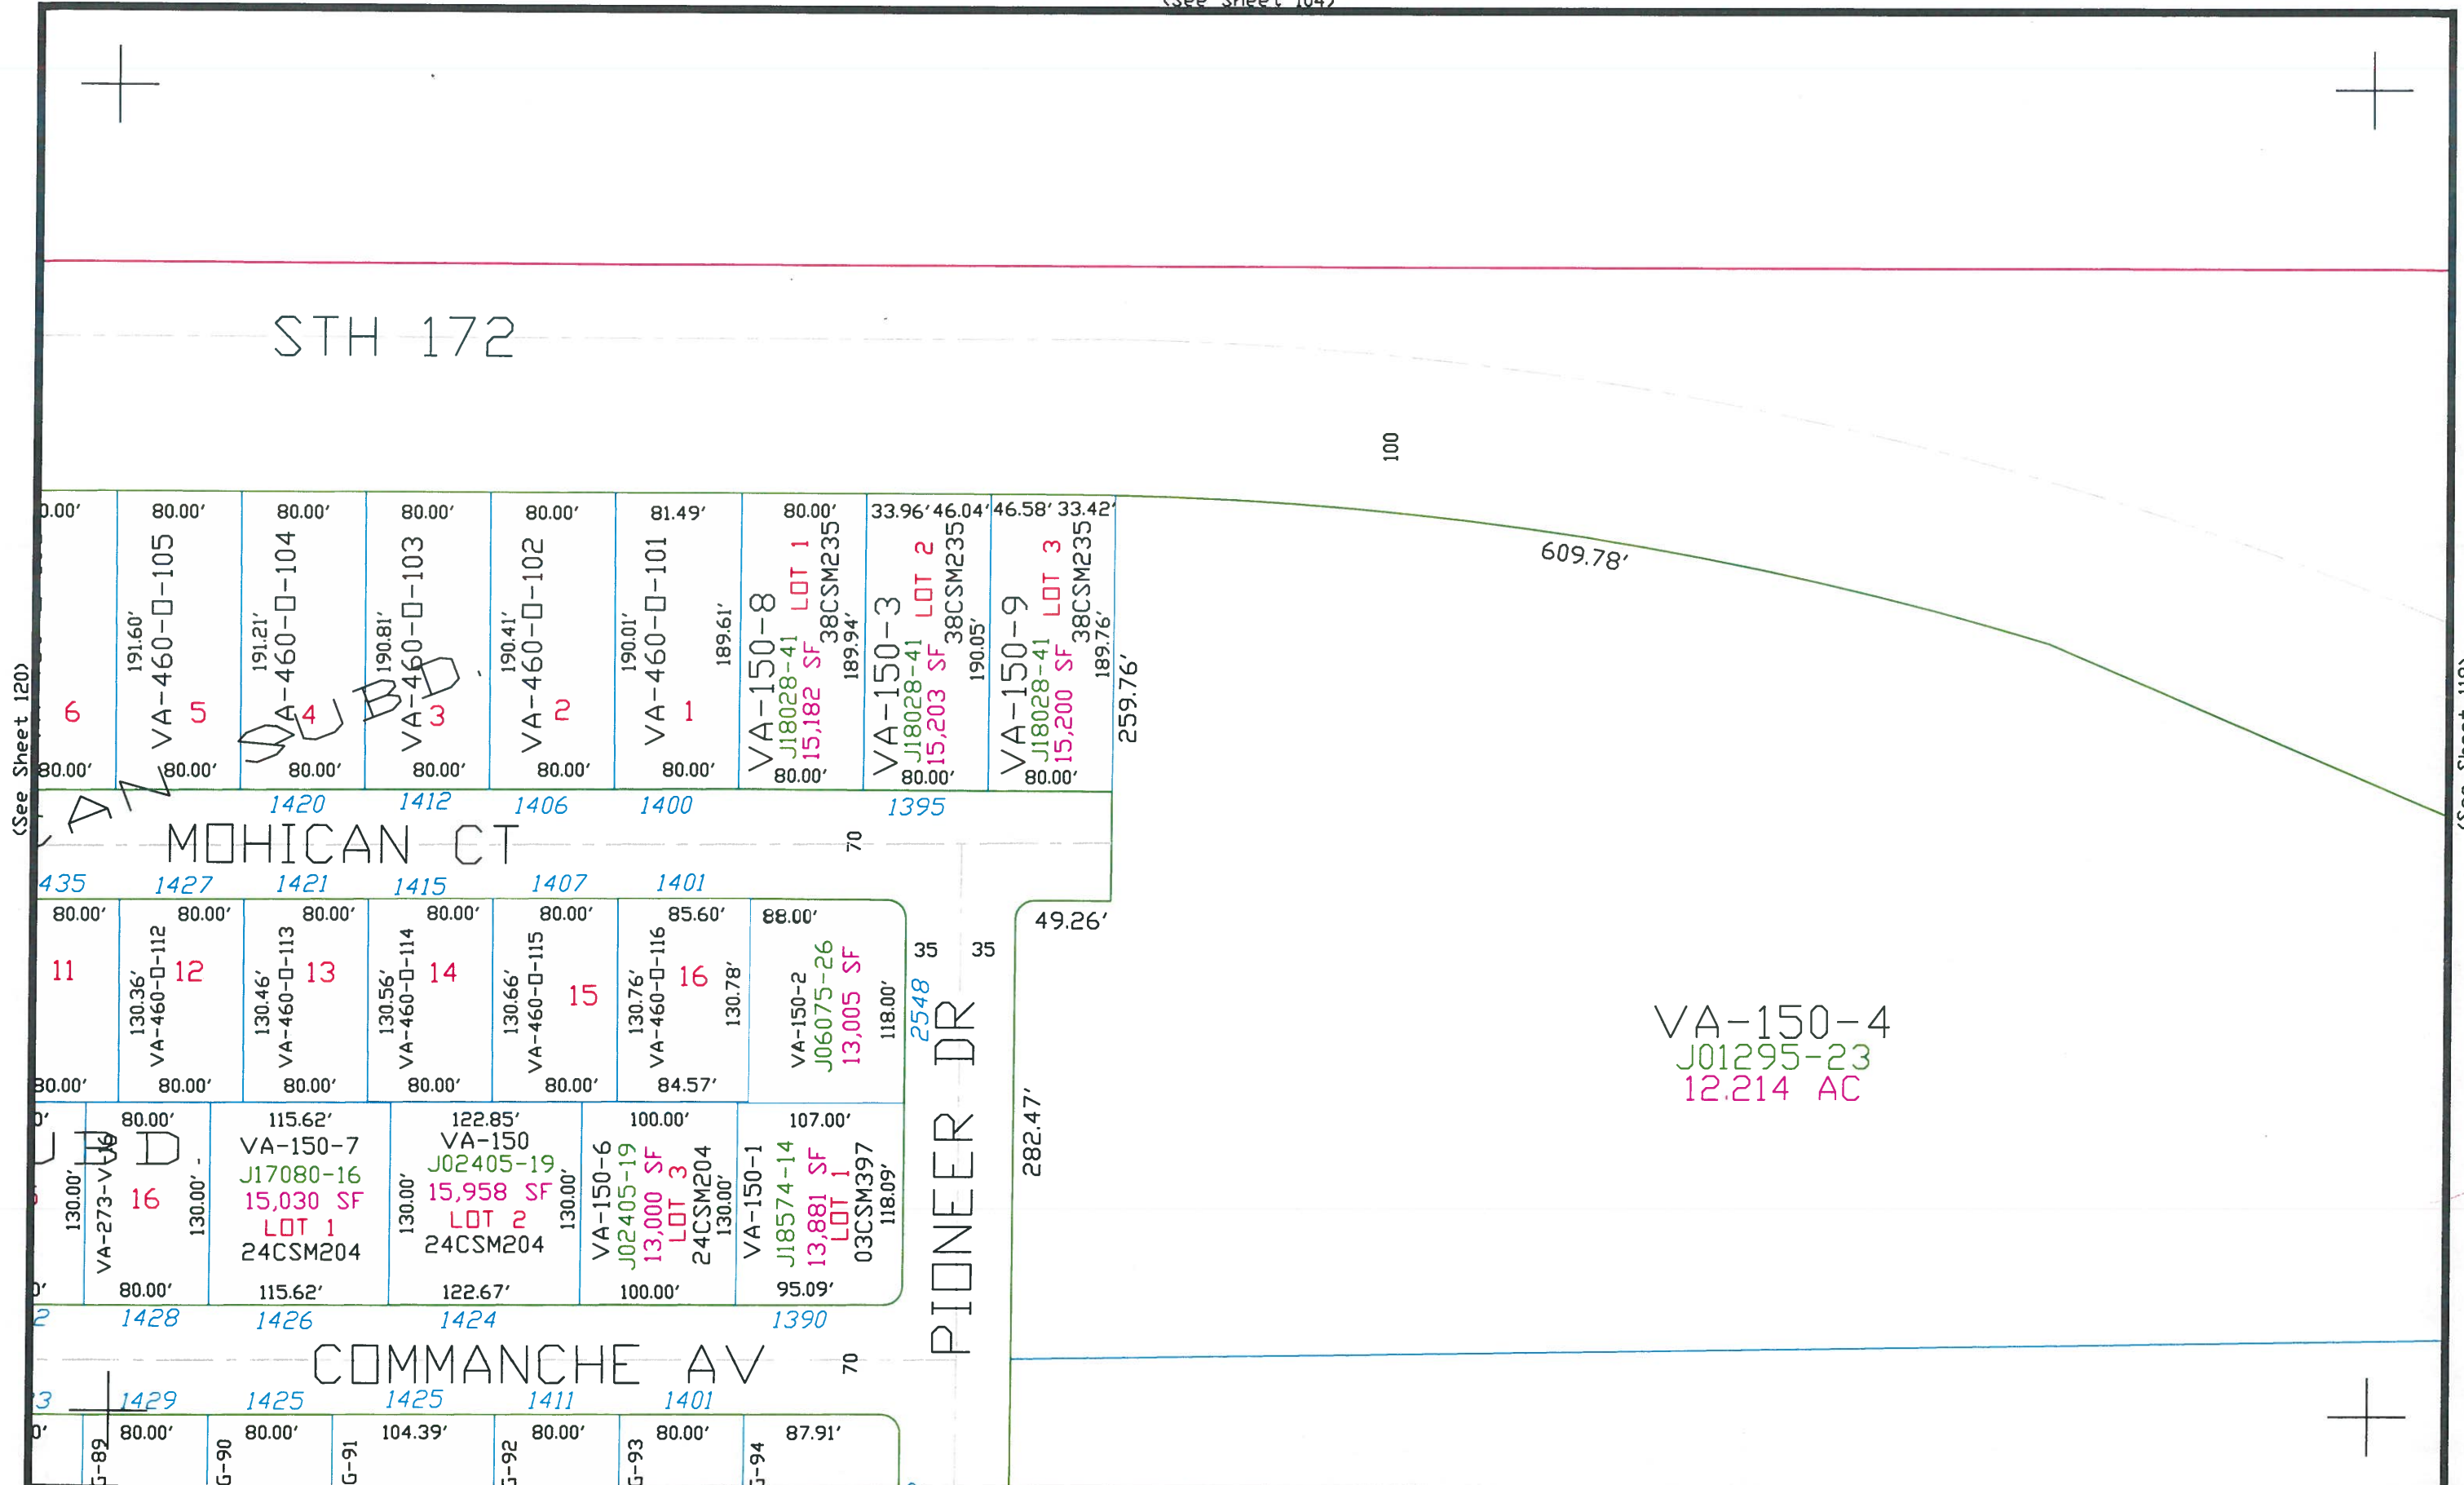

This is a compilation of records and data located in various county offices and is to be used for reference purposes only. The map is controlled by the field measurements between the corners of the Public Land Survey System and the parcels are mapped from available records which may not precisely fit field conditions. Brown County is not responsible for any inaccuracies.

(See Sheet 134)


Scale 1" = 100'

© 2000 BROWN COUNTY SURVEY DEPT.
This map was created by the Brown County Survey Department with funding provided by the Village of Ashwaubenon and the Wisconsin Land Information Program.

Village of Ashwaubenon

Brown County Plot Date: 05-23-2000
RPL Office Drafter: JC Funderburg

(See Sheet 105)

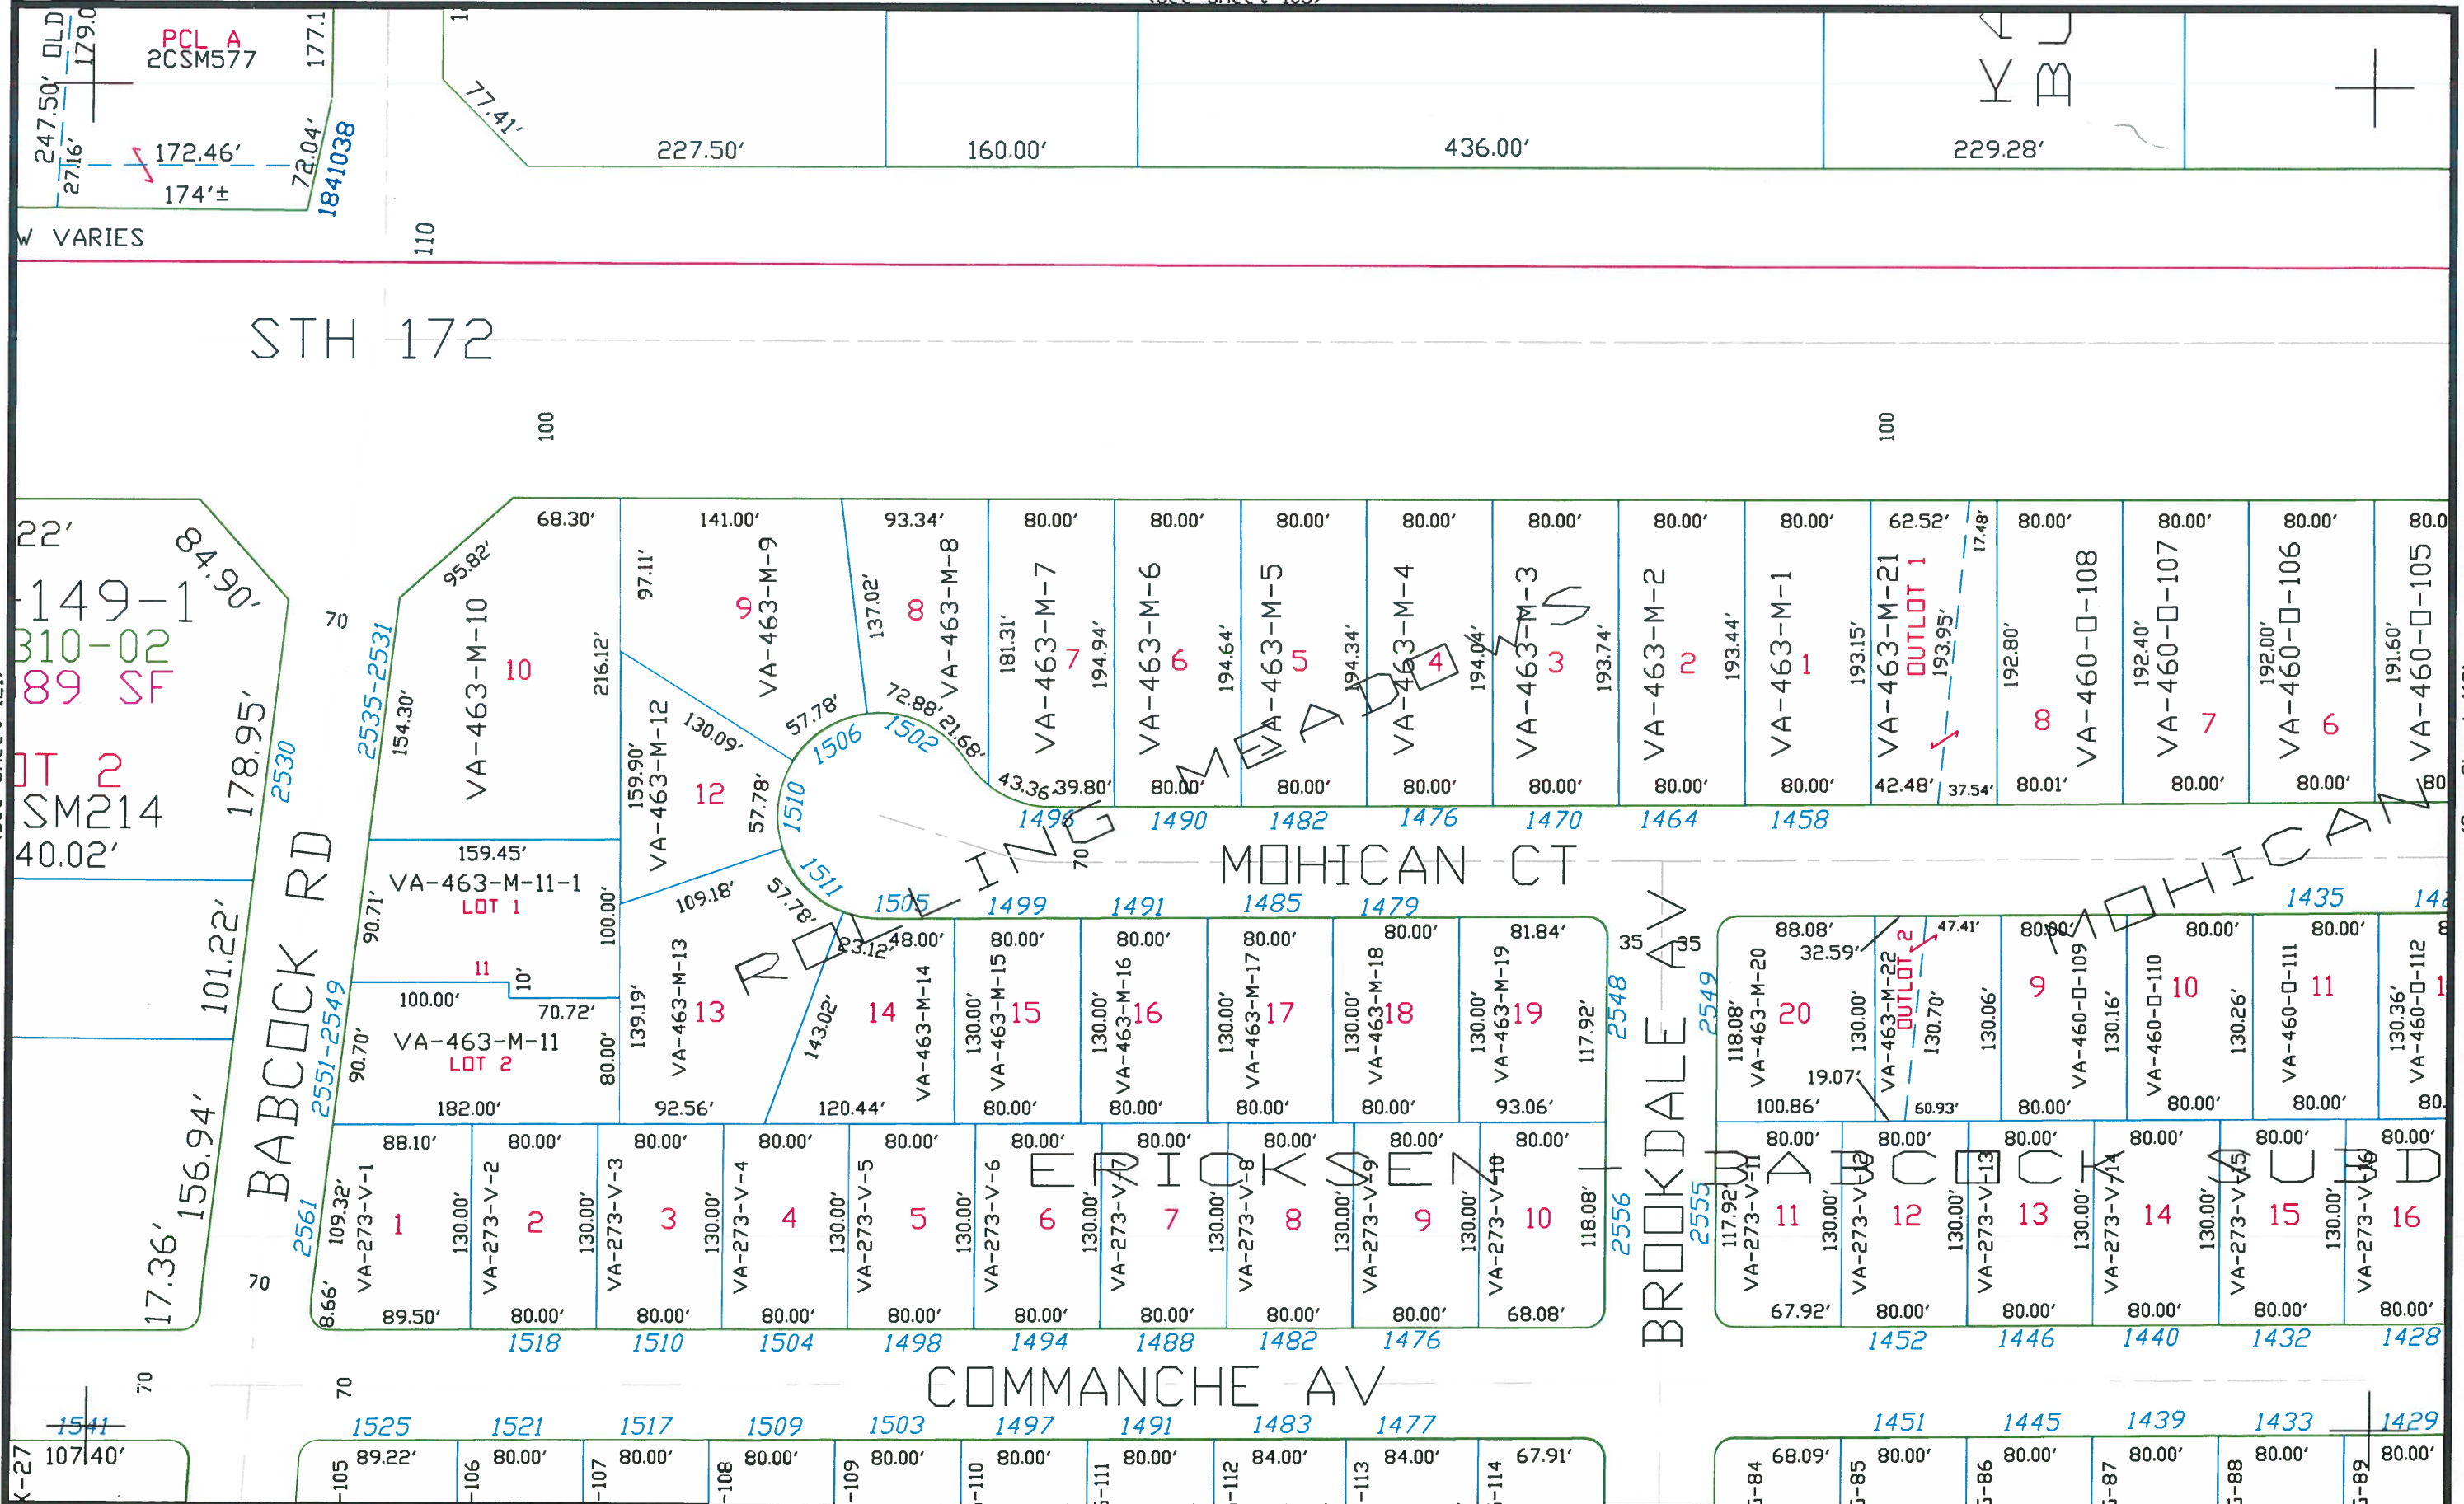

This is a compilation of records and data located in various county offices and is to be used for reference purposes only. The map is controlled by the field measurements between the corners of the Public Land Survey System and the parcels are mapped from available records which may not precisely fit field conditions. Brown County is not responsible for any inaccuracies.

Scale 1" = 100'

(See Sheet 135)


© 2001 BROWN COUNTY SURVEY DEPT.
This map was created by the Brown County Survey Department with funding provided by the Village of Ashwaubenon and the Wisconsin Land Information Program.

Village of Ashwaubenon

Brown County Plot Date: 10/4/01
RPL Office Drafter: D PHELPS

120

(See Sheet 106)

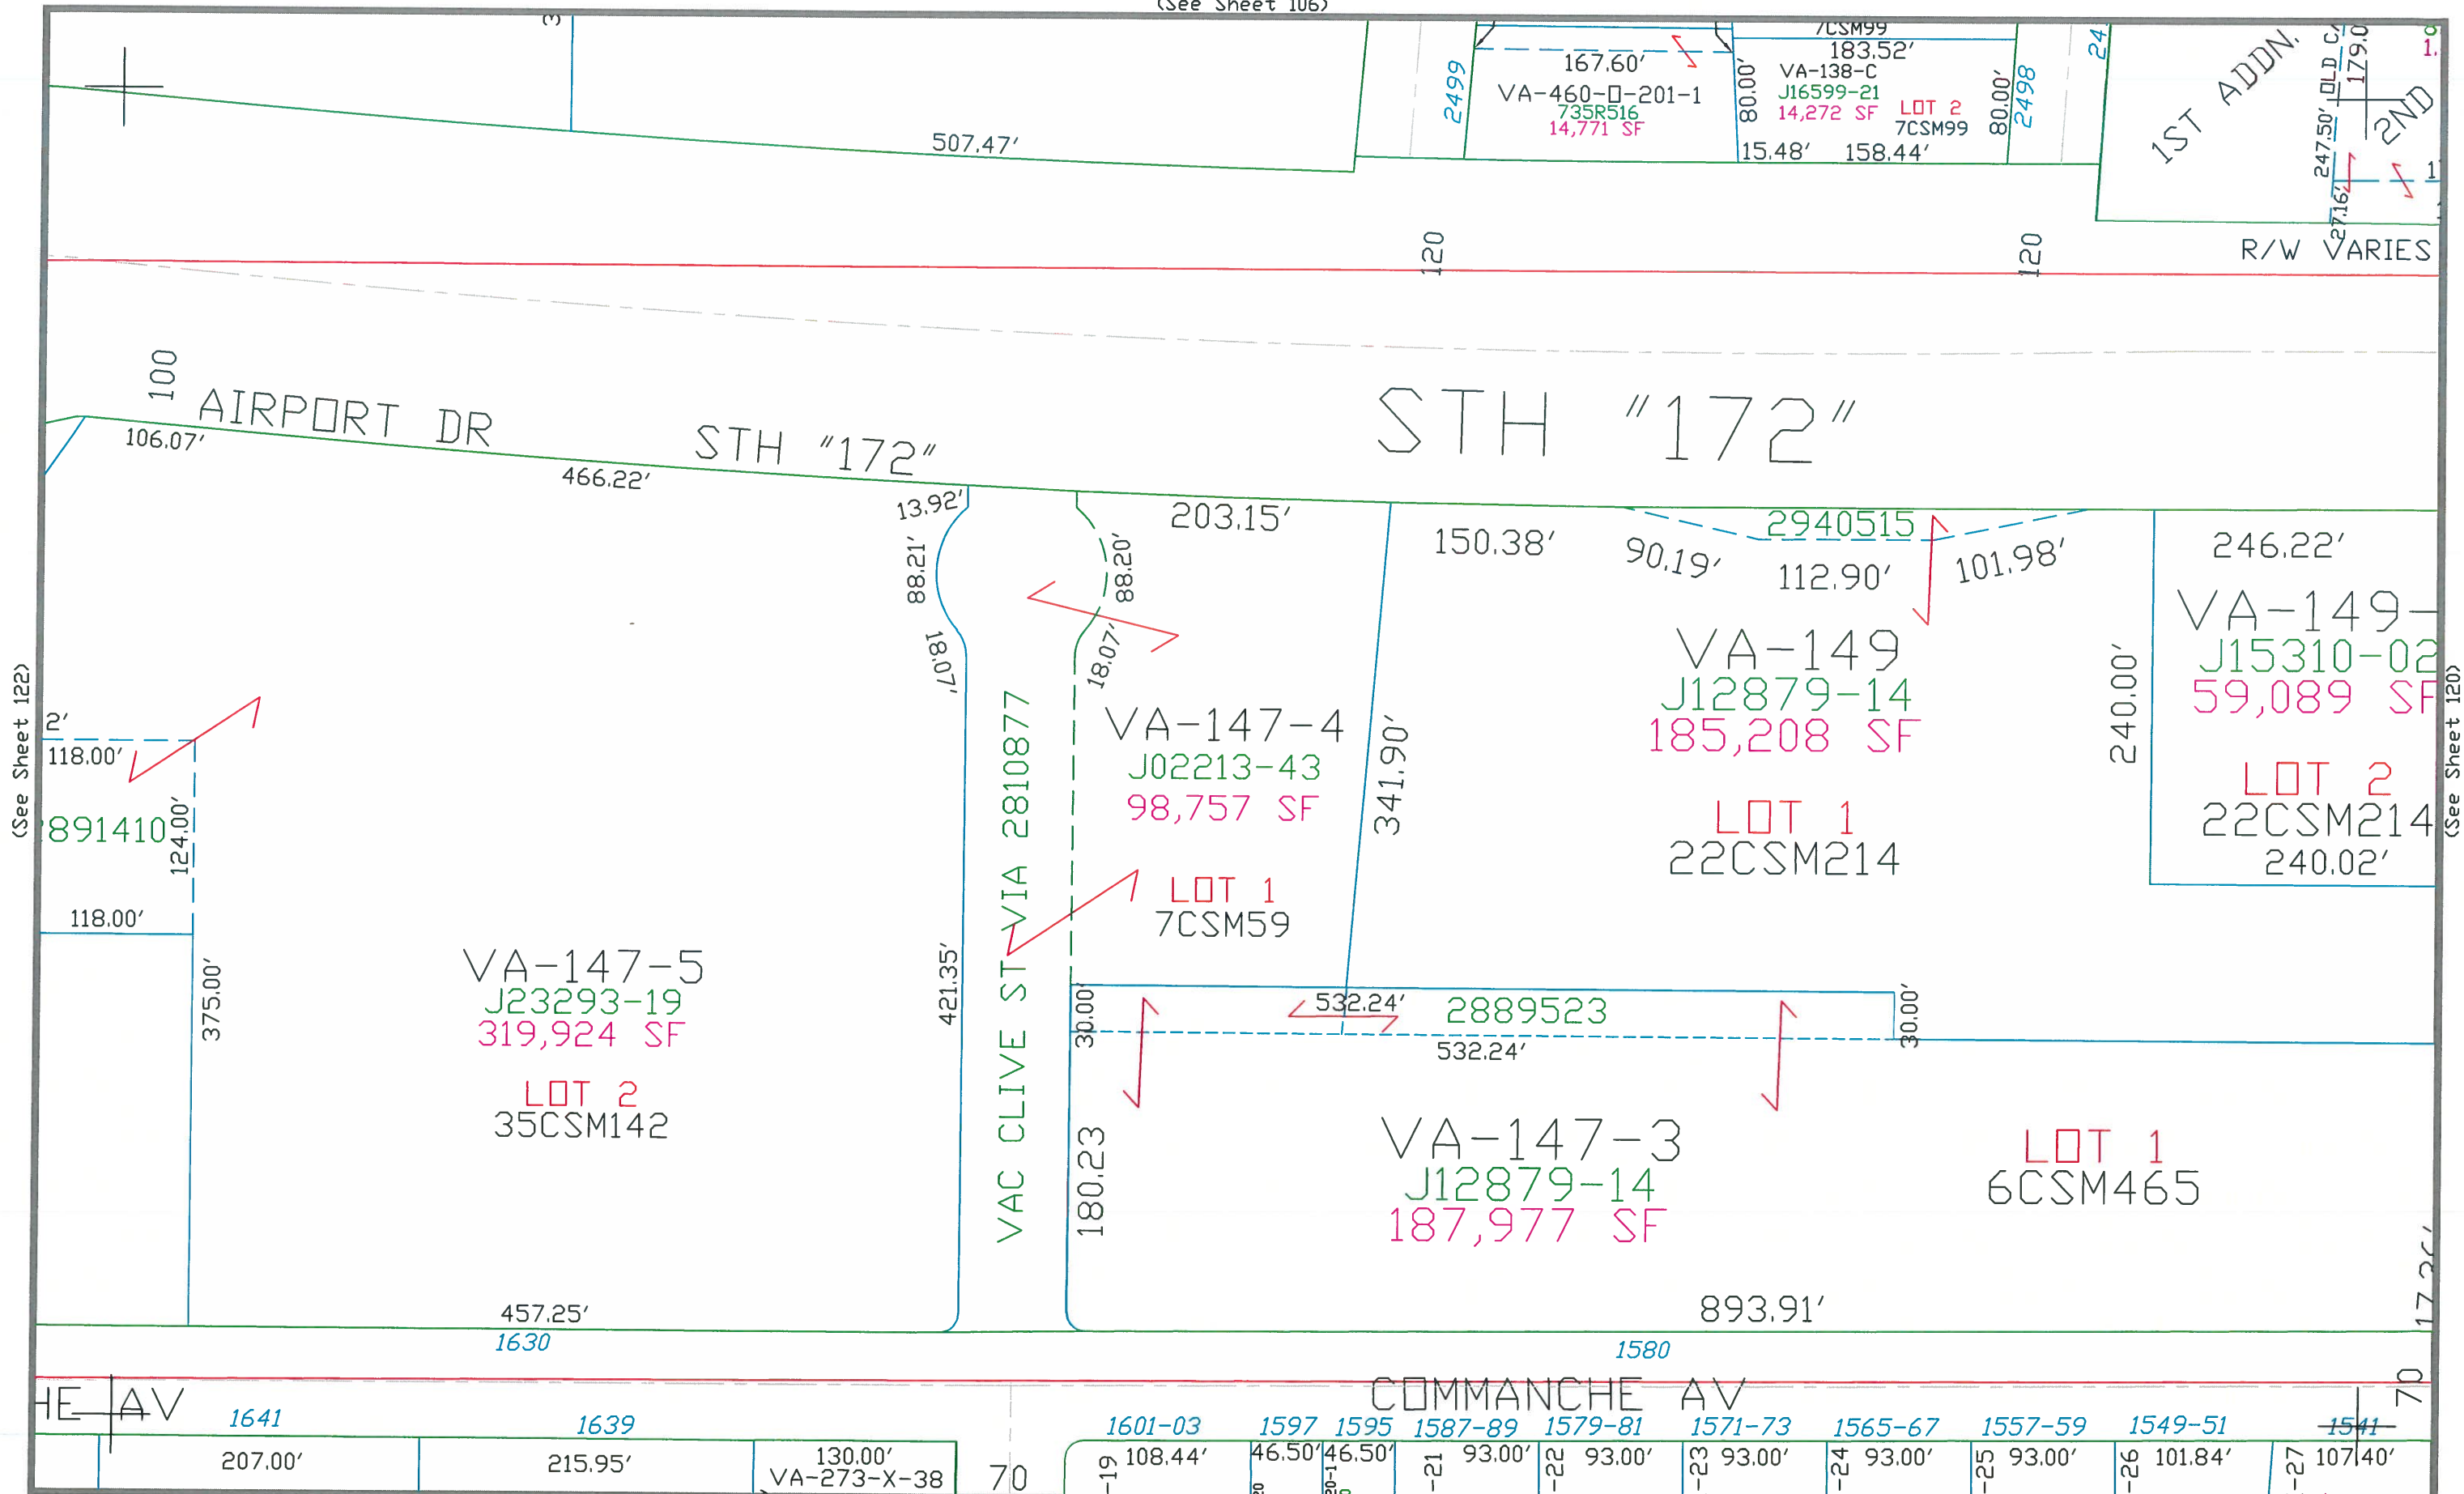

(See Sheet 122)

(See Sheet 120)

This is a compilation of records and data located in various county offices and is to be used for reference purposes only. The map is controlled by the field measurements between the corners of the Public Land Survey System and the parcels are mapped from available records which may not precisely fit field conditions. Brown County is not responsible for any inaccuracies.

N Scale 1" = 100'

(See Sheet 136)

© 2020 BROWN COUNTY SURVEY DEPT.
This map was created by the Brown County Survey Department with funding provided by the Village of Ashwaubenon and the Wisconsin Land Information Program.

Village of Ashwaubenon

Brown County Plot Date: 1/22/2021
RPL Office Drafter: C MILLER

121

STH "172" 110

A-212-3
752R211
0.392 AC
168.00'

VA-212-2
752R209
0.547 AC

VA-212-4
750R572
0.649 AC

VA-212-1
350D623
0.710 AC

VA-212-5
751R37
58,823 SF

LOT A
1CSM311

LOT B
1CSM311

VA-212-6
750R571
29,038 SF

LOT C
1CSM311

R/W VARIES

47-1
296
AC

759R114
0.546 AC
240

VA-147-1
158.8

VA-147-2
237.83'

VA-147
J23293-19
102,980 SF

LOT 1
35CSM142

COMMANCHE AV

295.86'

This is a compilation of records and data located in various county offices and is to be used for reference purposes only. The map is controlled by the field measurements between the corners of the Public Land Survey System and the parcels are mapped from available records which may not precisely fit field conditions. Brown County is not responsible for any inaccuracies.

(See Sheet 137)

Scale 1" = 100'

© 2020 BROWN COUNTY SURVEY DEPT.

This map was created by the Brown County Survey Department with funding provided by the Village of Ashwaubenon and the Wisconsin Land Information Program.

Village of Ashwaubenon

Brown County Plot Date: 2/25/2020
RPL Office Drafter: T LESLIE

122

VA-22
753R457
7.983 AC

0.714

STH "172"

VA-213-3
1034R117
0.222 AC

✓
VA-211-1

VA-212-3
752R211
0.392 AC

This map was created by the Brown County Survey Department with funding provided by the Village of Ashwaubenon and the Wisconsin Land Information Program.


© 2023 BROWN COUNTY SURVEY DEPT.

Village of Ashwaubenon

Brown County Plot Date: 11/27/2023
RPL Office Drafter: T LESLIE

123


$$\text{Scale } 1'' = 100'$$

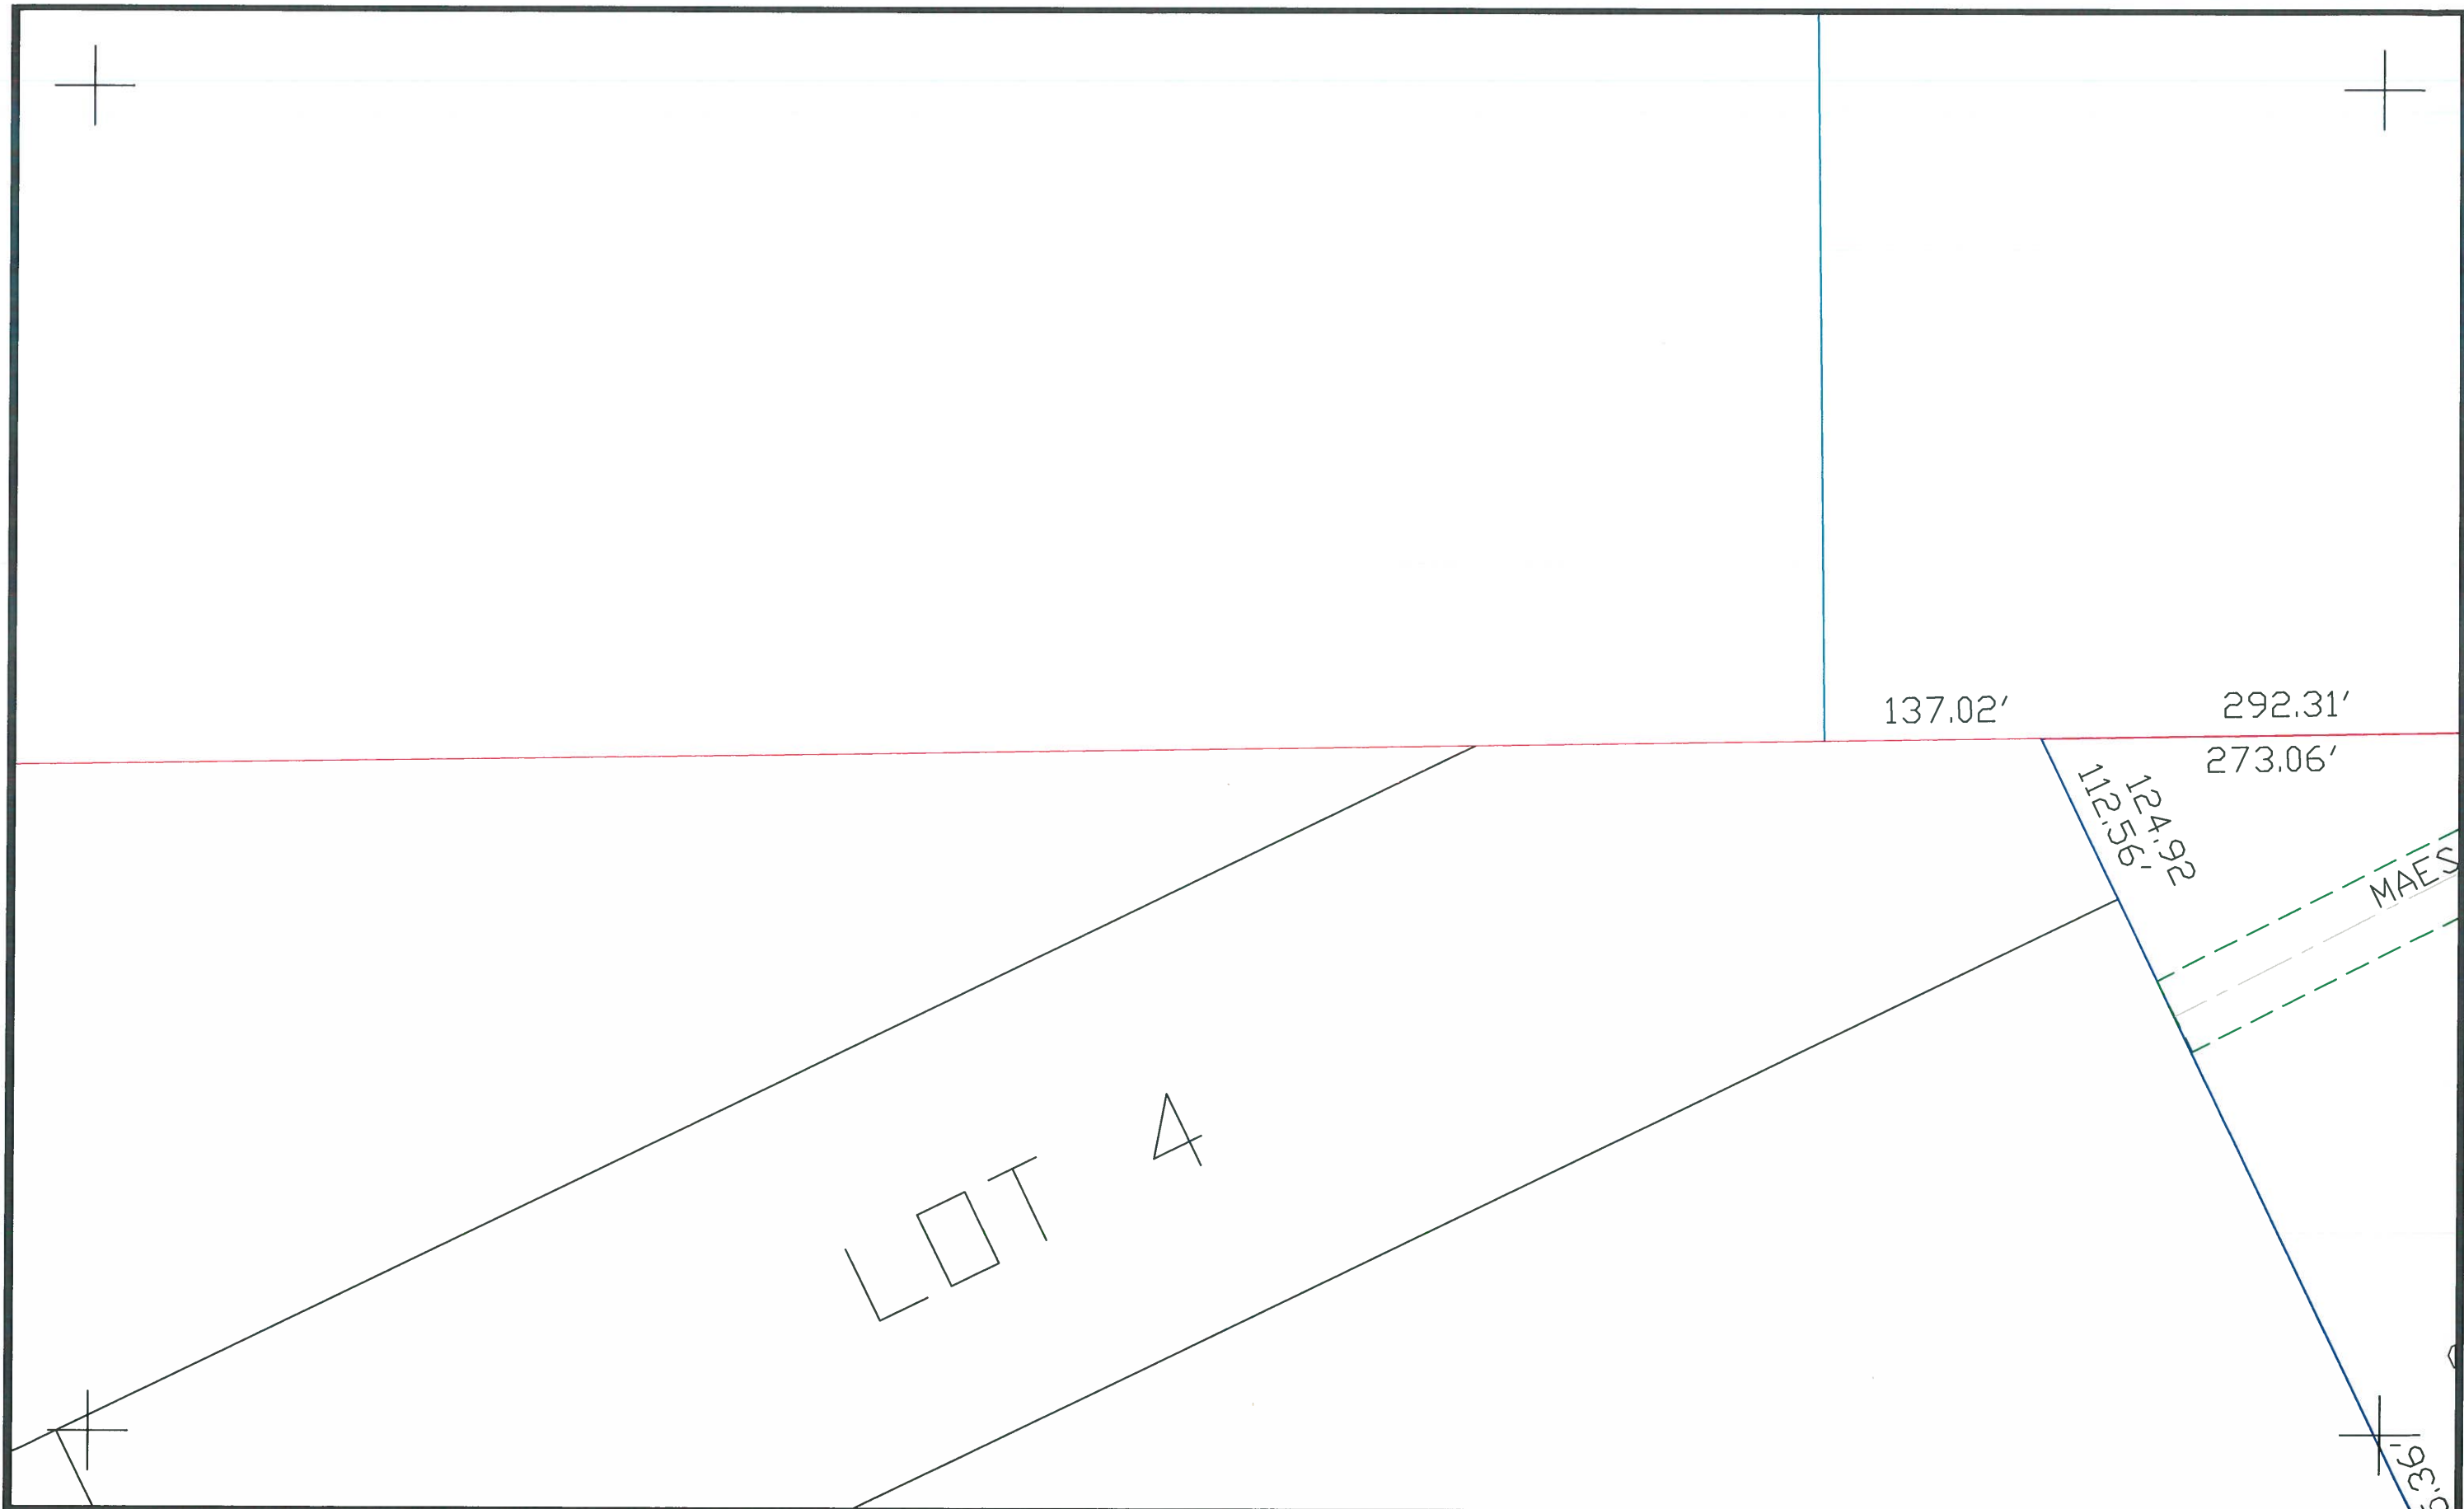

This is a compilation of records and data located in various county offices and is to be used for reference purposes only. The map is controlled by the field measurements between the corners of the Public Land Survey System and the parcels are mapped from available records which may not precisely fit field conditions. Brown County is not responsible for any inaccuracies.

Scale 1" = 100'

0 100

(See Sheet 140)

This map was created by the Brown County Survey Department with funding provided by the Village of Ashwaubenon and the Wisconsin Land Information Program.

Village of Ashwaubenon 125

Brown County Plot Date: 9/28/09
RPL Office Drafter: T LESLIE

(See Sheet 124)

(See Sheet 142)

N

0 100

This map was created by the Brown County Survey Department with funding provided by the Village of Ashwaubenon and the Wisconsin Land Information Program.


Brown County Plot Date: 10/10/2017
RPL Office Drafter: T LESLIE

126

This is a compilation of records and data located in various county offices and is to be used for reference purposes only. The map is controlled by the field measurements between the corners of the Public Land Survey System and the parcels are mapped from available records which may not precisely fit field conditions. Brown County is not responsible for any inaccuracies.


(See Sheet 112)

(See Sheet 128)

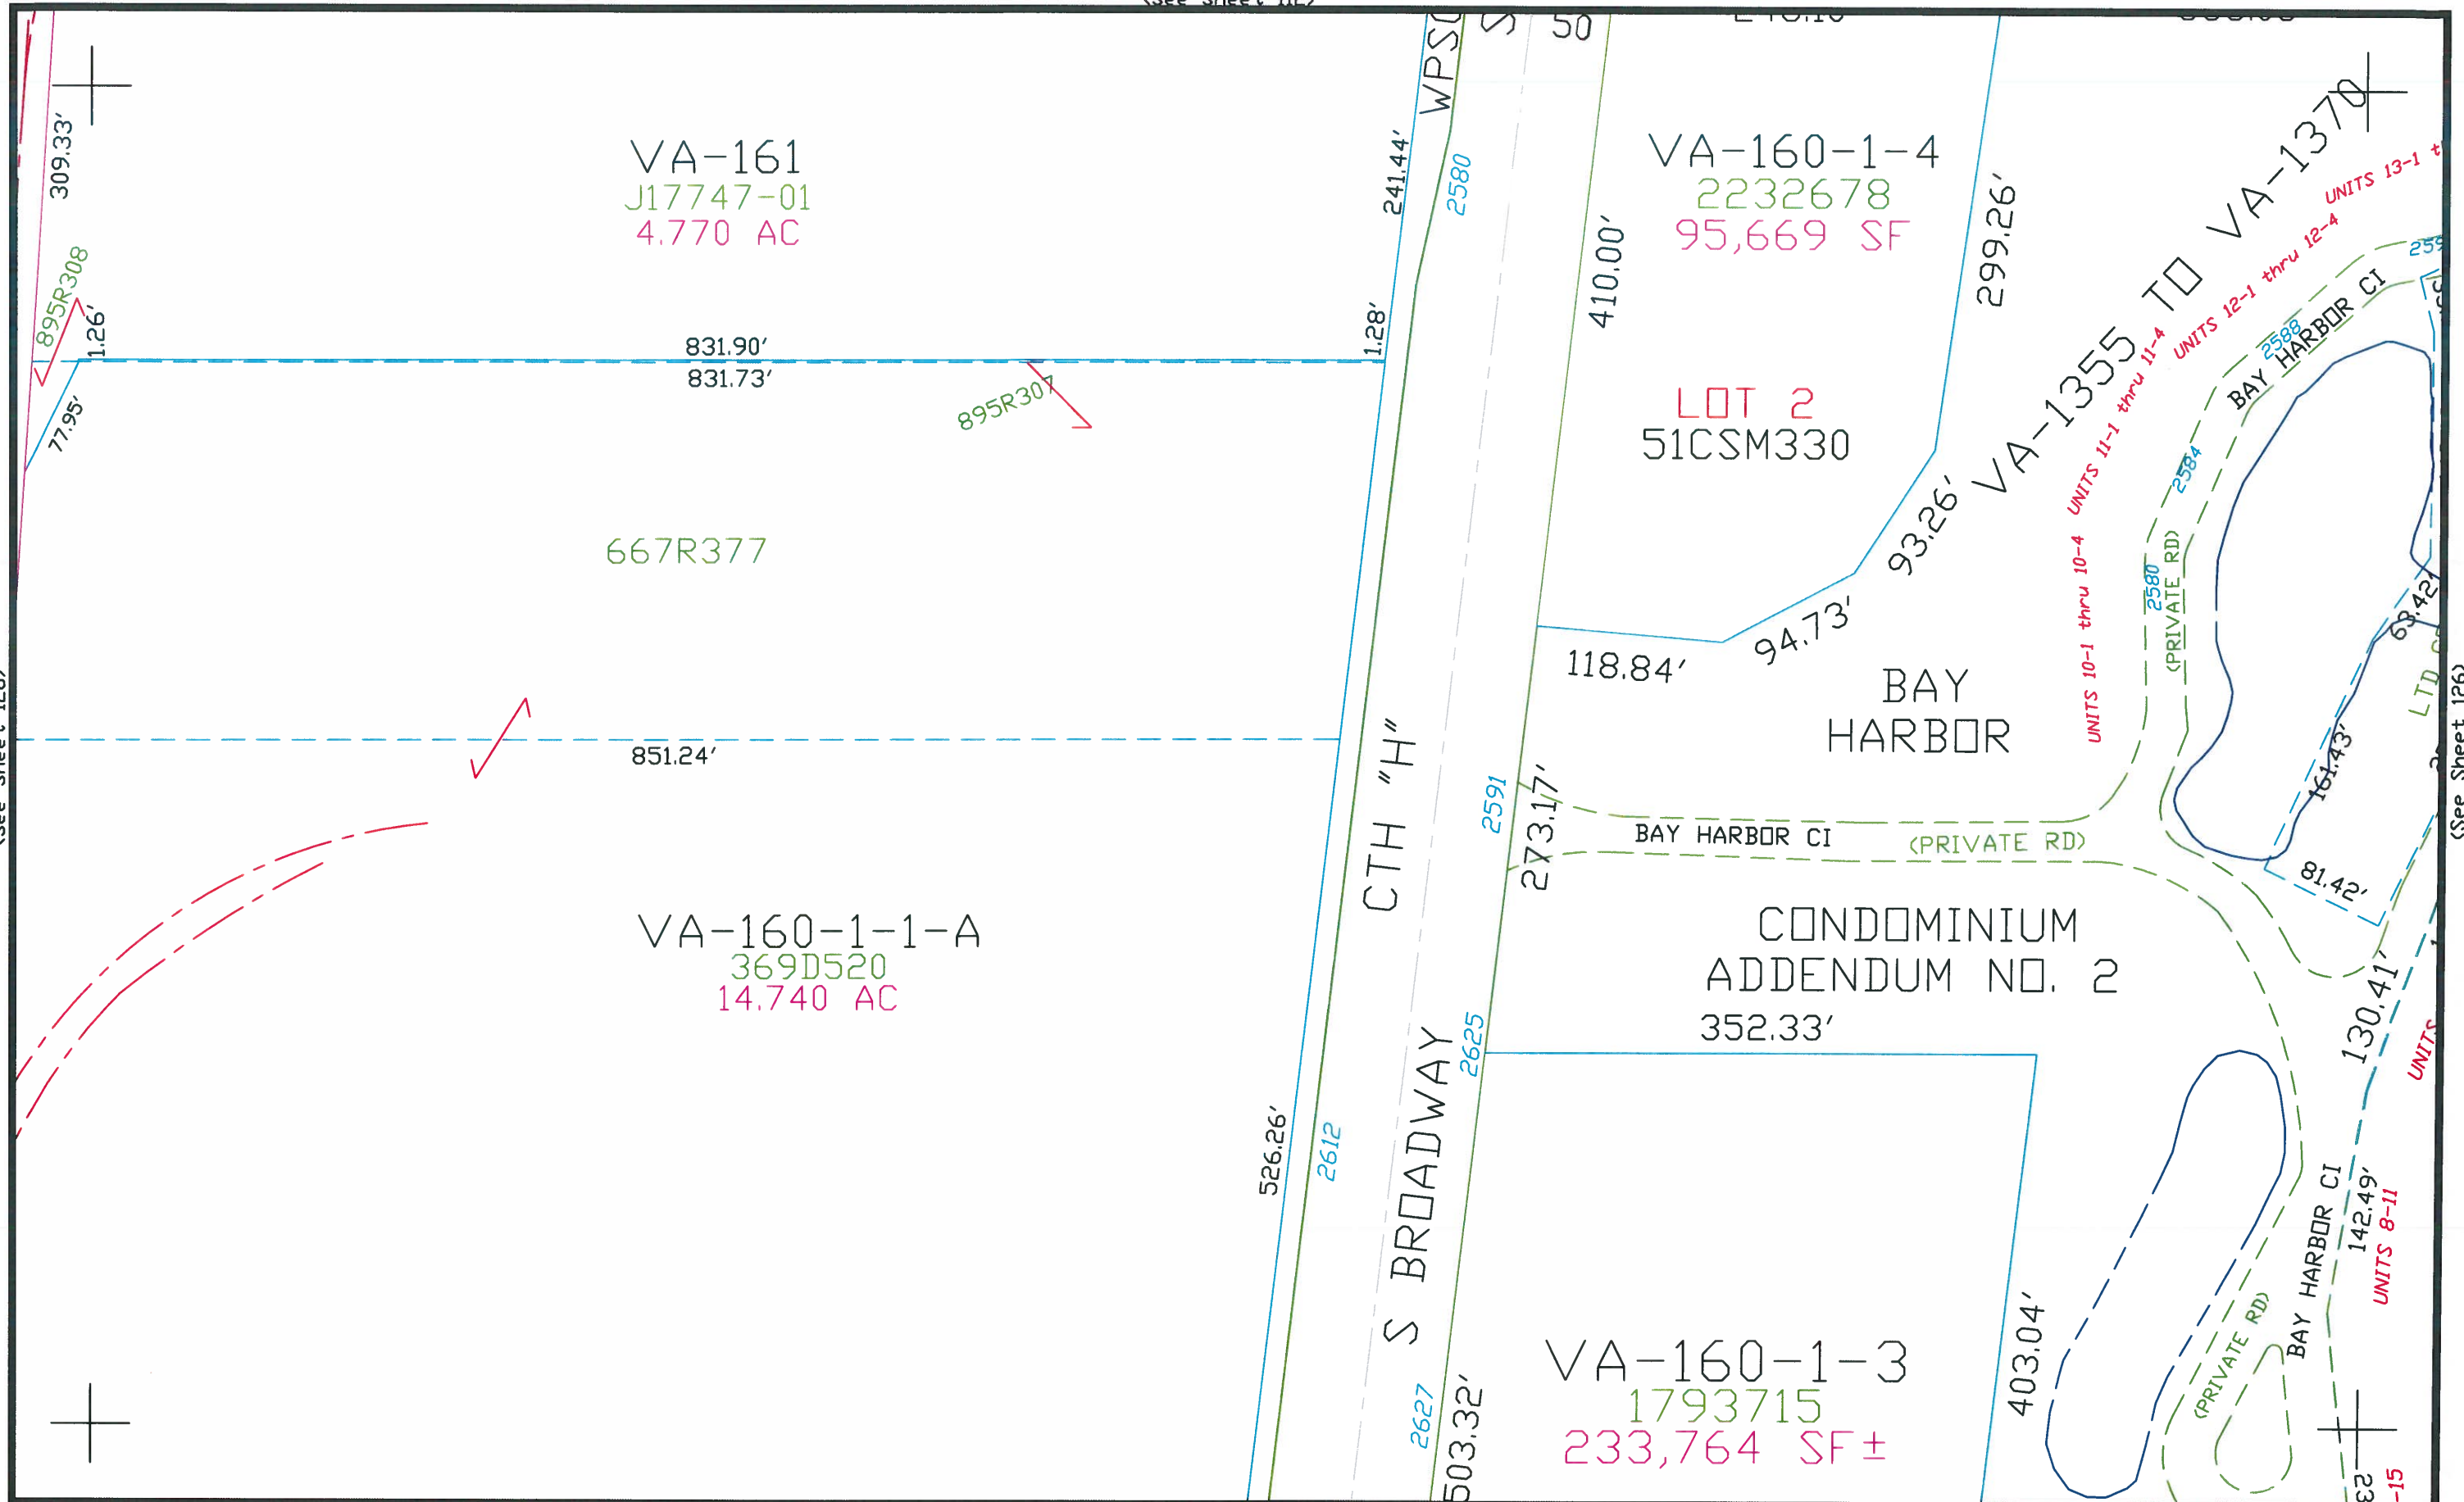

(See Sheet 129)

(See Sheet 113)

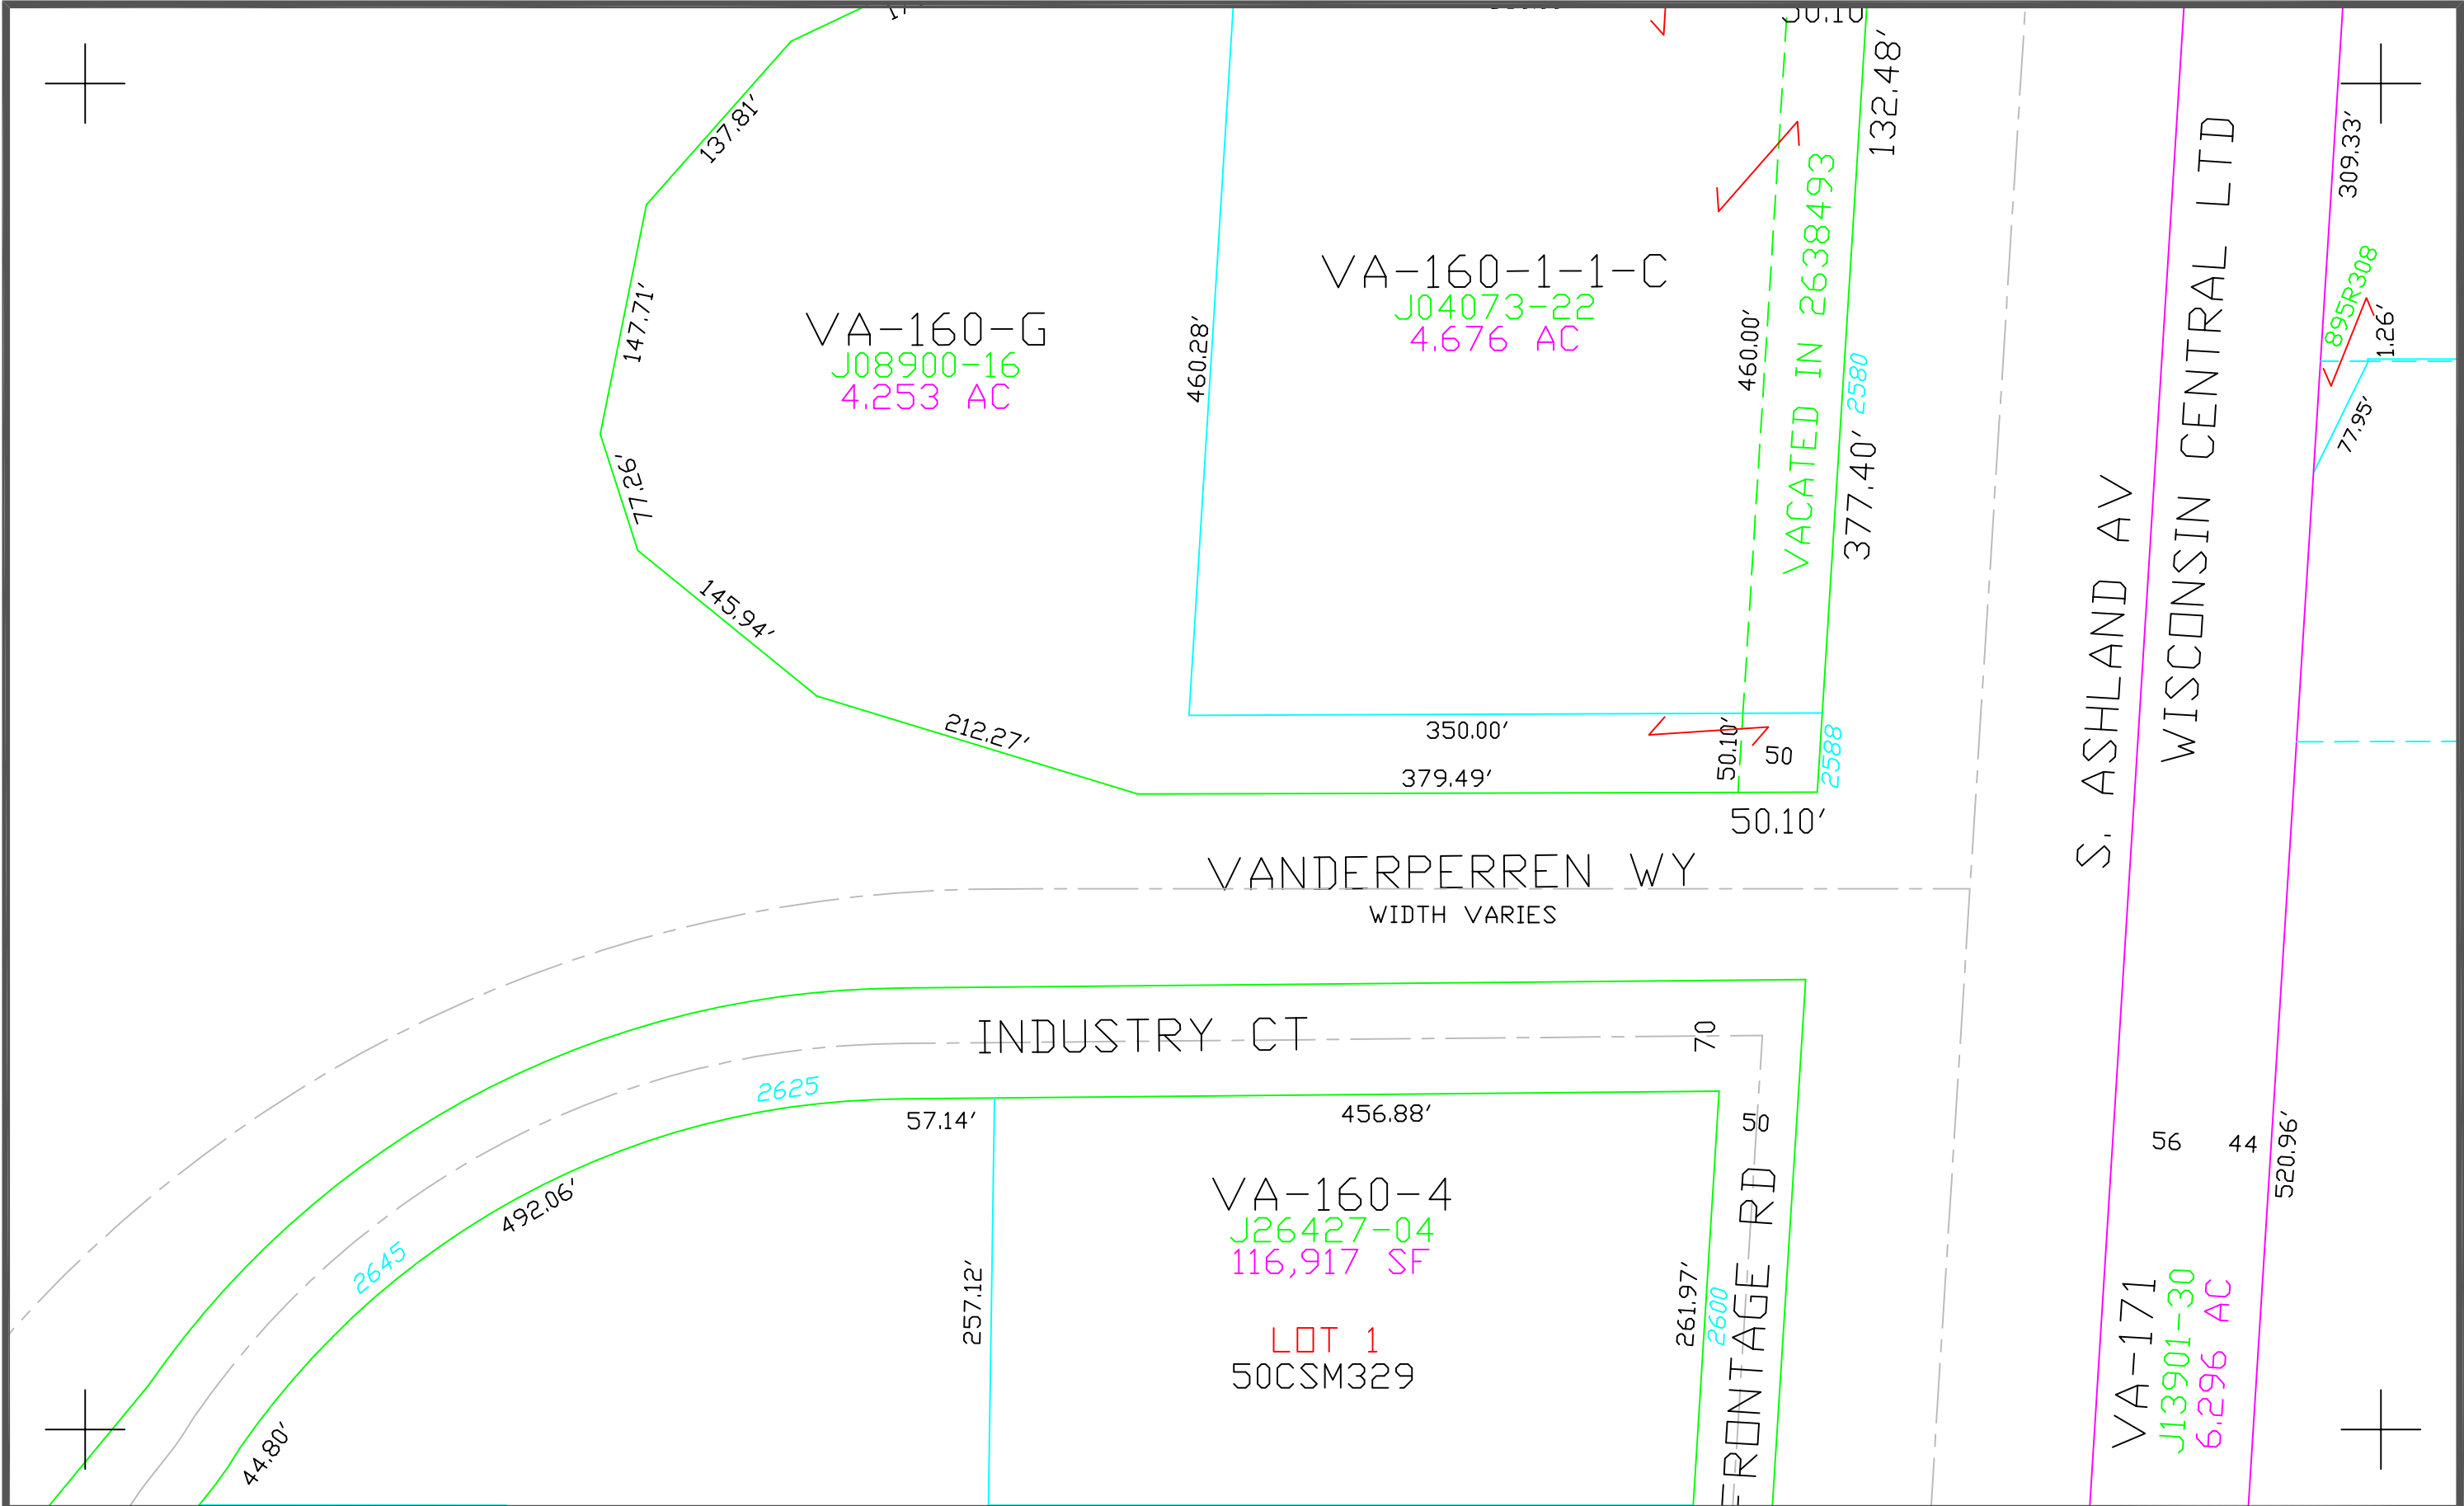

(See Sheet 127)

This is a compilation of records and data located in various county offices and is to be used for reference purposes only. The map is controlled by the field measurements between the corners of the Public Land Survey System and the parcels are mapped from available records which may not precisely fit field conditions. Brown County is not responsible for any inaccuracies.



Scale 1" = 100'

(See Sheet 144)

© 2021 BROWN COUNTY SURVEY DEPT.

This map was created by the Brown County Survey Department with funding provided by the Village of Ashwaubenon and the Wisconsin Land Information Program.

Village of Ashwaubenon

Brown County Plot Date: 8/30/2021
RPL Office Drafter: C MILLER



N

© 2014 BROWN COUNTY SURVEY DEPT.

Village of Ashwaubenon

Brown County Plot Date: 9/15/2014
RPL Office Drafter: T LESLIE

(See Sheet 113)

STH 172

VA-160
J08516-32
6.345 AC

LOT 1
15CSM113

VA-160-8
57,994 SF

LOT 2
15CSM113

PLYMROCK ST

VA-160-1-2
J10107-31
1.148 AC

ONEIDA ST

VA-160-6
2578101
278,634 SF

LOT 1
58CSM225

VA-160-6-1
2099670
37,976 SF

LOT 1
51CSM26

VA-160-6-2
2099670
85,220 SF

LOT 3
51CSM26

This is a compilation of records and data located in various county offices and is to be used for reference purposes only. The map is controlled by the field measurements between the corners of the Public Land Survey System and the parcels are mapped from available records which may not precisely fit field conditions. Brown County is not responsible for any inaccuracies.



Scale 1" = 100'

(See Sheet 146)

© 2013 BROWN COUNTY SURVEY DEPT.
This map was created by the Brown County Survey Department with funding provided by the Village of Ashwaubenon and the Wisconsin Land Information Program.

Village of Ashwaubenon

Brown County Plot Date: 1/20/14
RPL Office Drafter: D PHELPS

130

(See Sheet 116)

STH 172

USH 171

(See Sheet 132)

(See Sheet 130)

This is a compilation of records and data located in various county offices and is to be used for reference purposes only. The map is controlled by the field measurements between the corners of the Public Land Survey System and the parcels are mapped from available records which may not precisely fit field conditions. Brown County is not responsible for any inaccuracies.



(See Sheet 147)

Scale 1" = 100'

This map was created by the Brown County Survey Department with funding provided by the Village of Ashwaubenon and the Wisconsin Land Information Program.
© 1994 Brown County Survey Department, Green Bay, WI 54305

Village of
Ashwaubenon

131

Plot date: 11/28/94

(See Sheet 117)

(See Sheet 133)

(See Sheet 131)

VA-158-10
J27529-54
92,161 SF

LOT 1
63CSM243

VA-158-6
J15573-16
786,005 SF

HWY 172

This is a compilation of records and data located in various county offices and is to be used for reference purposes only. The map is controlled by the field measurements between the corners of the Public Land Survey System and the parcels are mapped from available records which may not precisely fit field conditions. Brown County is not responsible for any inaccuracies.



Scale 1" = 100'

(See Sheet 148)


© 2017 BROWN COUNTY SURVEY DEPT.
This map was created by the Brown County Survey Department with funding provided by the Village of Ashwaubenon and the Wisconsin Land Information Program.

Village of Ashwaubenon

Brown County Plot Date: 11/21/2017
RPL Office Drafter: R DUCKART

132

(See Sheet 118)

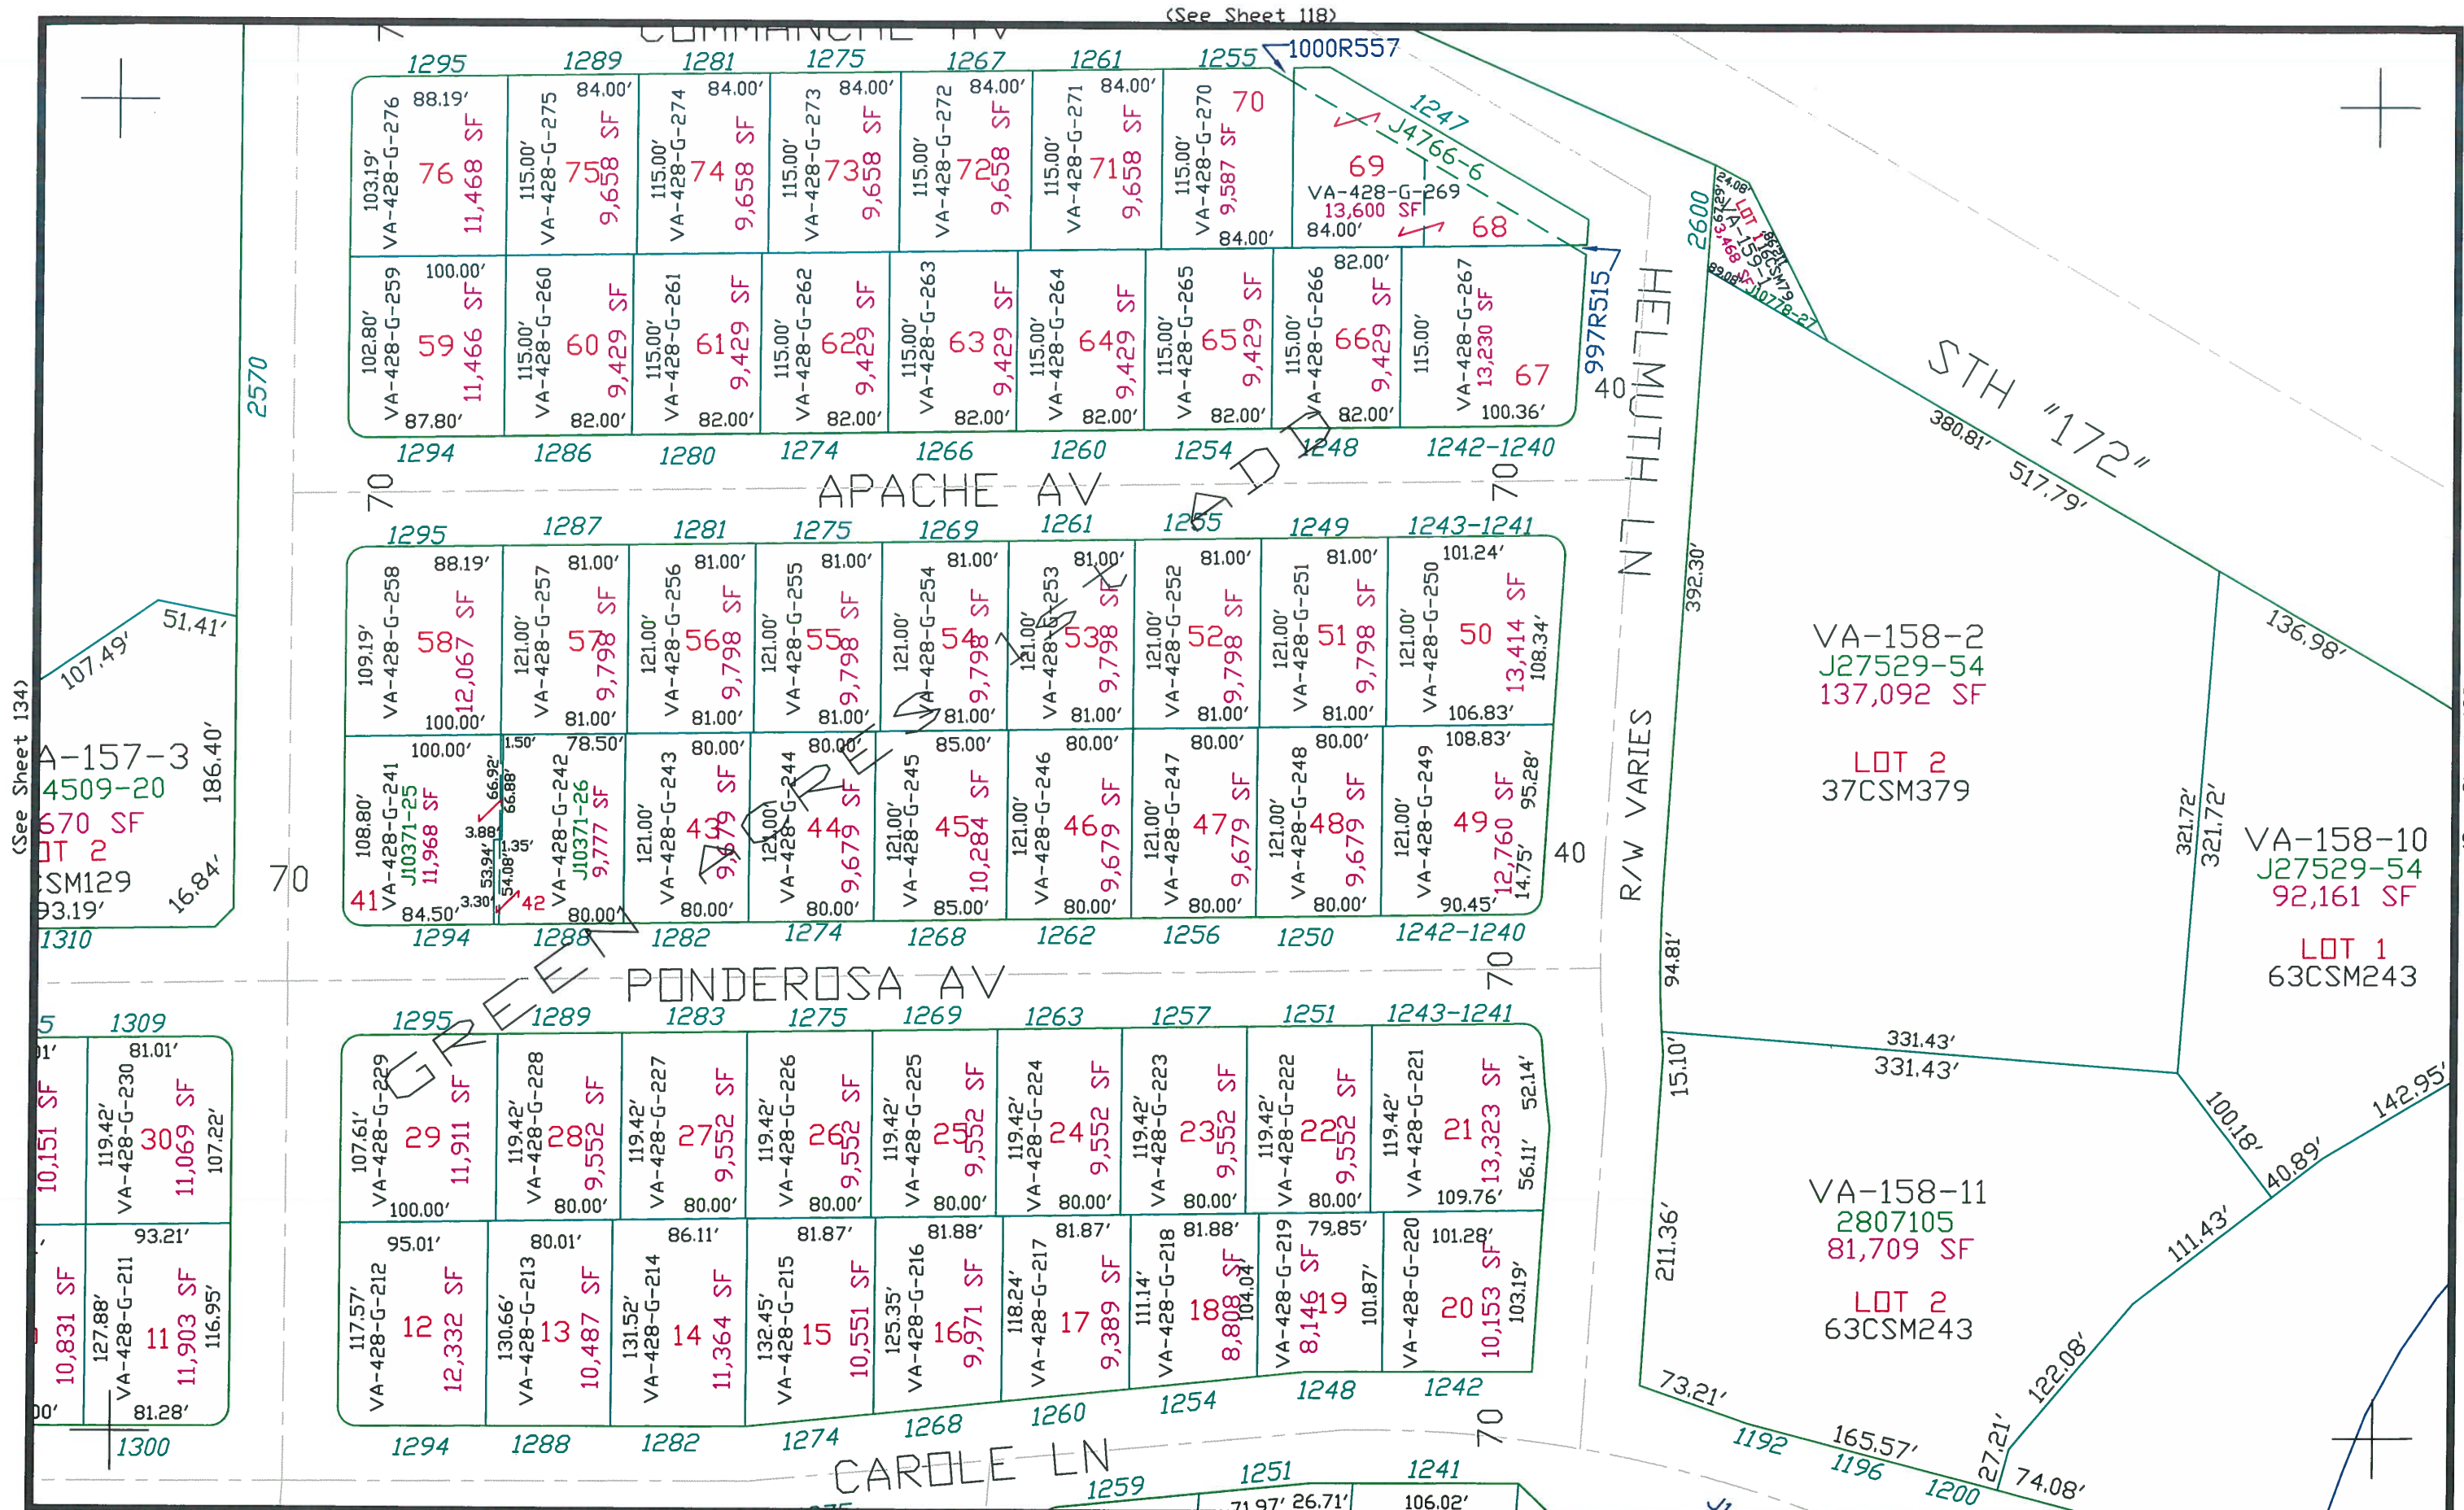


This is a compilation of records and data located in various county offices and is to be used for reference purposes only. The map is controlled by the field measurements between the corners of the Public Land Survey System and the parcels are mapped from available records which may not precisely fit field conditions. Brown County is not responsible for any inaccuracies.

Scale 1" = 100'

(See Sheet 149)

© 2017 BROWN COUNTY SURVEY DEPT.
This map was created by the Brown County Survey Department with funding provided by the Village of Ashwaubenon and the Wisconsin Land Information Program.

Village of Ashwaubenon 133
Brown County Plot Date: 11/21/2017
RPL Office Drafter: R DUCKART

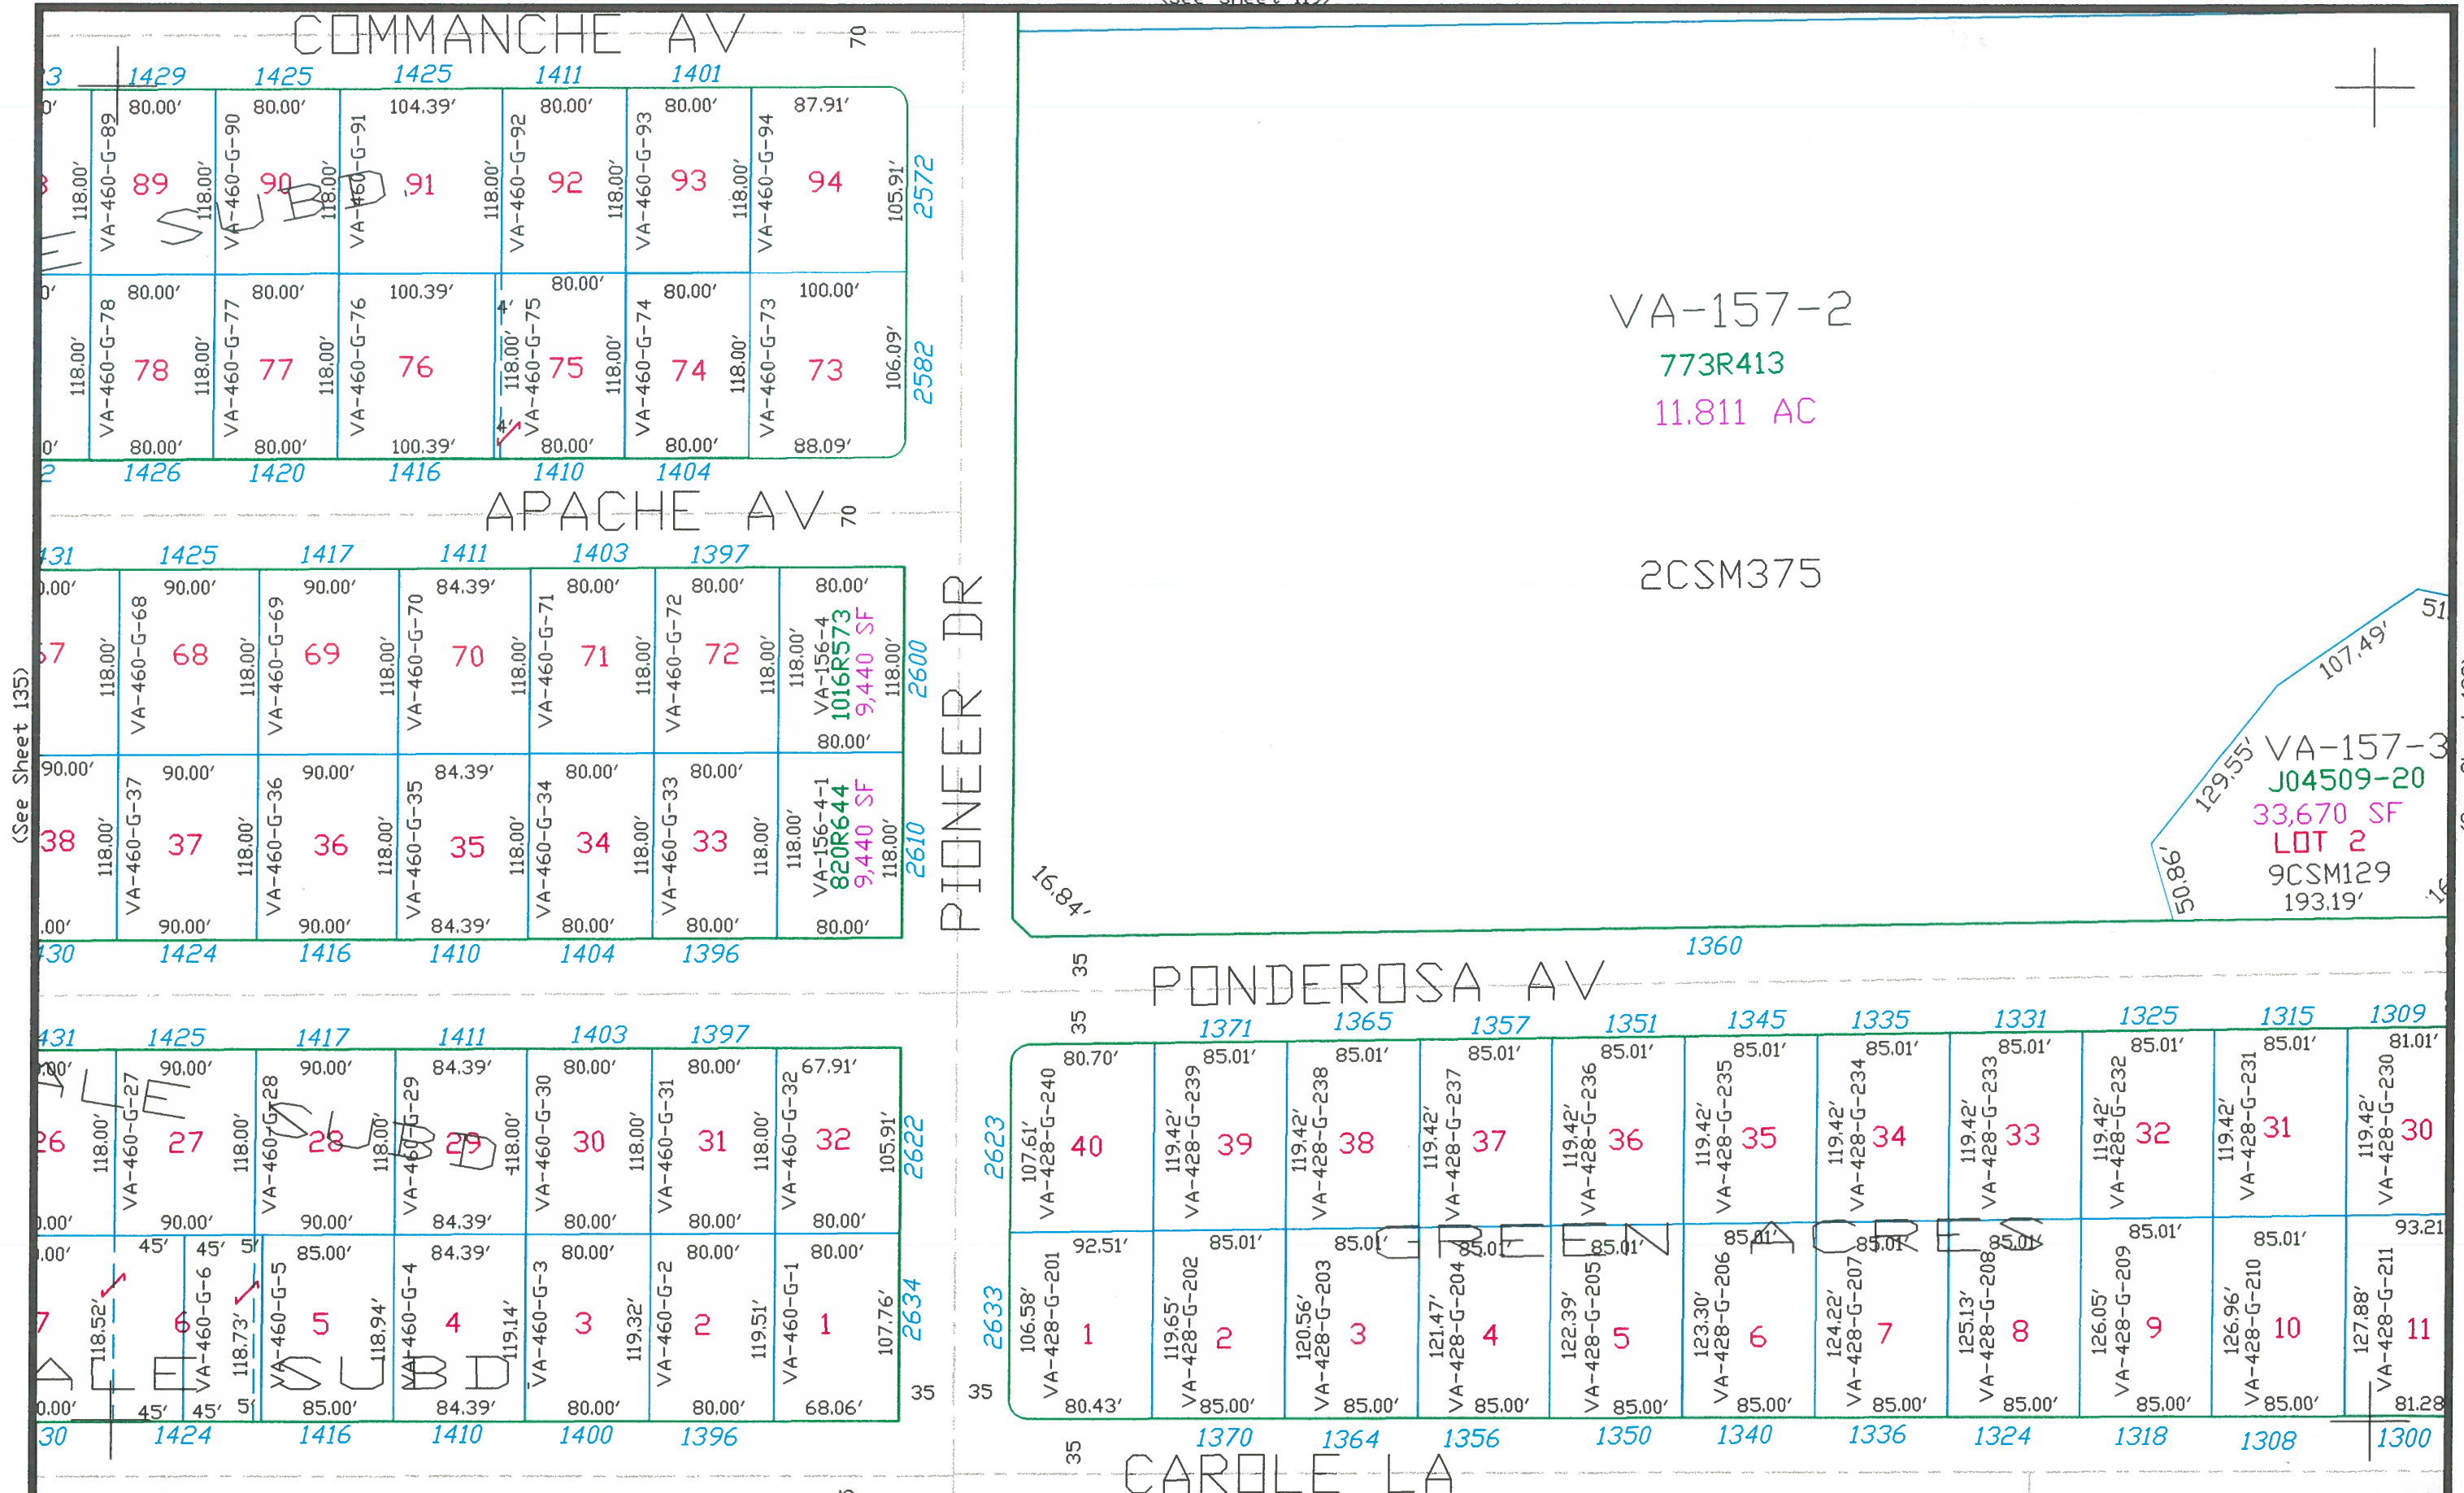

(See Sheet 135)

(See Sheet 133)

This is a compilation of records and data located in various county offices and is to be used for reference purposes only. The map is controlled by the field measurements between the corners of the Public Land Survey System and the parcels are mapped from available records which may not precisely fit field conditions. Brown County is not responsible for any inaccuracies.



(See Sheet 150)

Scale 1" = 100'

This map was created by the Brown County Survey Department with funding provided by the Village of Ashwaubenon and the Wisconsin Land Information Program.
© 1994 Brown County Survey Department, Green Bay, WI 54905

Village of
Ashwaubenon


134

Plot date: 11/17/94

(See Sheet 120)


COMMANCHE AV

COM

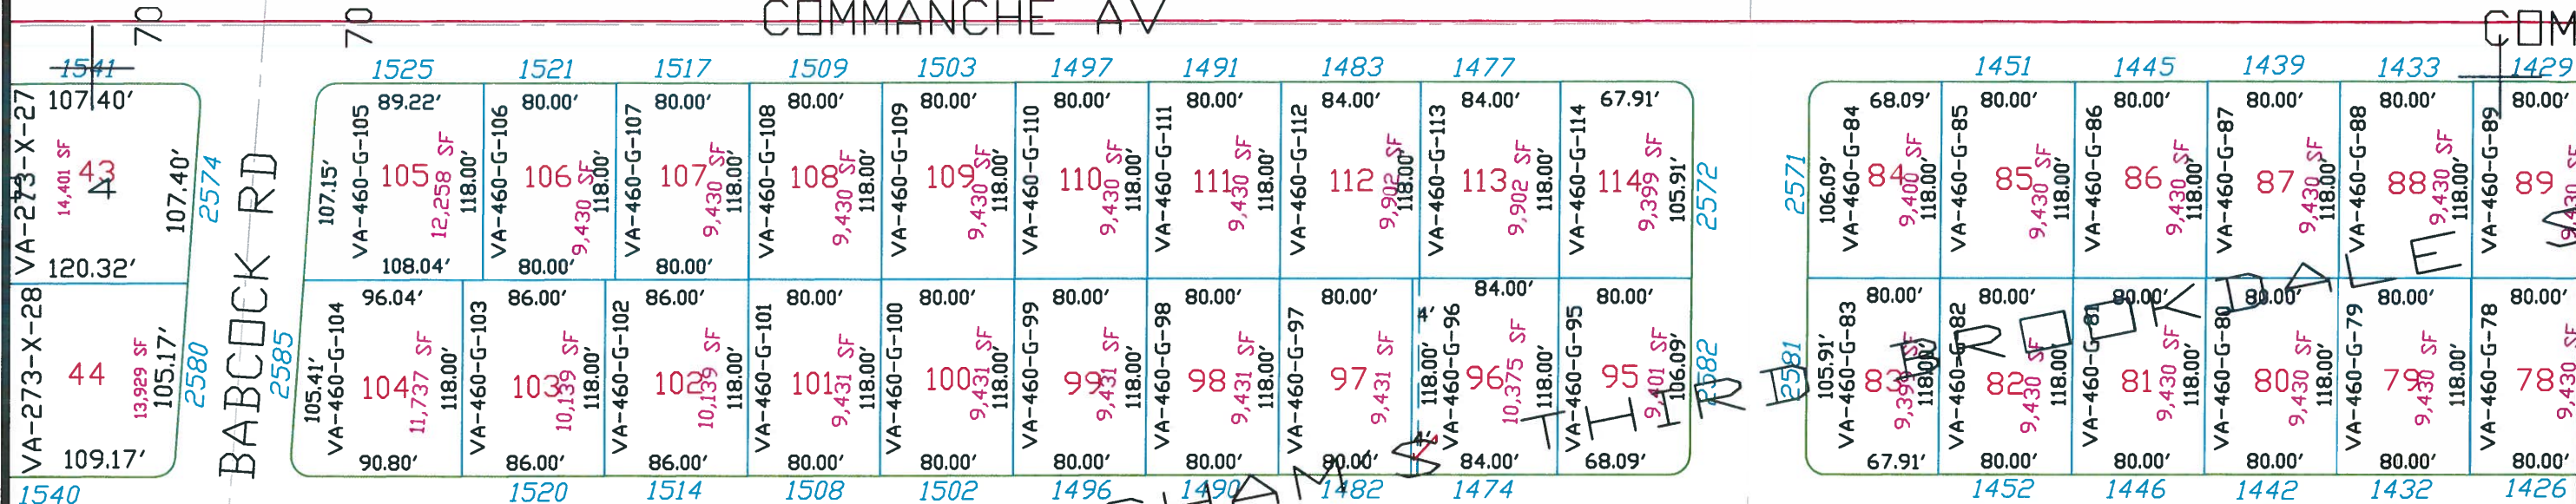

APACHE AVE


AP

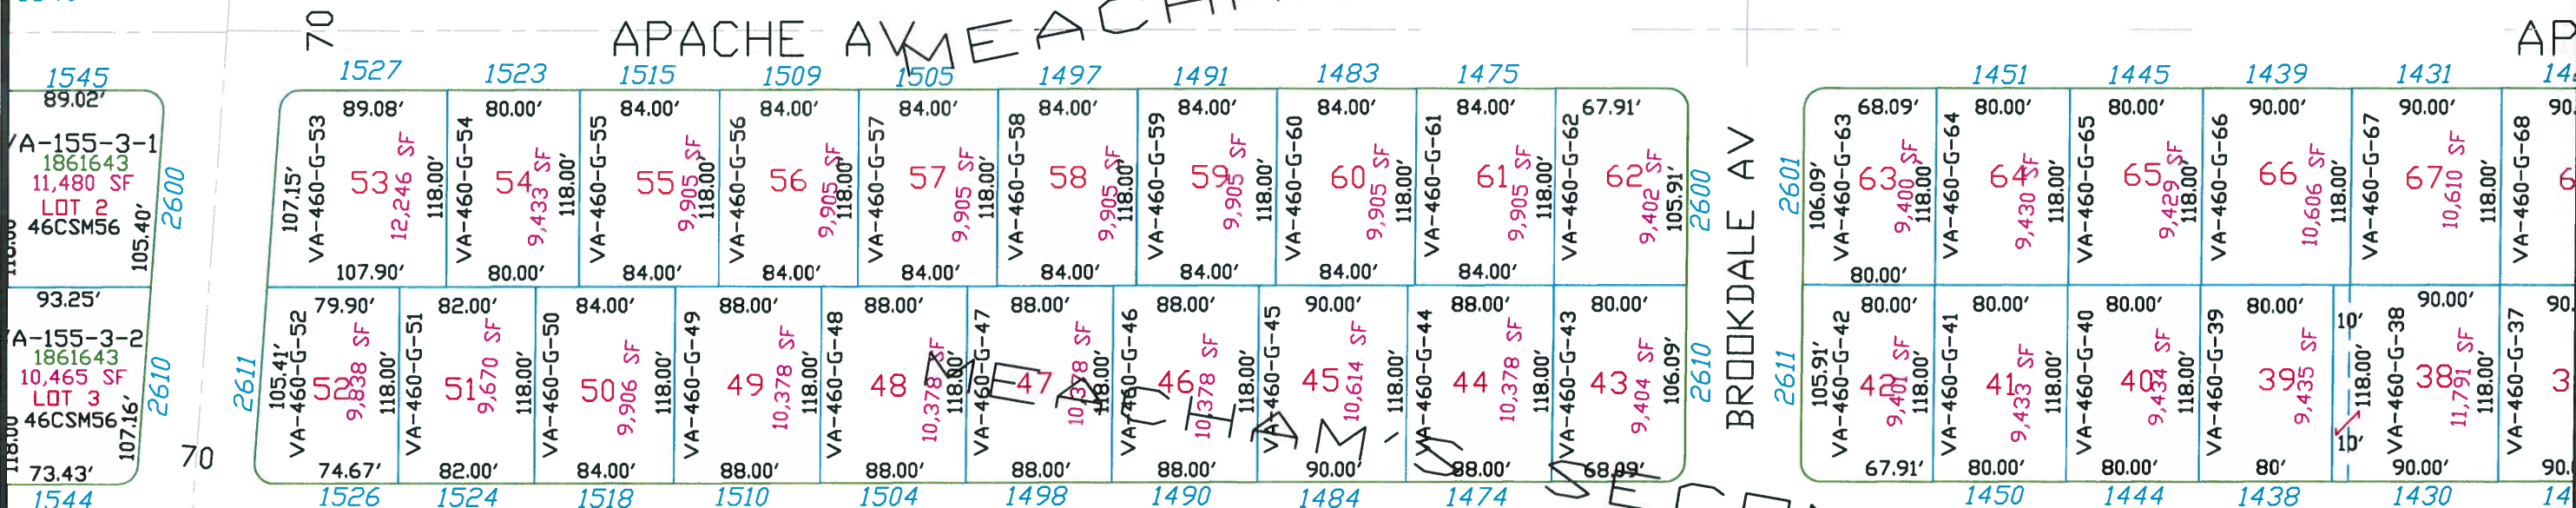

PONDEROSA AV

SECOND


BROOKDALE

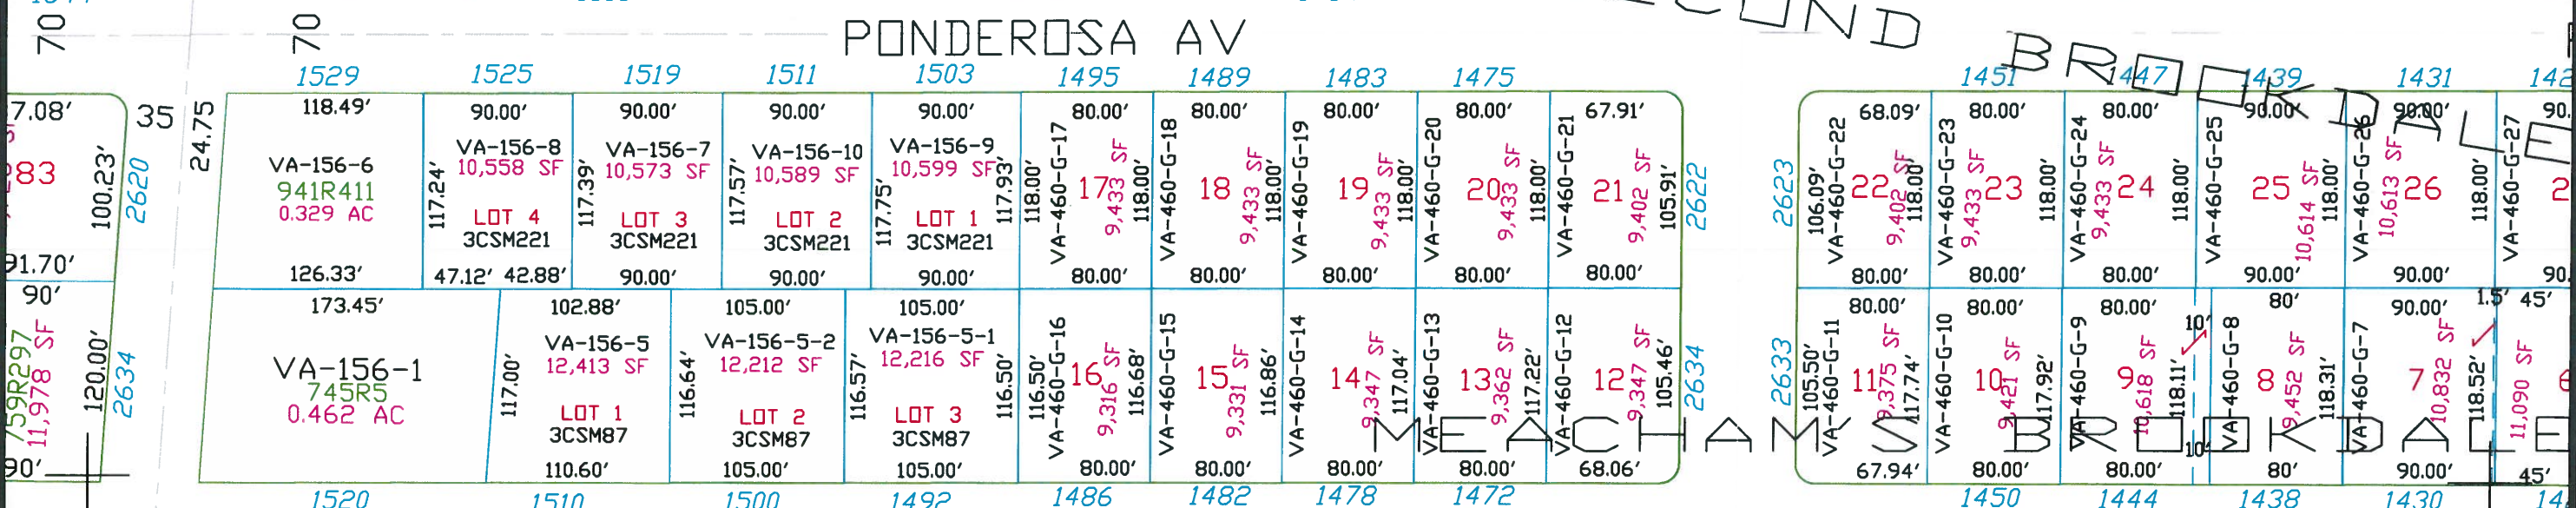

CARROLL LN

CA


This is a compilation of records and data located in various county offices and is to be used for reference purposes only. The map is controlled by the field measurements between the corners of the Public Land Survey System and the parcels are mapped from available records which may not precisely fit field conditions. Brown County is not responsible for any inaccuracies.

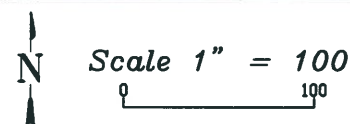

(See Sheet 151)

© 2015 BROWN COUNTY SURVEY DEPT.
This map was created by the Brown County Survey Department with funding provided by the Village of Ashwaubenon and the Wisconsin Land Information Program.

Village of Ashwaubenon 135
Brown County Plot Date: 6/19/2015
RPL Office Drafter: T LESLIE

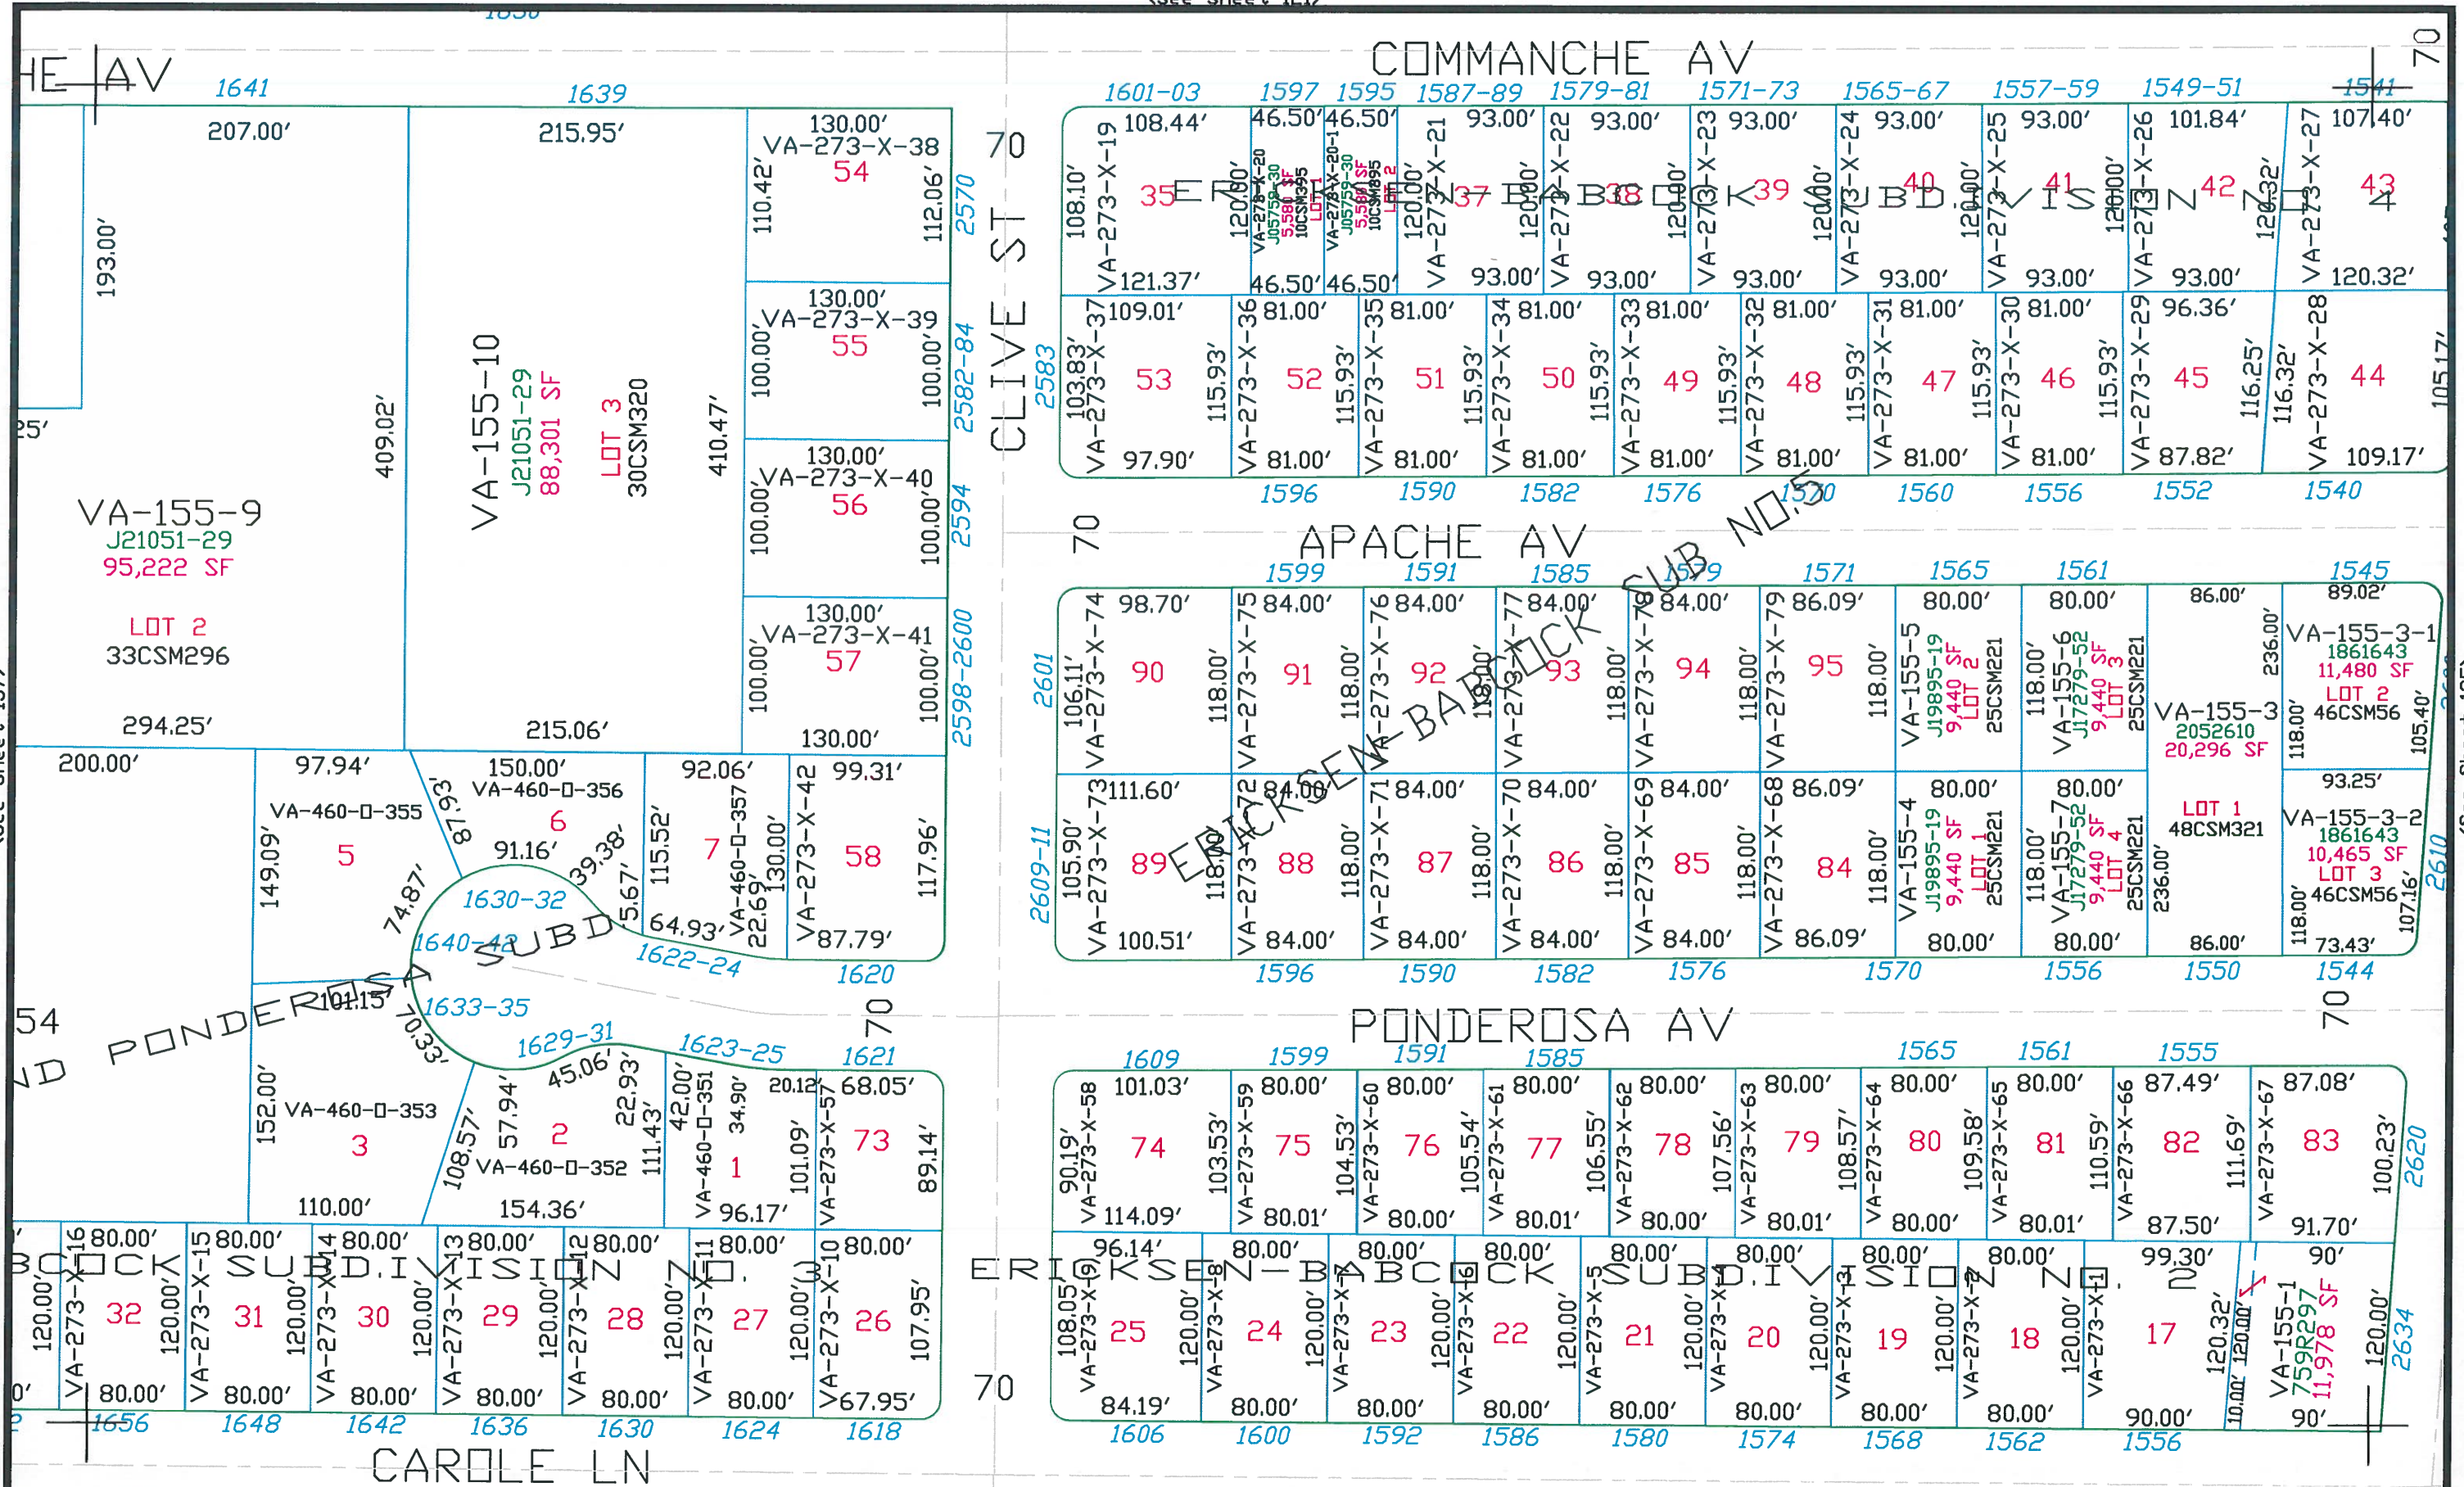

(See Sheet 137)

(See Sheet 135)

This is a compilation of records and data located in various county offices and is to be used for reference purposes only. The map is controlled by the field measurements between the corners of the Public Land Survey System and the parcels are mapped from available records which may not precisely fit field conditions. Brown County is not responsible for any inaccuracies.

Scale 1" = 100'


(See Sheet 152)

This map was created by the Brown County Survey Department with funding provided by the Village of Ashwaubenon and the Wisconsin Land Information Program.

Village of Ashwaubenon 136

Brown County Plot Date: 11/10/04
RPL Office Drafter: T LESLIE

(See Sheet 322)

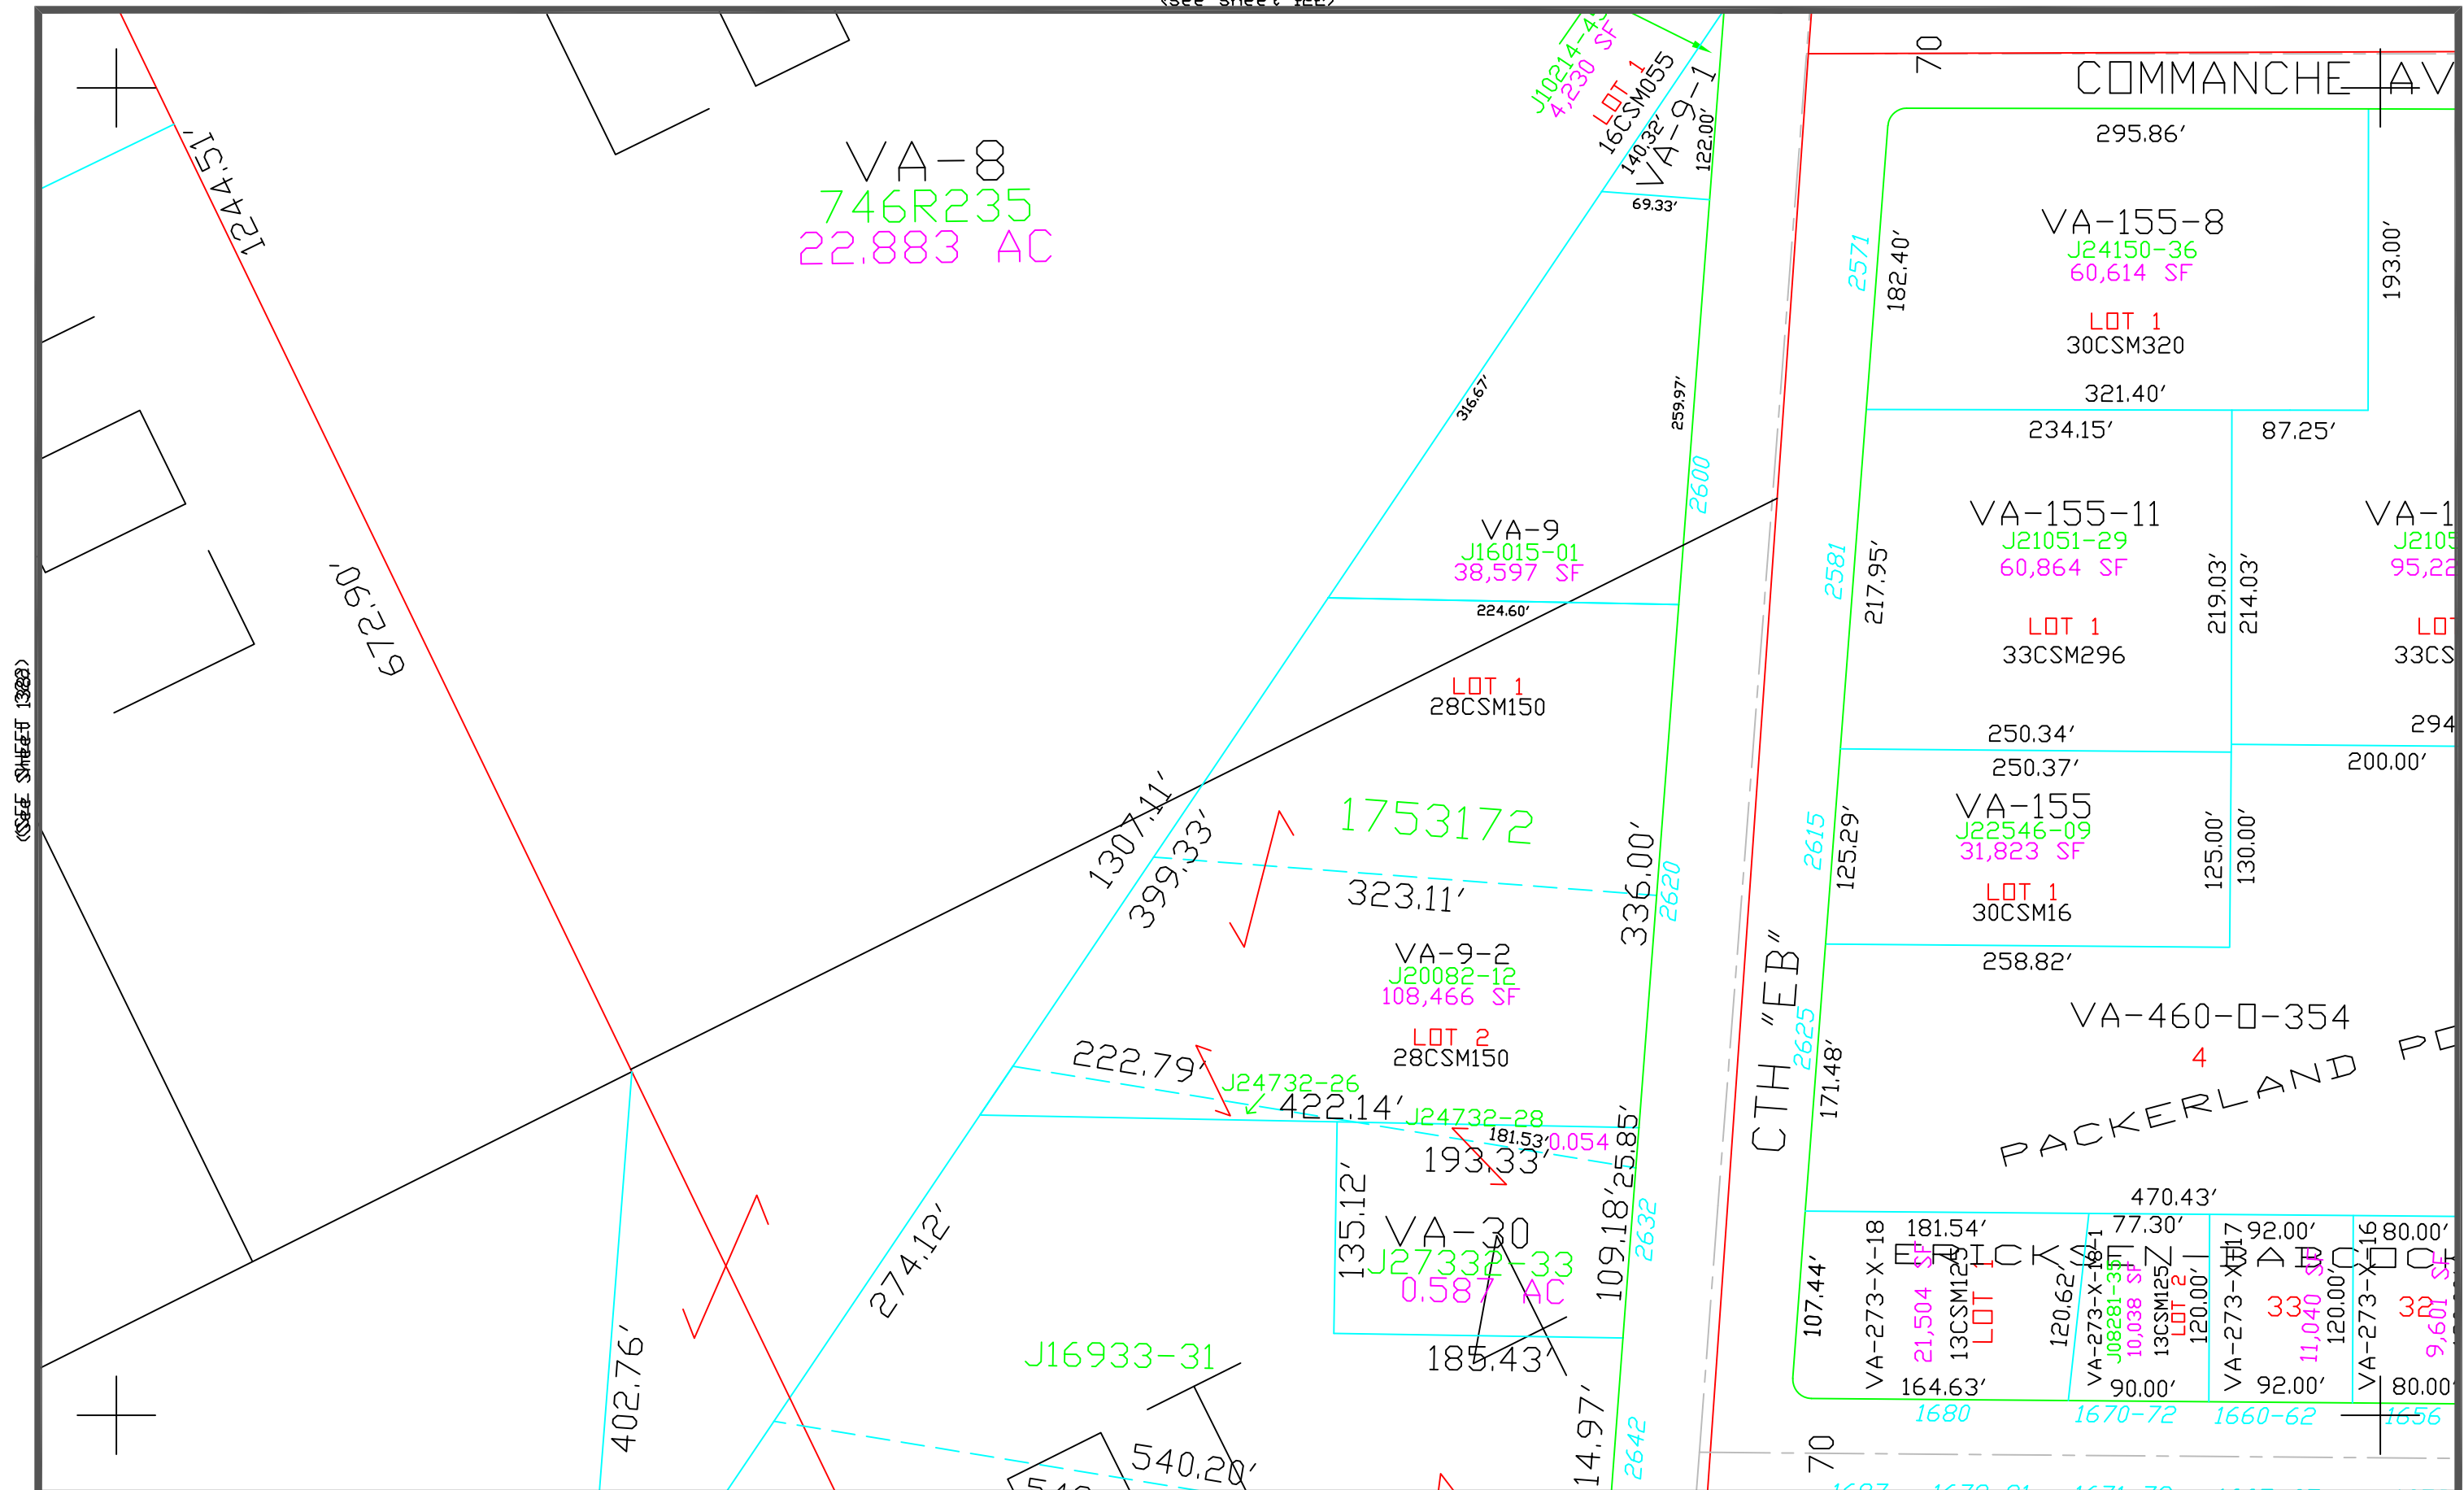

(See Sheet 1322)

(See Sheet 1322)

This is a compilation of records and data located in various county offices and is to be used for reference purposes only. The map is controlled by the field measurements between the corners of the Public Land Survey System and the parcels are mapped from available records which may not precisely fit field conditions. Brown County is not responsible for any inaccuracies.



Scale 1" = 100'

(See Sheet 1331)

© 2021 BROWN COUNTY SURVEY DEPT.

This map was created by the Brown County Survey Department with funding provided by the Village of Ashwaubenon and the Wisconsin Land Information Program.

Village of Ashwaubenon 137

Brown County Plot Date: 8/9/2021
RPL Office Drafter: T LESLIE

(See Sheet 123)

FRONTAGE RD
1297.70'

581.85'
582.00'

597.92'
598.76'

VA-20
352D174
54.674 AC

(See Sheet 139)

(See Sheet 137)

(See Sheet 154)

This is a compilation of records and data located in various county offices and is to be used for reference purposes only. The map is controlled by the field measurements between the corners of the Public Land Survey System and the parcels are mapped from available records which may not precisely fit field conditions. Brown County is not responsible for any inaccuracies.



Scale 1" = 100'

This map was created by the Brown County Survey Department with funding provided by the Village of Ashwaubenon and the Wisconsin Land Information Program.
© 1994 Brown County Survey Department, Green Bay, WI 54305


Village of
Ashwaubenon

138

Plot date: 11/18/94

(See Sheet 140)

(See Sheet 138)

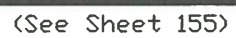

*This map was created by the Brown County Survey Department with funding provided by the Village of Ashwaubenon and the Wisconsin Land Information Program.
© 1994 Brown County Survey Department, Green Bay, WI 54305*

139

Plot date: 11/30/94

(See Sheet 125)

CITY OF GREEN BAY

VA-16
25.962 AC

(See Sheet 141)

(See Sheet 139)

STH 172

110

This is a compilation of records and data located in various county offices and is to be used for reference purposes only. The map is controlled by the field measurements between the corners of the Public Land Survey System and the parcels are mapped from available records which may not precisely fit field conditions. Brown County is not responsible for any inaccuracies.



(See Sheet 156)

Scale 1" = 100'

This map was created by the Brown County Survey Department with funding provided by the Village of Ashwaubenon and the Wisconsin Land Information Program.
© 1994 Brown County Survey Department, Green Bay, WI 54905

Village of
Ashwaubenon

140

Plot date: 11/30/94

(See Sheet 125)

CITY OF GREEN BAY

(See Sheet 140)

This is a compilation of records and data located in various county offices and is to be used for reference purposes only. The map is controlled by the field measurements between the corners of the Public Land Survey System and the parcels are mapped from available records which may not precisely fit field conditions. Brown County is not responsible for any inaccuracies.



(See Sheet 157)

Scale 1" = 100'

This map was created by the Brown County Survey Department with funding provided by the Village of Ashwaubenon and the Wisconsin Land Information Program.
© 1994 Brown County Survey Department, Green Bay, WI 54305

Village of
Ashwaubenon

141

Plot date: 11/28/94

ADDENDUM NO. 2

NOTE: 2625 S Broadway
address assigned to
VIL lift station/WPSC req.

FOX RIVER

STATION 417
CONDOMINIUM

VA-1658
THRU
VA-1675

This is a compilation of records and data located in various county offices and is to be used for reference purposes only. The map is controlled by the field measurements between the corners of the Public Land Survey System and the parcels are mapped from available records which may not precisely fit field conditions. Brown County is not responsible for any inaccuracies.



Scale 1" = 100'

(See Sheet 158)


© 2022 BROWN COUNTY SURVEY DEPT.

This map was created by the Brown County Survey Department with funding provided by the Village of Ashwaubenon and the Wisconsin Land Information Program.

Village of Ashwaubenon

Brown County Plot Date: 5/3/82023
RPL Office Drafter: T LESLIE

142

 

0 100

© 2020 BROWN COUNTY SURVEY DEPT.

143

(See Sheet 128)

(See Sheet 145)

(See Sheet 143)

(See Sheet 160)

This is a compilation of records and data located in various county offices and is to be used for reference purposes only. The map is controlled by the field measurements between the corners of the Public Land Survey System and the parcels are mapped from available records which may not precisely fit field conditions. Brown County is not responsible for any inaccuracies.



Scale 1" = 100'


© 2021 BROWN COUNTY SURVEY DEPT.

This map was created by the Brown County Survey Department with funding provided by the Village of Ashwaubenon and the Wisconsin Land Information Program.

Village of Ashwaubenon


Brown County Plot Date: 8/30/2021
RPL Office Drafter: C MILLER

144

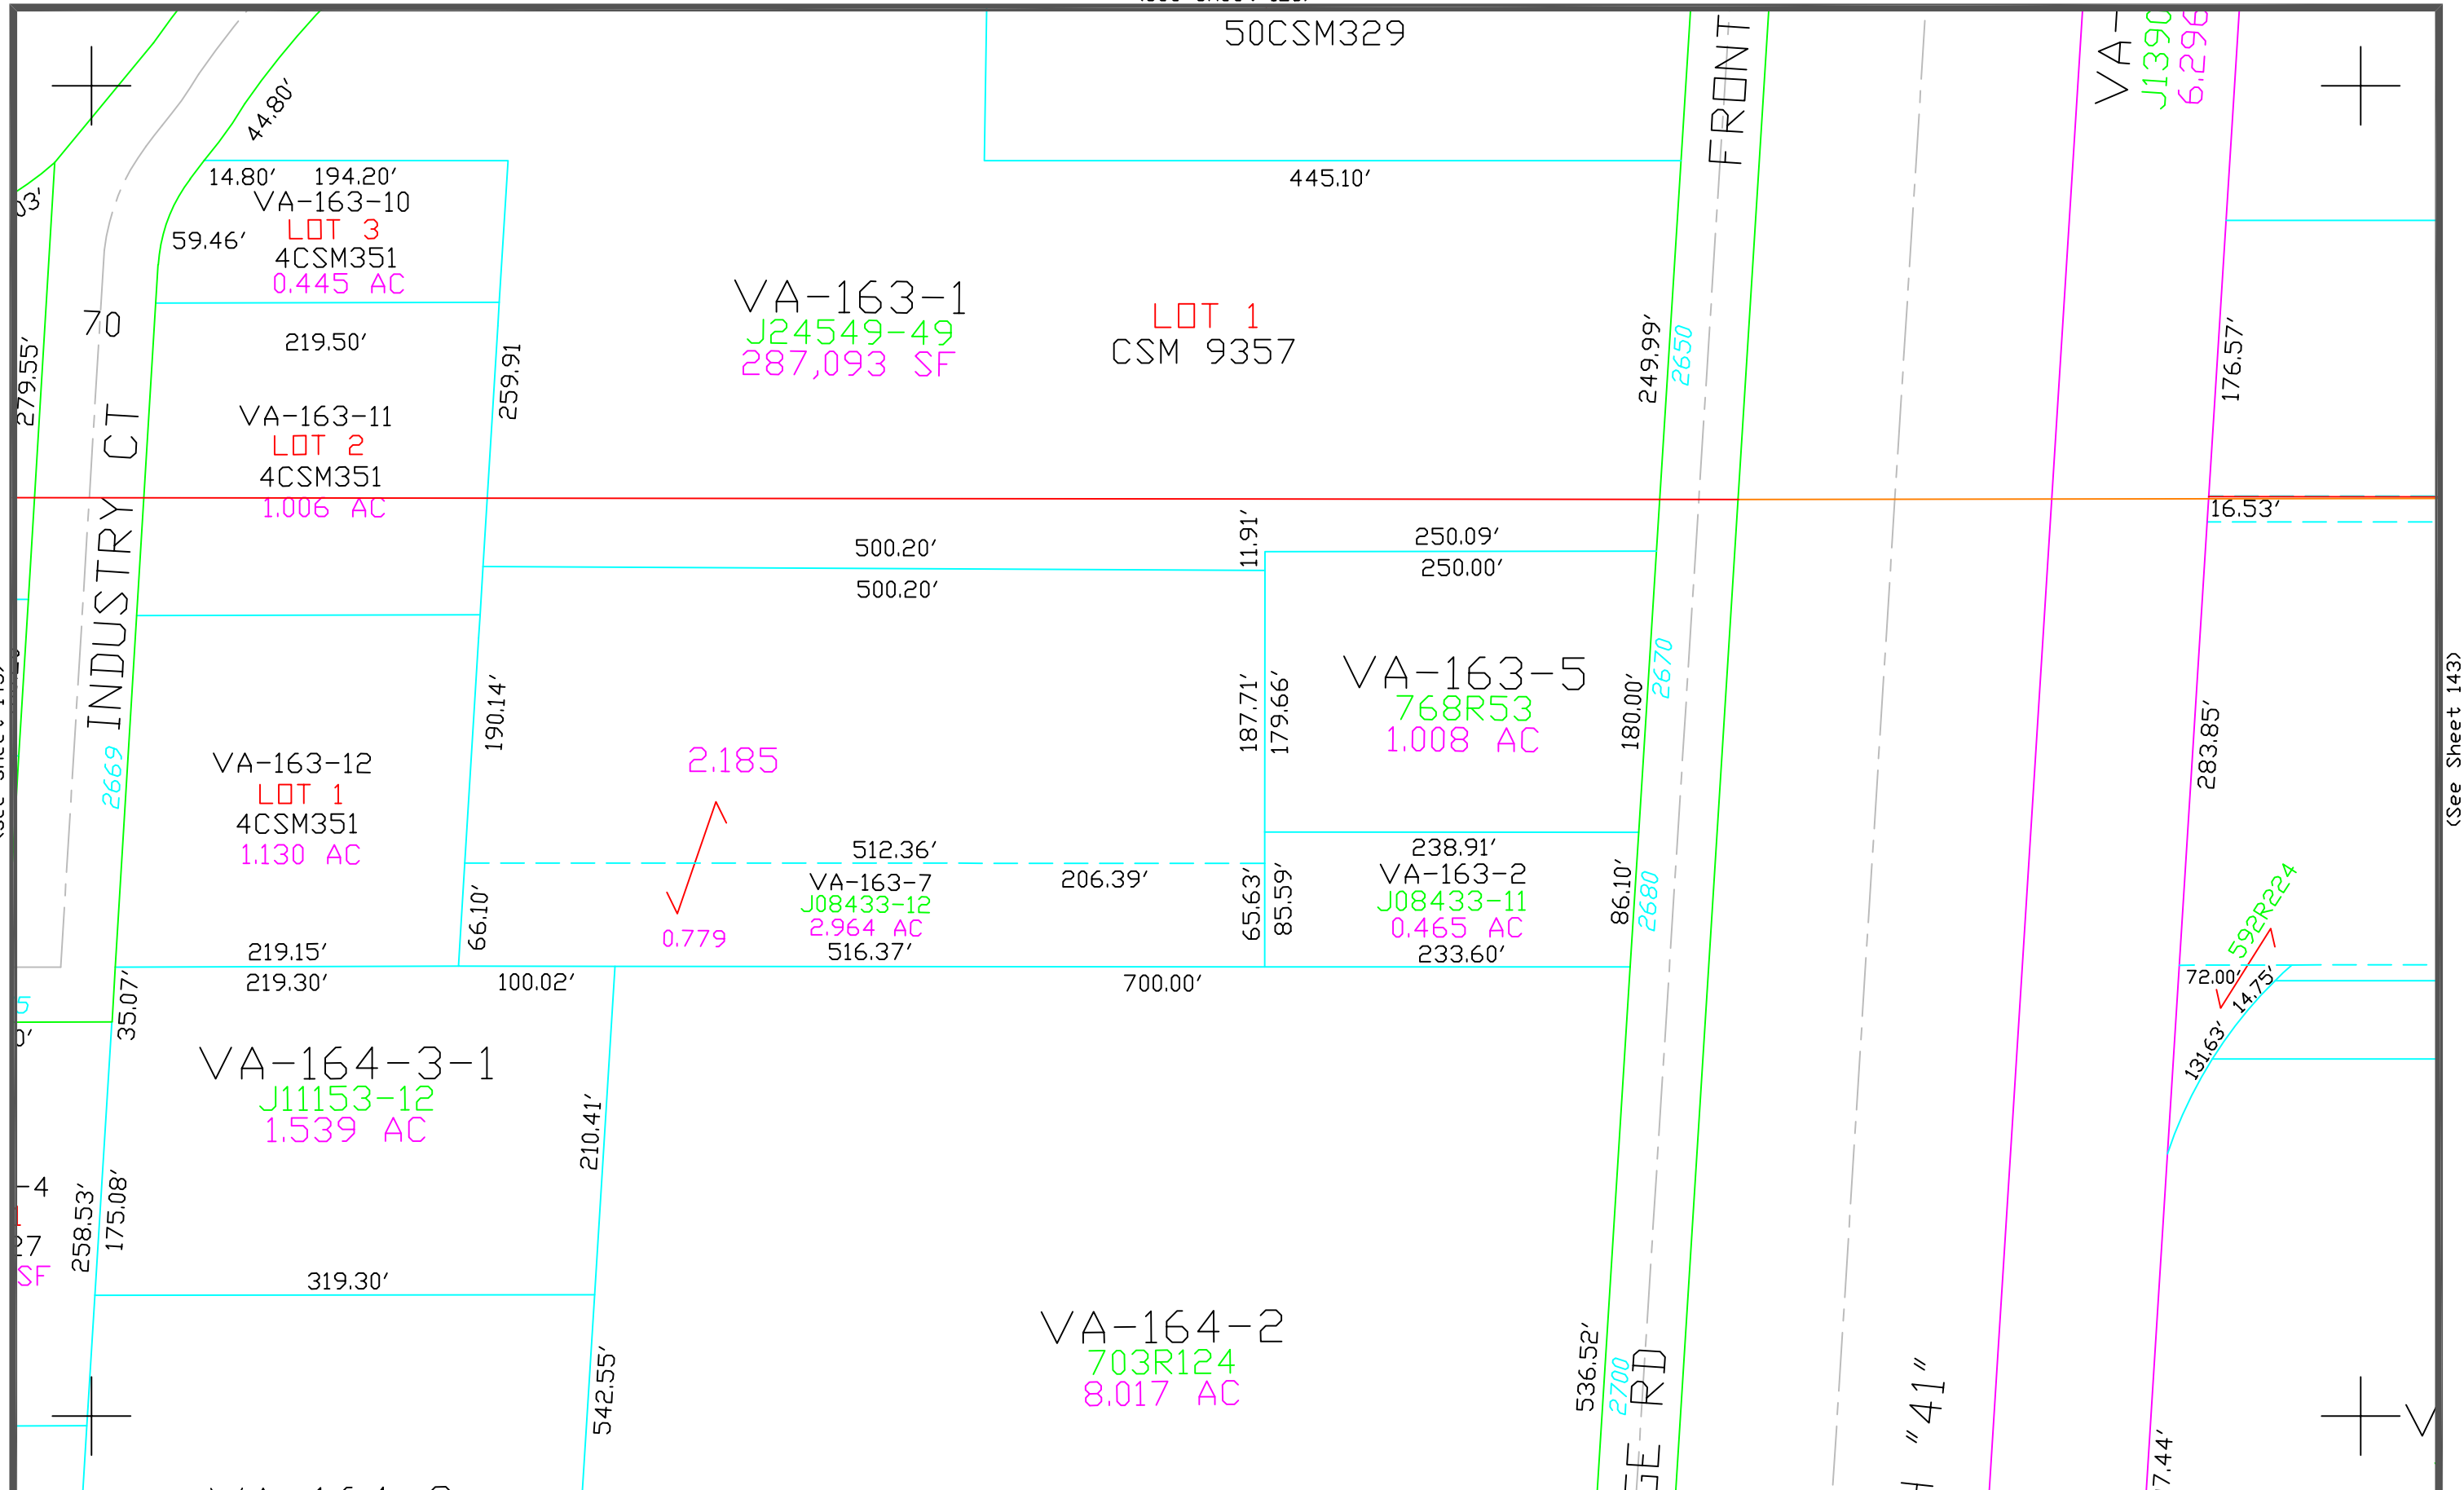

(See Sheet 147)

(See Sheet 130)

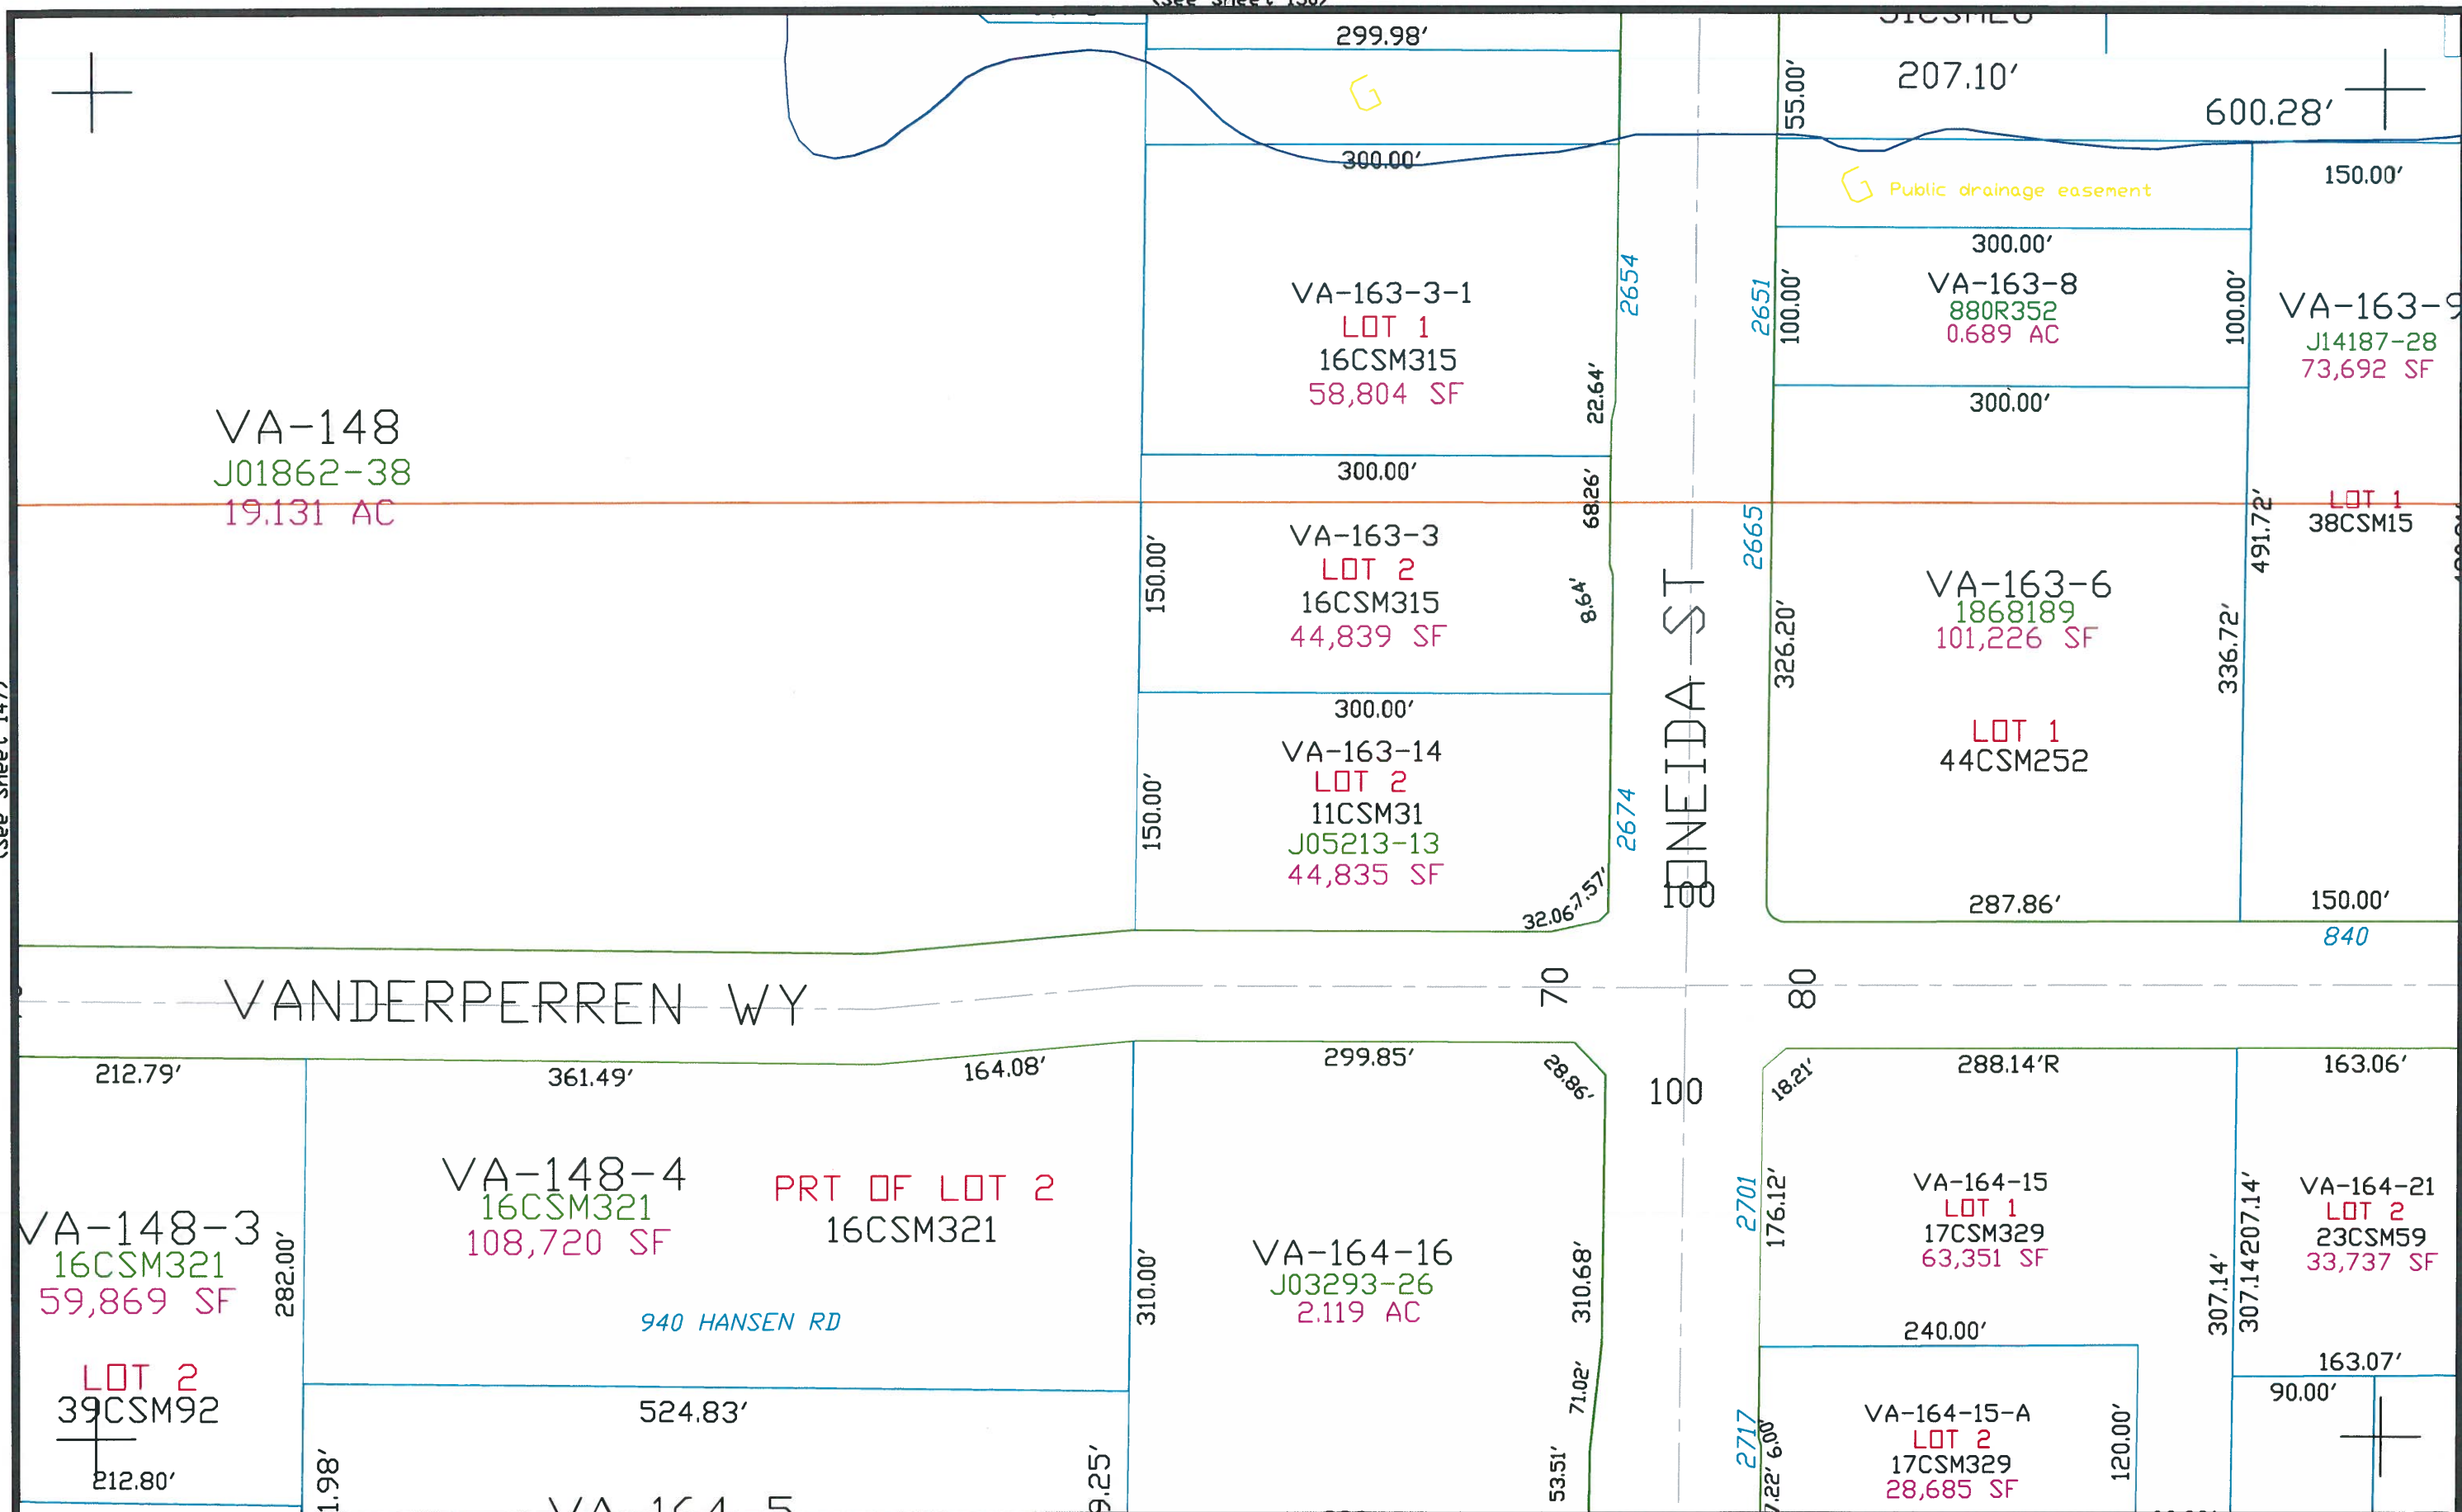


(See Sheet 145)

(See Sheet 131)

(See Sheet 148)

(See Sheet 146)

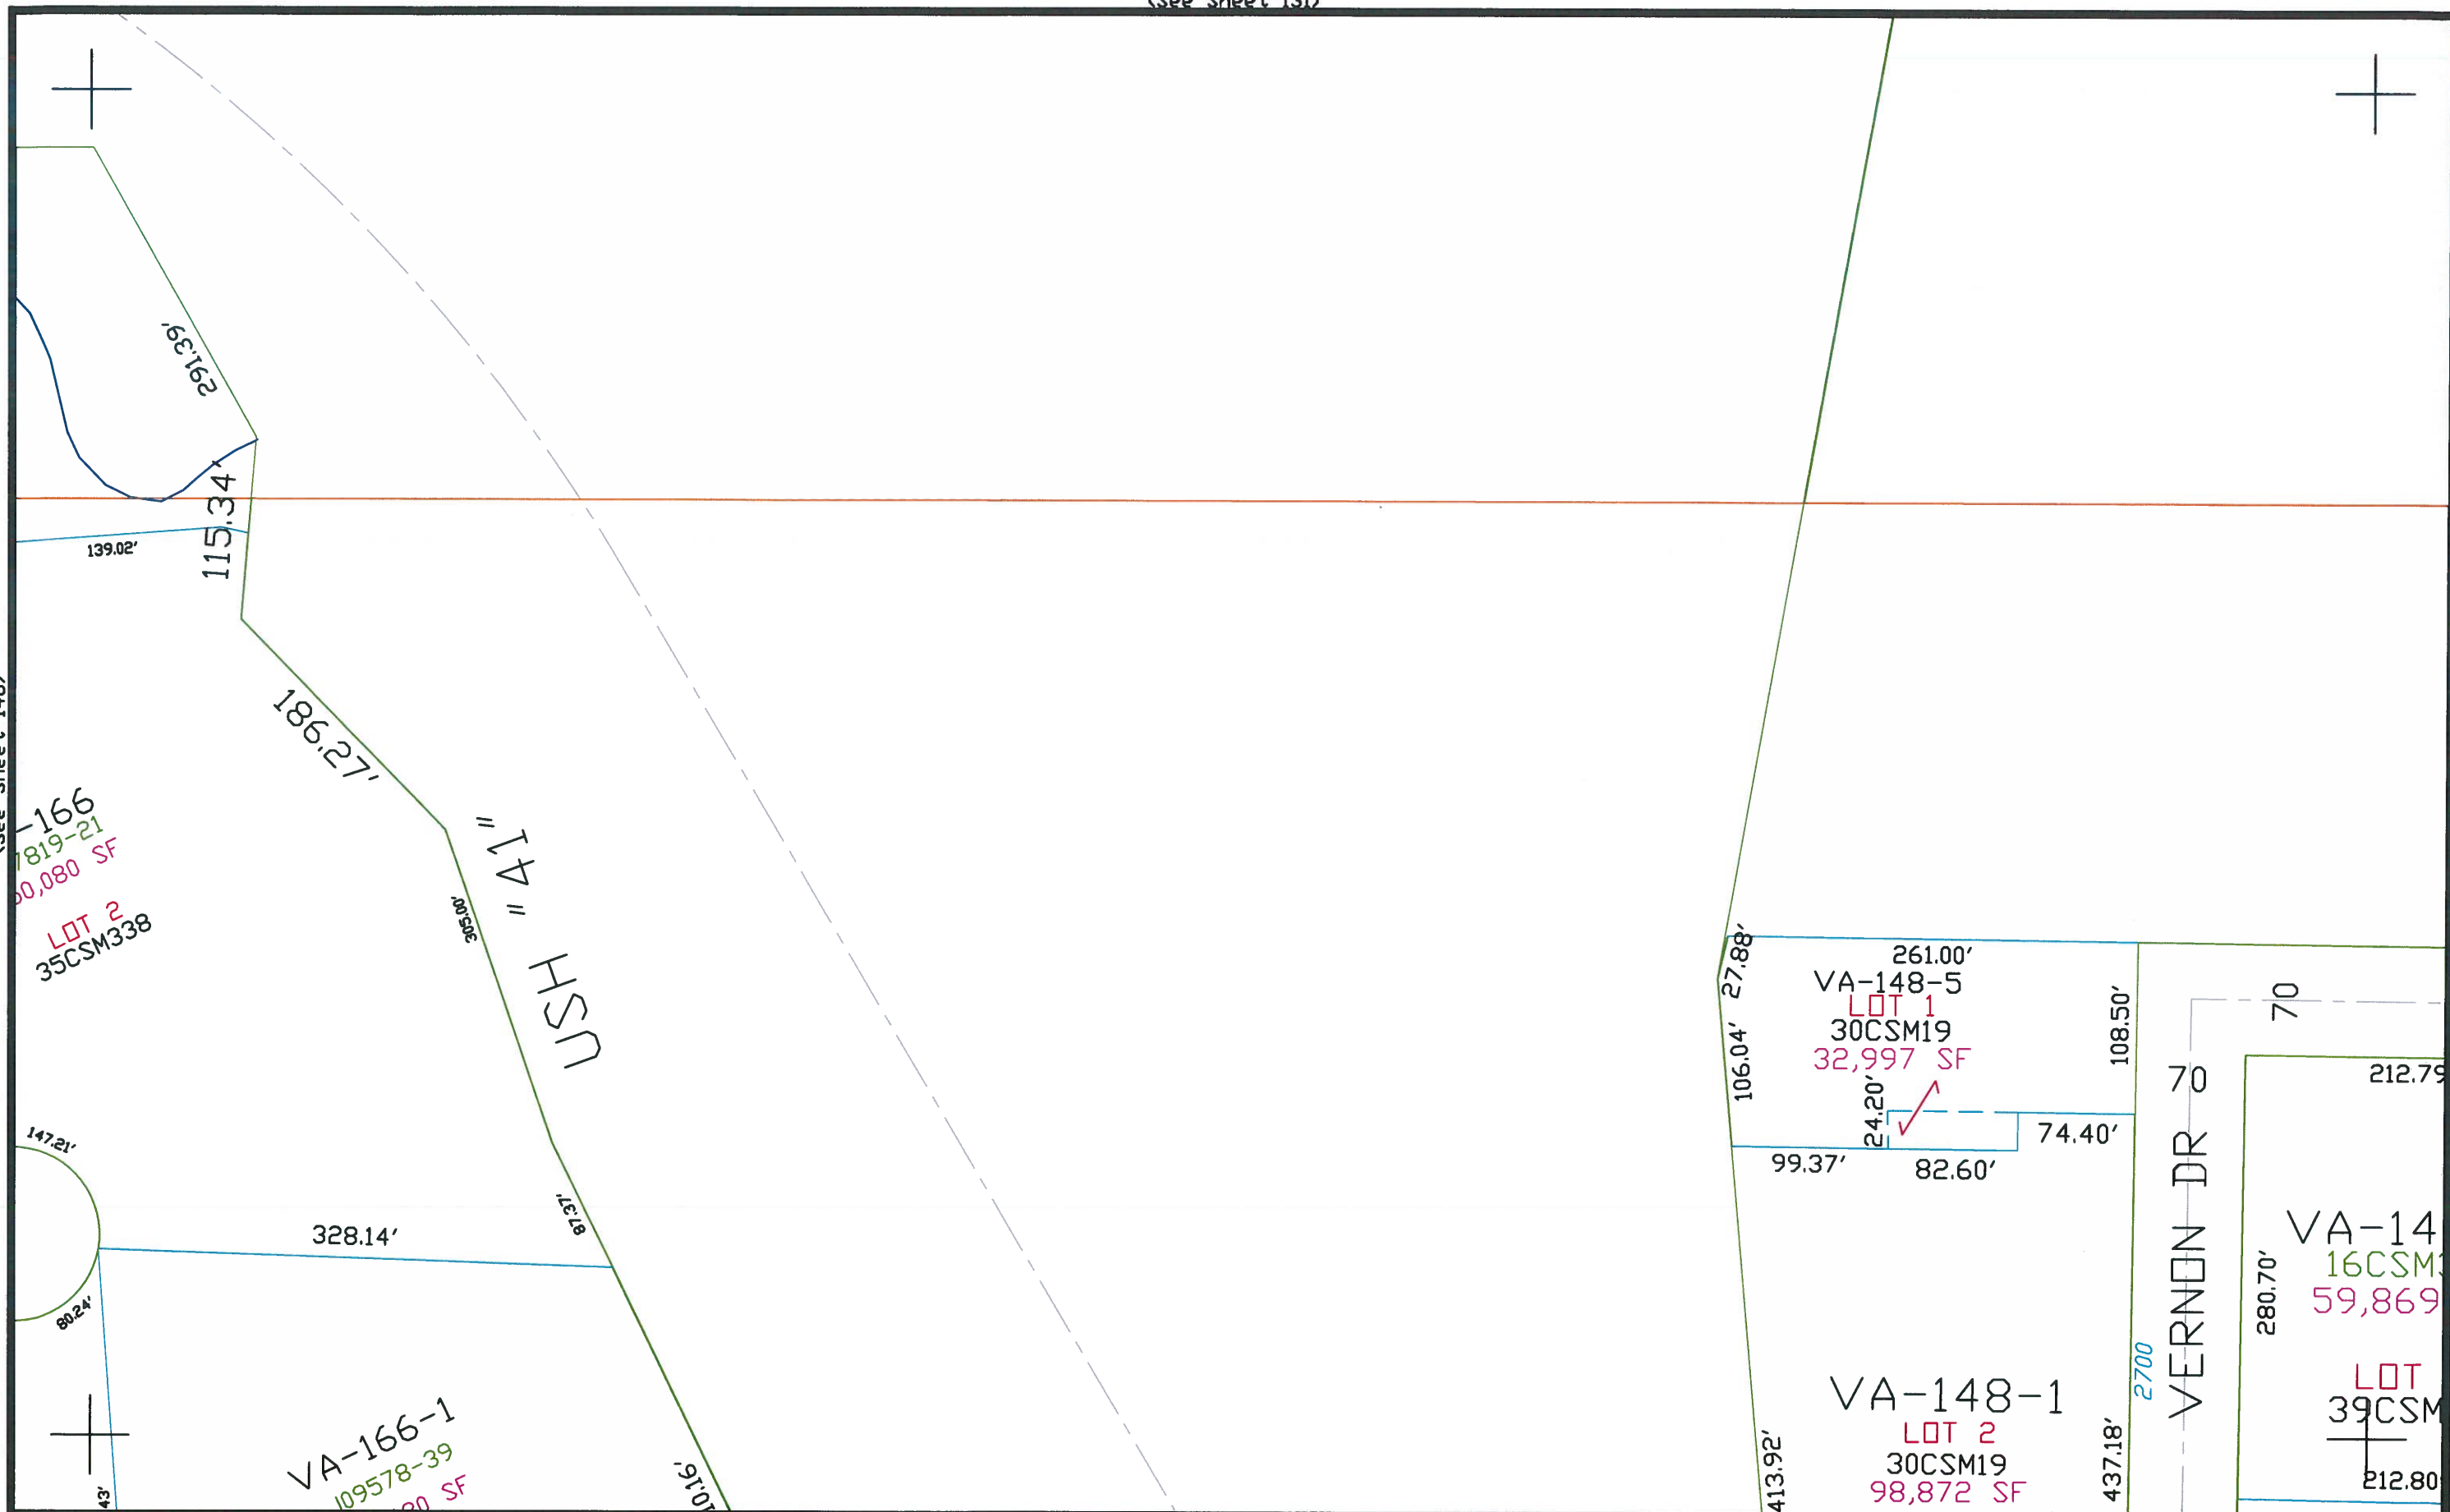

This is a compilation of records and data located in various county offices and is to be used for reference purposes only. The map is controlled by the field measurements between the corners of the Public Land Survey System and the parcels are mapped from available records which may not precisely fit field conditions. Brown County is not responsible for any inaccuracies.

Scale 1" = 100'


(See Sheet 163)

This map was created by the Brown County Survey Department with funding provided by the Village of Ashwaubenon and the Wisconsin Land Information Program.

Village of Ashwaubenon

Brown County Plot Date: 3/12/13
RPL Office Drafter: D PHELPS

147

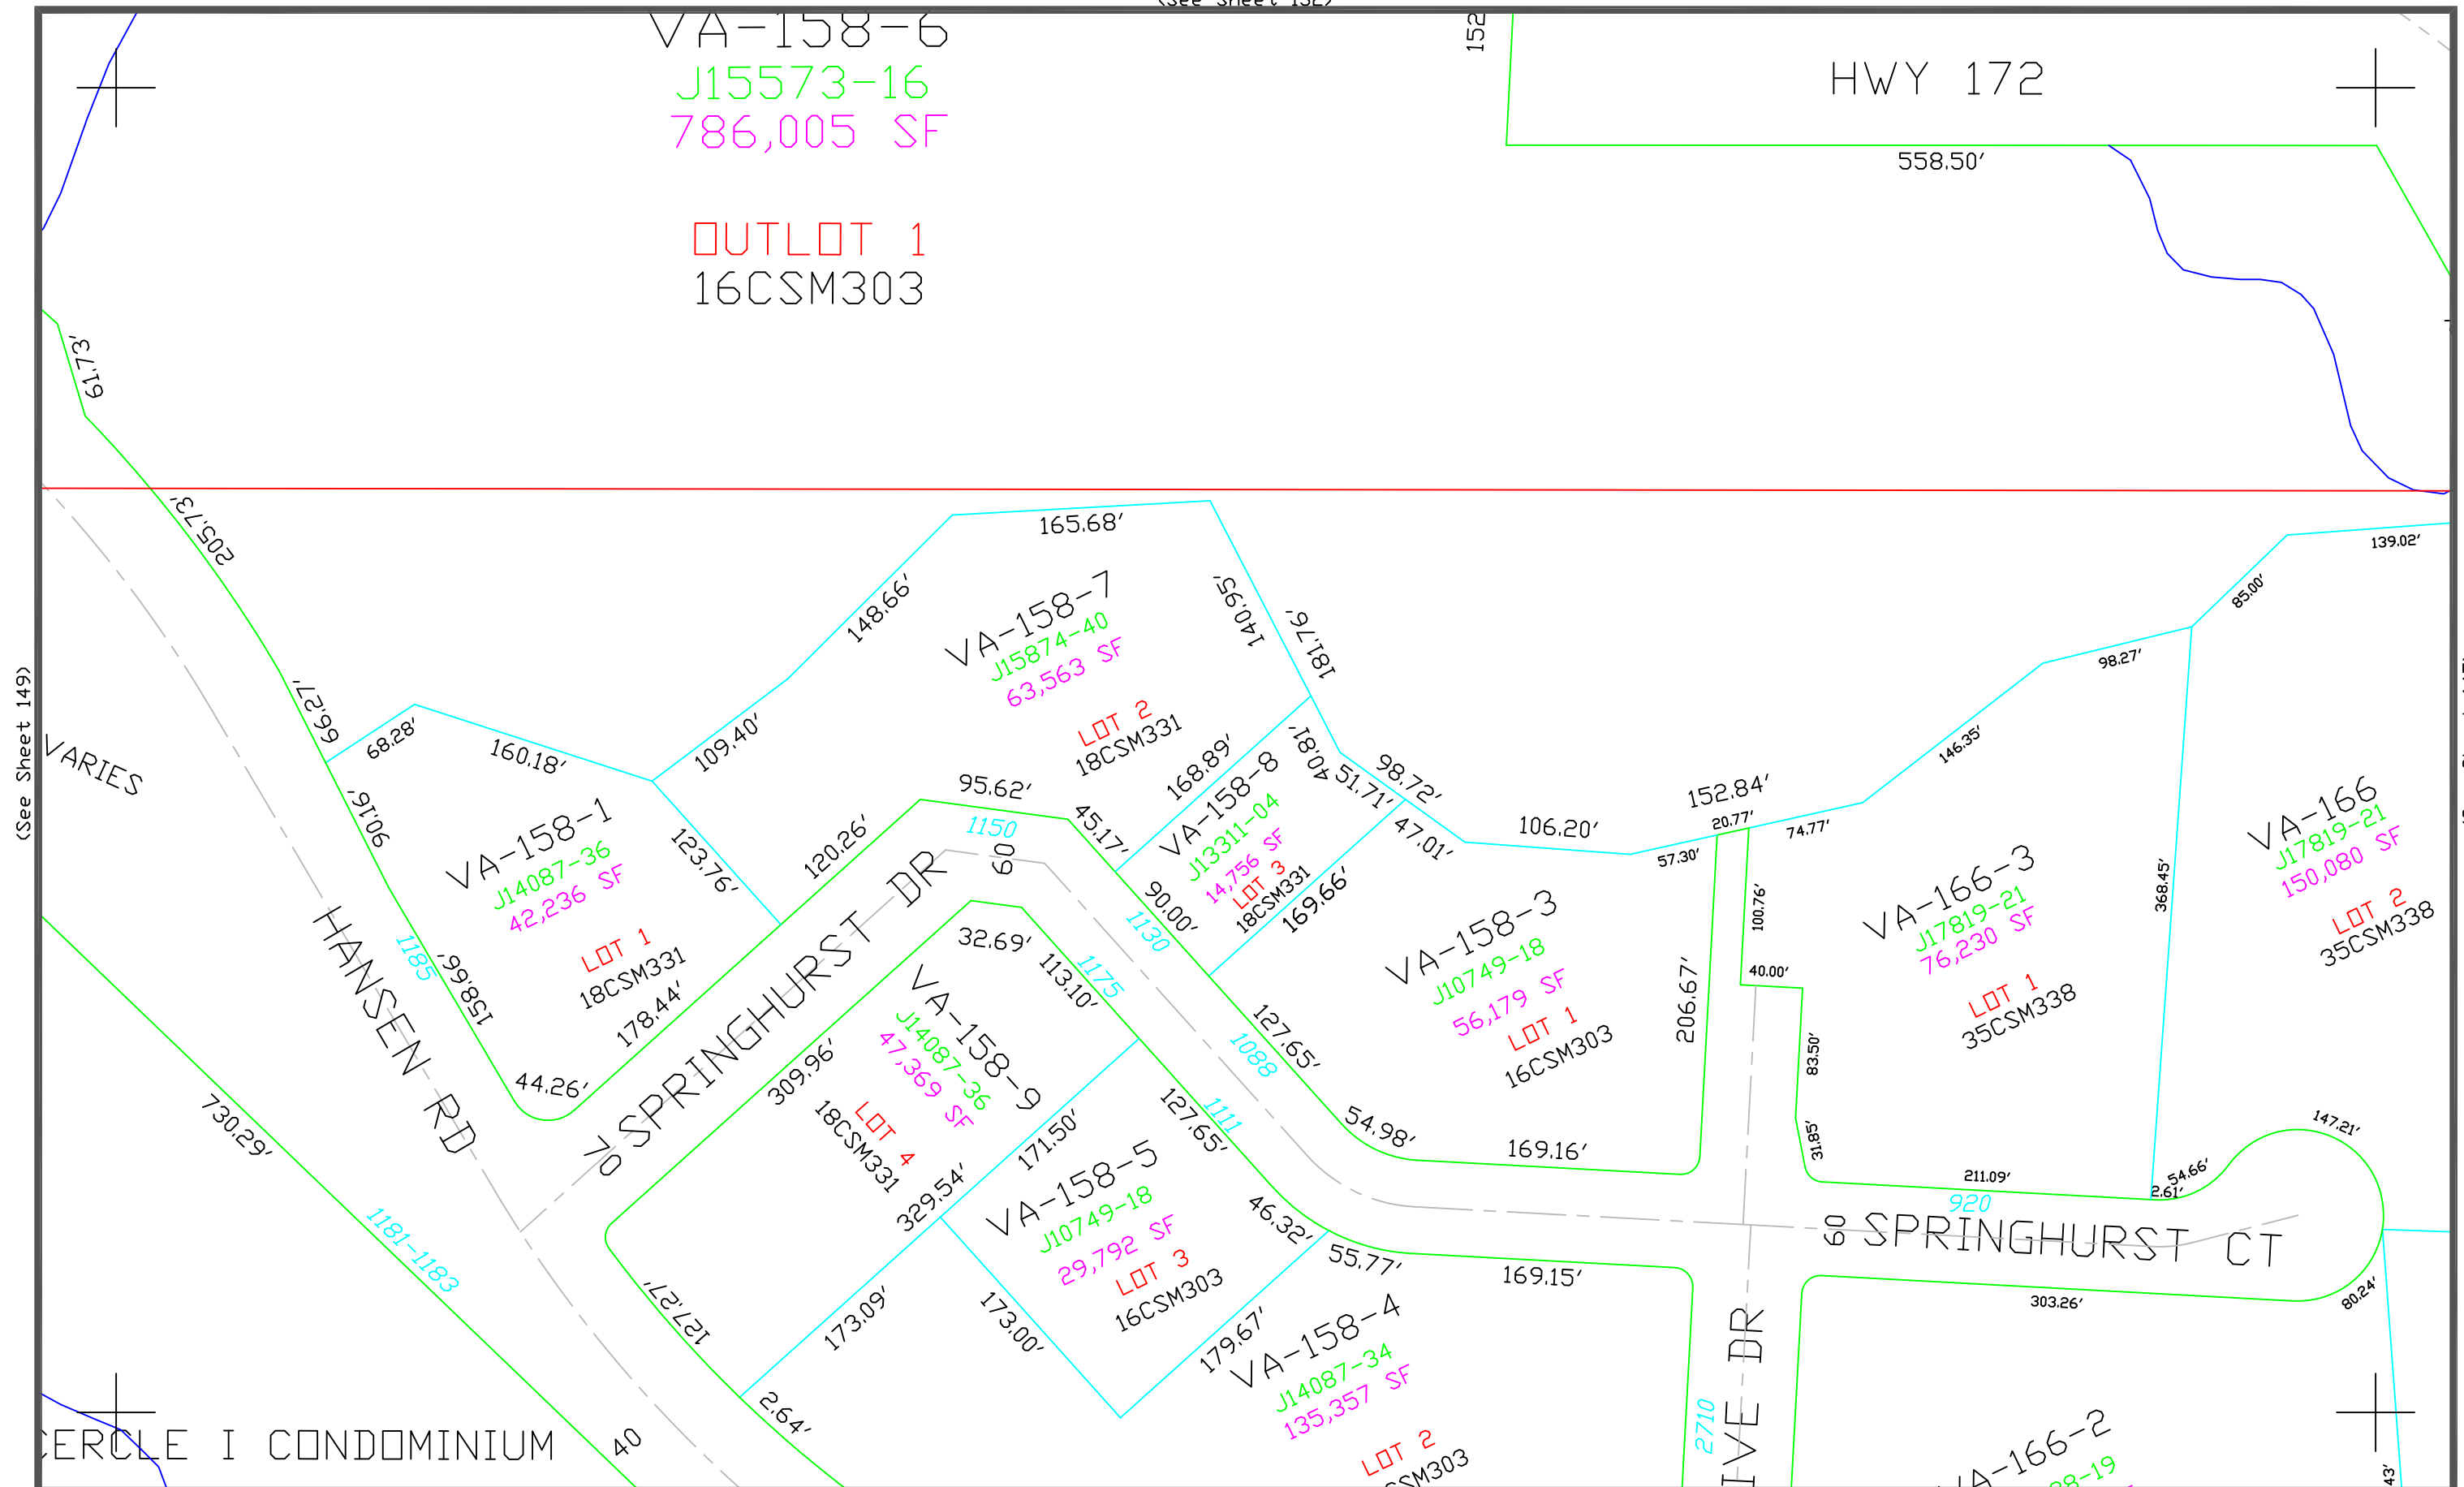

(See Sheet 149)

(See Sheet 147)

This is a compilation of records and data located in various county offices and is to be used for reference purposes only. The map is controlled by the field measurements between the corners of the Public Land Survey System and the parcels are mapped from available records which may not precisely fit field conditions. Brown County is not responsible for any inaccuracies.




Scale 1" = 100'

(See Sheet 164)

© 2022 BROWN COUNTY SURVEY DEPT.
This map was created by the Brown County Survey Department with funding provided by the Village of Ashwaubenon and the Wisconsin Land Information Program.

Village of Ashwaubenon 148
Brown County Plot Date: 4/13/2023
RPL Office Drafter: T. LESLIE

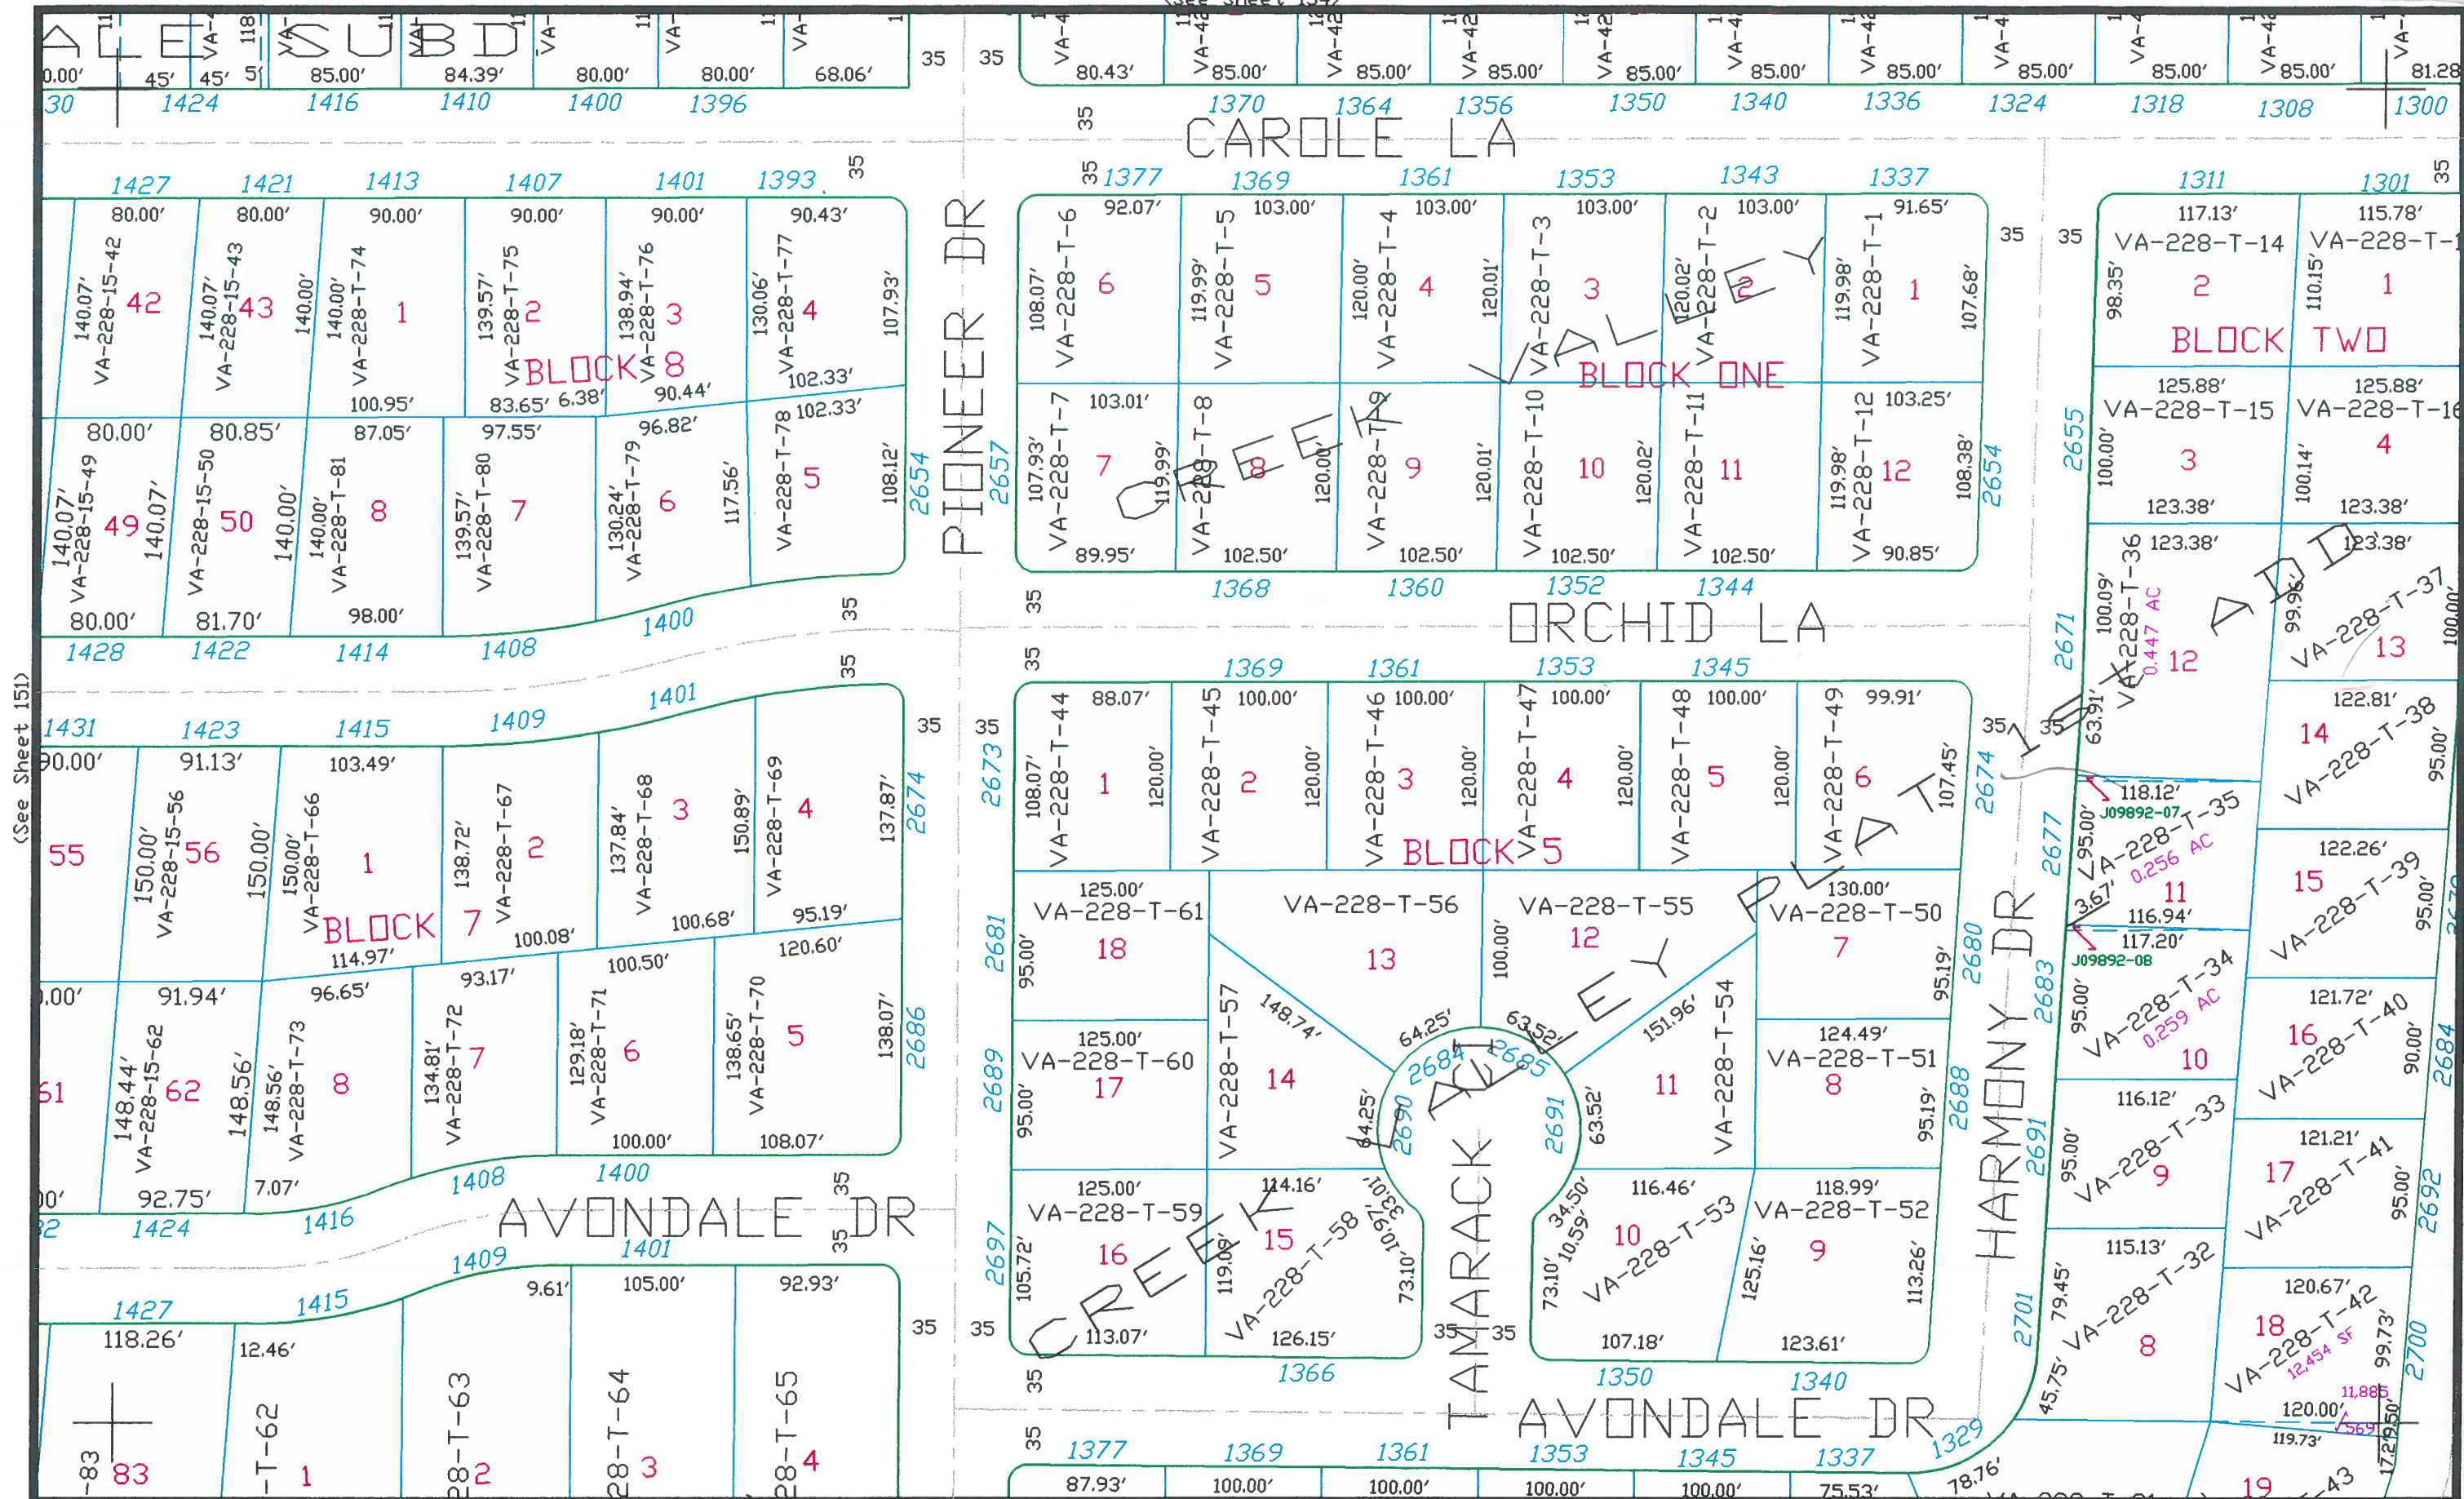

(See Sheet 151)

(See Sheet 149)

This is a compilation of records and data located in various county offices and is to be used for reference purposes only. The map is controlled by the field measurements between the corners of the Public Land Survey System and the parcels are mapped from available records which may not precisely fit field conditions. Brown County is not responsible for any inaccuracies.




(See Sheet 166)

Scale 1" = 100'

This map was created by the Brown County Survey Department with funding provided by the Village of Ashwaubenon and the Wisconsin Land Information Program.
© 1994 Brown County Survey Department, Green Bay, WI 54305

Village of Ashwaubenon 150
Plot date: 2/07/95

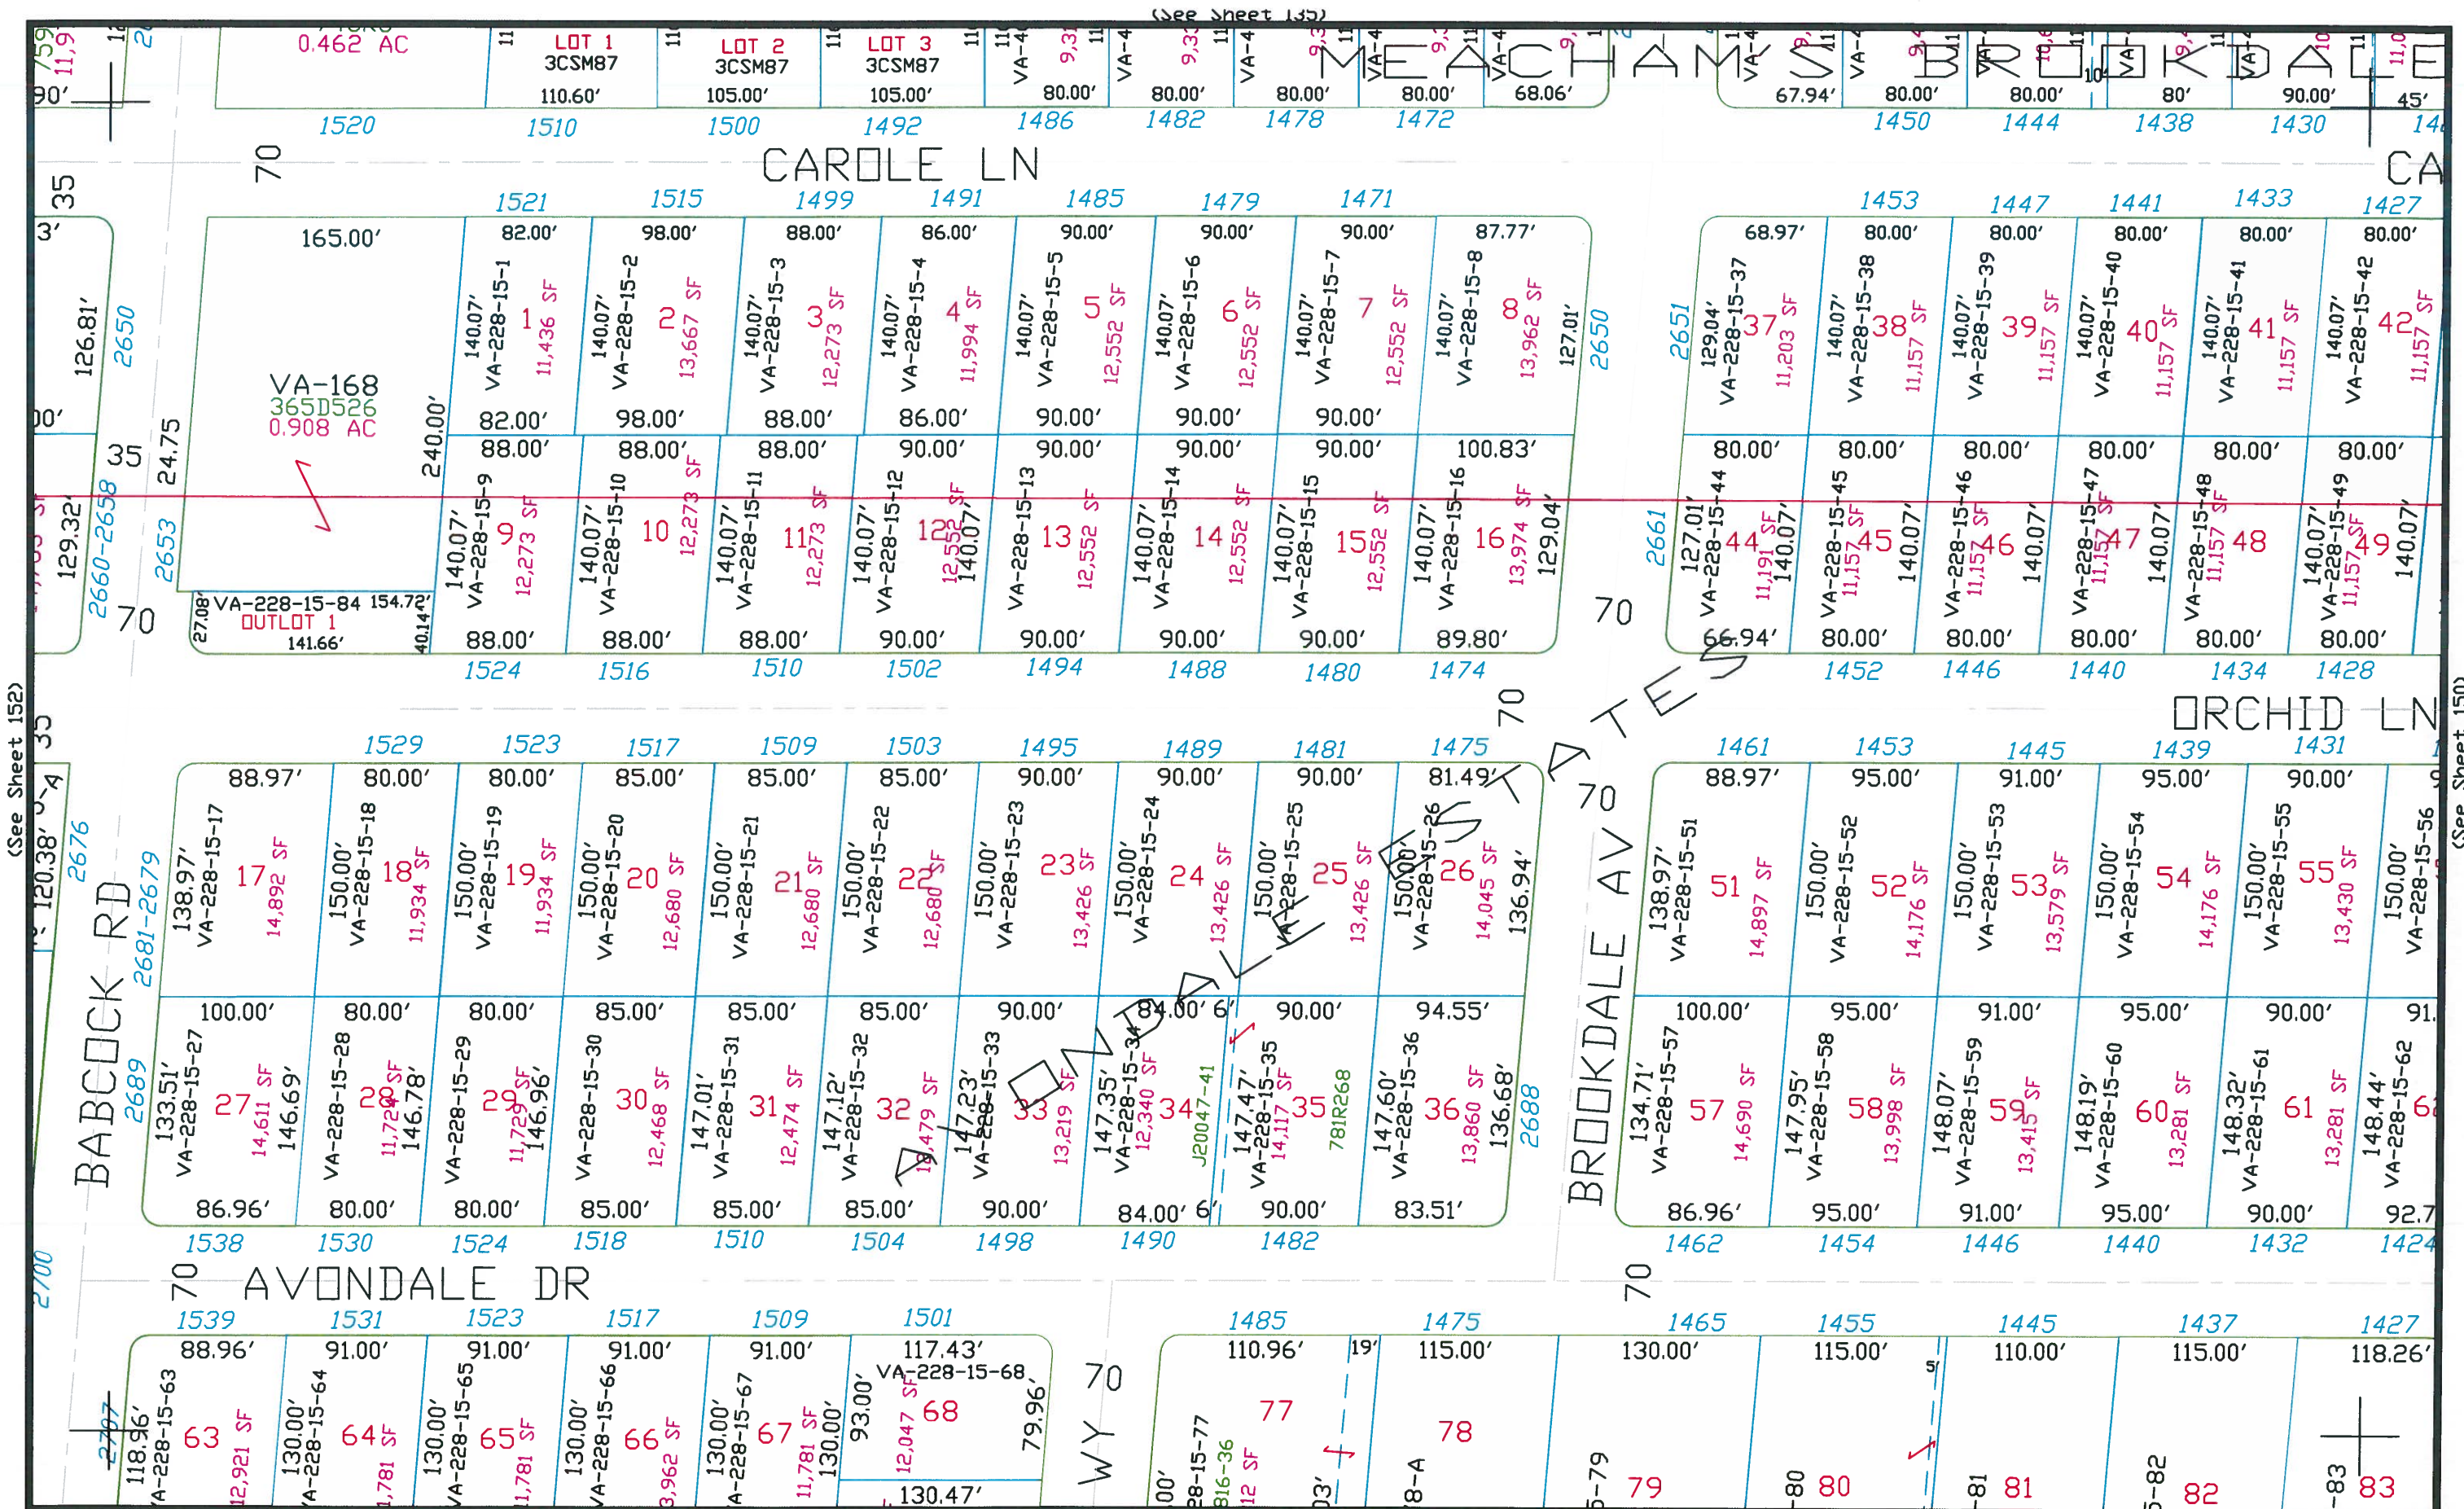

This is a compilation of records and data located in various county offices and is to be used for reference purposes only. The map is controlled by the field measurements between the corners of the Public Land Survey System and the parcels are mapped from available records which may not precisely fit field conditions. Brown County is not responsible for any inaccuracies.

N

Scale 1" = 100'

0 100


(See Sheet 167)

© 2015 BROWN COUNTY SURVEY DEPT.

This map was created by the Brown County Survey Department with funding provided by the Village of Ashwaubenon and the Wisconsin Land Information Program.

Village of Ashwaubenon 151
Brown County Plot Date: 6/19/2015
with funding RPL Office Drafter: T LESLIE
Information Program.

(See Sheet 153)

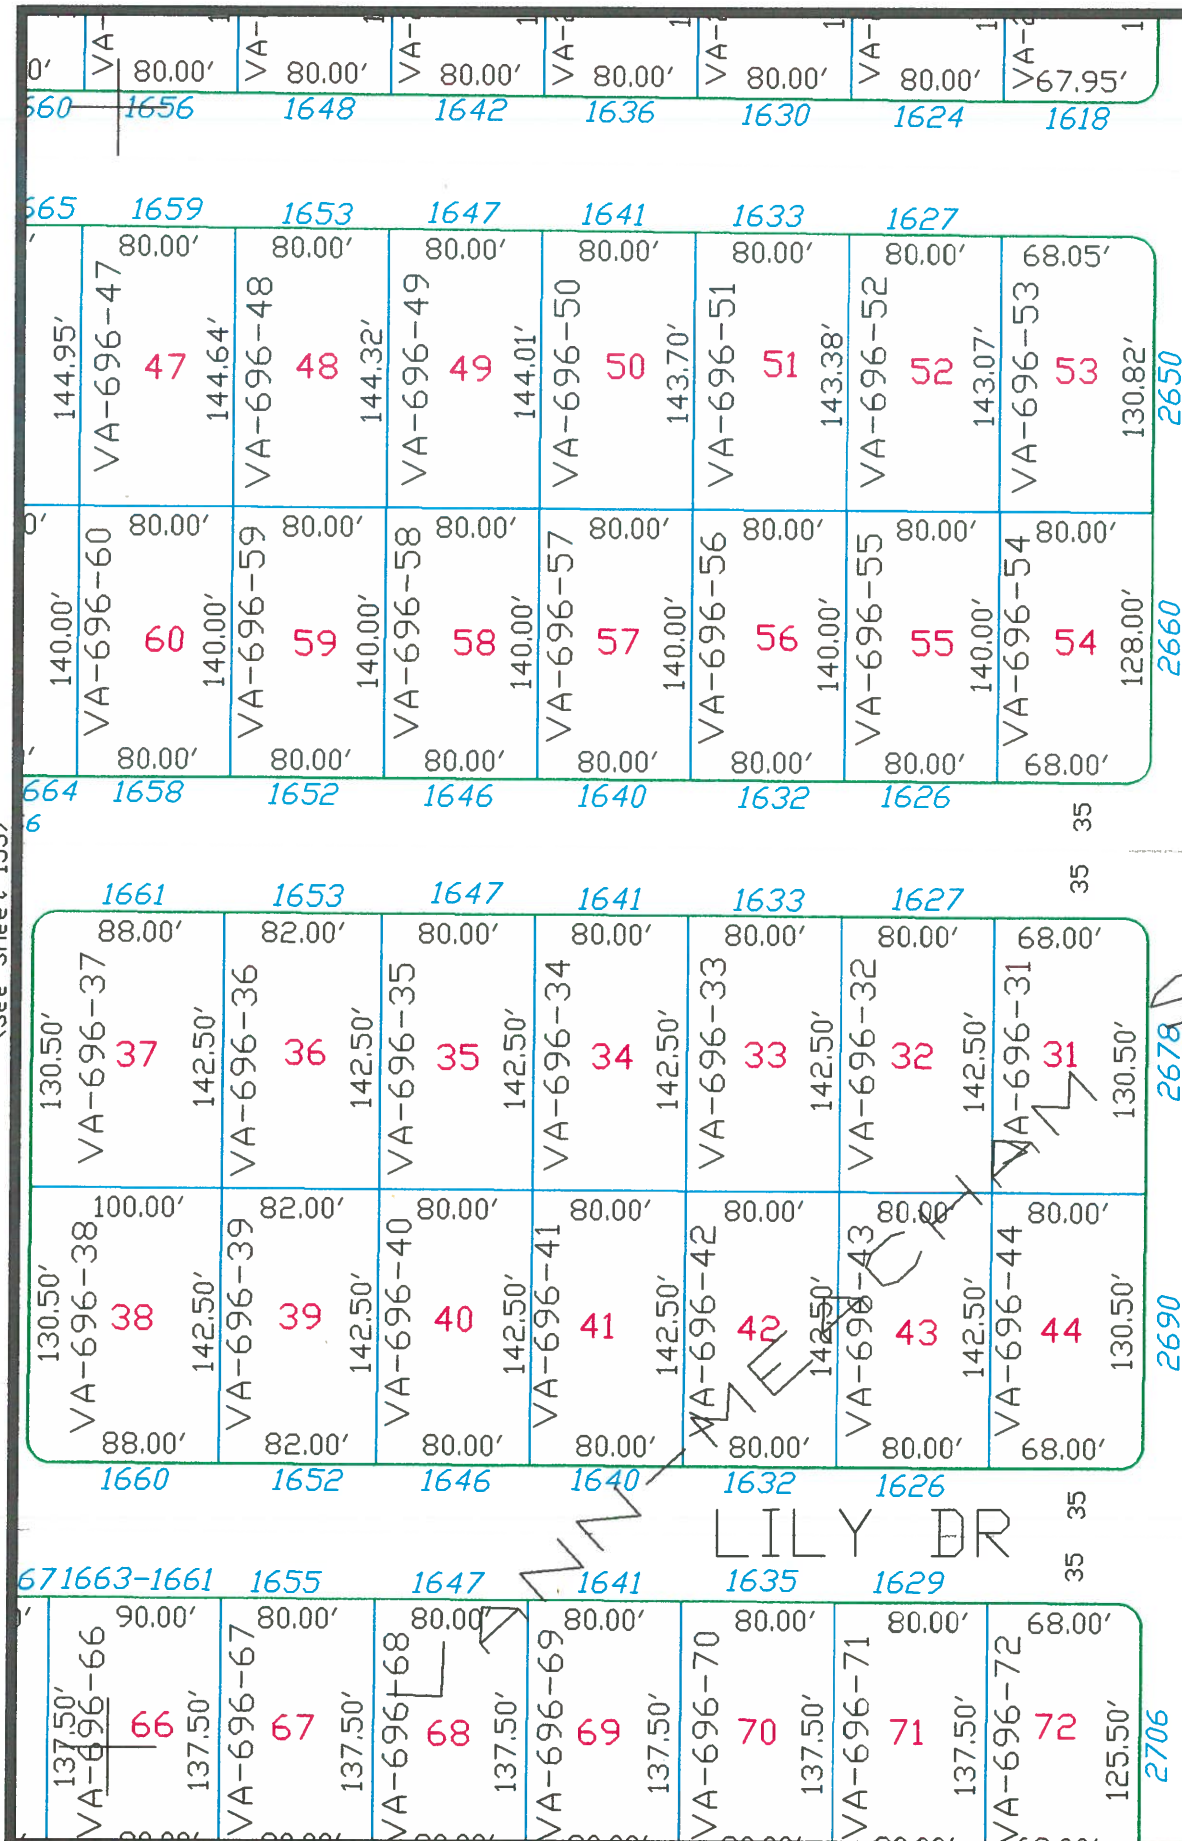

(See Sheet 168)



Scale 1" = 100'

This map was created by the Brown County Survey Department with funding provided by the Village of Ashwaubenon and the Wisconsin Land Information Program.
© 1994 Brown County Survey Department, Green Bay, WI 54306

Village of Ashwaubenon

152

Plot date: 11/17/94

(See (SEE SHEET) 331)


1320 1-2045 1320

0 100

This map was created by the Brown County Survey Department with funding provided by the Village of Ashwaubenon and the Wisconsin Land Information Program.

Brown County Plot Date: 8/9/2021
RPL Office Drafter: T LESLIE

153

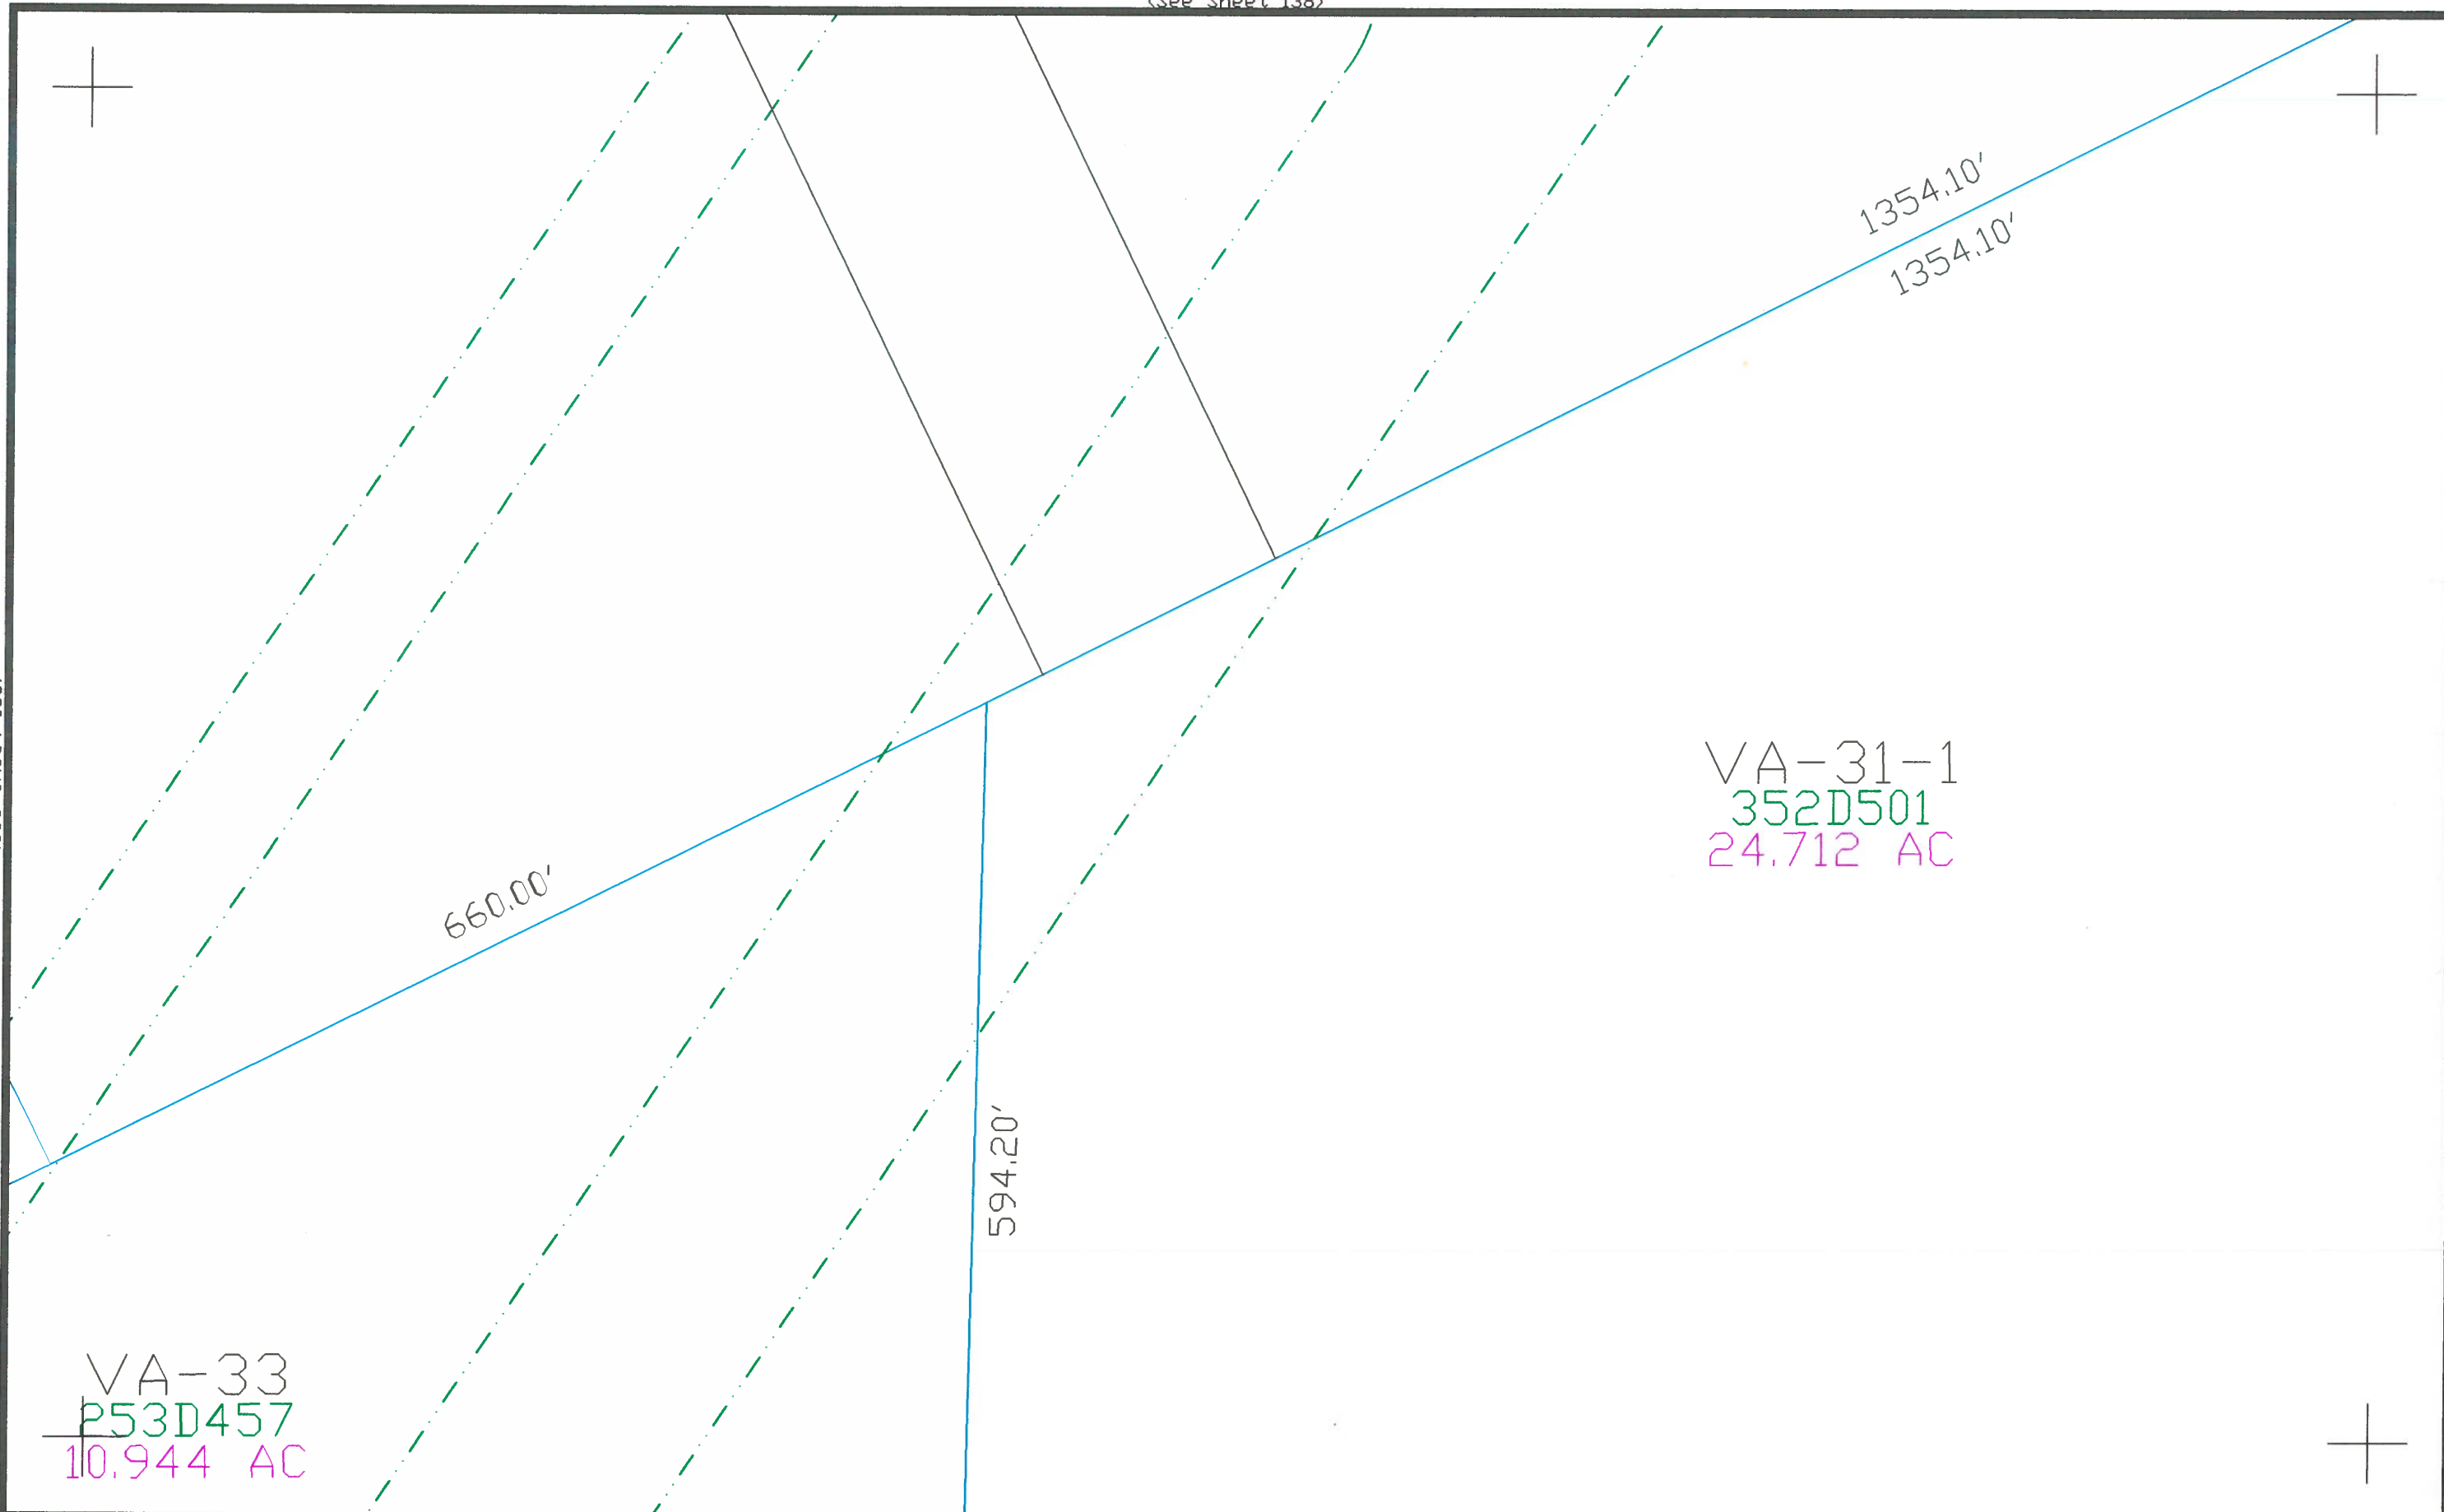

VA-33
253D457
10.944 AC

VA-31-1
352D501
24.712 AC

This is a compilation of records and data located in various county offices and is to be used for reference purposes only. The map is controlled by the field measurements between the corners of the Public Land Survey System and the parcels are mapped from available records which may not precisely fit field conditions. Brown County is not responsible for any inaccuracies.



(See Sheet 170)

Scale 1" = 100'

This map was created by the Brown County Survey Department with funding provided by the Village of Ashwaubenon and the Wisconsin Land Information Program.
© 1994 Brown County Survey Department, Green Bay, WI 54305

Village of
Ashwaubenon

154

Plot date: 11/18/94

(See Sheet 156)

(See Sheet 154)

VA-24
252D269
19.097 AC

58.9721

VA-26
252D620
10.980 AC

VA-253
10.9

This is a compilation of records and data located in various county offices and is to be used for reference purposes only. The map is controlled by the field measurements between the corners of the Public Land Survey System and the parcels are mapped from available records which may not precisely fit field conditions. Brown County is not responsible for any inaccuracies.



(See Sheet 171)

Scale 1" = 100'

This map was created by the Brown County Survey Department with funding provided by the Village of Ashwaubenon and the Wisconsin Land Information Program.
© 1994 Brown County Survey Department, Green Bay, WI 54305


Village of
Ashwaubenon

155

Plot date: 11/18/94

(See Sheet 157)

(See Sheet 155)

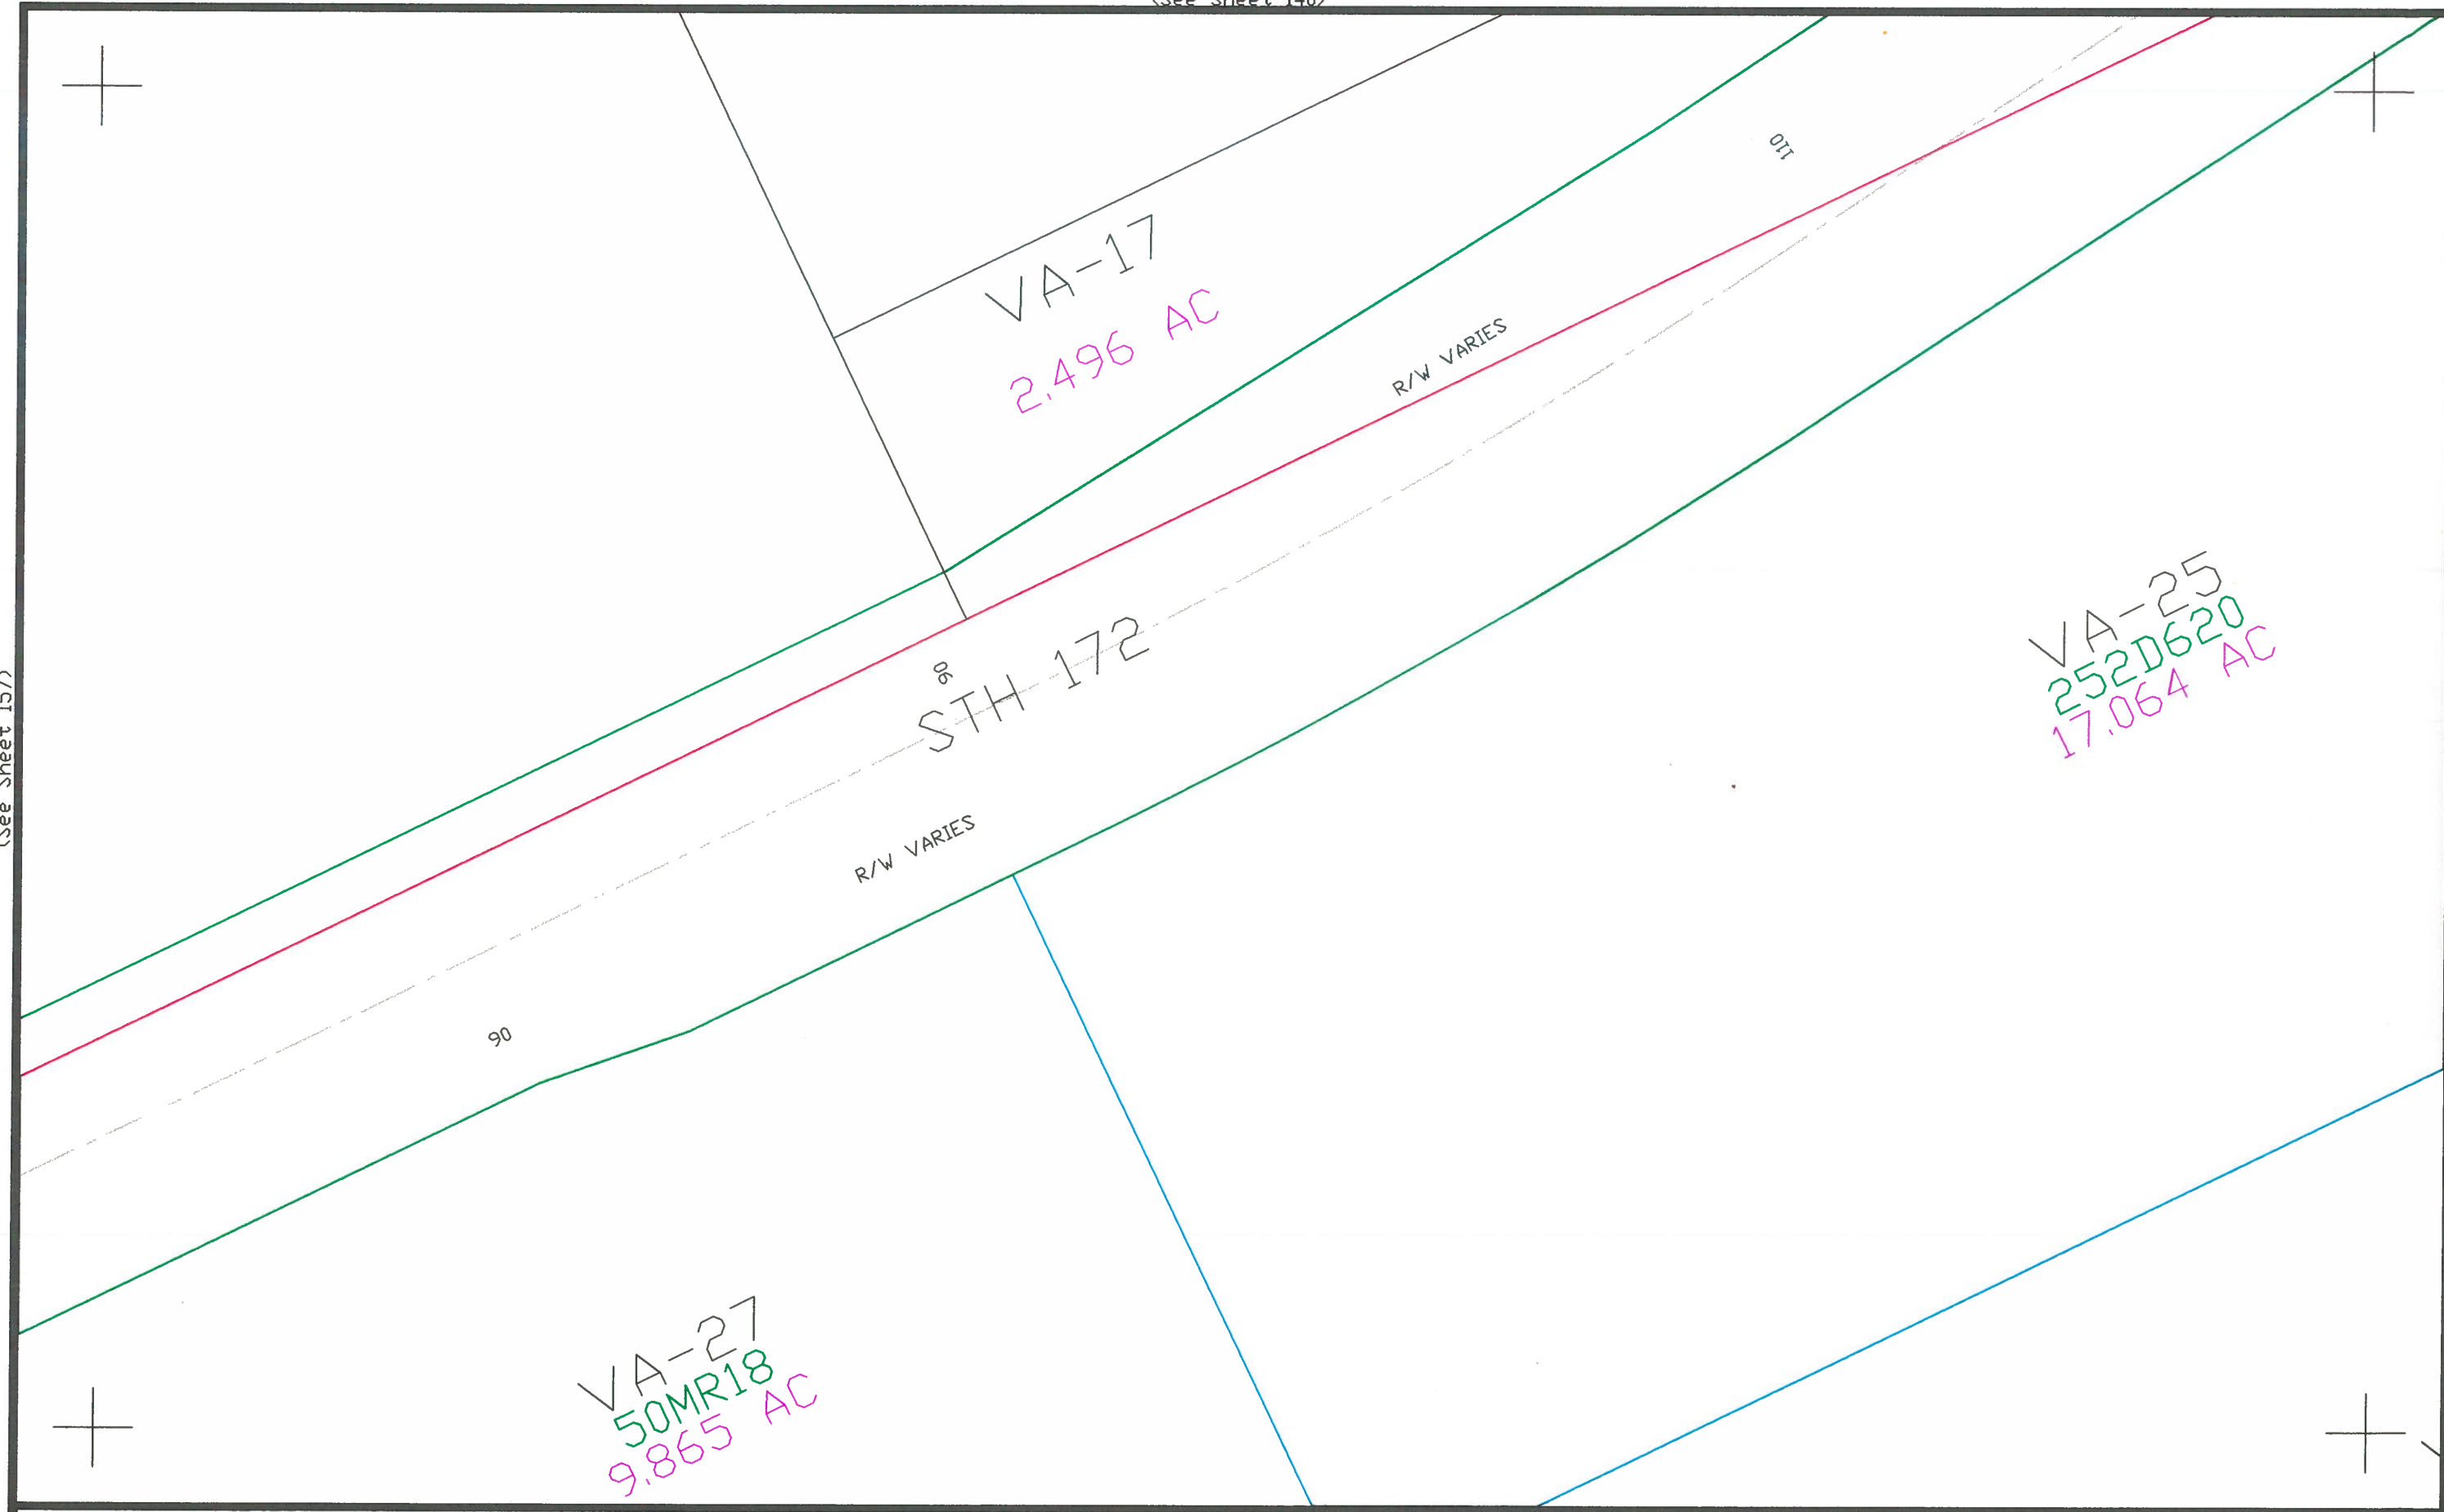

This is a compilation of records and data located in various county offices and is to be used for reference purposes only. The map is controlled by the field measurements between the corners of the Public Land Survey System and the parcels are mapped from available records which may not precisely fit field conditions. Brown County is not responsible for any inaccuracies.



(See Sheet 172)

Scale 1" = 100'

This map was created by the Brown County Survey Department with funding provided by the Village of Ashwaubenon and the Wisconsin Land Information Program.
© 1994 Brown County Survey Department, Green Bay, WI 54905

Village of Ashwaubenon 156
Plot date: 11/30/94

VA-14
31.018 AC

CITY OF GREEN BAY

STH 172

This is a compilation of records and data located in various county offices and is to be used for reference purposes only. The map is controlled by the field measurements between the corners of the Public Land Survey System and the parcels are mapped from available records which may not precisely fit field conditions. Brown County is not responsible for any inaccuracies.



(See Sheet 173)


Scale 1" = 100'

This map was created by the Brown County Survey Department with funding provided by the Village of Ashwaubenon and the Wisconsin Land Information Program.
© 1994 Brown County Survey Department, Green Bay, WI 54305

Village of
Ashwaubenon

157

Plot date: 11/30/94

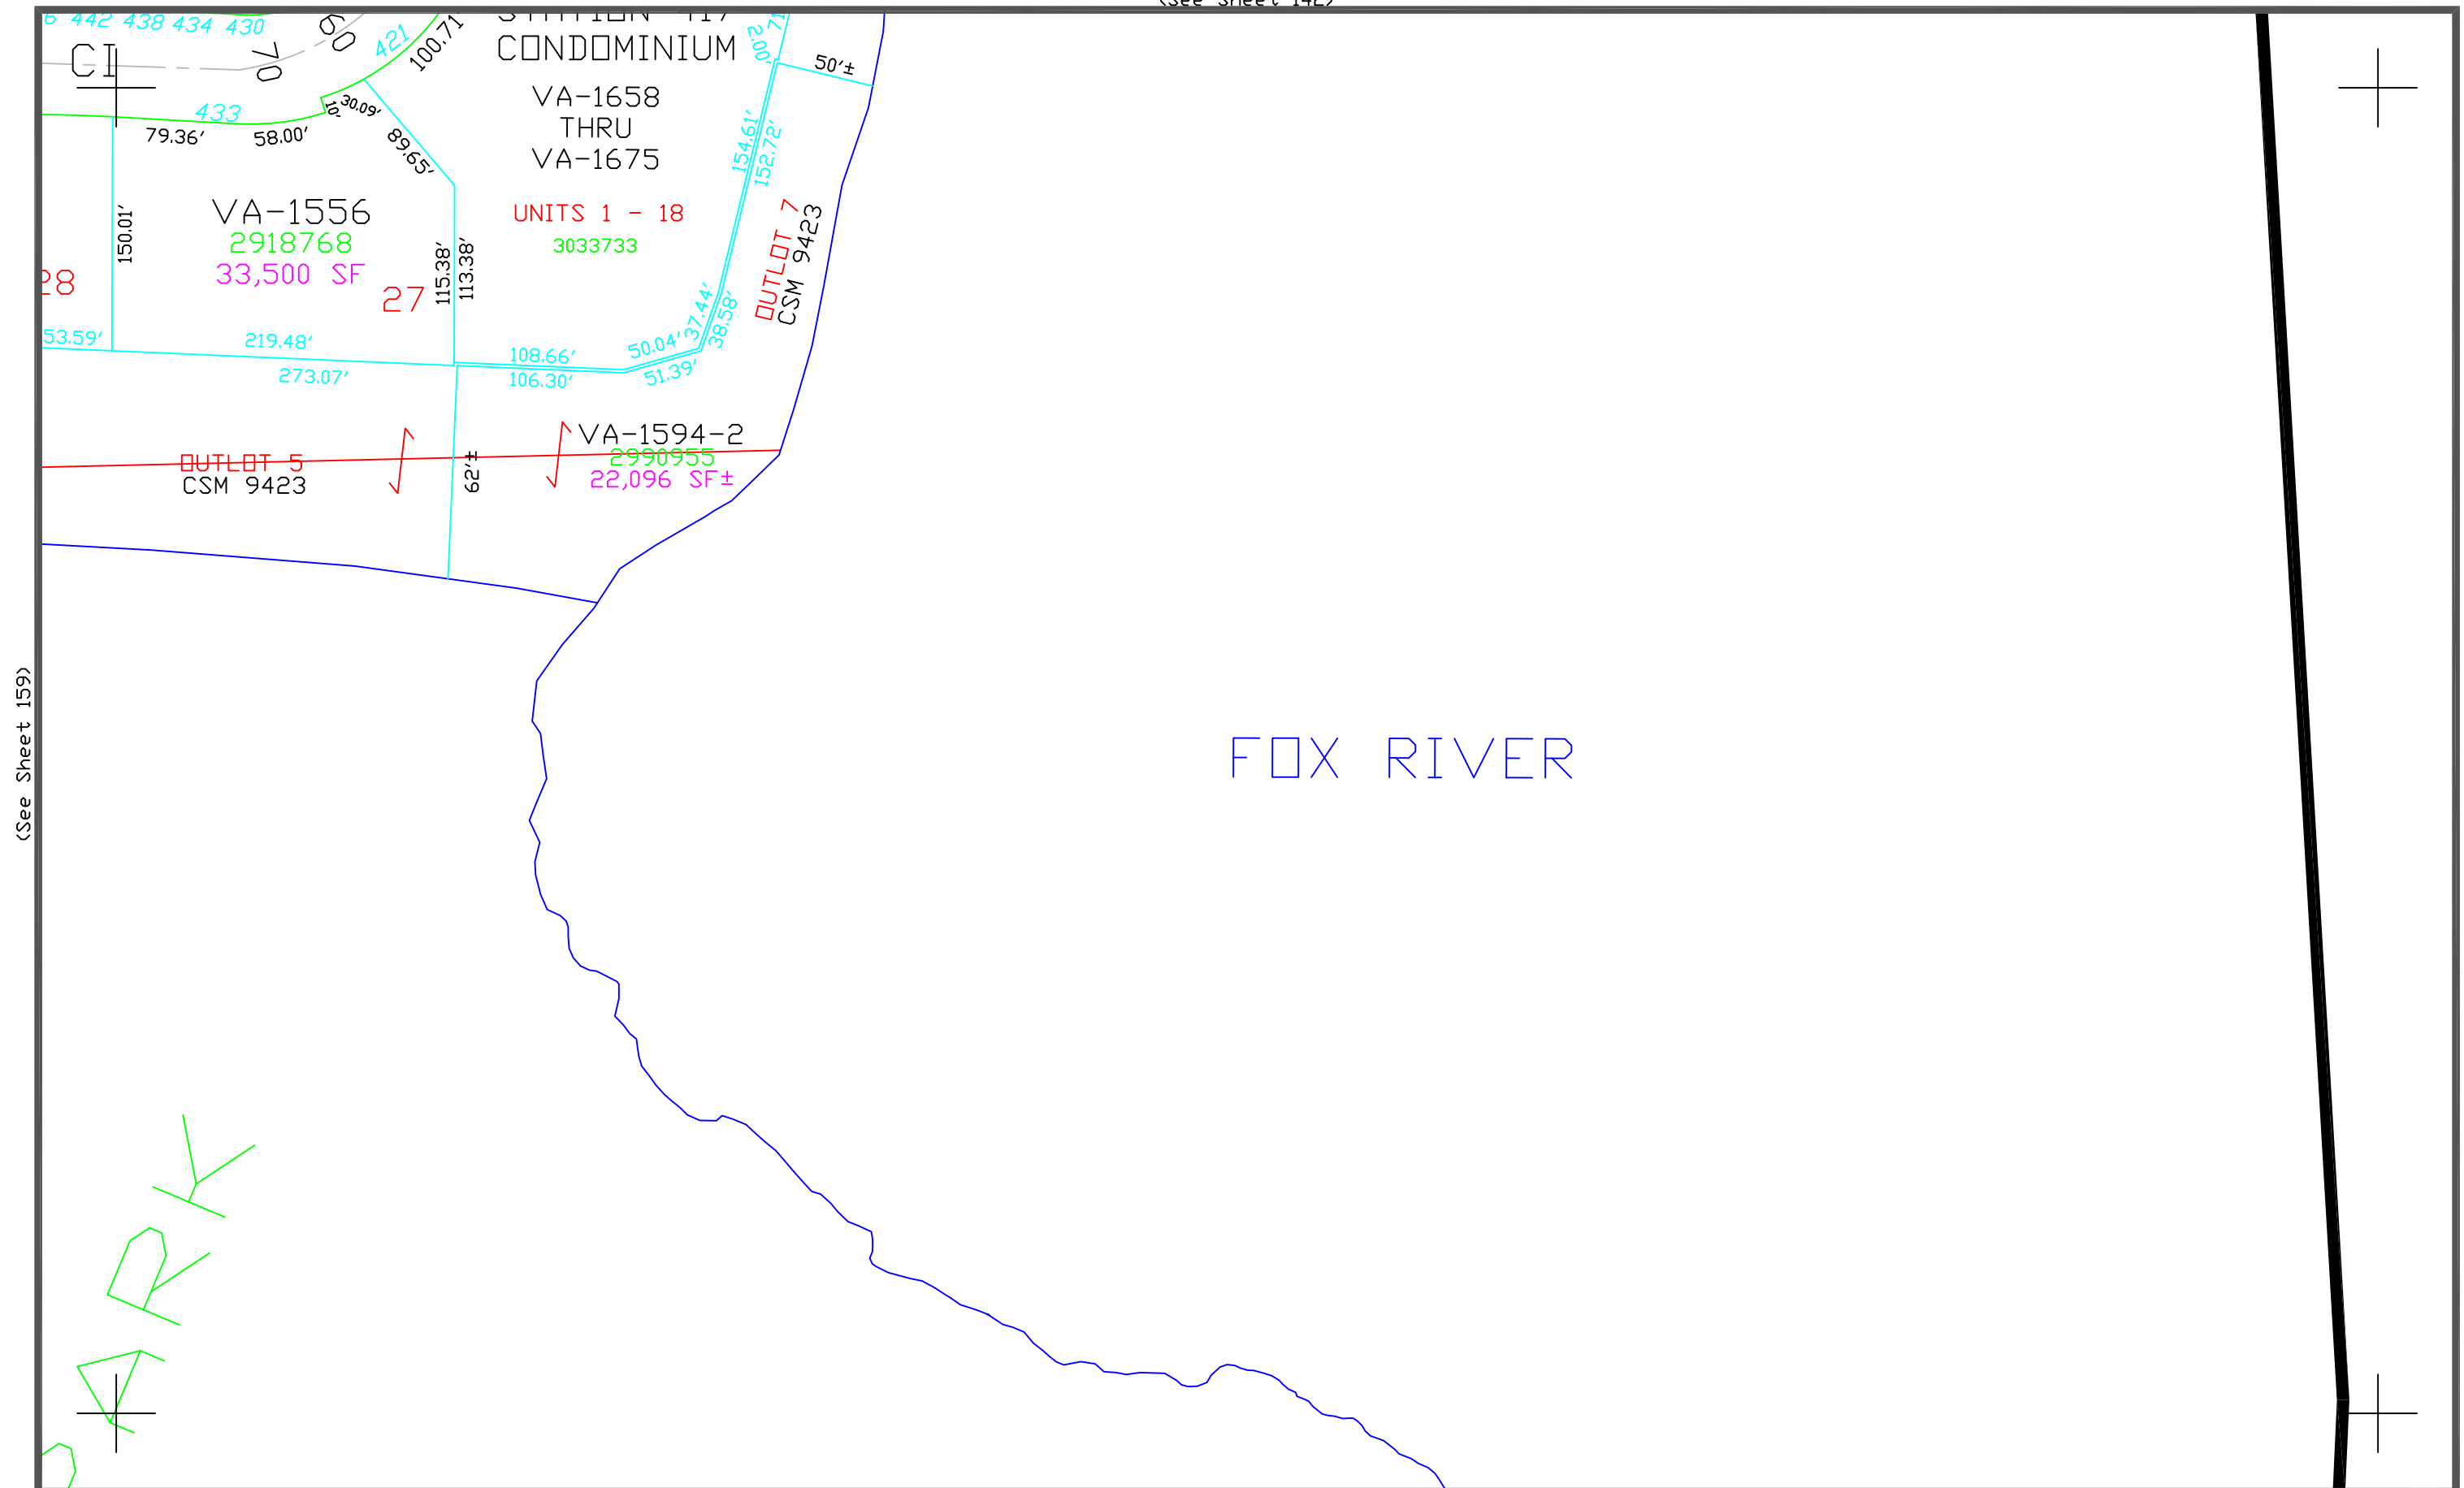

This is a compilation of records and data located in various county offices and is to be used for reference purposes only. The map is controlled by the field measurements between the corners of the Public Land Survey System and the parcels are mapped from available records which may not precisely fit field conditions. Brown County is not responsible for any inaccuracies.



Scale 1" = 100'

(See Sheet 178)

© 2022 BROWN COUNTY SURVEY DEPT.

This map was created by the Brown County Survey Department with funding provided by the Village of Ashwaubenon and the Wisconsin Land Information Program.

Village of Ashwaubenon

Brown County Plot Date: 5/3/82023
RPL Office Drafter: T LESLIE

703R124
8.017 AC

VA-164-3
955R366
2.437 AC

FRONTAGE RD 2700 336.5

BUS. USH "41"

407.44'

56 44

200

50

70

HANSEN RD

CTH "HH" 611

358.88

430.66'

494.61'

VA-177-1
2361298
151,839 SF
LOT 4
56CSM27

50

200

56 44

S. ASHLAND AV

INSIN CENTRAL LTD

61767

VA-173-
1007R589
5.200 AC

VA-177-1-3
2361298
471,714 SF

LOT 3
56CSM27

622.92'

264.32'

2793406

264.931

325.00'

60.07'

118.46'

349.88'

400.00' R/W

300.00'

FRONTAGE RD 2740

2770

VA-177-2
604R18
142,042 SF

PRT OF LOT 1
1CSM381

(See Sheet 180)

This is a compilation of records and data located in various county offices and is to be used for reference purposes only. The map is controlled by the field measurements between the corners of the Public Land Survey System and the parcels are mapped from available records which may not precisely fit field conditions. Brown County is not responsible for any inaccuracies.

N

$$\text{Scale } 1'' = 100'$$

© 2017 BROWN COUNTY SURVEY DEPT.

This map was created by the Brown County Survey Department with funding provided by the Village of Ashwaubenon and the Wisconsin Land Information Program


Village of Ashwaubenon
Brown County Plot Date: 8/15/2017
RPL Office Drafter: T LESLIE

160

(See Sheet 161)

(See Sheet 159)

(See Sheet 145)

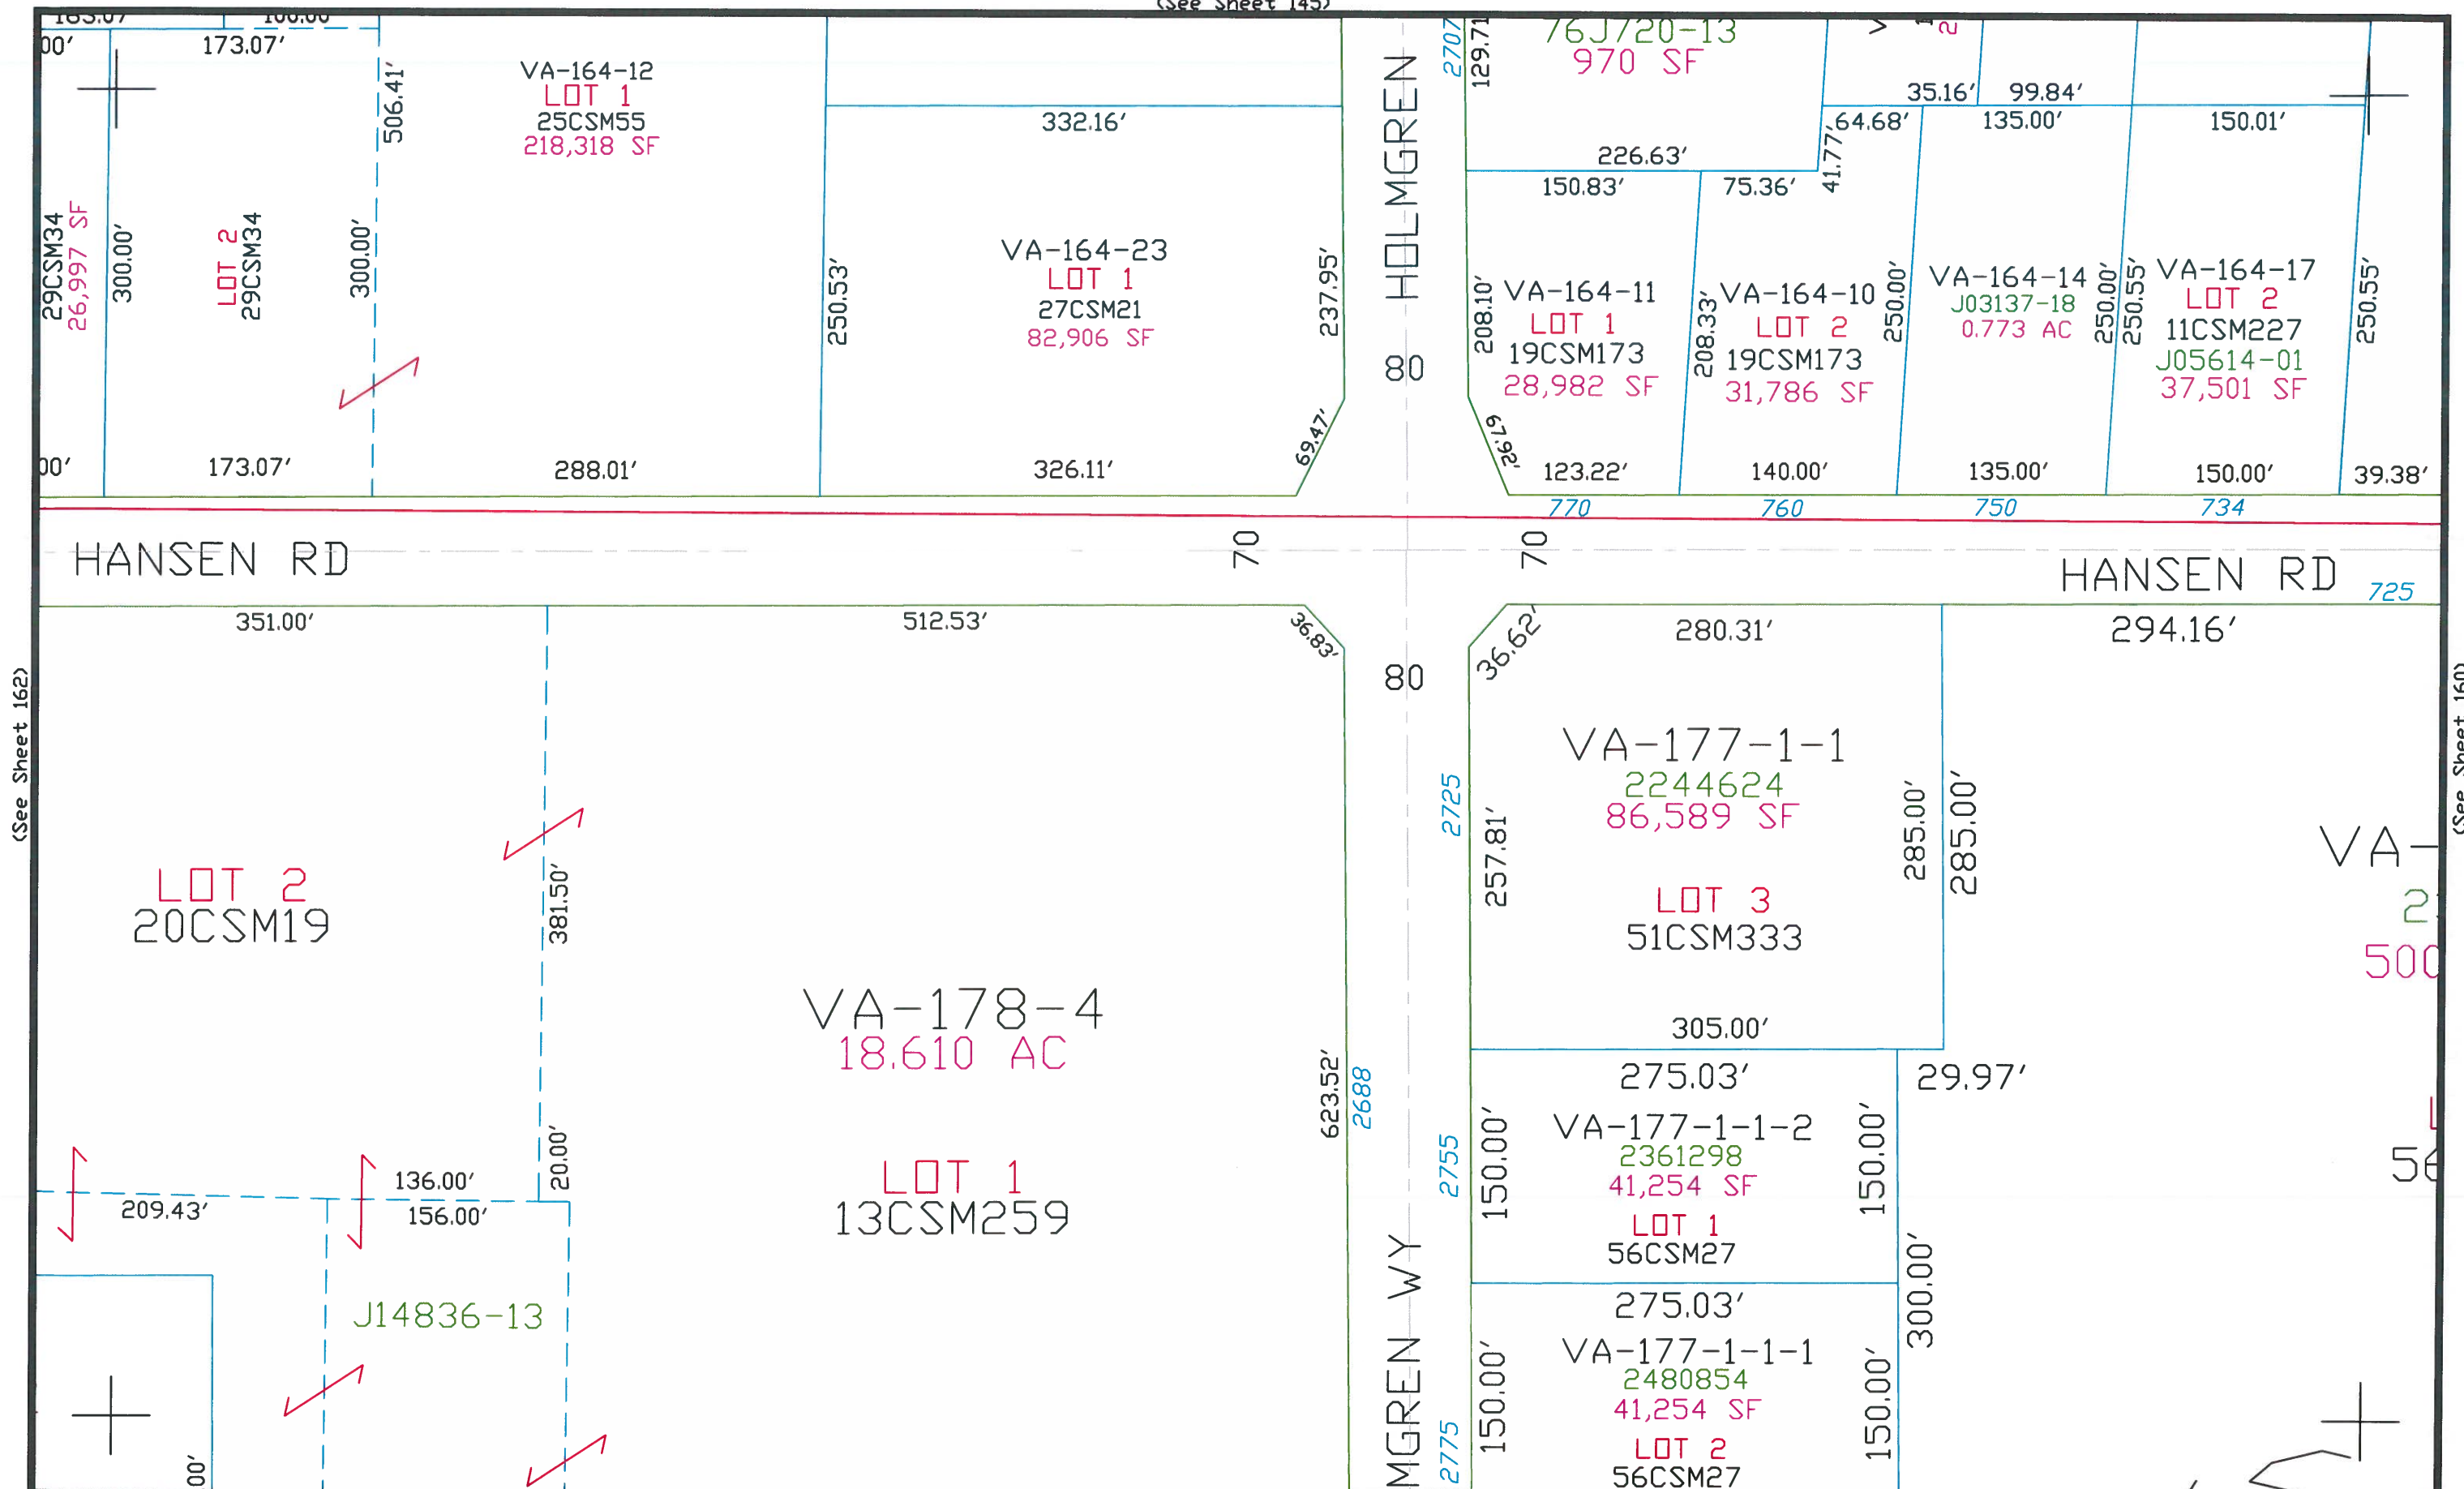

(See Sheet 162)

(See Sheet 160)

This is a compilation of records and data located in various county offices and is to be used for reference purposes only. The map is controlled by the field measurements between the corners of the Public Land Survey System and the parcels are mapped from available records which may not precisely fit field conditions. Brown County is not responsible for any inaccuracies.

Scale 1" = 100'


(See Sheet 181)

This map was created by the Brown County Survey Department with funding provided by the Village of Ashwaubenon and the Wisconsin Land Information Program.

Village of Ashwaubenon

Brown County Plot Date: 7/23/2013
RPL Office Drafter: D PHELPS

161

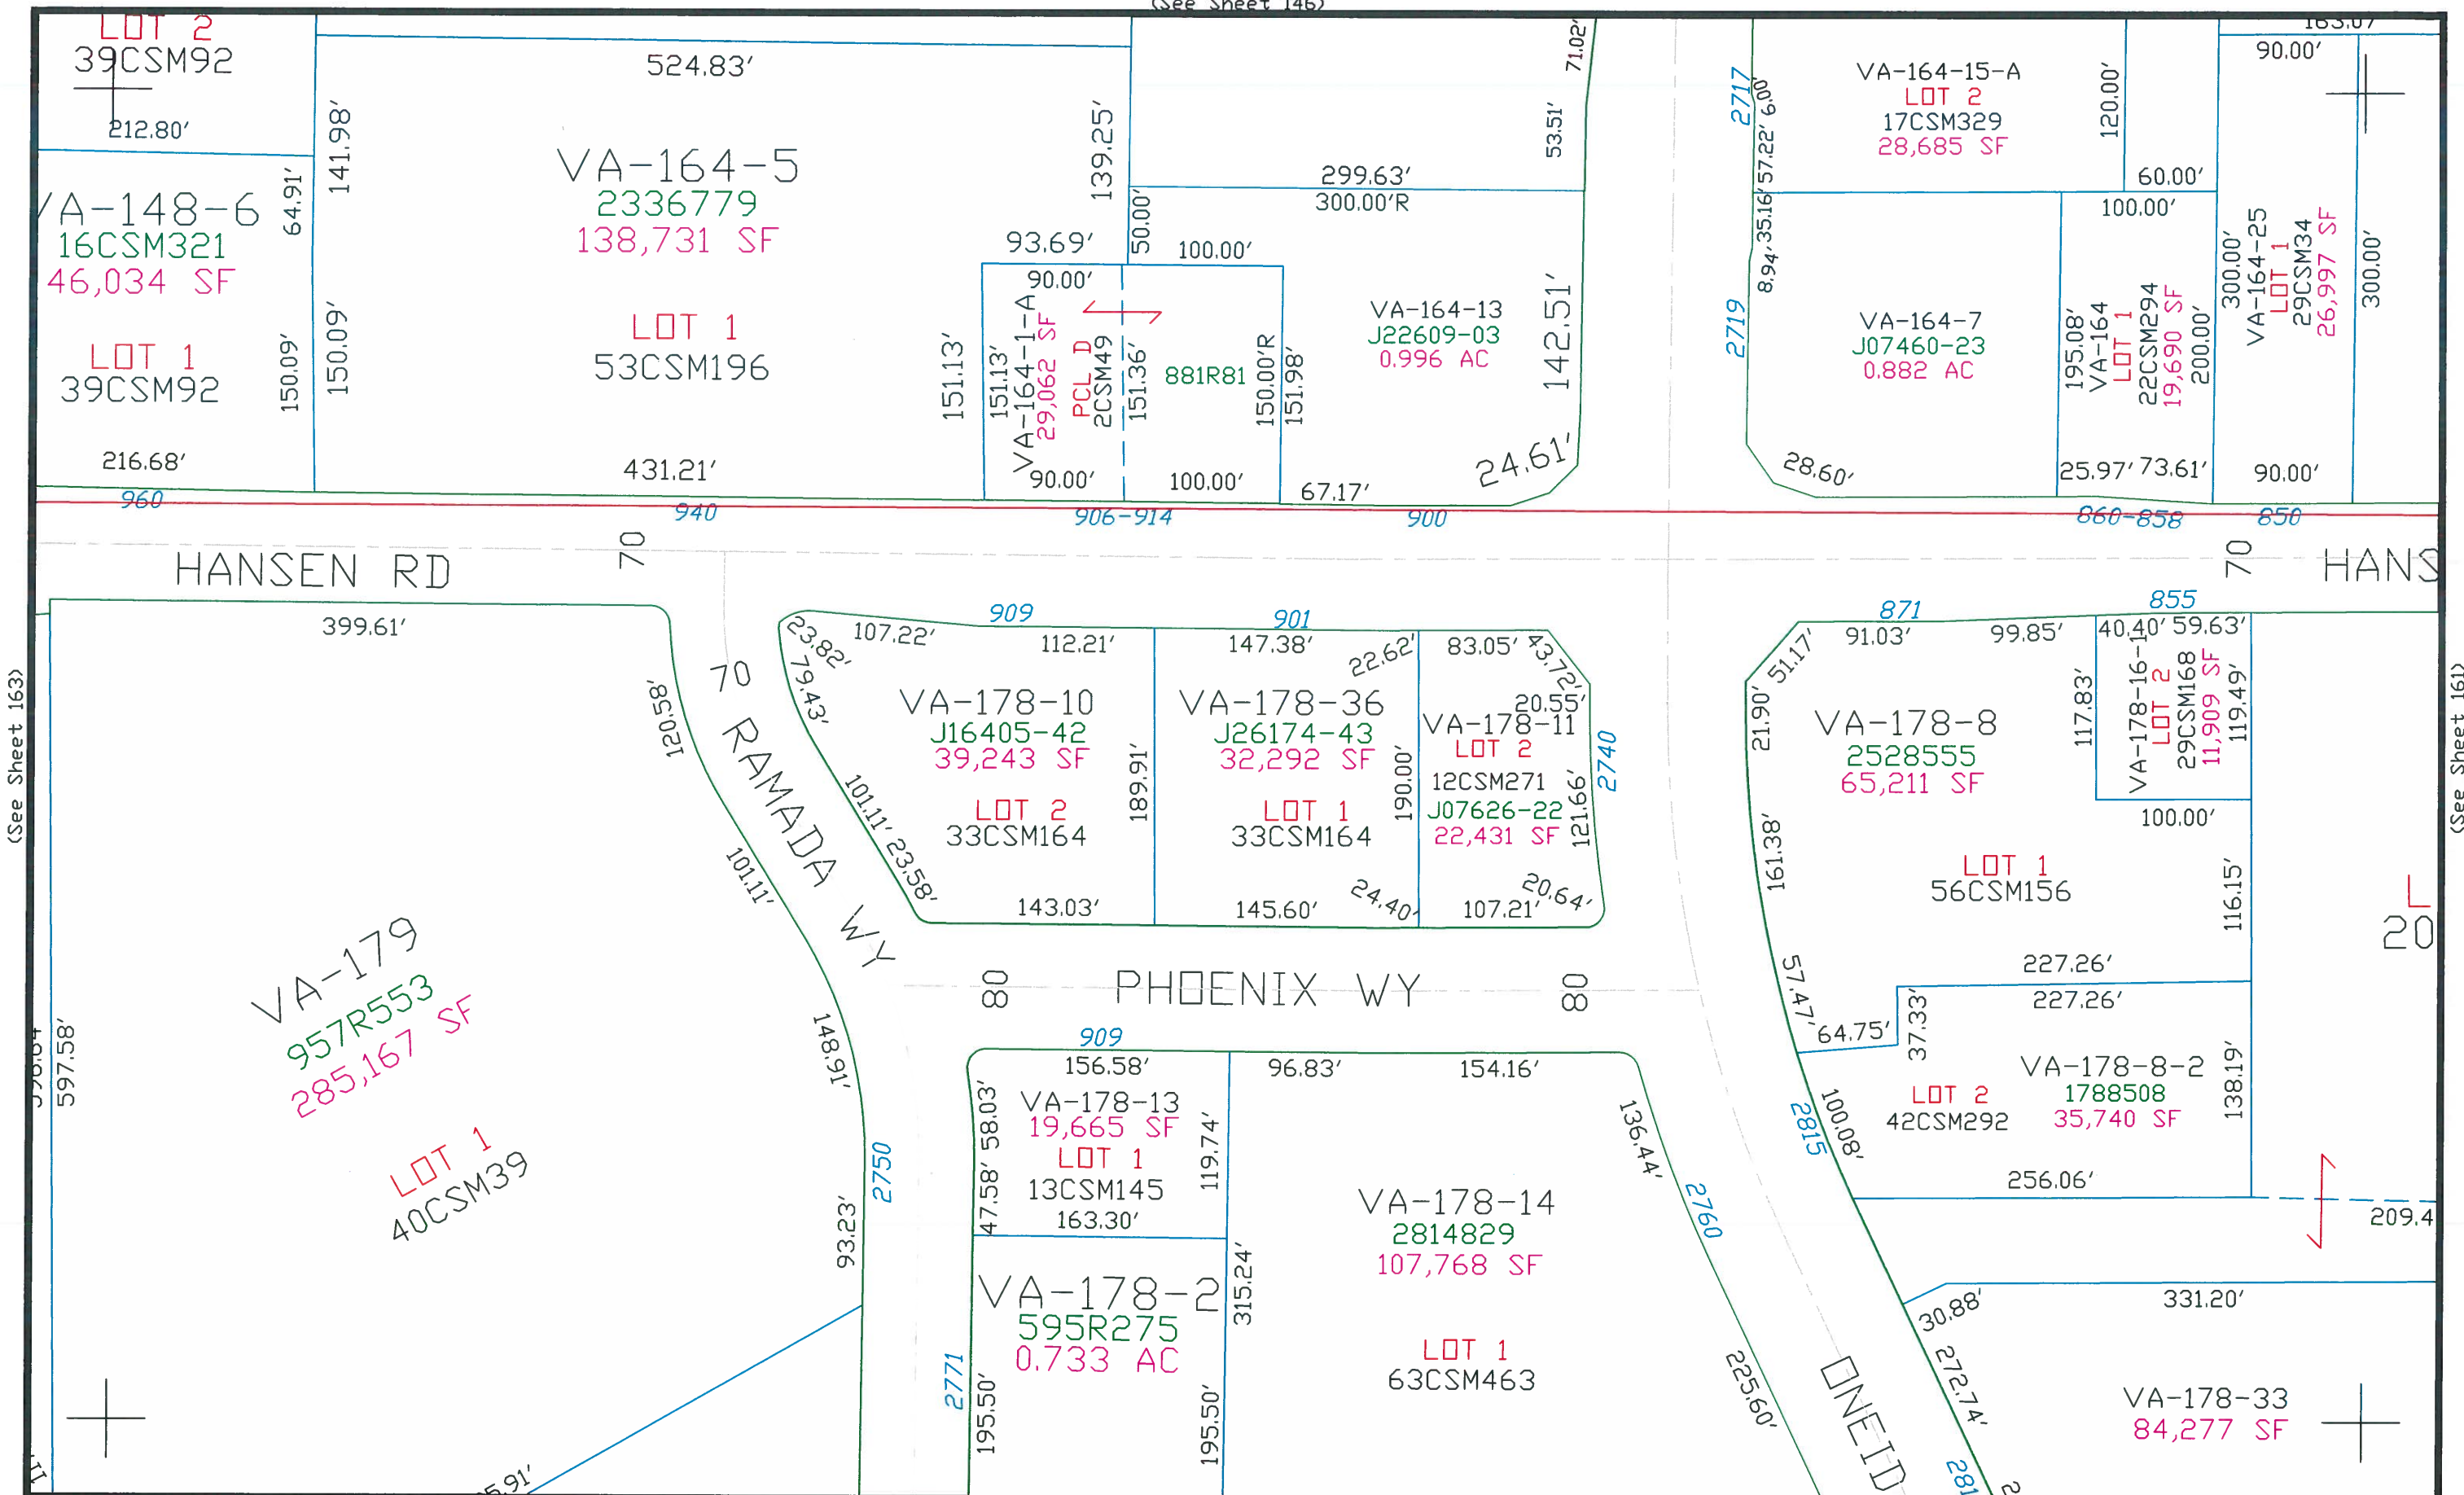

(See Sheet 163)

(See Sheet 161)

This is a compilation of records and data located in various county offices and is to be used for reference purposes only. The map is controlled by the field measurements between the corners of the Public Land Survey System and the parcels are mapped from available records which may not precisely fit field conditions. Brown County is not responsible for any inaccuracies.

Scale 1" = 100'


(See Sheet 182)

© 2019 BROWN COUNTY SURVEY DEPT.
This map was created by the Brown County Survey Department with funding provided by the Village of Ashwaubenon and the Wisconsin Land Information Program.

Village of Ashwaubenon

Brown County Plot Date: 10/21/2019
RPL Office Drafter: C MILLER

JCF
2000

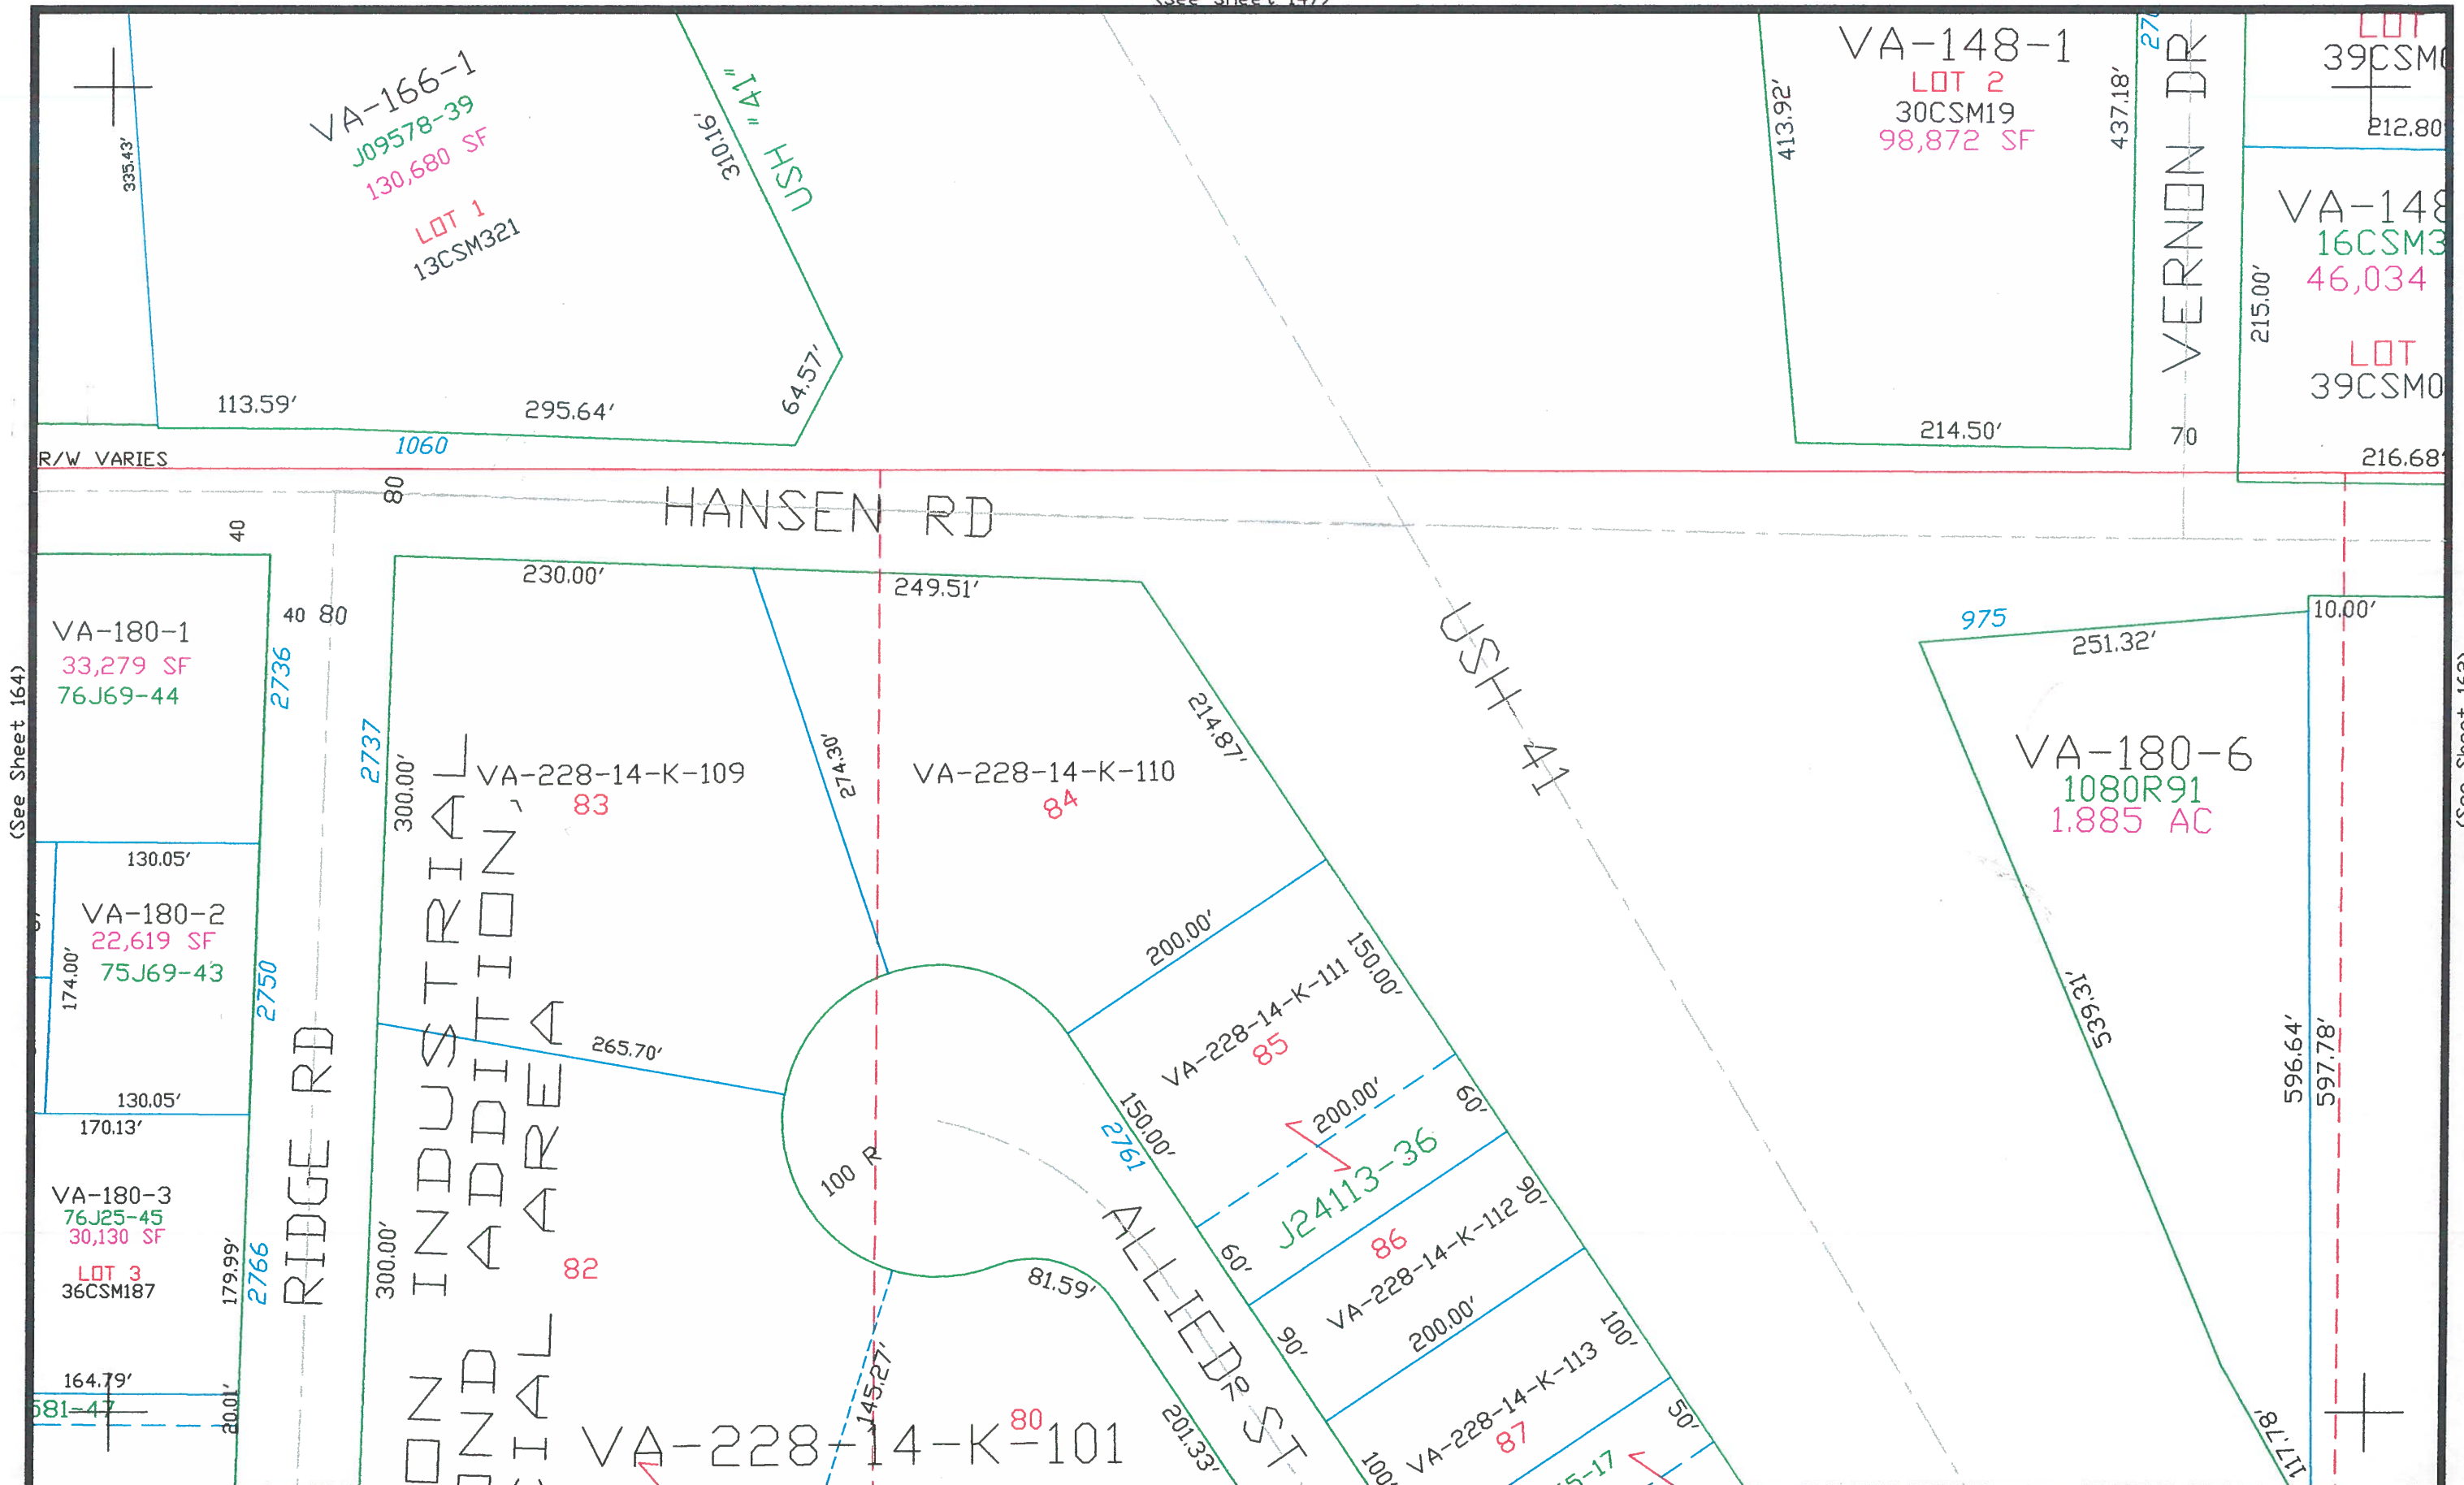

This is a compilation of records and data located in various county offices and is to be used for reference purposes only. The map is controlled by the field measurements between the corners of the Public Land Survey System and the parcels are mapped from available records which may not precisely fit field conditions. Brown County is not responsible for any inaccuracies.



(See Sheet 183)


Scale 1" = 100'

This map was created by the Brown County Survey Department with funding provided by the Village of Ashwaubenon and the Wisconsin Land Information Program.
© 1999 Brown County Survey Department, Green Bay, WI 54905


Village of Ashwaubenon

163

Brown County Plot Date: 06-21-99
RPL Office Drafter: J C FUNDERBURG

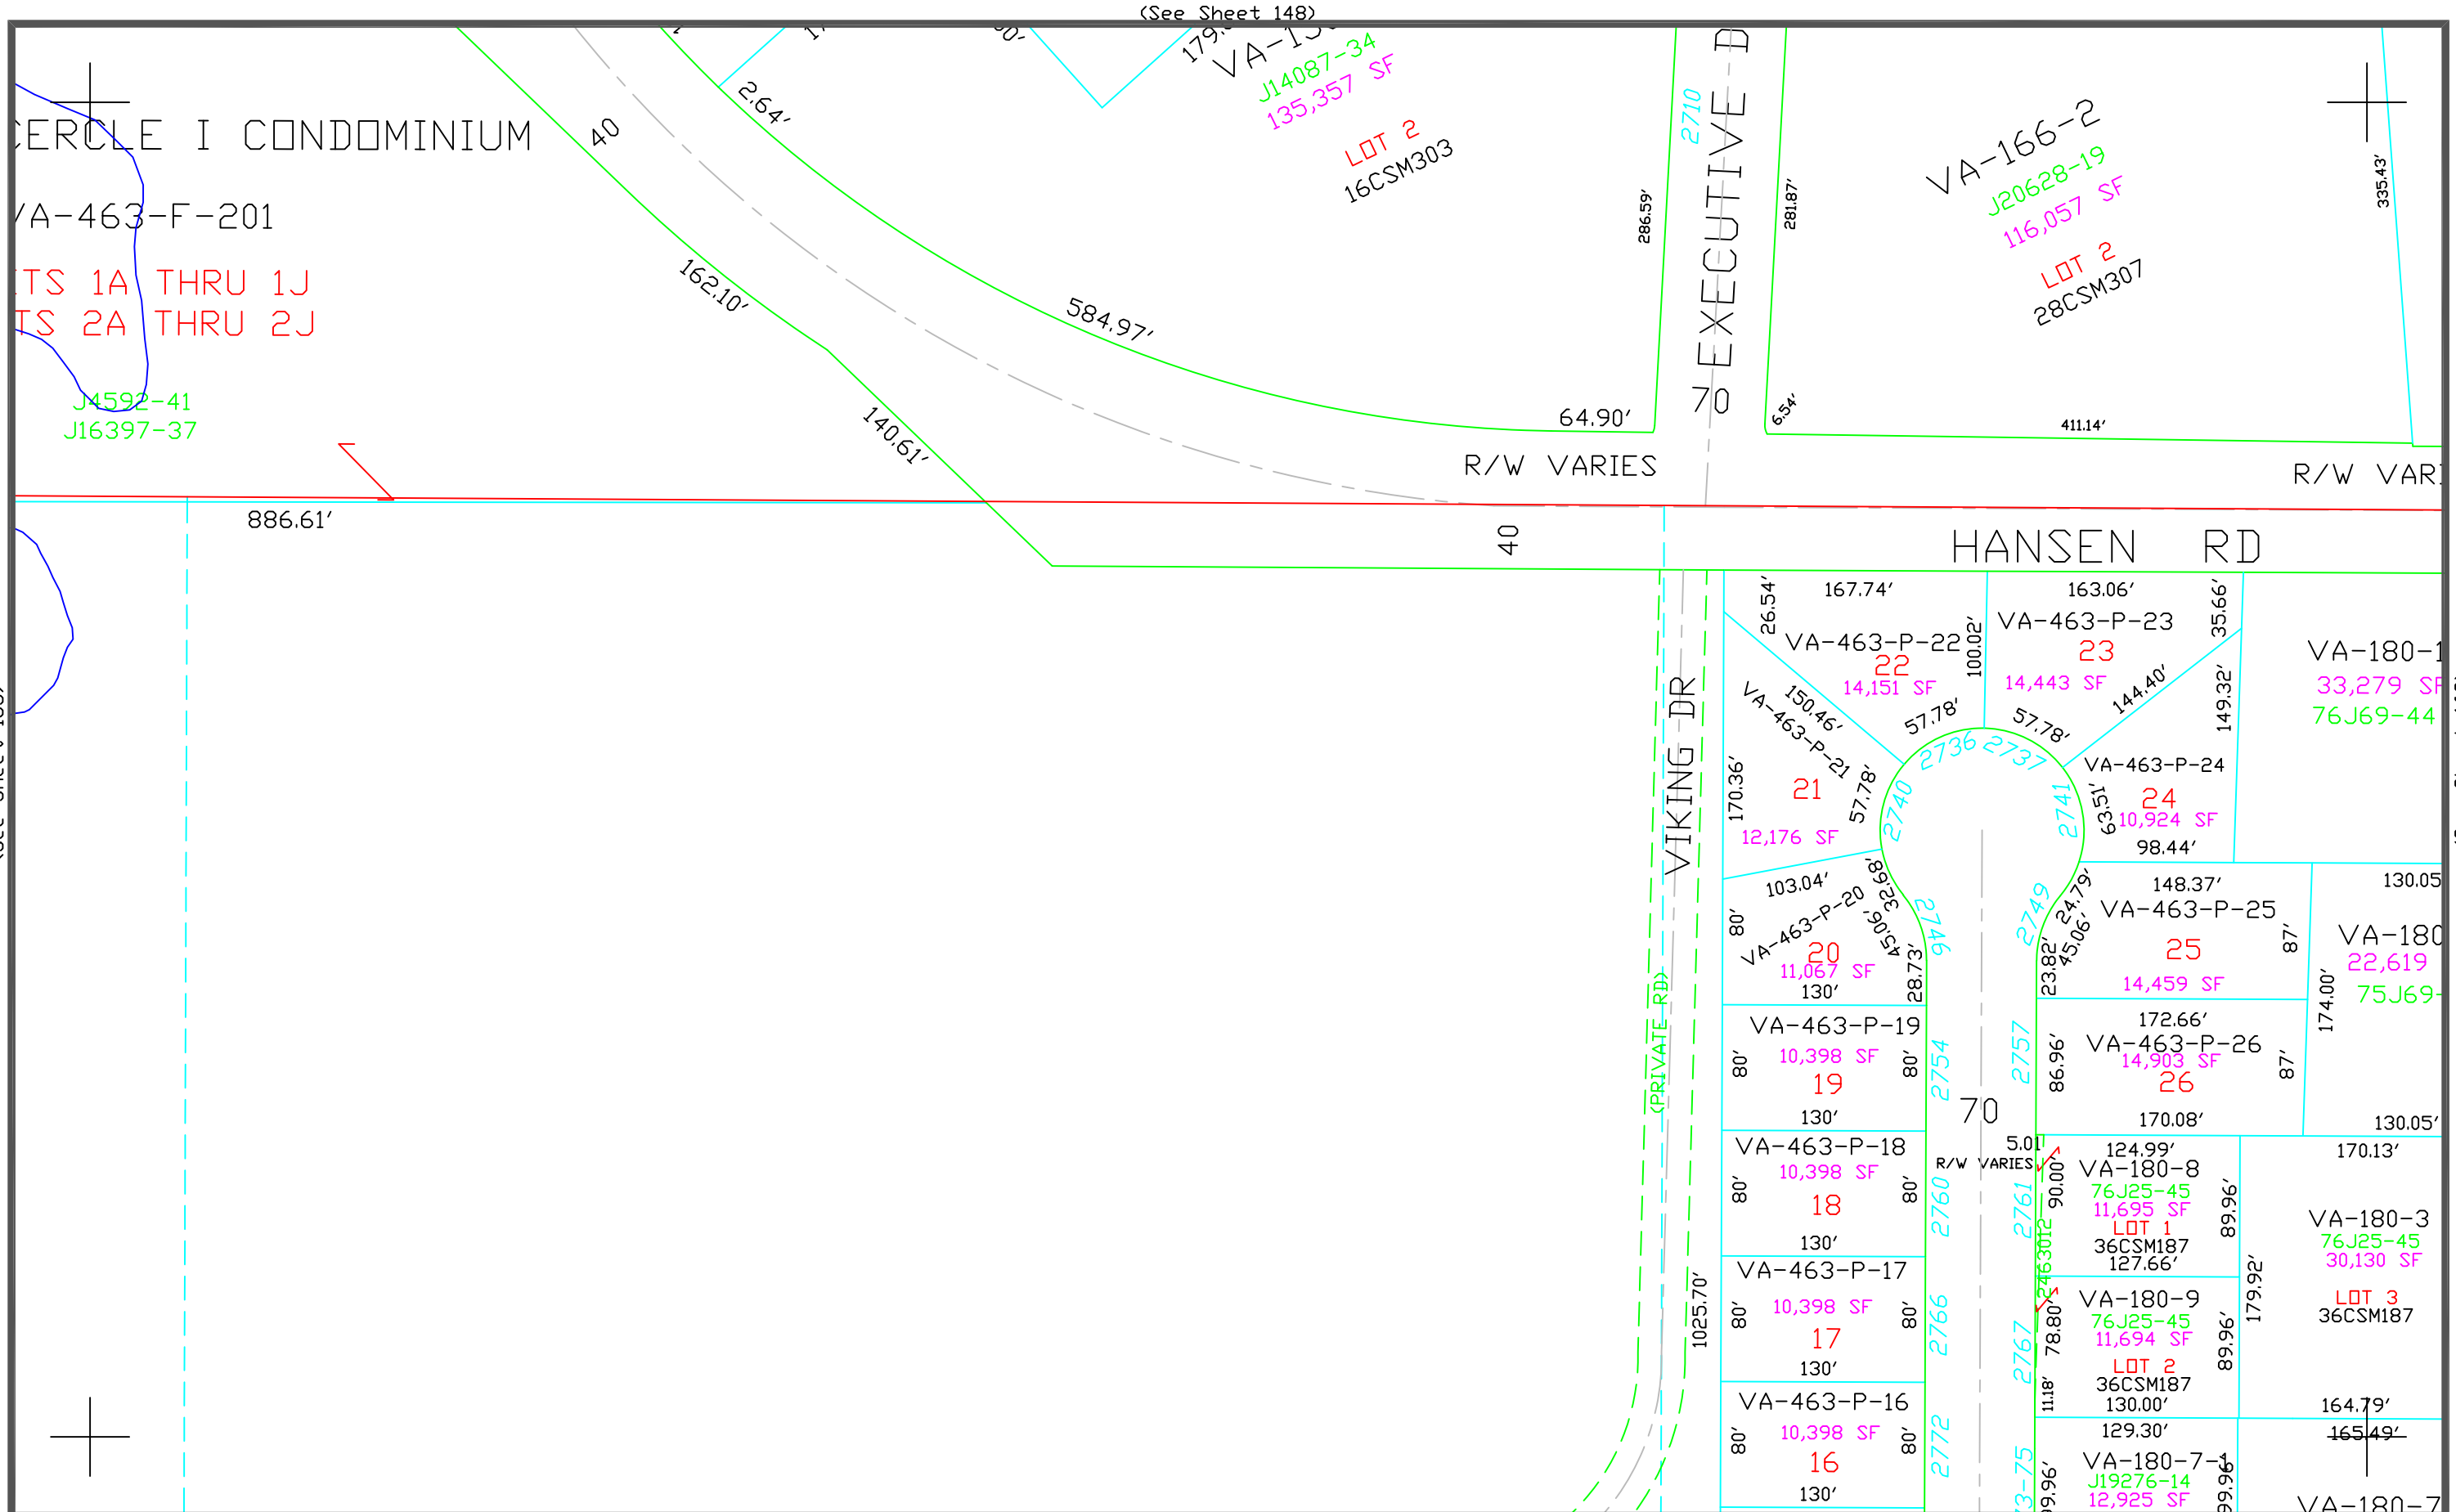


This is a compilation of records and data located in various county offices and is to be used for reference purposes only. The map is controlled by the field measurements between the corners of the Public Land Survey System and the parcels are mapped from available records which may not precisely fit field conditions. Brown County is not responsible for any inaccuracies.

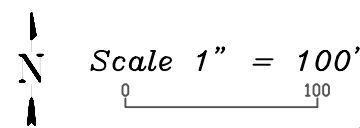

(See Sheet 184)
© 2022 BROWN COUNTY SURVEY DEPT.
This map was created by the Brown County Survey Department with funding provided by the Village of Ashwaubenon and the Wisconsin Land Information Program.

Village of Ashwaubenon
Brown County Plot Date: 4/13/2023
RPL Office Drafter: T LESLIE
164

(See Sheet 149)

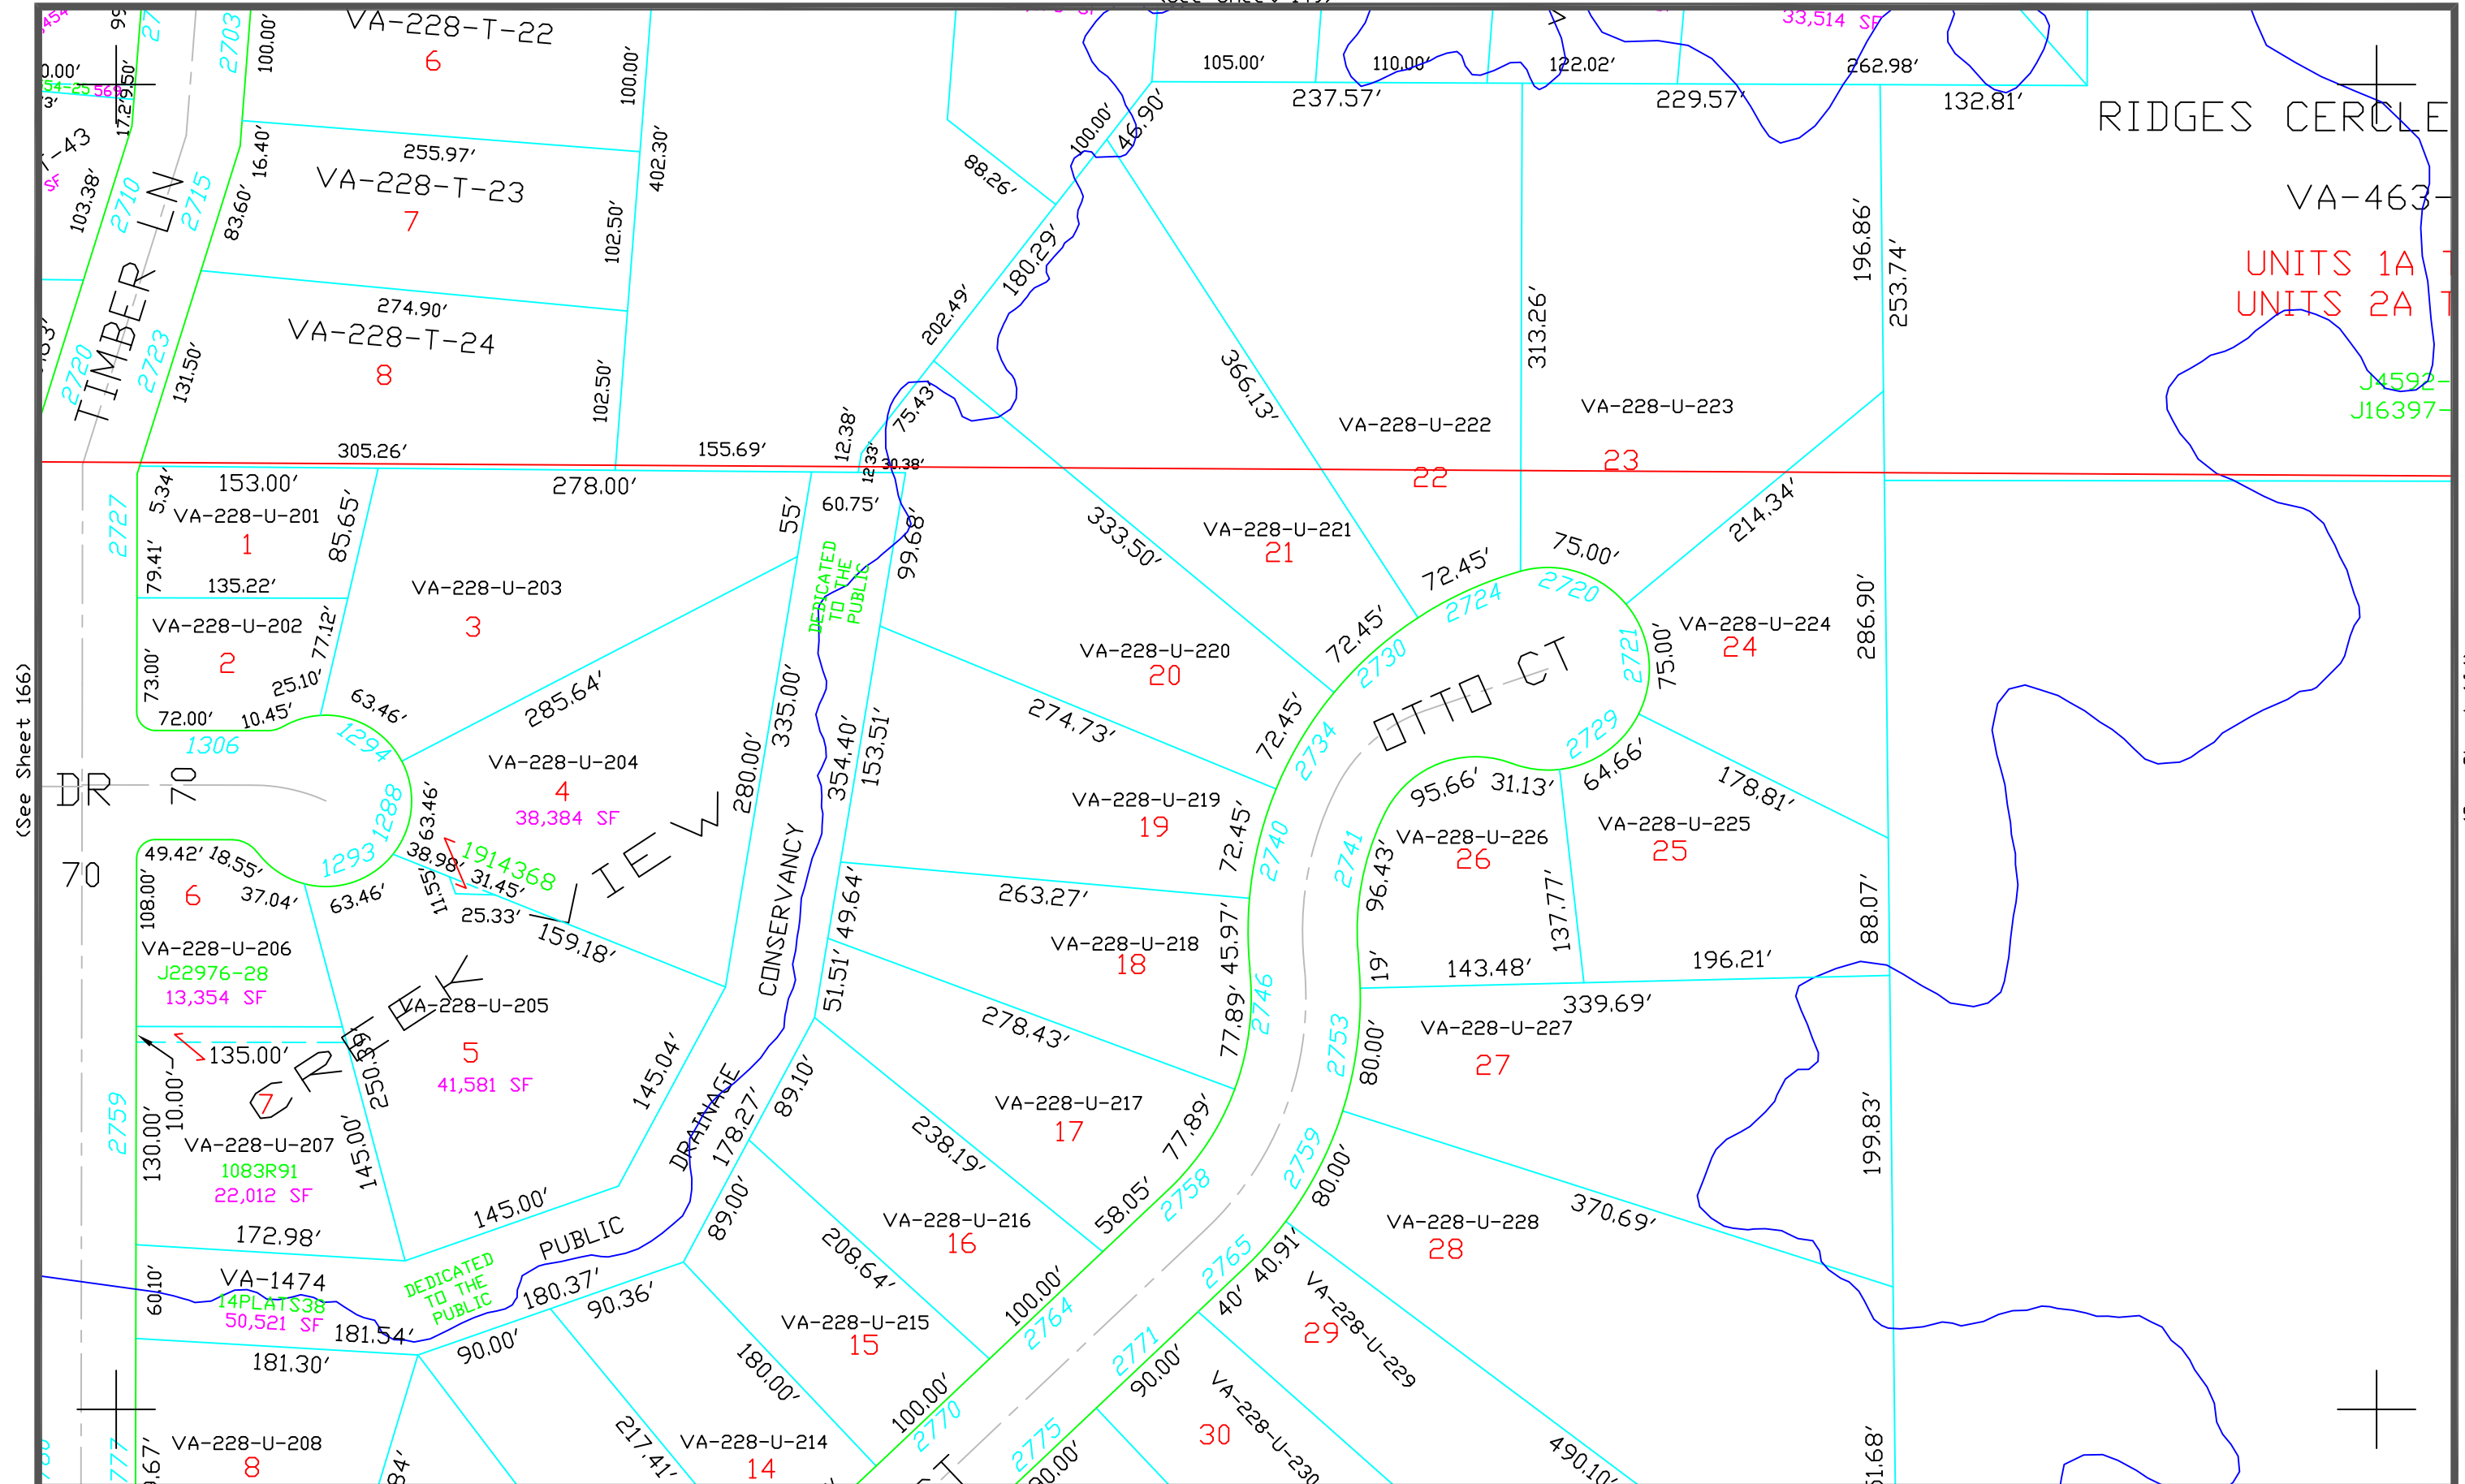

(See Sheet 166)

(See Sheet 164)


This is a compilation of records and data located in various county offices and is to be used for reference purposes only. The map is controlled by the field measurements between the corners of the Public Land Survey System and the parcels are mapped from available records which may not precisely fit field conditions. Brown County is not responsible for any inaccuracies.

Scale 1" = 100'

(See Sheet 185)

© 2022 BROWN COUNTY SURVEY DEPT.
This map was created by the Brown County Survey Department with funding provided by the Village of Ashwaubenon and the Wisconsin Land Information Program.

Village of Ashwaubenon 165
Brown County Plot Date: 4/13/2023
RPL Office Drafter: T LESLIE

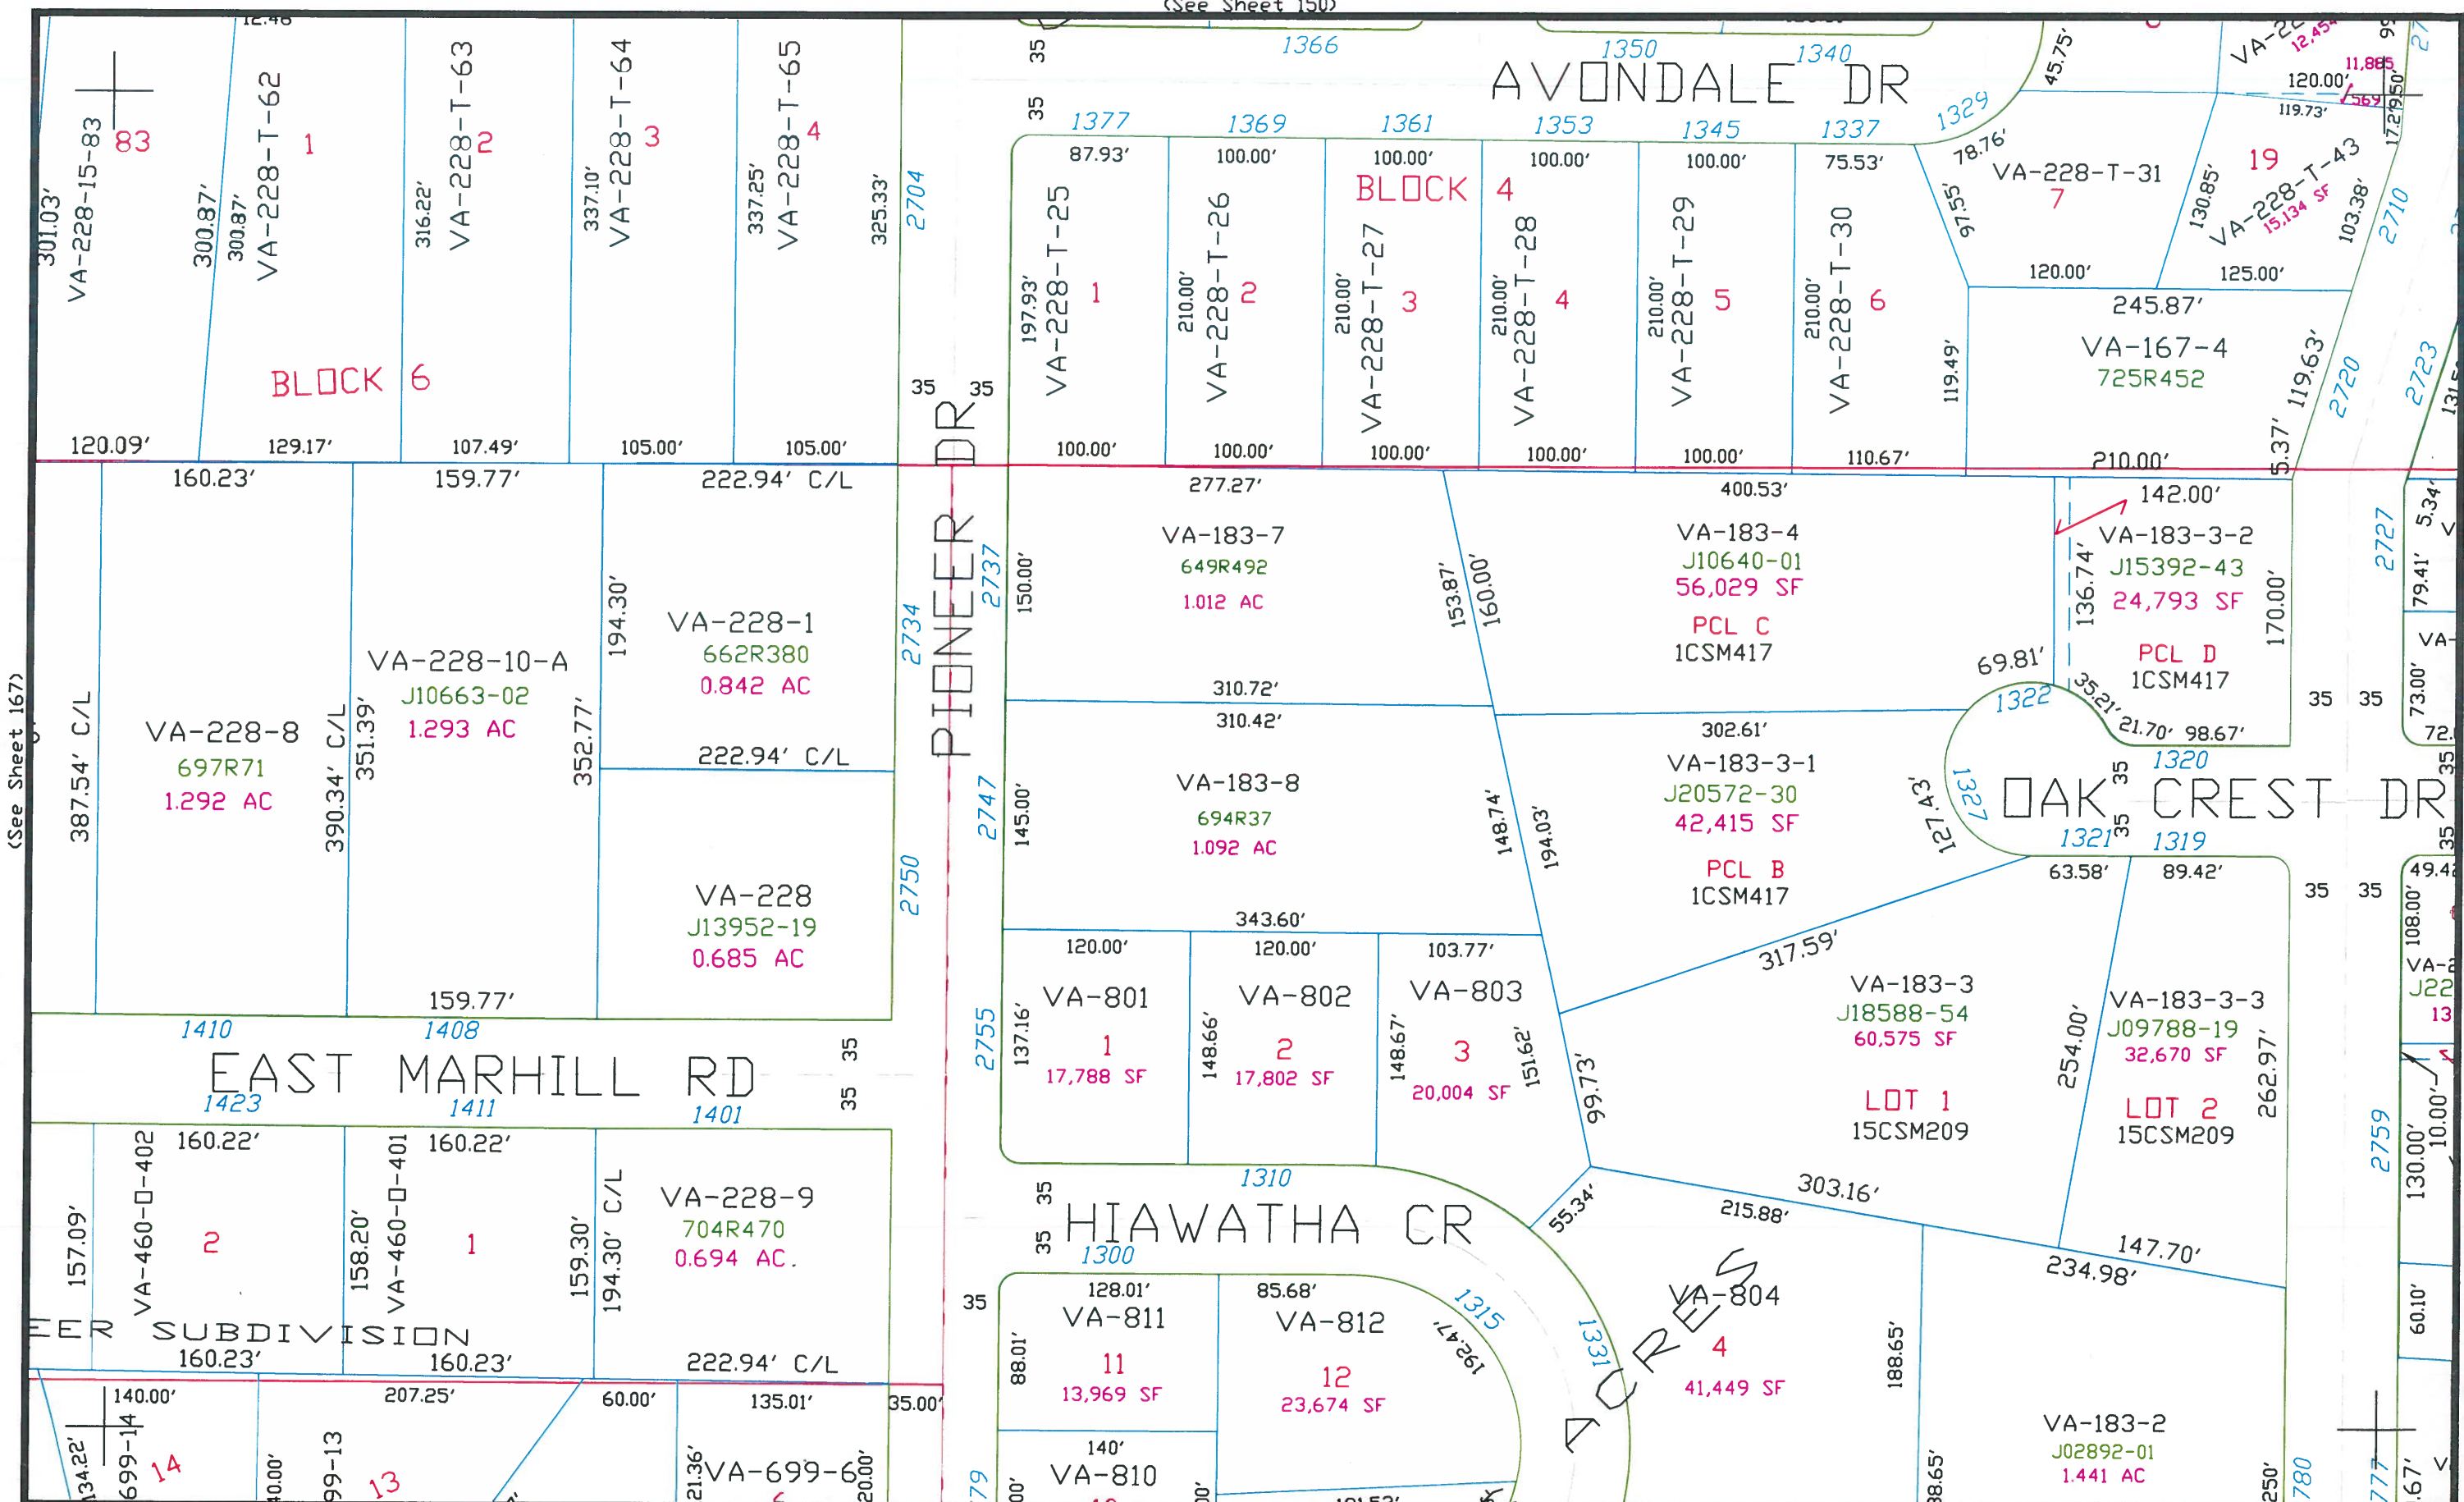

(See Sheet 167)

(See Sheet 165)

This is a compilation of records and data located in various county offices and is to be used for reference purposes only. The map is controlled by the field measurements between the corners of the Public Land Survey System and the parcels are mapped from available records which may not precisely fit field conditions. Brown County is not responsible for any inaccuracies.


Scale 1" = 100'

(See Sheet 186)

© 2000 BROWN COUNTY SURVEY DEPT.
This map was created by the Brown County Survey Department with funding provided by the Village of Ashwaubenon and the Wisconsin Land Information Program.

Village of Ashwaubenon 166

Brown County Plot Date: 05-23-2000
RPL Office Drafter: JC Funderburg

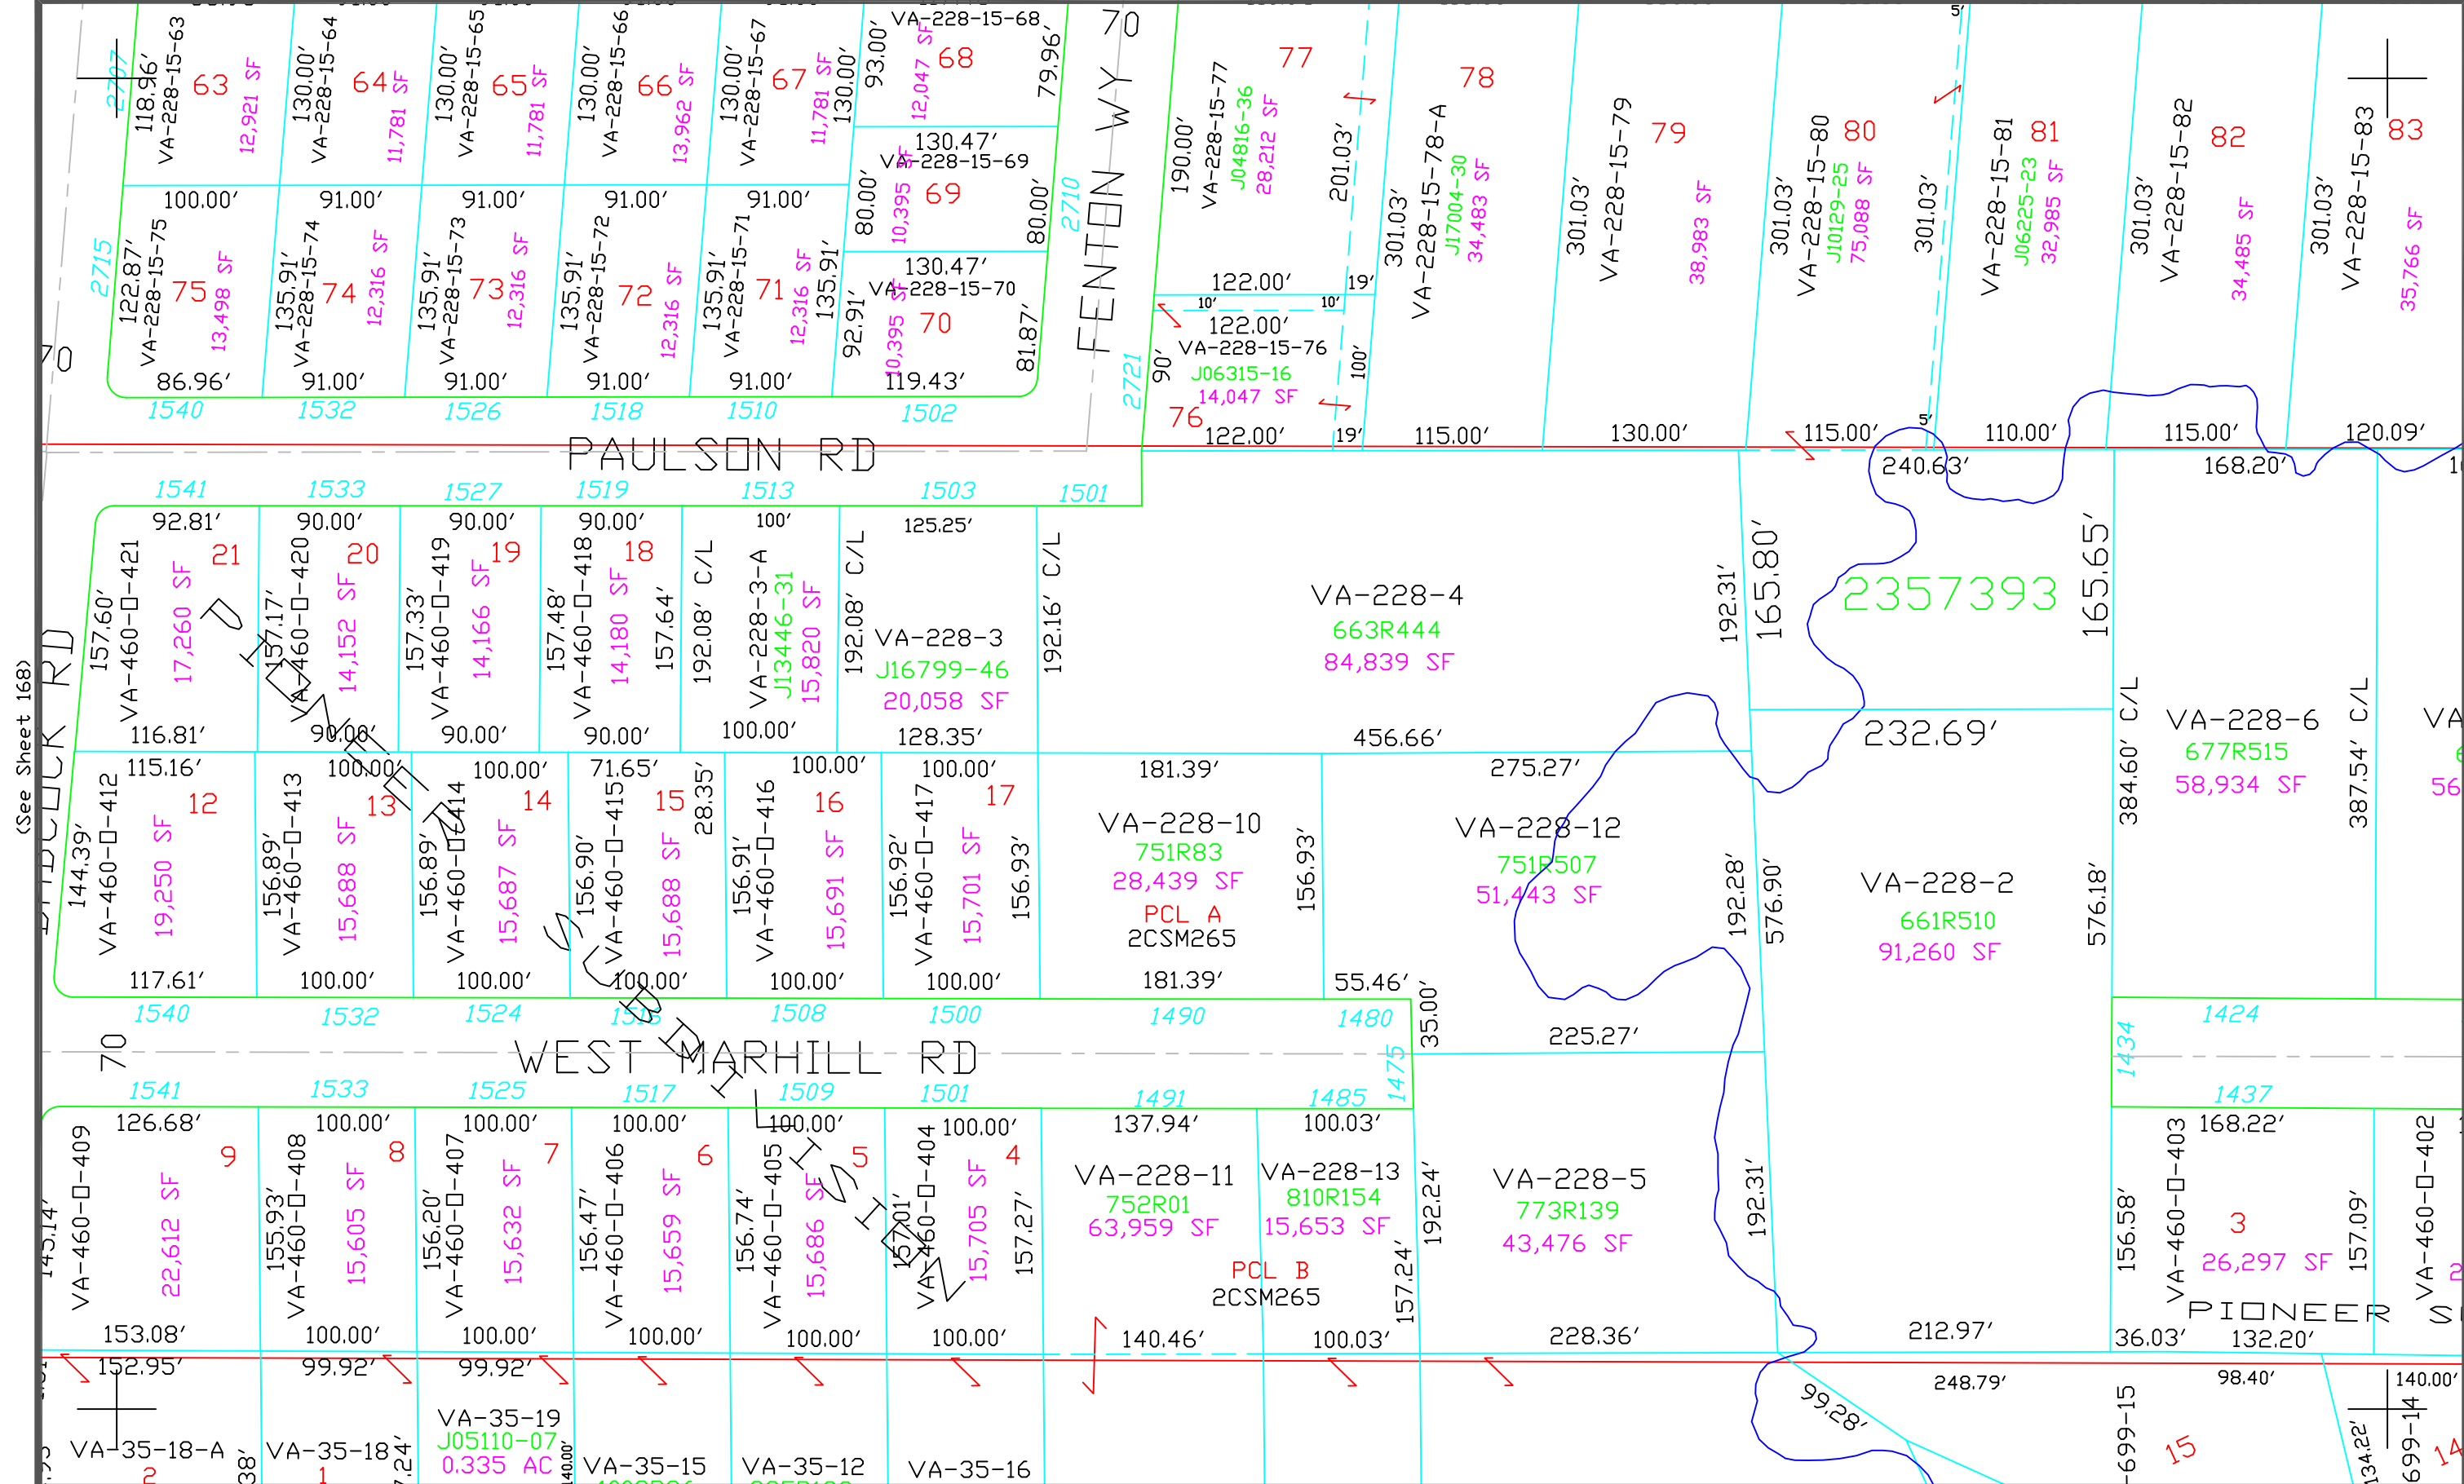

(See Sheet 168)

(See Sheet 166)

This is a compilation of records and data located in various county offices and is to be used for reference purposes only. The map is controlled by the field measurements between the corners of the Public Land Survey System and the parcels are mapped from available records which may not precisely fit field conditions. Brown County is not responsible for any inaccuracies.

Scale 1" = 100'

(See Sheet 187)

© 2022 BROWN COUNTY SURVEY DEPT.
This map was created by the Brown County Survey Department with funding provided by the Village of Ashwaubenon and the Wisconsin Land Information Program.

Village of Ashwaubenon


Brown County Plot Date: 11/29/2022
RPL Office Drafter: T LESLIE

(See Sheet 169)

(See Sheet 167)

(See Sheet 152)

(See Sheet 188)

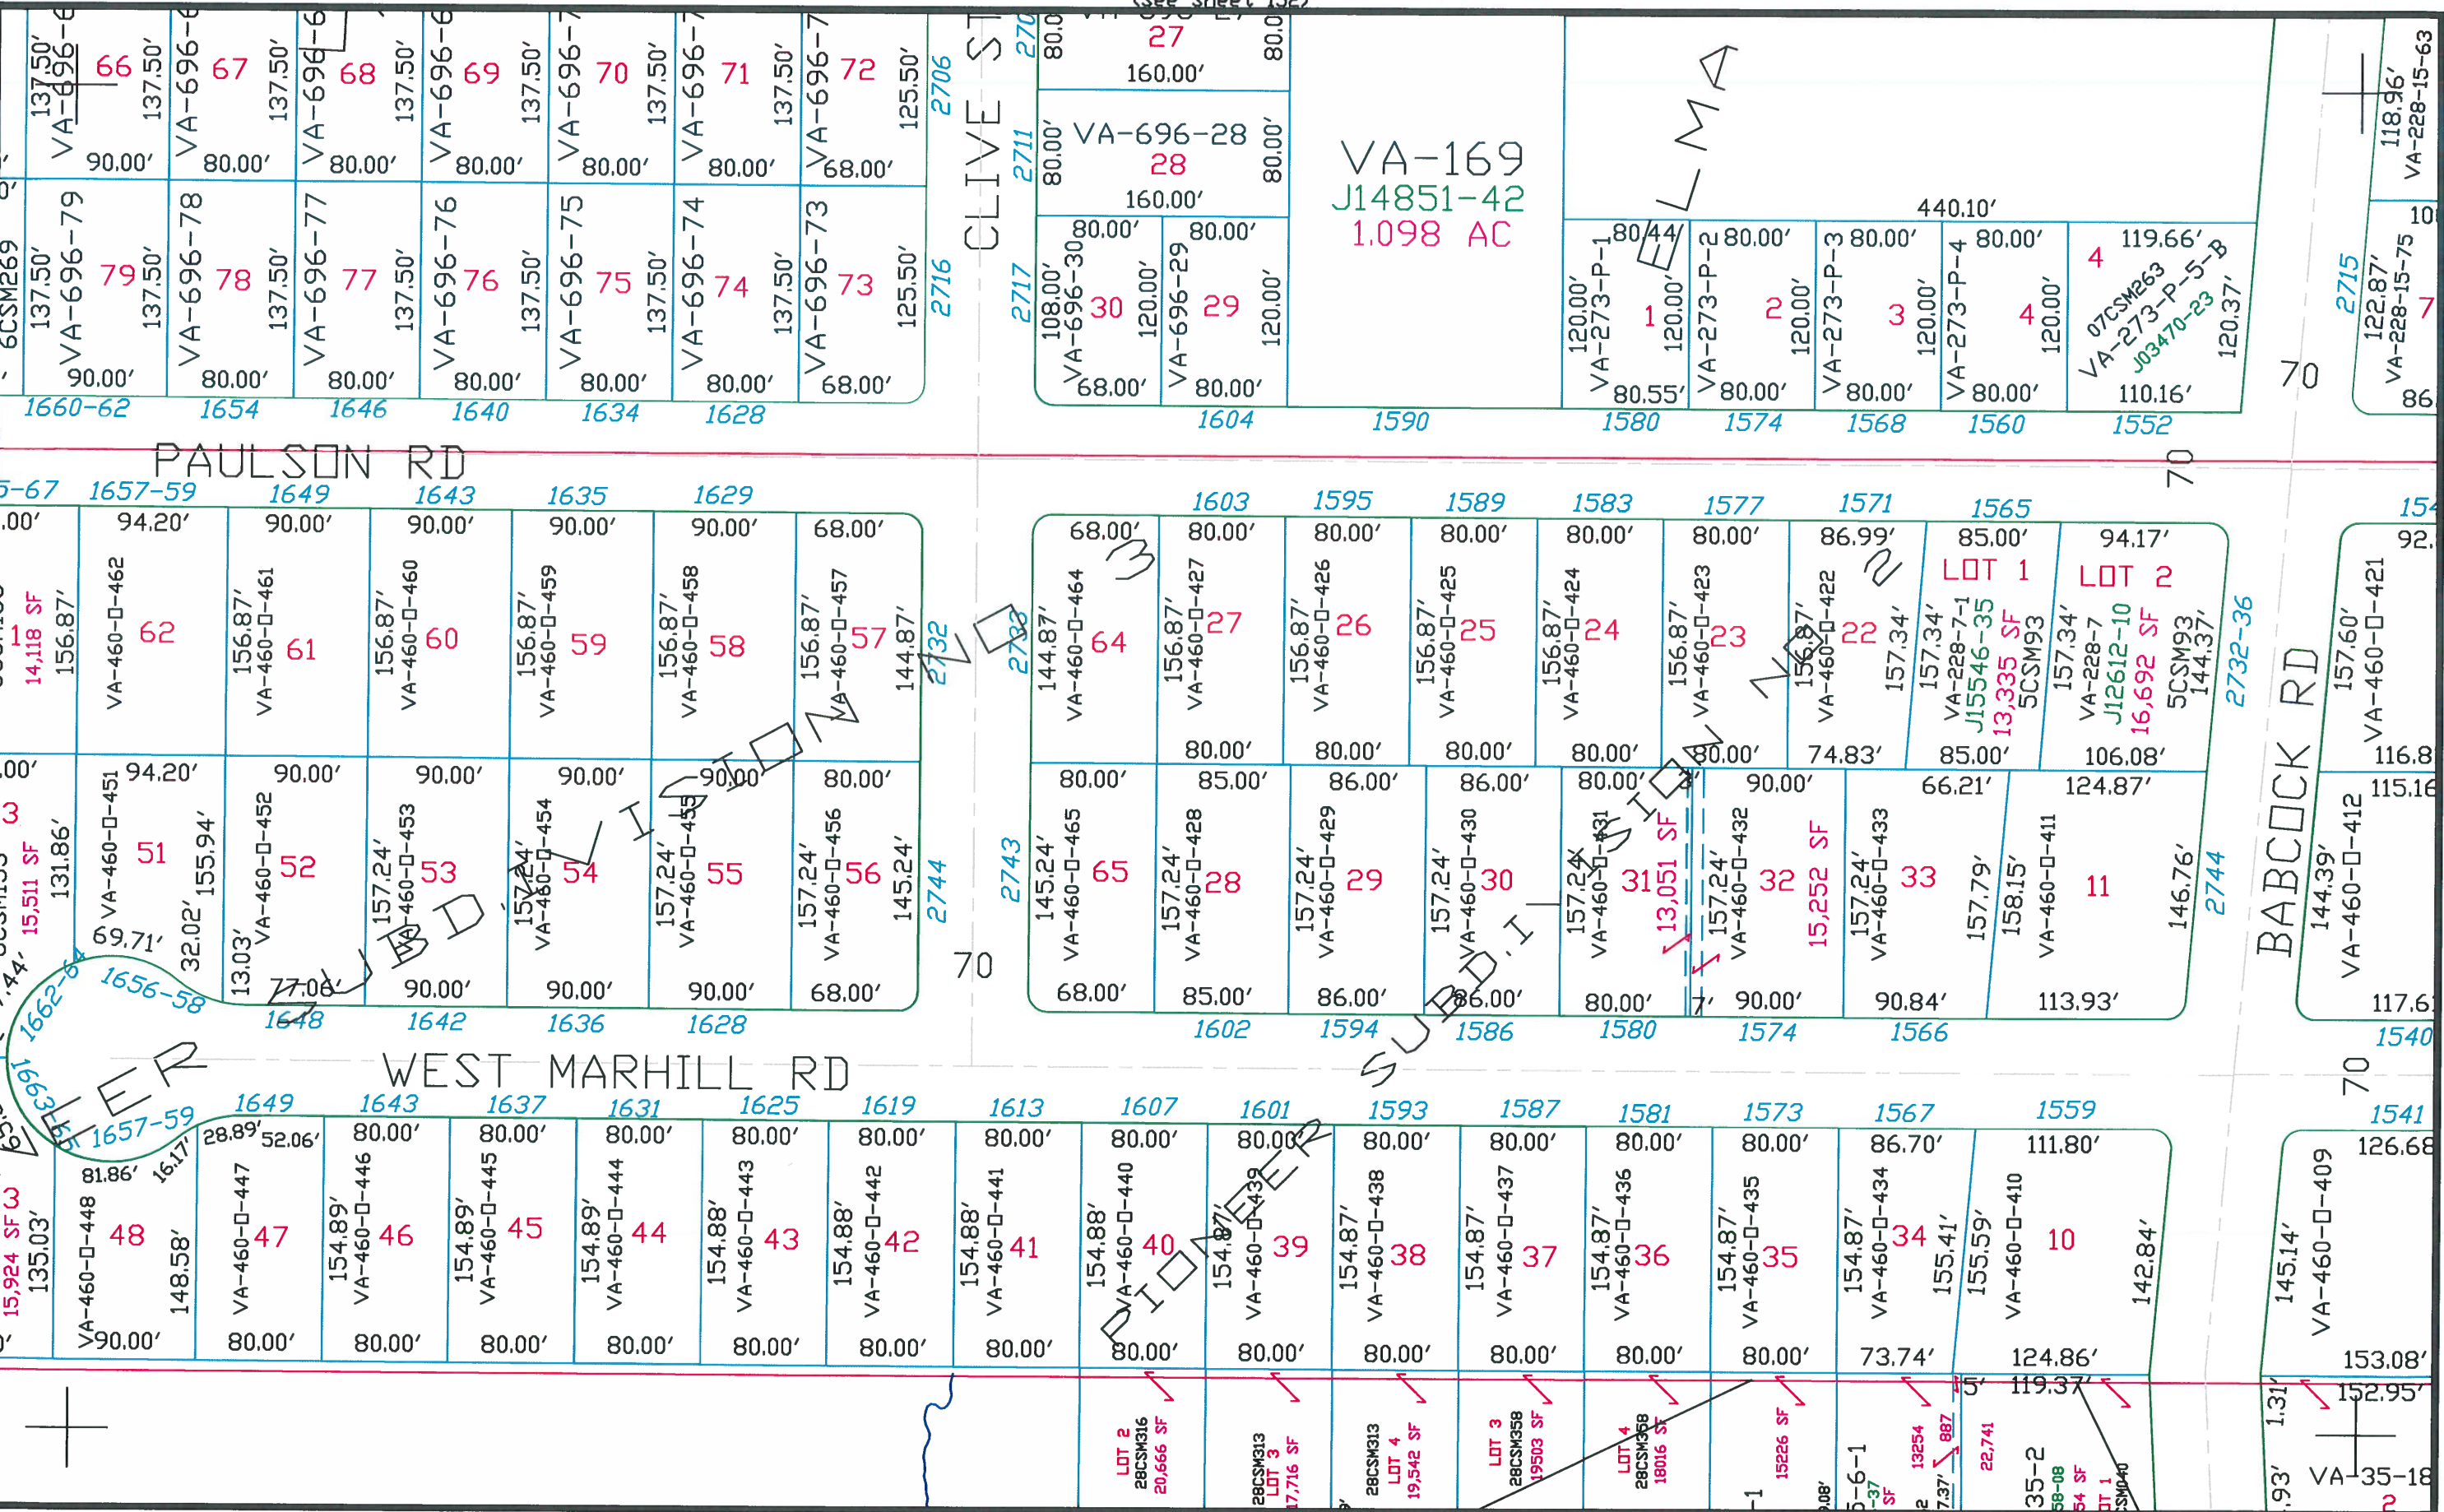


This is a compilation of records and data located in various county offices and is to be used for reference purposes only. The map is controlled by the field measurements between the corners of the Public Land Survey System and the parcels are mapped from available records which may not precisely fit field conditions. Brown County is not responsible for any inaccuracies.

Scale 1" = 100'

This map was created by the Brown County Survey Department with funding provided by the Village of Ashwaubenon and the Wisconsin Land Information Program.

Village of Ashwaubenon 168
Brown County Plot Date: 9/17/06
RPL Office Drafter: D PHELPS

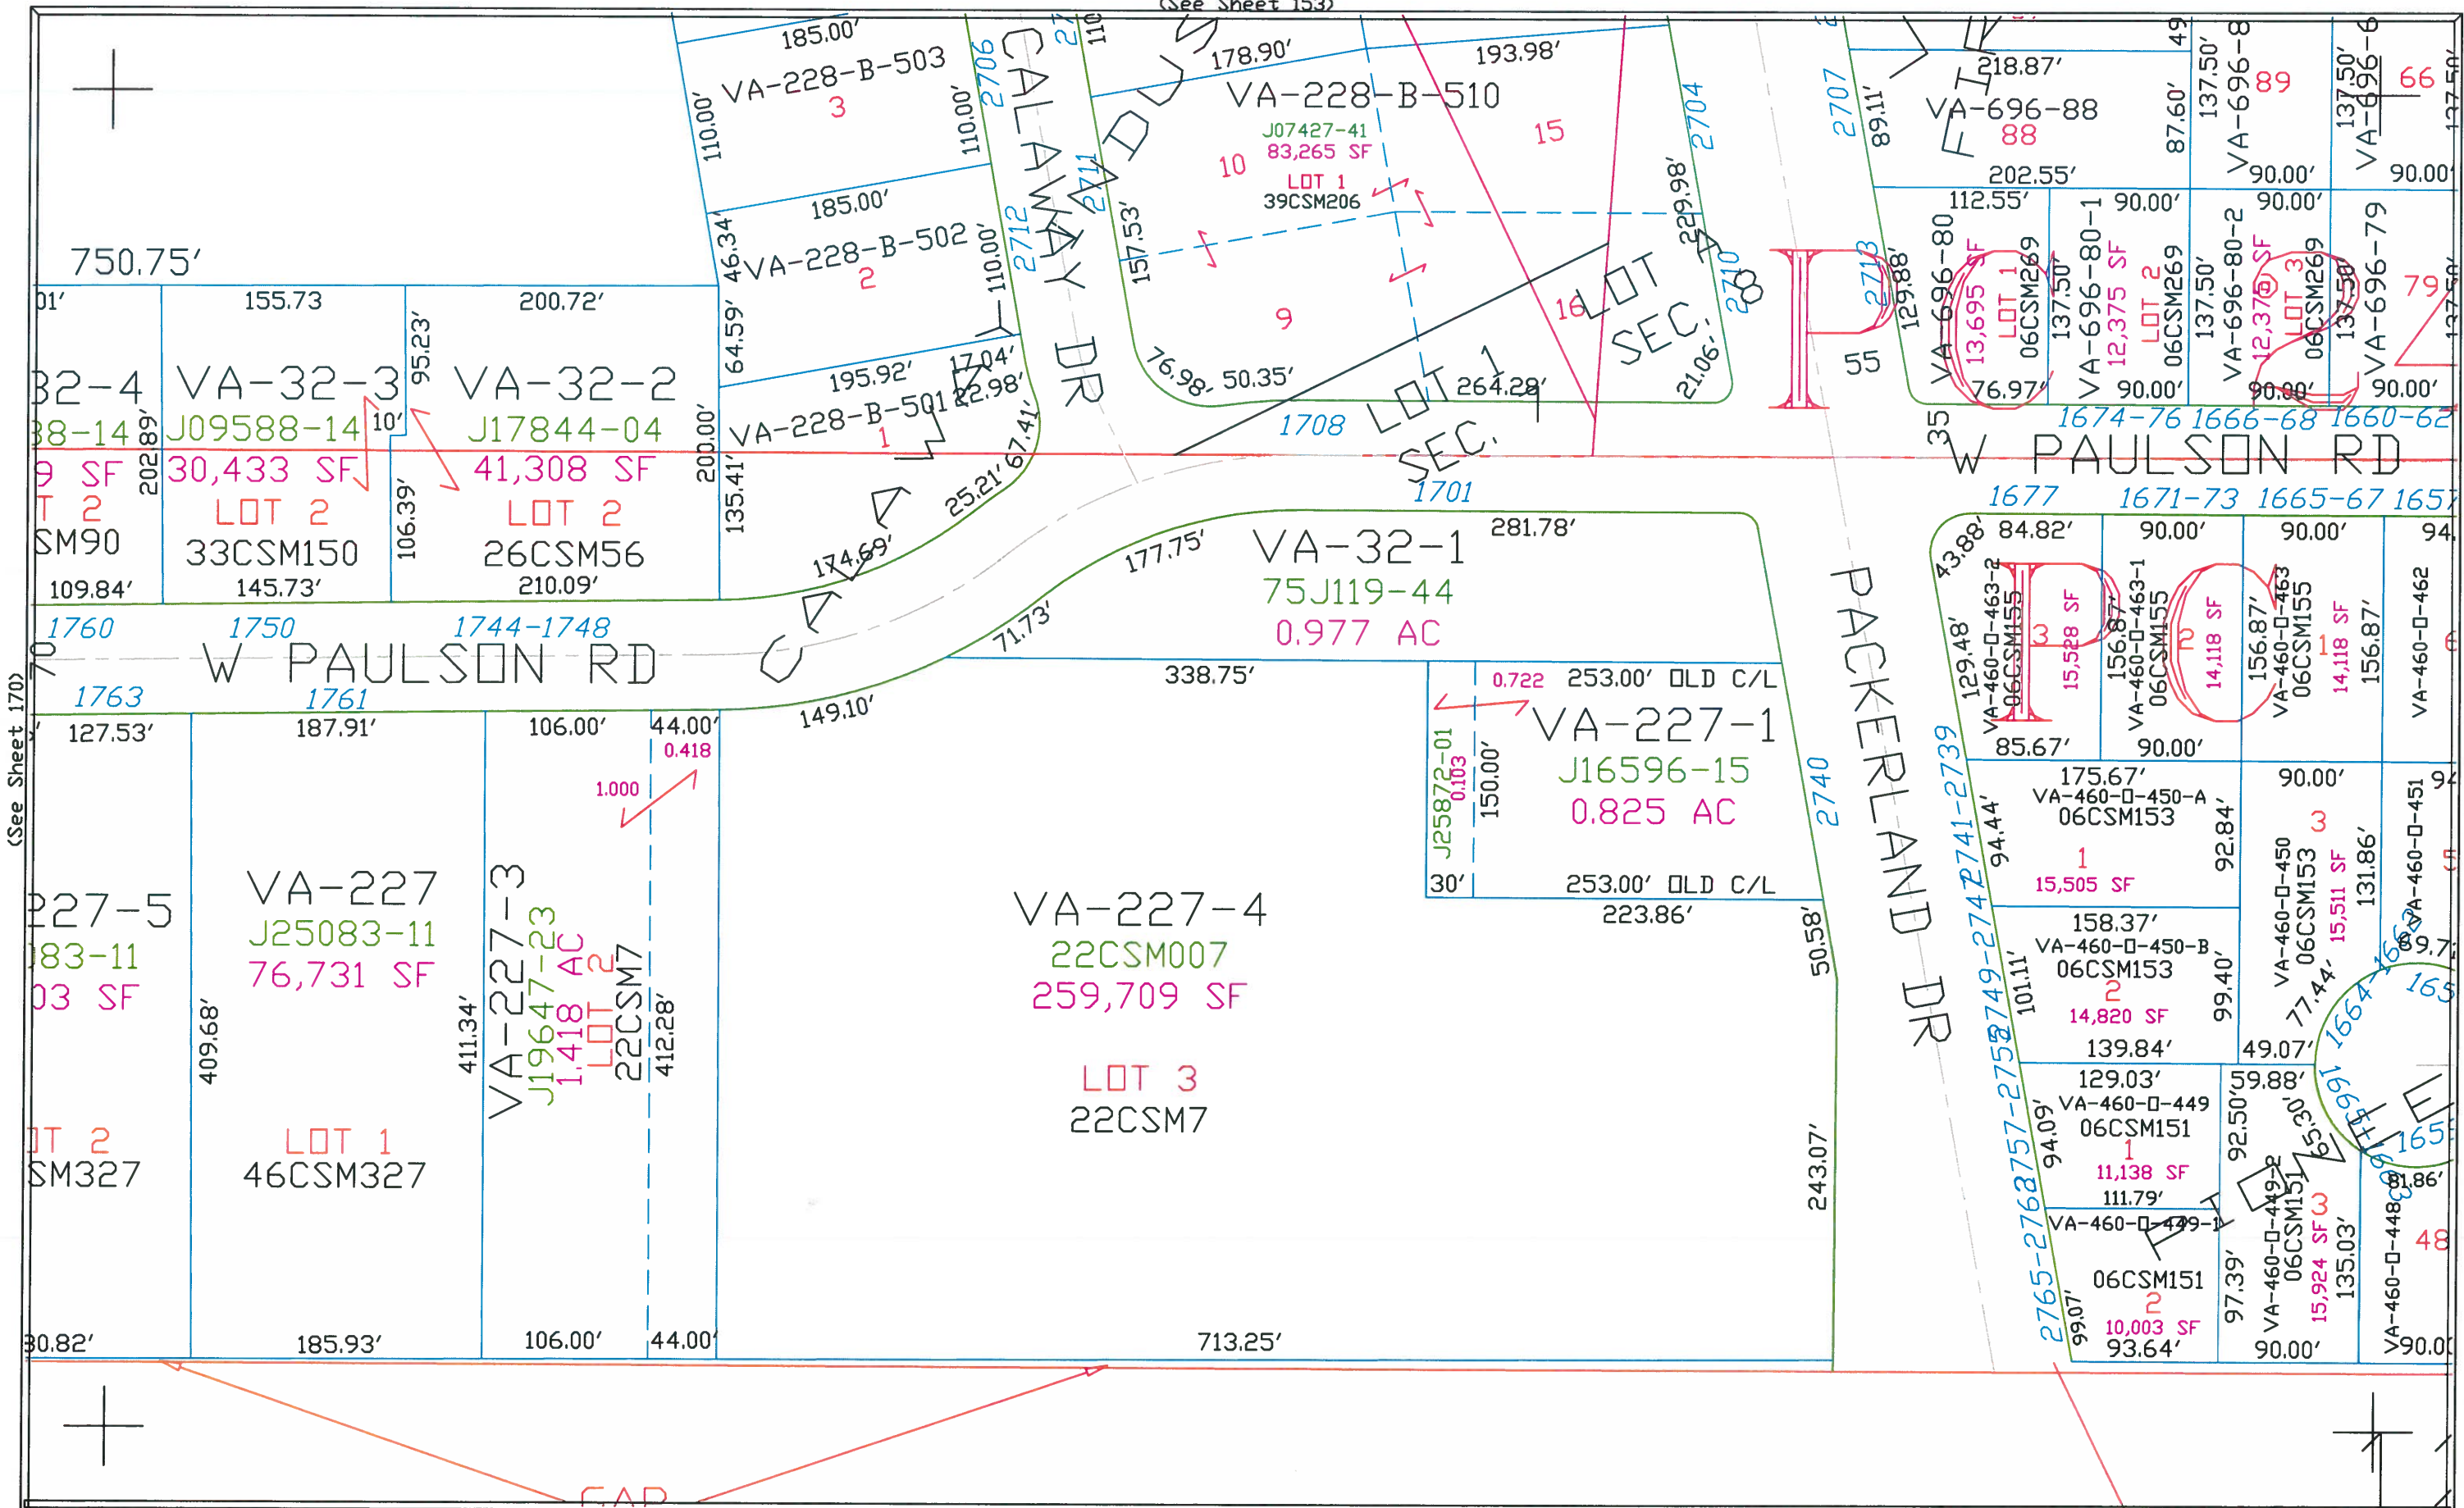

(See Sheet 170)

(See Sheet 168)

This is a compilation of records and data located in various county offices and is to be used for reference purposes only. The map is controlled by the field measurements between the corners of the Public Land Survey System and the parcels are mapped from available records which may not precisely fit field conditions. Brown County is not responsible for any inaccuracies.

Scale 1" = 100'

(Village of Hobart)

This map was created by the Brown County Survey Department with funding provided by the Village of Ashwaubenon and the Wisconsin Land Information Program.

Village of Ashwaubenon

Brown County Plot Date: 11/28/03
RPL Office Drafter: T LESLIE

VA-33
P53D457
10.944 AC

529.50'
529.50'

750.75'

VA-32
J09588-14

VA-32-4
J09588-14

LOT 1
42CSM90

34,019 SF
LOT 2
42CSM90

PAULSON RD

VA-227-2
353D85
8.255 AC

VA-227-6
J25083-11
100,510 SF

VA-227-5
J25083-11
73,703 SF

LOT 3
46CSM327

LOT 2
46CSM327

399.02'

130.98'

243.08'

180.82'



This is a compilation of records and data located in various county offices and is to be used for reference purposes only. The map is controlled by the field measurements between the corners of the Public Land Survey System and the parcels are mapped from available records which may not precisely fit field conditions. Brown County is not responsible for any inaccuracies.

Scale 1" = 100'

(See Sheet 190)

This map was created by the Brown County Survey Department with funding provided by the Village of Ashwaubenon and the Wisconsin Land Information Program.

Village of Ashwaubenon

Brown County Plot Date: 11/28/03
RPL Office Drafter: T LESLIE

170

(See Sheet 155)

VA-253
10.9

VA-26
252D620
13.580 AC

VA-226
253D457
26.527 AC

(See Sheet 172)

(See Sheet 170)

(See Sheet 191)

Scale 1" = 100'



This map was created by the Brown County Survey Department with funding provided by the Village of Ashwaubenon and the Wisconsin Land Information Program.
© 1994 Brown County Survey Department, Green Bay, WI 54305

Village of Ashwaubenon 171
Plot date: 11/18/94

This is a compilation of records and data located in various county offices and is to be used for reference purposes only. The map is controlled by the field measurements between the corners of the Public Land Survey System and the parcels are mapped from available records which may not precisely fit field conditions. Brown County is not responsible for any inaccuracies.

(See Sheet 156)

VA-
50MR18
9.865 AC

(See Sheet 173)

(See Sheet 171)

VA-225
252D600
3.121 AC

(See Sheet 192)

Scale 1" = 100'


Village of
Ashwaubenon 172
Plot date: 11/18/94

This is a compilation of records and data located in various county offices and is to be used for reference purposes only. The map is controlled by the field measurements between the corners of the Public Land Survey System and the parcels are mapped from available records which may not precisely fit field conditions. Brown County is not responsible for any inaccuracies.



This map was created by the Brown County Survey Department with funding provided by the Village of Ashwaubenon and the Wisconsin Land Information Program.
© 1994 Brown County Survey Department, Green Bay, WI 54305

JCF
2001

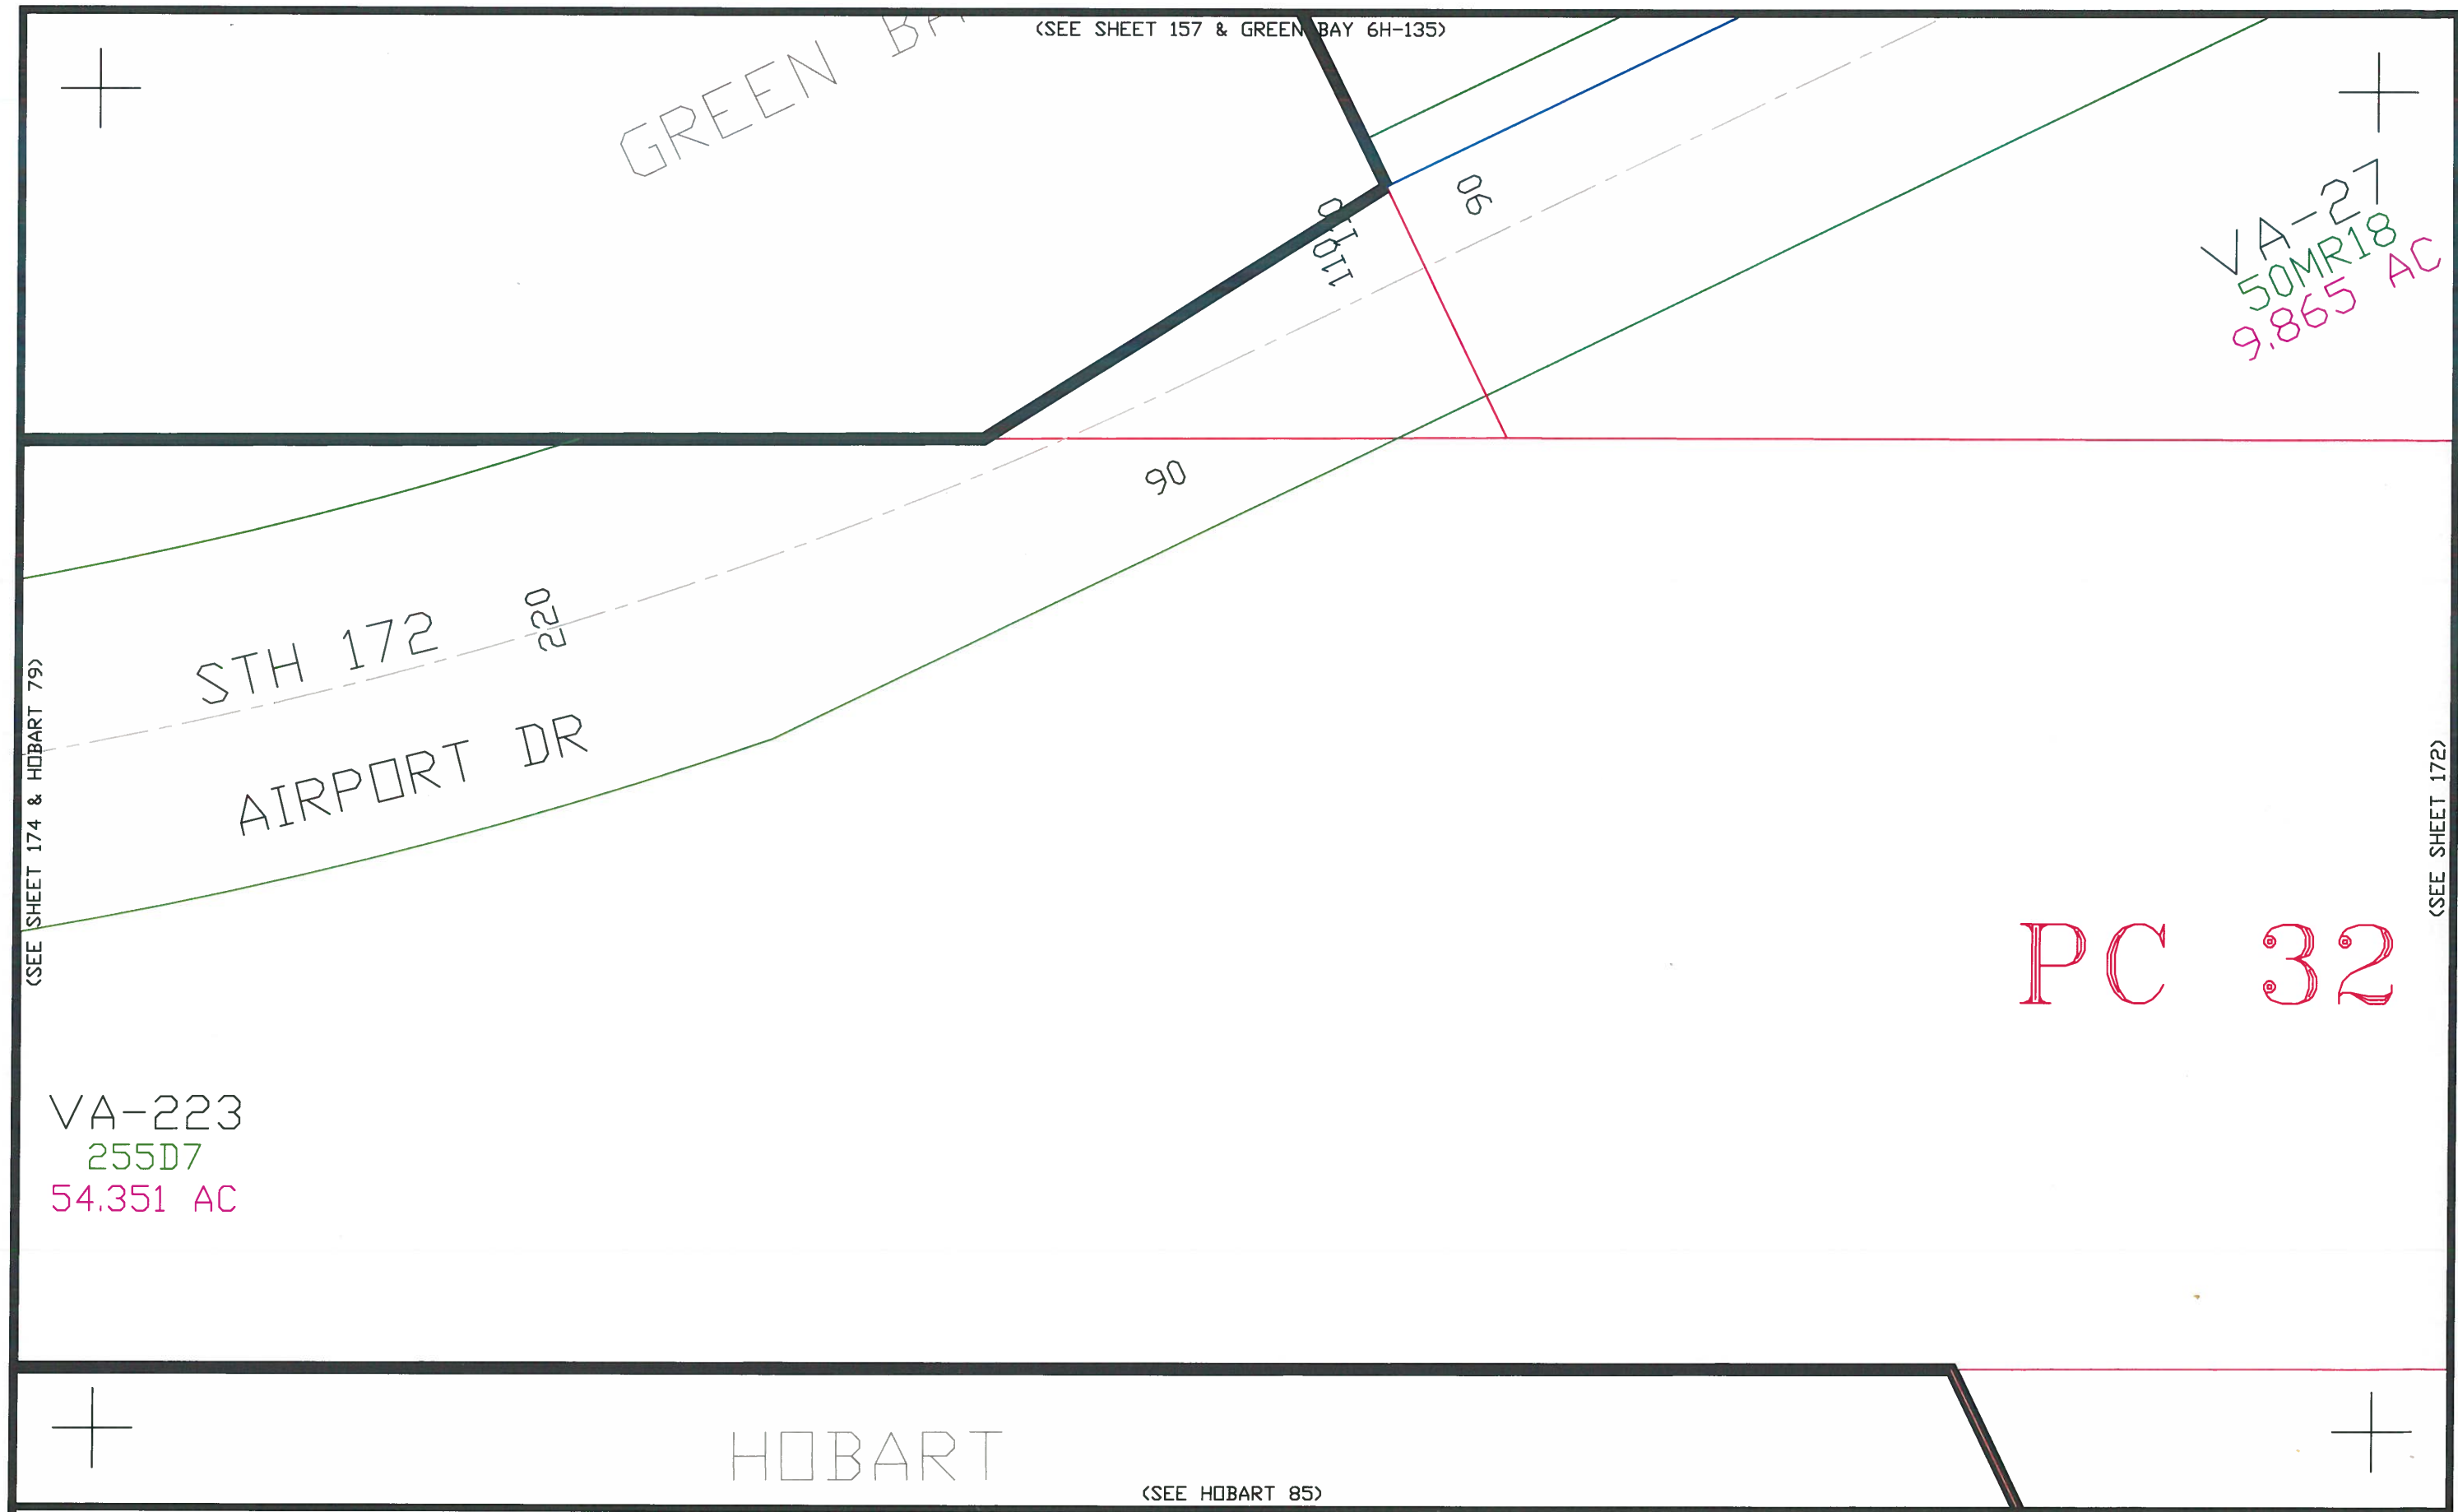

This is a compilation of records and data located in various county offices and is to be used for reference purposes only. The map is controlled by the field measurements between the corners of the Public Land Survey System and the parcels are mapped from available records which may not precisely fit field conditions. Brown County is not responsible for any inaccuracies.



Scale 1" = 100'

© 2000 BROWN COUNTY SURVEY DEPT.
This map was created by the Brown County Survey Department with funding provided by the Village of Ashwaubenon and the Wisconsin Land Information Program.

Village of Ashwaubenon 173
Brown County Plot Date: 03-24-2000
RPL Office Drafter: JC Funderburg

CITY OF GREEN BAY

JCF
2001

(SEE SHEET 175 & HOBART 79)

(SEE SHEET 173 & GREEN BAY 6H-134)



VA-223
255D7
54,351 AC

HOBART

This is a compilation of records and data located in various county offices and is to be used for reference purposes only. The map is controlled by the field measurements between the corners of the Public Land Survey System and the parcels are mapped from available records which may not precisely fit field conditions. Brown County is not responsible for any inaccuracies.



Scale 1" = 100'

(HOBART 79)

© 2000 BROWN COUNTY SURVEY DEPT.

This map was created by the Brown County Survey Department with funding provided by the Village of Ashwaubenon and the Wisconsin Land Information Program.

Village of Ashwaubenon

Brown County Plot Date: 03-24-2000
RPL Office Drafter: JC Funderburg

174

JCF
2001

(SEE HOBART 79 & GREEN BAY 6H-134)

HOBART
GREEN BAY

(SEE SHEET 176 & HOBART 78)

VA-223-1
1033R394
21.597 AC

13.663 AC

411.22'

30.77'

506.80'

STH 172

AIRPORT DR

220

220

(SEE SHEET 174 & GREEN BAY 6H-134)

VA-223
255D7
54.351 AC

HOBART

(SEE HOBART 79)

This is a compilation of records and data located in various county offices and is to be used for reference purposes only. The map is controlled by the field measurements between the corners of the Public Land Survey System and the parcels are mapped from available records which may not precisely fit field conditions. Brown County is not responsible for any inaccuracies.



Scale 1" = 100'

© 2000 BROWN COUNTY SURVEY DEPT.

This map was created by the Brown County Survey Department with funding provided by the Village of Ashwaubenon and the Wisconsin Land Information Program.

Village of Ashwaubenon

Brown County Plot Date: 03-24-2000
RPL Office Drafter: JC Funderburg

175

JCF
2001

(SEE SHEET 177 & HOBART 78)

PC
33

J11883-40

VA-223-1
1033R394
21.597 AC

R/W VARIES

STH 172

200.25'

110

(SEE SHEET 175 & HOBART 78)

This is a compilation of records and data located in various county offices and is to be used for reference purposes only. The map is controlled by the field measurements between the corners of the Public Land Survey System and the parcels are mapped from available records which may not precisely fit field conditions. Brown County is not responsible for any inaccuracies.



Scale 1" = 100'

(SEE HOBART 78)

© 2000 BROWN COUNTY SURVEY DEPT.

This map was created by the Brown County Survey Department with funding provided by the Village of Ashwaubenon and the Wisconsin Land Information Program.

Village of Ashwaubenon

Brown County Plot Date: 03-24-2000
RPL Office Drafter: JC Funderburg

176

JCF
2001

(SEE HOBART 77 & 78)

HOBART

HOBART

PC 32

VA-223-1
1033R394
21.597 AC

S 40° PINE TREE RD
CTH GE
40

333.96'

163.74'

This is a compilation of records and data located in various county offices and is to be used for reference purposes only. The map is controlled by the field measurements between the corners of the Public Land Survey System and the parcels are mapped from available records which may not precisely fit field conditions. Brown County is not responsible for any inaccuracies.



Scale 1" = 100'



(SEE HOBART 78)

© 2000 BROWN COUNTY SURVEY DEPT.
This map was created by the Brown County Survey Department with funding provided by the Village of Ashwaubenon and the Wisconsin Land Information Program.

Village of Ashwaubenon


Brown County Plot Date: 03-24-2000
RPL Office Drafter: JC Funderburg

177

(SEE SHEET 176 & HOBART 78)

(See Sheet 179)

(See Sheet 158)

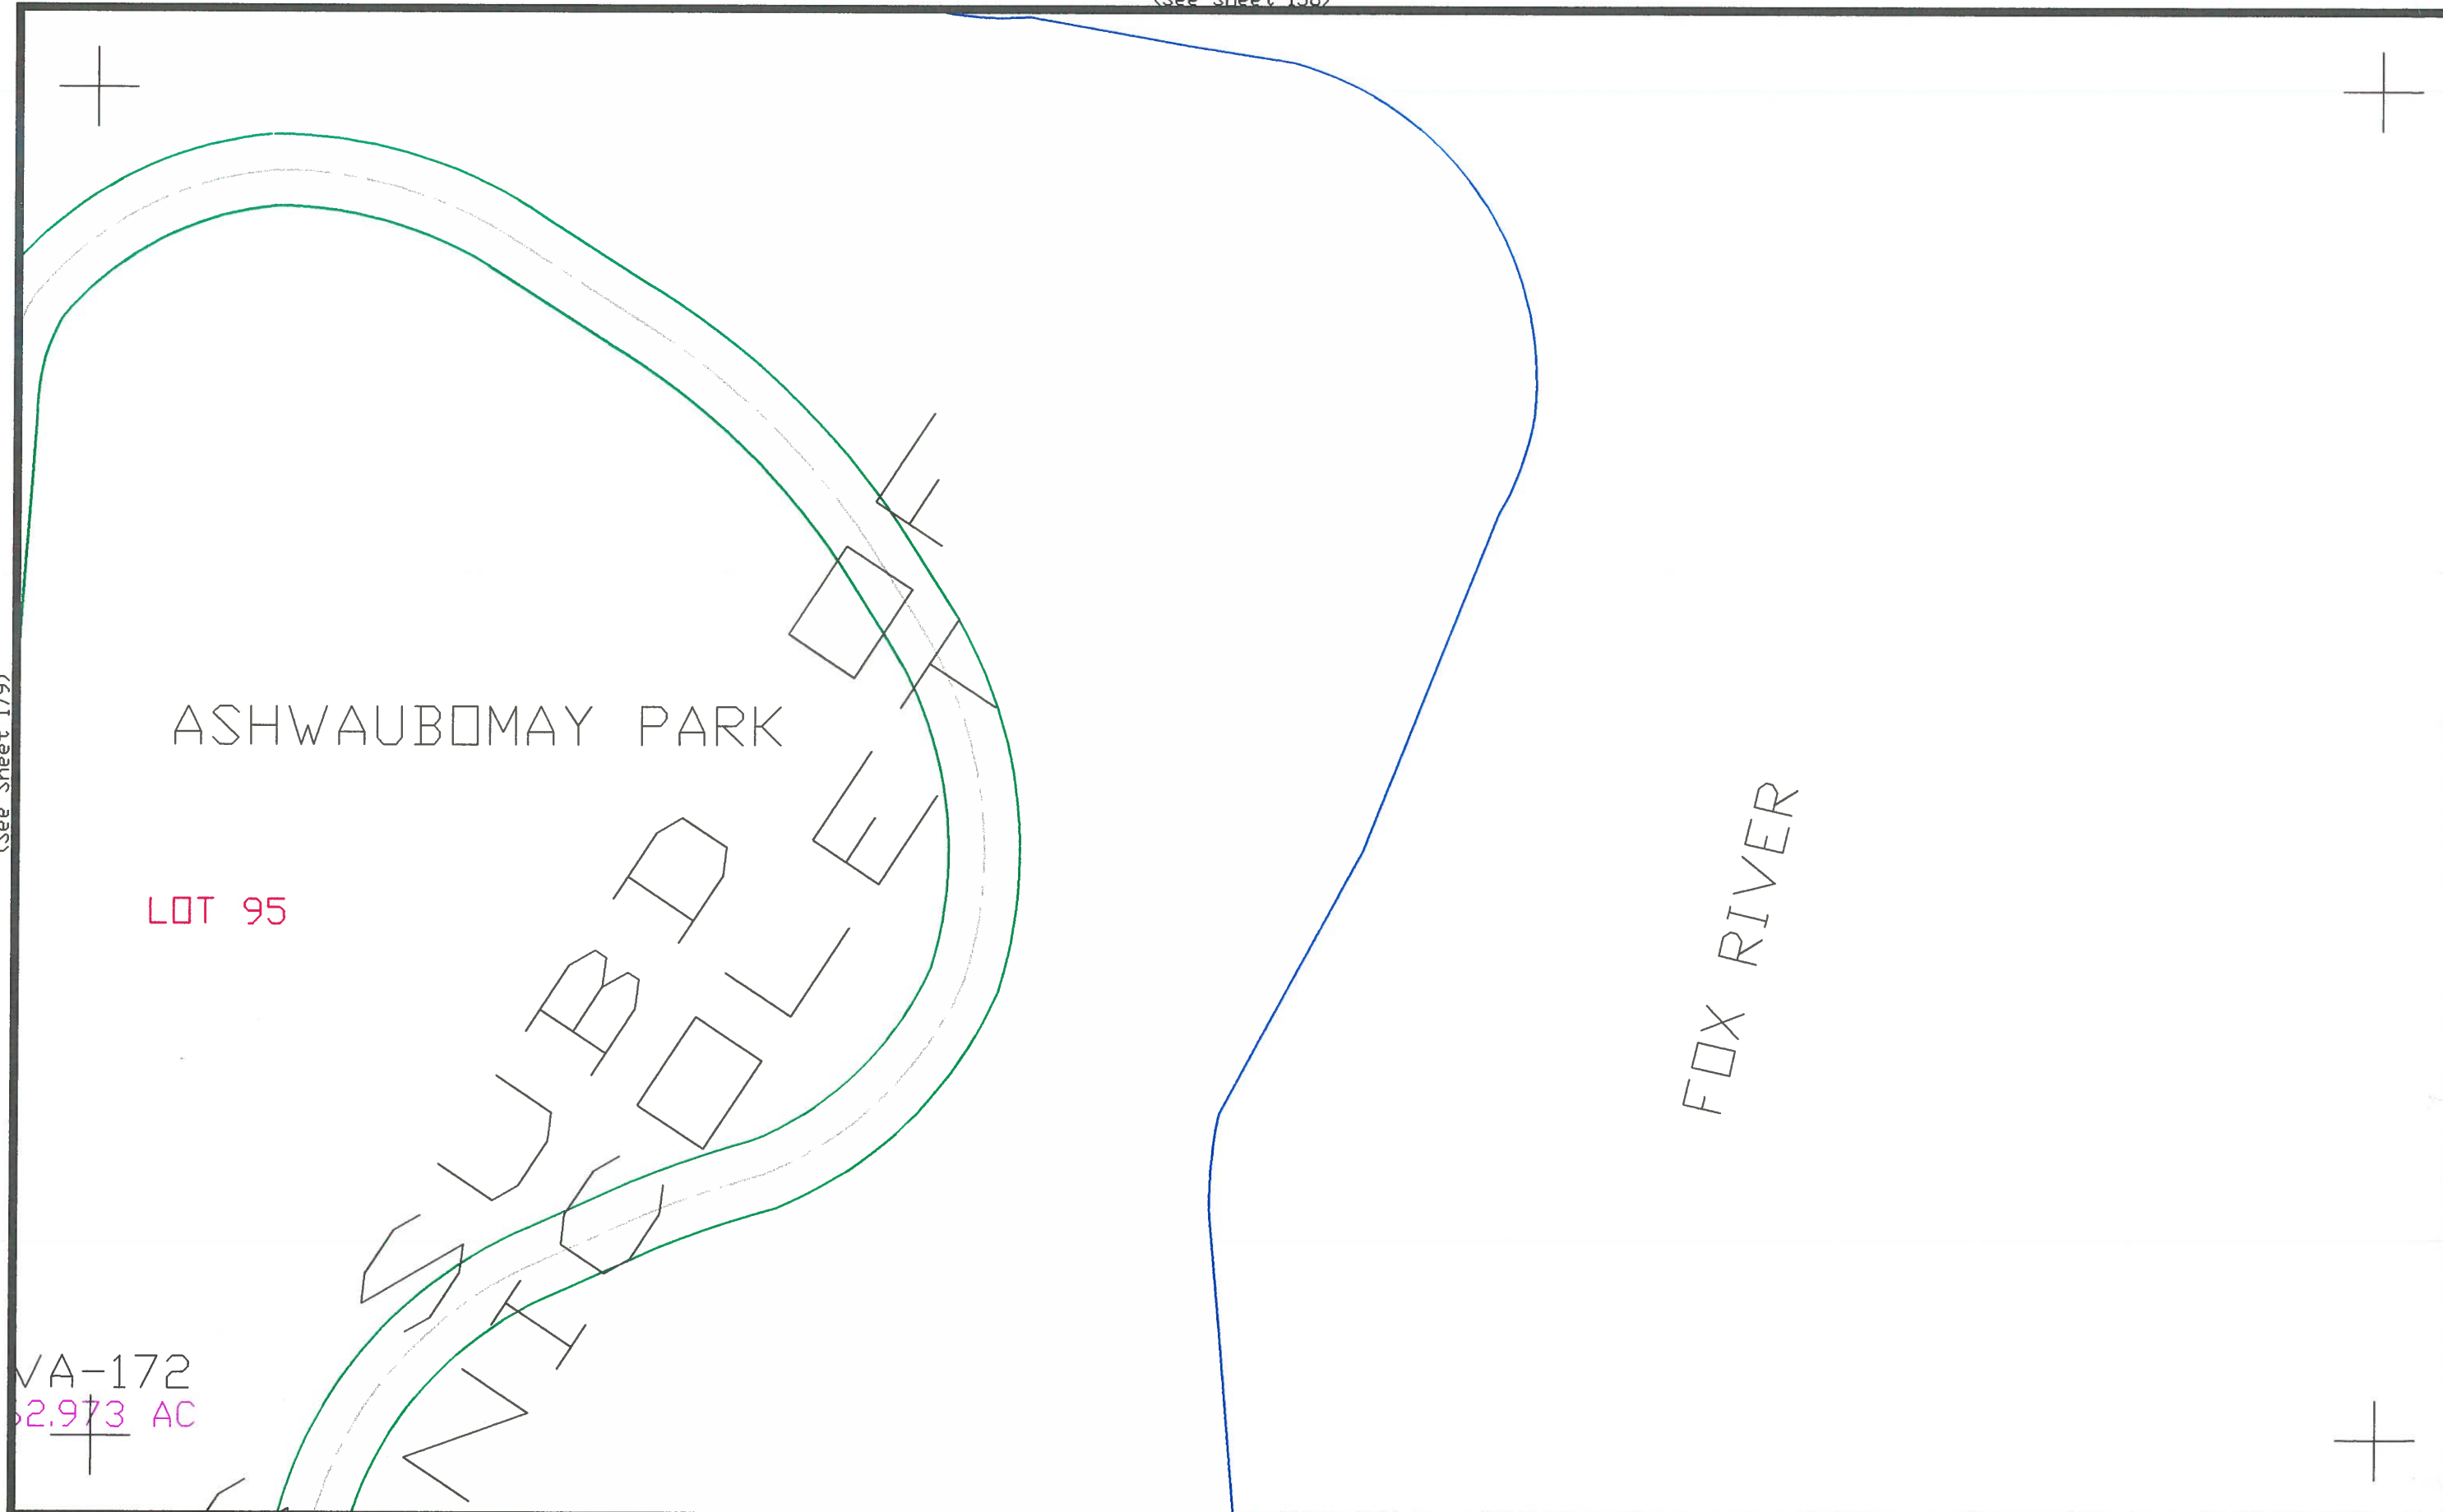

VA-172
2.973 AC

This is a compilation of records and data located in various county offices and is to be used for reference purposes only. The map is controlled by the field measurements between the corners of the Public Land Survey System and the parcels are mapped from available records which may not precisely fit field conditions. Brown County is not responsible for any inaccuracies.



(See Sheet 193)

Scale 1" = 100'

This map was created by the Brown County Survey Department with funding provided by the Village of Ashwaubenon and the Wisconsin Land Information Program.
© 1994 Brown County Survey Department, Green Bay, WI 54305

Village of Ashwaubenon 178
Plot date: 11/15/94



(See Sheet 194)

This map was created by the Brown County Survey Department with funding provided by the Village of Ashwaubenon and the Wisconsin Land Information Program.

Brown County Plot Date: 11/24/10
RPL Office Drafter: T LESLIE

(See Sheet 160)

PRT OF LOT 1
1CSM381
400.00' R/W

VA-177-3
J11460-12
4.966 AC

VA-186
J13901-30
5.361 AC

357.98' R
357.98' 377.98'

WISCONSIN

S. ASHLAND AV

FRONTAGE RD

VA-177
733R624
27.186 AC

VA-1200

This is a compilation of records and data located in various county offices and is to be used for reference purposes only. The map is controlled by the field measurements between the corners of the Public Land Survey System and the parcels are mapped from available records which may not precisely fit field conditions. Brown County is not responsible for any inaccuracies.



Scale 1" = 100'

(See Sheet 195)

© 2017 BROWN COUNTY SURVEY DEPT.
This map was created by the Brown County Survey Department with funding provided by the Village of Ashwaubenon and the Wisconsin Land Information Program.


Village of Ashwaubenon

Brown County Plot Date: 8/15/2017
RPL Office Drafter: T LESLIE

180

(See Sheet 181)

(See Sheet 179)

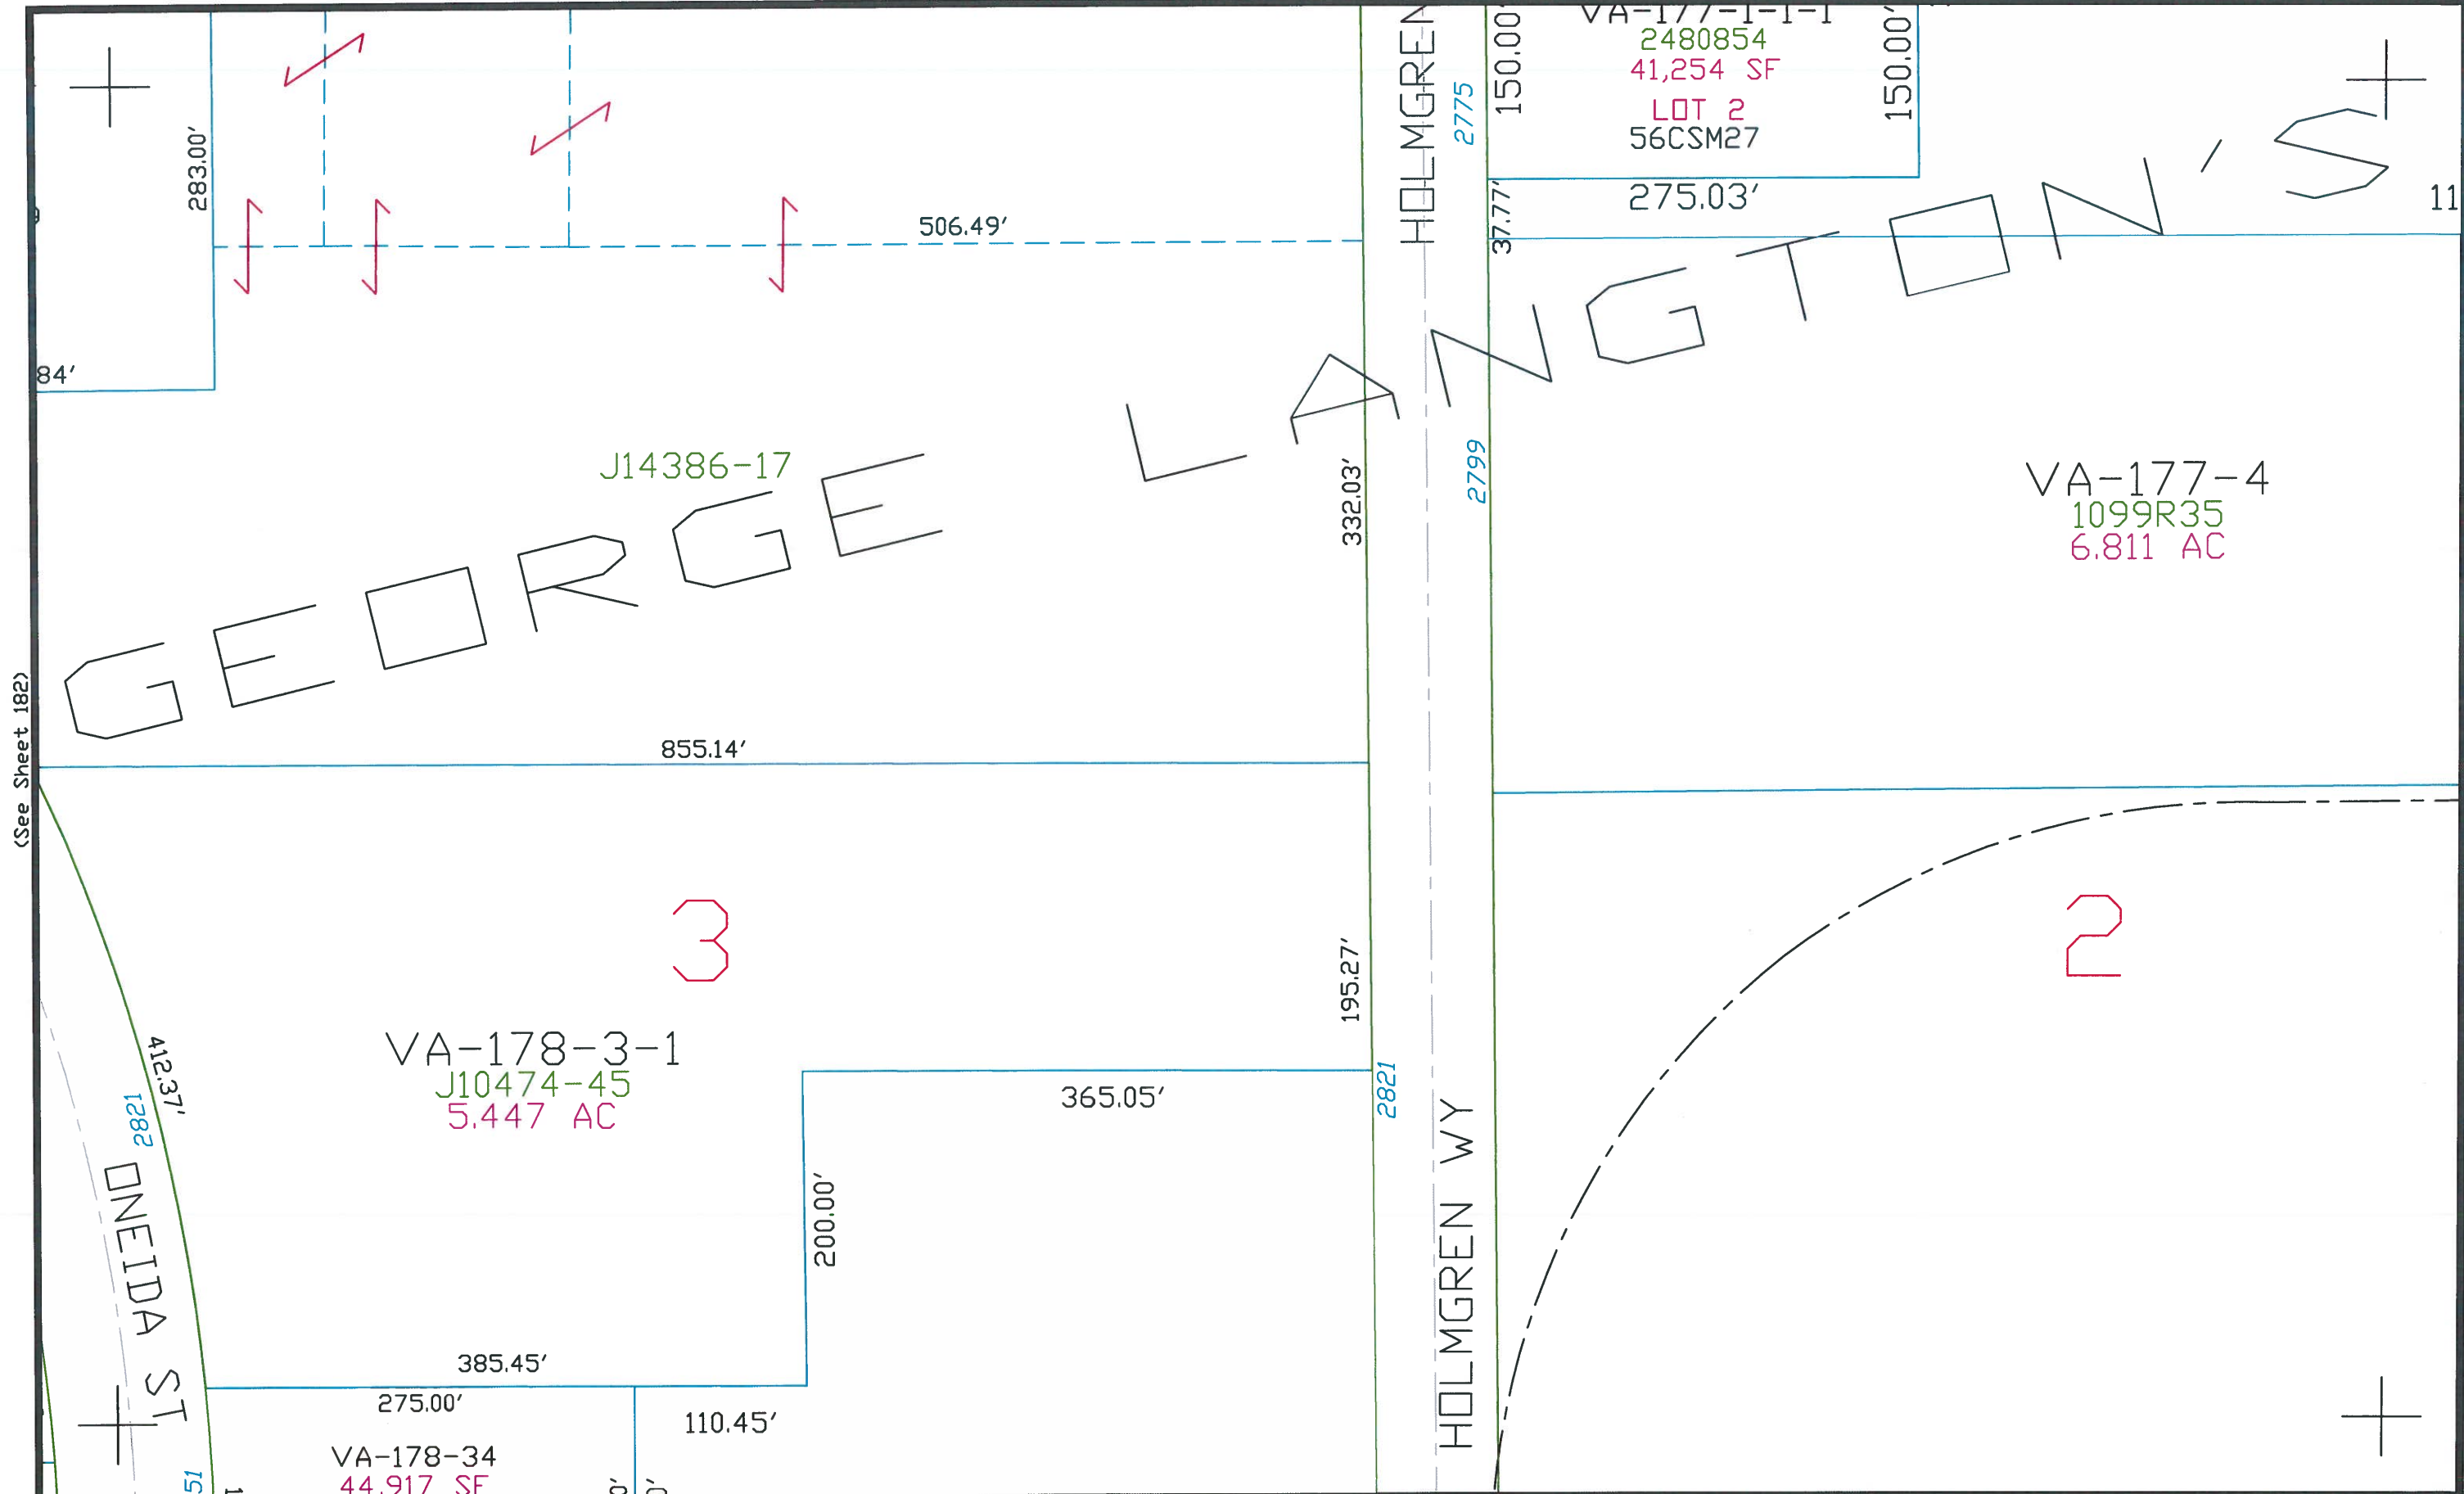

(See Sheet 182)

(See Sheet 180)


This is a compilation of records and data located in various county offices and is to be used for reference purposes only. The map is controlled by the field measurements between the corners of the Public Land Survey System and the parcels are mapped from available records which may not precisely fit field conditions. Brown County is not responsible for any inaccuracies.

Scale 1" = 100'

This map was created by the Brown County Survey Department with funding provided by the Village of Ashwaubenon and the Wisconsin Land Information Program.

Village of Ashwaubenon

Brown County Plot Date: 11/28/2012
RPL Office Drafter: T LESLIE

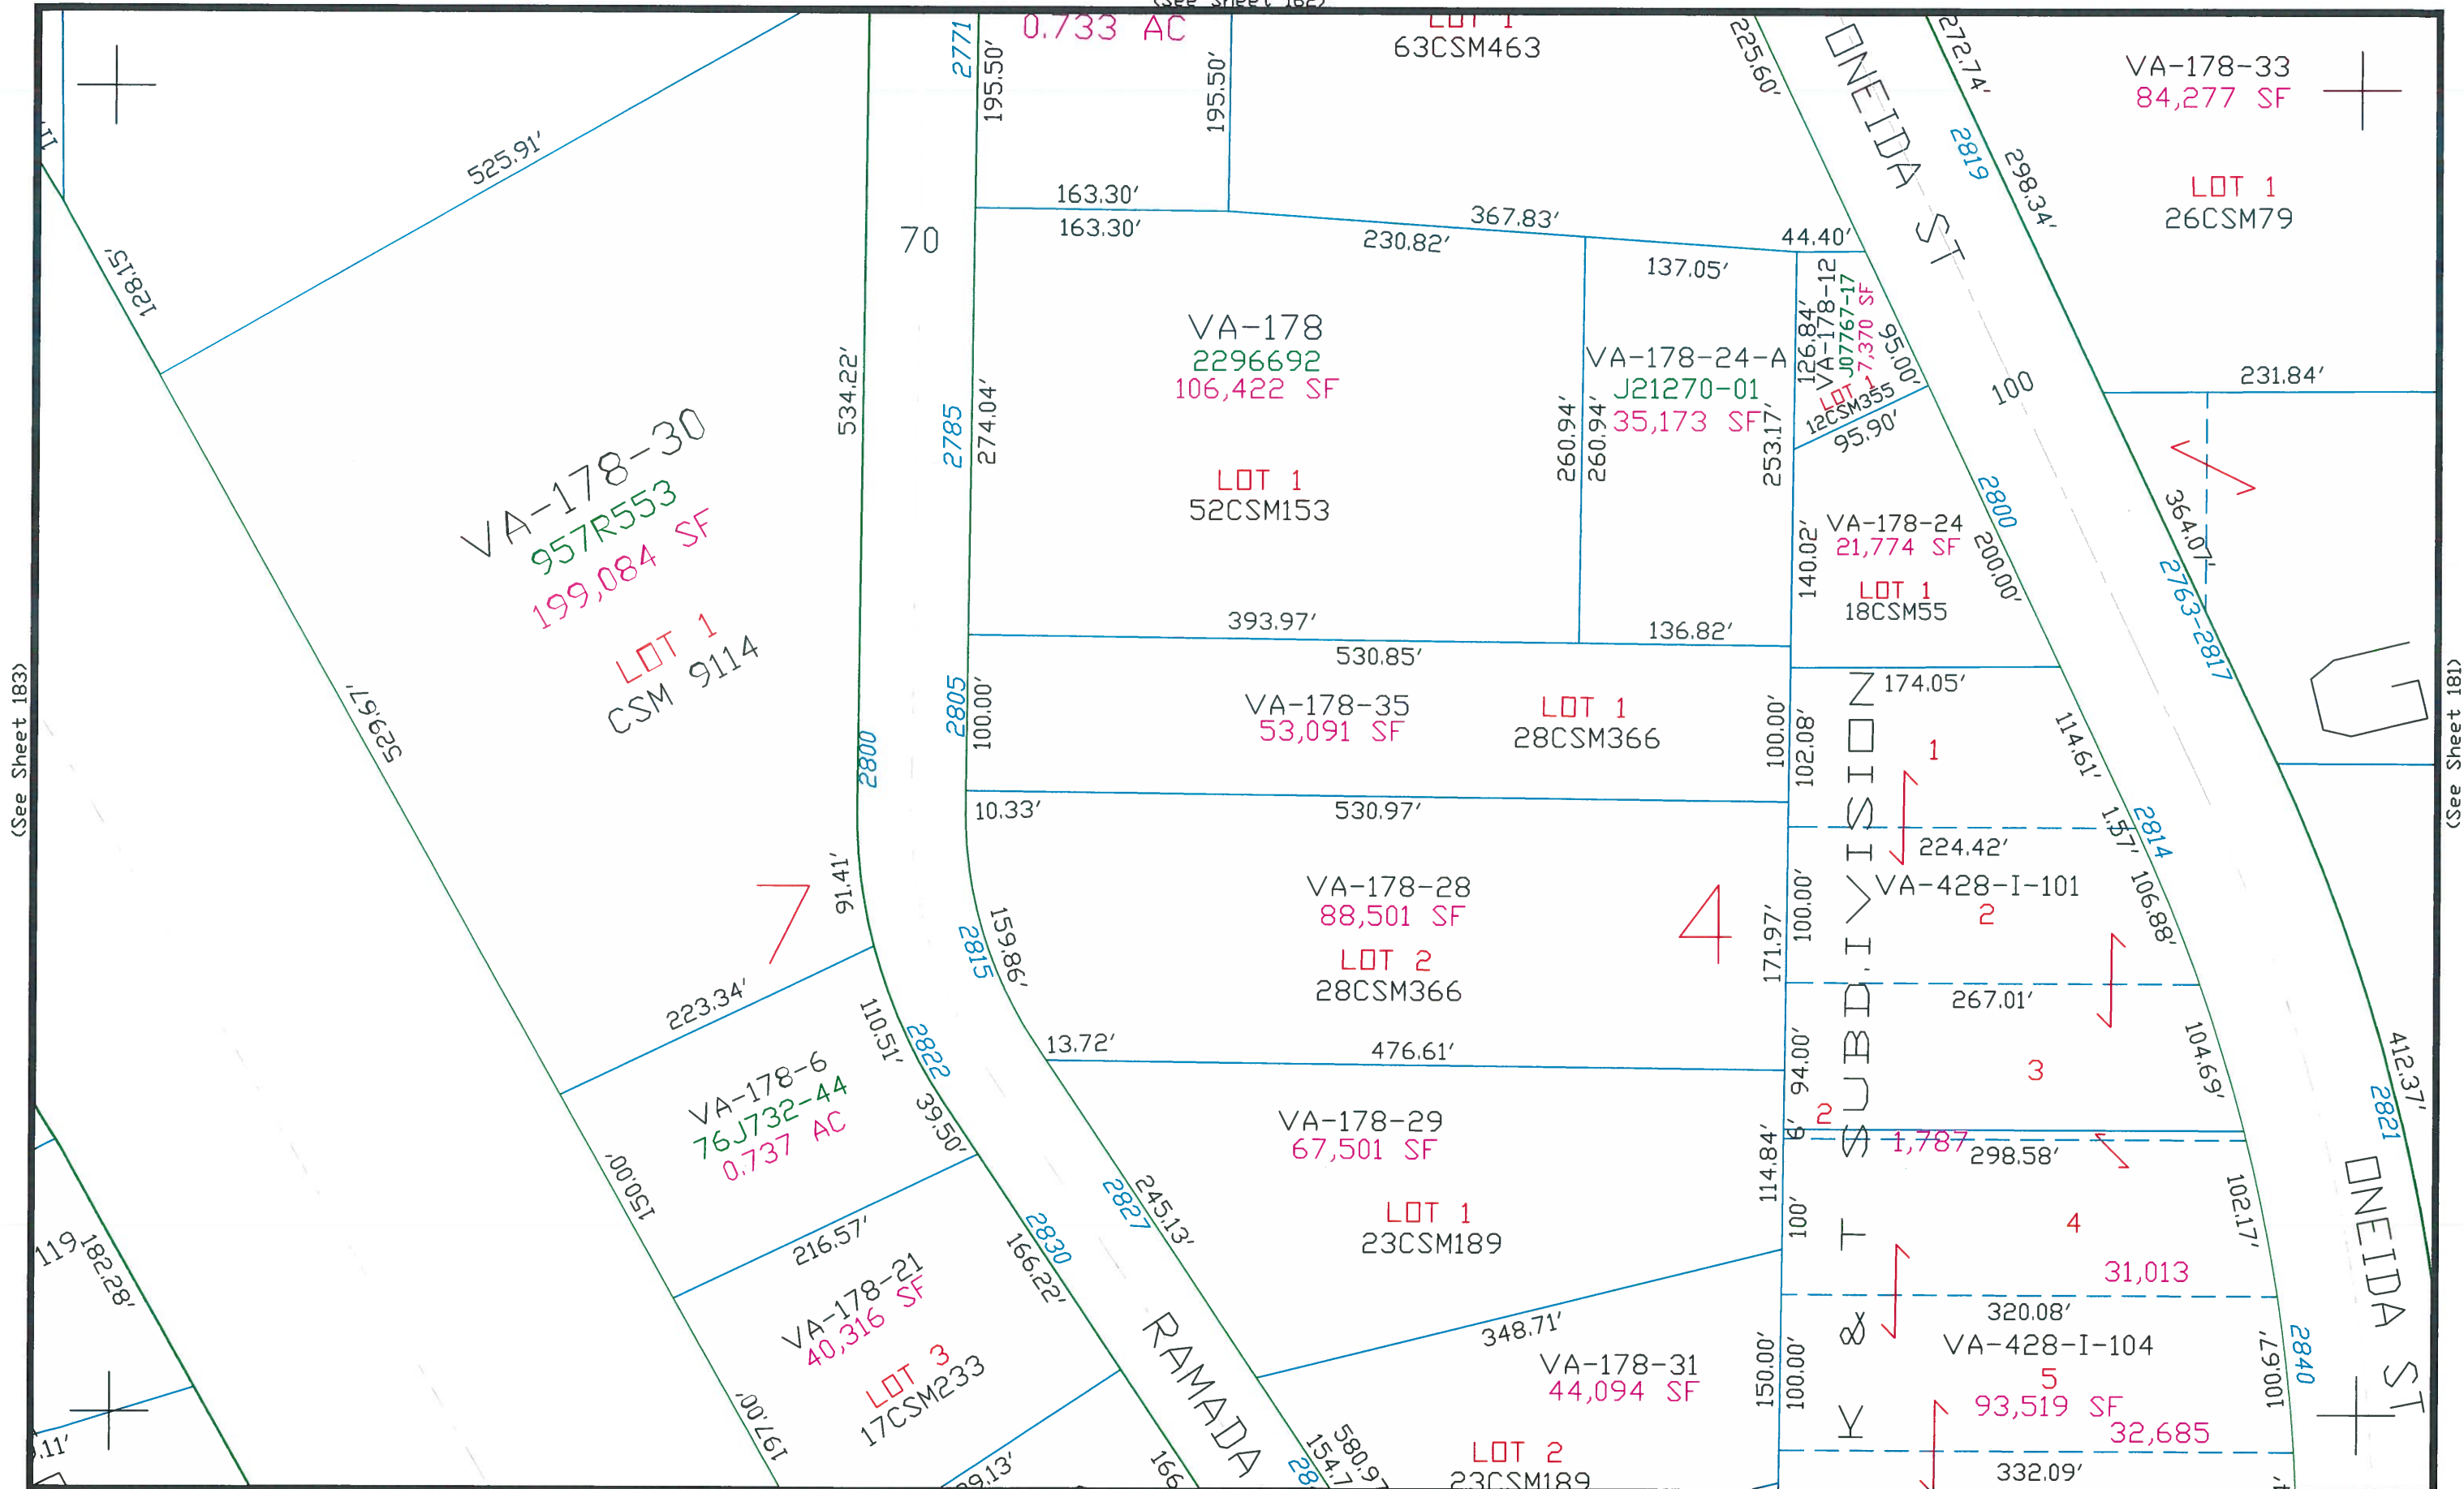

This is a compilation of records and data located in various county offices and is to be used for reference purposes only. The map is controlled by the field measurements between the corners of the Public Land Survey System and the parcels are mapped from available records which may not precisely fit field conditions. Brown County is not responsible for any inaccuracies.


Scale 1" = 100'

(See Sheet 197)

© 2019 BROWN COUNTY SURVEY DEPT.
This map was created by the Brown County Survey Department with funding provided by the Village of Ashwaubenon and the Wisconsin Land Information Program.

Village of Ashwaubenon

Brown County Plot Date: 10/21/2019
RPL Office Drafter: C MILLER

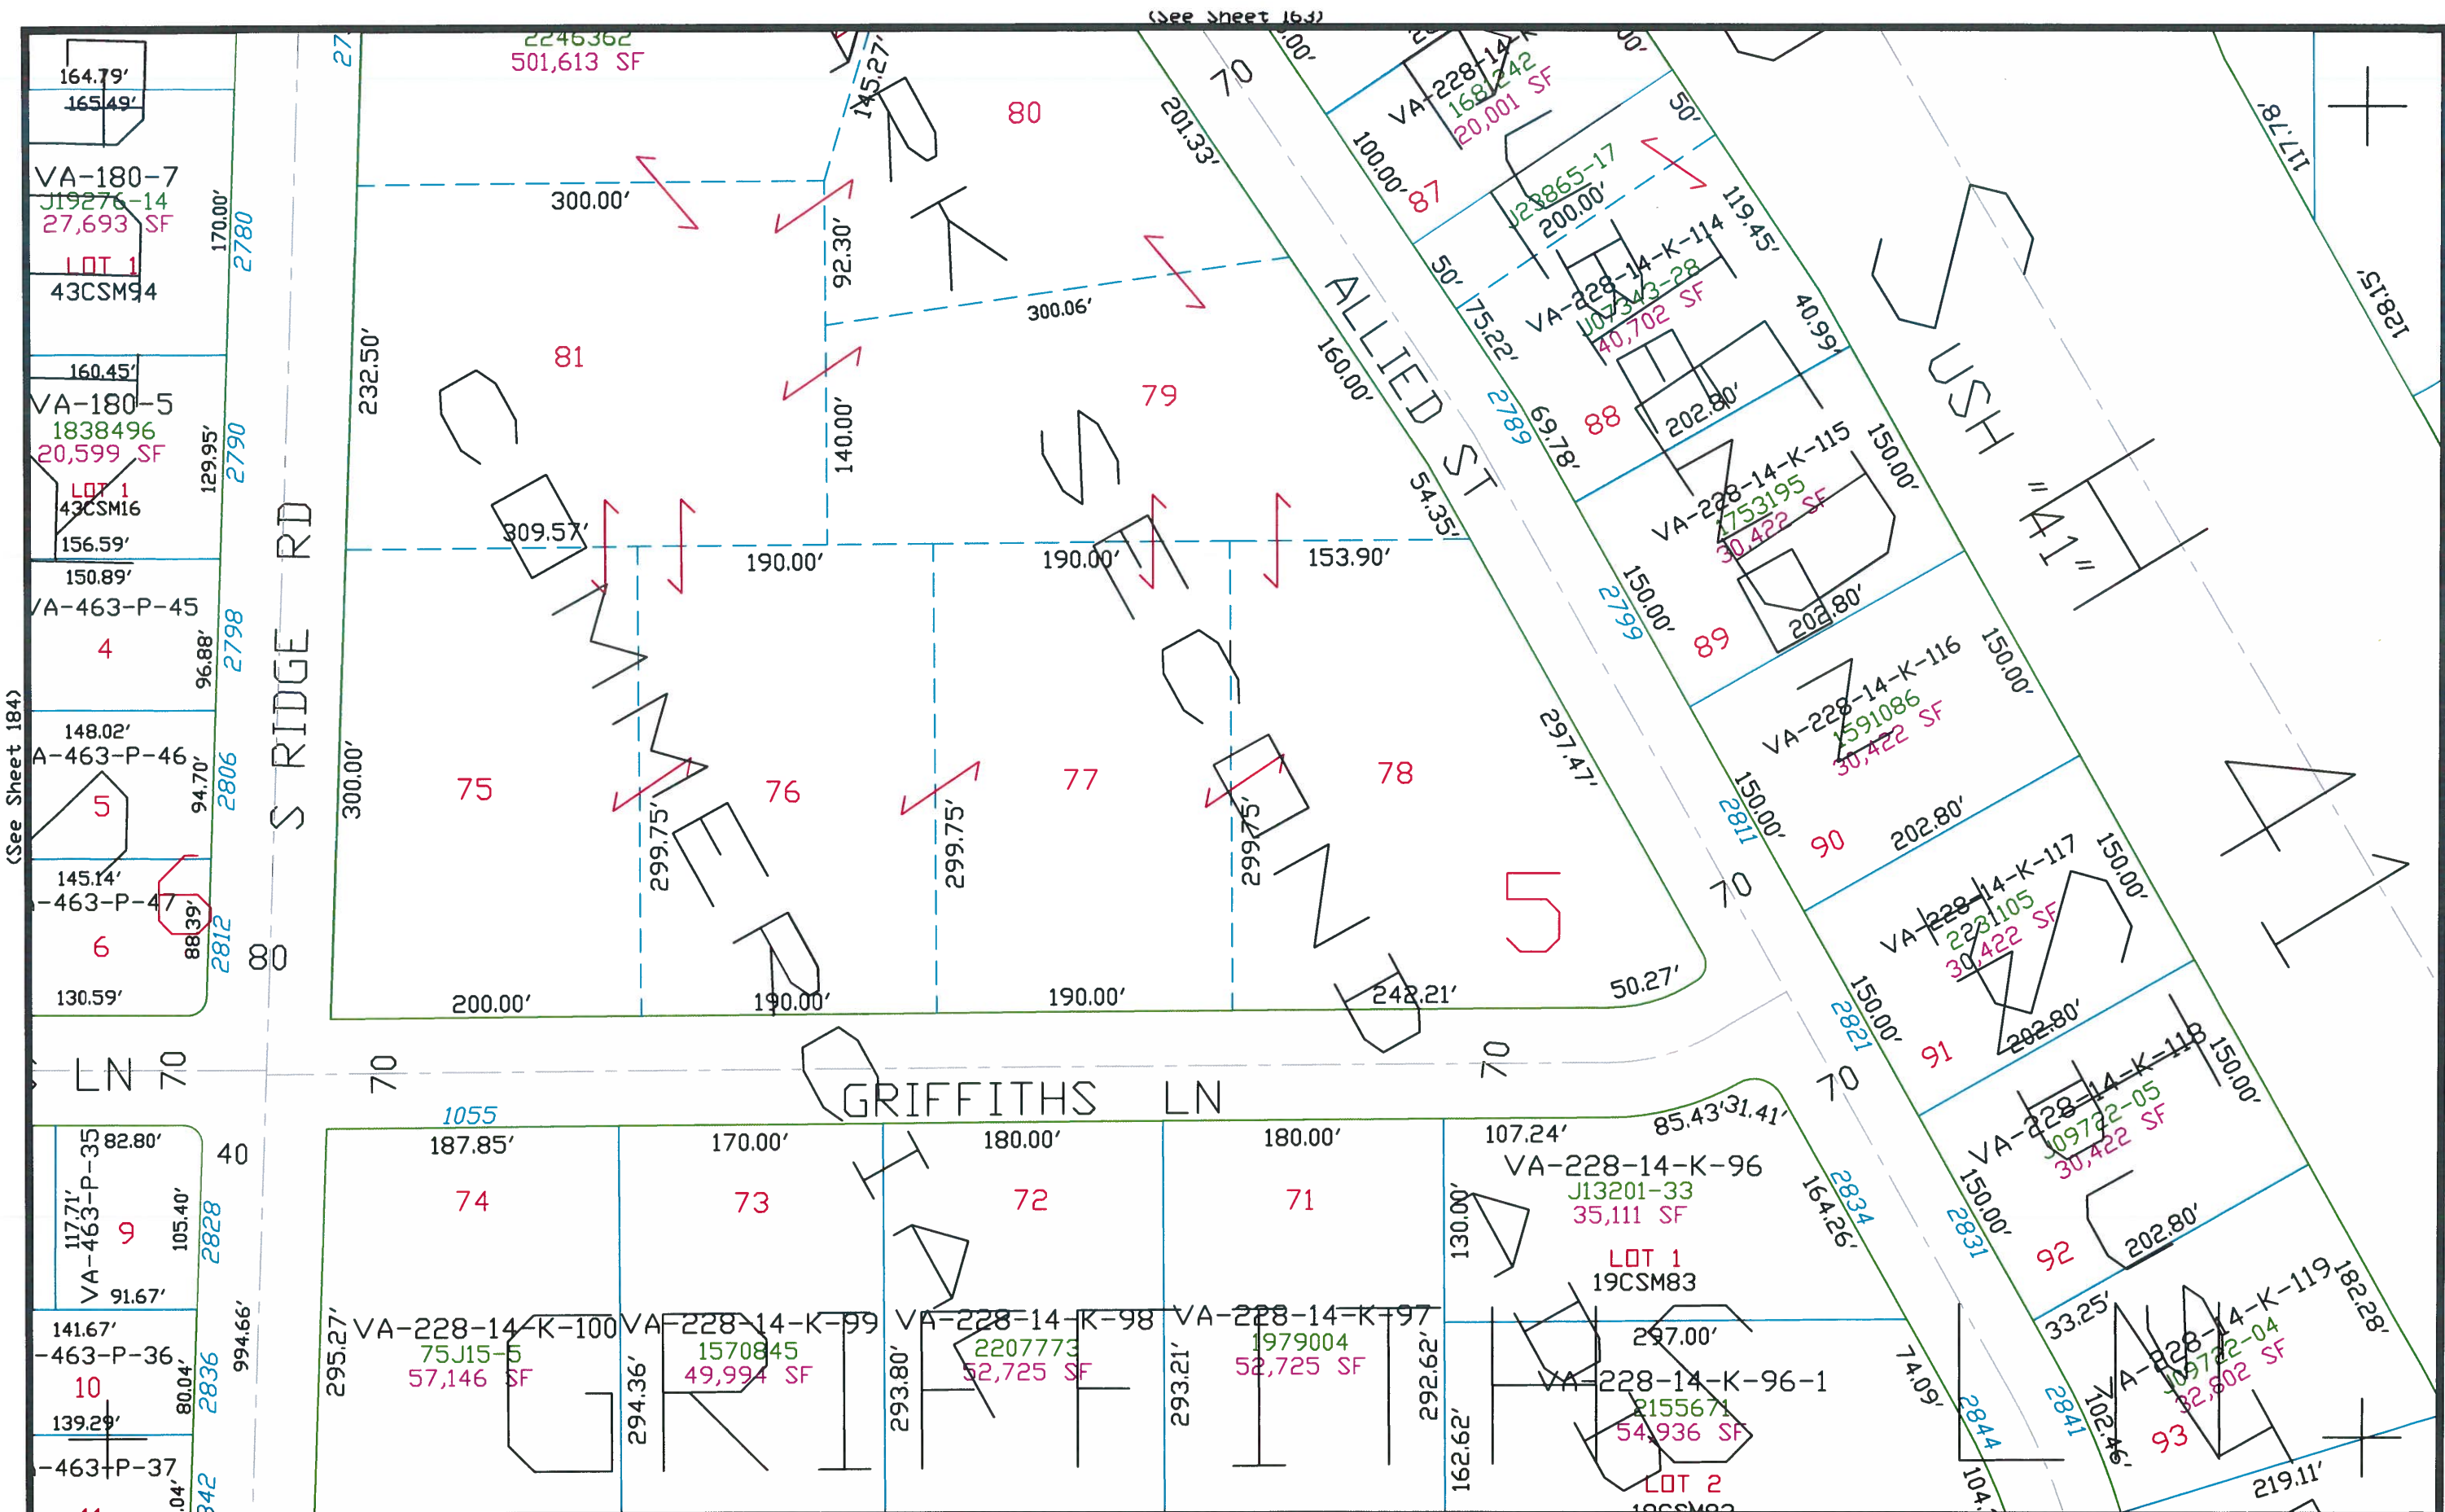

This is a compilation of records and data located in various county offices and is to be used for reference purposes only. The map is controlled by the field measurements between the corners of the Public Land Survey System and the parcels are mapped from available records which may not precisely fit field conditions. Brown County is not responsible for any inaccuracies.

Scale 1" = 100'

(See Sheet 198)

This map was created by the Brown County Survey Department with funding provided by the Village of Ashwaubenon and the Wisconsin Land Information Program.

Village of Ashwaubenon

Brown County Plot Date: 2/14/12
RPL Office Drafter: D PHELPS

183

(See Sheet 185)

VA-181-2
J07829-01
45.053 AC

2740-2856

2801-2877

(PRIVATE RD)


VIKING DR

(PRIVATE RD)

VA-181
J11362-29
9.188 AC

190.00'

812.39'

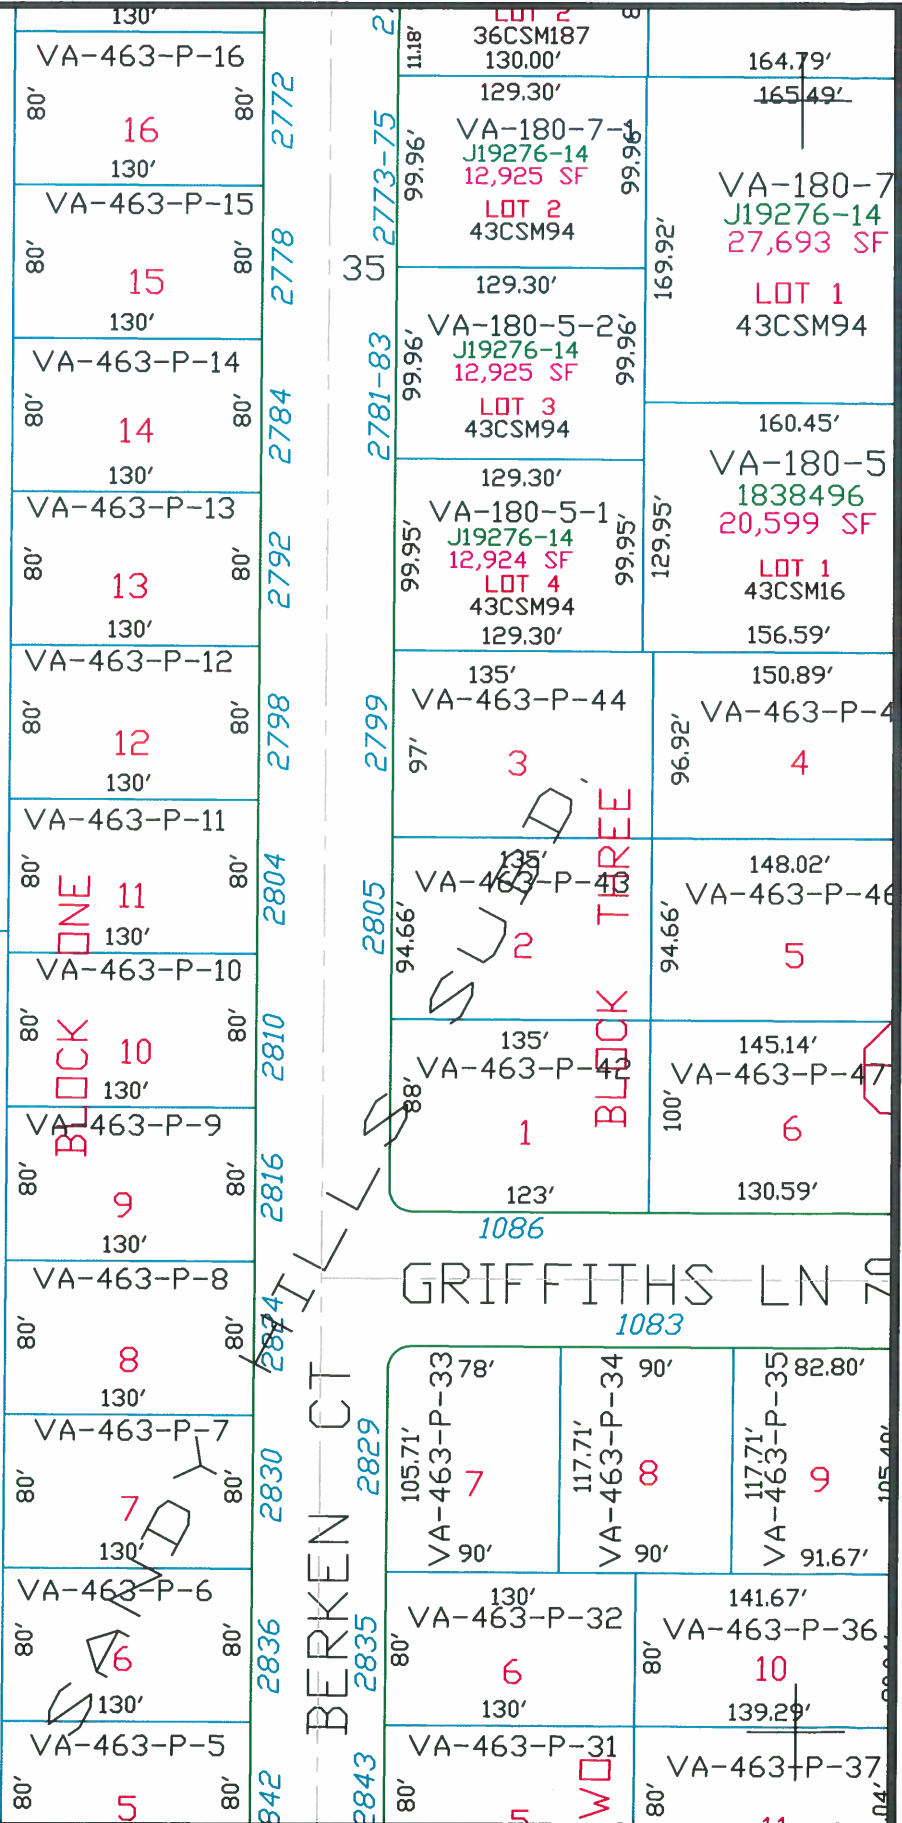

(See Sheet 183)

This is a compilation of records and data located in various county offices and is to be used for reference purposes only. The map is controlled by the field measurements between the corners of the Public Land Survey System and the parcels are mapped from available records which may not precisely fit field conditions. Brown County is not responsible for any inaccuracies.

Scale 1" = 100'


(See Sheet 199)

This map was created by the Brown County Survey Department with funding provided by the Village of Ashwaubenon and the Wisconsin Land Information Program.

Village of Ashwaubenon 184

Brown County Plot Date: 9/28/09
RPL Office Drafter: T LESLIE

(See Sheet 165)

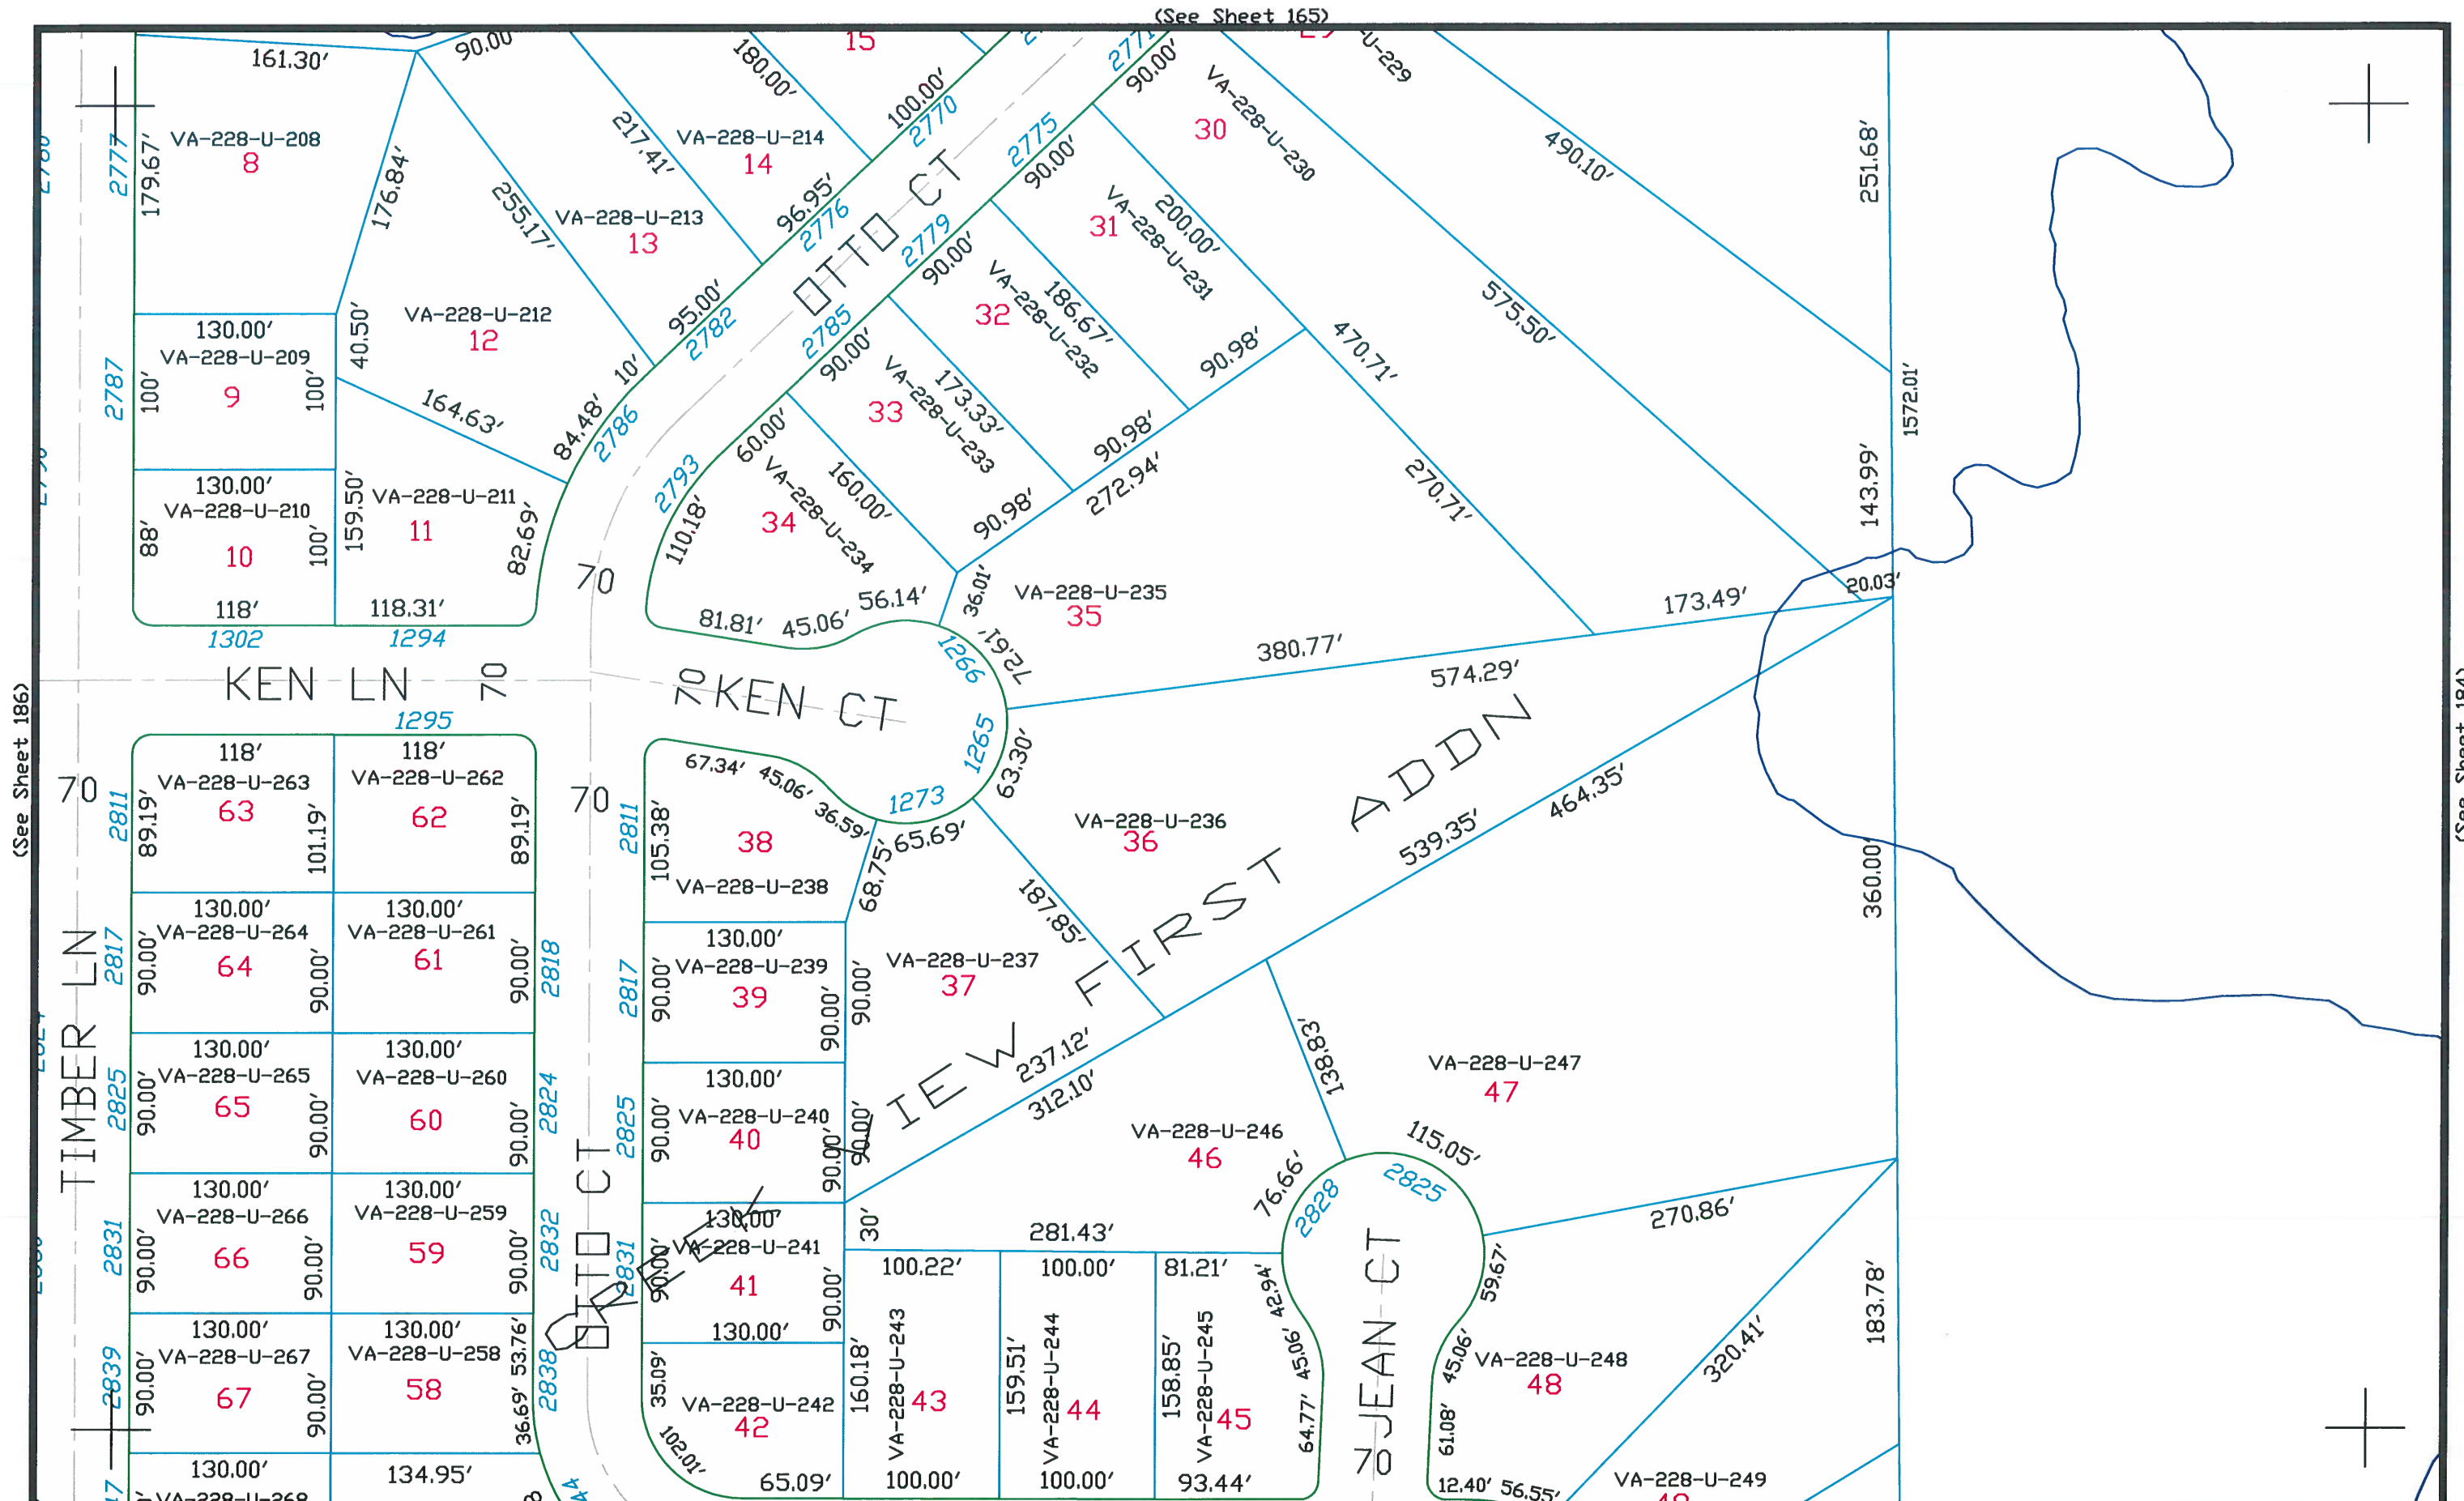

(See Sheet 186)

(See Sheet 184)

This is a compilation of records and data located in various county offices and is to be used for reference purposes only. The map is controlled by the field measurements between the corners of the Public Land Survey System and the parcels are mapped from available records which may not precisely fit field conditions. Brown County is not responsible for any inaccuracies.


Scale 1" = 100'

(See Sheet 200)

This map was created by the Brown County Survey Department with funding provided by the Village of Ashwaubenon and the Wisconsin Land Information Program.

Village of Ashwaubenon 185

Brown County Plot Date: 3/21/07
RPL Office Drafter: T. LESLIE

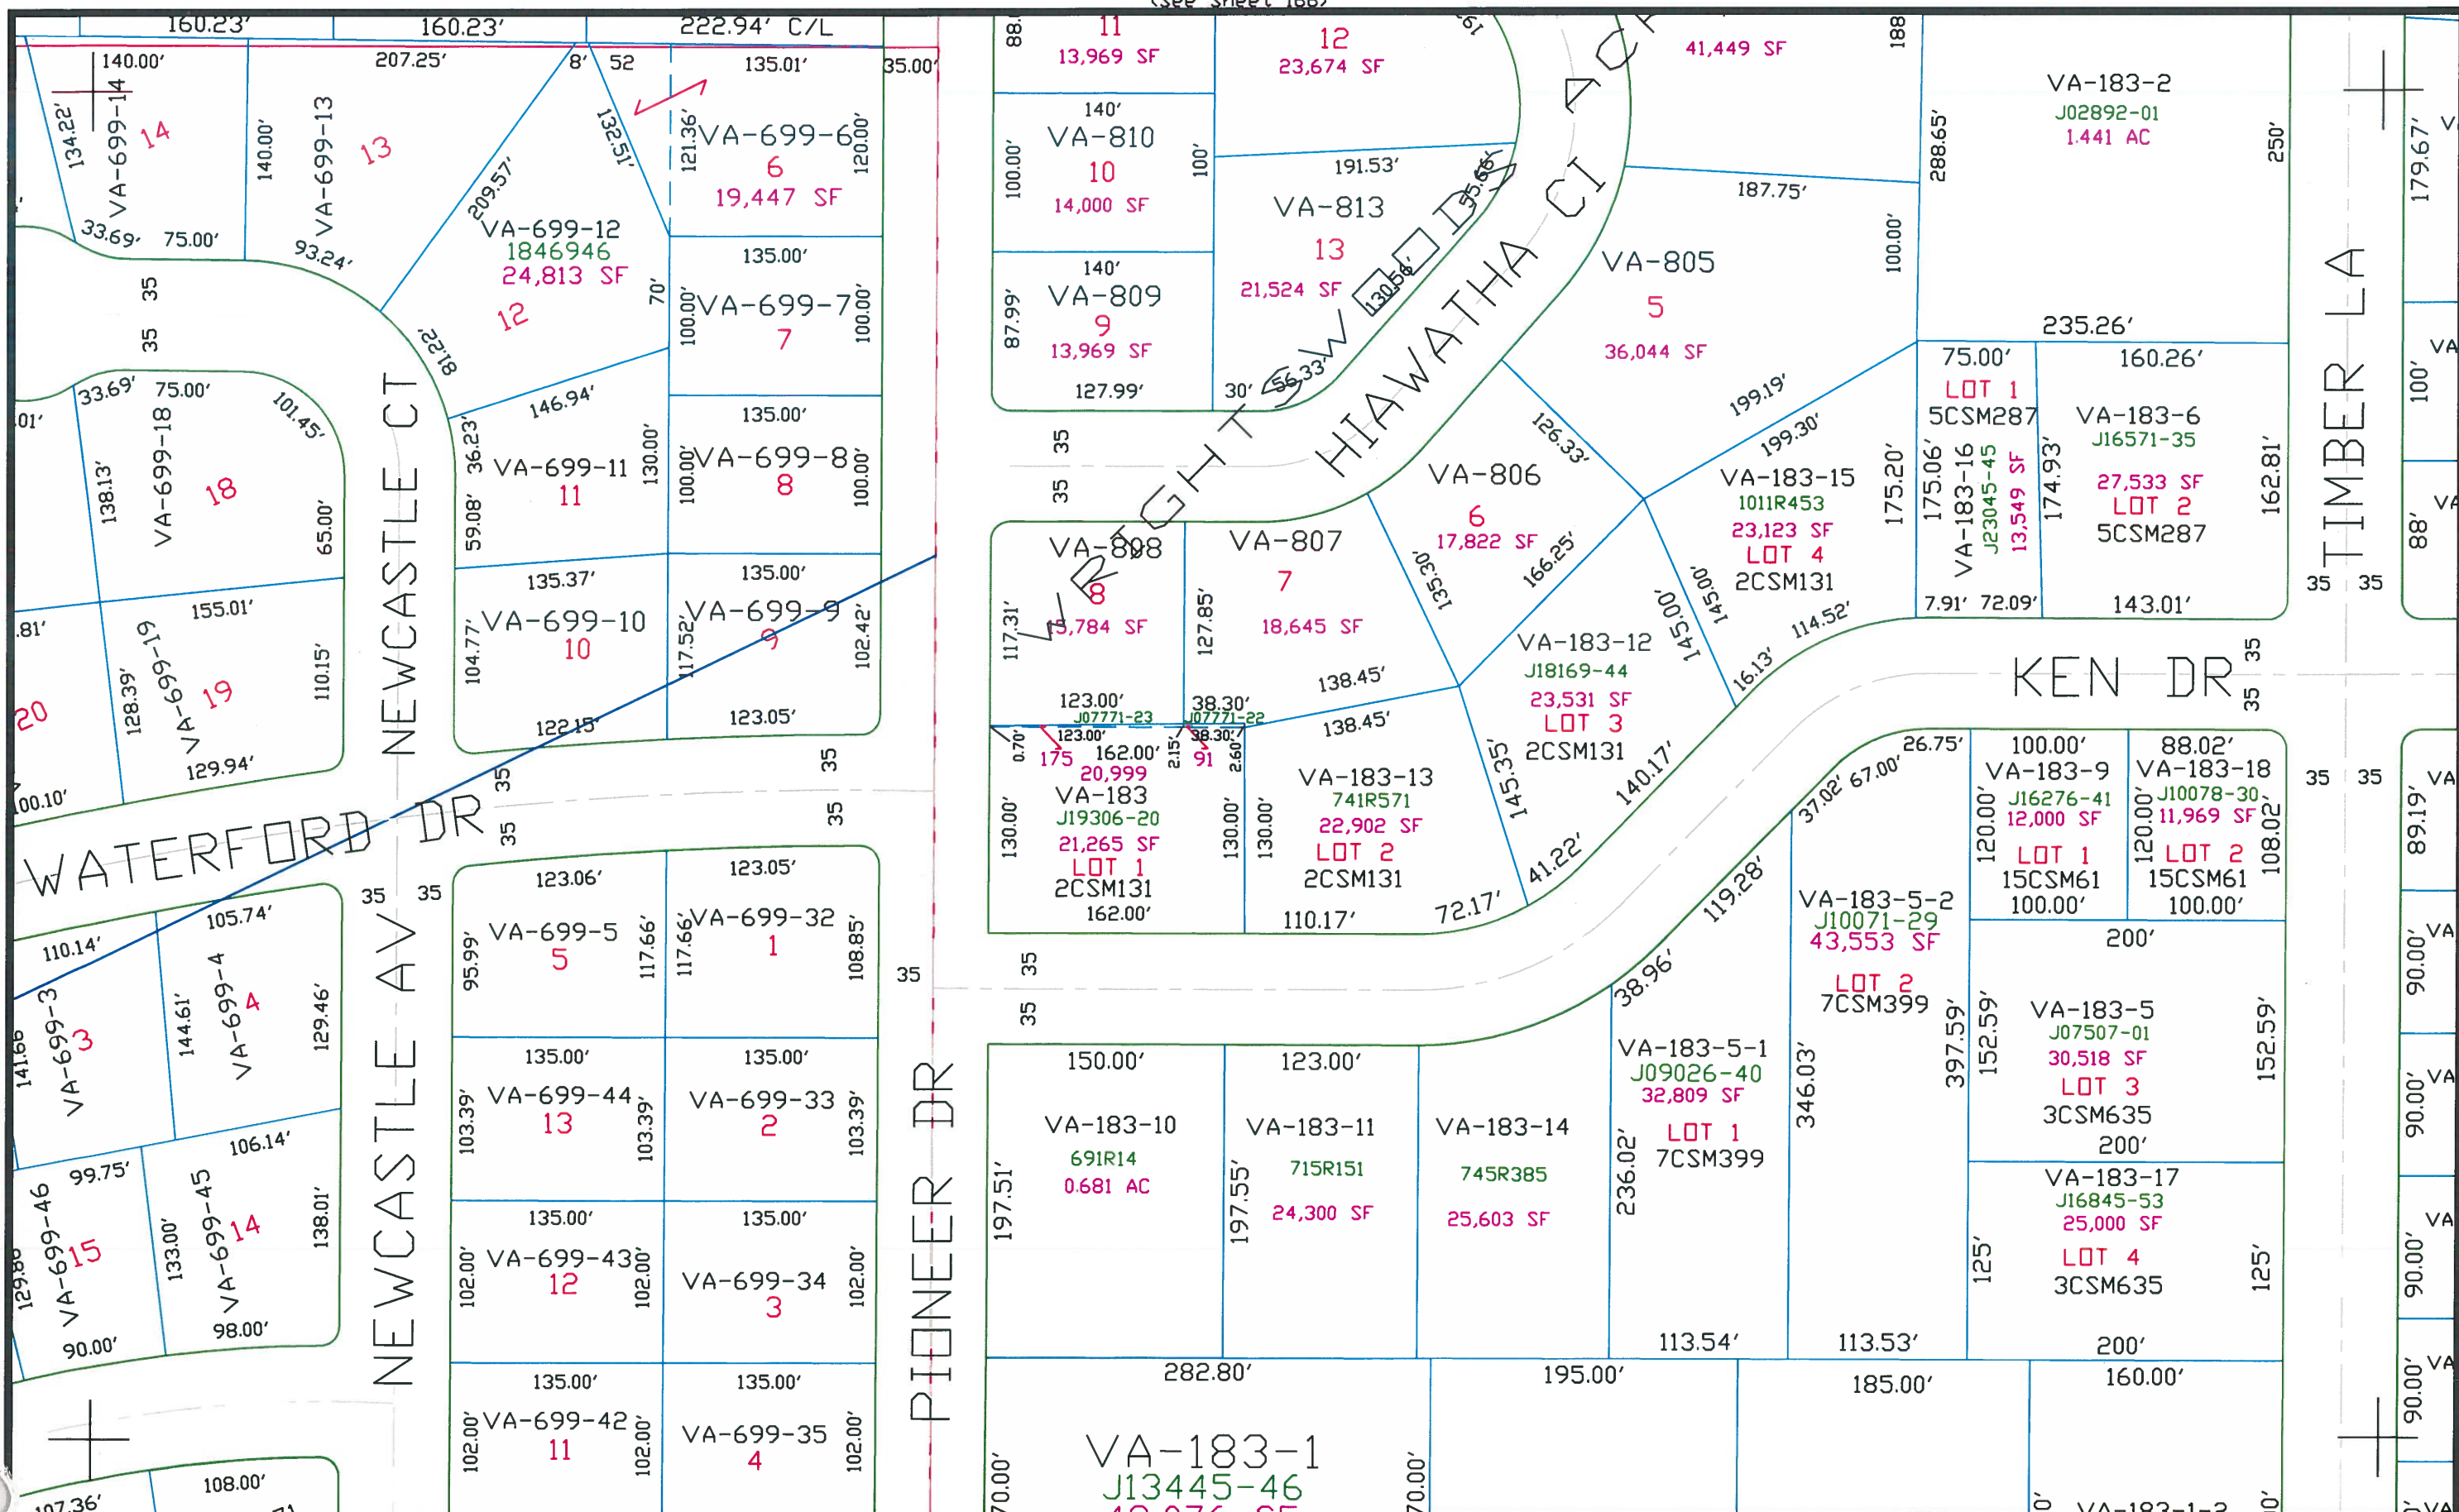


This is a compilation of records and data located in various county offices and is to be used for reference purposes only. The map is controlled by the field measurements between the corners of the Public Land Survey System and the parcels are mapped from available records which may not precisely fit field conditions. Brown County is not responsible for any inaccuracies.

Scale 1" = 100'

(See Sheet 201)
© 2001 BROWN COUNTY SURVEY DEPT.
This map was created by the Brown County Survey Department with funding provided by the Village of Ashwaubenon and the Wisconsin Land Information Program.

Village of Ashwaubenon 186
Brown County Plot Date: 11/1/01
RPL Office Drafter: D PHELPS

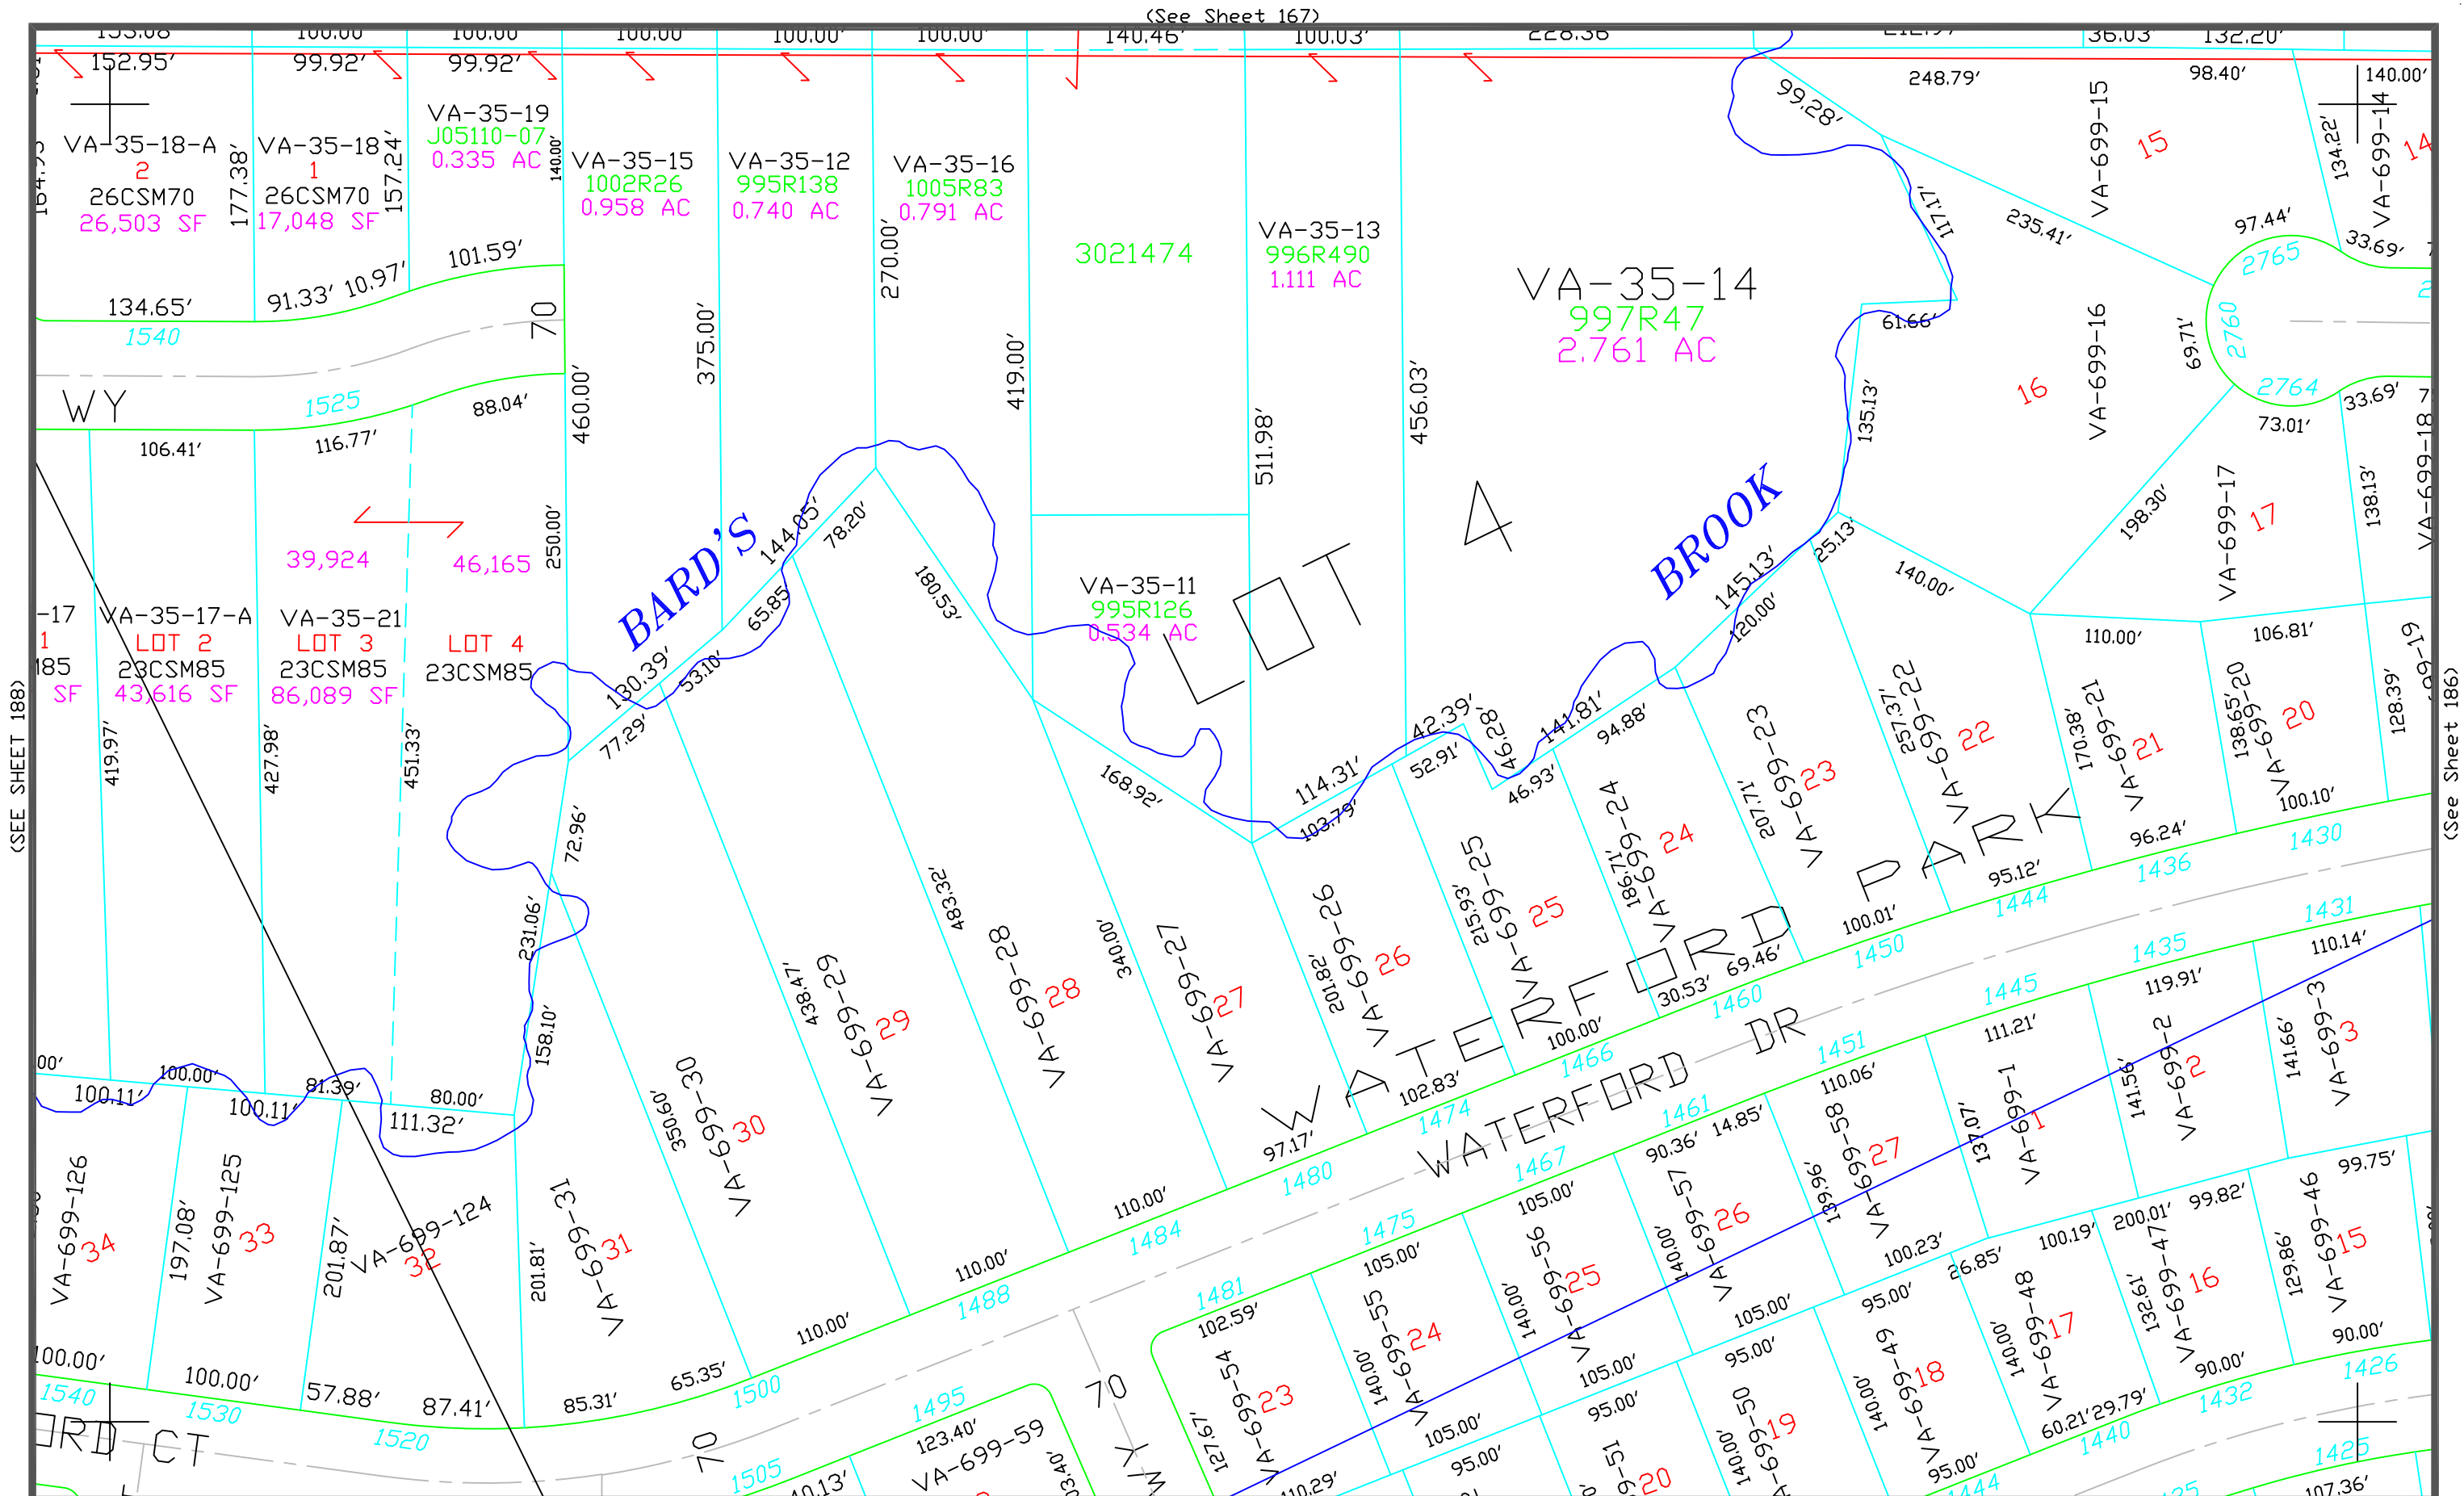

This is a compilation of records and data located in various county offices and is to be used for reference purposes only. The map is controlled by the field measurements between the corners of the Public Land Survey System and the parcels are mapped from available records which may not precisely fit field conditions. Brown County is not responsible for any inaccuracies.

Scale 1" = 100'


(See Sheet 202)
© 2022 BROWN COUNTY SURVEY DEPT.
This map was created by the Brown County Survey Department with funding provided by the Village of Ashwaubenon and the Wisconsin Land Information Program.

Village of Ashwaubenon 187
Brown County Plot Date: 11/29/2022
RPL Office Drafter: T LESLIE

(TOWN OF HOBART 94)

(See Sheet 187)

This is a compilation of records and data located in various county offices and is to be used for reference purposes only. The map is controlled by the field measurements between the corners of the Public Land Survey System and the parcels are mapped from available records which may not precisely fit field conditions. Brown County is not responsible for any inaccuracies.

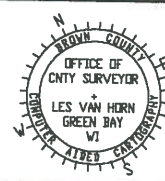


(See Sheet 203)

Scale 1" = 100'

This map was created by the Brown County Survey Department with funding provided by the Village of Ashwaubenon and the Wisconsin Land Information Program.
© 1997 Brown County Survey Department, Green Bay, WI 54305

Village of Ashwaubenon 188

Brown County Plot Date: 11-07-97
RPL Office Drafter: J C FUNDERBURG

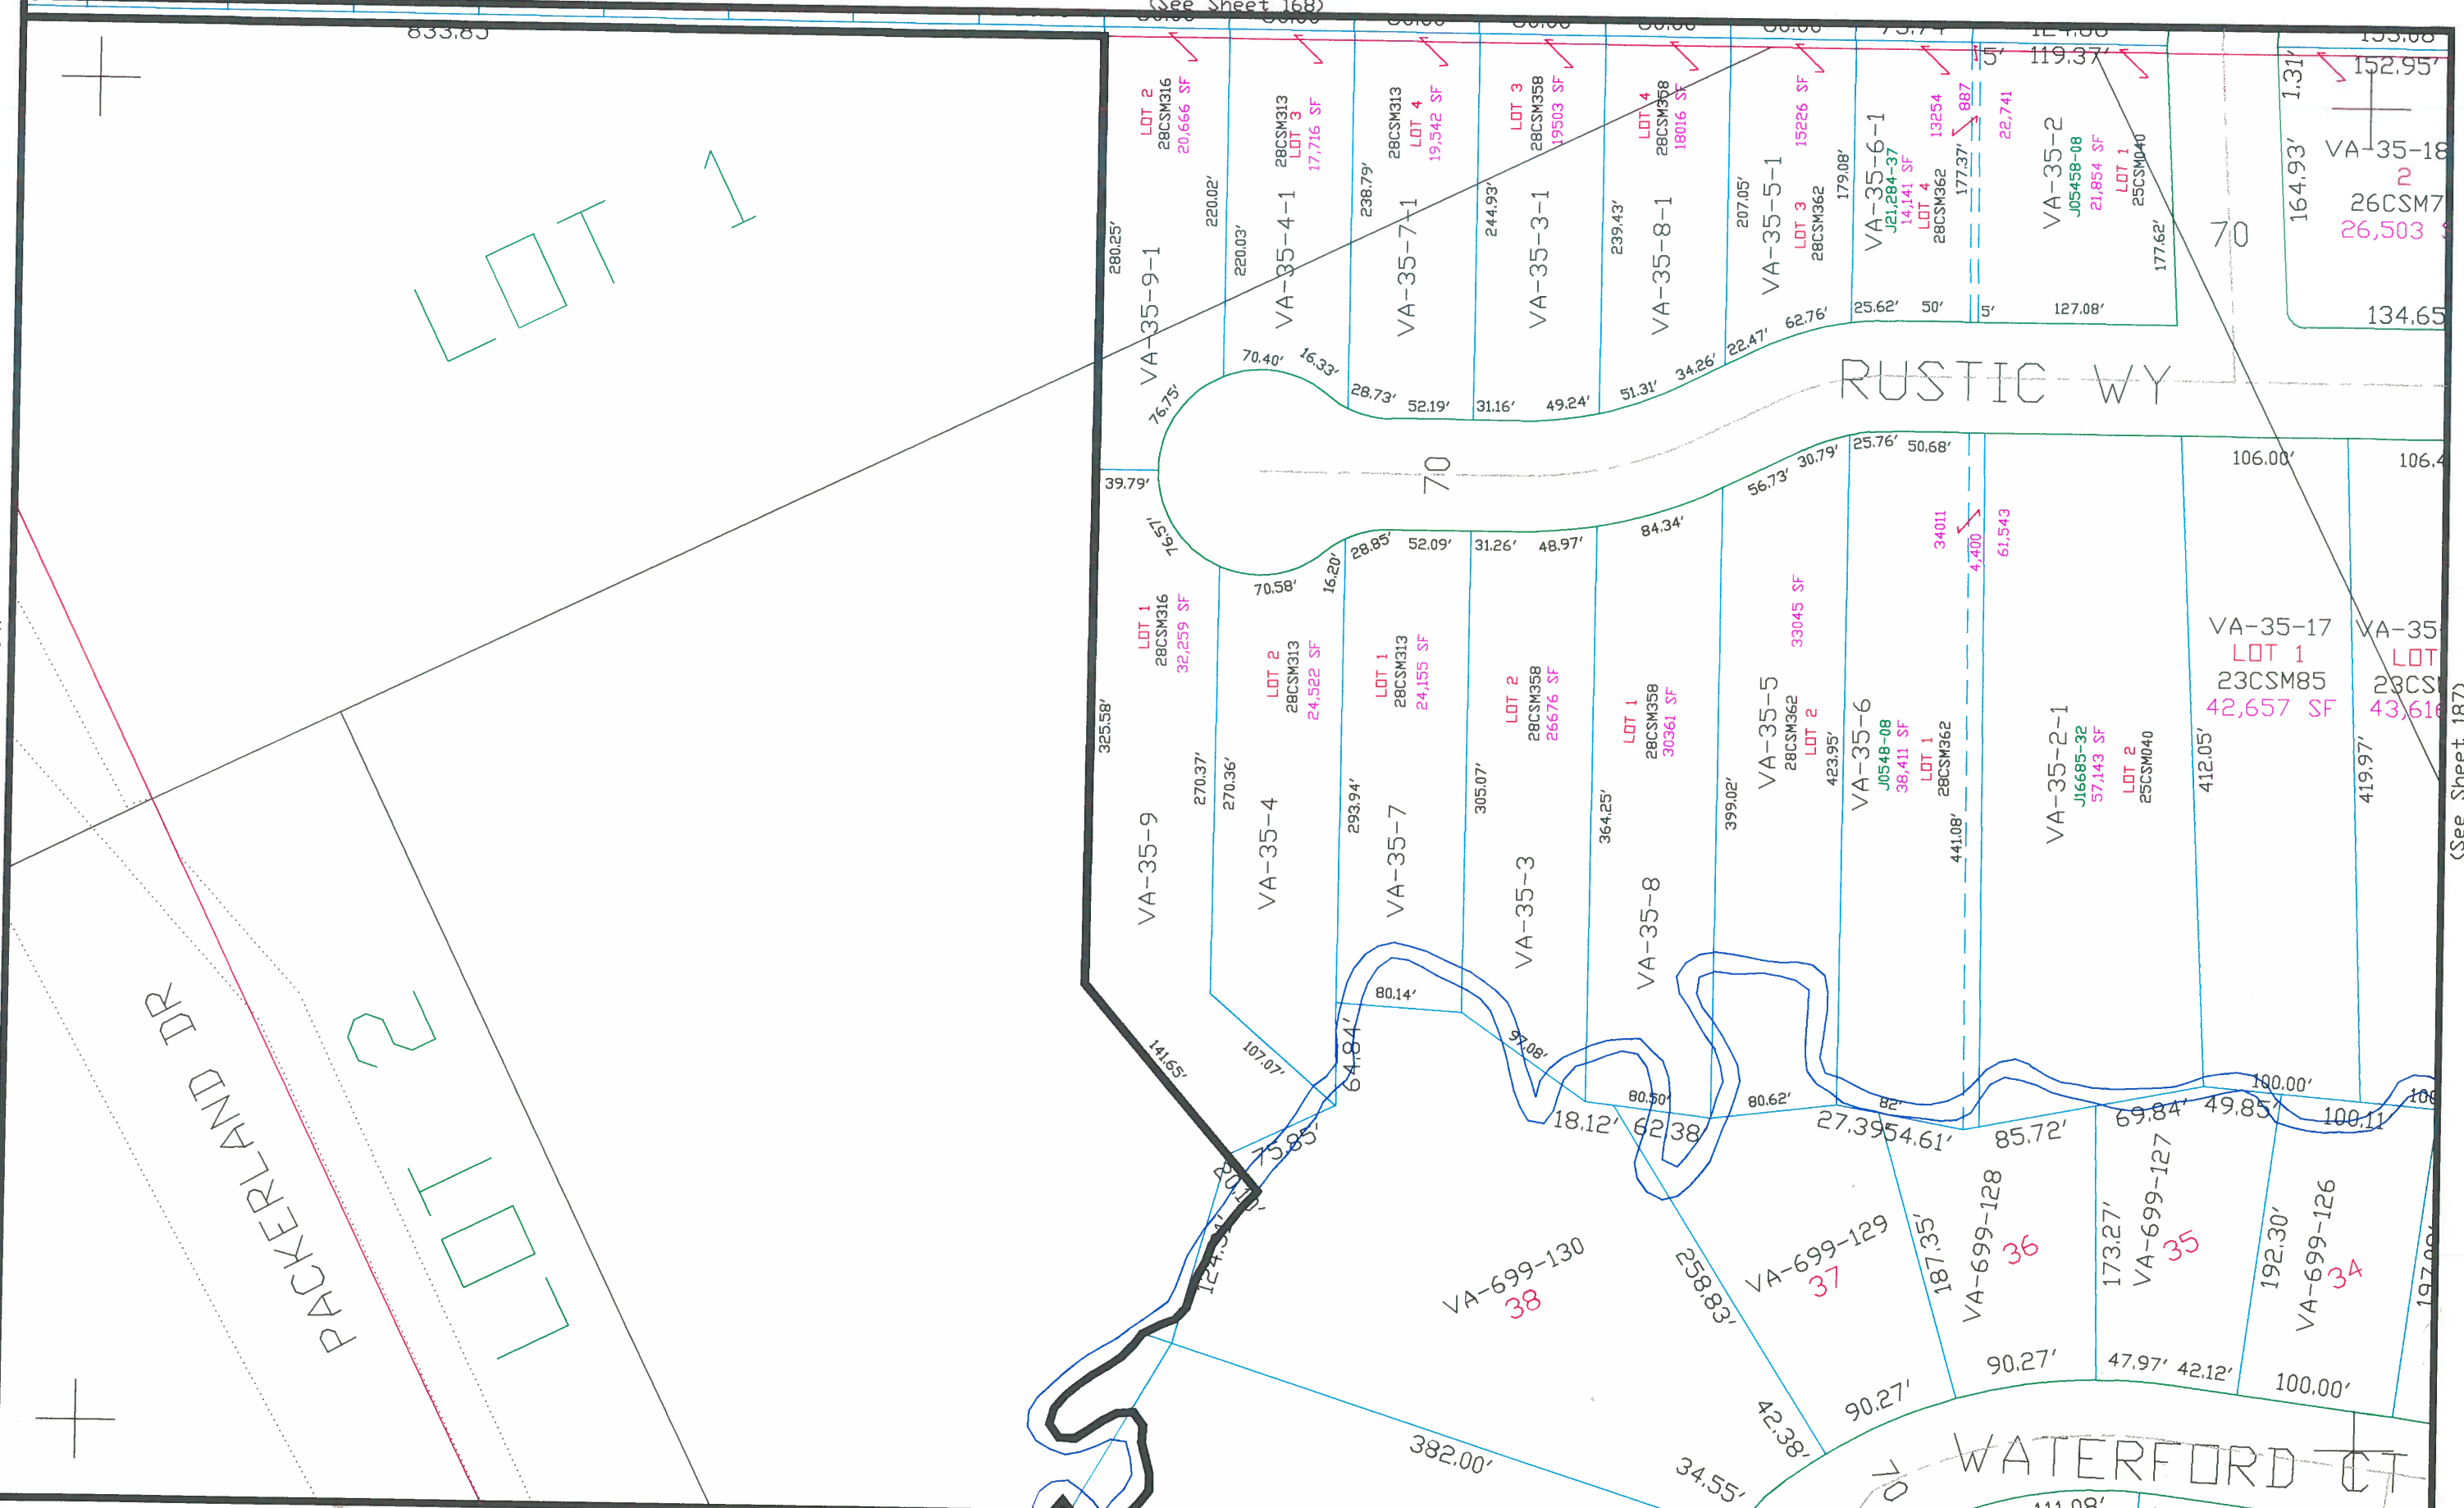

(See Sheet 191)

TOWN OF HOBART

GAP

This is a compilation of records and data located in various county offices and is to be used for reference purposes only. The map is controlled by the field measurements between the corners of the Public Land Survey System and the parcels are mapped from available records which may not precisely fit field conditions. Brown County is not responsible for any inaccuracies.



Scale 1" = 100'

This map was created by the Brown County Survey Department with funding provided by the Village of Ashwaubenon and the Wisconsin Land Information Program.
© 1994 Brown County Survey Department, Green Bay, WI 54305

Village of
Ashwaubenon

190

Plot date: 11/28/94

VA-29
253D457
31.777 AC

(See Sheet 192)

TOWN OF HOBART

This is a compilation of records and data located in various county offices and is to be used for reference purposes only. The map is controlled by the field measurements between the corners of the Public Land Survey System and the parcels are mapped from available records which may not precisely fit field conditions. Brown County is not responsible for any inaccuracies.



(See Sheet 204)

Scale 1" = 100'

This map was created by the Brown County Survey Department with funding provided by the Village of Ashwaubenon and the Wisconsin Land Information Program.
© 1994 Brown County Survey Department, Green Bay, WI 54305

Village of Ashwaubenon 191
Plot date: 11/28/94

VA-28
253D457
5.571 AC

TOWN OF HOBART

VA-34
253D457
39.504 AC

(See Sheet 191)

This is a compilation of records and data located in various county offices and is to be used for reference purposes only. The map is controlled by the field measurements between the corners of the Public Land Survey System and the parcels are mapped from available records which may not precisely fit field conditions. Brown County is not responsible for any inaccuracies.



(See Sheet 205)

Scale 1" = 100'

This map was created by the Brown County Survey Department with funding provided by the Village of Ashwaubenon and the Wisconsin Land Information Program.
© 1994 Brown County Survey Department, Green Bay, WI 54305

Village of Ashwaubenon 192
Plot date: 11/28/94

VA-172
62.973 AC

(See Sheet 178)

(See Sheet 194)

ASHWAUBOMAY PARK

FOX RIVER

This is a compilation of records and data located in various county offices and is to be used for reference purposes only. The map is controlled by the field measurements between the corners of the Public Land Survey System and the parcels are mapped from available records which may not precisely fit field conditions. Brown County is not responsible for any inaccuracies.



(See Sheet 206)


Scale 1" = 100'

This map was created by the Brown County Survey Department with funding provided by the Village of Ashwaubenon and the Wisconsin Land Information Program.
© 1994 Brown County Survey Department, Green Bay, WI 54305

Village of
Ashwaubenon

193

Plot date: 11/15/94

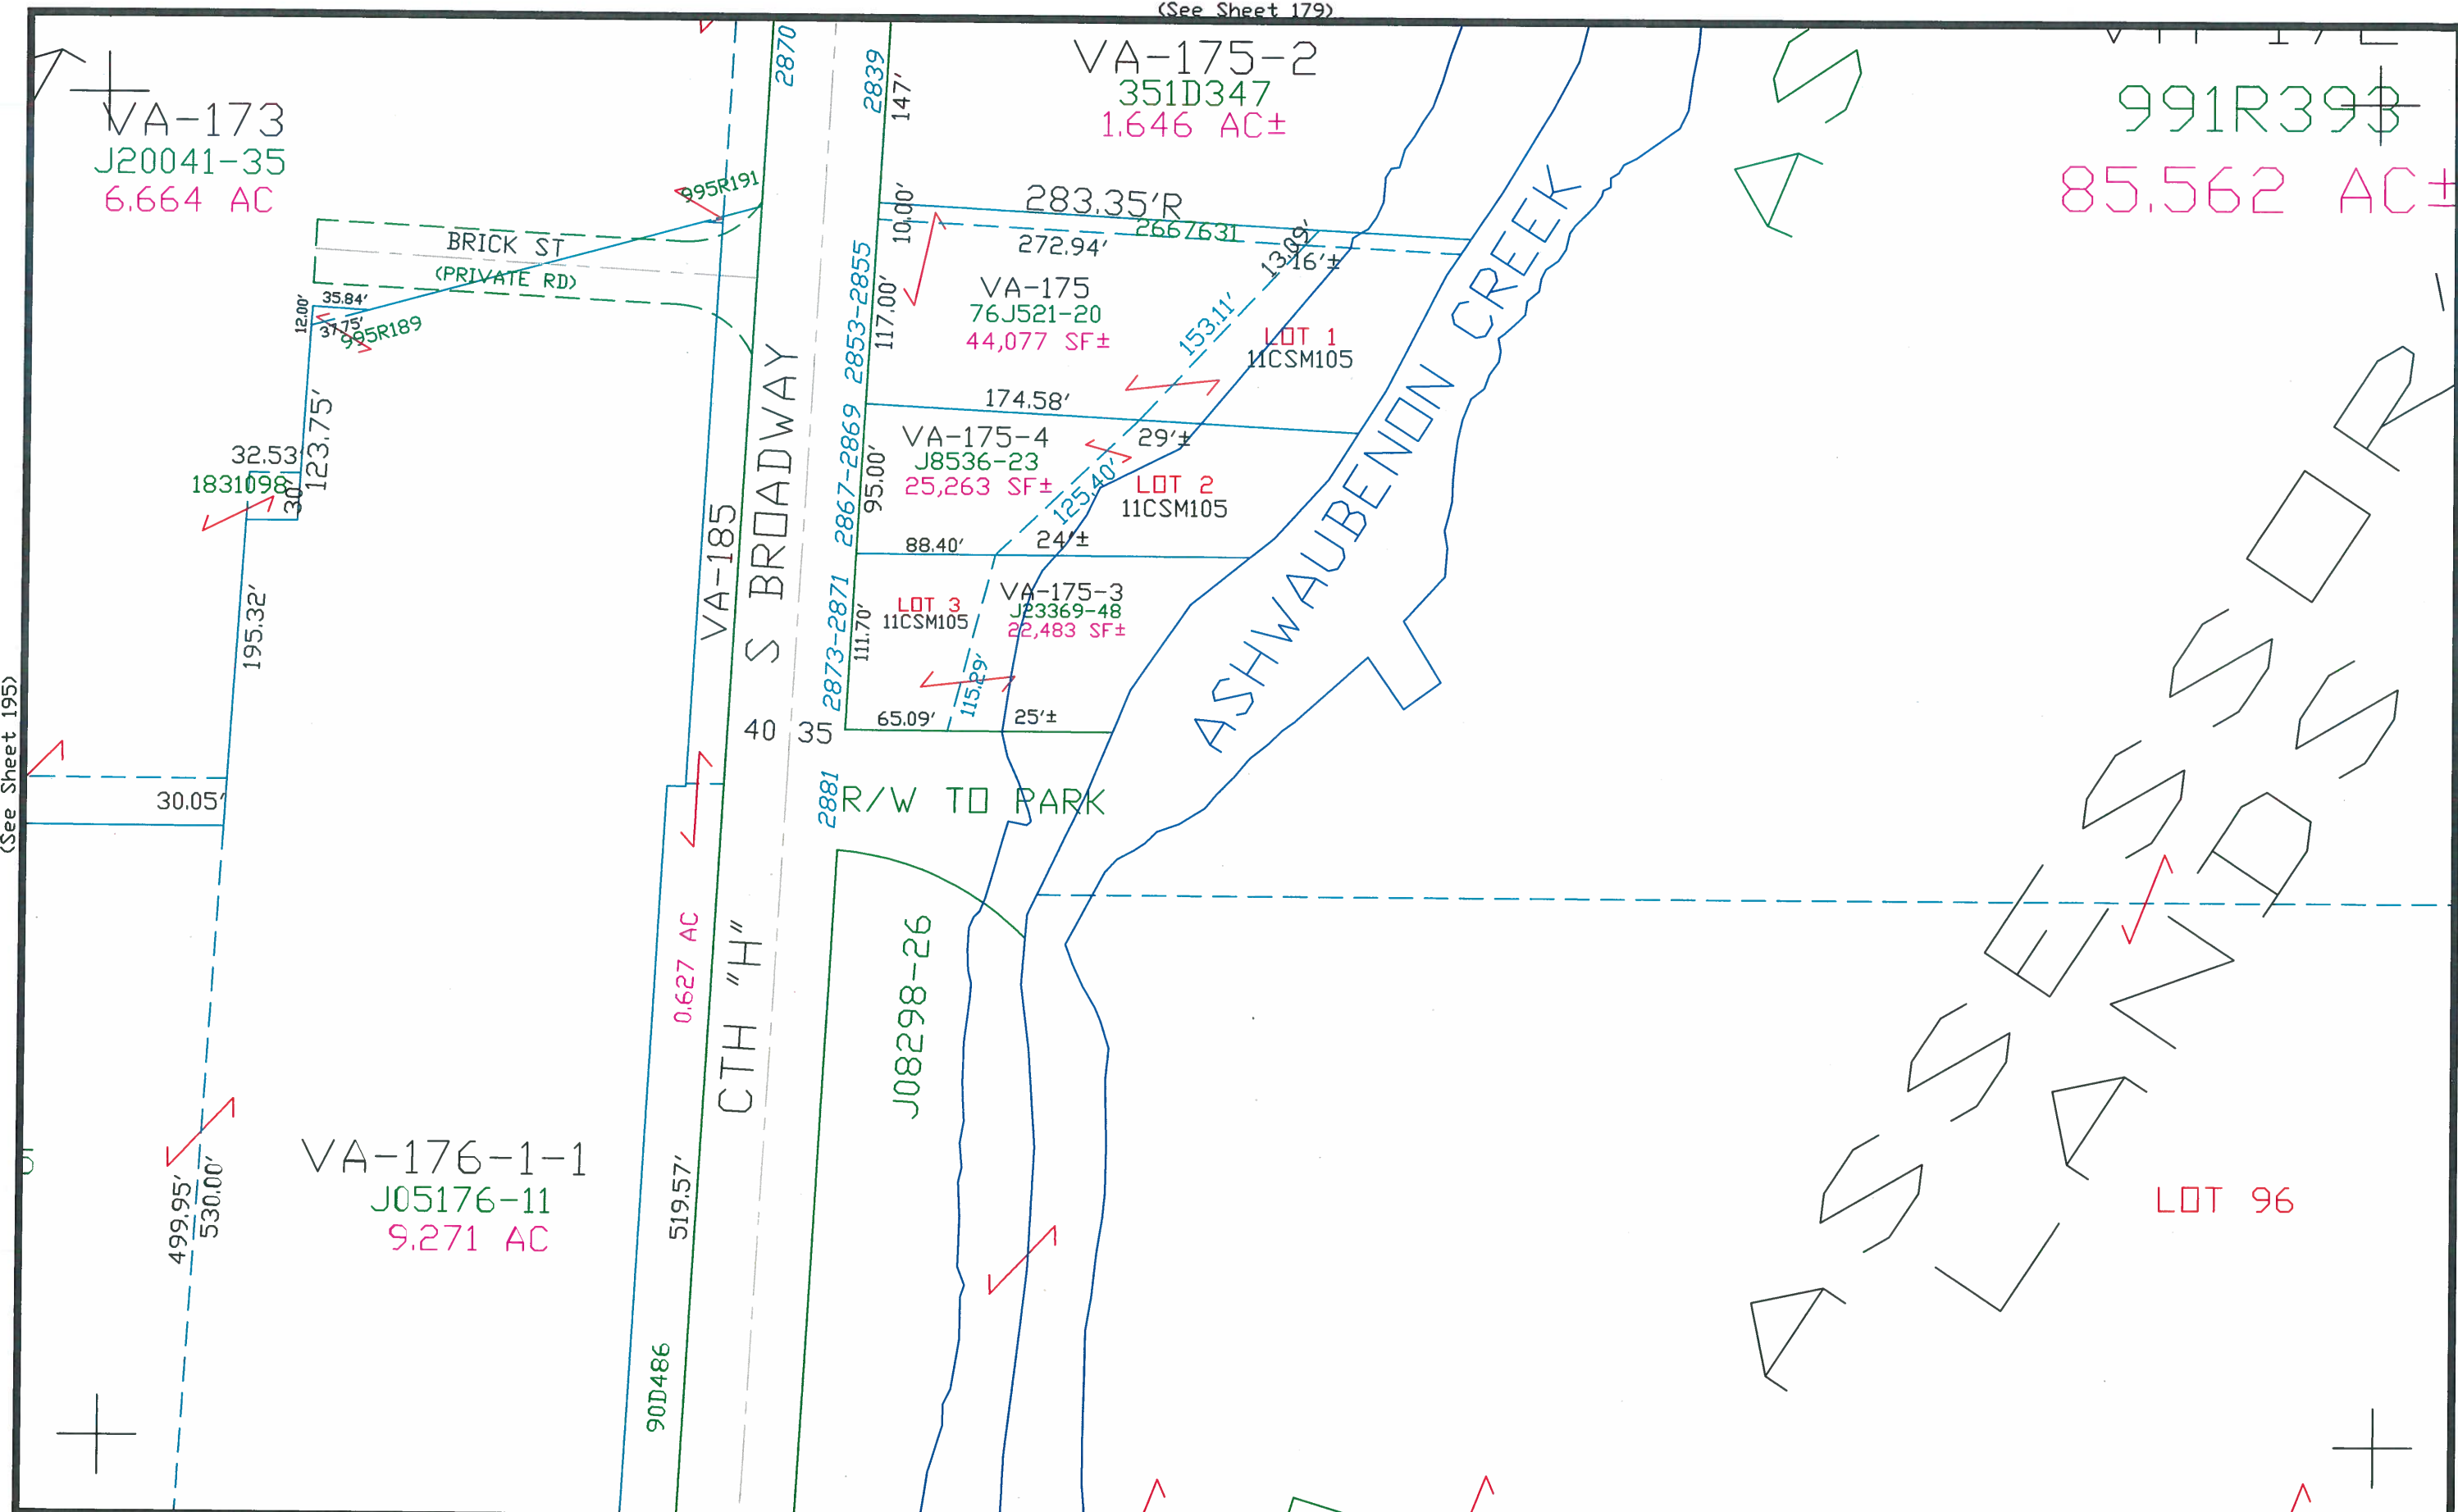

This is a compilation of records and data located in various county offices and is to be used for reference purposes only. The map is controlled by the field measurements between the corners of the Public Land Survey System and the parcels are mapped from available records which may not precisely fit field conditions. Brown County is not responsible for any inaccuracies.



Scale 1" = 100'



(See Sheet 207)

© 2018 BROWN COUNTY SURVEY DEPT.

This map was created by the Brown County Survey Department with funding provided by the Village of Ashwaubenon and the Wisconsin Land Information Program.


Village of Ashwaubenon

Brown County Plot Date: 1/29/2019
RPL Office Drafter: T LESLIE

194

(See Sheet 196)

(See Sheet 194)

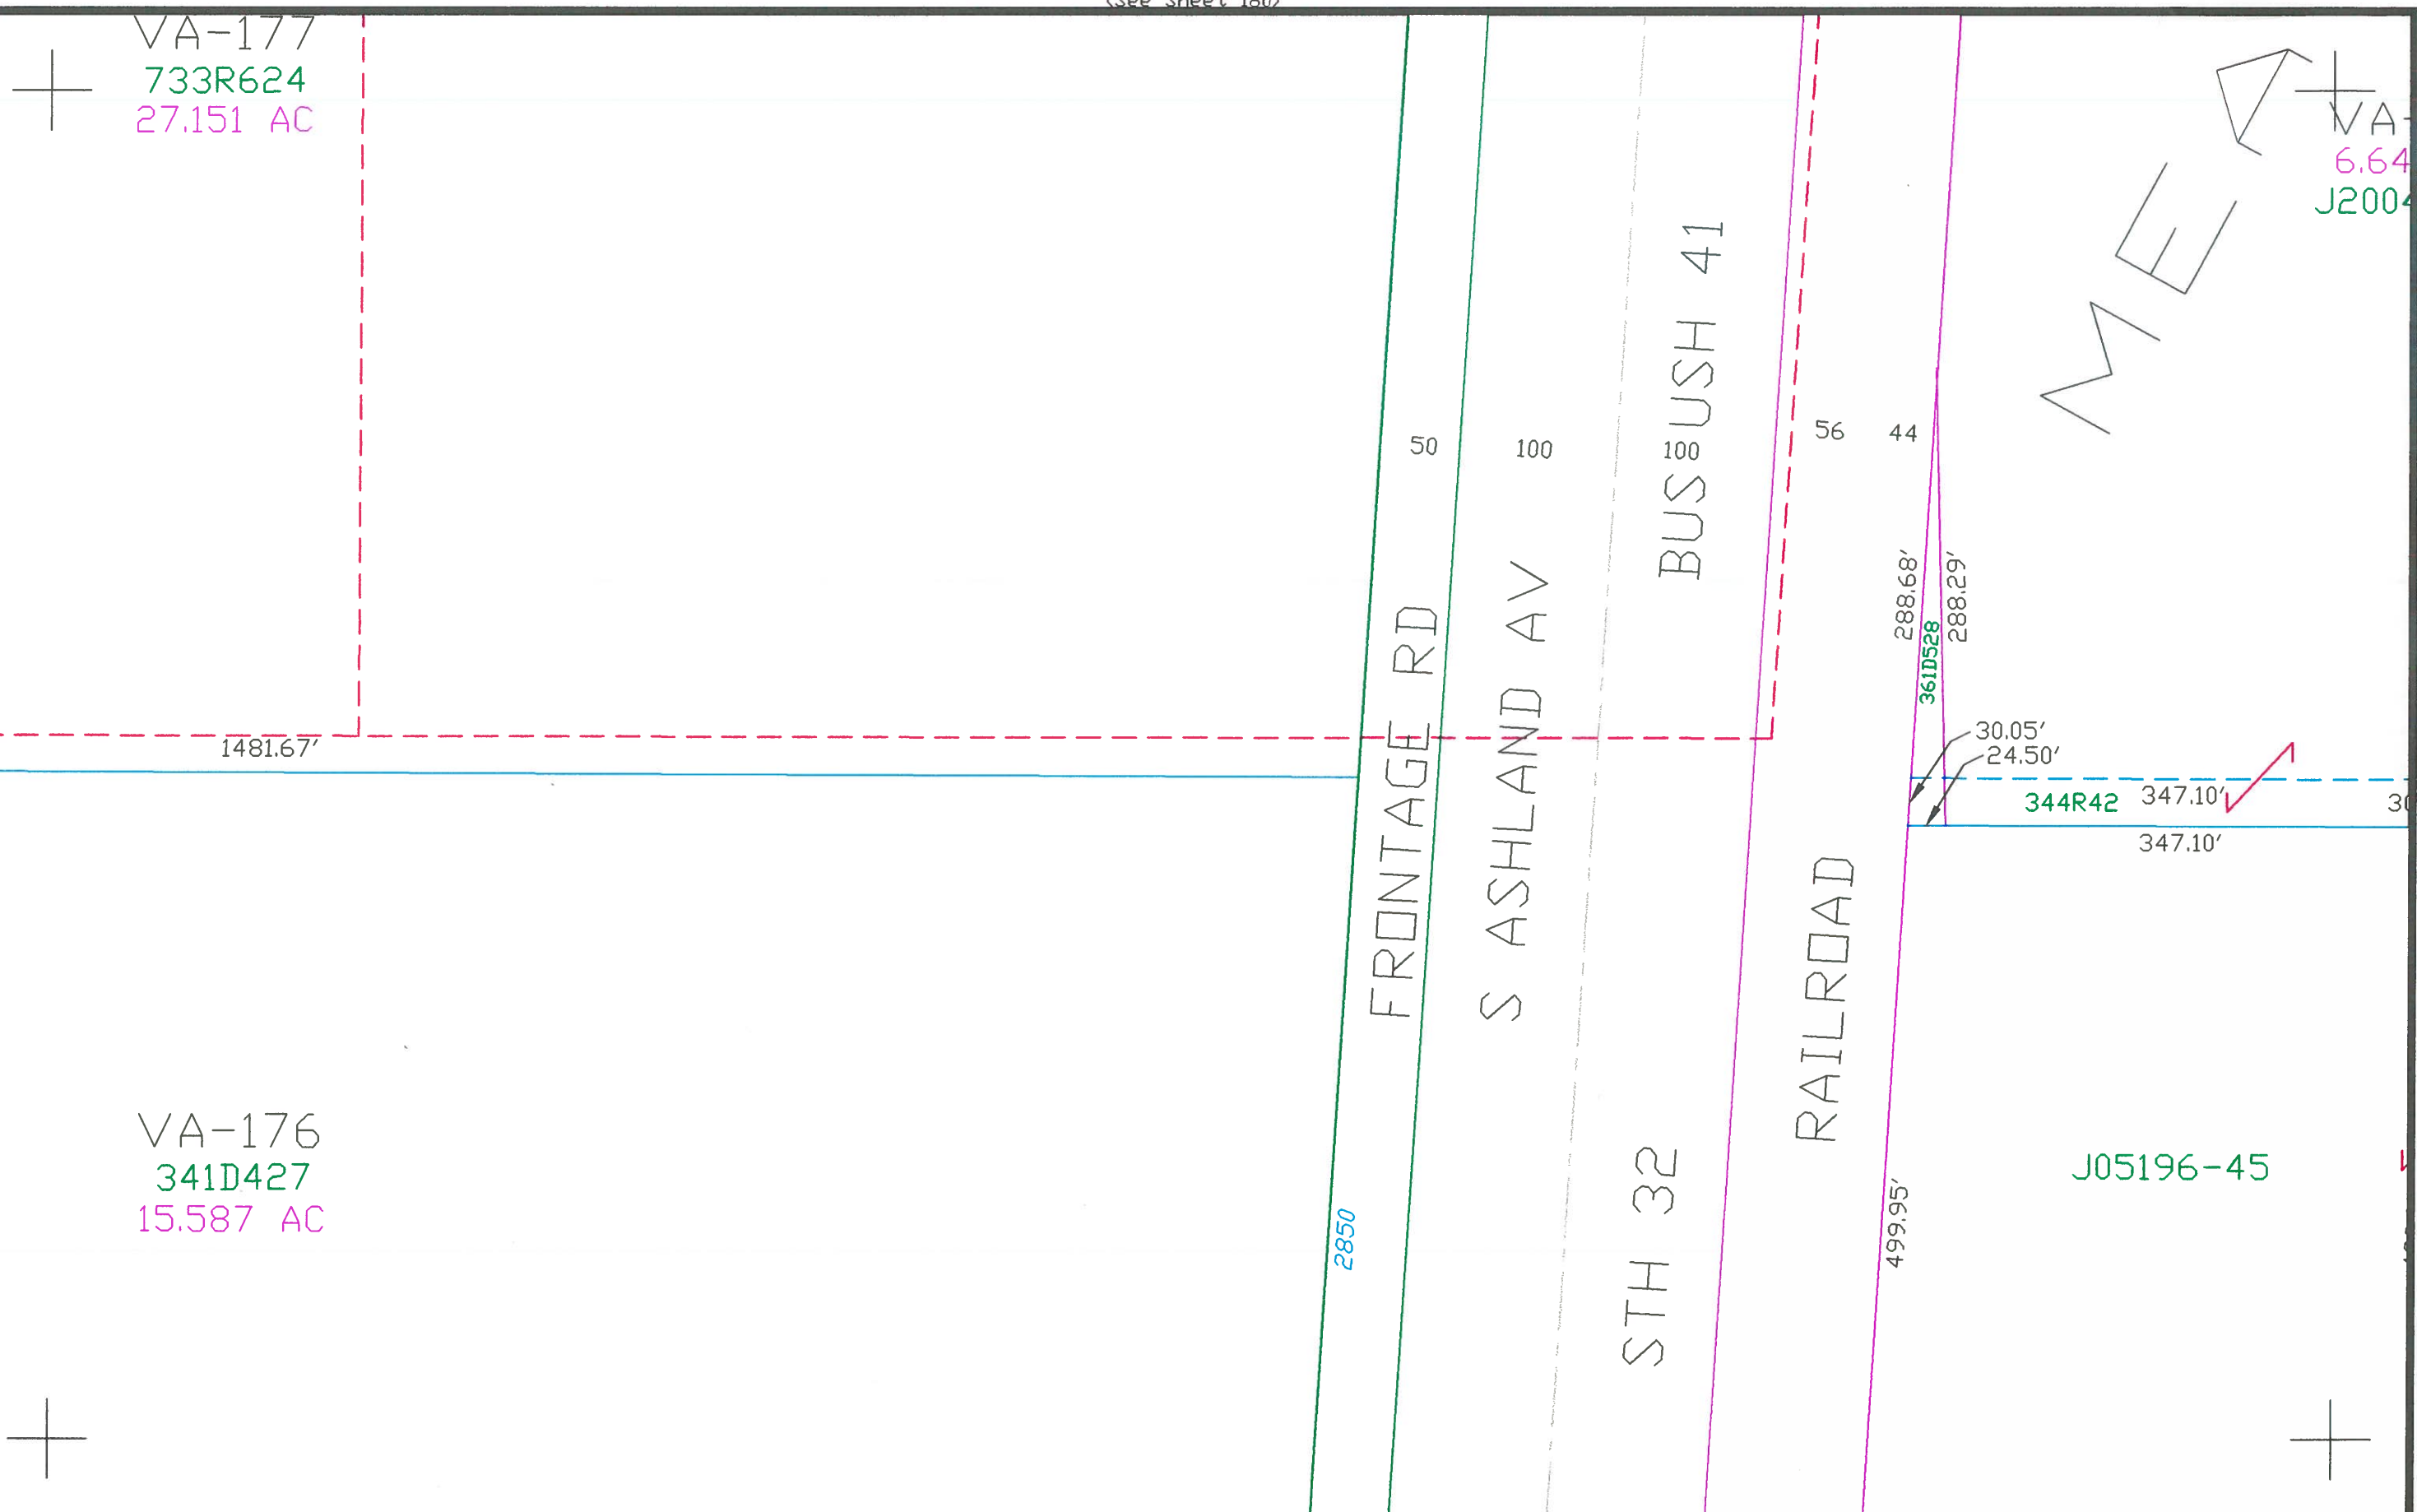

This is a compilation of records and data located in various county offices and is to be used for reference purposes only. The map is controlled by the field measurements between the corners of the Public Land Survey System and the parcels are mapped from available records which may not precisely fit field conditions. Brown County is not responsible for any inaccuracies.



(See Sheet 208)

Scale 1" = 100'

This map was created by the Brown County Survey Department with funding provided by the Village of Ashwaubenon and the Wisconsin Land Information Program.
© 1994 Brown County Survey Department, Green Bay, WI 54305




N

(See Sheet 209)

This map was created by the Brown County Survey Department with funding provided by the Village of Ashwaubenon and the Wisconsin Land Information Program.

Brown County Plot Date: 12/6/2016
RPL Office Drafter: T LESLIE

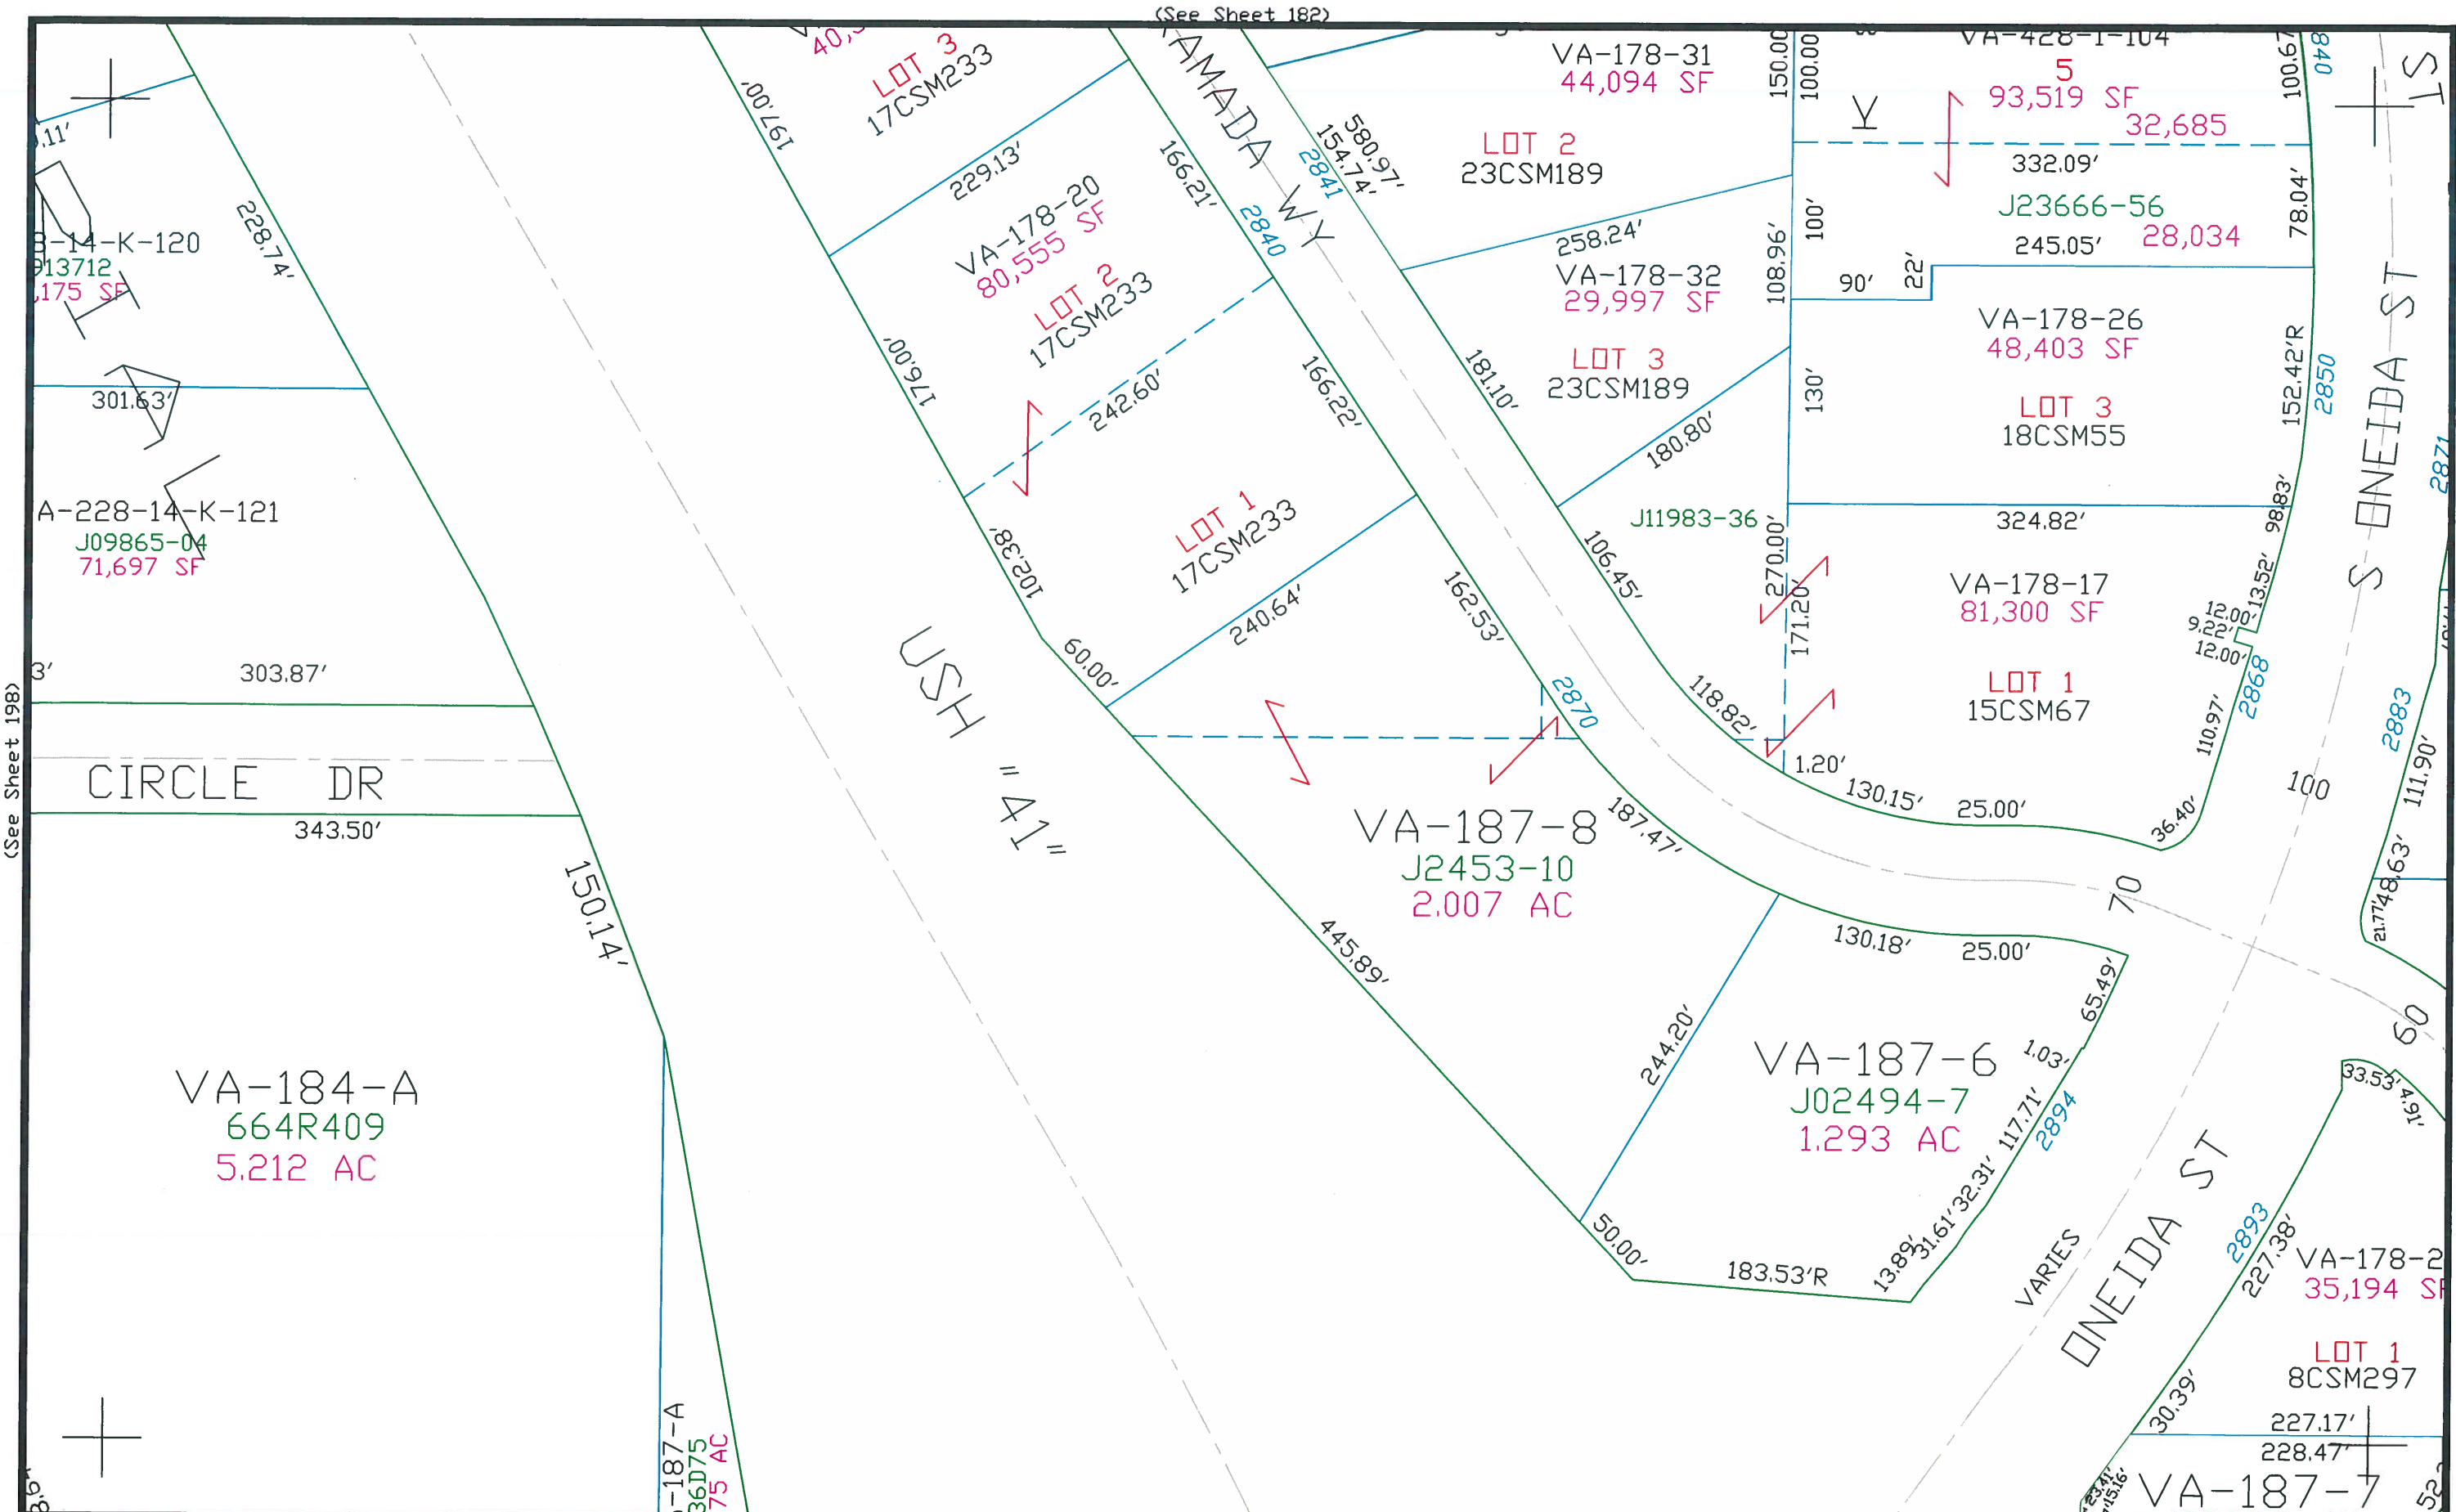

This is a compilation of records and data located in various county offices and is to be used for reference purposes only. The map is controlled by the field measurements between the corners of the Public Land Survey System and the parcels are mapped from available records which may not precisely fit field conditions. Brown County is not responsible for any inaccuracies.


Scale 1" = 100'

(See Sheet 210)

© 2019 BROWN COUNTY SURVEY DEPT.
This map was created by the Brown County Survey Department with funding provided by the Village of Ashwaubenon and the Wisconsin Land Information Program.

Village of Ashwaubenon 197
Brown County Plot Date: 12/16/2019
RPL Office Drafter: T LESLIE

(See Sheet 183)

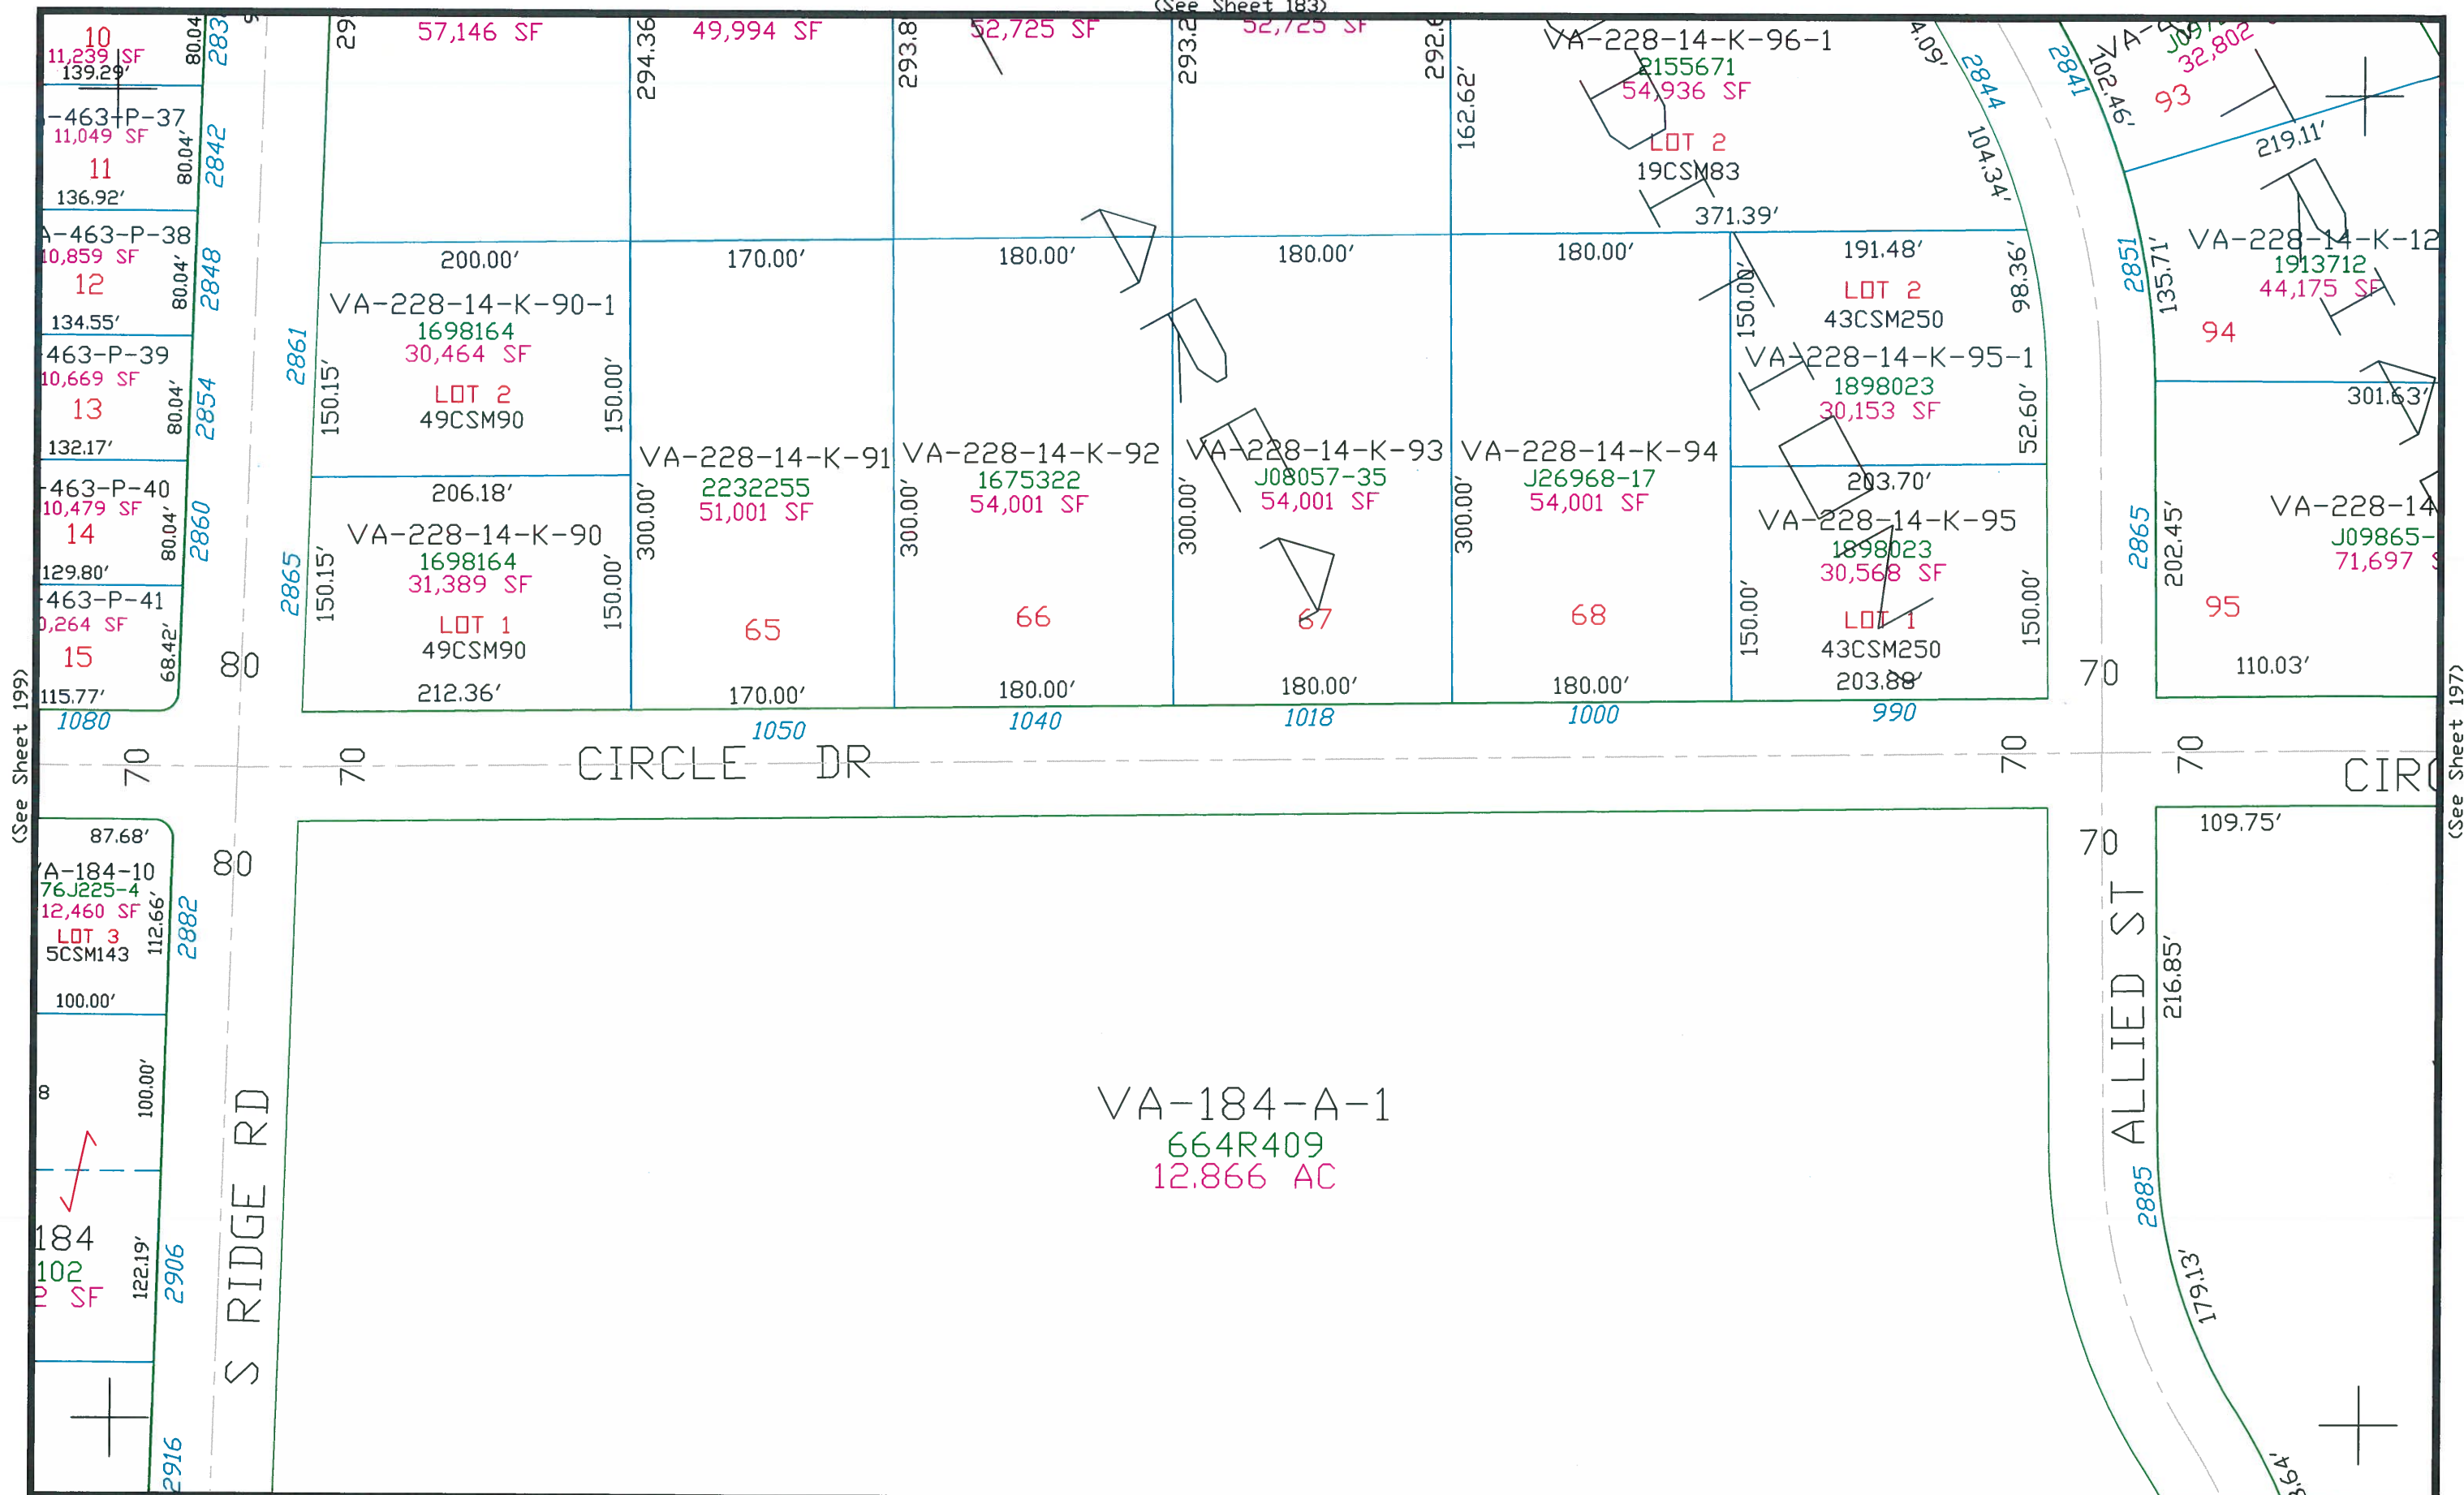

(See Sheet 199)

(See Sheet 197)

This is a compilation of records and data located in various county offices and is to be used for reference purposes only. The map is controlled by the field measurements between the corners of the Public Land Survey System and the parcels are mapped from available records which may not precisely fit field conditions. Brown County is not responsible for any inaccuracies.



Scale 1" = 100'

(See Sheet 211)

© 2019 BROWN COUNTY SURVEY DEPT.

This map was created by the Brown County Survey Department with funding provided by the Village of Ashwaubenon and the Wisconsin Land Information Program.


Village of Ashwaubenon

Brown County Plot Date: 12/16/2019
RPL Office Drafter: T LESLIE

198

(See Sheet 200)

(See Sheet 198)

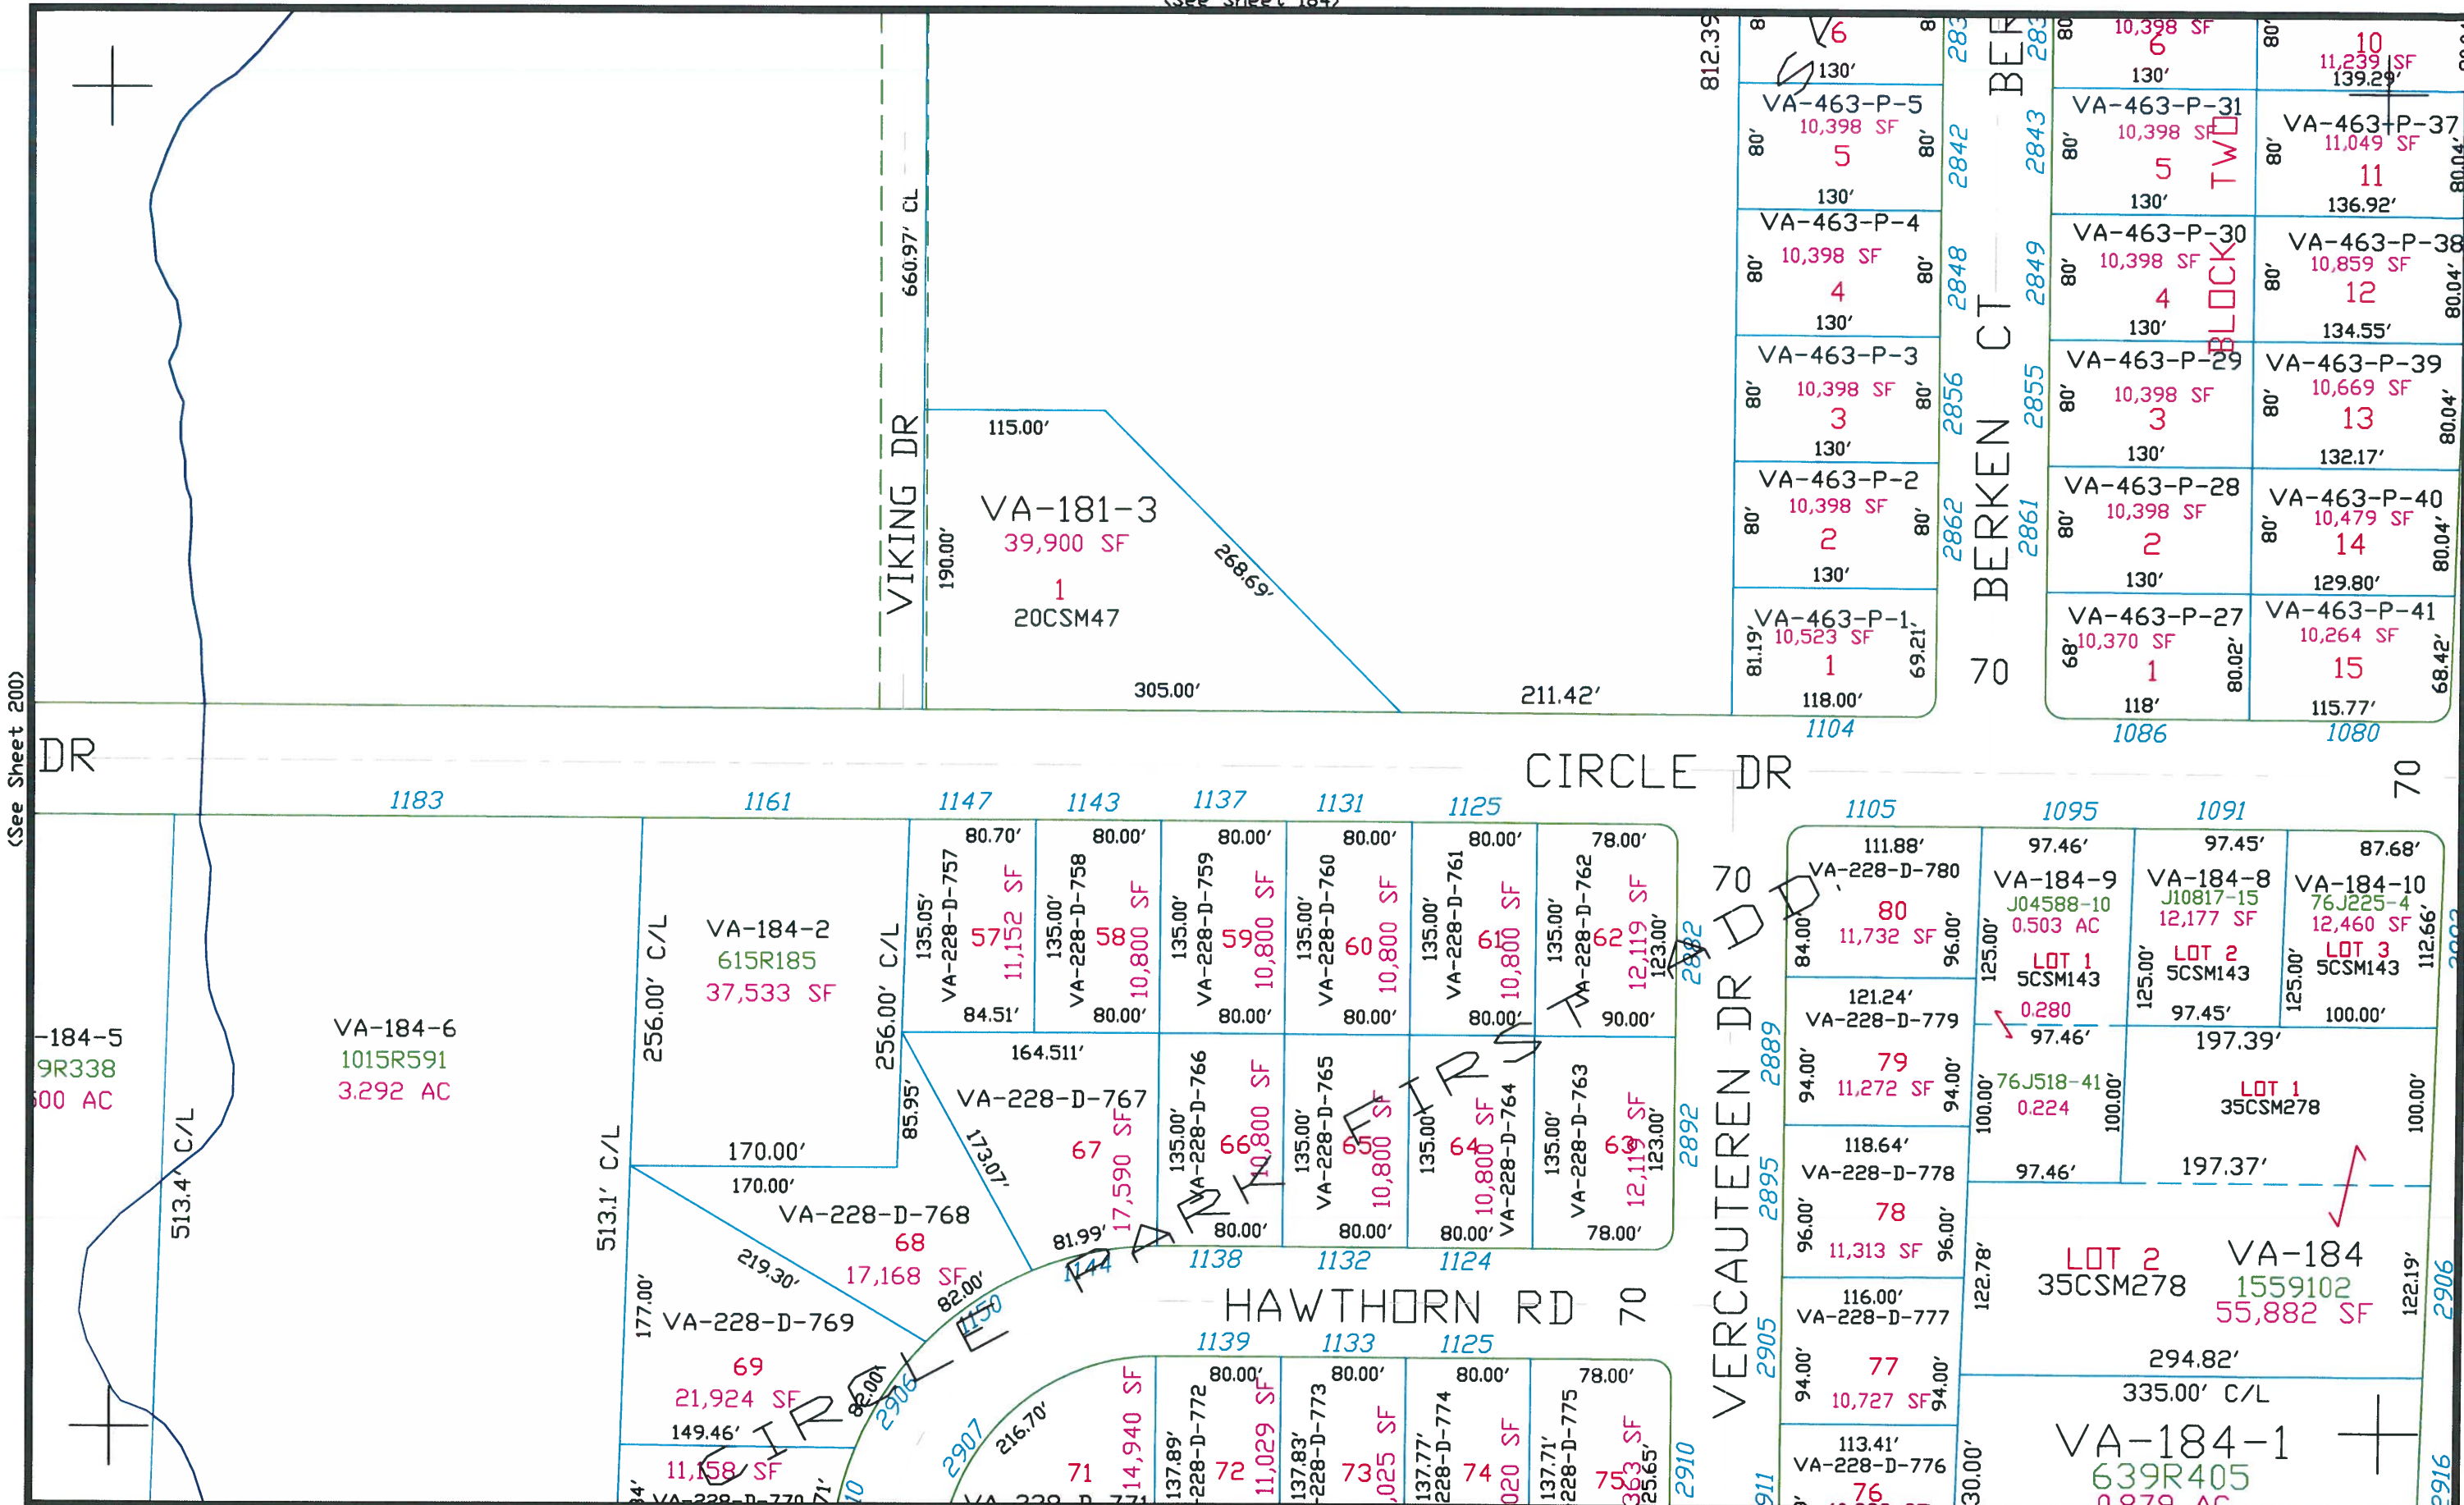

This is a compilation of records and data located in various county offices and is to be used for reference purposes only. The map is controlled by the field measurements between the corners of the Public Land Survey System and the parcels are mapped from available records which may not precisely fit field conditions. Brown County is not responsible for any inaccuracies.

Scale 1" = 100'


(See Sheet 212)

© 2016 BROWN COUNTY SURVEY DEPT.
This map was created by the Brown County Survey Department with funding provided by the Village of Ashwaubenon and the Wisconsin Land Information Program.

Village of Ashwaubenon 199
Brown County Plot Date: 6/6/2016
RPL Office Drafter: T LESLIE

(See Sheet 185)

(See Sheet 213)

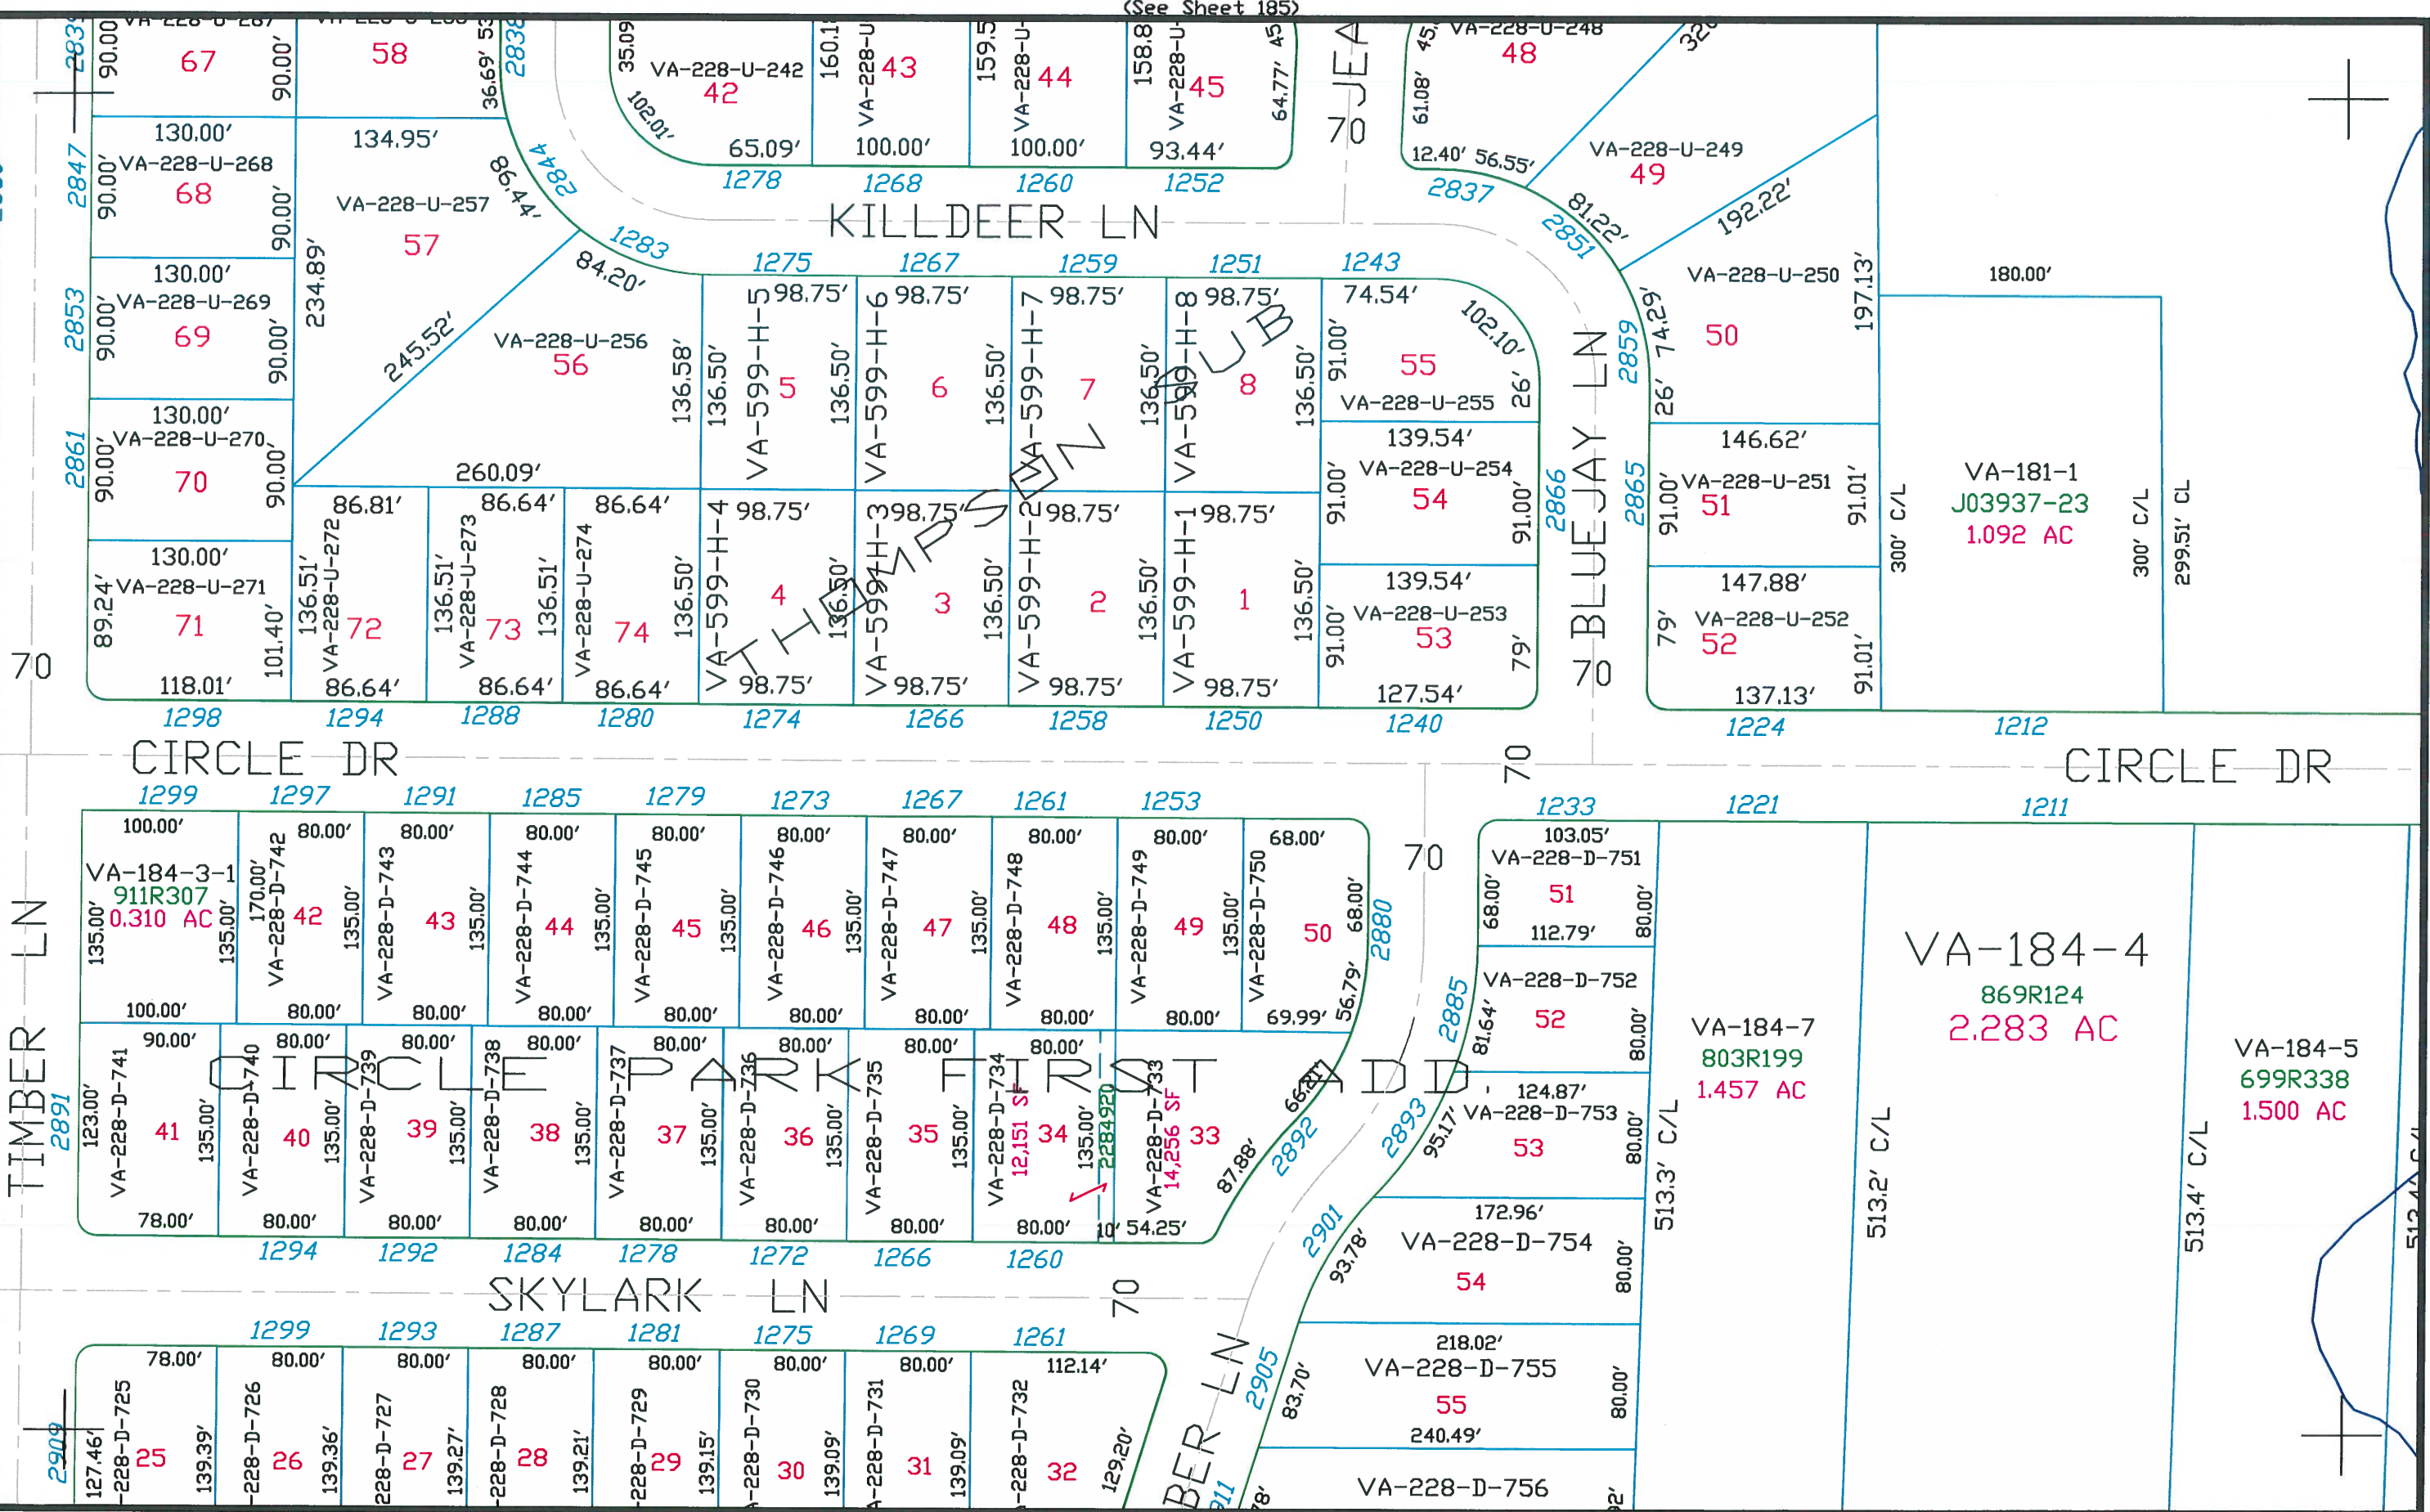

This is a compilation of records and data located in various county offices and is to be used for reference purposes only. The map is controlled by the field measurements between the corners of the Public Land Survey System and the parcels are mapped from available records which may not precisely fit field conditions. Brown County is not responsible for any inaccuracies.

Scale 1" = 100'


This map was created by the Brown County Survey Department with funding provided by the Village of Ashwaubenon and the Wisconsin Land Information Program.

Village of Ashwaubenon 200
Brown County Plot Date: 3/21/07
RPL Office Drafter: T LESLIE

(See Sheet 202)

(See Sheet 186)

(See Sheet 200)

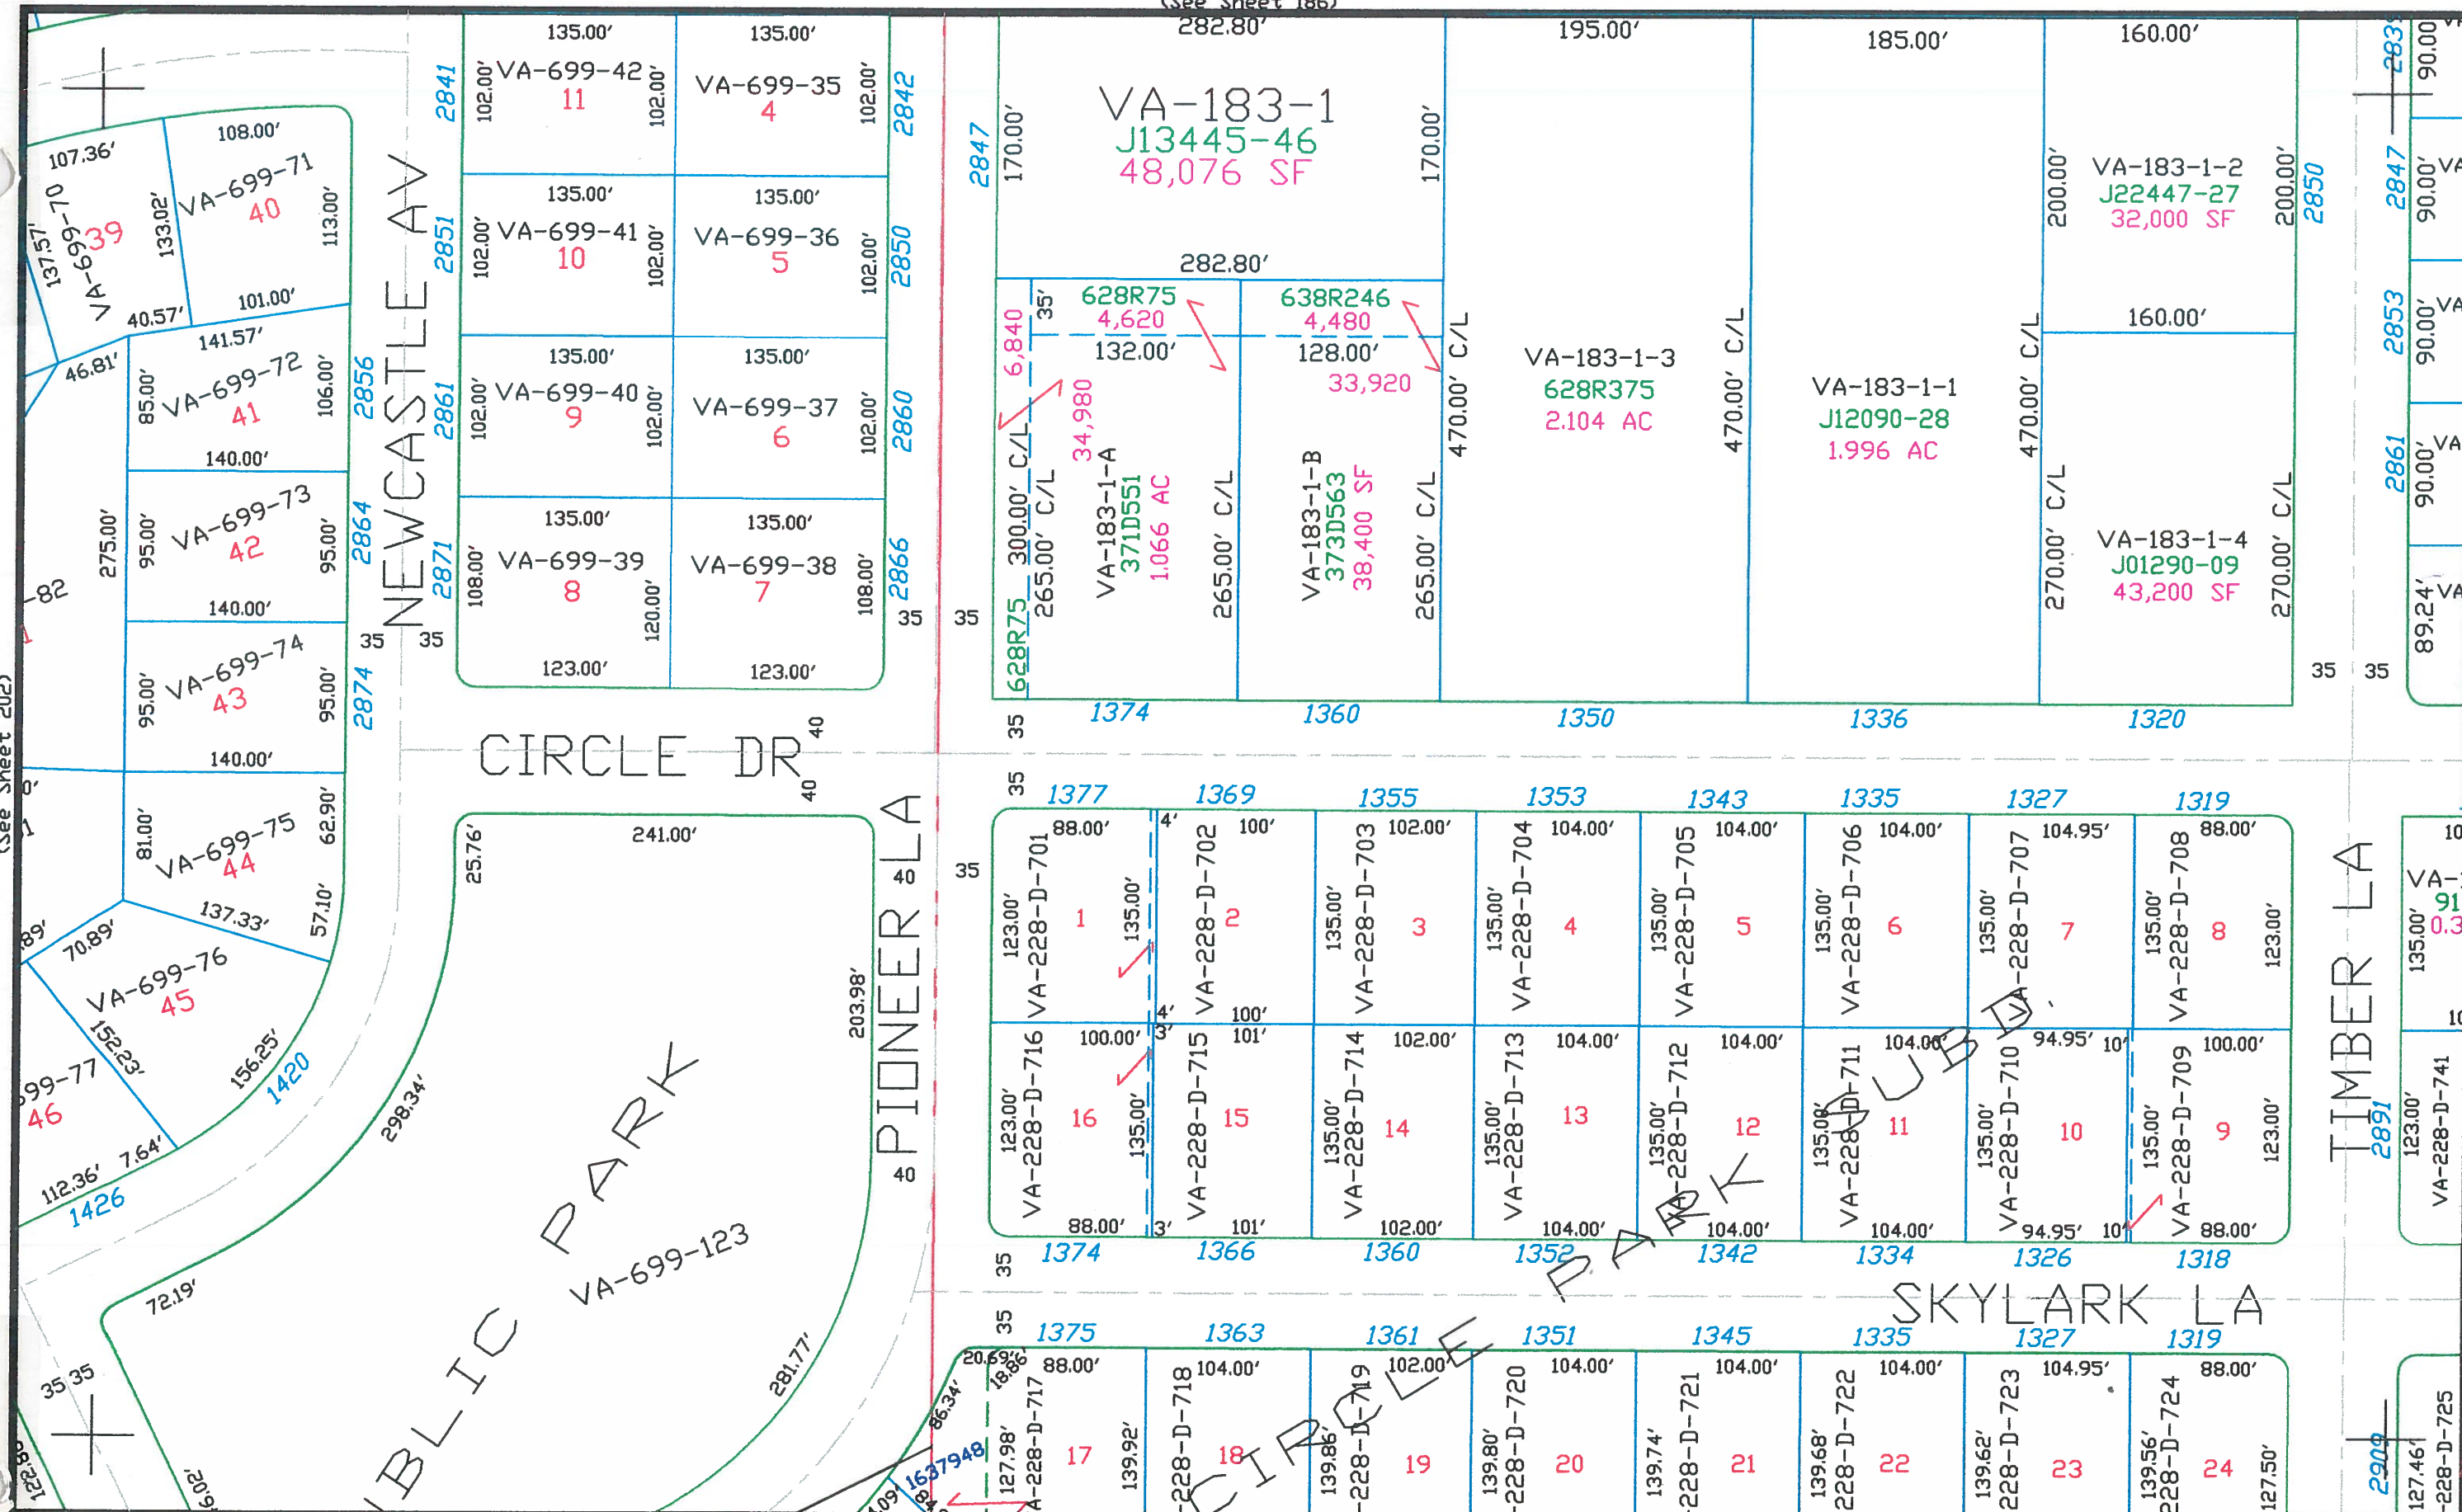

This is a compilation of records and data located in various county offices and is to be used for reference purposes only. The map is controlled by the field measurements between the corners of the Public Land Survey System and the parcels are mapped from available records which may not precisely fit field conditions. Brown County is not responsible for any inaccuracies.




(See Sheet 214)

Scale 1" = 100'

This map was created by the Brown County Survey Department with funding provided by the Village of Ashwaubenon and the Wisconsin Land Information Program.
© 1998 Brown County Survey Department, Green Bay, WI 54305

Village of Ashwaubenon 201

Brown County Plot Date: 9/4/98
RPL Office Drafter: D Phelps

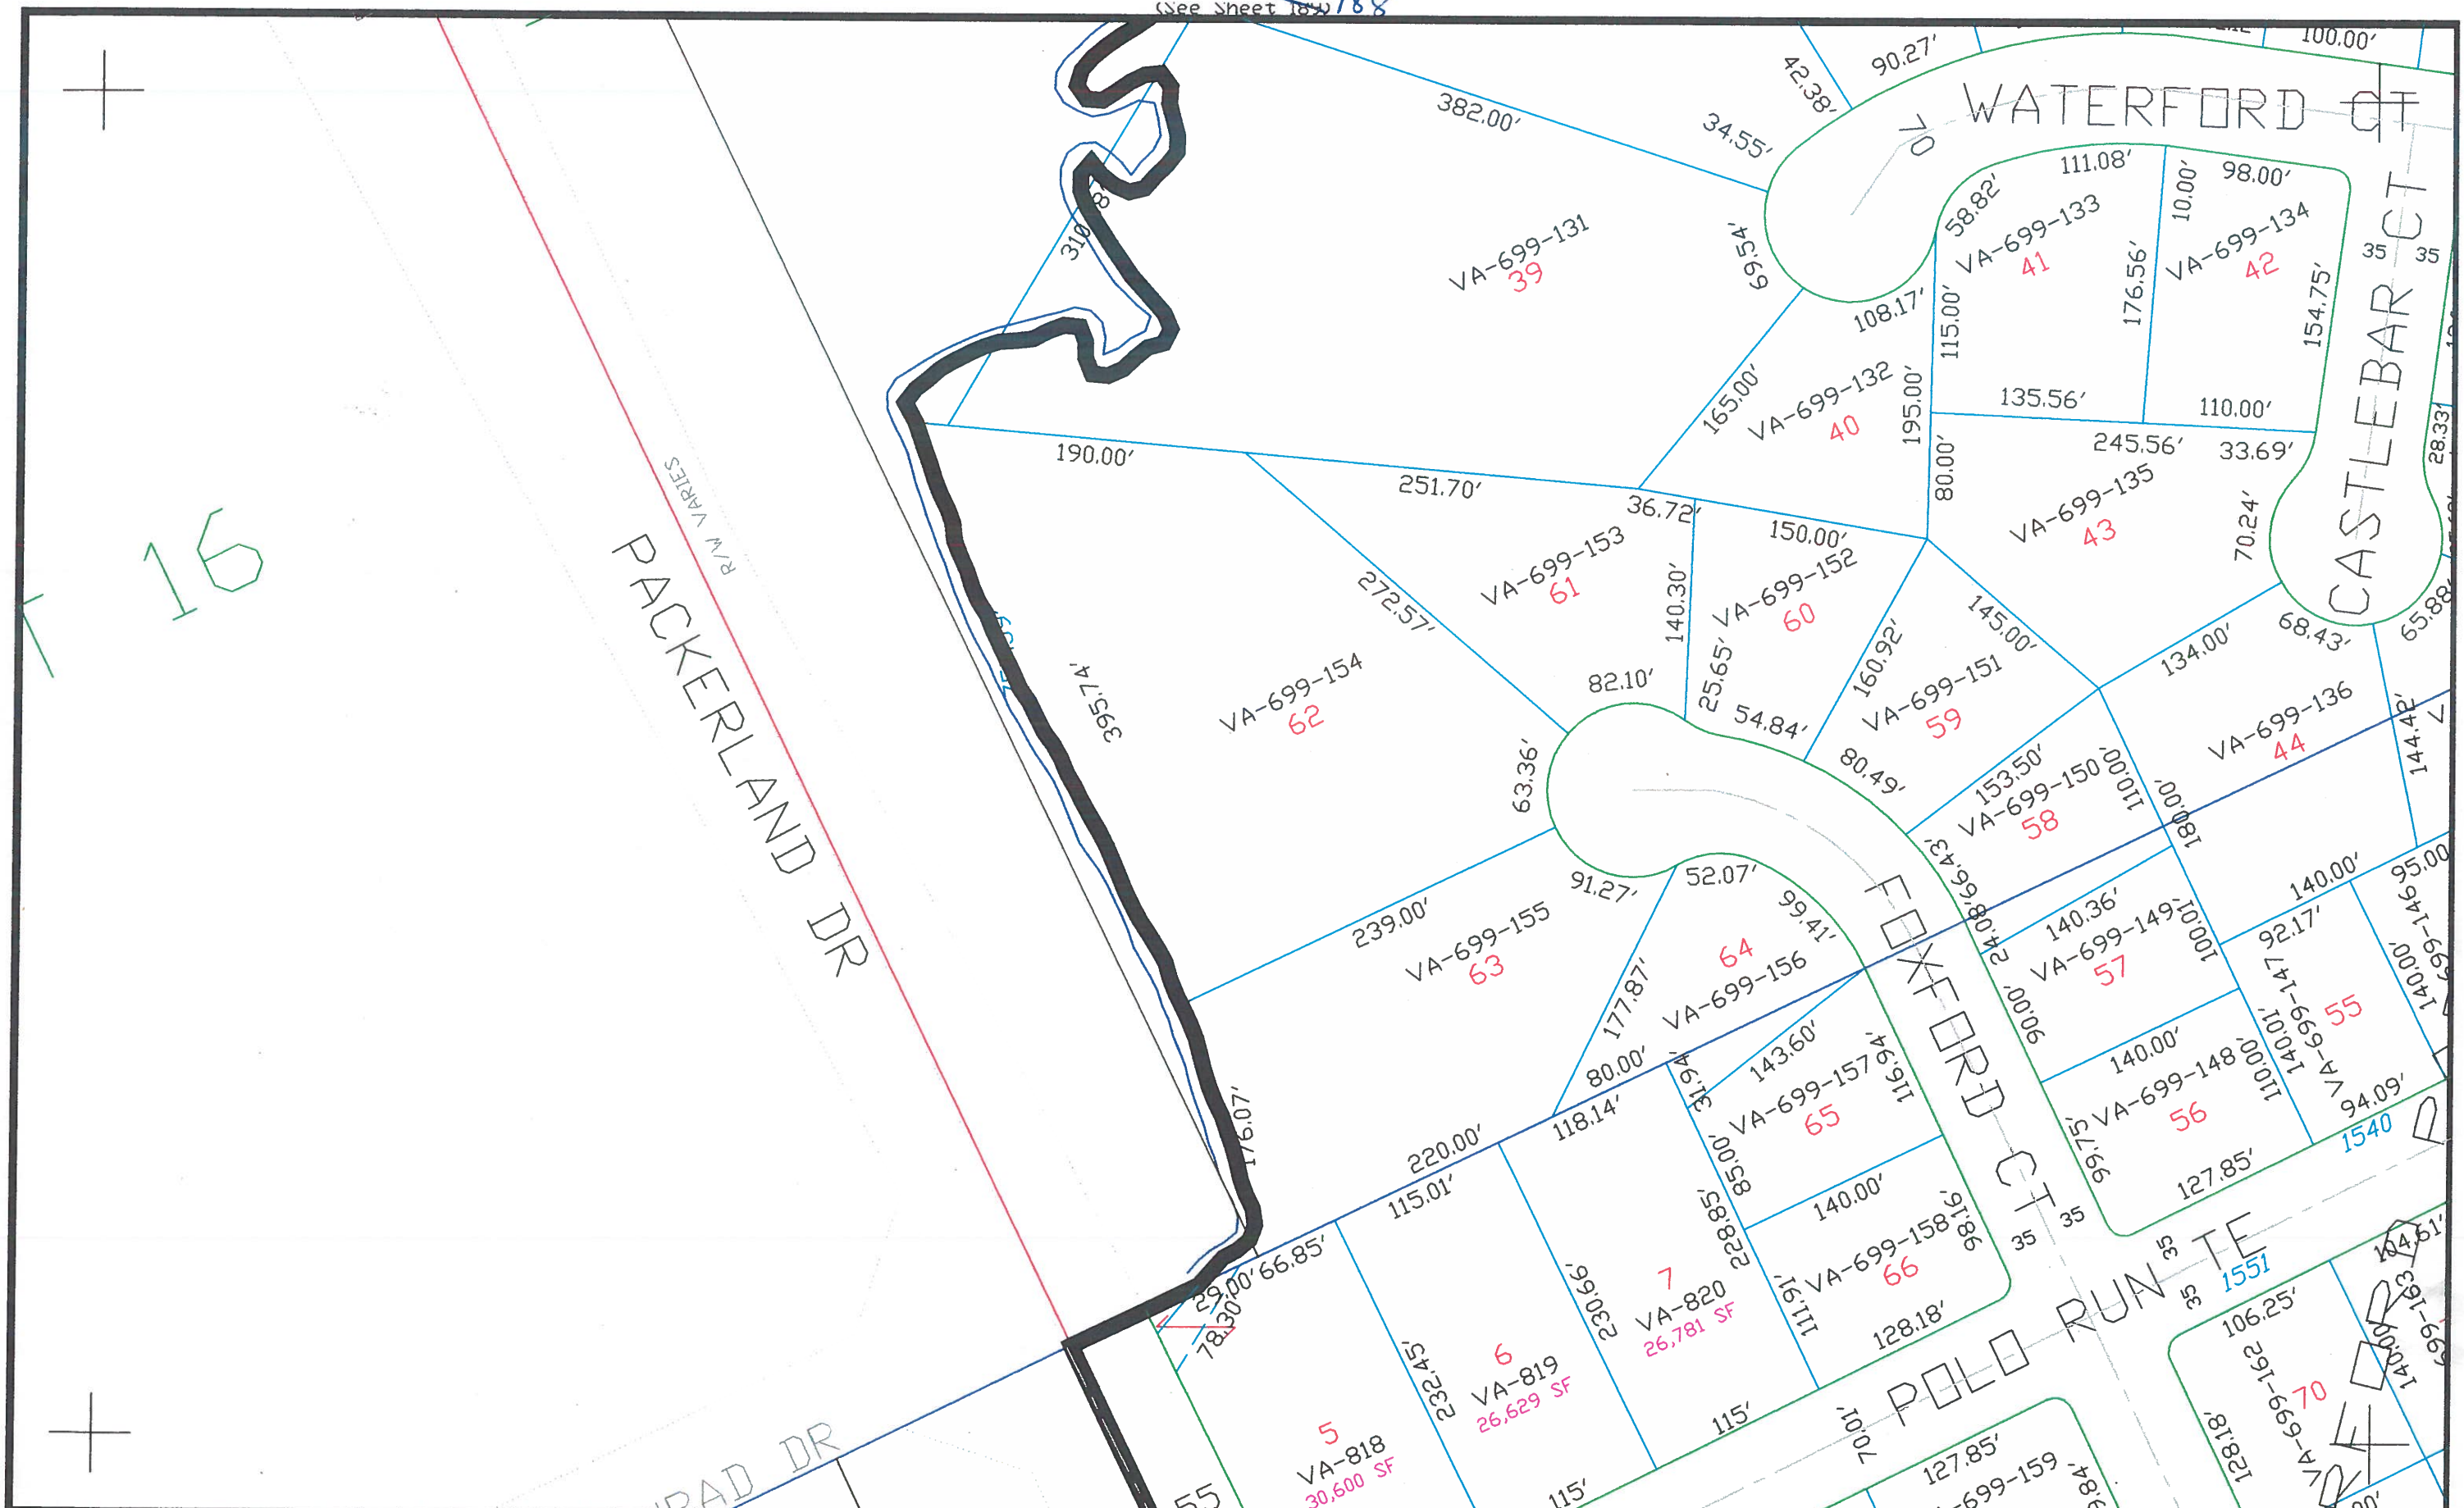

This is a compilation of records and data located in various county offices and is to be used for reference purposes only. The map is controlled by the field measurements between the corners of the Public Land Survey System and the parcels are mapped from available records which may not precisely fit field conditions. Brown County is not responsible for any inaccuracies.



(See Sheet 216)

Scale 1" = 100'

Village of Ashwaubenon 203

This map was created by the Brown County Survey Department with funding provided by the Village of Ashwaubenon and the Wisconsin Land Information Program.
© 1998 Brown County Survey Department, Green Bay, WI 54305

Brown County Plot Date: 2/12/98
RPL Office Drafter: D PHELPS

(See Sheet 191)

TOWN OF HOBART

(See Sheet 205)

This is a compilation of records and data located in various county offices and is to be used for reference purposes only. The map is controlled by the field measurements between the corners of the Public Land Survey System and the parcels are mapped from available records which may not precisely fit field conditions. Brown County is not responsible for any inaccuracies.



(See Sheet 216)

Scale 1" = 100'

This map was created by the Brown County Survey Department with funding provided by the Village of Ashwaubenon and the Wisconsin Land Information Program.
© 1994 Brown County Survey Department, Green Bay, WI 54305

Village of
Ashwaubenon

204

Plot date: 11/28/94

TOWN OF HOBART

This is a compilation of records and data located in various county offices and is to be used for reference purposes only. The map is controlled by the field measurements between the corners of the Public Land Survey System and the parcels are mapped from available records which may not precisely fit field conditions. Brown County is not responsible for any inaccuracies.




Scale 1" = 100'

This map was created by the Brown County Survey Department with funding provided by the Village of Ashwaubenon and the Wisconsin Land Information Program.
© 1994 Brown County Survey Department, Green Bay, WI 54305

Village of
Ashwaubenon

205

Plot date: 11/28/94

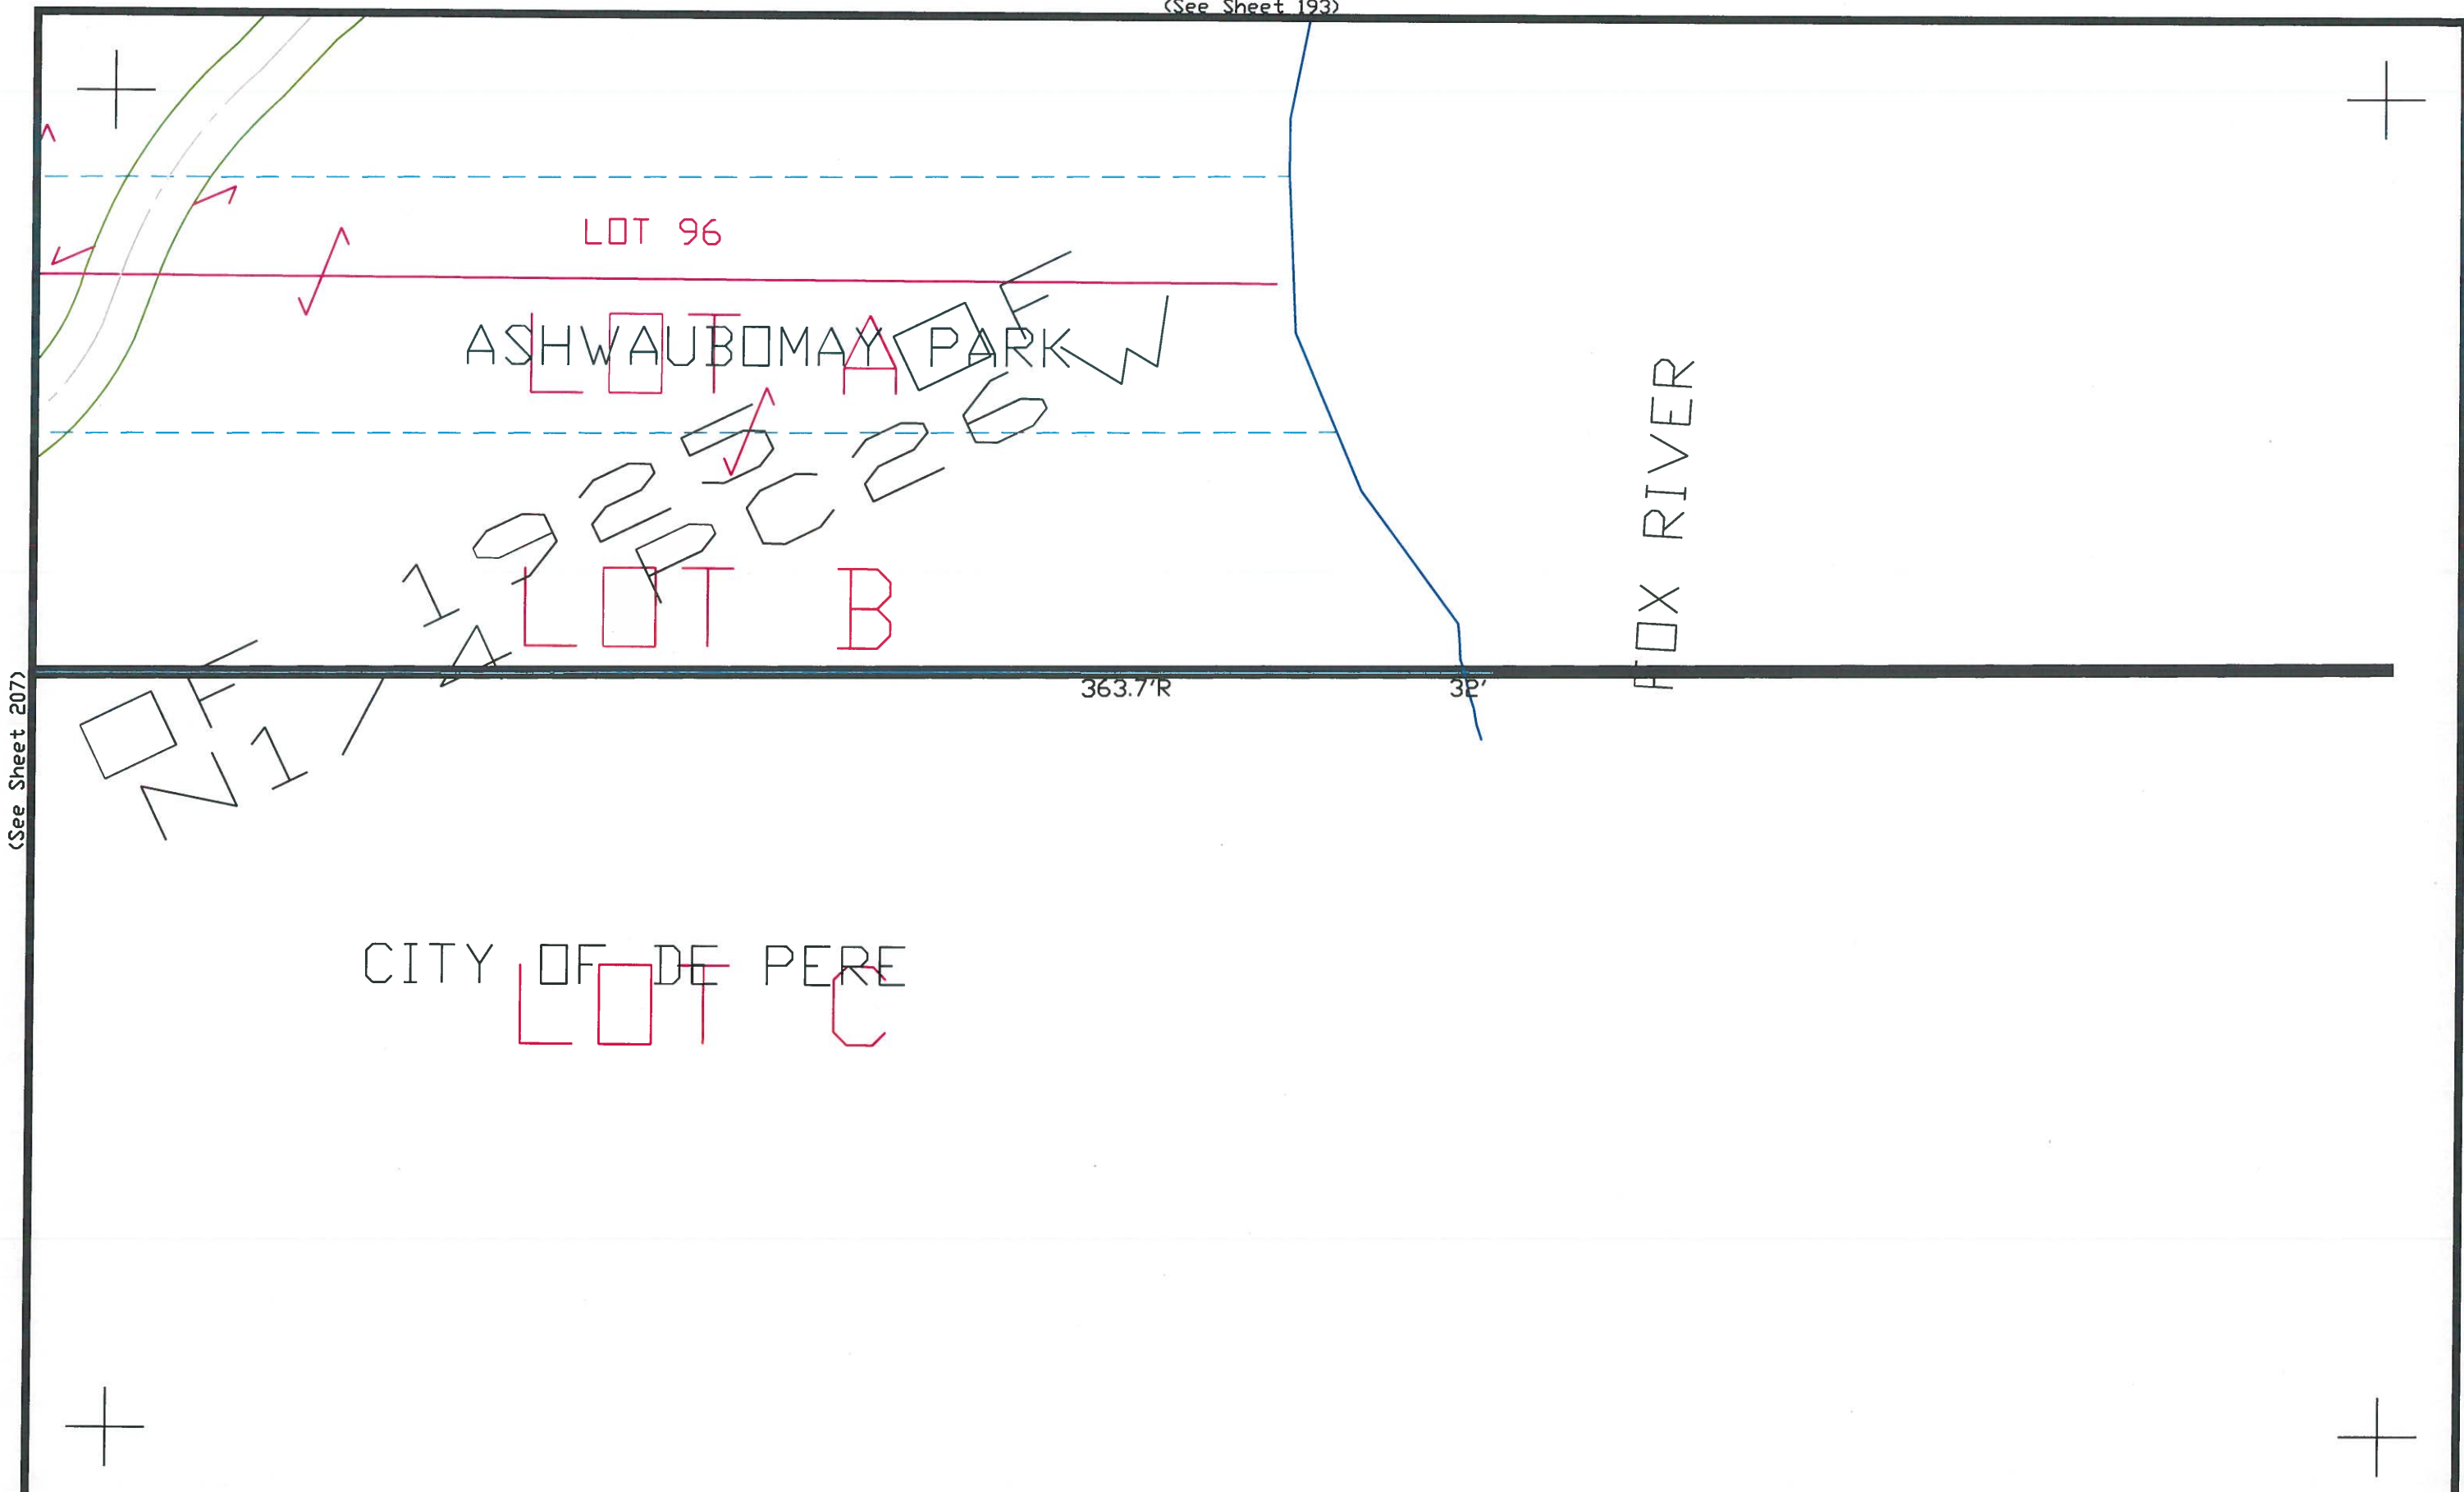

(See Sheet 207)


CITY OF DE PERE

This is a compilation of records and data located in various county offices and is to be used for reference purposes only. The map is controlled by the field measurements between the corners of the Public Land Survey System and the parcels are mapped from available records which may not precisely fit field conditions. Brown County is not responsible for any inaccuracies.

Scale 1" = 100'

© 2000 BROWN COUNTY SURVEY DEPT.
This map was created by the Brown County Survey Department with funding provided by the Village of Ashwaubenon and the Wisconsin Land Information Program.

Village of Ashwaubenon
Brown County Plot Date: 12/6/2000
RPL Office Drafter: D PHELPS

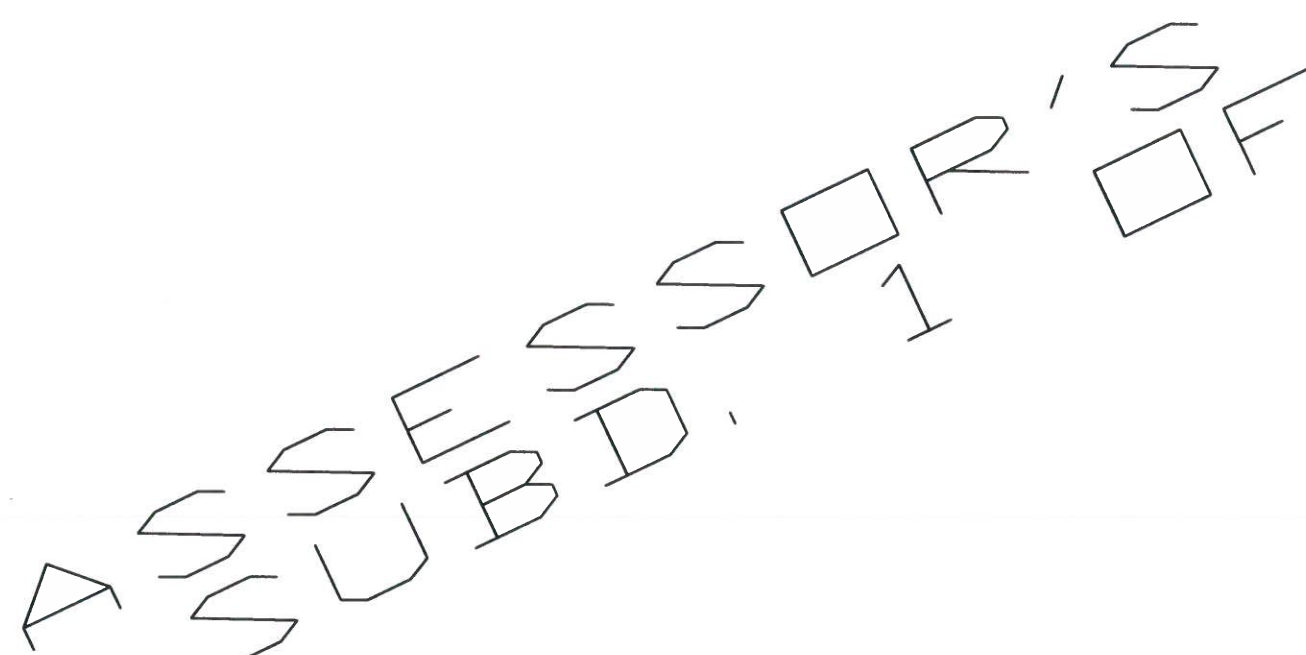


N

This map was created by the Brown County Survey Department with funding provided by the Village of Ashwaubenon and the Wisconsin Land Information Program.

Brown County Plot Date: 10/7/13
RPL Office Drafter: D PHELPS

207

(See Sheet 209)

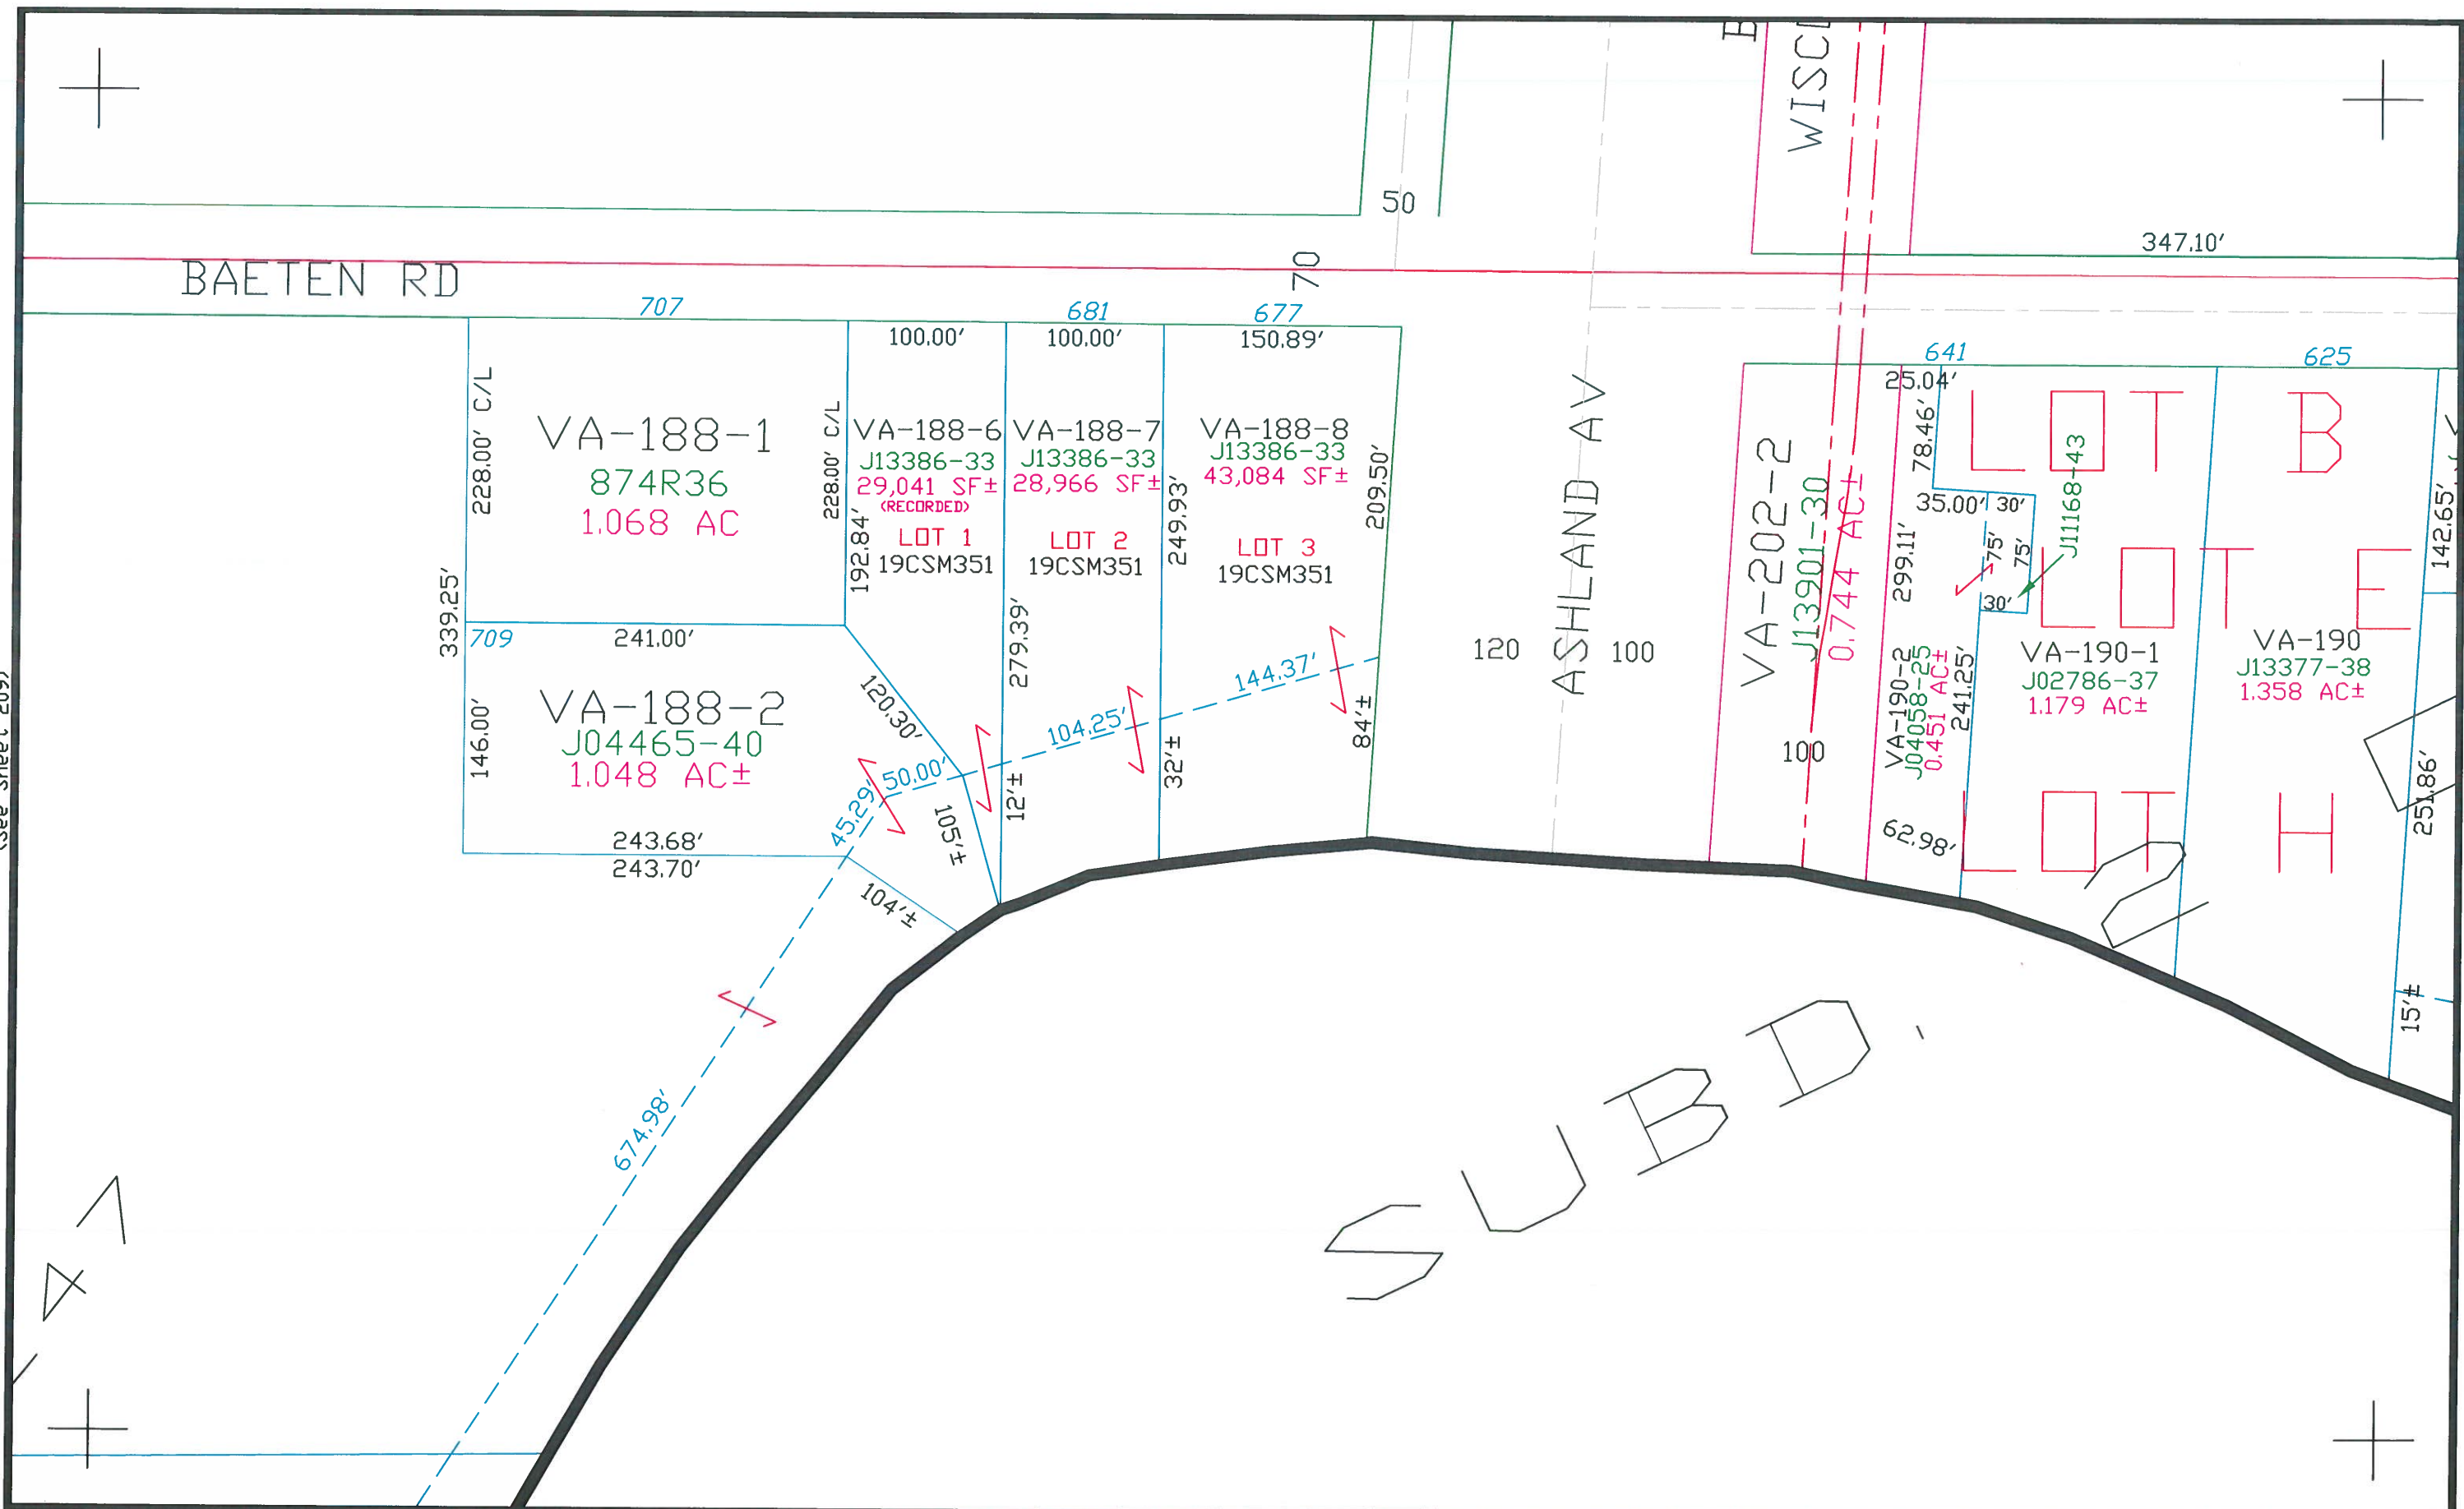

(See Sheet 207)

This is a compilation of records and data located in various county offices and is to be used for reference purposes only. The map is controlled by the field measurements between the corners of the Public Land Survey System and the parcels are mapped from available records which may not precisely fit field conditions. Brown County is not responsible for any inaccuracies.

Scale 1" = 100'

(See Sheet 217)

This map was created by the Brown County Survey Department with funding provided by the Village of Ashwaubenon and the Wisconsin Land Information Program.

Village of Ashwaubenon

Brown County Plot Date: 7/6/09
RPL Office Drafter: T LESLIE


208



(See Sheet 218)

Village of Ashwaubenon

Brown County Plot Date: 3/18/09
RPL Office Drafter: D PHELPS

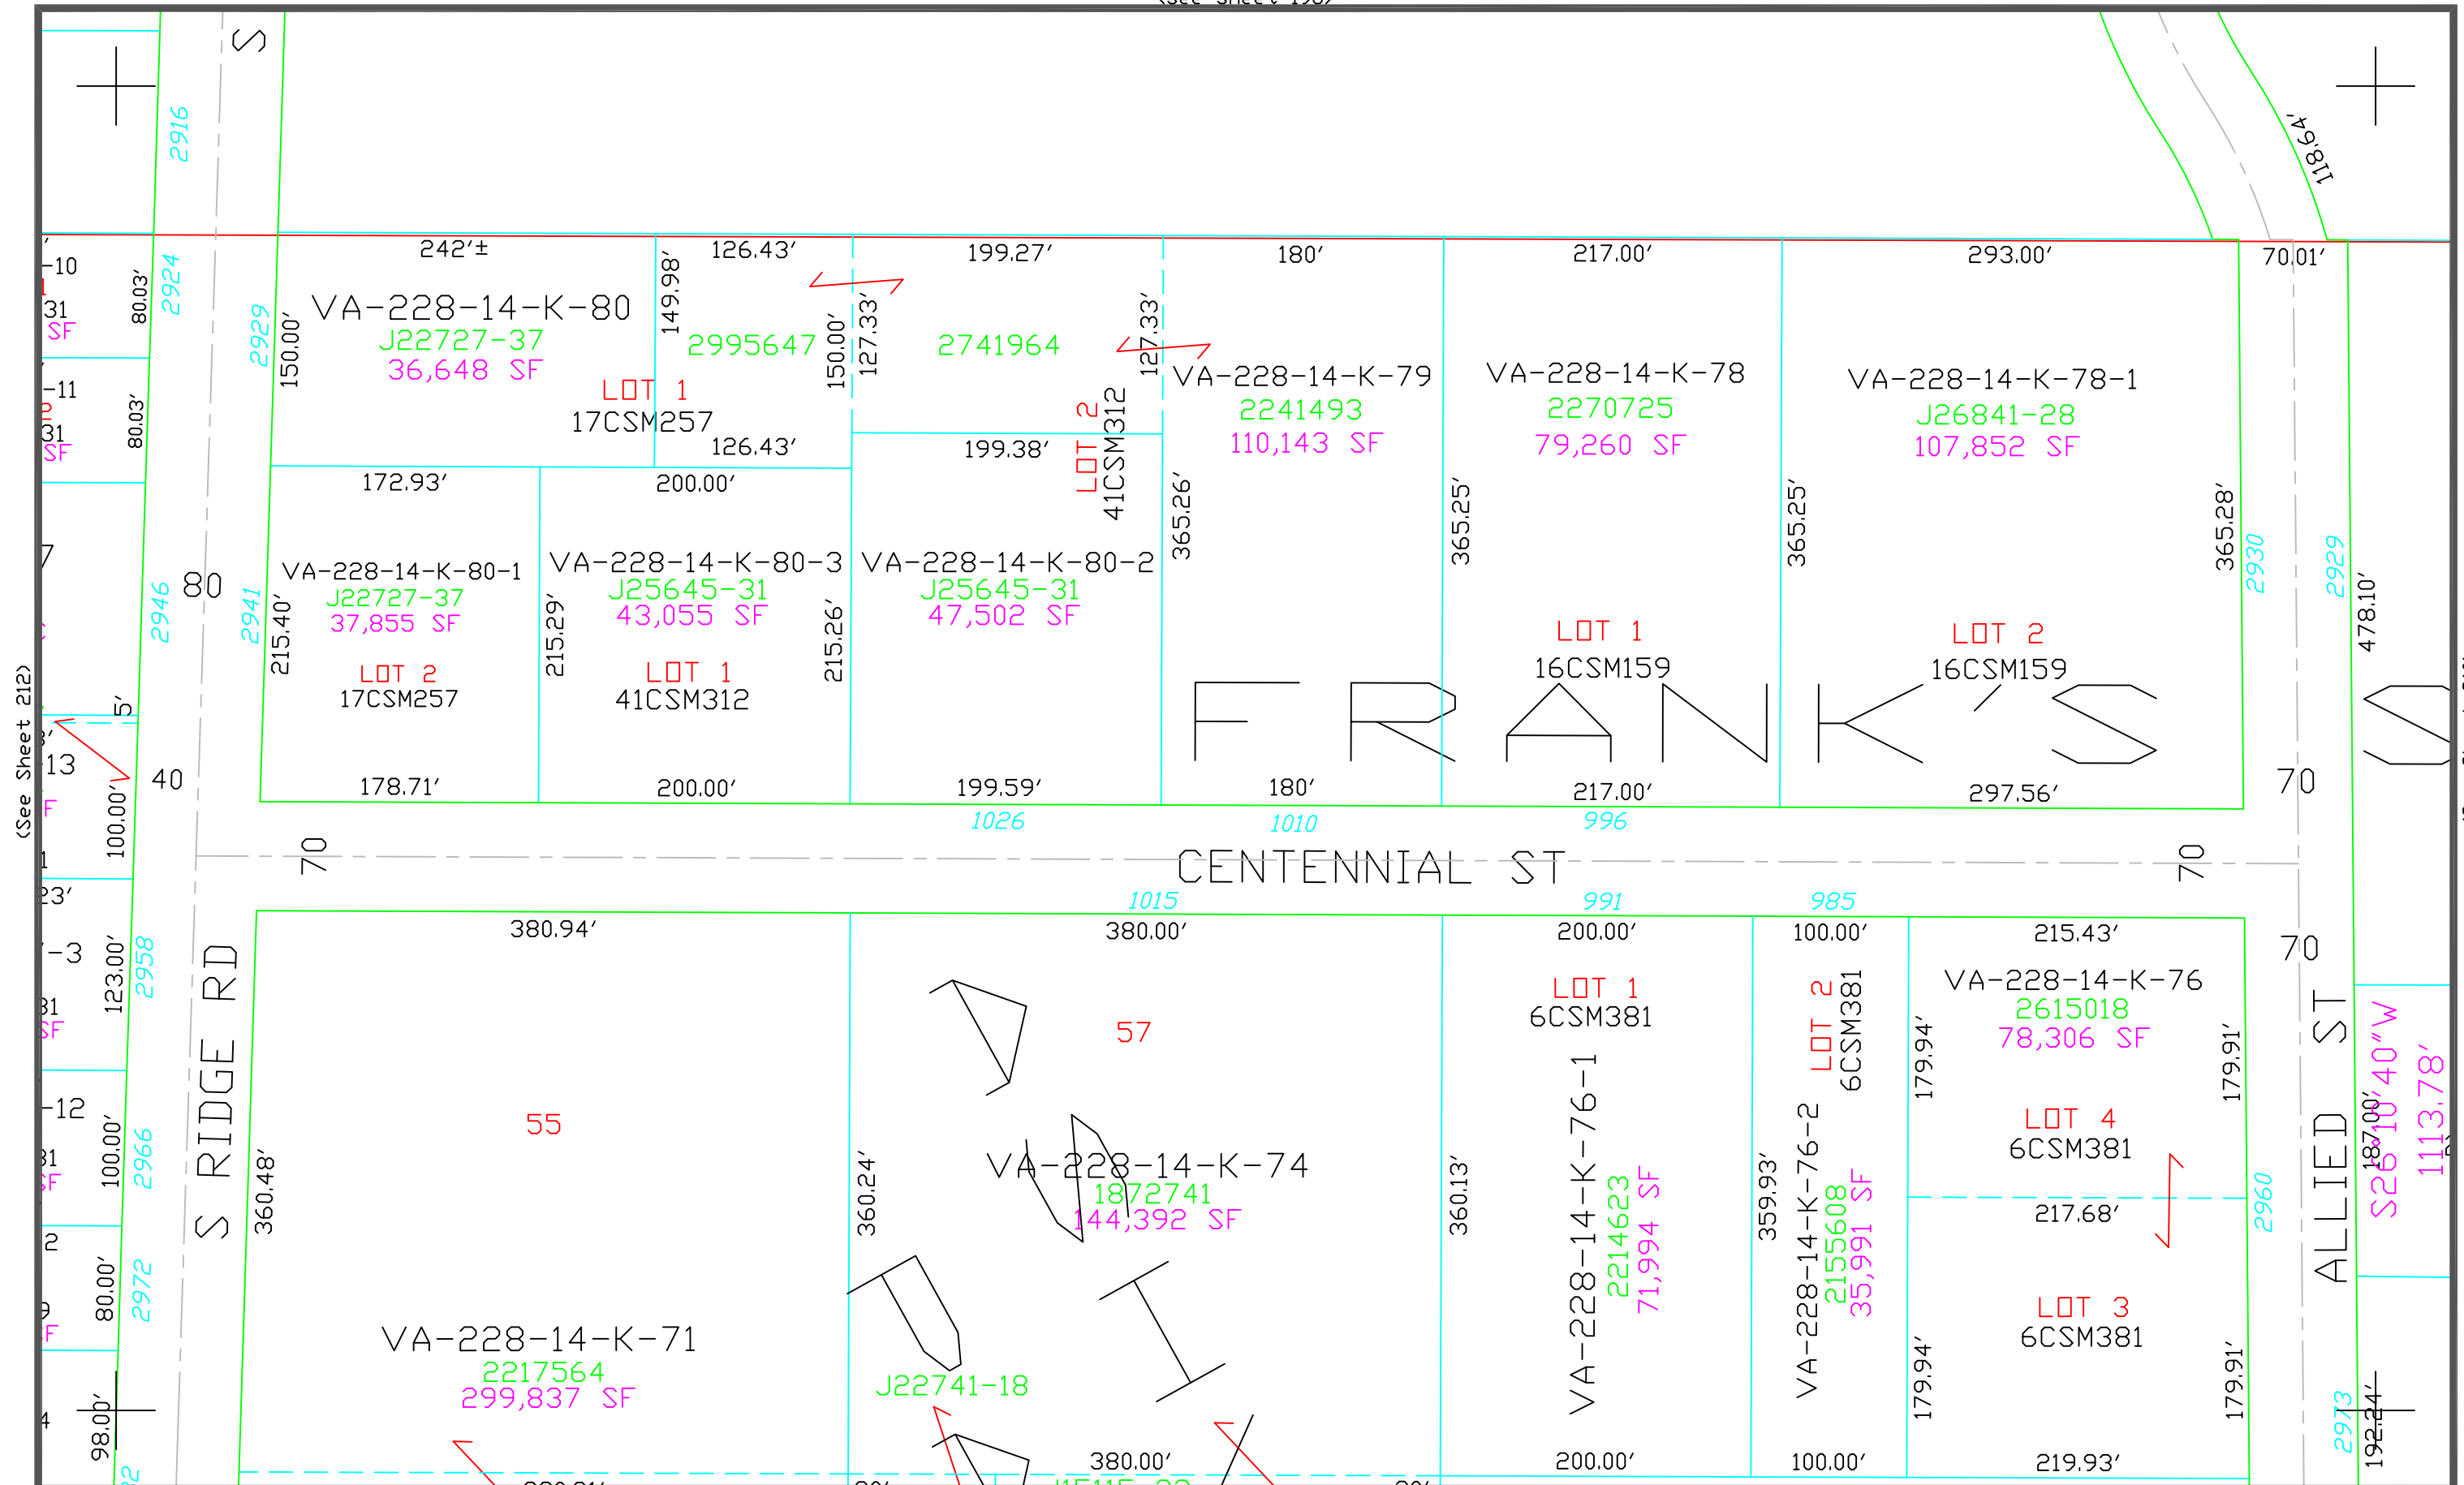

(See Sheet 212)

(See Sheet 210)

This is a compilation of records and data located in various county offices and is to be used for reference purposes only. The map is controlled by the field measurements between the corners of the Public Land Survey System and the parcels are mapped from available records which may not precisely fit field conditions. Brown County is not responsible for any inaccuracies.




Scale 1" = 100'

(See Sheet 220)

© 2022 BROWN COUNTY SURVEY DEPT.
This map was created by the Brown County Survey Department with funding provided by the Village of Ashwaubenon and the Wisconsin Land Information Program.


Village of Ashwaubenon

Brown County Plot Date: 3/29/2022
RPL Office Drafter: T LESLIE

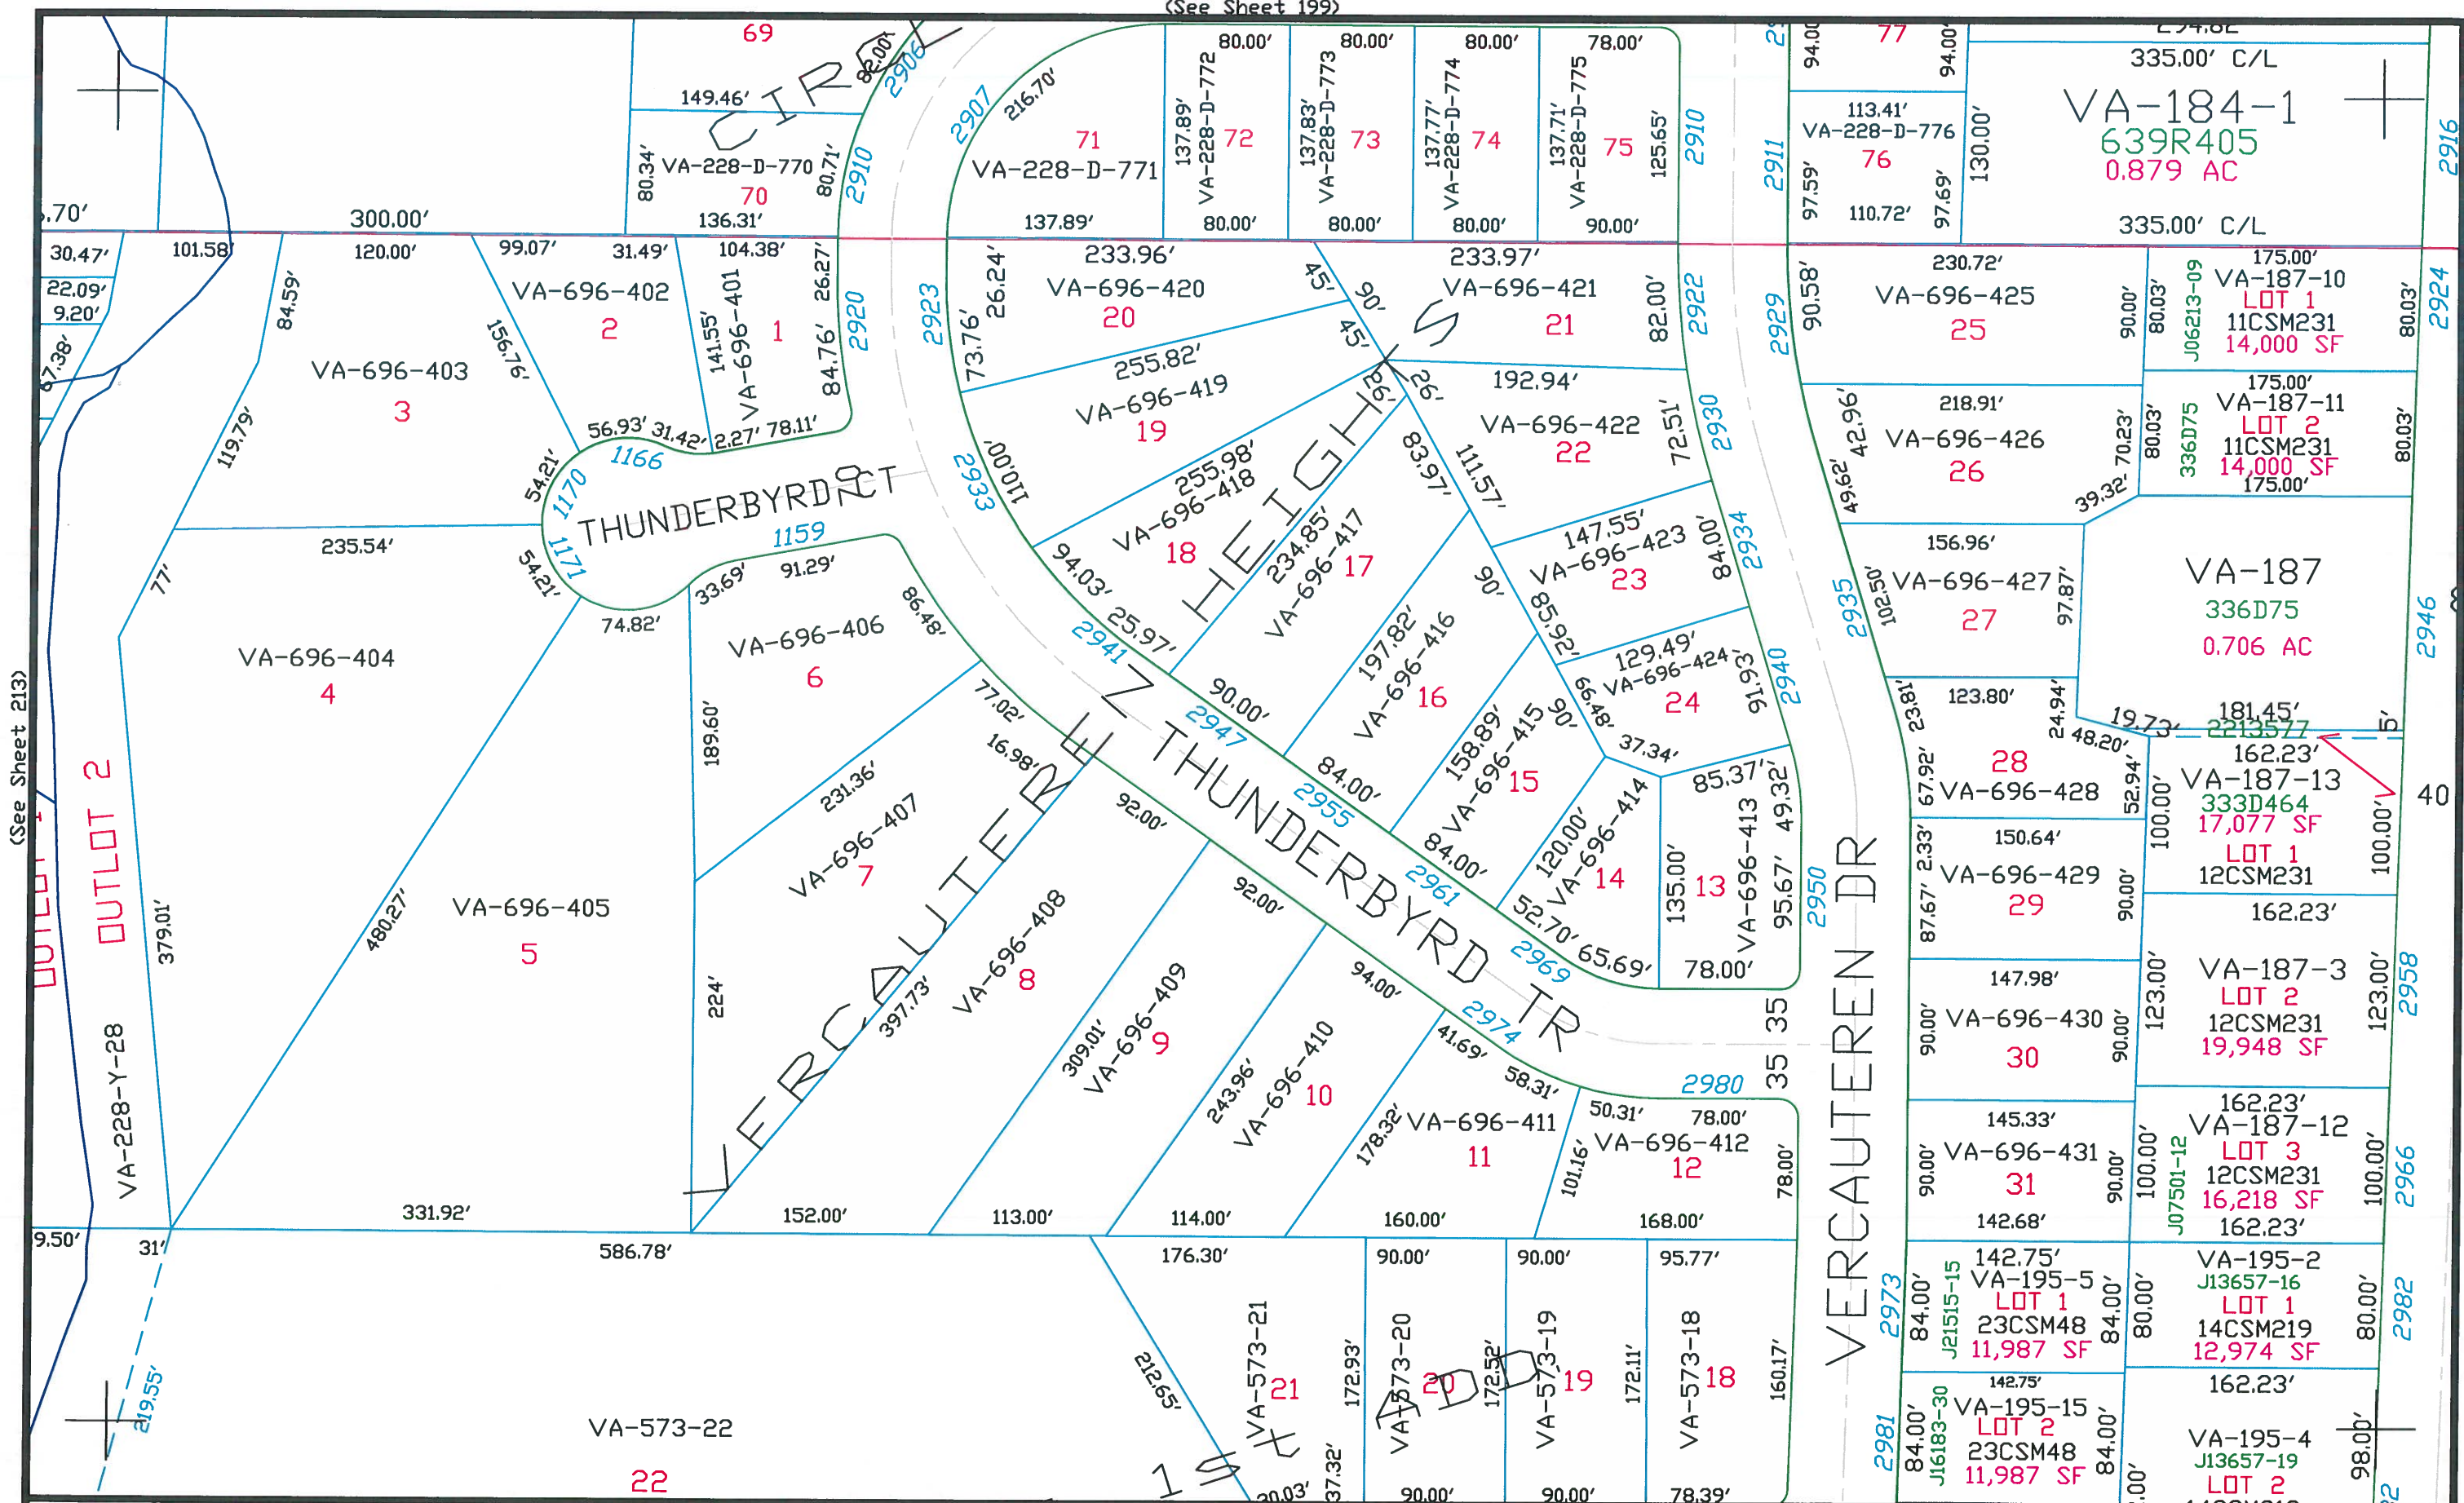

(See Sheet 211)

Village of Ashwaubenon 212
Brown County Plot Date: 9/14/05
with funding RPL Office Drafter: D PHELPS
Information Program.

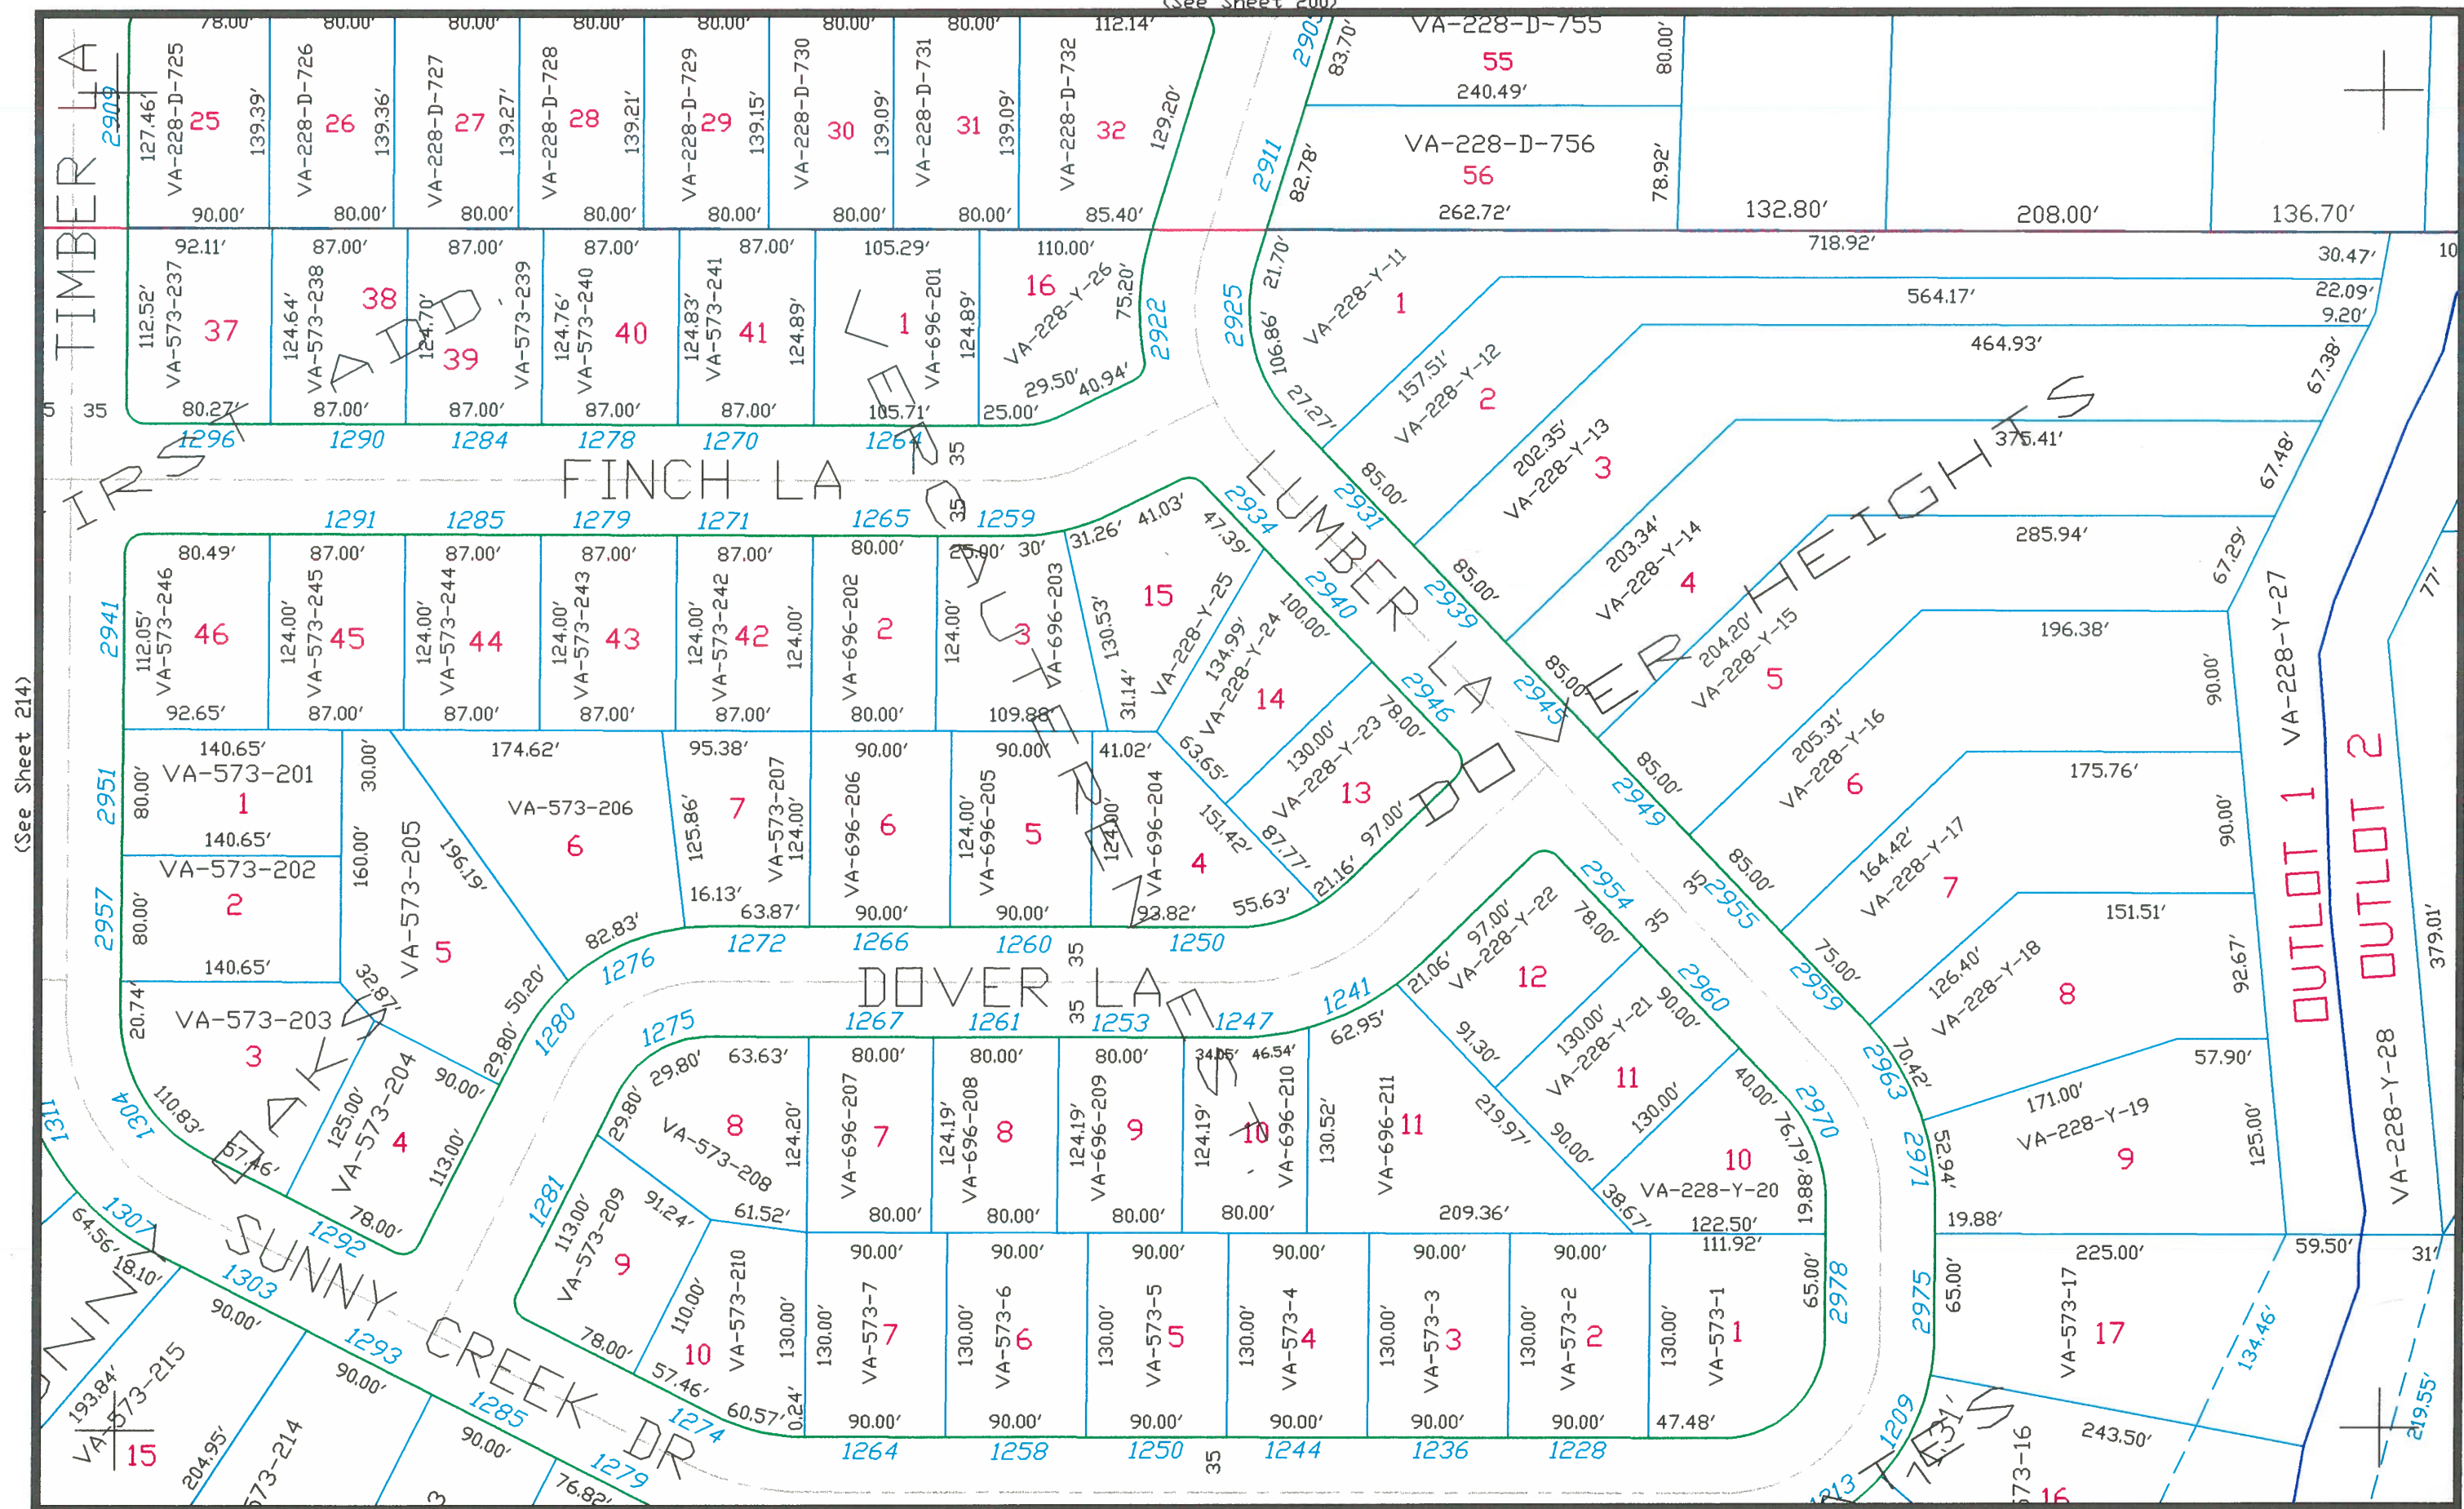

(See Sheet 214)

(See Sheet 212)

This is a compilation of records and data located in various county offices and is to be used for reference purposes only. The map is controlled by the field measurements between the corners of the Public Land Survey System and the parcels are mapped from available records which may not precisely fit field conditions. Brown County is not responsible for any inaccuracies.



(See Sheet 222)

Scale 1" = 100'

This map was created by the Brown County Survey Department with funding provided by the Village of Ashwaubenon and the Wisconsin Land Information Program.
© 1994 Brown County Survey Department, Green Bay, WI 54305


Village of Ashwaubenon 213
Plot date: 11/17/94

(See Sheet 223)

Brown County Plot Date: 9/24/04
RPL Office Drafter: T LESLIE

$$\text{Scale } 1'' = 100'$$

This map was created by the Brown County Survey Department with funding provided by the Village of Ashwaubenon and the Wisconsin Land Information Program.

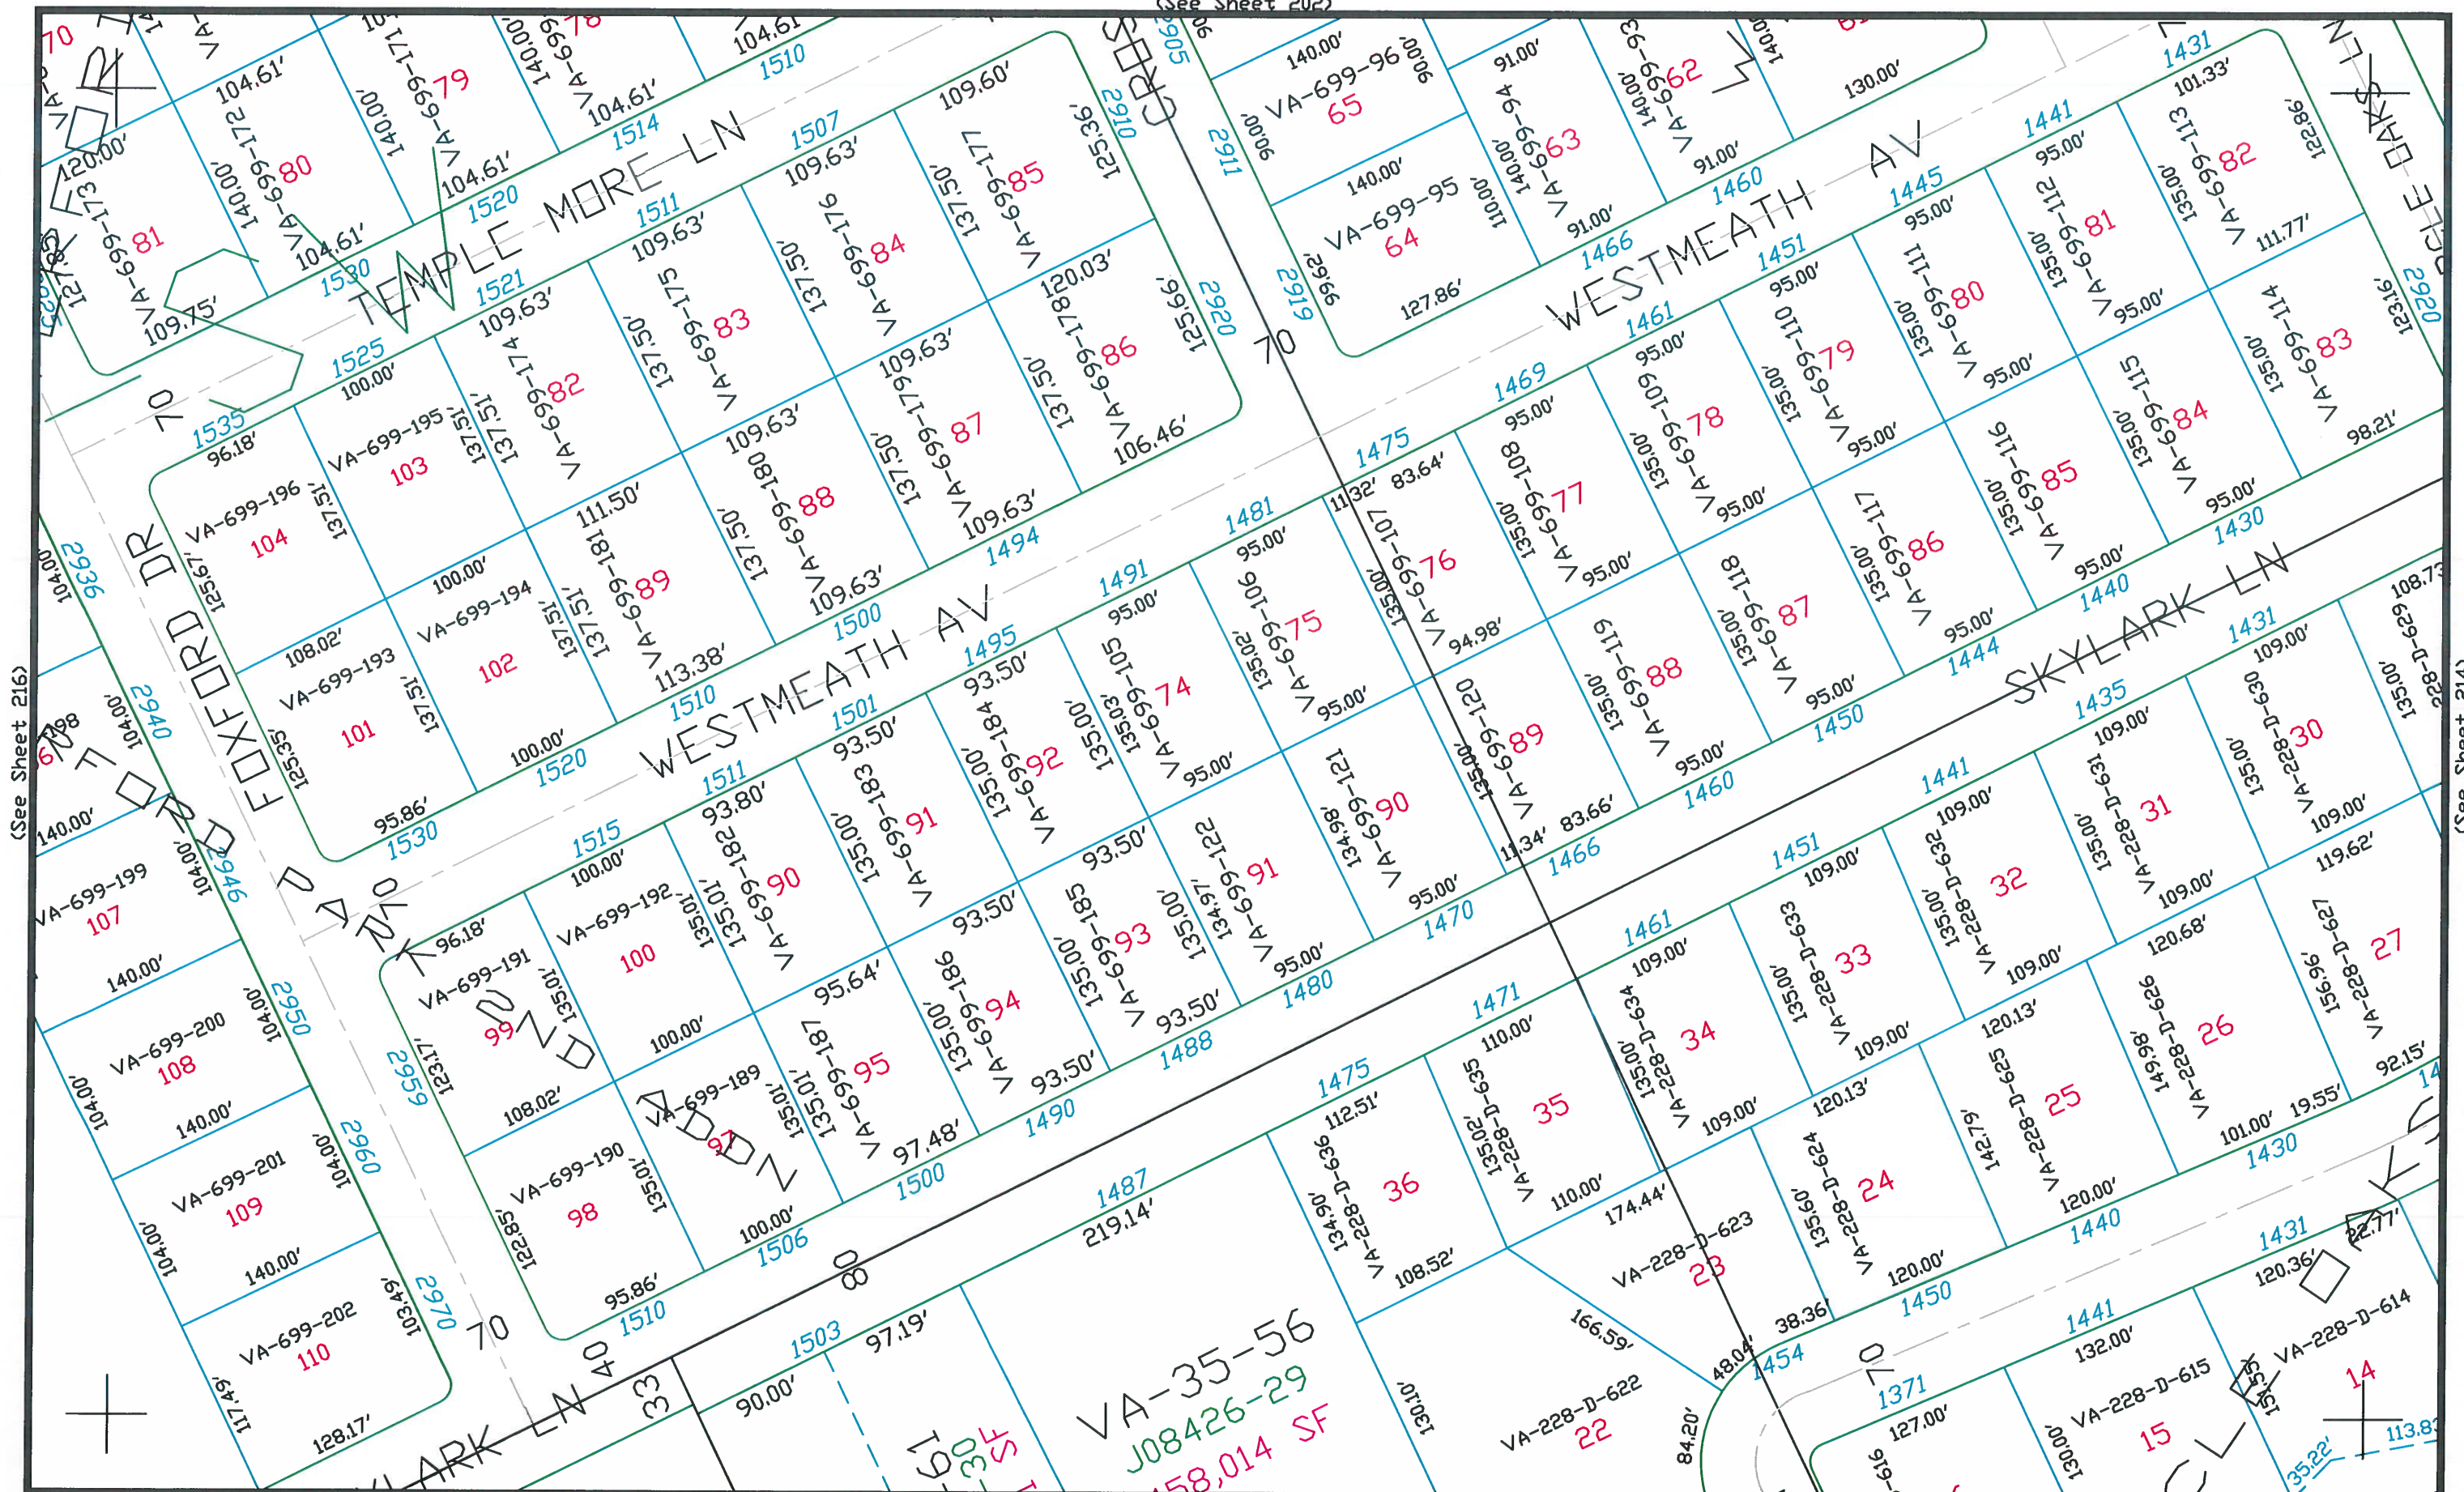

(See Sheet 216)

(See Sheet 214)

This is a compilation of records and data located in various county offices and is to be used for reference purposes only. The map is controlled by the field measurements between the corners of the Public Land Survey System and the parcels are mapped from available records which may not precisely fit field conditions. Brown County is not responsible for any inaccuracies.

Scale 1" = 100'

(See Sheet 224)

This map was created by the Brown County Survey Department with funding provided by the Village of Ashwaubenon and the Wisconsin Land Information Program.

Village of Ashwaubenon 215

Brown County Plot Date: 3/18/08
RPL Office Drafter: D PHELPS

TOWN OF HOBART

DR
PACKERLAND
11920
3462

LEIGH

216


Brown County Plot Date: 8/27/07
RPL Office Drafter: T LESLIE

This is a compilation of records and data located in various county offices and is to be used for reference purposes only. The map is controlled by the field measurements between the corners of the Public Land Survey System and the parcels are mapped from available records which may not precisely fit field conditions. Brown County is not responsible for any inaccuracies.

Scale 1" = 100'

0 100


This map was created by the Brown County Survey Department with funding provided by the Village of Ashwaubenon and the Wisconsin Land Information Program.

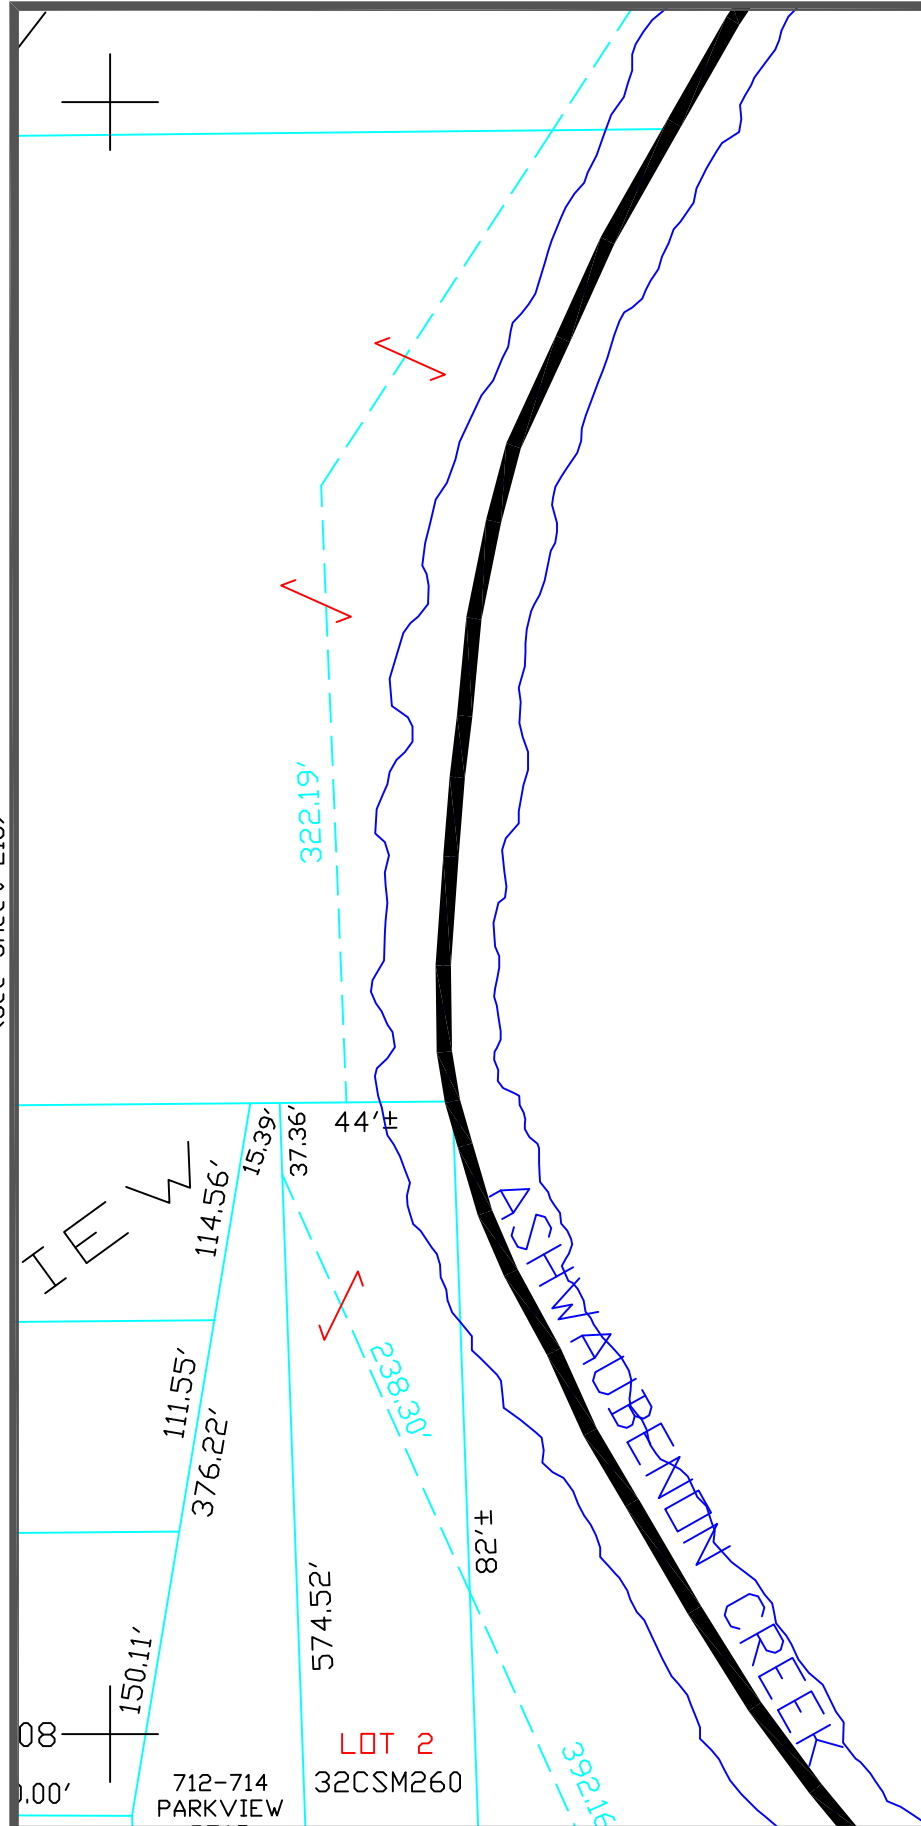

This is a compilation of records and data located in various county offices and is to be used for reference purposes only. The map is controlled by the field measurements between the corners of the Public Land Survey System and the parcels are mapped from available records which may not precisely fit field conditions. Brown County is not responsible for any inaccuracies.



Scale 1" = 100'

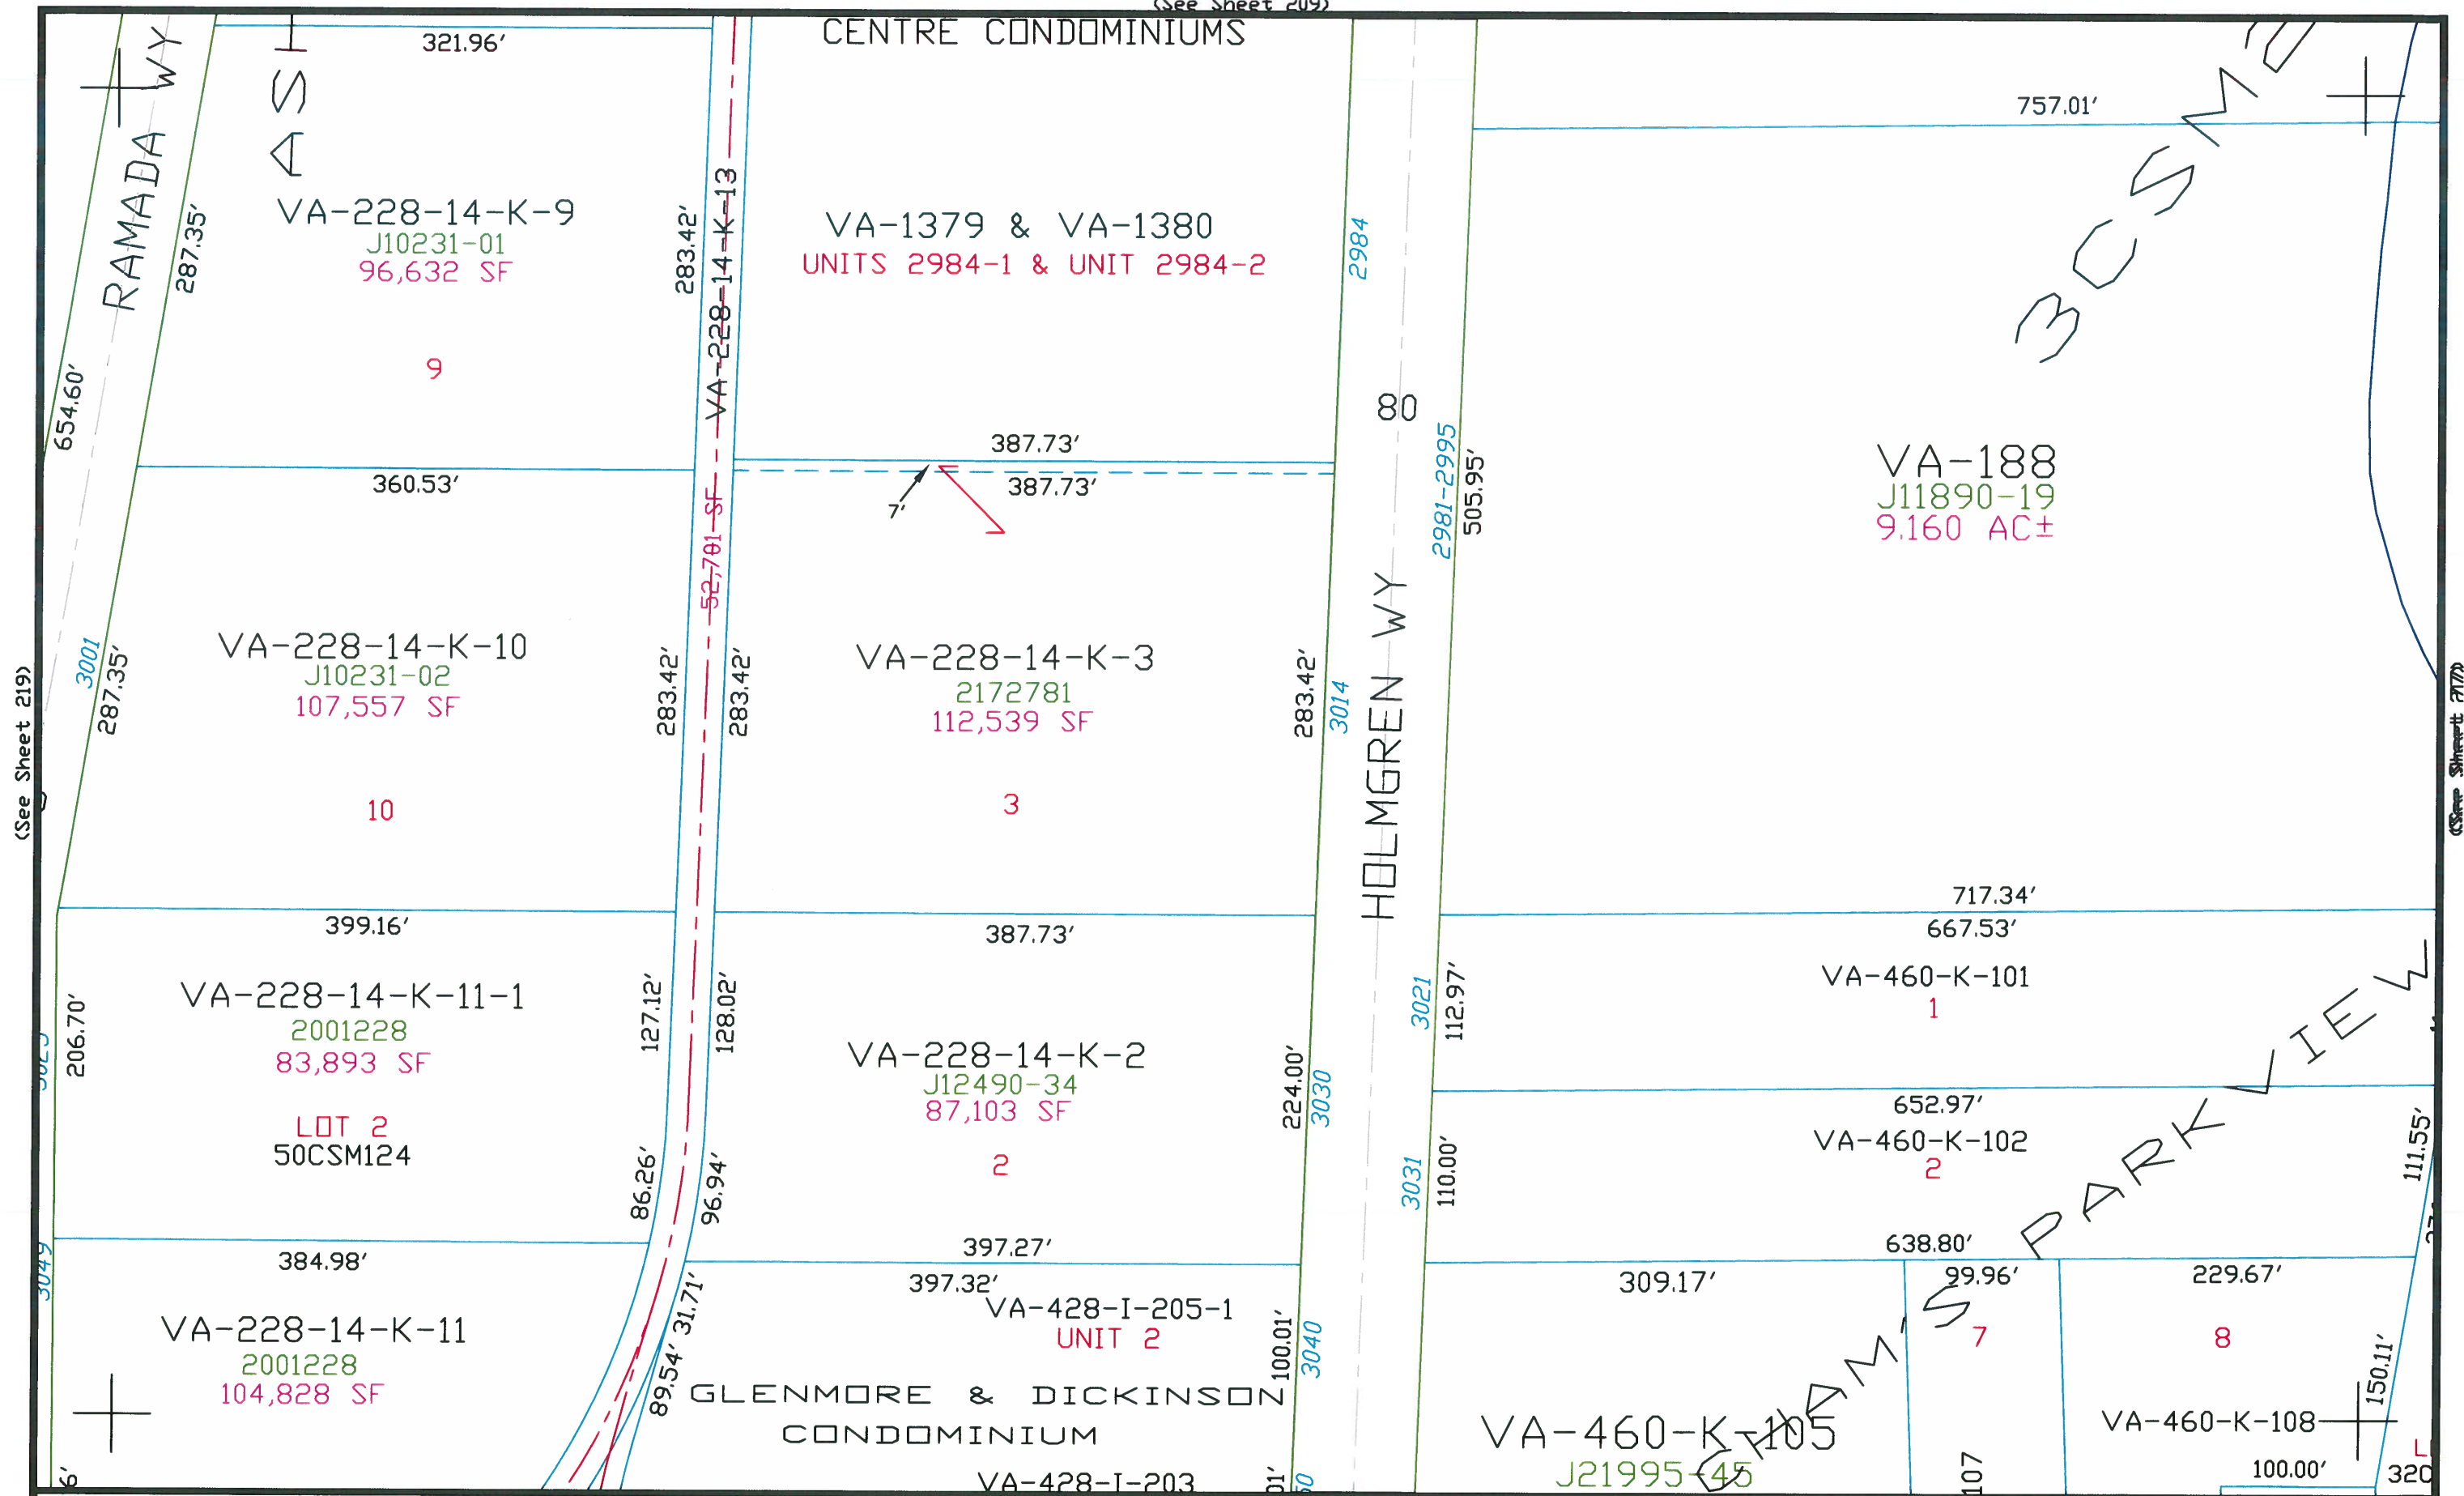




(See Sheet 228)

This map was created by the Brown County Survey Department with funding provided by the Village of Ashwaubenon and the Wisconsin Land Information Program.

Brown County Plot Date: 2/25/13
RPL Office Drafter: D PHELPS


(See Sheet 213)

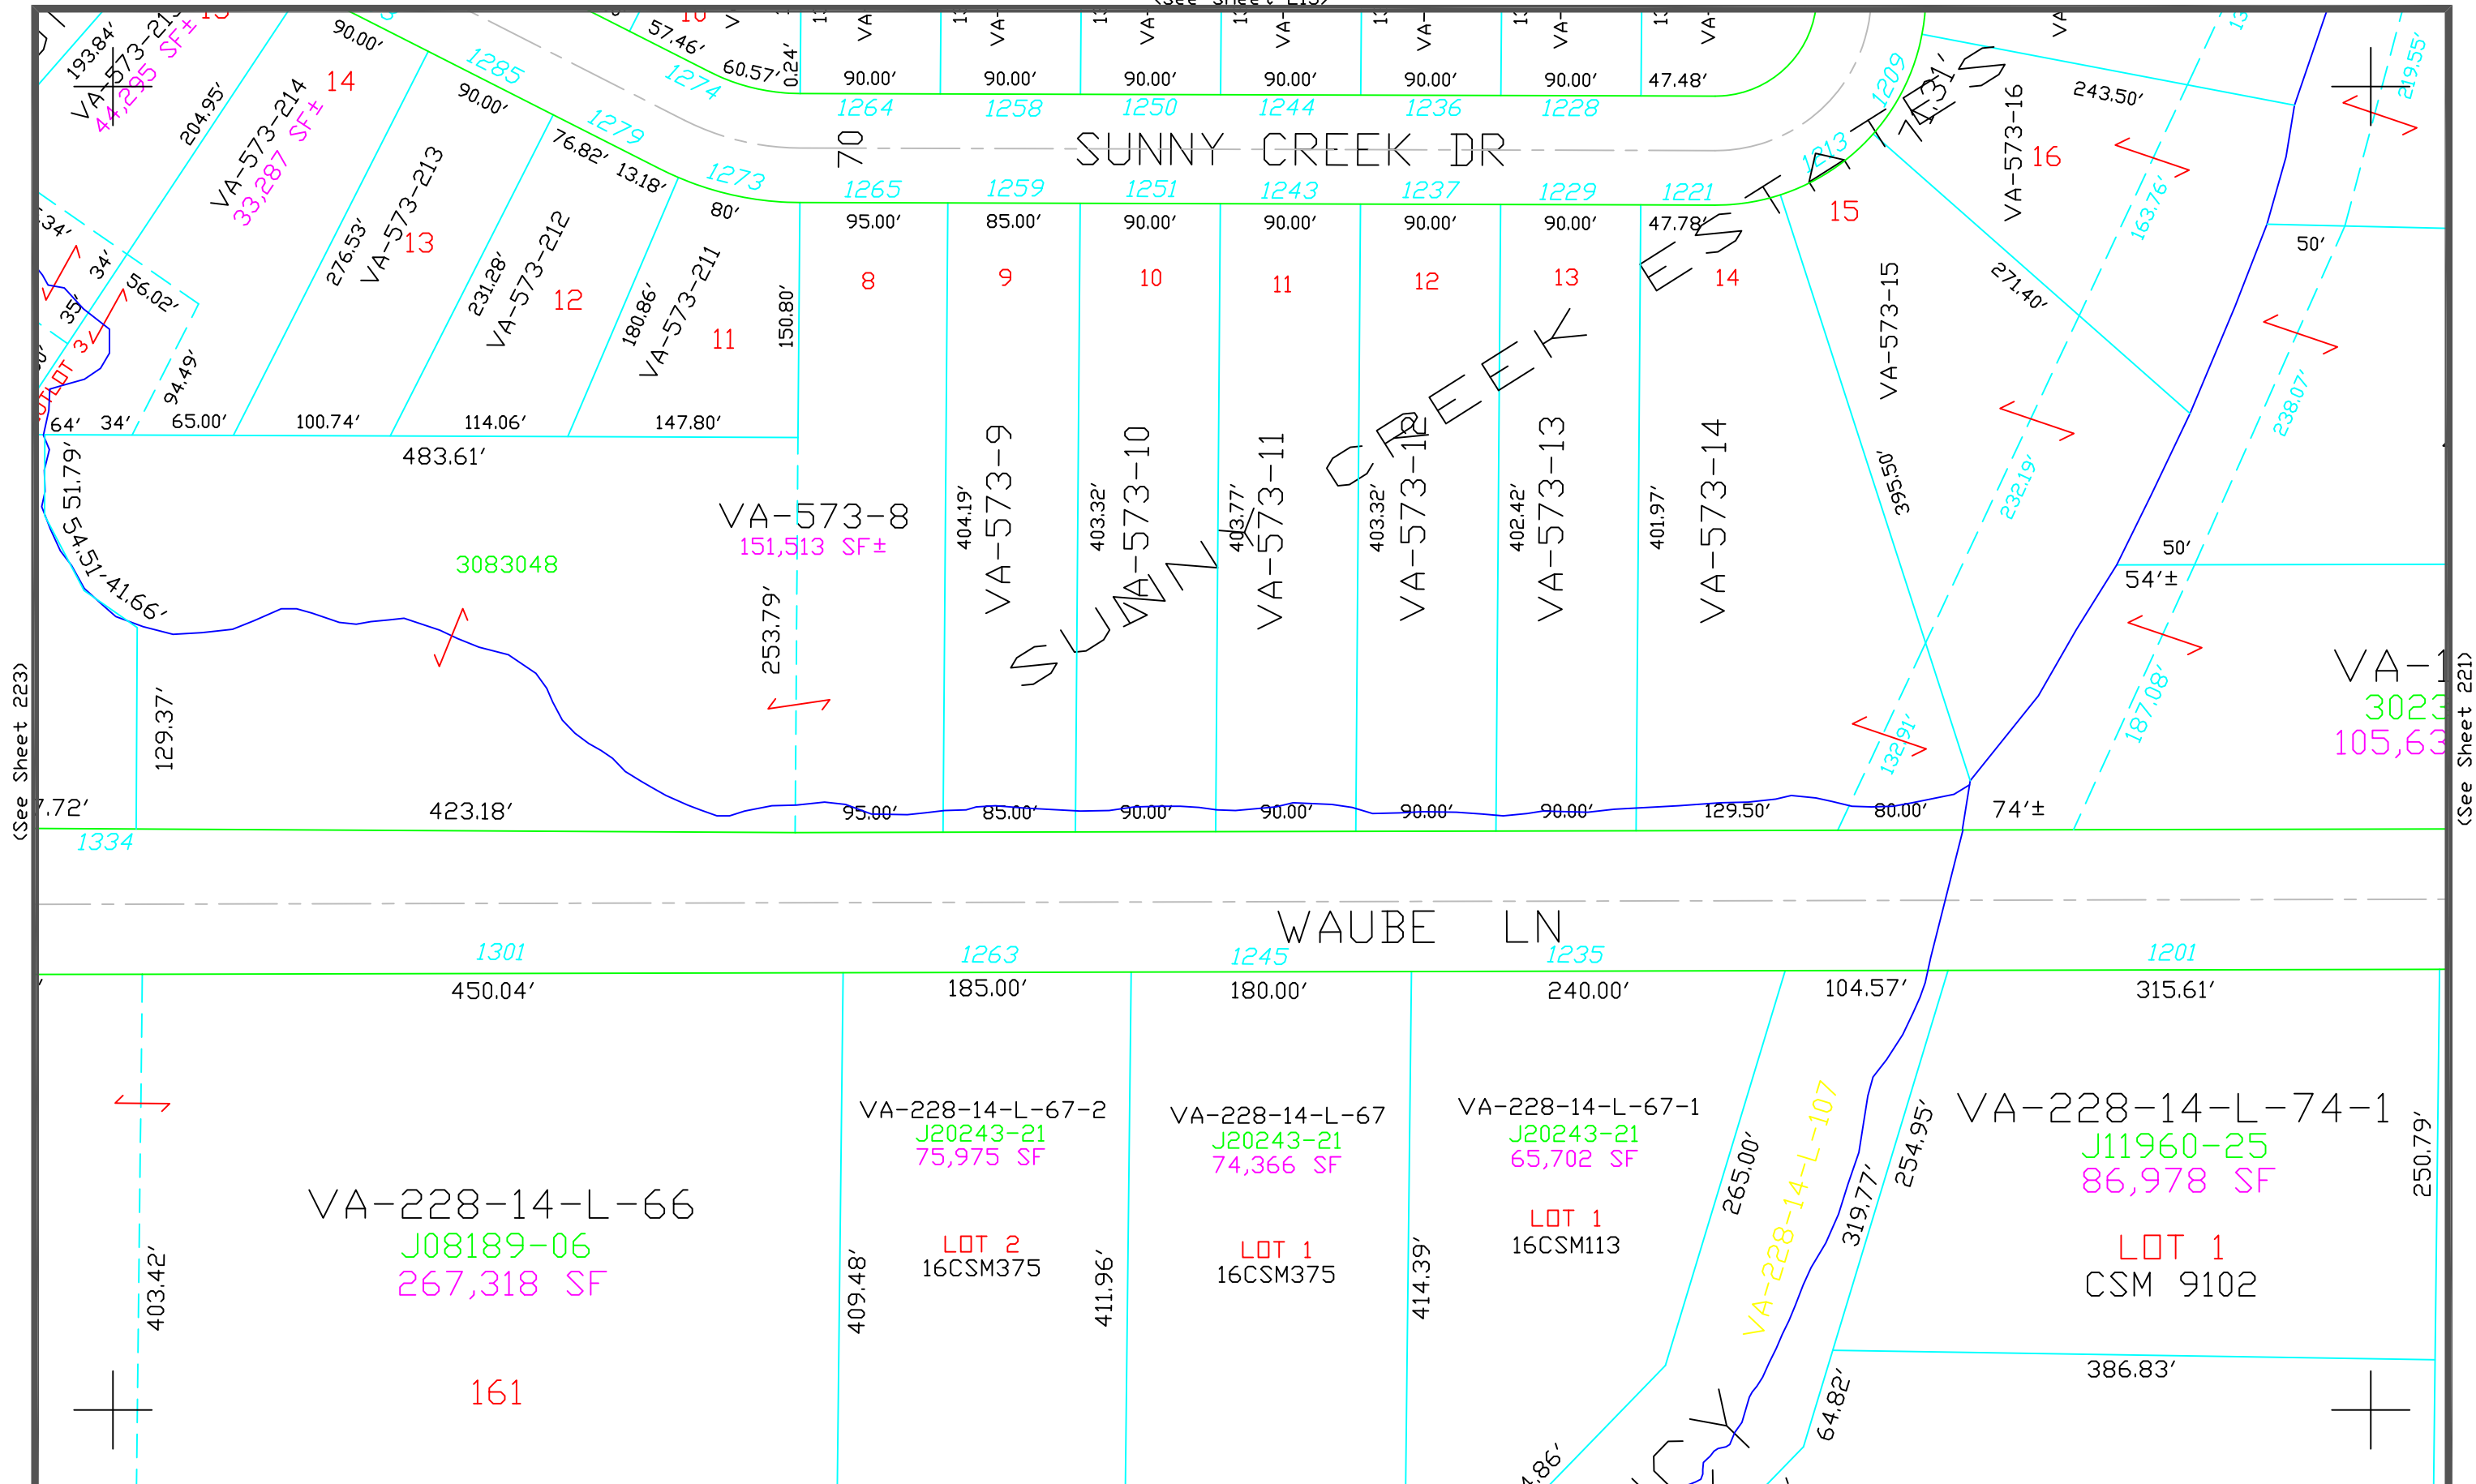

(See Sheet 223)

(See Sheet 221)

This is a compilation of records and data located in various county offices and is to be used for reference purposes only. The map is controlled by the field measurements between the corners of the Public Land Survey System and the parcels are mapped from available records which may not precisely fit field conditions. Brown County is not responsible for any inaccuracies.

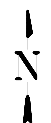


Scale 1" = 100'

(See Sheet 231)

© 2024 BROWN COUNTY SURVEY DEPT.
This map was created by the Brown County Survey Department with funding provided by the Village of Ashwaubenon and the Wisconsin Land Information Program.

Village of Ashwaubenon 222

Brown County Plot Date: 12/31/2024
RPL Office Drafter: T LESLIE

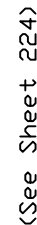

(See Sheet 222)

N

0 100


This map was created by the Brown County Survey Department with funding provided by the Village of Ashwaubenon and the Wisconsin Land Information Program.

Brown County Plot Date: 12/31/2024
RPL Office Drafter: T LESLIE

(See Sheet 215)

(See Sheet 225 & HOBART 102)

(See Sheet 223)

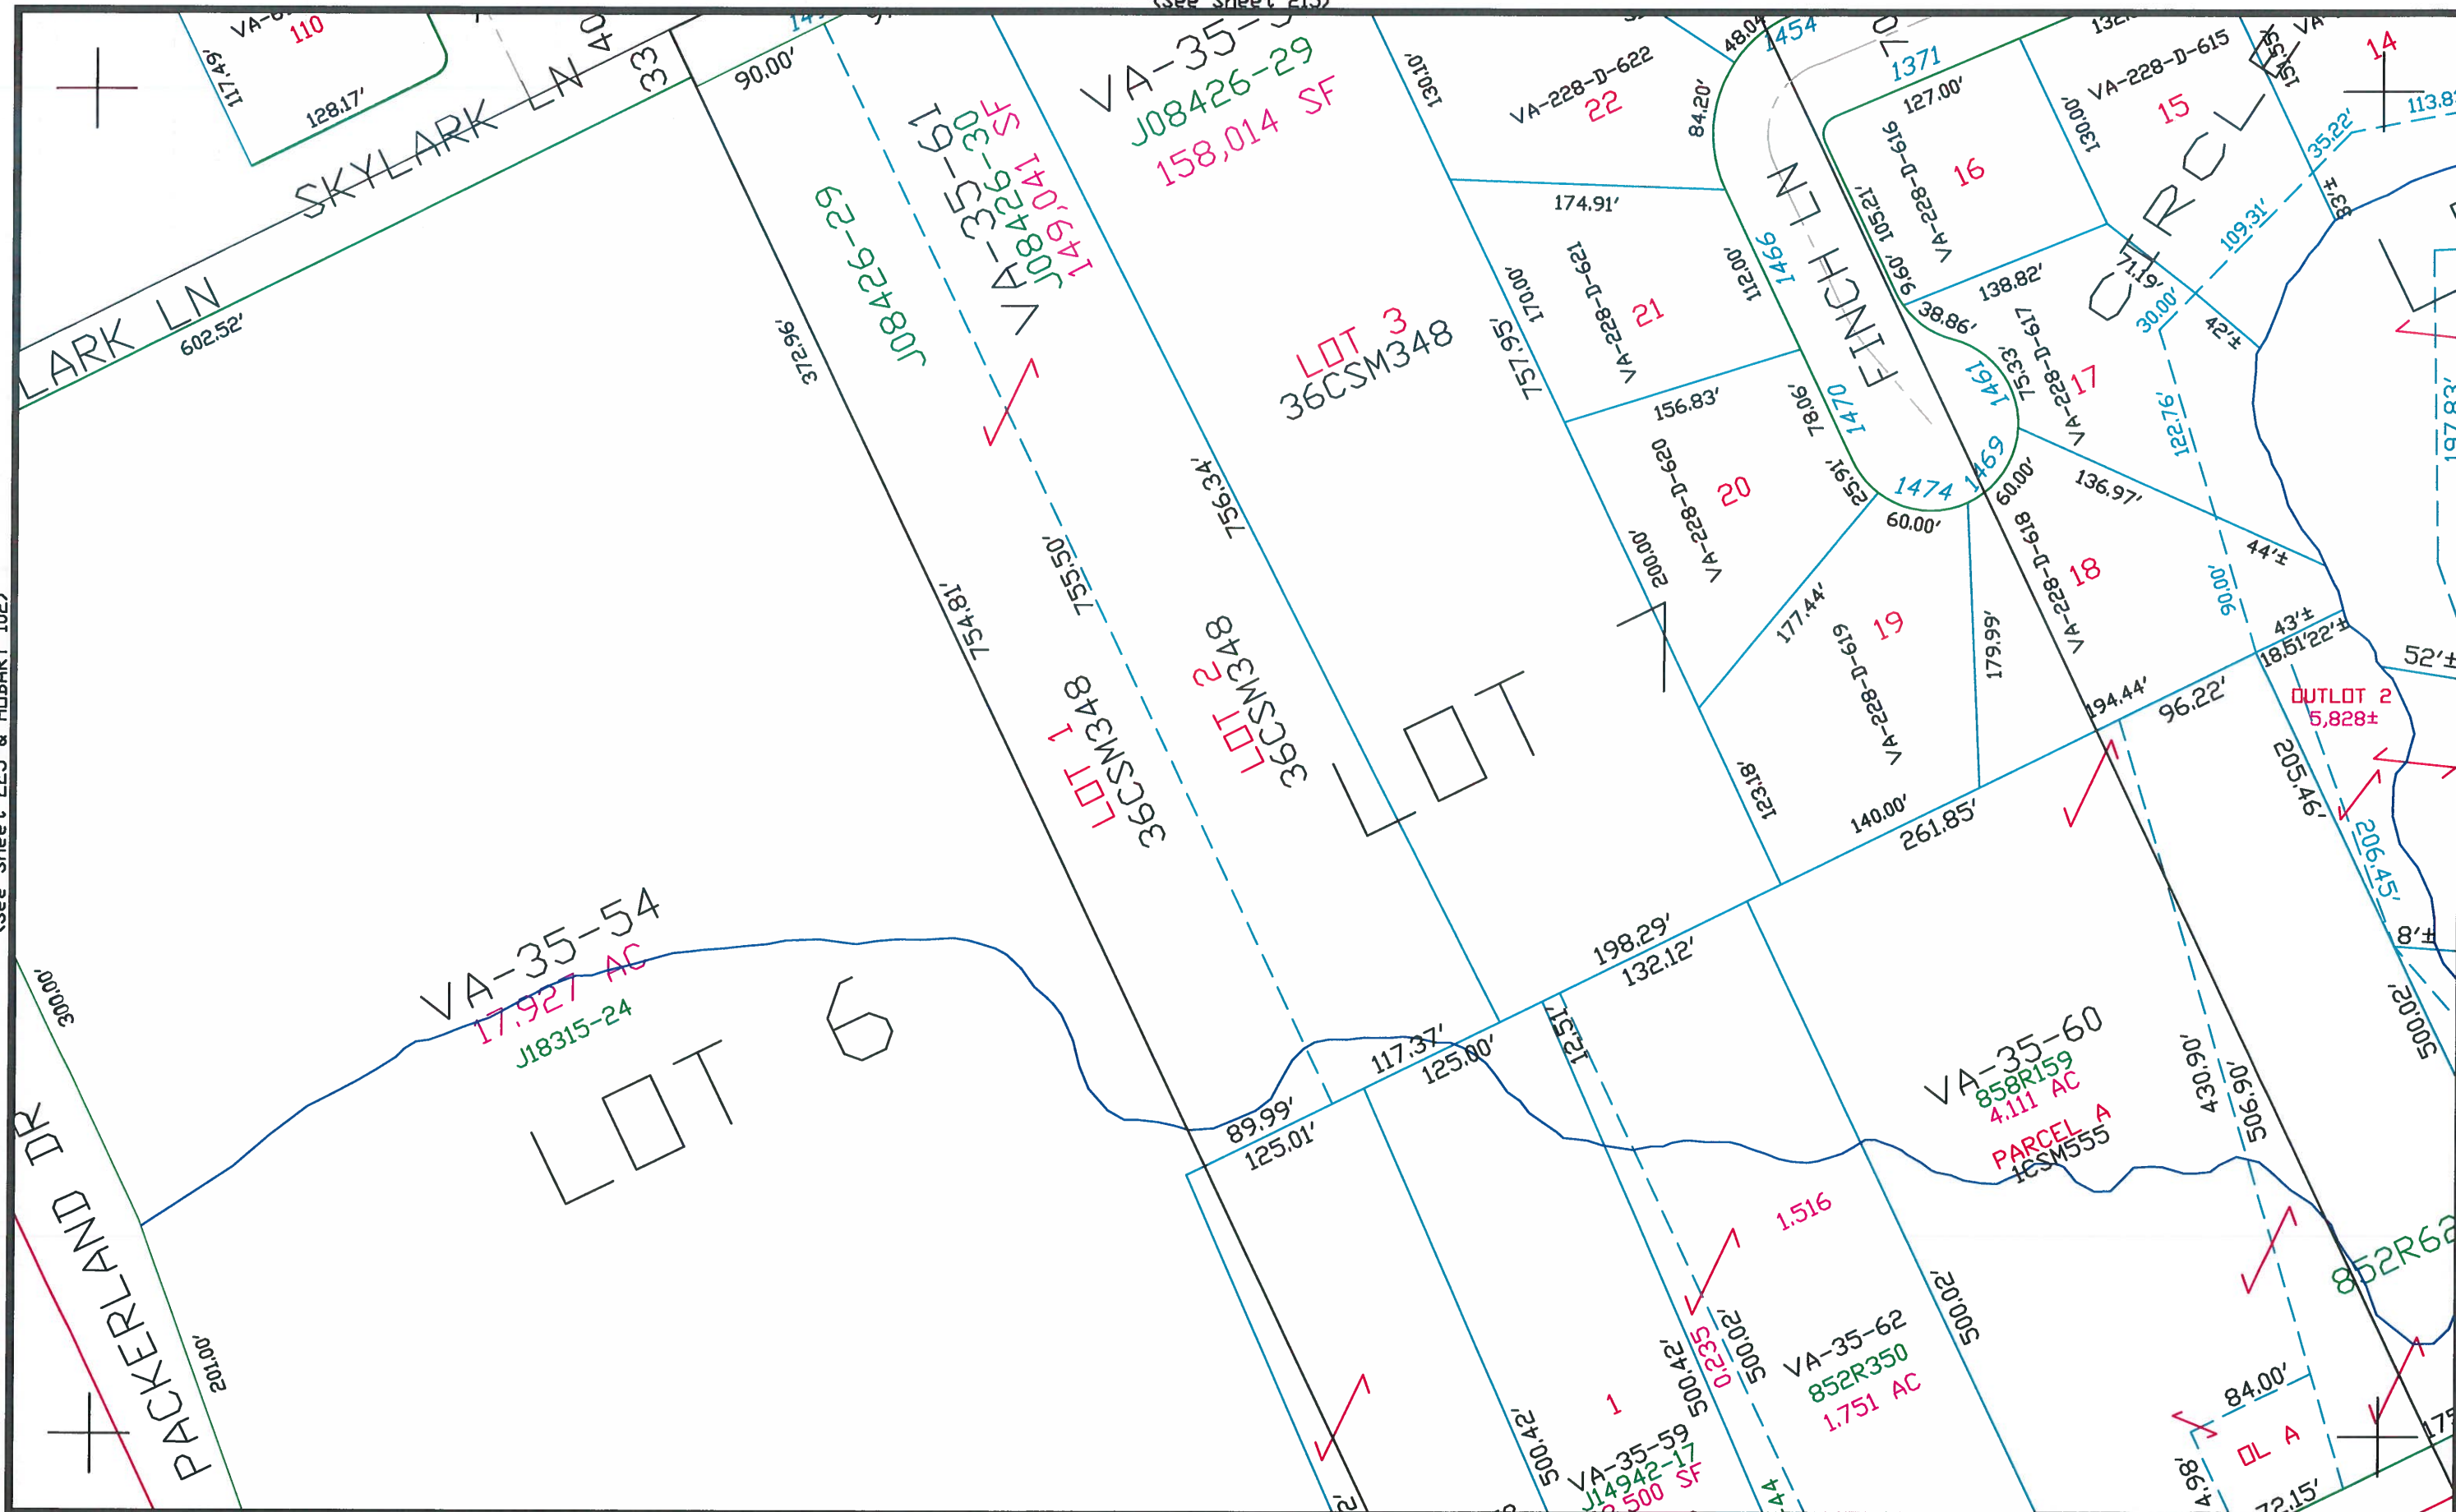

This is a compilation of records and data located in various county offices and is to be used for reference purposes only. The map is controlled by the field measurements between the corners of the Public Land Survey System and the parcels are mapped from available records which may not precisely fit field conditions. Brown County is not responsible for any inaccuracies.

Scale 1" = 100'

(See Sheet 233)

This map was created by the Brown County Survey Department with funding provided by the Village of Ashwaubenon and the Wisconsin Land Information Program.

Village of Ashwaubenon

Brown County Plot Date: 3/18/08
RPL Office Drafter: D PHELPS

224

VILLAGE OF HOBART

R/W VARIES

33 SKYLARK

59.79'

52.05'

101.98'

300.00'

SKYLARK AND RD


This is a compilation of records and data located in various county offices and is to be used for reference purposes only. The map is controlled by the field measurements between the corners of the Public Land Survey System and the parcels are mapped from available records which may not precisely fit field conditions. Brown County is not responsible for any inaccuracies.

Scale 1" = 100'

This map was created by the Brown County Survey Department with funding provided by the Village of Ashwaubenon and the Wisconsin Land Information Program.

Village of Ashwaubenon

Brown County Plot Date: 4/12/06
RPL Office Drafter: T LESLIE

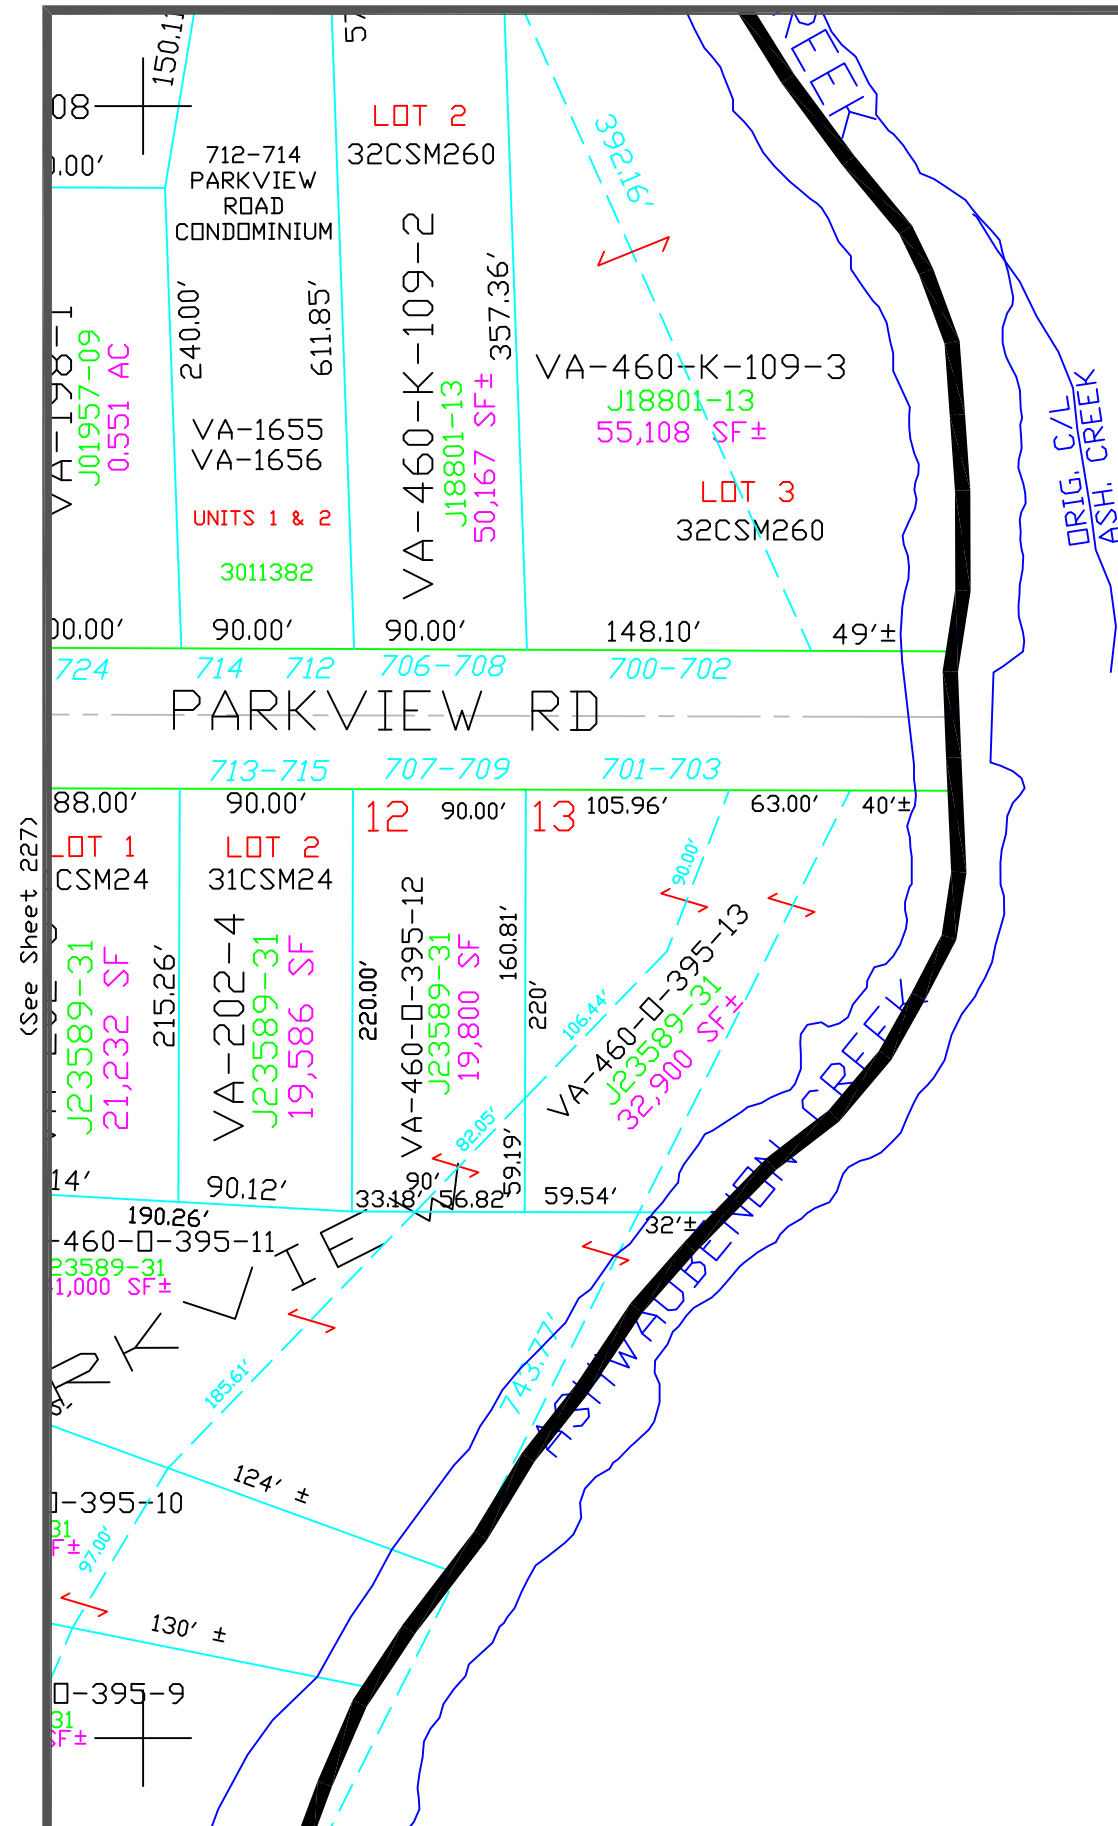

(See Sheet 227)

This is a compilation of records and data located in various county offices and is to be used for reference purposes only. The map is controlled by the field measurements between the corners of the Public Land Survey System and the parcels are mapped from available records which may not precisely fit field conditions. Brown County is not responsible for any inaccuracies.



Scale 1" = 100'

(See Sheet 235)


© 2022 BROWN COUNTY SURVEY DEPT.

This map was created by the Brown County Survey Department with funding provided by the Village of Ashwaubenon and the Wisconsin Land Information Program.

Village of Ashwaubenon

Brown County Plot Date: 8/18/2022
RPL Office Drafter: T LESLIE

226

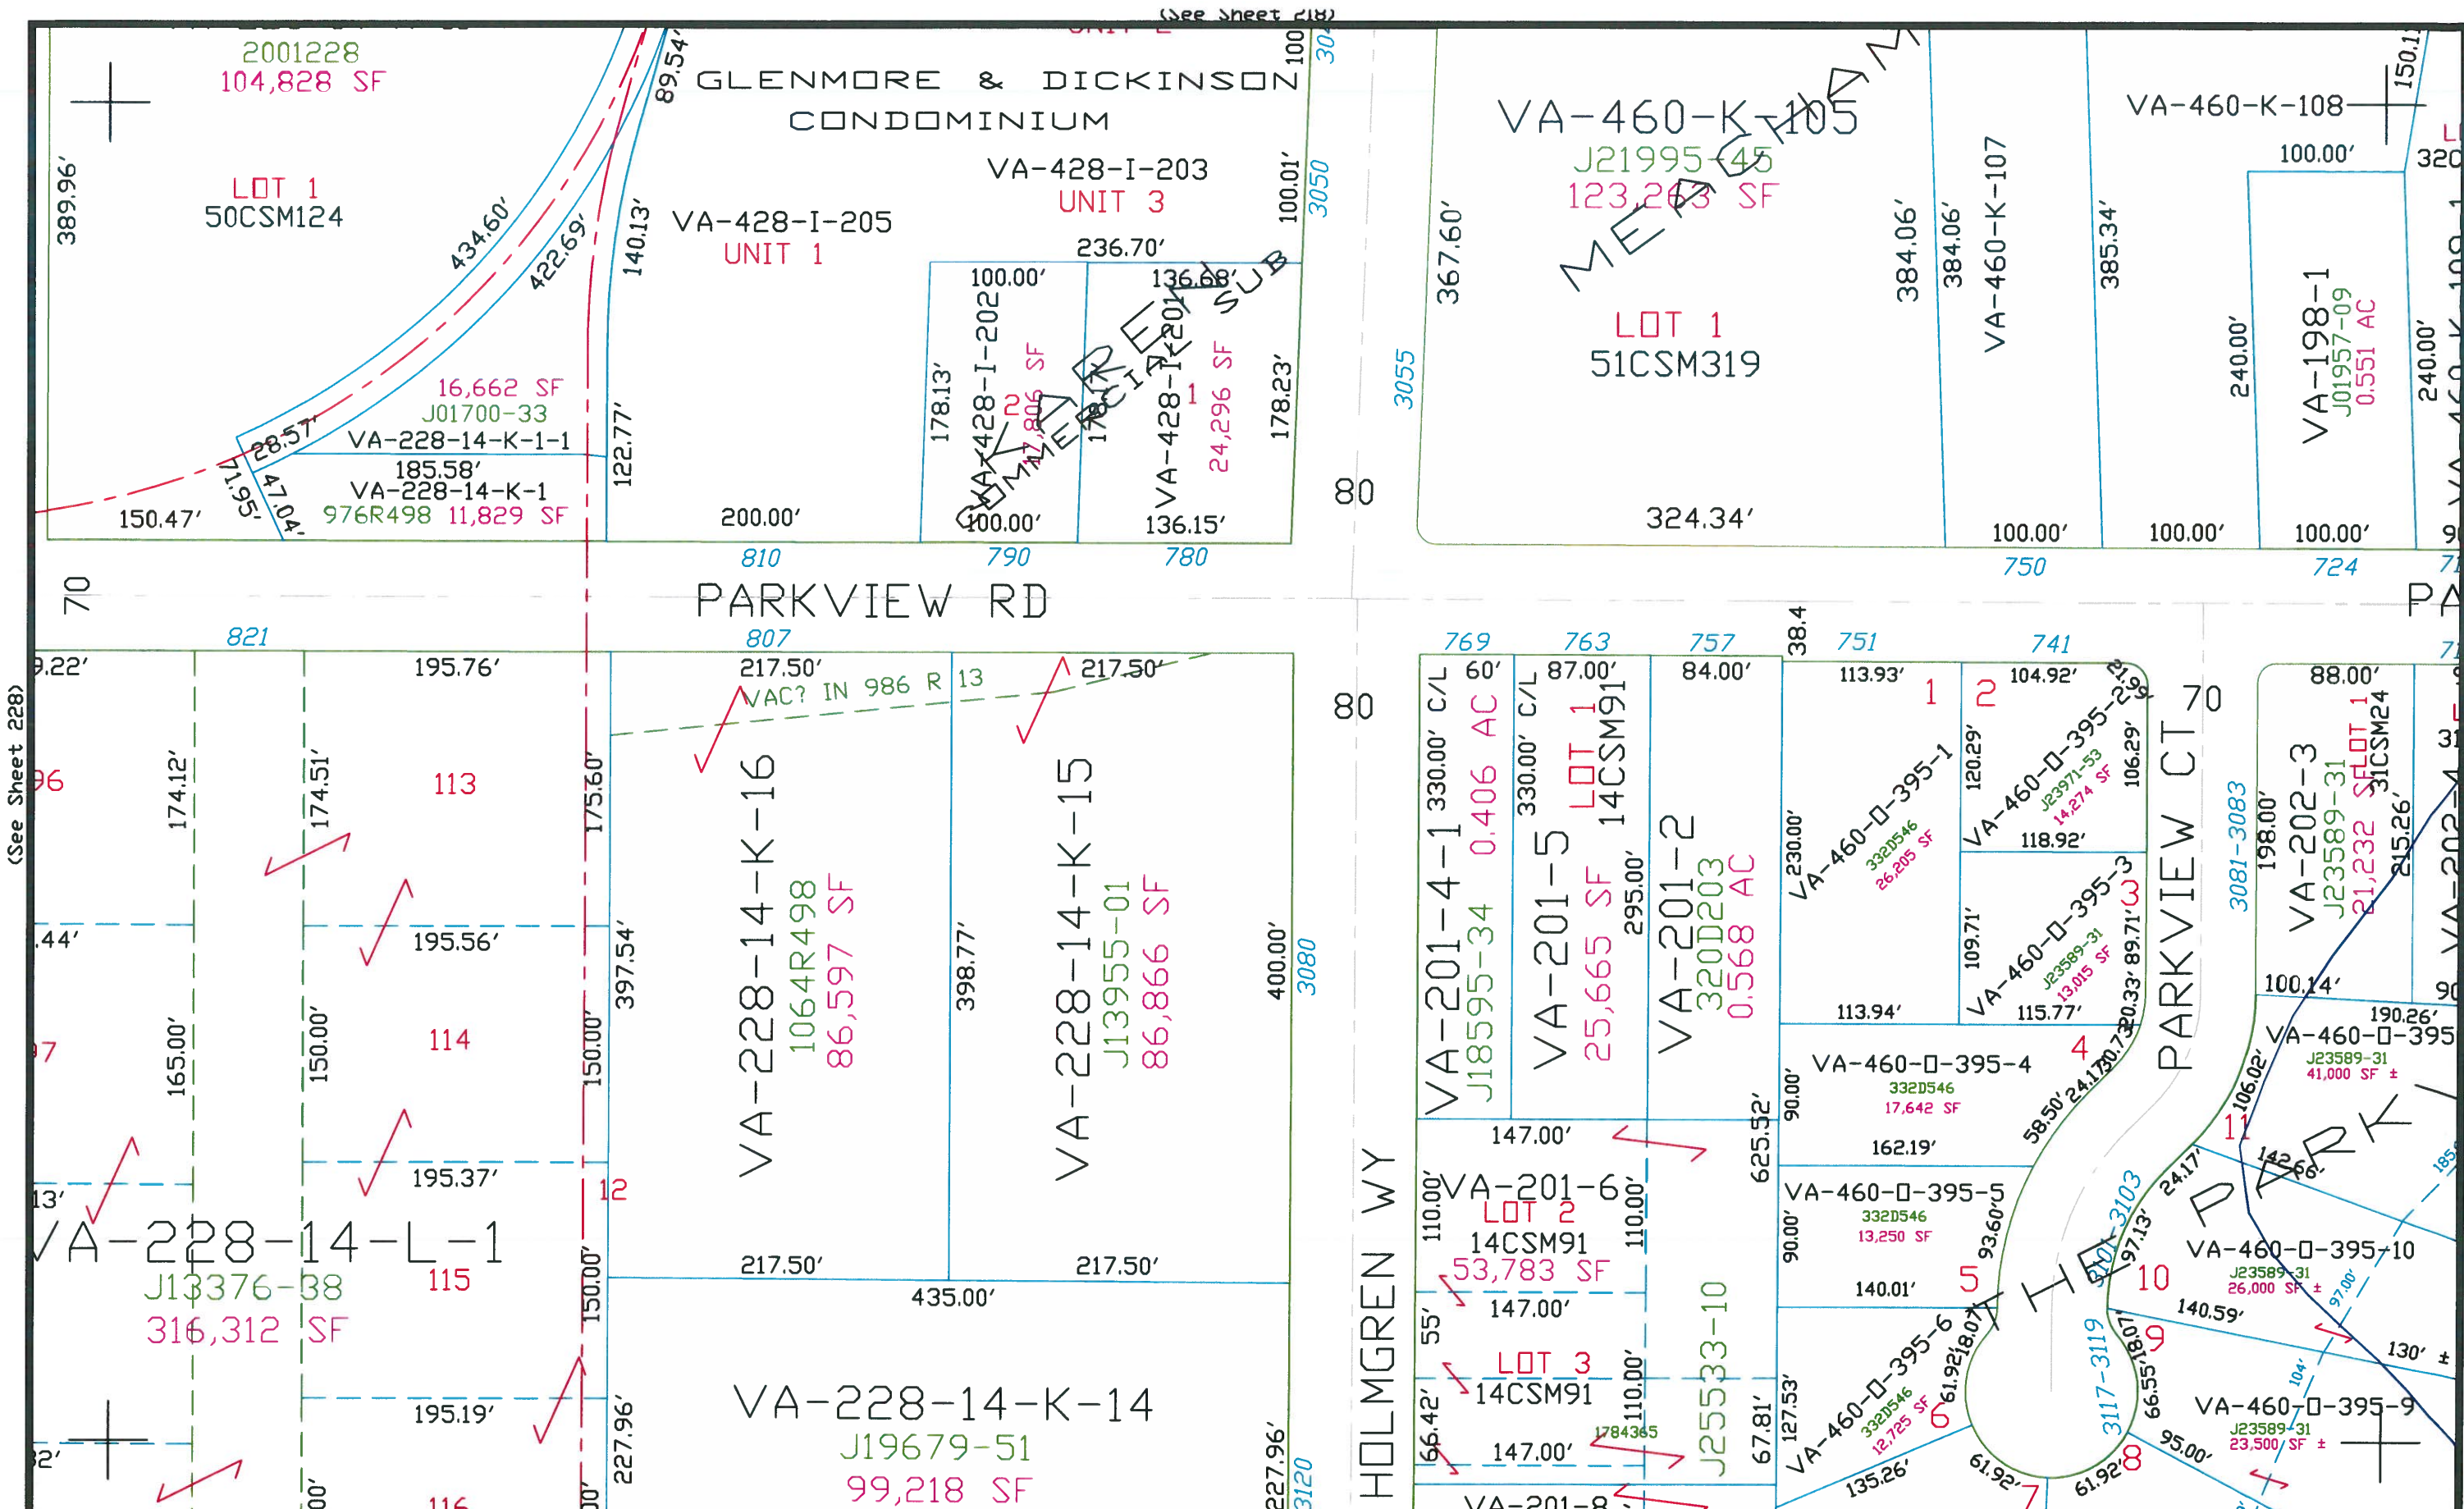


This is a compilation of records and data located in various county offices and is to be used for reference purposes only. The map is controlled by the field measurements between the corners of the Public Land Survey System and the parcels are mapped from available records which may not precisely fit field conditions. Brown County is not responsible for any inaccuracies.

Scale 1" = 100'

© 2014 BROWN COUNTY SURVEY DEPT.
This map was created by the Brown County Survey Department with funding provided by the Village of Ashwaubenon and the Wisconsin Land Information Program.

Village of Ashwaubenon 227
Brown County Plot Date: 8/18/2014
RPL Office Drafter: T LESLIE

(See Sheet 237)

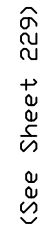


(See Sheet 227)

This map was created by the Brown County Survey Department with funding provided by the Village of Ashwaubenon and the Wisconsin Land Information Program.

Brown County Plot Date: 4/6/2022
RPL Office Drafter: T LESLIE

(See Sheet 220)

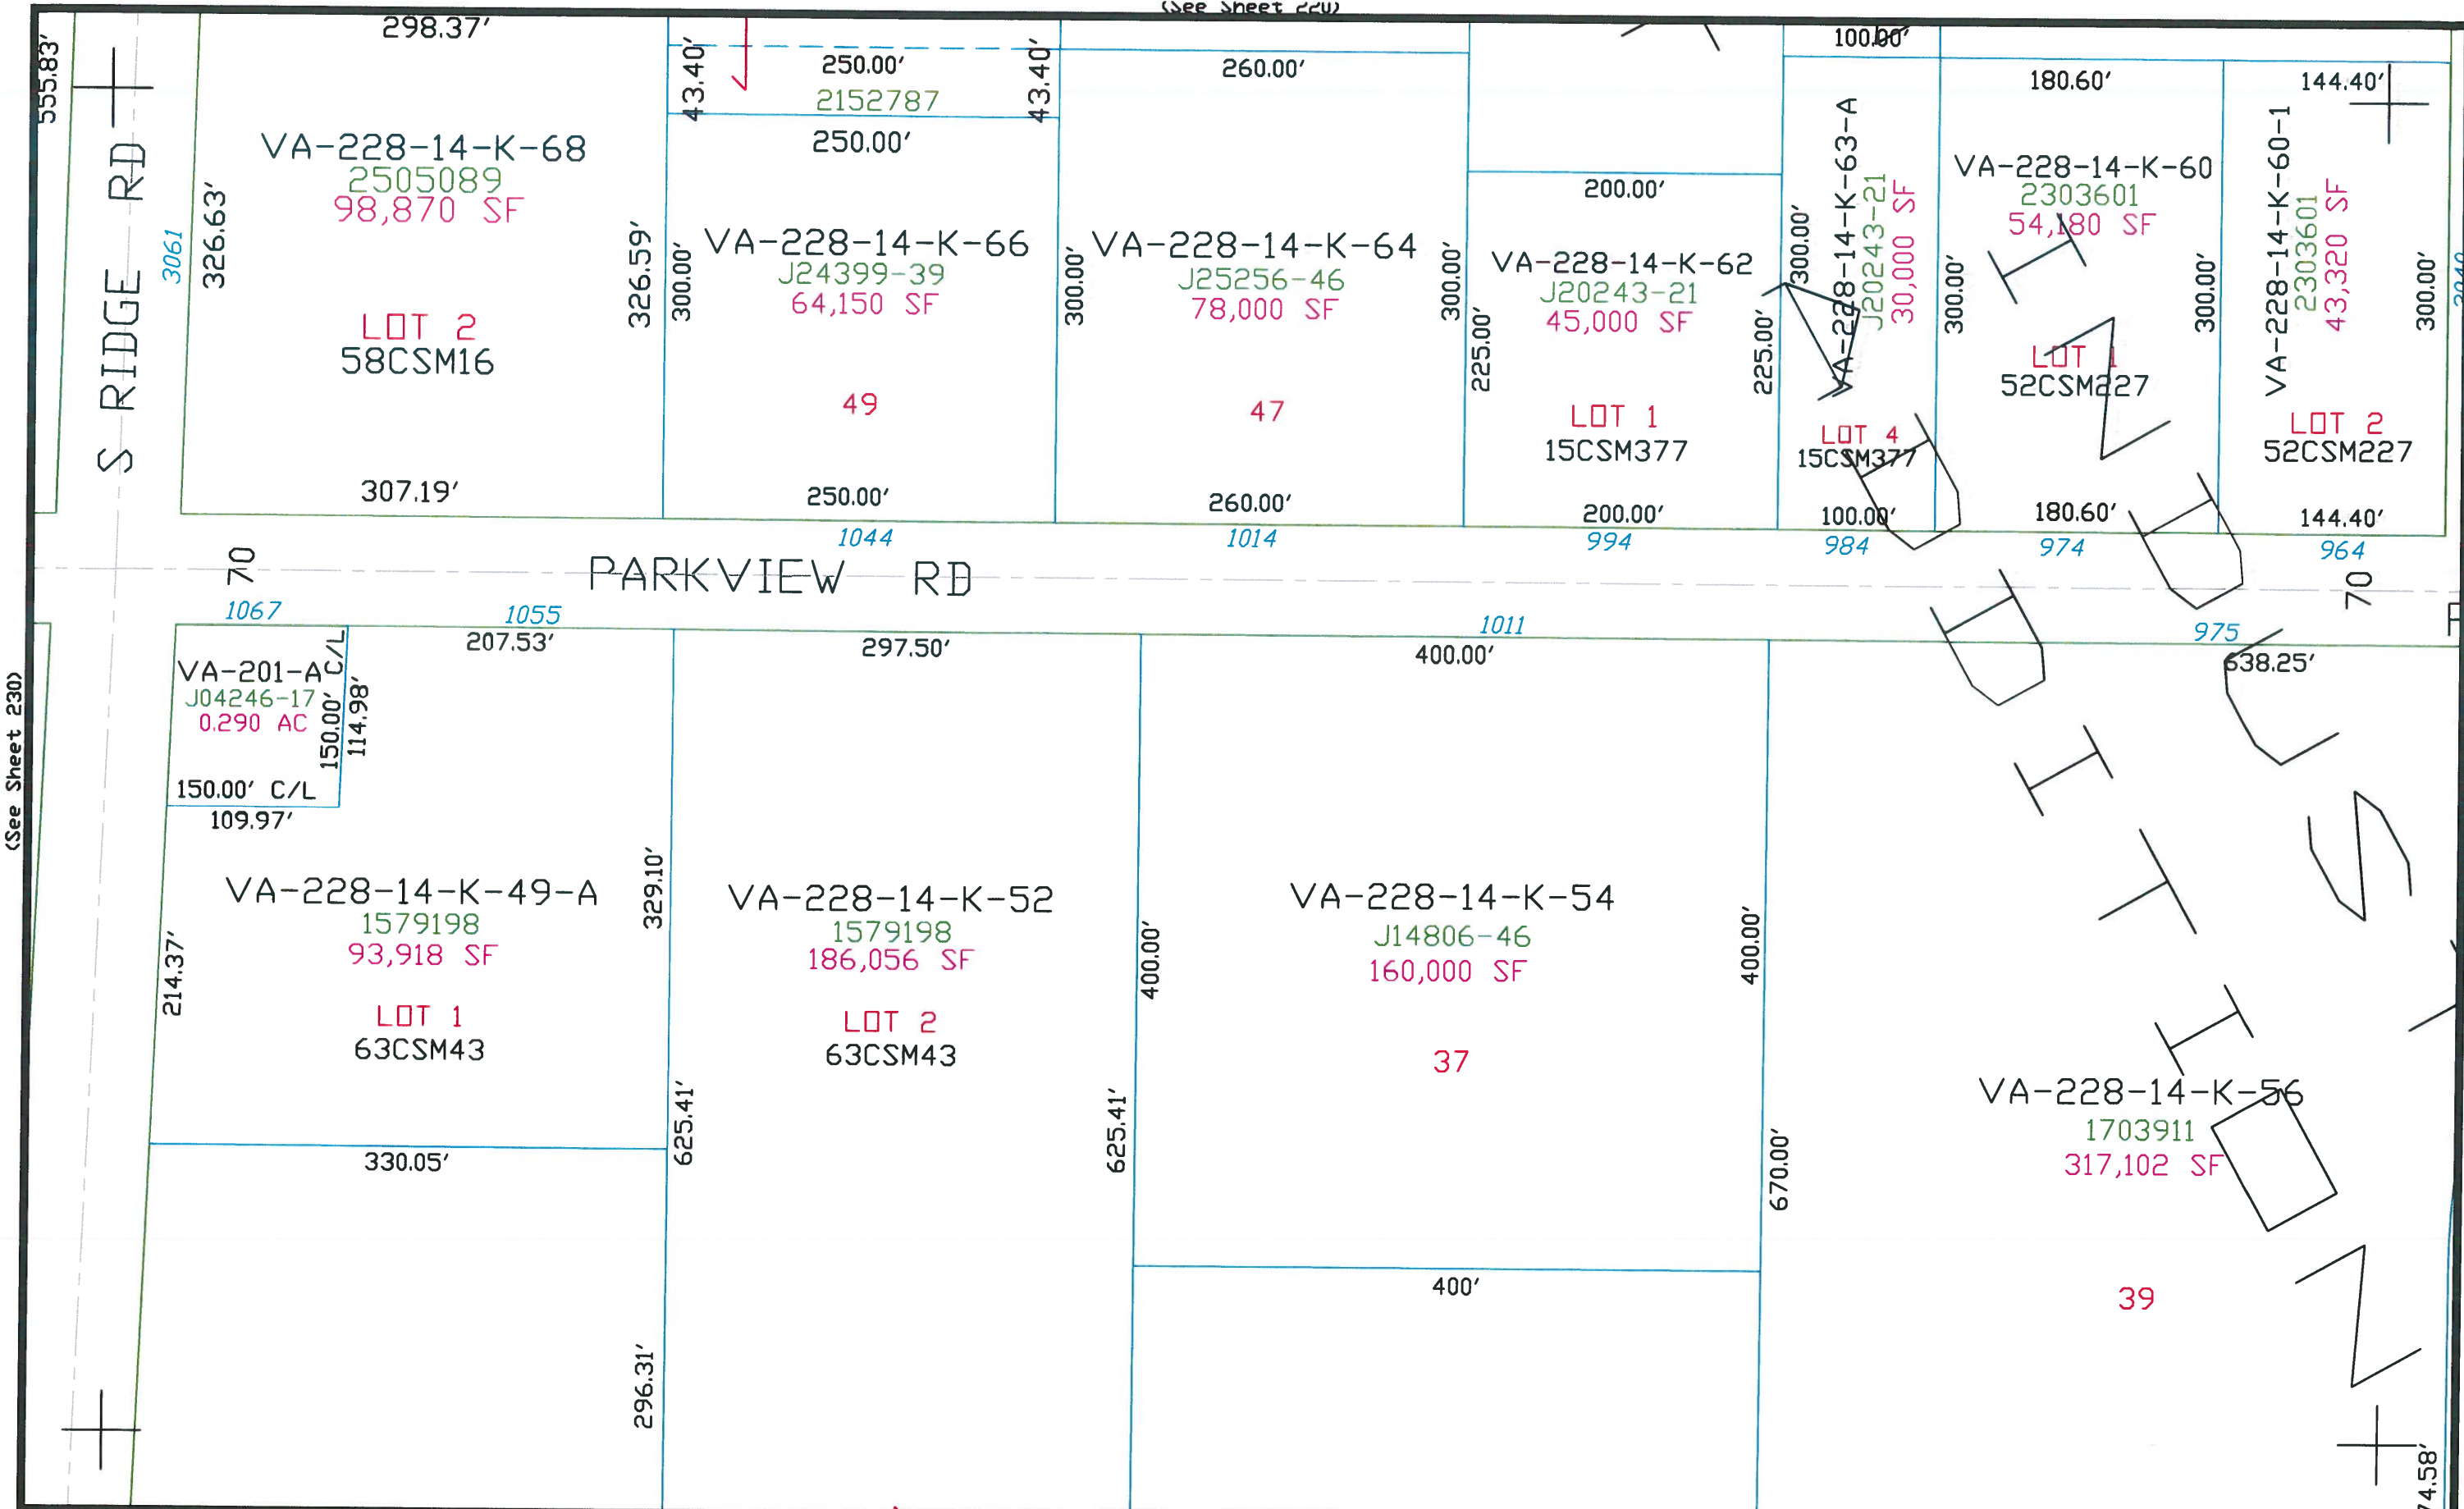

(See Sheet 230)

(See Sheet 228)

This is a compilation of records and data located in various county offices and is to be used for reference purposes only. The map is controlled by the field measurements between the corners of the Public Land Survey System and the parcels are mapped from available records which may not precisely fit field conditions. Brown County is not responsible for any inaccuracies.



Scale 1" = 100'

(See Sheet 238)

© 2017 BROWN COUNTY SURVEY DEPT.
This map was created by the Brown County Survey Department with funding provided by the Village of Ashwaubenon and the Wisconsin Land Information Program.

Village of Ashwaubenon

Brown County Plot Date: 7/6/2017
RPL Office Drafter: R DUCKART

(See Sheet 231)

(See Sheet 229)

This is a compilation of records and data located in various county offices and is to be used for reference purposes only. The map is controlled by the field measurements between the corners of the Public Land Survey System and the parcels are mapped from available records which may not precisely fit field conditions. Brown County is not responsible for any inaccuracies.

$$\text{Scale } 1'' = 100'$$

(See Sheet 239)


© 2019 BROWN COUNTY SURVEY DEPT.

This map was created by the Brown County Survey Department with funding provided by the Village of Ashwaubenon and the Wisconsin Land Information Program.

Village of Ashwaubenon

Brown County Plot Date: 9/19/2019
RPL Office Drafter: C MILLER

230

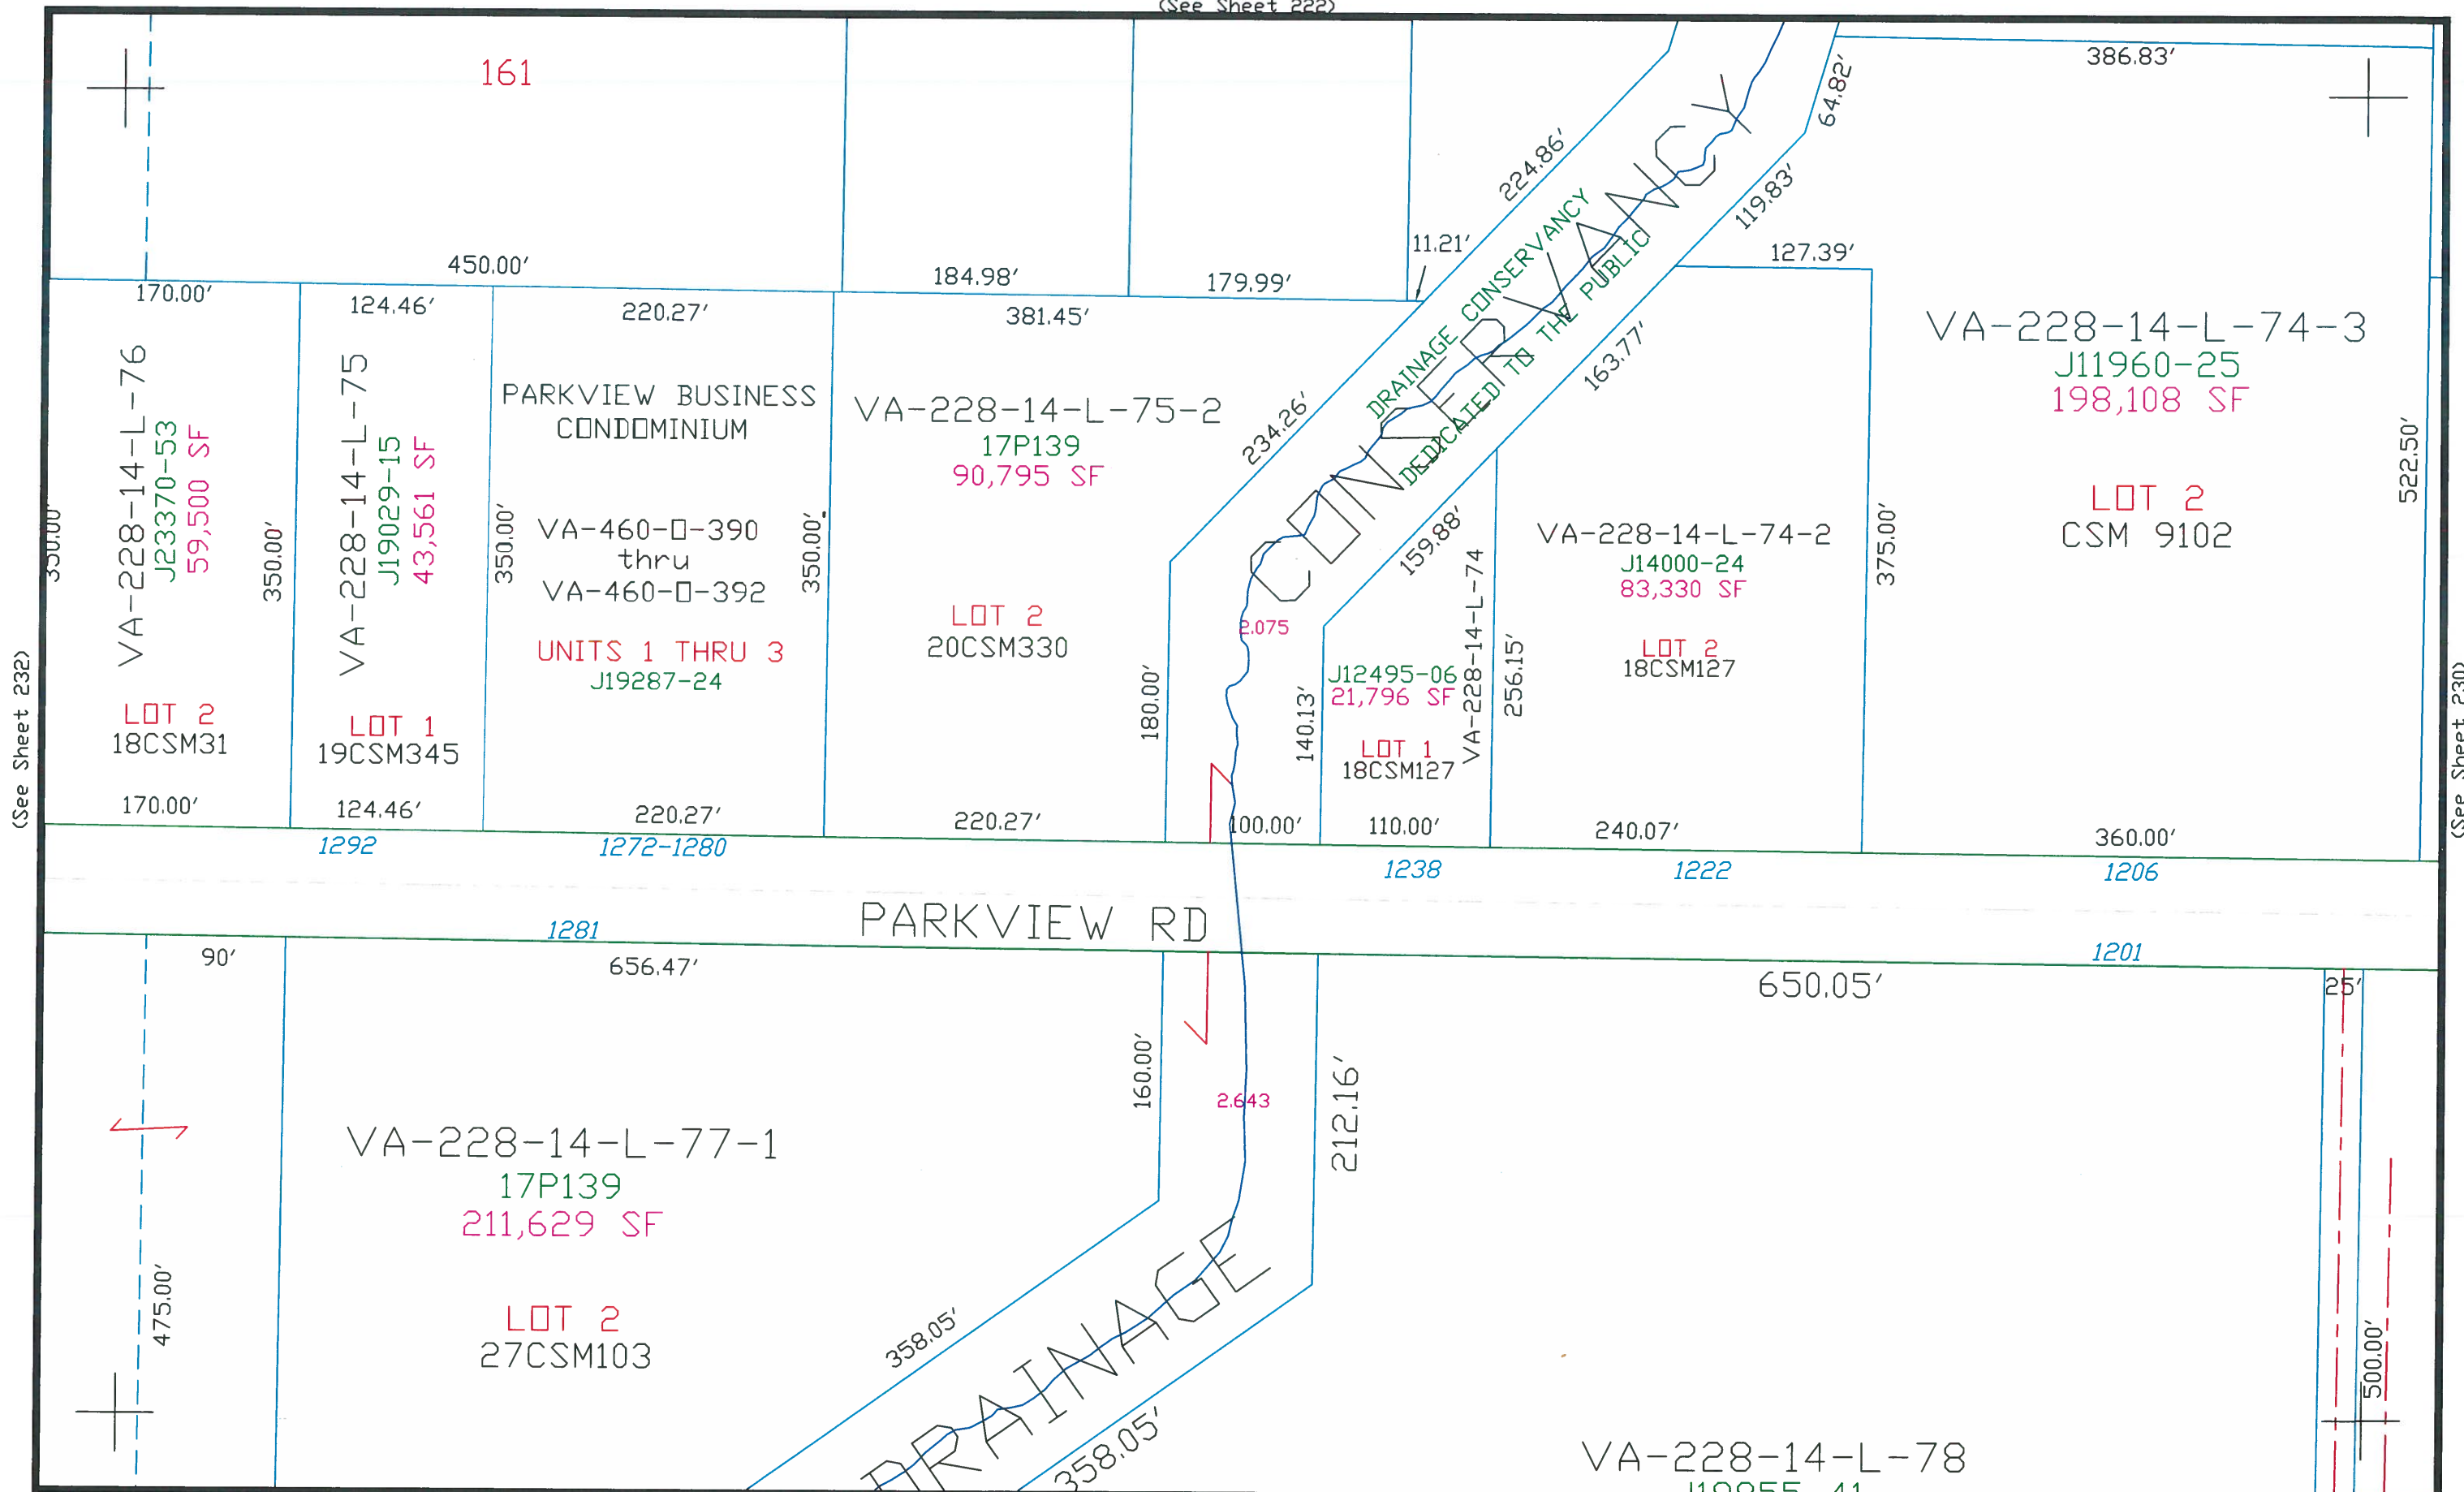

(See Sheet 232)

(See Sheet 230)

This is a compilation of records and data located in various county offices and is to be used for reference purposes only. The map is controlled by the field measurements between the corners of the Public Land Survey System and the parcels are mapped from available records which may not precisely fit field conditions. Brown County is not responsible for any inaccuracies.



Scale 1" = 100'

(See Sheet 240)

© 2019 BROWN COUNTY SURVEY DEPT.
This map was created by the Brown County Survey Department with funding provided by the Village of Ashwaubenon and the Wisconsin Land Information Program.

Village of Ashwaubenon 231

Brown County Plot Date: 9/19/2019
RPL Office Drafter: C MILLER

131,806 SF

(See Sheet 233)

(See Sheet 231)

(See Sheet 241)


Village of Ashwaubenon २३२

Brown County Plot Date: 10/27/08
RPL Office Drafter: D PHELPS

This is a compilation of records and data located in various county offices and is to be used for reference purposes only. The map is controlled by the field measurements between the corners of the Public Land Survey System and the parcels are mapped from available records which may not precisely fit field conditions. Brown County is not responsible for any inaccuracies.

$$\text{Scale } 1'' = 100'$$

This map was created by the Brown County Survey Department with funding provided by the Village of Ashwaubenon and the Wisconsin Land Information Program.

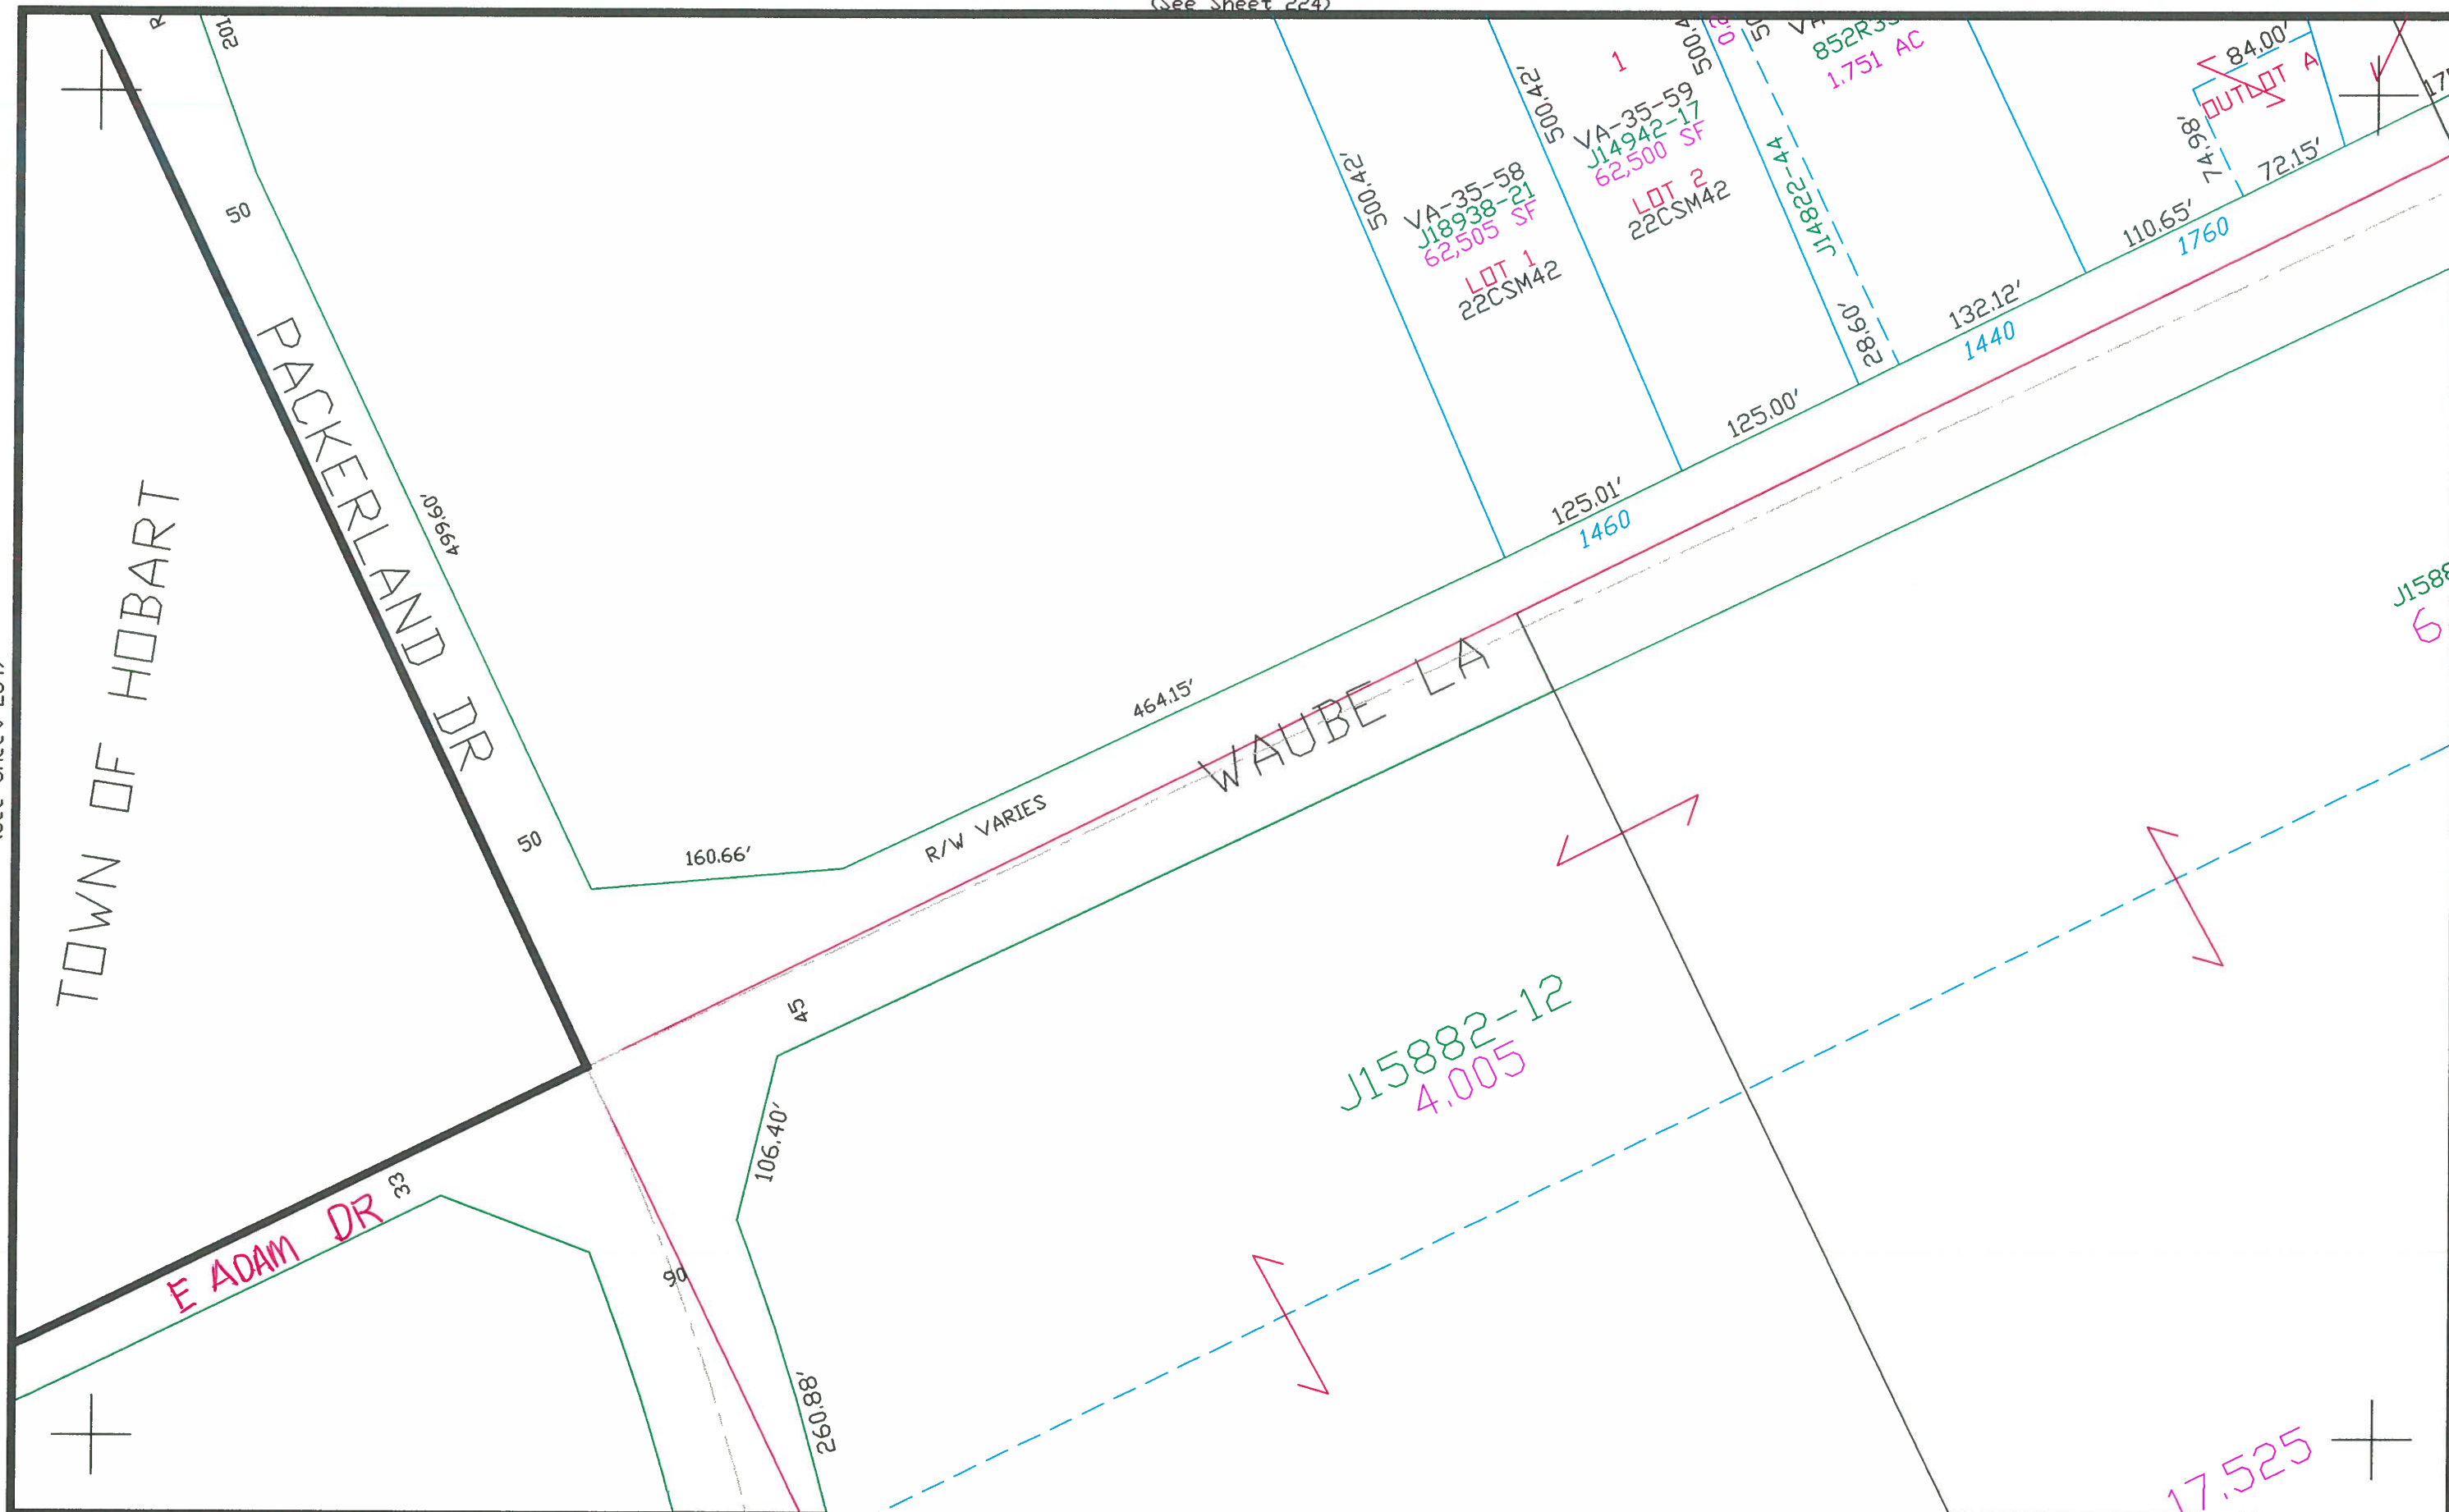

This is a compilation of records and data located in various county offices and is to be used for reference purposes only. The map is controlled by the field measurements between the corners of the Public Land Survey System and the parcels are mapped from available records which may not precisely fit field conditions. Brown County is not responsible for any inaccuracies.



(See Sheet 242)

Scale 1" = 100'

This map was created by the Brown County Survey Department with funding provided by the Village of Ashwaubenon and the Wisconsin Land Information Program.
© 1997 Brown County Survey Department, Green Bay, WI 54905

Village of Ashwaubenon 233

Plot date: 1/30/97
RPL OFFICE: DAP

TOWN OF HOBART

WAUBE LA

This is a compilation of records and data located in various county offices and is to be used for reference purposes only. The map is controlled by the field measurements between the corners of the Public Land Survey System and the parcels are mapped from available records which may not precisely fit field conditions. Brown County is not responsible for any inaccuracies.



(See Sheet 243)

Scale 1" = 100'

This map was created by the Brown County Survey Department with funding provided by the Village of Ashwaubenon and the Wisconsin Land Information Program.
© 1994 Brown County Survey Department, Green Bay, WI 54305

Village of
Ashwaubenon


234

Plot date: 11/28/94

158

(HOBART 101)

(HOBART 101)

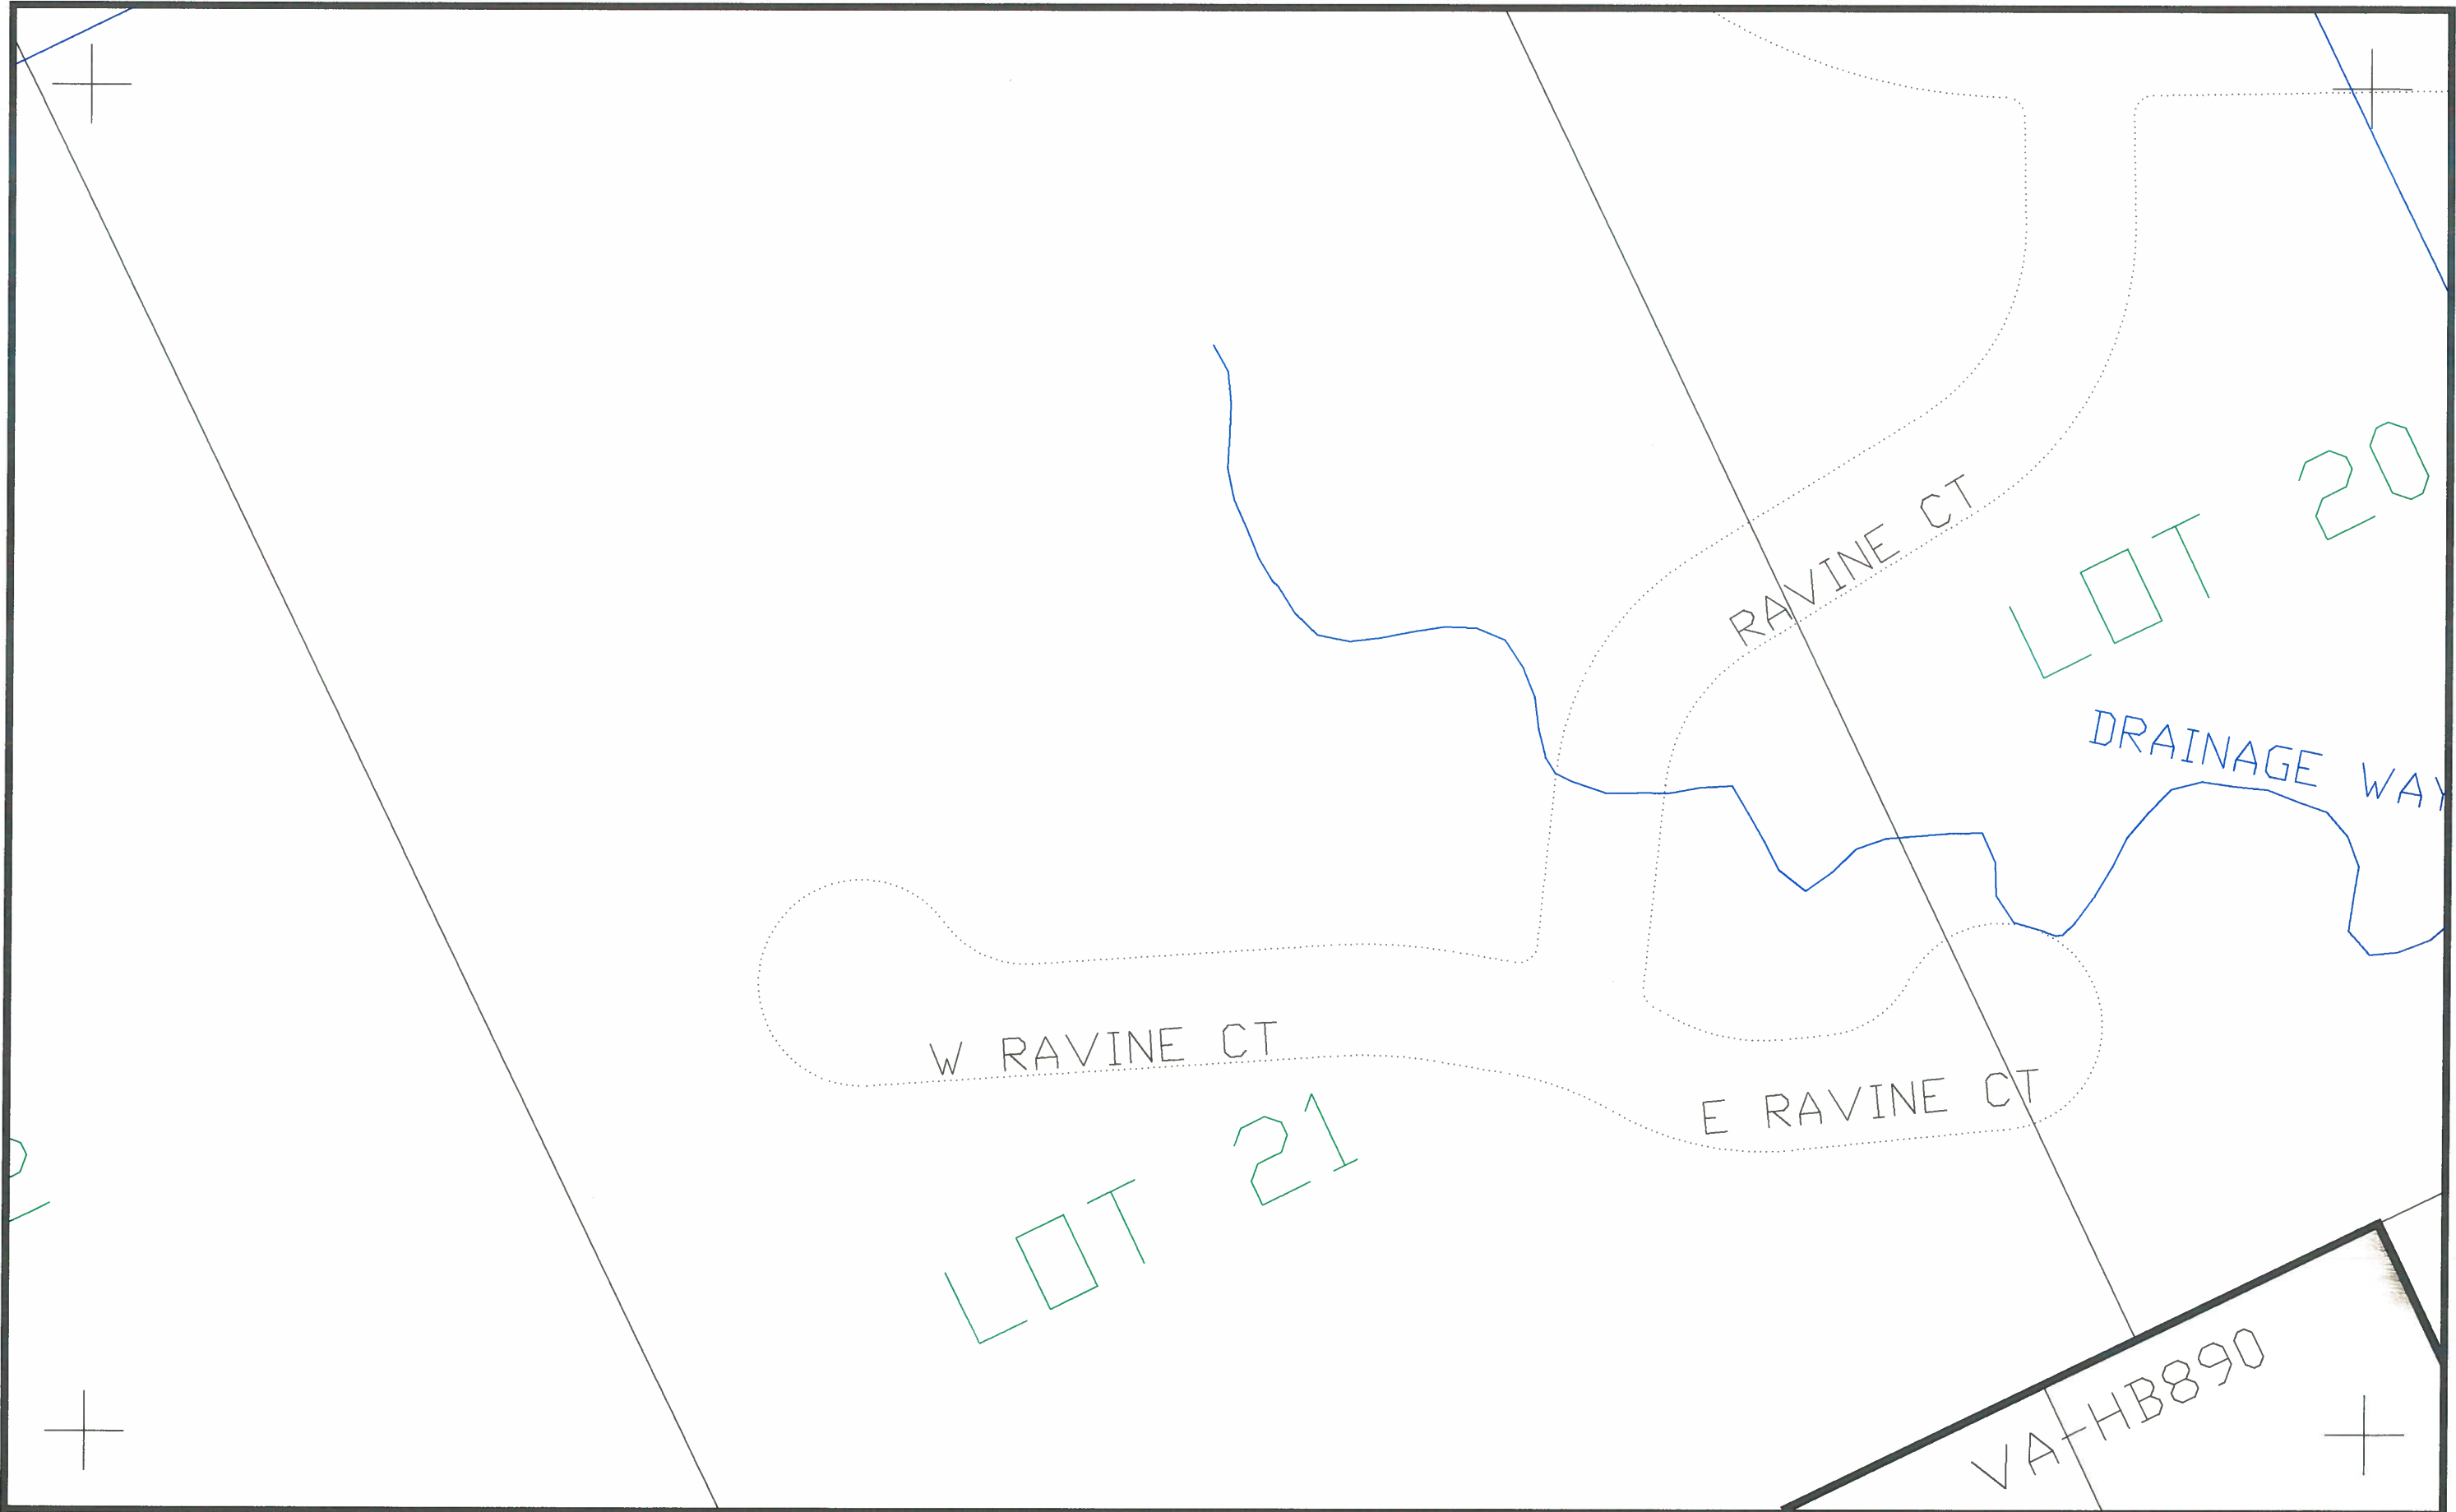

This is a compilation of records and data located in various county offices and is to be used for reference purposes only. The map is controlled by the field measurements between the corners of the Public Land Survey System and the parcels are mapped from available records which may not precisely fit field conditions. Brown County is not responsible for any inaccuracies.




(SEE SHEET 244B)

Scale 1" = 100'

This map was created by the Brown County Survey Department with funding provided by the Village of Ashwaubenon and the Wisconsin Land Information Program.
© 1997 Brown County Survey Department, Green Bay, WI 54305

Village of Ashwaubenon 234B

Brown County Plot Date: 11-07-97
RPL Office Drafter: J C FUNDERBURG

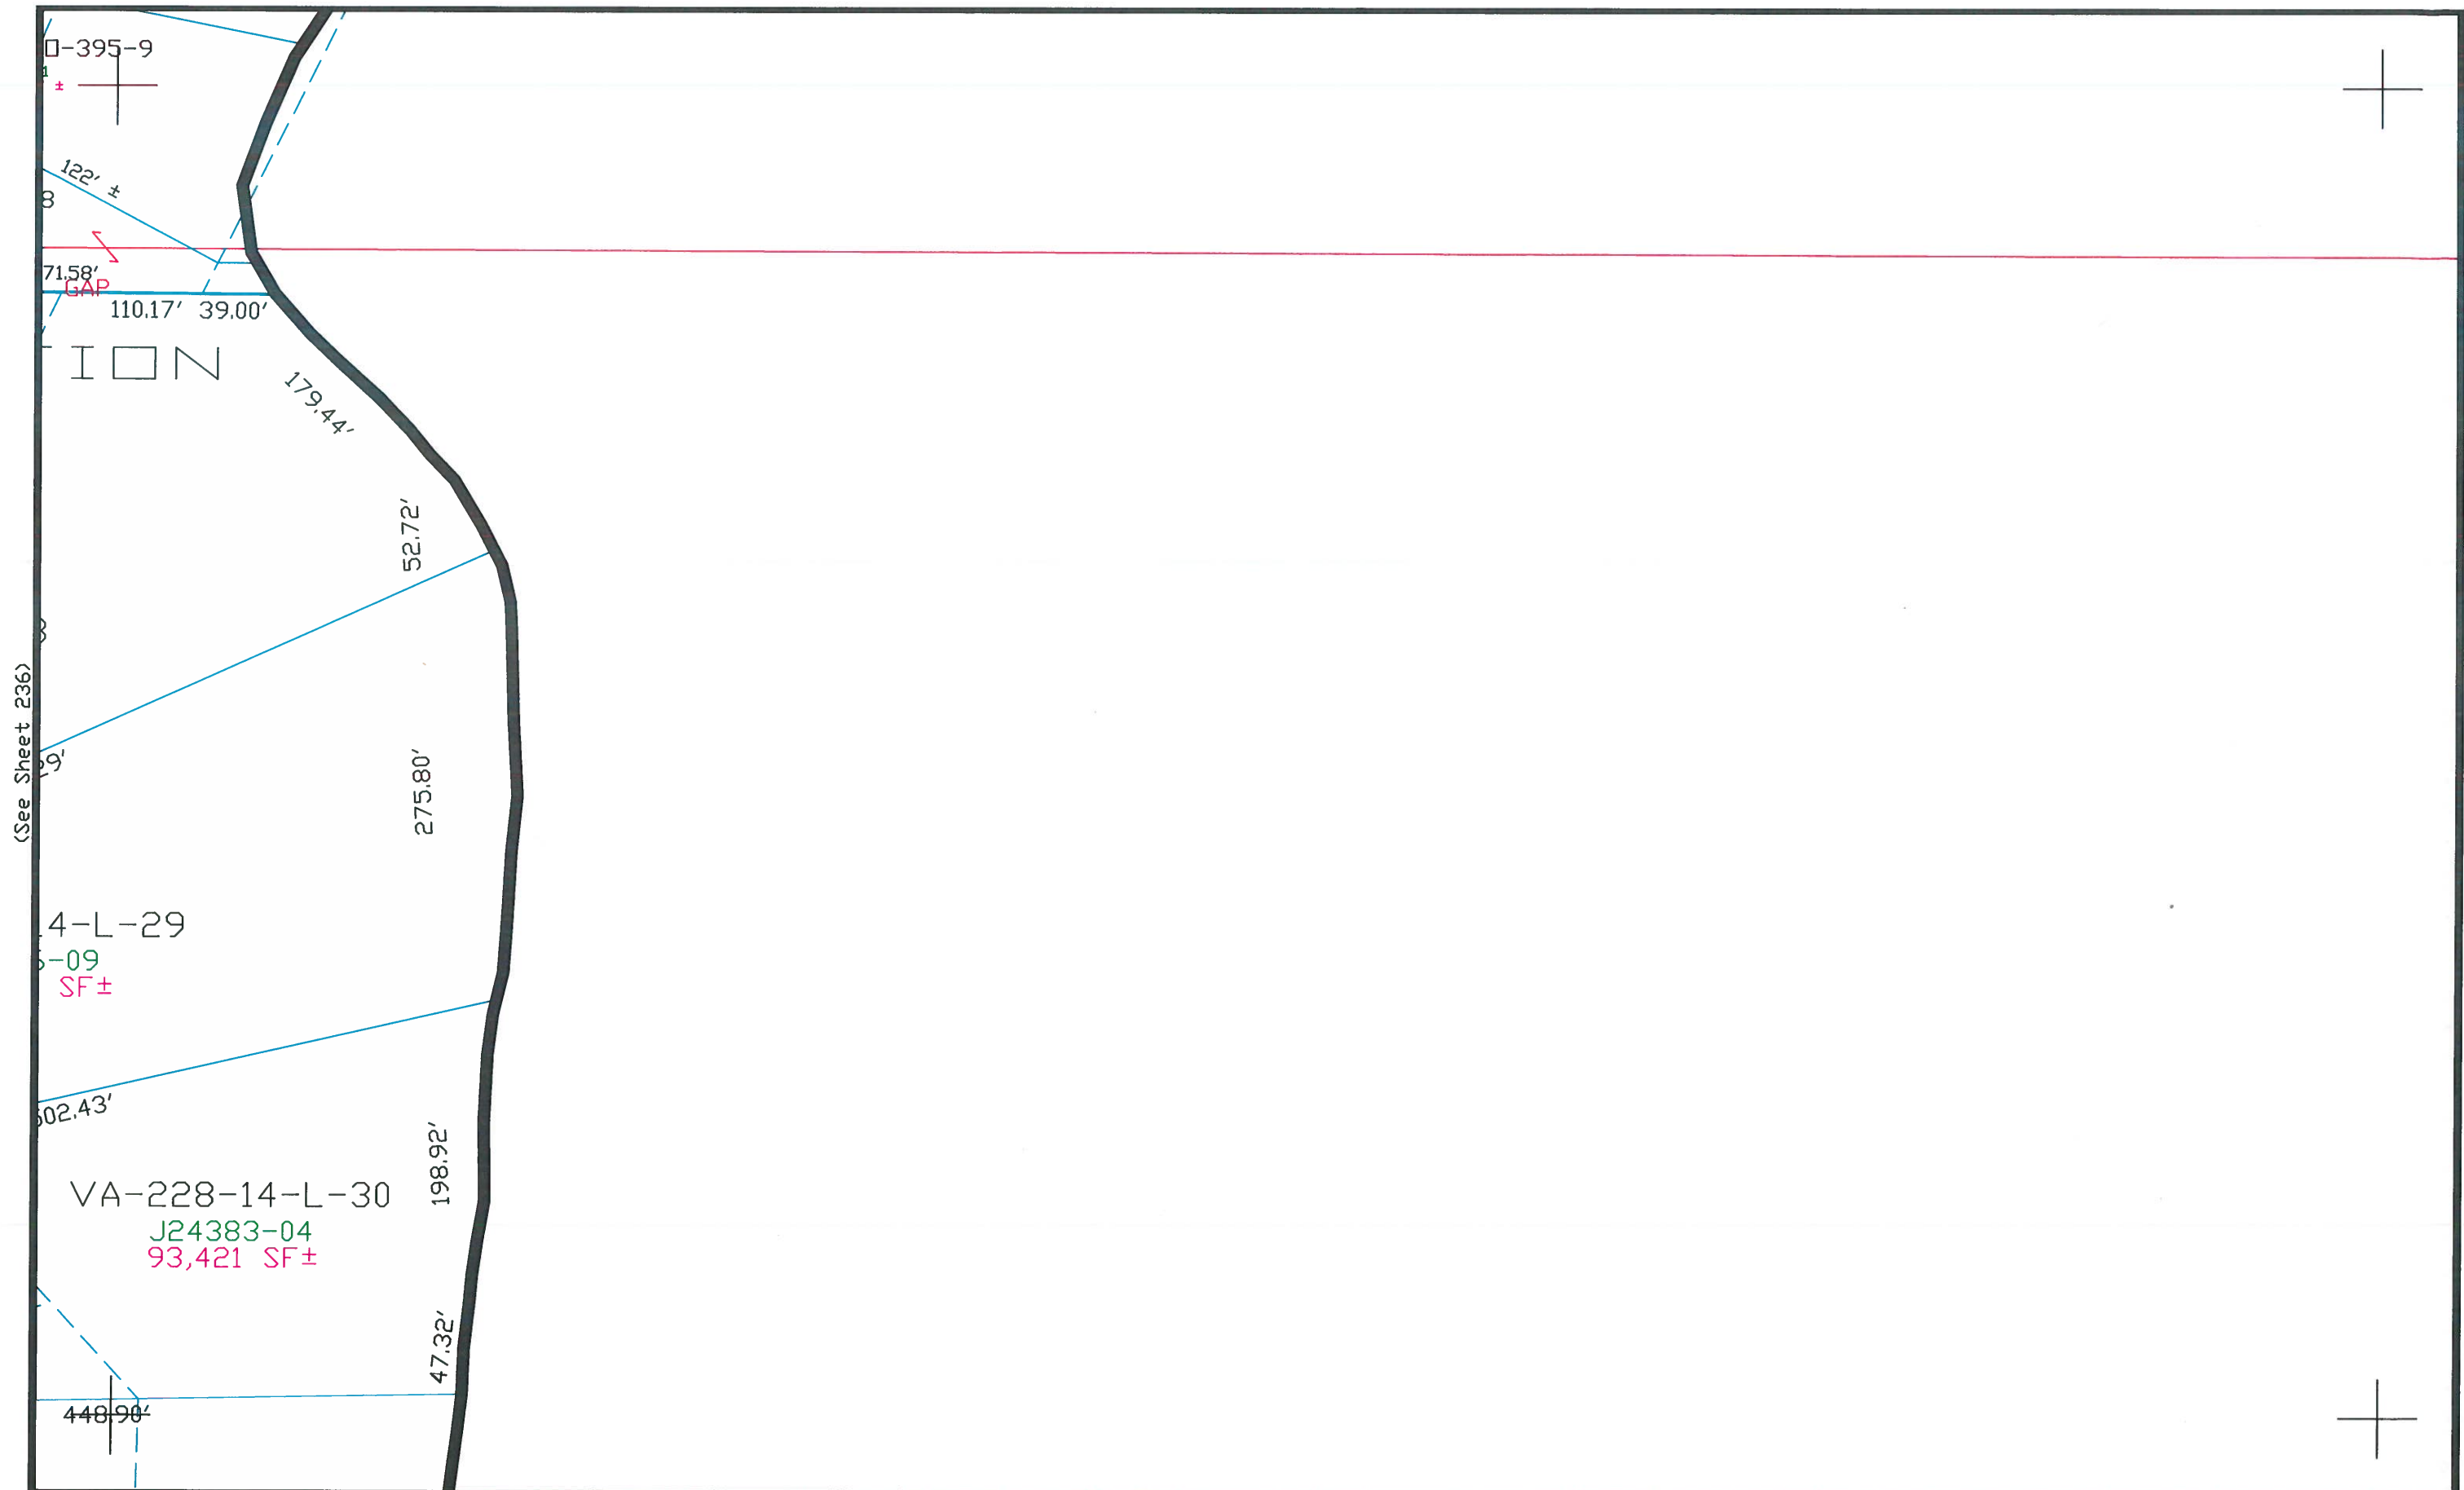

(See Sheet 236)

This is a compilation of records and data located in various county offices and is to be used for reference purposes only. The map is controlled by the field measurements between the corners of the Public Land Survey System and the parcels are mapped from available records which may not precisely fit field conditions. Brown County is not responsible for any inaccuracies.

Scale 1" = 100'


(See Sheet 245)

This map was created by the Brown County Survey Department with funding provided by the Village of Ashwaubenon and the Wisconsin Land Information Program.

Village of Ashwaubenon

Brown County Plot Date: 7/6/09
RPL Office Drafter: T LESLIE

235

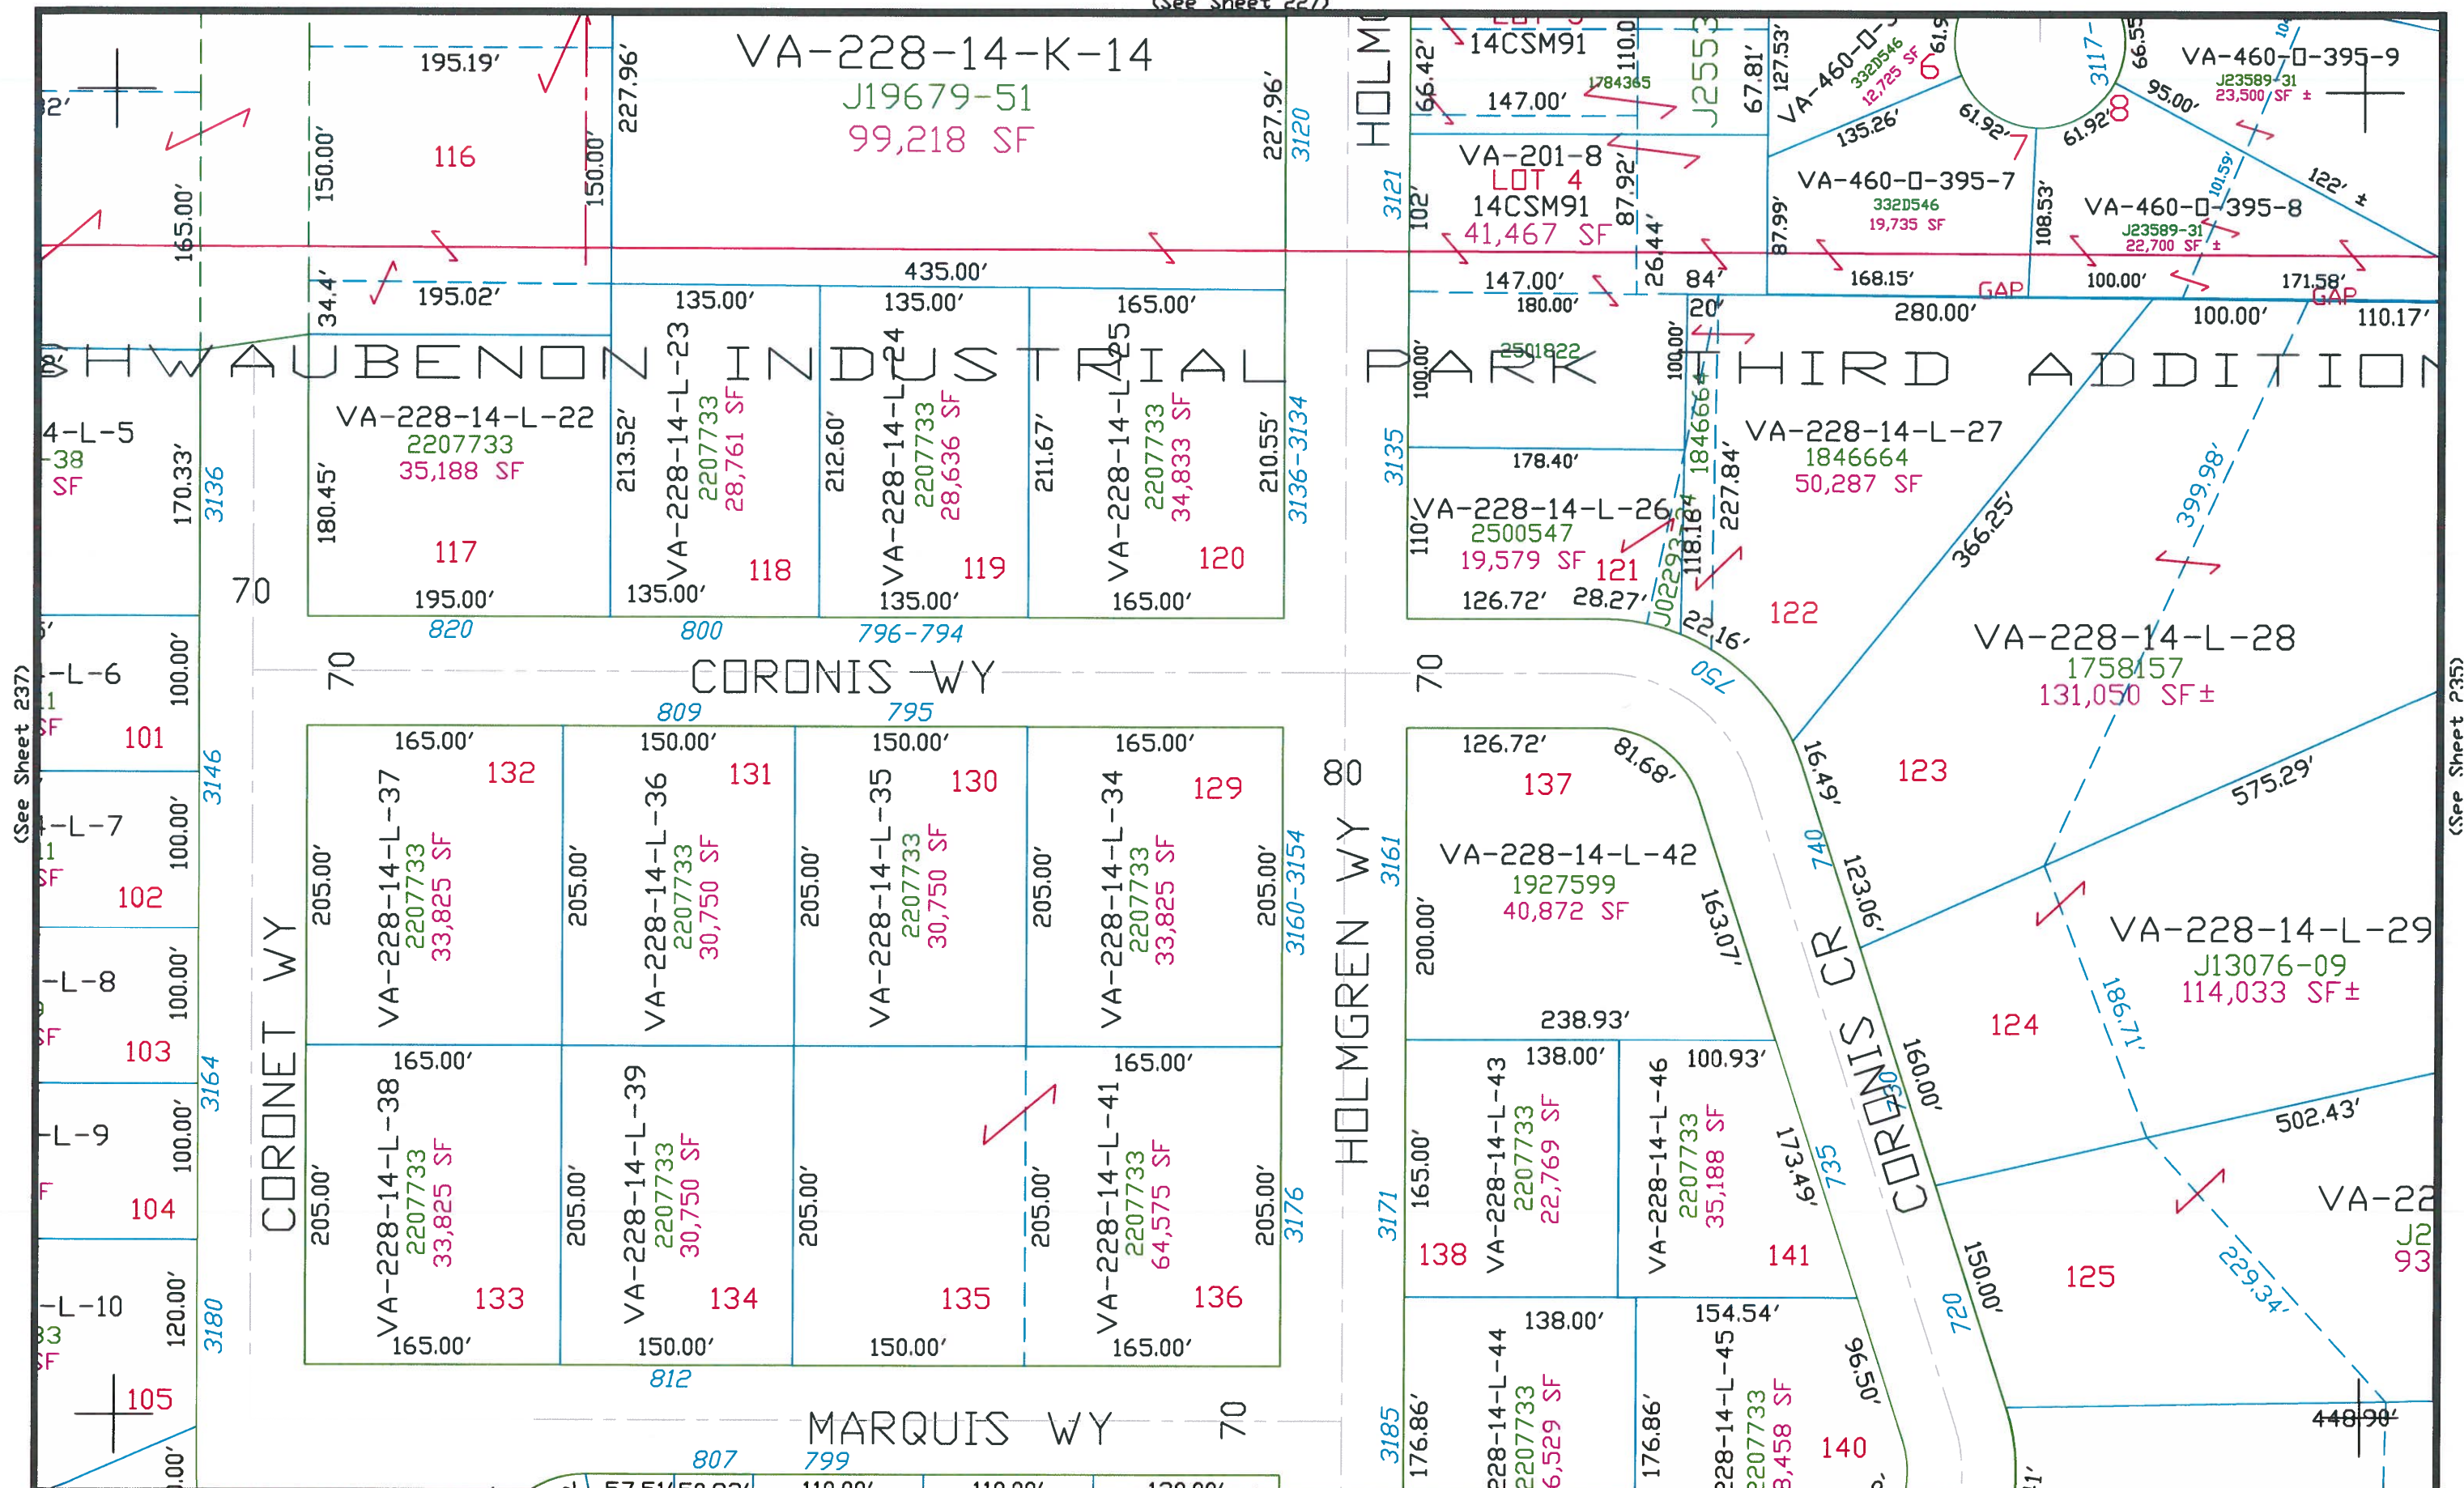

(See Sheet 237)

(See Sheet 235)

This is a compilation of records and data located in various county offices and is to be used for reference purposes only. The map is controlled by the field measurements between the corners of the Public Land Survey System and the parcels are mapped from available records which may not precisely fit field conditions. Brown County is not responsible for any inaccuracies.

Scale 1" = 100'


(See Sheet 246)

© 2013 BROWN COUNTY SURVEY DEPT.
This map was created by the Brown County Survey Department with funding provided by the Village of Ashwaubenon and the Wisconsin Land Information Program.

Village of Ashwaubenon

Brown County Plot Date: 11/1/13
RPL Office Drafter: D PHELPS

(See Sheet 238)

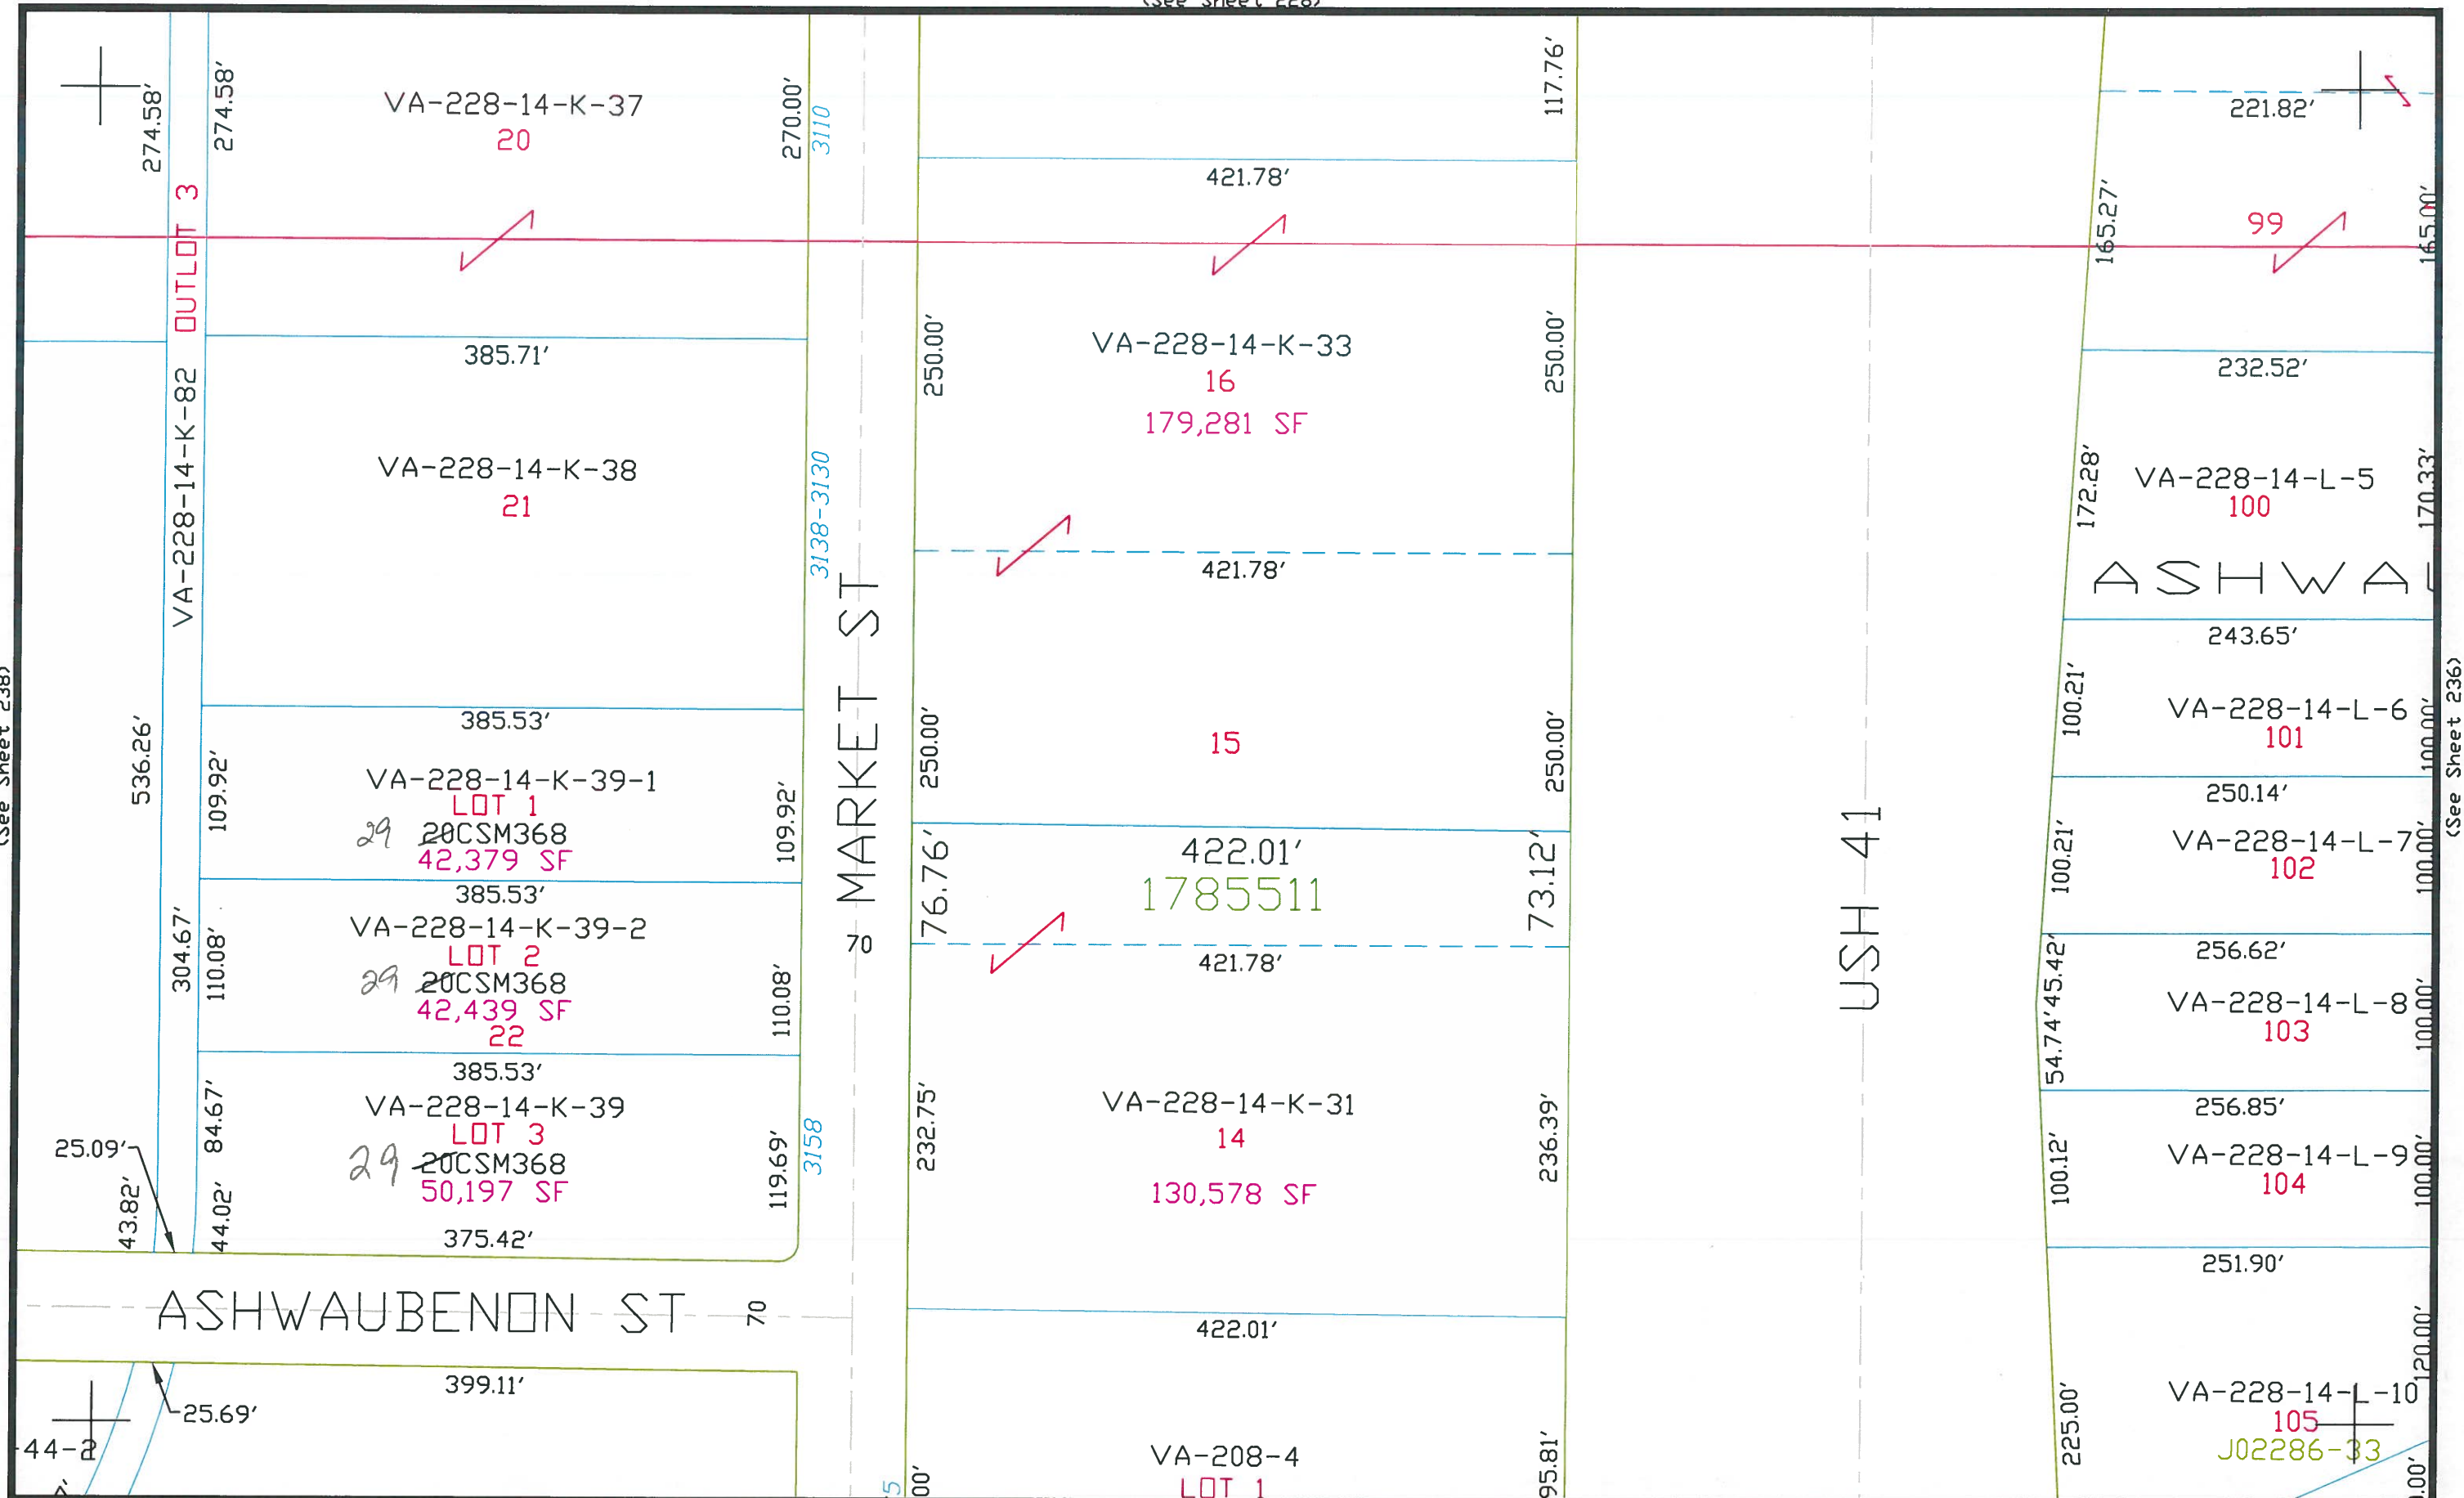

(See Sheet 236)

This is a compilation of records and data located in various county offices and is to be used for reference purposes only. The map is controlled by the field measurements between the corners of the Public Land Survey System and the parcels are mapped from available records which may not precisely fit field conditions. Brown County is not responsible for any inaccuracies.




Scale 1" = 100'

(See Sheet 247)

© 2000 BROWN COUNTY SURVEY DEPT.
This map was created by the Brown County Survey Department with funding provided by the Village of Ashwaubenon and the Wisconsin Land Information Program.

Village of Ashwaubenon

Brown County Plot Date: 12/20/00
RPL Office Drafter: D PHELPS

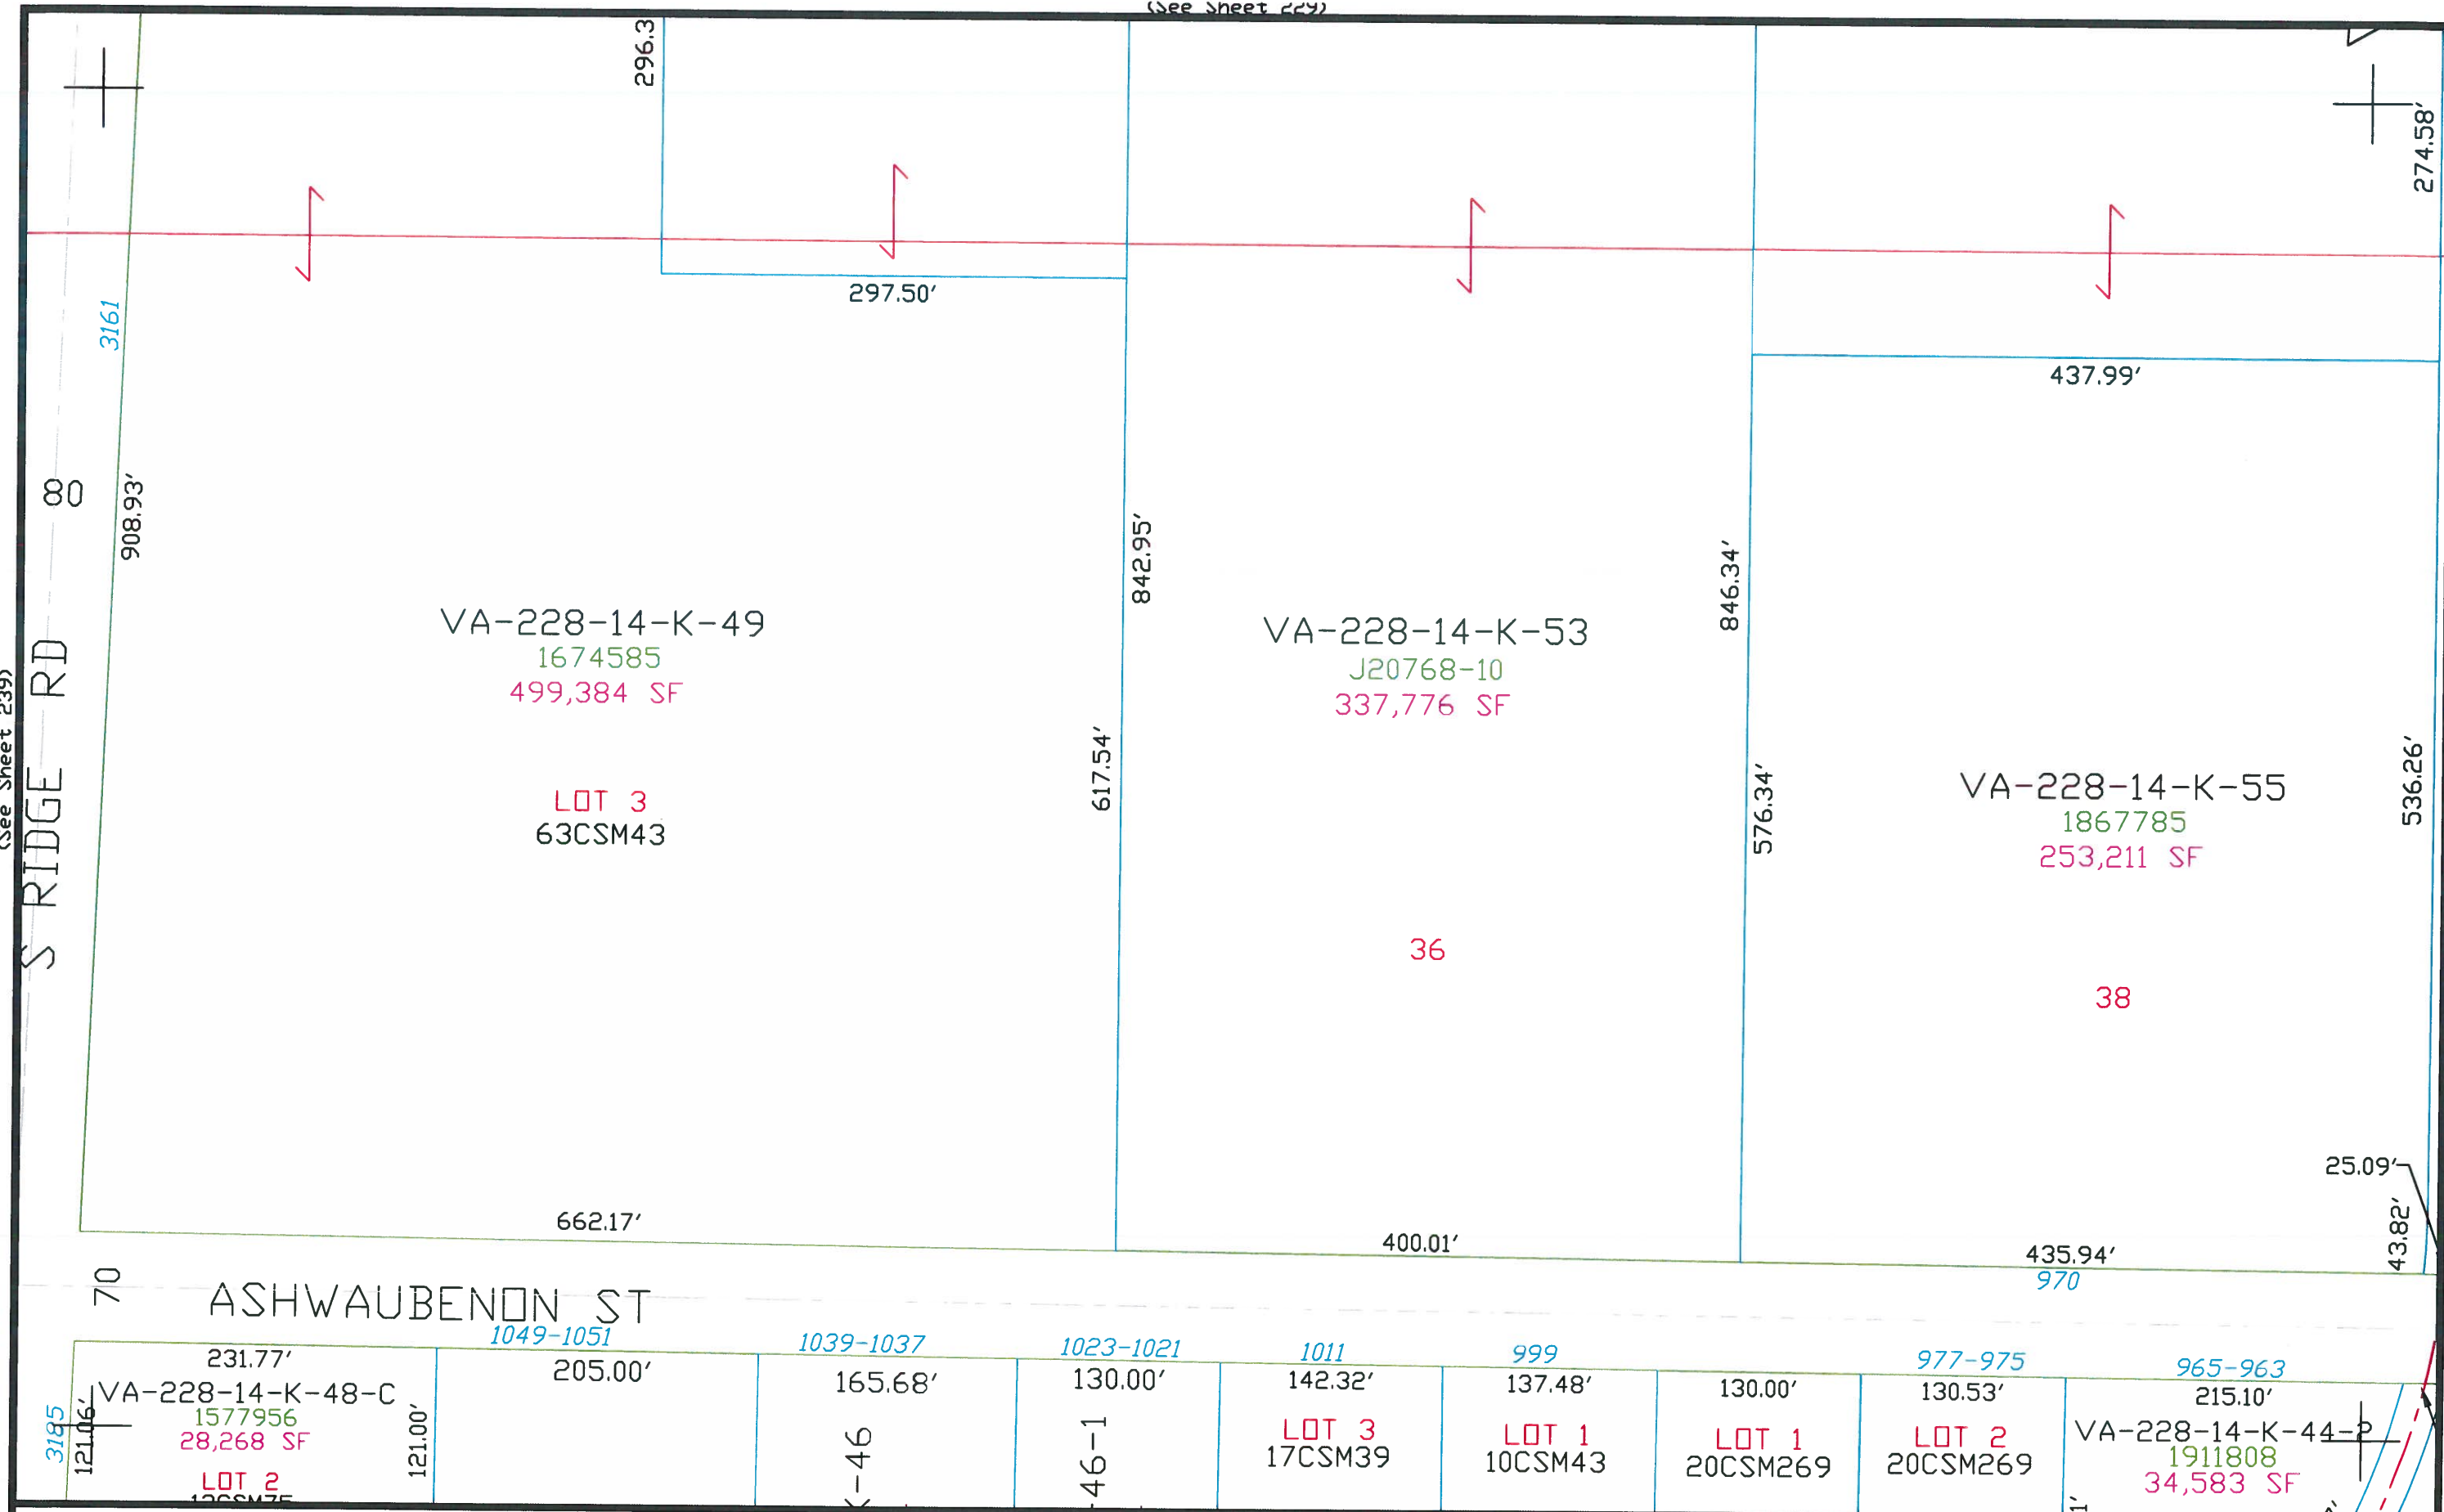

This is a compilation of records and data located in various county offices and is to be used for reference purposes only. The map is controlled by the field measurements between the corners of the Public Land Survey System and the parcels are mapped from available records which may not precisely fit field conditions. Brown County is not responsible for any inaccuracies.

(See Sheet 248)

$$\text{Scale } 1'' = 100'$$

© 2017 BROWN COUNTY SURVEY DEPT.

This map was created by the Brown County Survey Department with funding provided by the Village of Ashwaubenon and the Wisconsin Land Information Program.

Village of Ashwaubenon


Brown County Plot Date: 7/6/2017
RPL Office Drafter: R DUCKART

238

(See Sheet 230)

(See Sheet 240)

(See Sheet 238)

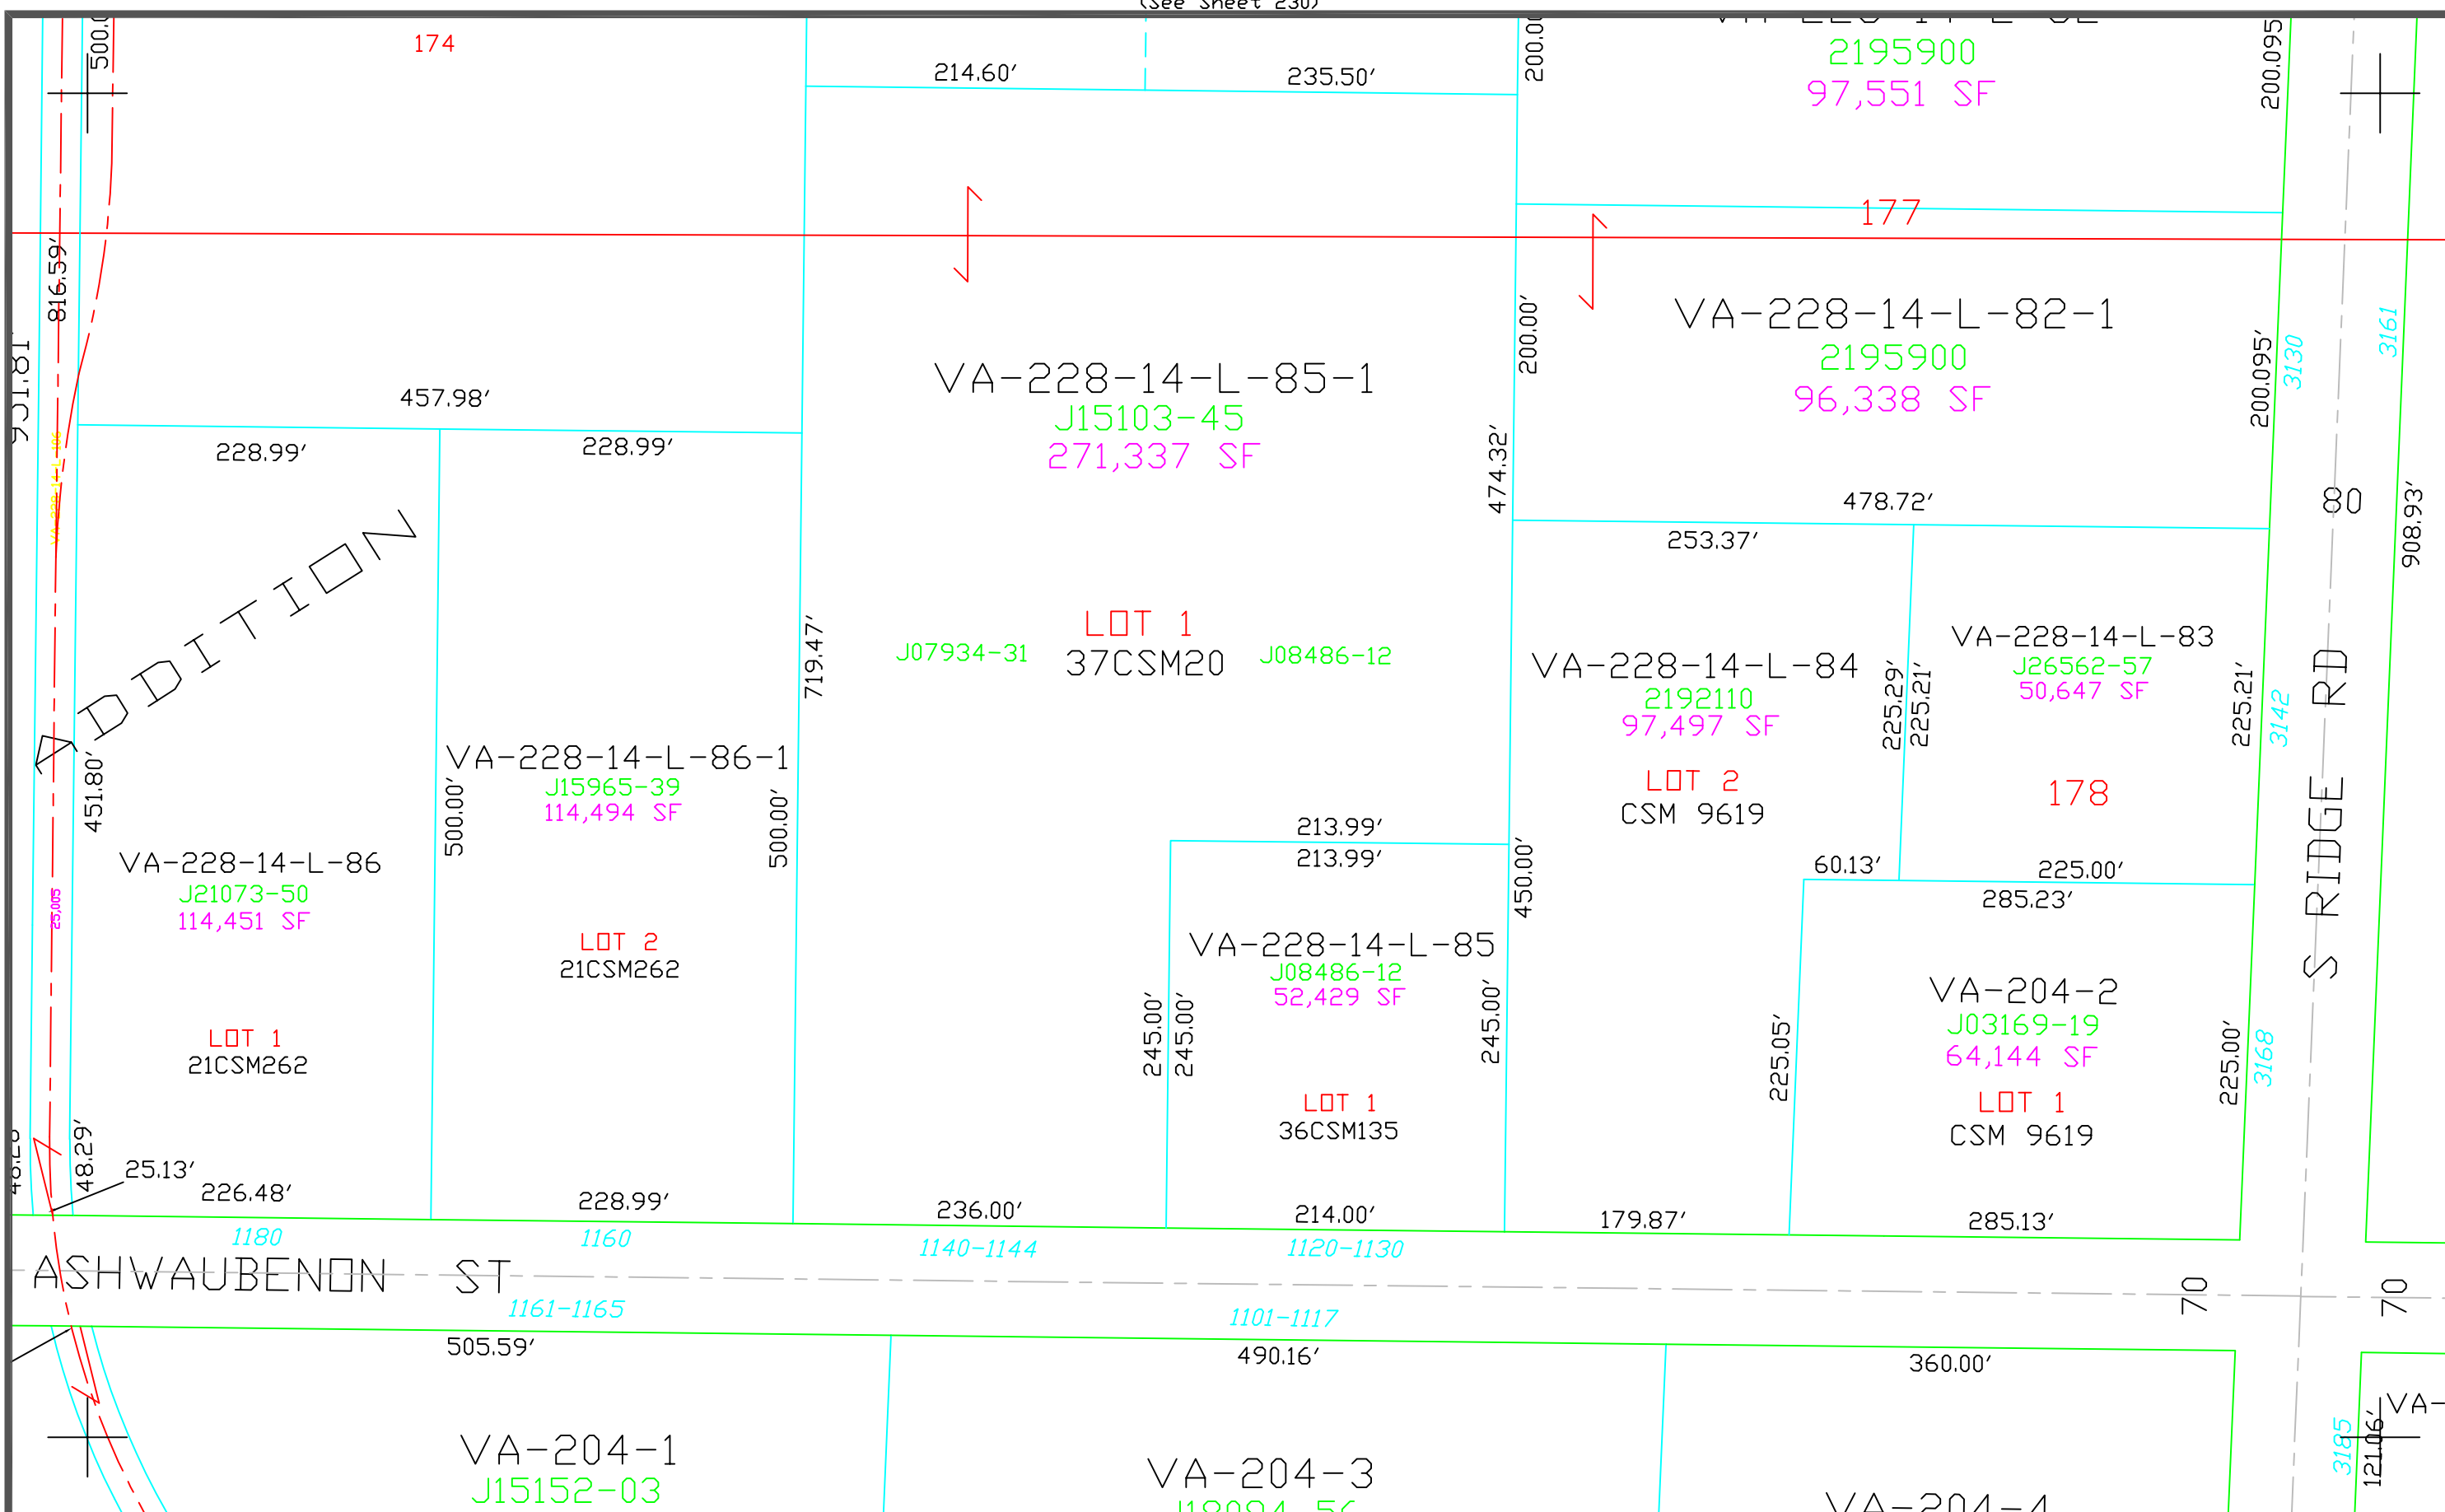

This is a compilation of records and data located in various county offices and is to be used for reference purposes only. The map is controlled by the field measurements between the corners of the Public Land Survey System and the parcels are mapped from available records which may not precisely fit field conditions. Brown County is not responsible for any inaccuracies.



Scale 1" = 100'

(See Sheet 249)

© 2022 BROWN COUNTY SURVEY DEPT.

This map was created by the Brown County Survey Department with funding provided by the Village of Ashwaubenon and the Wisconsin Land Information Program.

Village of Ashwaubenon

Brown County Plot Date: 5/1/2023
RPL Office Drafter: C MILLER

239

(See Sheet 232)

VA-35-28
J15882-12
71,845 AC

VA-228-14-L-61

2141162
130,346 SF

27CSM103

156

423.60'

VAC IN 2390301

OUTLOT 10

423.55'

458.53'

825.00'

VA-228-14-L-60

2096019
119,489 SF

155

422.41'

VA-228-14-L-59

1834754
125,772 SF

154

416.09'

VA-228-14-L-58

117189-15

(See Sheet 251)

COMMODITY LN

3120

3142

3155

3160

70

500.00'

183

825.00'

825.00'

VA-228-14-L

J09687-16
422,813 SF

VA-228-14-

117779-2

(See Sheet 242)

(See Sheet 240)

This is a compilation of records and data located in various county offices and is to be used for reference purposes only. The map is controlled by the field measurements between the corners of the Public Land Survey System and the parcels are mapped from available records which may not precisely fit field conditions. Brown County is not responsible for any inaccuracies.

Scale 1" = 100'

0 100

This map was created by the Brown County Survey Department with funding provided by the Village of Ashwaubenon and the Wisconsin Land Information Program.

Village of Ashwaubenon 241

Brown County Plot Date: 10/27/08
RPL Office Drafter: D PHELPS

(See Sheet 243)

(See Sheet 233)

(See Sheet 241)

15.108

NA-35-34
J16443-45
22.443 AC

PACKERLAND DR CTH EB

J16945-42

J15882-12
14.800

17.525

1187.53'

This is a compilation of records and data located in various county offices and is to be used for reference purposes only. The map is controlled by the field measurements between the corners of the Public Land Survey System and the parcels are mapped from available records which may not precisely fit field conditions. Brown County is not responsible for any inaccuracies.



(See Sheet 252)

Scale 1" = 100'

This map was created by the Brown County Survey Department with funding provided by the Village of Ashwaubenon and the Wisconsin Land Information Program.
© 1997 Brown County Survey Department, Green Bay, WI 54305

Village of
Ashwaubenon

242

Plot date: 1/30/97
RPL OFFICE: DAP

(See Sheet 244)

TOWN OF HOBART

EAST ADAM DR

VA-35-35
J16443-46
8.674 AC

7.135

15.108

7.822

37
3-47
AC

This is a compilation of records and data located in various county offices and is to be used for reference purposes only. The map is controlled by the field measurements between the corners of the Public Land Survey System and the parcels are mapped from available records which may not precisely fit field conditions. Brown County is not responsible for any inaccuracies.



(See Sheet 253)

Scale 1" = 100'

This map was created by the Brown County Survey Department with funding provided by the Village of Ashwaubenon and the Wisconsin Land Information Program.
© 1994 Brown County Survey Department, Green Bay, WI 54305


Village of
Ashwaubenon

243

Plot date: 11/28/94

(SEE SHEET 244A & HOBART 101)

(See Sheet 243)

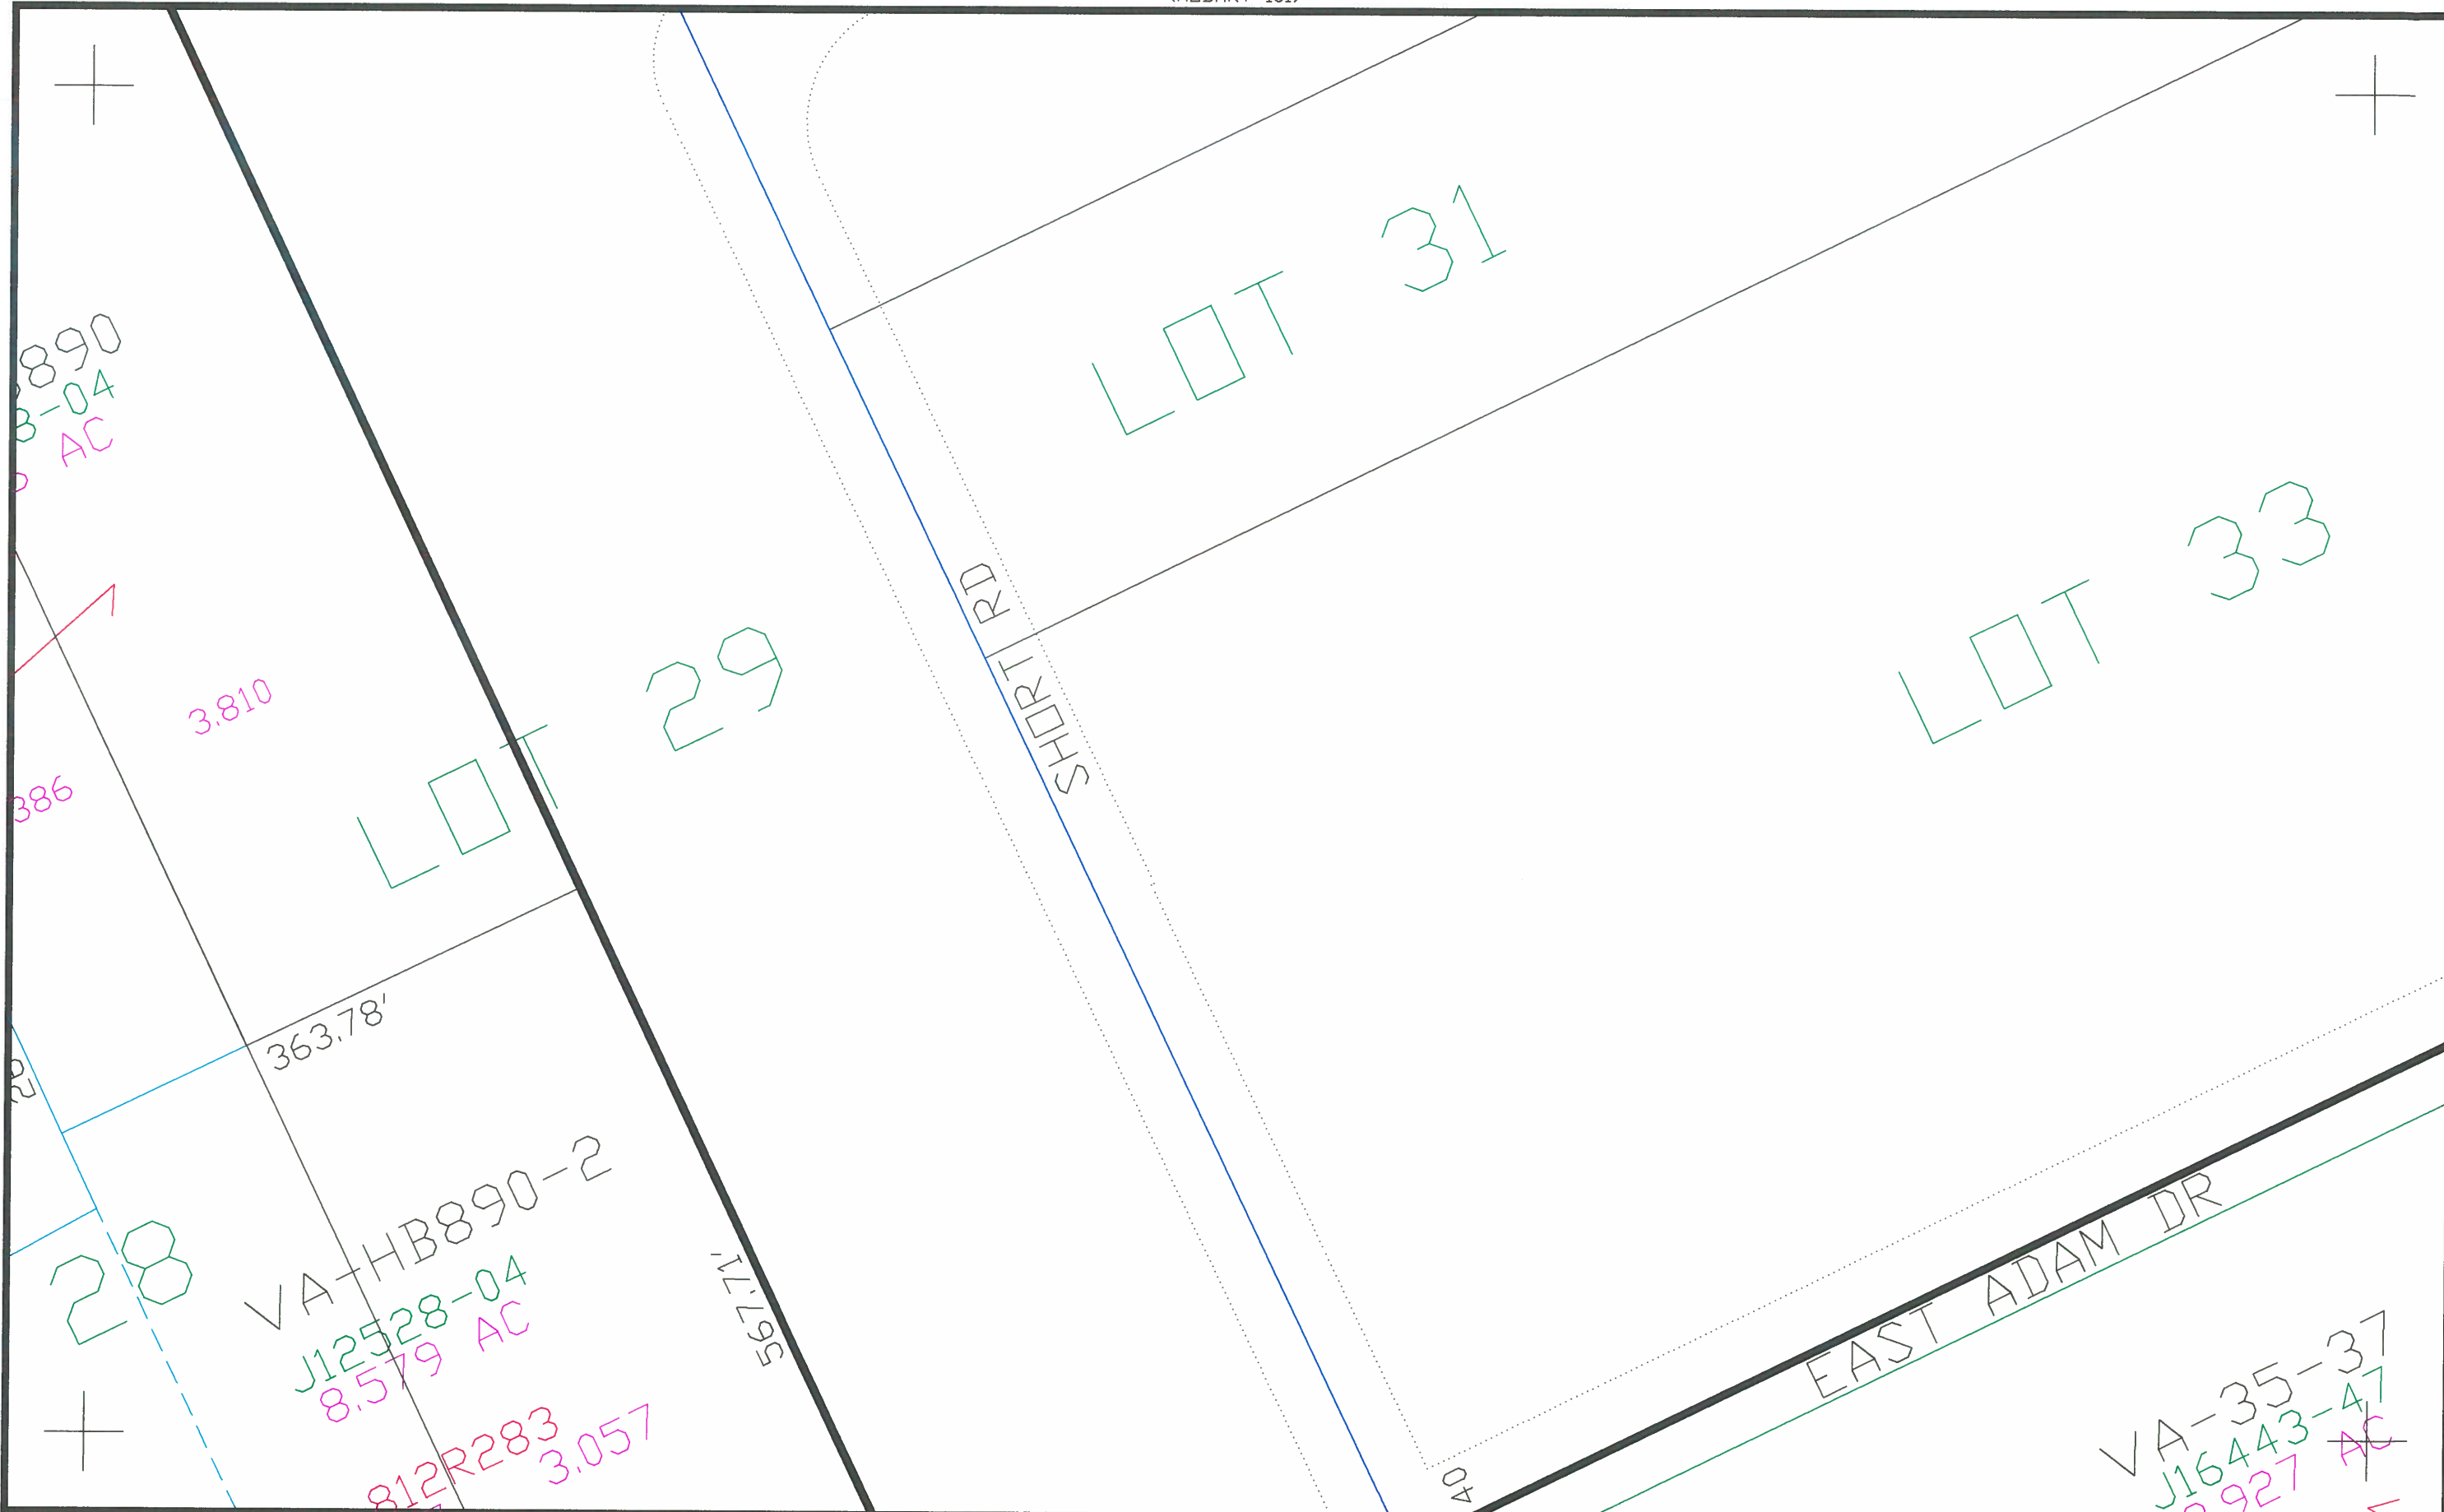

This is a compilation of records and data located in various county offices and is to be used for reference purposes only. The map is controlled by the field measurements between the corners of the Public Land Survey System and the parcels are mapped from available records which may not precisely fit field conditions. Brown County is not responsible for any inaccuracies.



(See Sheet 254)

Scale 1" = 100'
0 100

This map was created by the Brown County Survey Department with funding provided by the Village of Ashwaubenon and the Wisconsin Land Information Program.
© 1997 Brown County Survey Department, Green Bay, WI 54305


Village of Ashwaubenon 244

Brown County Plot Date: 11-07-97
RPL Office Drafter: J C FUNDERBURG

101
98

(HOBART 101)

(SEE SHEET 244)

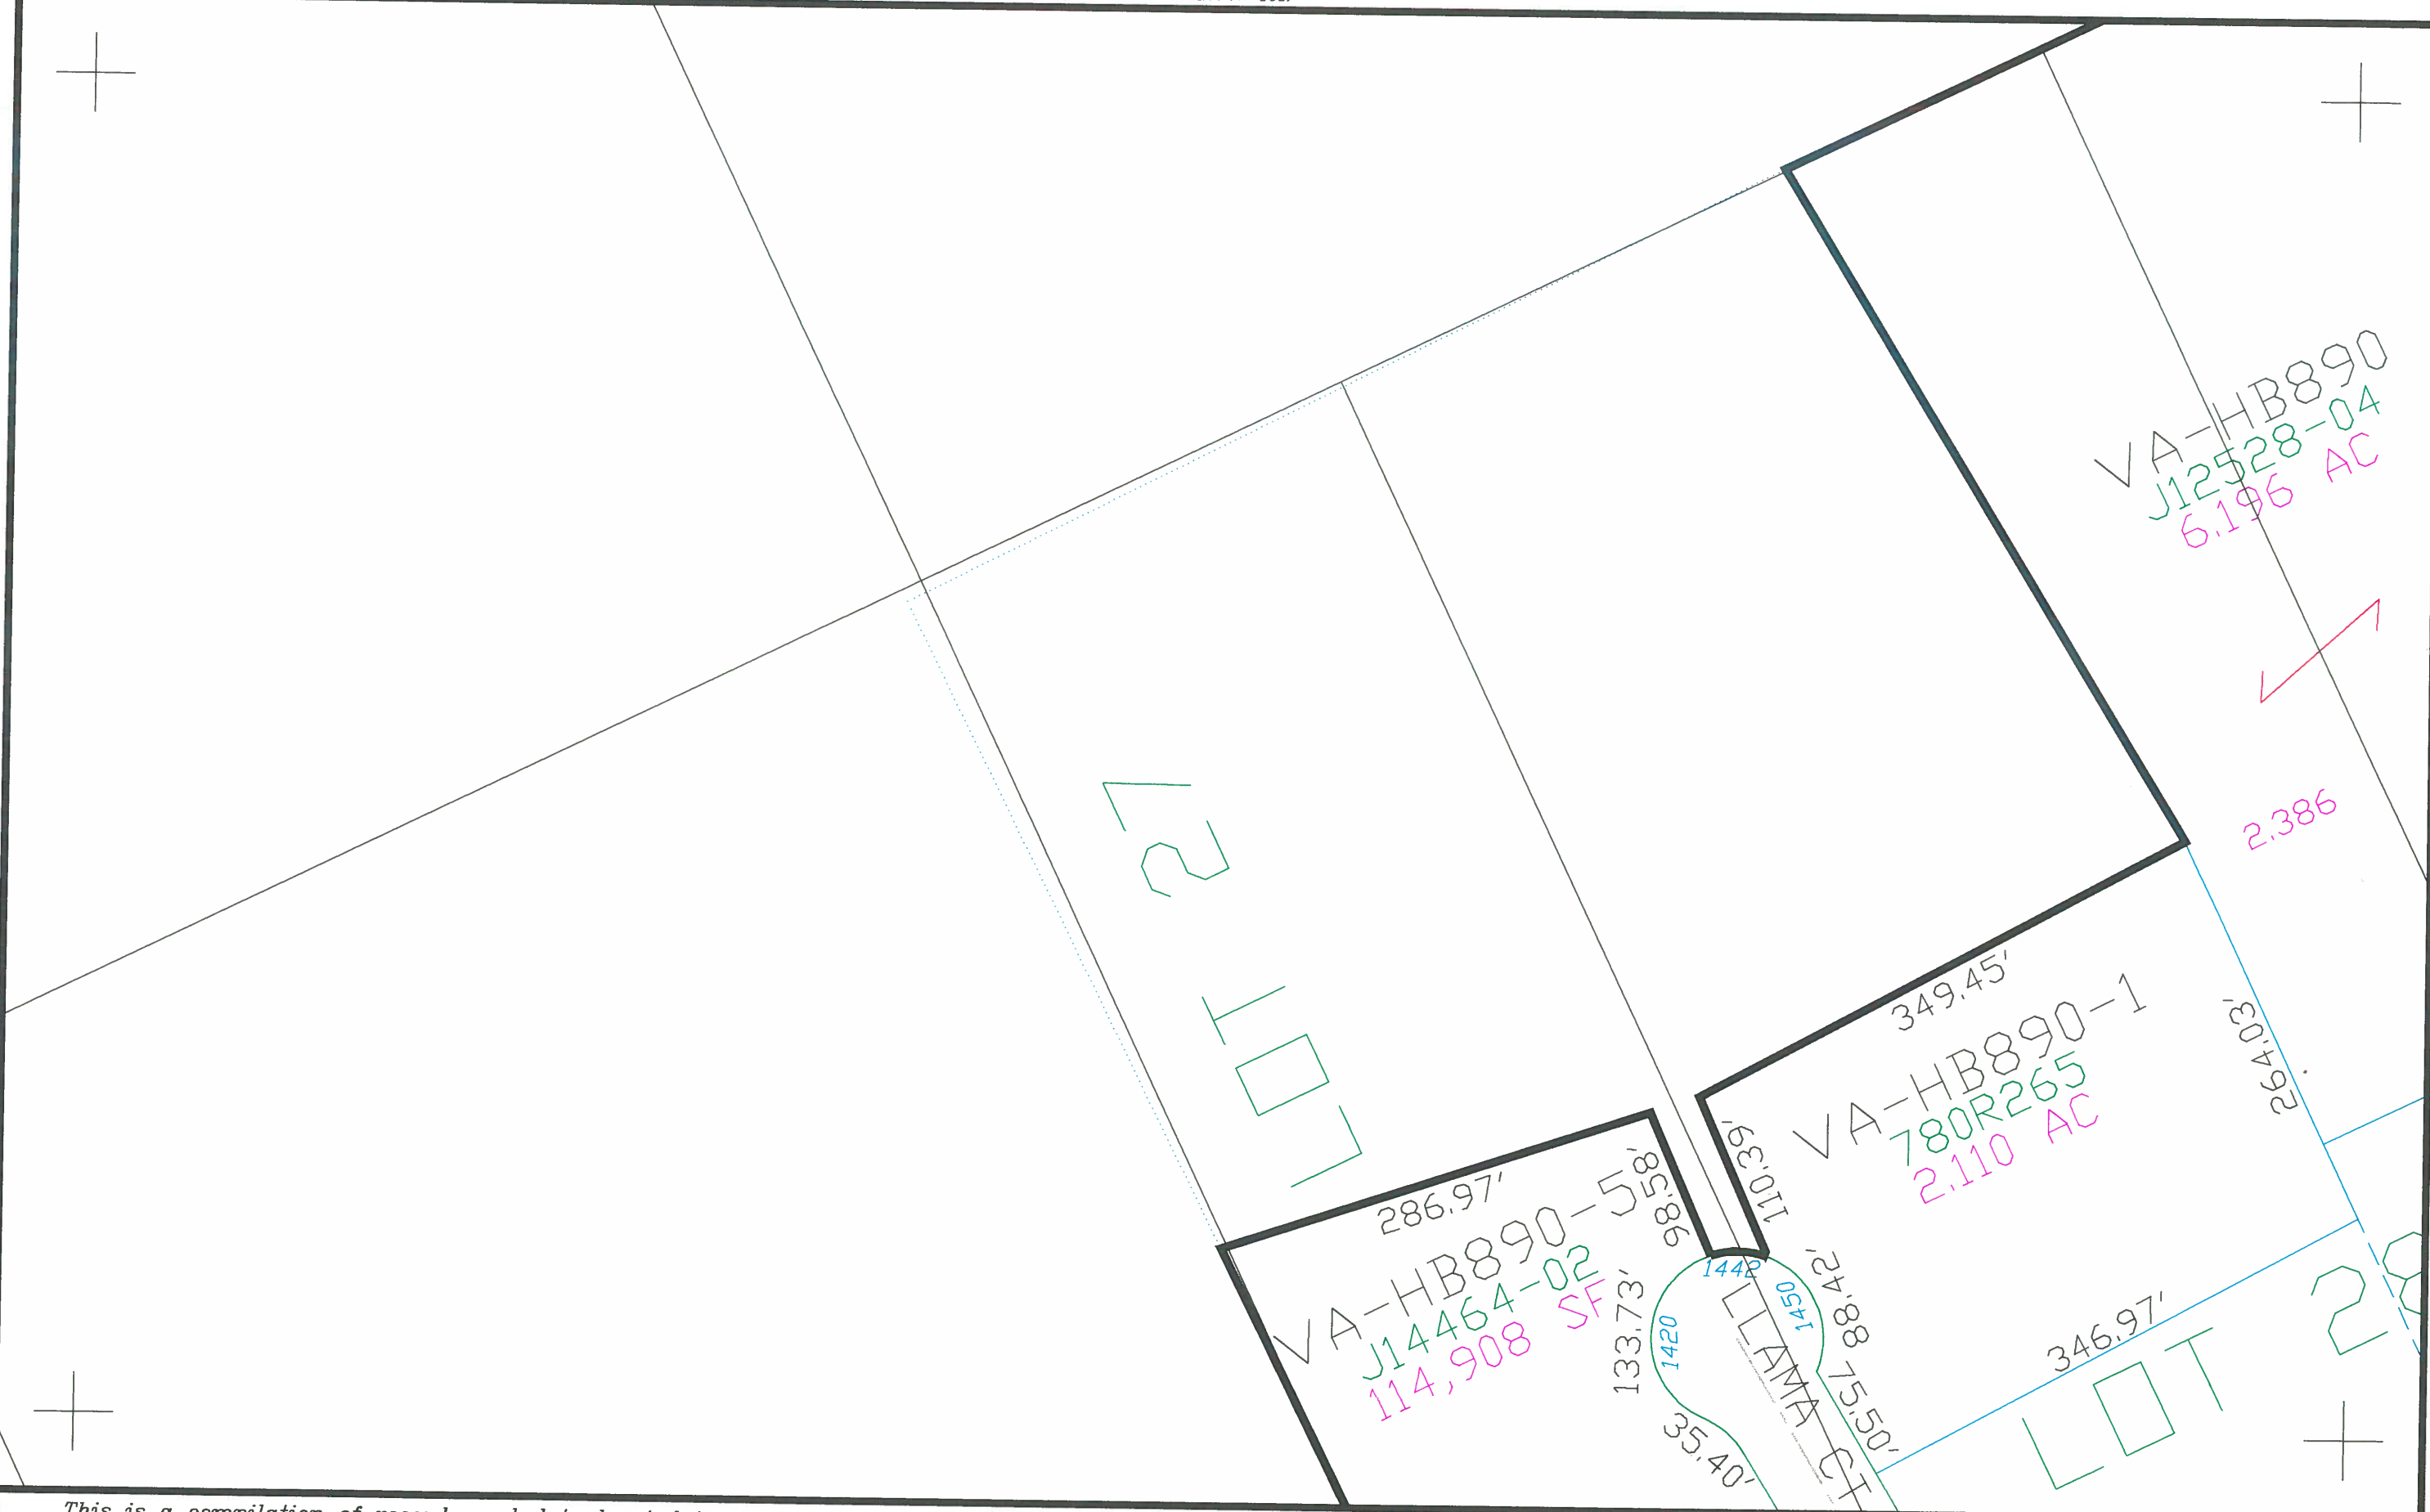

This is a compilation of records and data located in various county offices and is to be used for reference purposes only. The map is controlled by the field measurements between the corners of the Public Land Survey System and the parcels are mapped from available records which may not precisely fit field conditions. Brown County is not responsible for any inaccuracies.




(SEE SHEET 255)

Scale 1" = 100'
0 100

Village of Ashwaubenon 244B

This map was created by the Brown County Survey Department with funding provided by the Village of Ashwaubenon and the Wisconsin Land Information Program.
© 1997 Brown County Survey Department, Green Bay, WI 54305

Brown County Plot Date: 11-07-97
RPL Office Drafter: J C FUNDERBURG

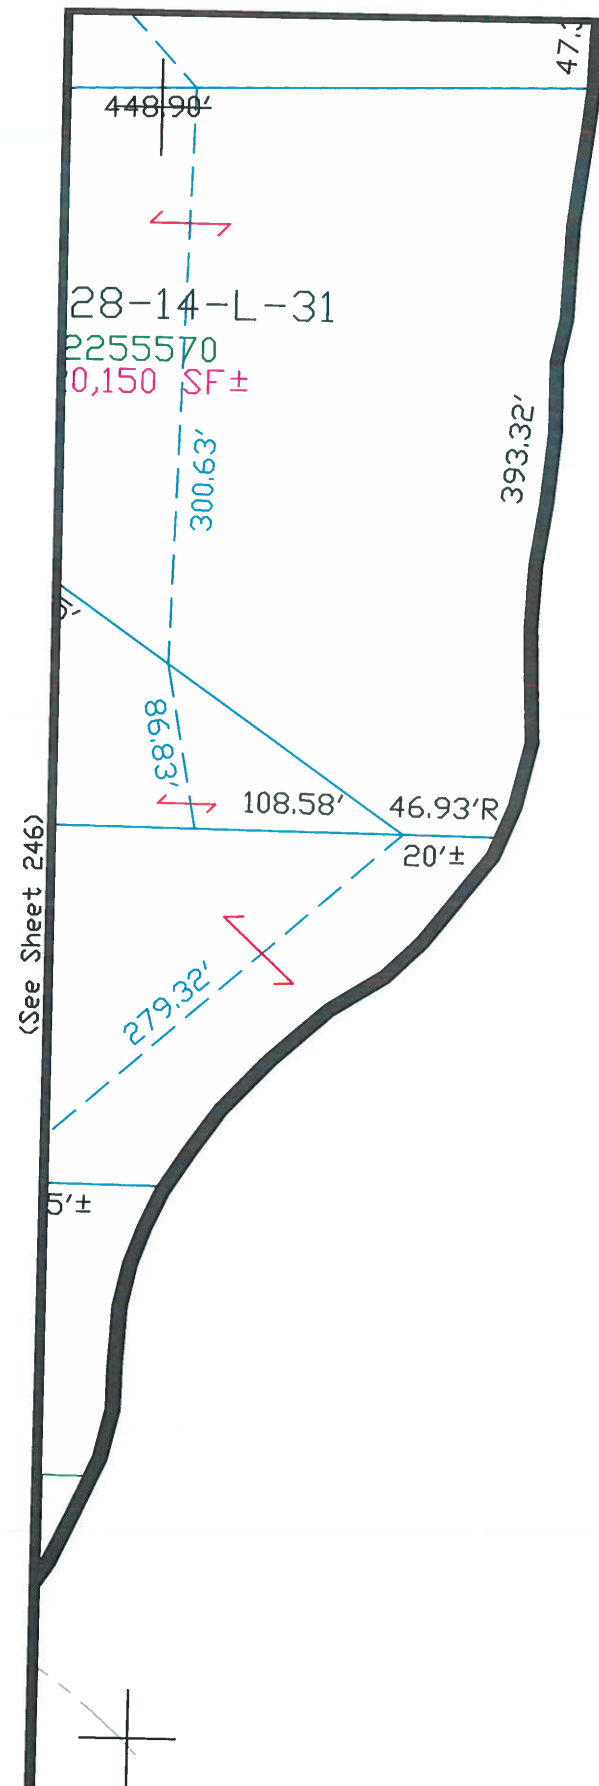

This is a compilation of records and data located in various county offices and is to be used for reference purposes only. The map is controlled by the field measurements between the corners of the Public Land Survey System and the parcels are mapped from available records which may not precisely fit field conditions. Brown County is not responsible for any inaccuracies.

Scale 1" = 100'


(See Sheet 245)

This map was created by the Brown County Survey Department with funding provided by the Village of Ashwaubenon and the Wisconsin Land Information Program.

Village of Ashwaubenon

Brown County Plot Date: 7/6/09
RPL Office Drafter: T LESLIE

245

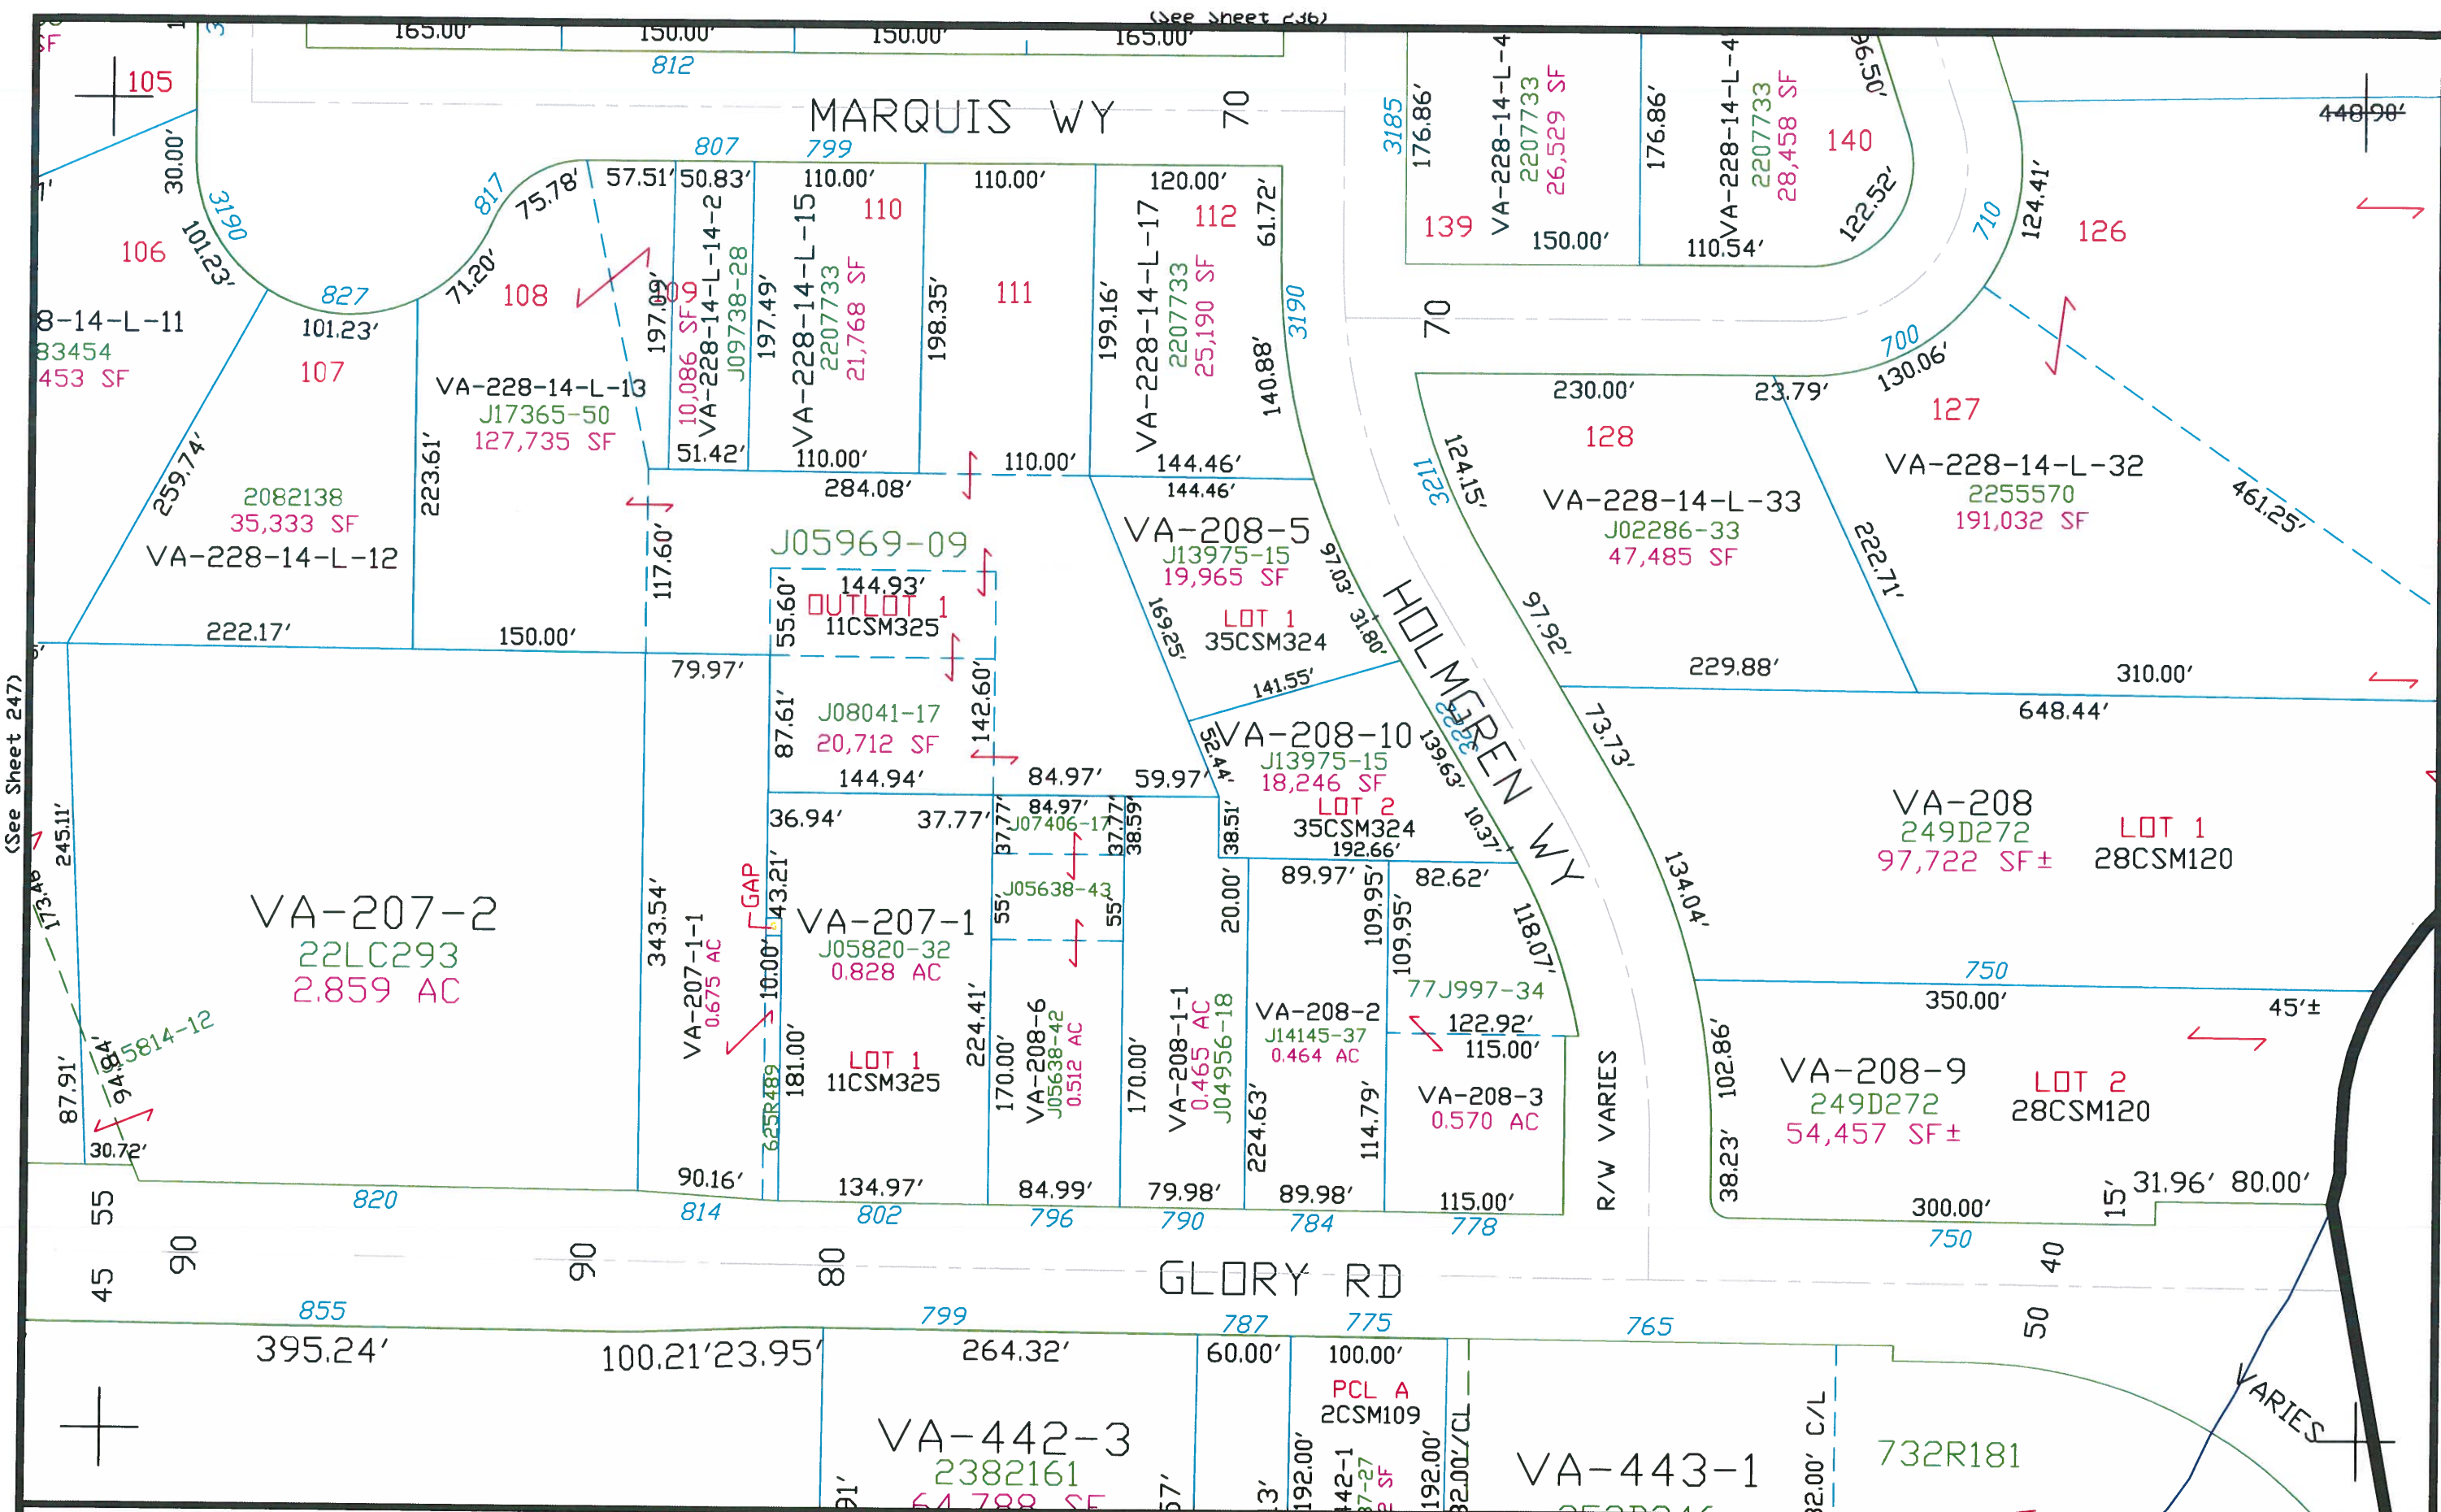

This is a compilation of records and data located in various county offices and is to be used for reference purposes only. The map is controlled by the field measurements between the corners of the Public Land Survey System and the parcels are mapped from available records which may not precisely fit field conditions. Brown County is not responsible for any inaccuracies.

Scale 1" = 100'


(See Sheet 256)
© 2015 BROWN COUNTY SURVEY DEPT.
This map was created by the Brown County Survey Department with funding provided by the Village of Ashwaubenon and the Wisconsin Land Information Program.

Village of Ashwaubenon 246
Brown County Plot Date: 9/1/2015
RPL Office Drafter: D PHELPS

(See Sheet 238)

(See Sheet 249)

(See Sheet 247)

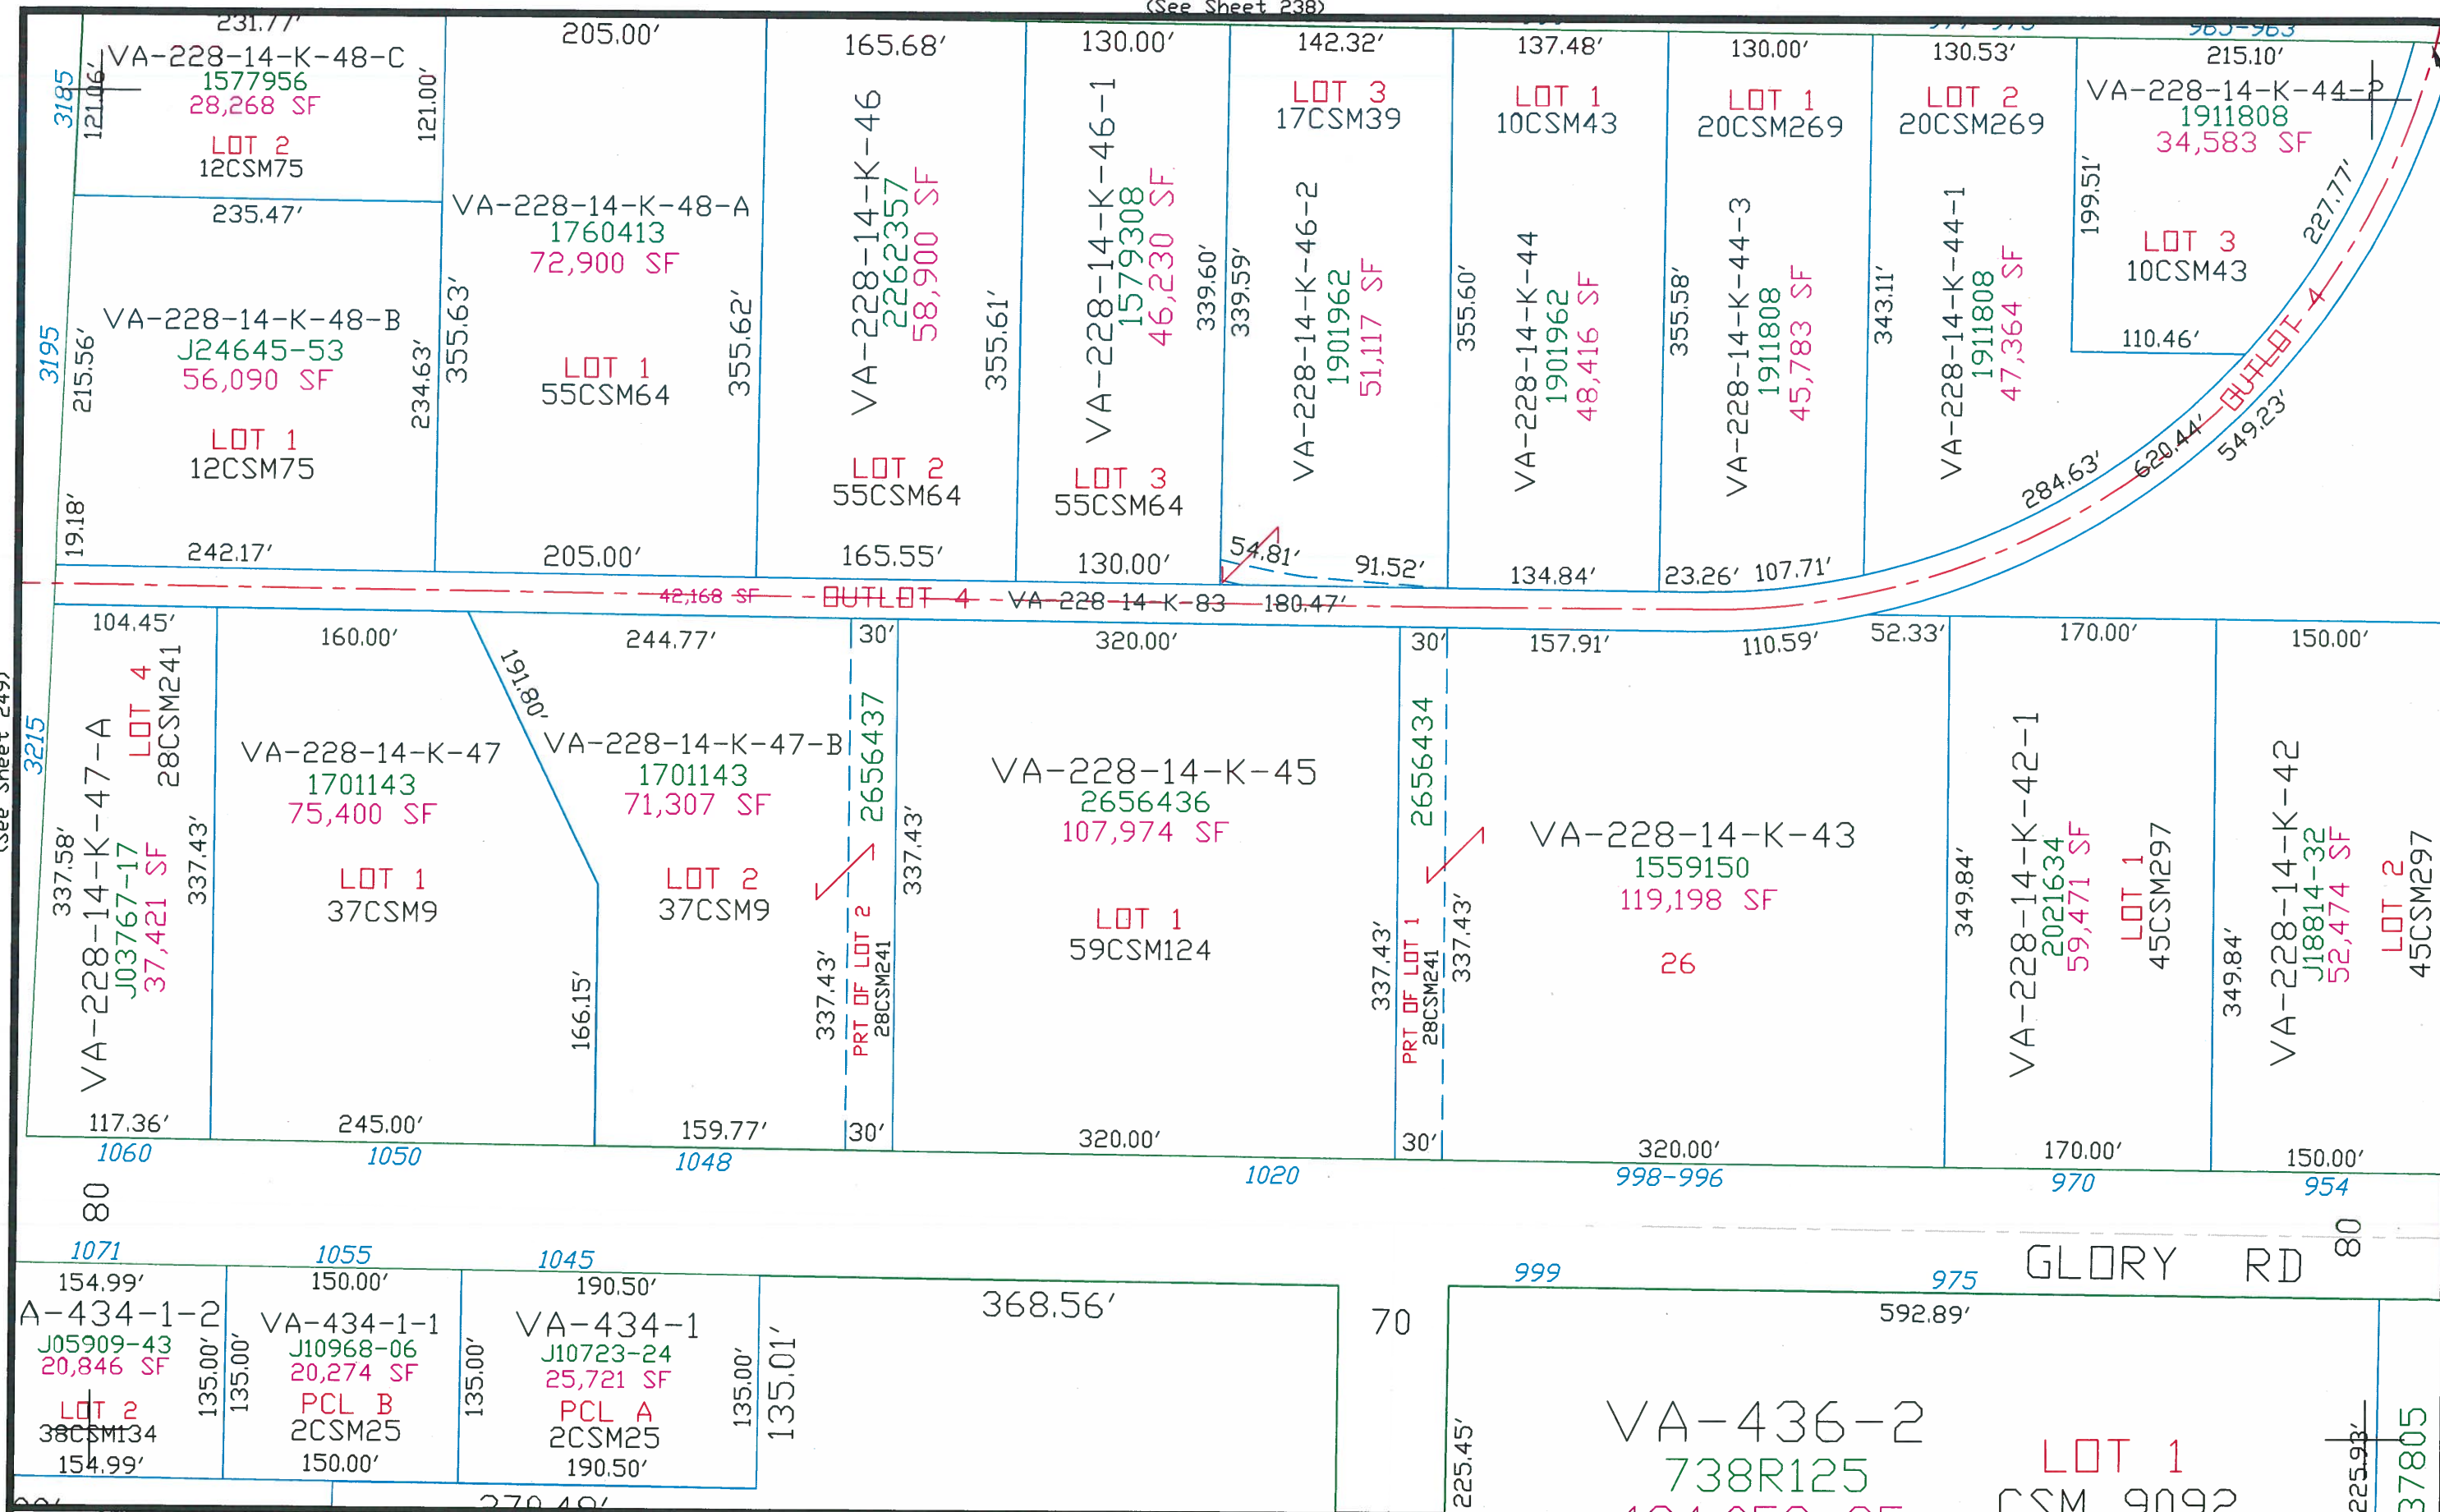

This is a compilation of records and data located in various county offices and is to be used for reference purposes only. The map is controlled by the field measurements between the corners of the Public Land Survey System and the parcels are mapped from available records which may not precisely fit field conditions. Brown County is not responsible for any inaccuracies.



Scale 1" = 100'

(See Sheet 258)

© 2019 BROWN COUNTY SURVEY DEPT.
This map was created by the Brown County Survey Department with funding provided by the Village of Ashwaubenon and the Wisconsin Land Information Program.

Village of Ashwaubenon

Brown County Plot Date: 8/22/2019
RPL Office Drafter: C MILLER

248

(See Sheet 239)

350.00

VA-204-1
J15152-03
133,260 SF

VA-204-3
J18094-56
174,240 SF

VA-204-4
J22952-20
128,007 SF

LOT 1
13CSM227

LOT 2
13CSM227

LOT 3
13CSM227

524.06'
552.82'

355.58'

355.70'

355.07'

3195

215.56'

VA-2

100.00'

490.16'

360.00'

OUTLOT 8

25.00'61.23'

110.50'

816.53'

222.98'

104.45'

VA-228-14-L-92
J13927-21
275,329 SF

VA-228-14-L-91
J04660-36
72,267 SF

VA-228-14-L-93
J26259-18
156,568 SF

188

187

186

LOT 4
20CSM241

VA-228-14-K-47-A
J03767-17
37,421 SF

337.58'

117.36'

1060

584.71'

815.00'

151.13'

80.02'

S RIDGE RD

3230

1140-1142

Y RD

1163

80

GLORY RD

80

811.16'

604.18'

200.00'
VA-434-1-3
J05909-43
27,000 SF
LOT 1
38CSM134
200.00'

154.99'
VA-434-
J05909-43
20,846 SF
LOT 2
38CSM134
154.99'

135.00'

135.00'




This is a compilation of records and data located in various county offices and is to be used for reference purposes only. The map is controlled by the field measurements between the corners of the Public Land Survey System and the parcels are mapped from available records which may not precisely fit field conditions. Brown County is not responsible for any inaccuracies.

Scale 1" = 100'

(See Sheet 259)

This map was created by the Brown County Survey Department with funding provided by the Village of Ashwaubenon and the Wisconsin Land Information Program.

Village of Ashwaubenon 249
Brown County Plot Date: 7/1/2013
RPL Office Drafter: T LESLIE

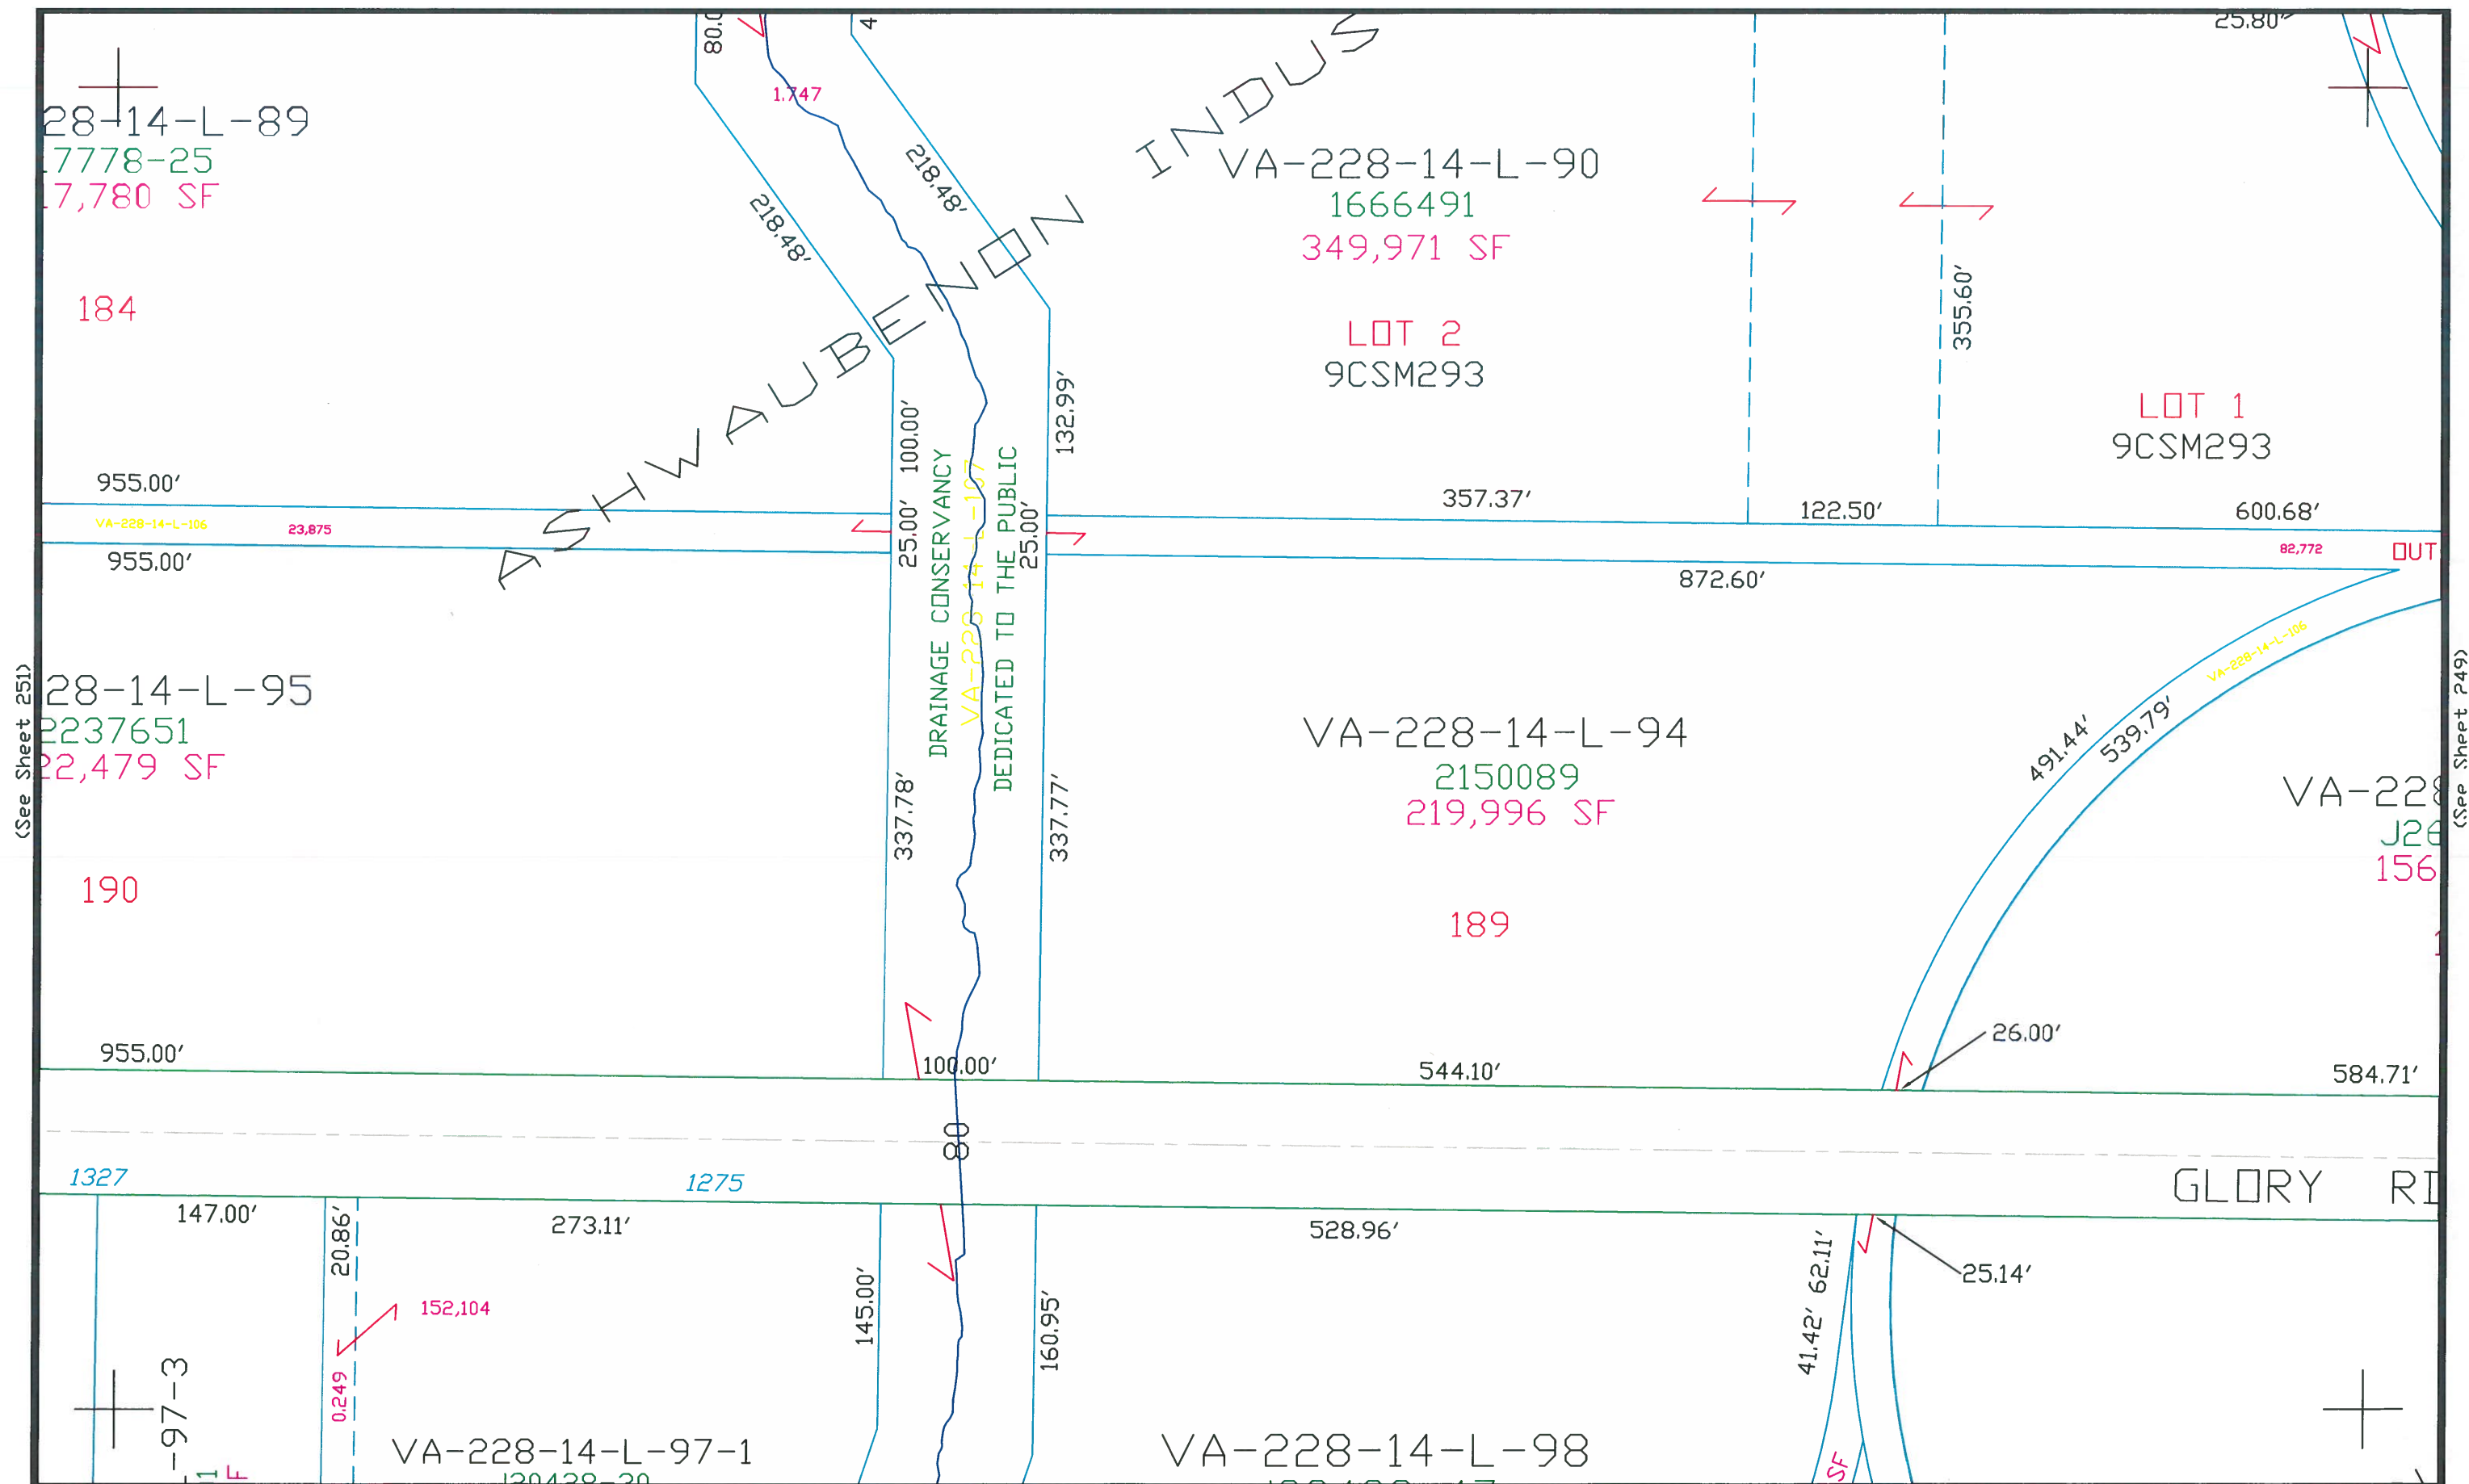

This is a compilation of records and data located in various county offices and is to be used for reference purposes only. The map is controlled by the field measurements between the corners of the Public Land Survey System and the parcels are mapped from available records which may not precisely fit field conditions. Brown County is not responsible for any inaccuracies.

(See Sheet 260)

Village of Ashwaubenon 250
Brown County Plot Date: 1/6/2010
with funding RPL Office Drafter: D PHELPS
Information Program.

(See Sheet 241)

17.659
LOT 1
25CSM28

LOT 3

VA-228-14-L-58
J17189-15
146,627 SF

153

10,208

OUTLOT 9

VA-228-14-L-106

VA-228-14-L-57
J25828-30
61,677 SF

LOT 1
33CSM293

VA-228-14-L-57-1
J25828-30
37,505 SF

LOT 2
33CSM293

VA-228-14-L-57-2
J25828-30
37,521 SF

LOT 3
33CSM293

VA-228-14-L-
J17778-2
317,780 SF

184

VA-228-14-L-
J2237651
322,479 SF

190

GLORY RD

1361

VA-35-32-A-1
J27950-11
78,020 SF

LOT 1
58CSM316

VA-228-14-L-56
J1758355
137,782 SF

(See Sheet 261)

This is a compilation of records and data located in various county offices and is to be used for reference purposes only. The map is controlled by the field measurements between the corners of the Public Land Survey System and the parcels are mapped from available records which may not precisely fit field conditions. Brown County is not responsible for any inaccuracies.



Scale 1" = 100'

© 2013 BROWN COUNTY SURVEY DEPT.
This map was created by the Brown County Survey Department with funding provided by the Village of Ashwaubenon and the Wisconsin Land Information Program.

Village of Ashwaubenon 251

Brown County Plot Date: 10/9/2013
RPL Office Drafter: T LESLIE

~~N~~ A-55-45
J16443-45
22.443 AC

LOT 2

J16945-4

LOT 1
25CSM31

17,659

LOT
25CSA

PACKERLAND DR

VA-864
2339542
66,799 SF

LOT 1
54CSM39

1515 GLORY RD

VA-35-32-A
J27950-11
87,120 SF

LOT 1

This is a compilation of records and data located in various county offices and is to be used for reference purposes only. The map is controlled by the field measurements between the corners of the Public Land Survey System, and the parcels are mapped from available records which may not precisely fit field conditions. Brown County is not responsible for any inaccuracies.

(See Sheet 262)

Scale 1" = 100'

This map was created by the Brown County Survey Department with funding provided by the Village of Ashwaubenon and the Wisconsin Land Information Program.

Village of Ashwaubenon


Brown County Plot Date: 8/21/08
RPL Office Drafter: T LESLIE

252

(See Sheet 243)

(See Sheet 254)

(See Sheet 252)

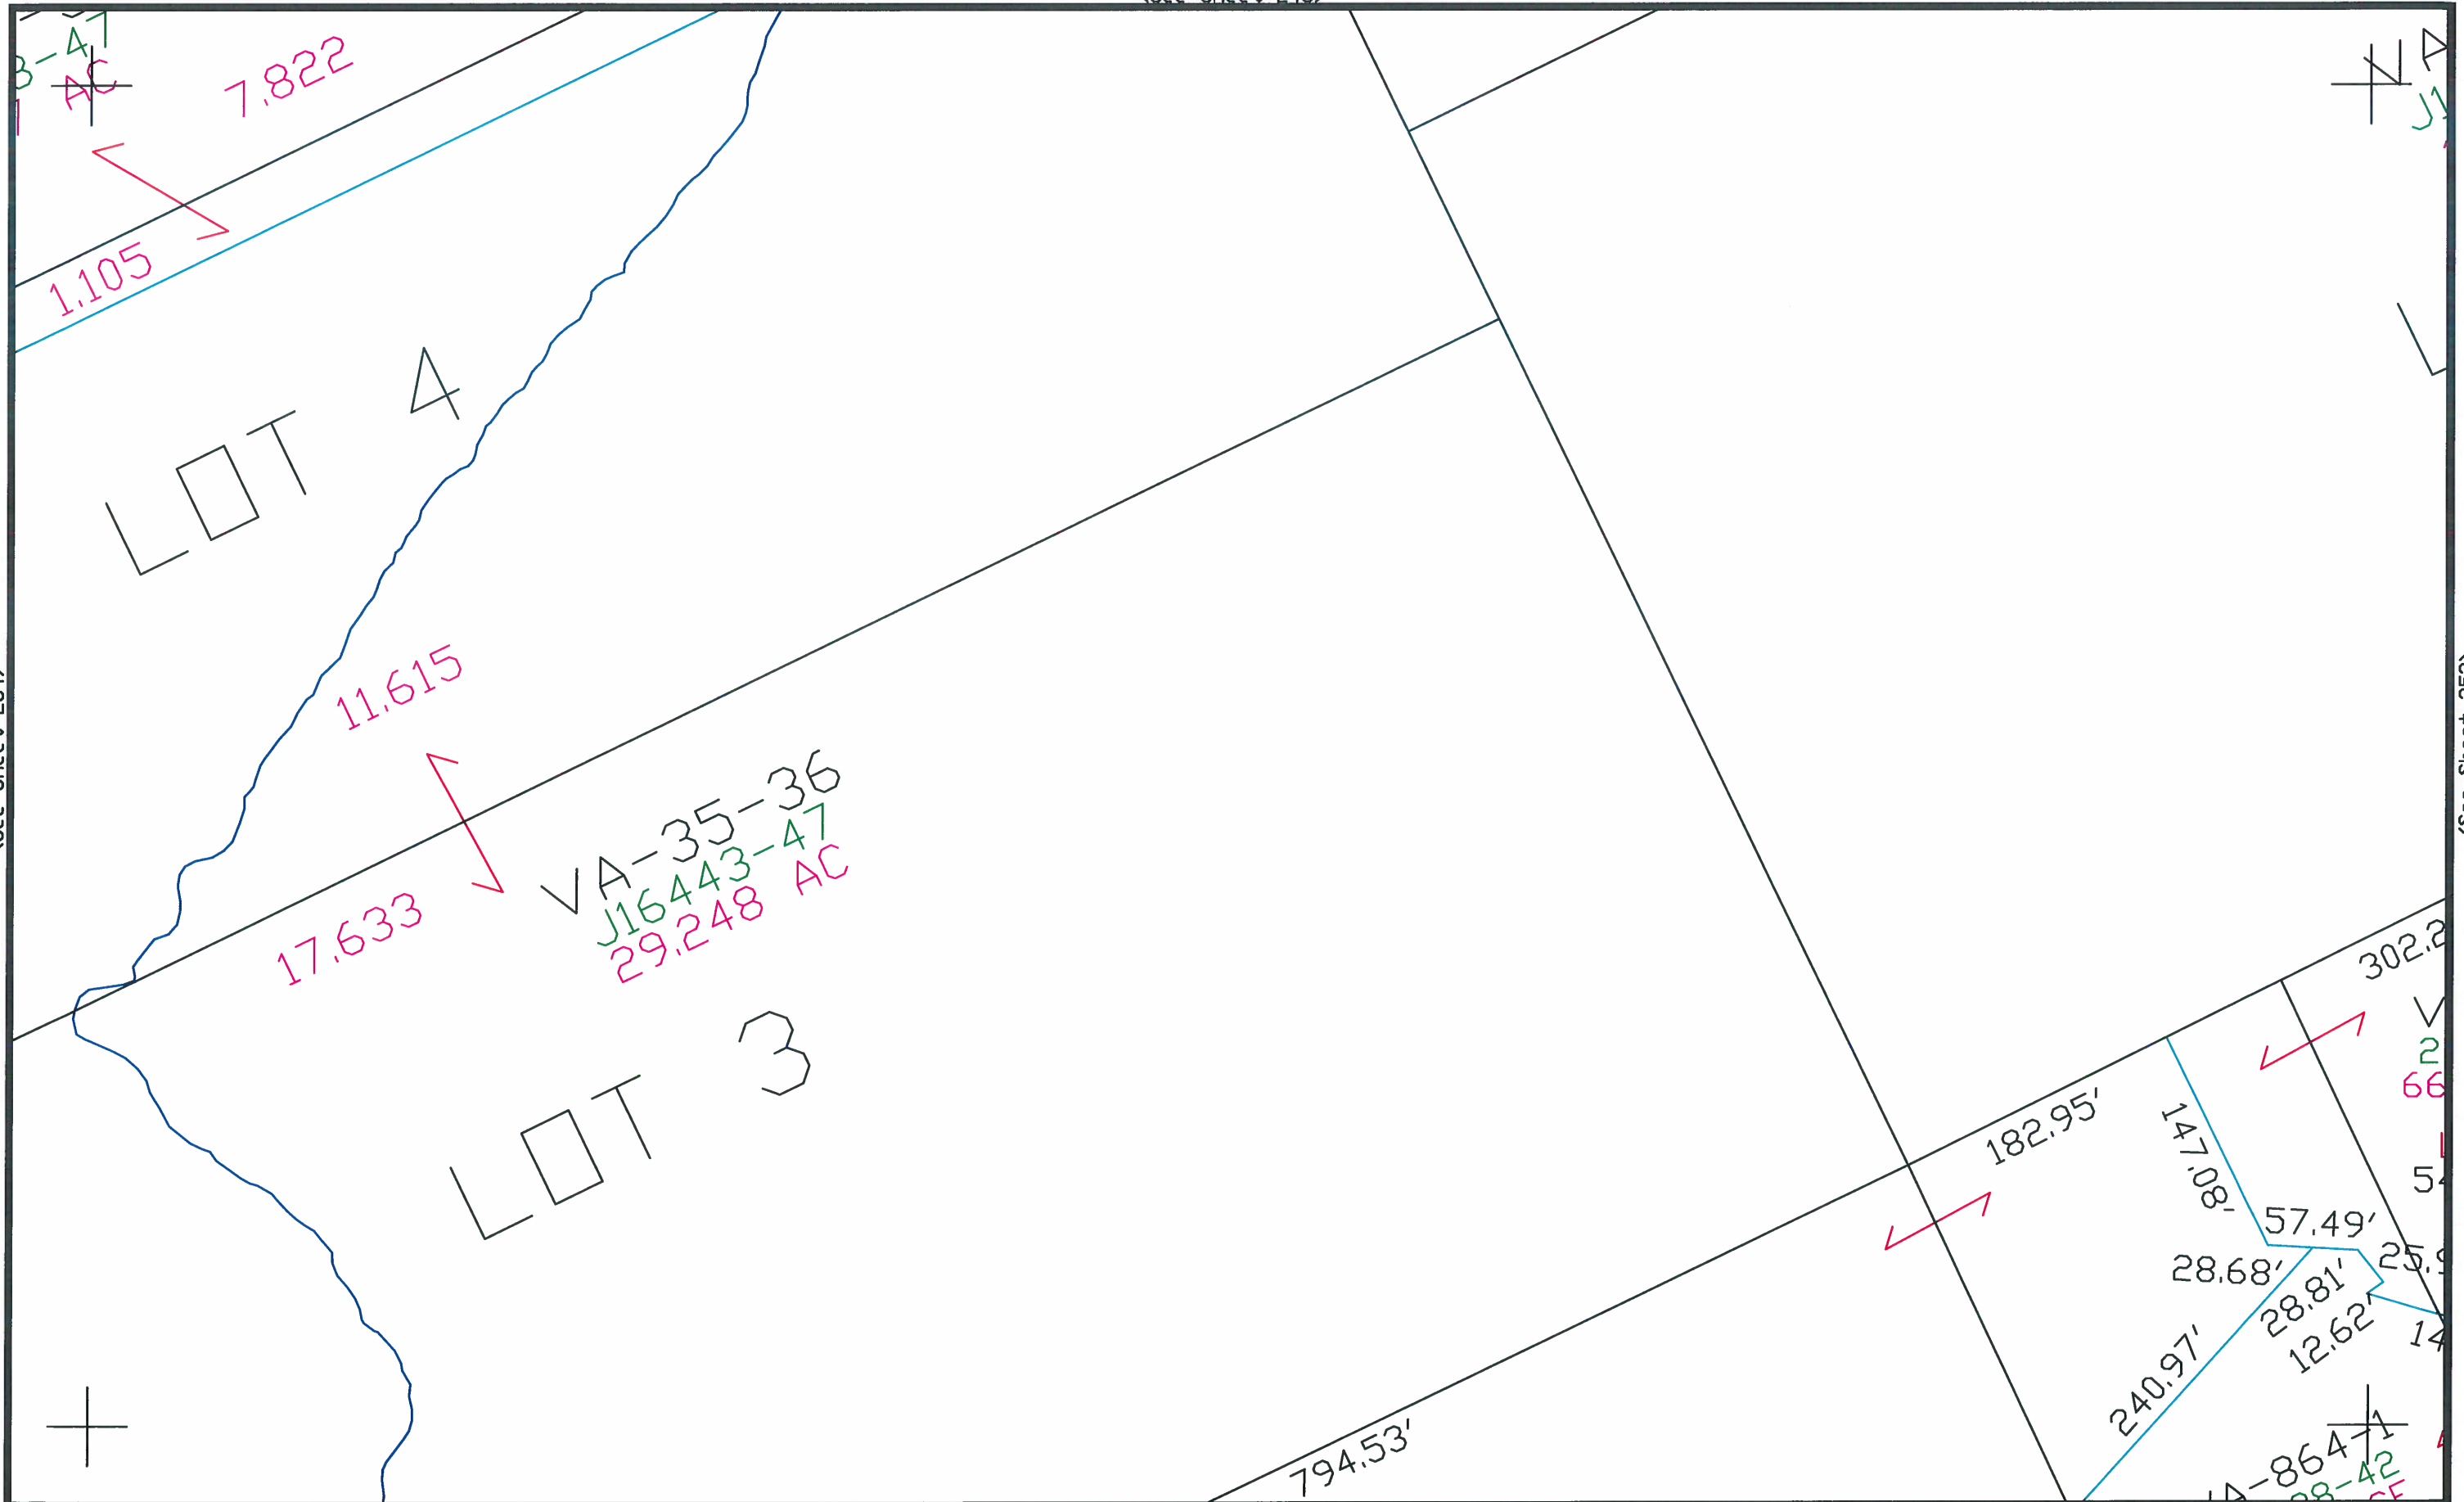

This is a compilation of records and data located in various county offices and is to be used for reference purposes only. The map is controlled by the field measurements between the corners of the Public Land Survey System and the parcels are mapped from available records which may not precisely fit field conditions. Brown County is not responsible for any inaccuracies.

Scale 1" = 100'

(See Sheet 263)

This map was created by the Brown County Survey Department with funding provided by the Village of Ashwaubenon and the Wisconsin Land Information Program.

Village of Ashwaubenon 253

Brown County Plot Date: 1/15/09
RPL Office Drafter: T LESLIE

$$\text{Scale } 1'' = 100'$$

This map was created by the Brown County Survey Department with funding provided by the Village of Ashwaubenon and the Wisconsin Land Information Program.
© 1997 Brown County Survey Department, Green Bay, WI 54305

Brown County Plot Date: 11-07-97
RPL Office Drafter: J C FUNDERBURG

This is a compilation of records and data located in various county offices and is to be used for reference purposes only. The map is controlled by the field measurements between the corners of the Public Land Survey System and the parcels are mapped from available records which may not precisely fit field conditions. Brown County is not responsible for any inaccuracies.



(HOBART 101)

(See Sheet 254)

LOT 26

114.90

LOT 1
6CSM395

J01317-13
258.45'

VA-HB890-6
J02115-30
91,389 SF

OUTLOT 1
6CSM395

76 J182-15
3.795

LLAMA CT

VA-35-52
J16443-45
2.516 AC

EAST ADAM DR

This is a compilation of records and data located in various county offices and is to be used for reference purposes only. The map is controlled by the field measurements between the corners of the Public Land Survey System and the parcels are mapped from available records which may not precisely fit field conditions. Brown County is not responsible for any inaccuracies.



(See Sheet 265)

Scale 1" = 100'


This map was created by the Brown County Survey Department with funding provided by the Village of Ashwaubenon and the Wisconsin Land Information Program.
© 1997 Brown County Survey Department, Green Bay, WI 54305

Village of Ashwaubenon 255

Brown County Plot Date: 11-07-97
RPL Office Drafter: J C FUNDERBURG

(See Sheet 257)

(See Sheet 246)

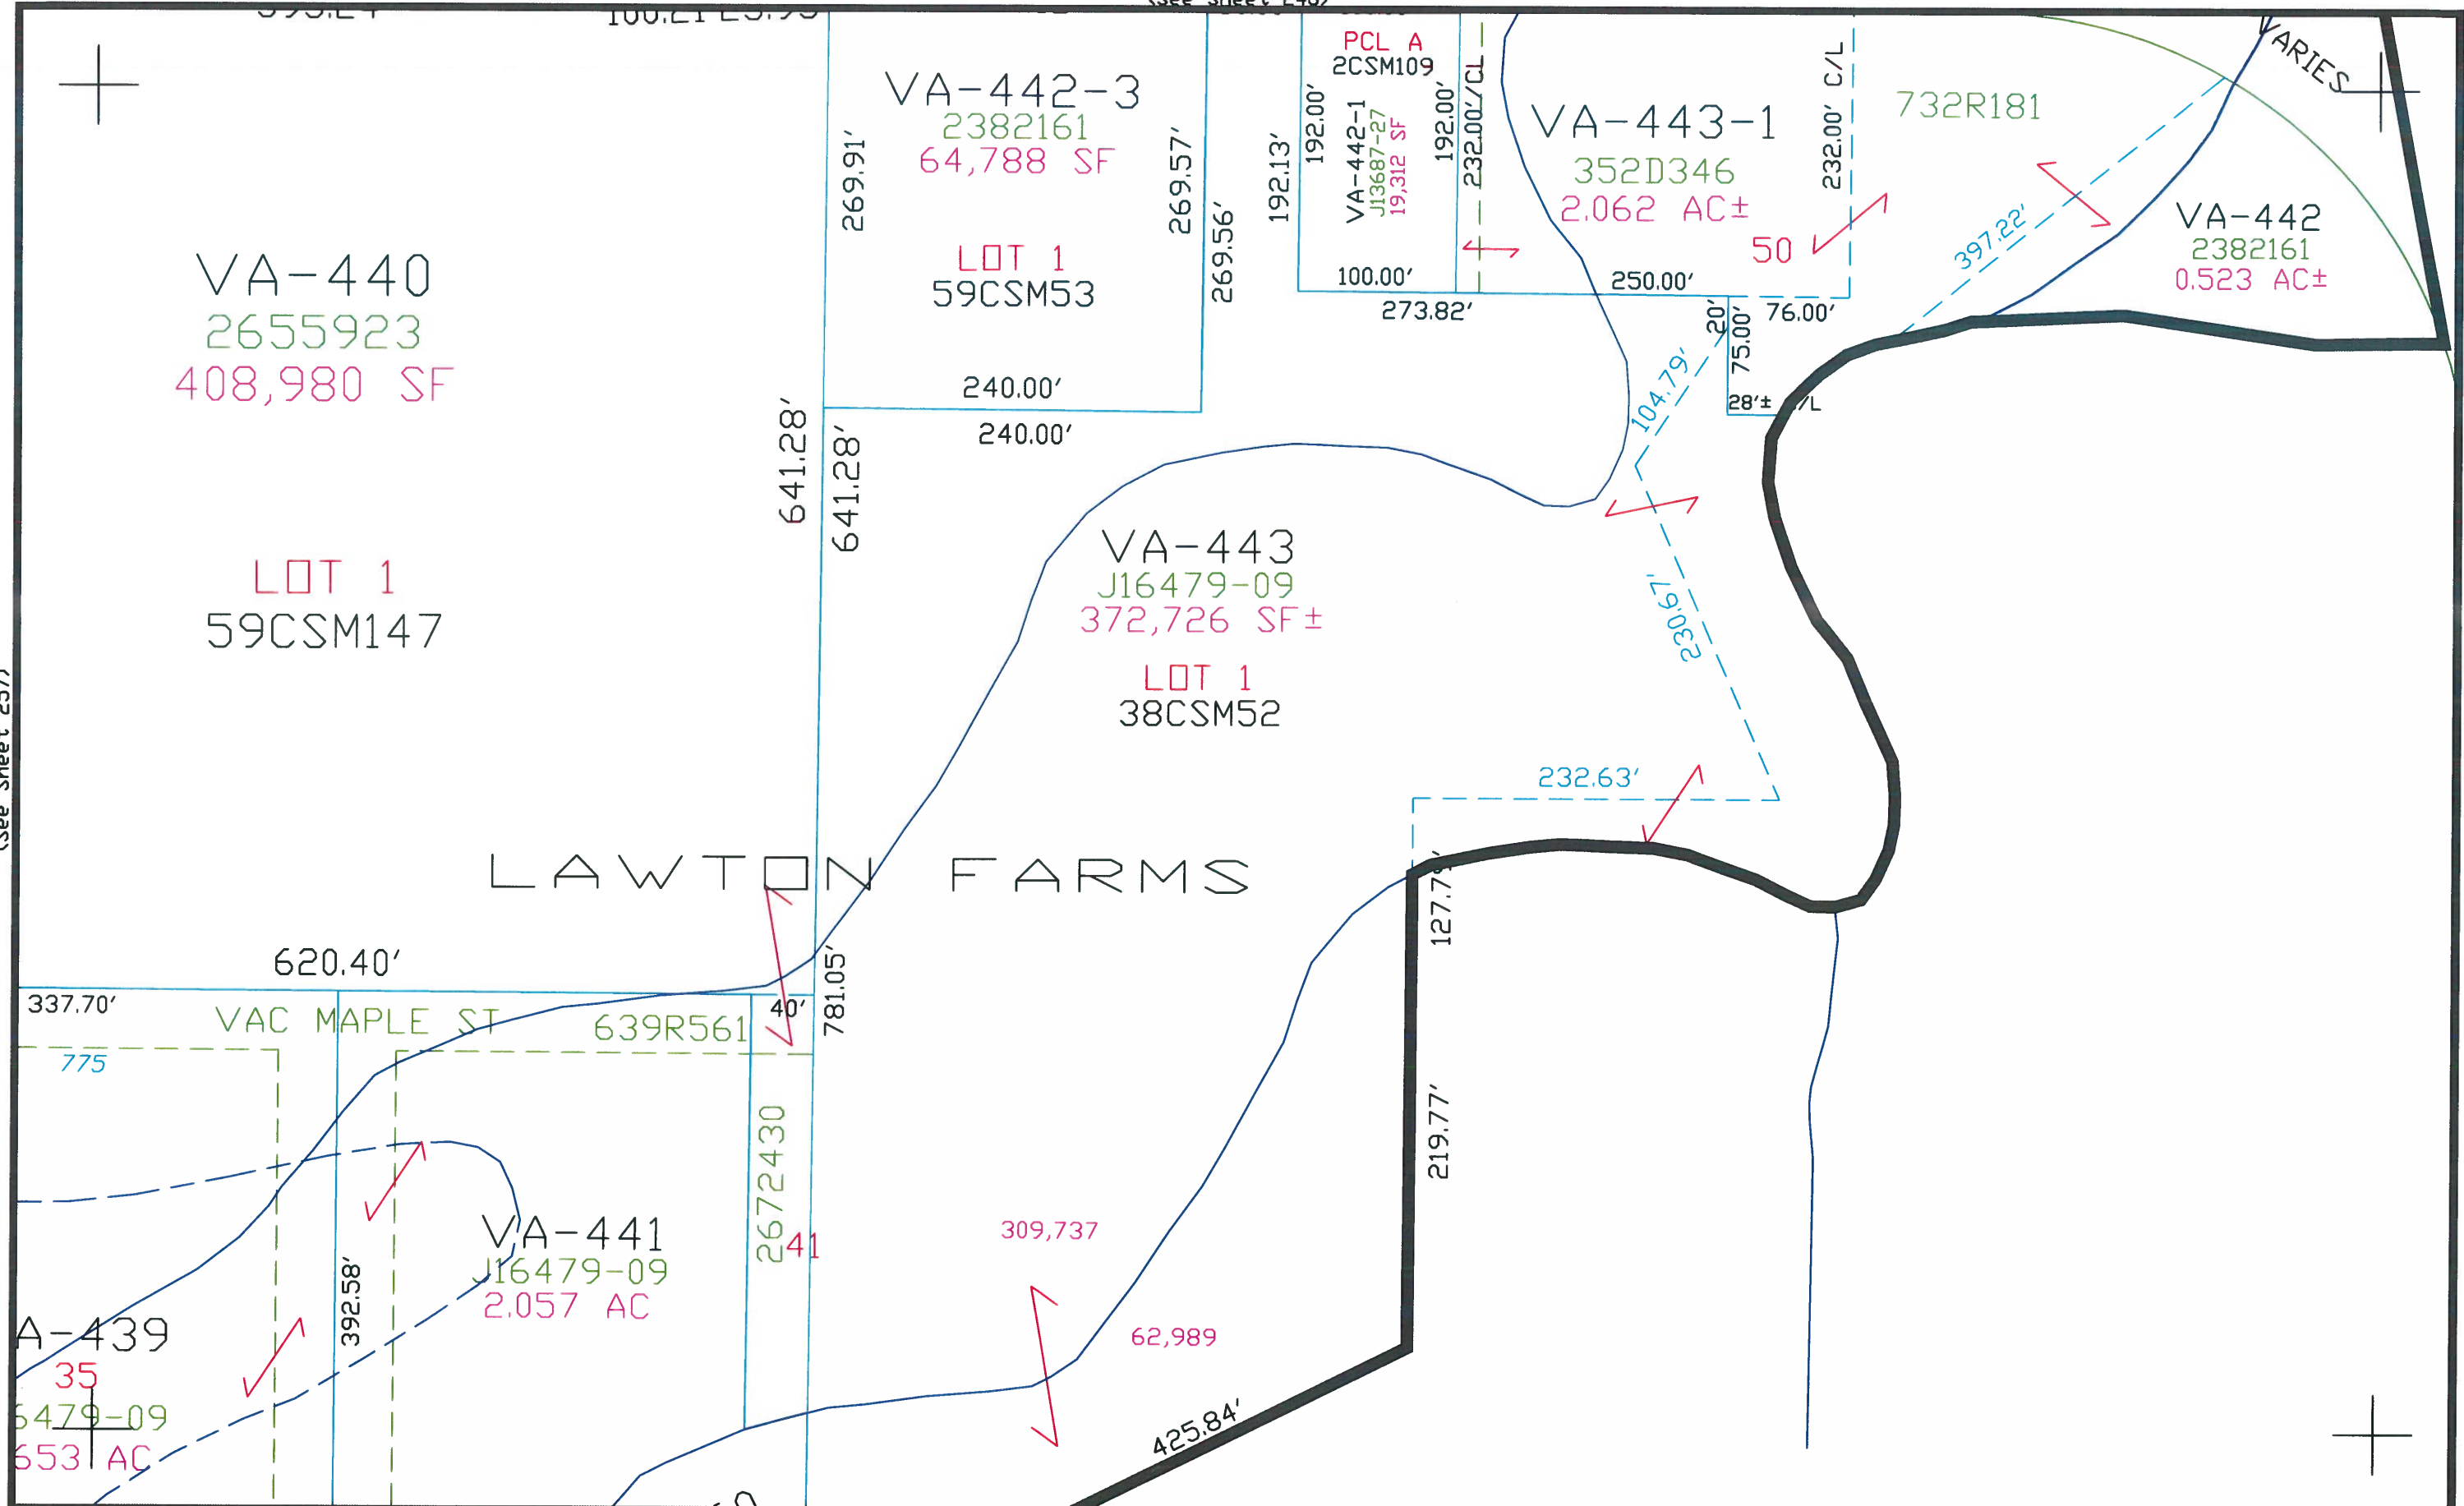

(See Sheet 77)

This is a compilation of records and data located in various county offices and is to be used for reference purposes only. The map is controlled by the field measurements between the corners of the Public Land Survey System and the parcels are mapped from available records which may not precisely fit field conditions. Brown County is not responsible for any inaccuracies.



Scale 1" = 100'



(See Sheet 256)

© 2014 BROWN COUNTY SURVEY DEPT.
This map was created by the Brown County Survey Department with funding provided by the Village of Ashwaubenon and the Wisconsin Land Information Program.


Village of Ashwaubenon

Brown County Plot Date: 6/11/2014
RPL Office Drafter: T LESLIE

256

(See Sheet 258)

(See Sheet 241)

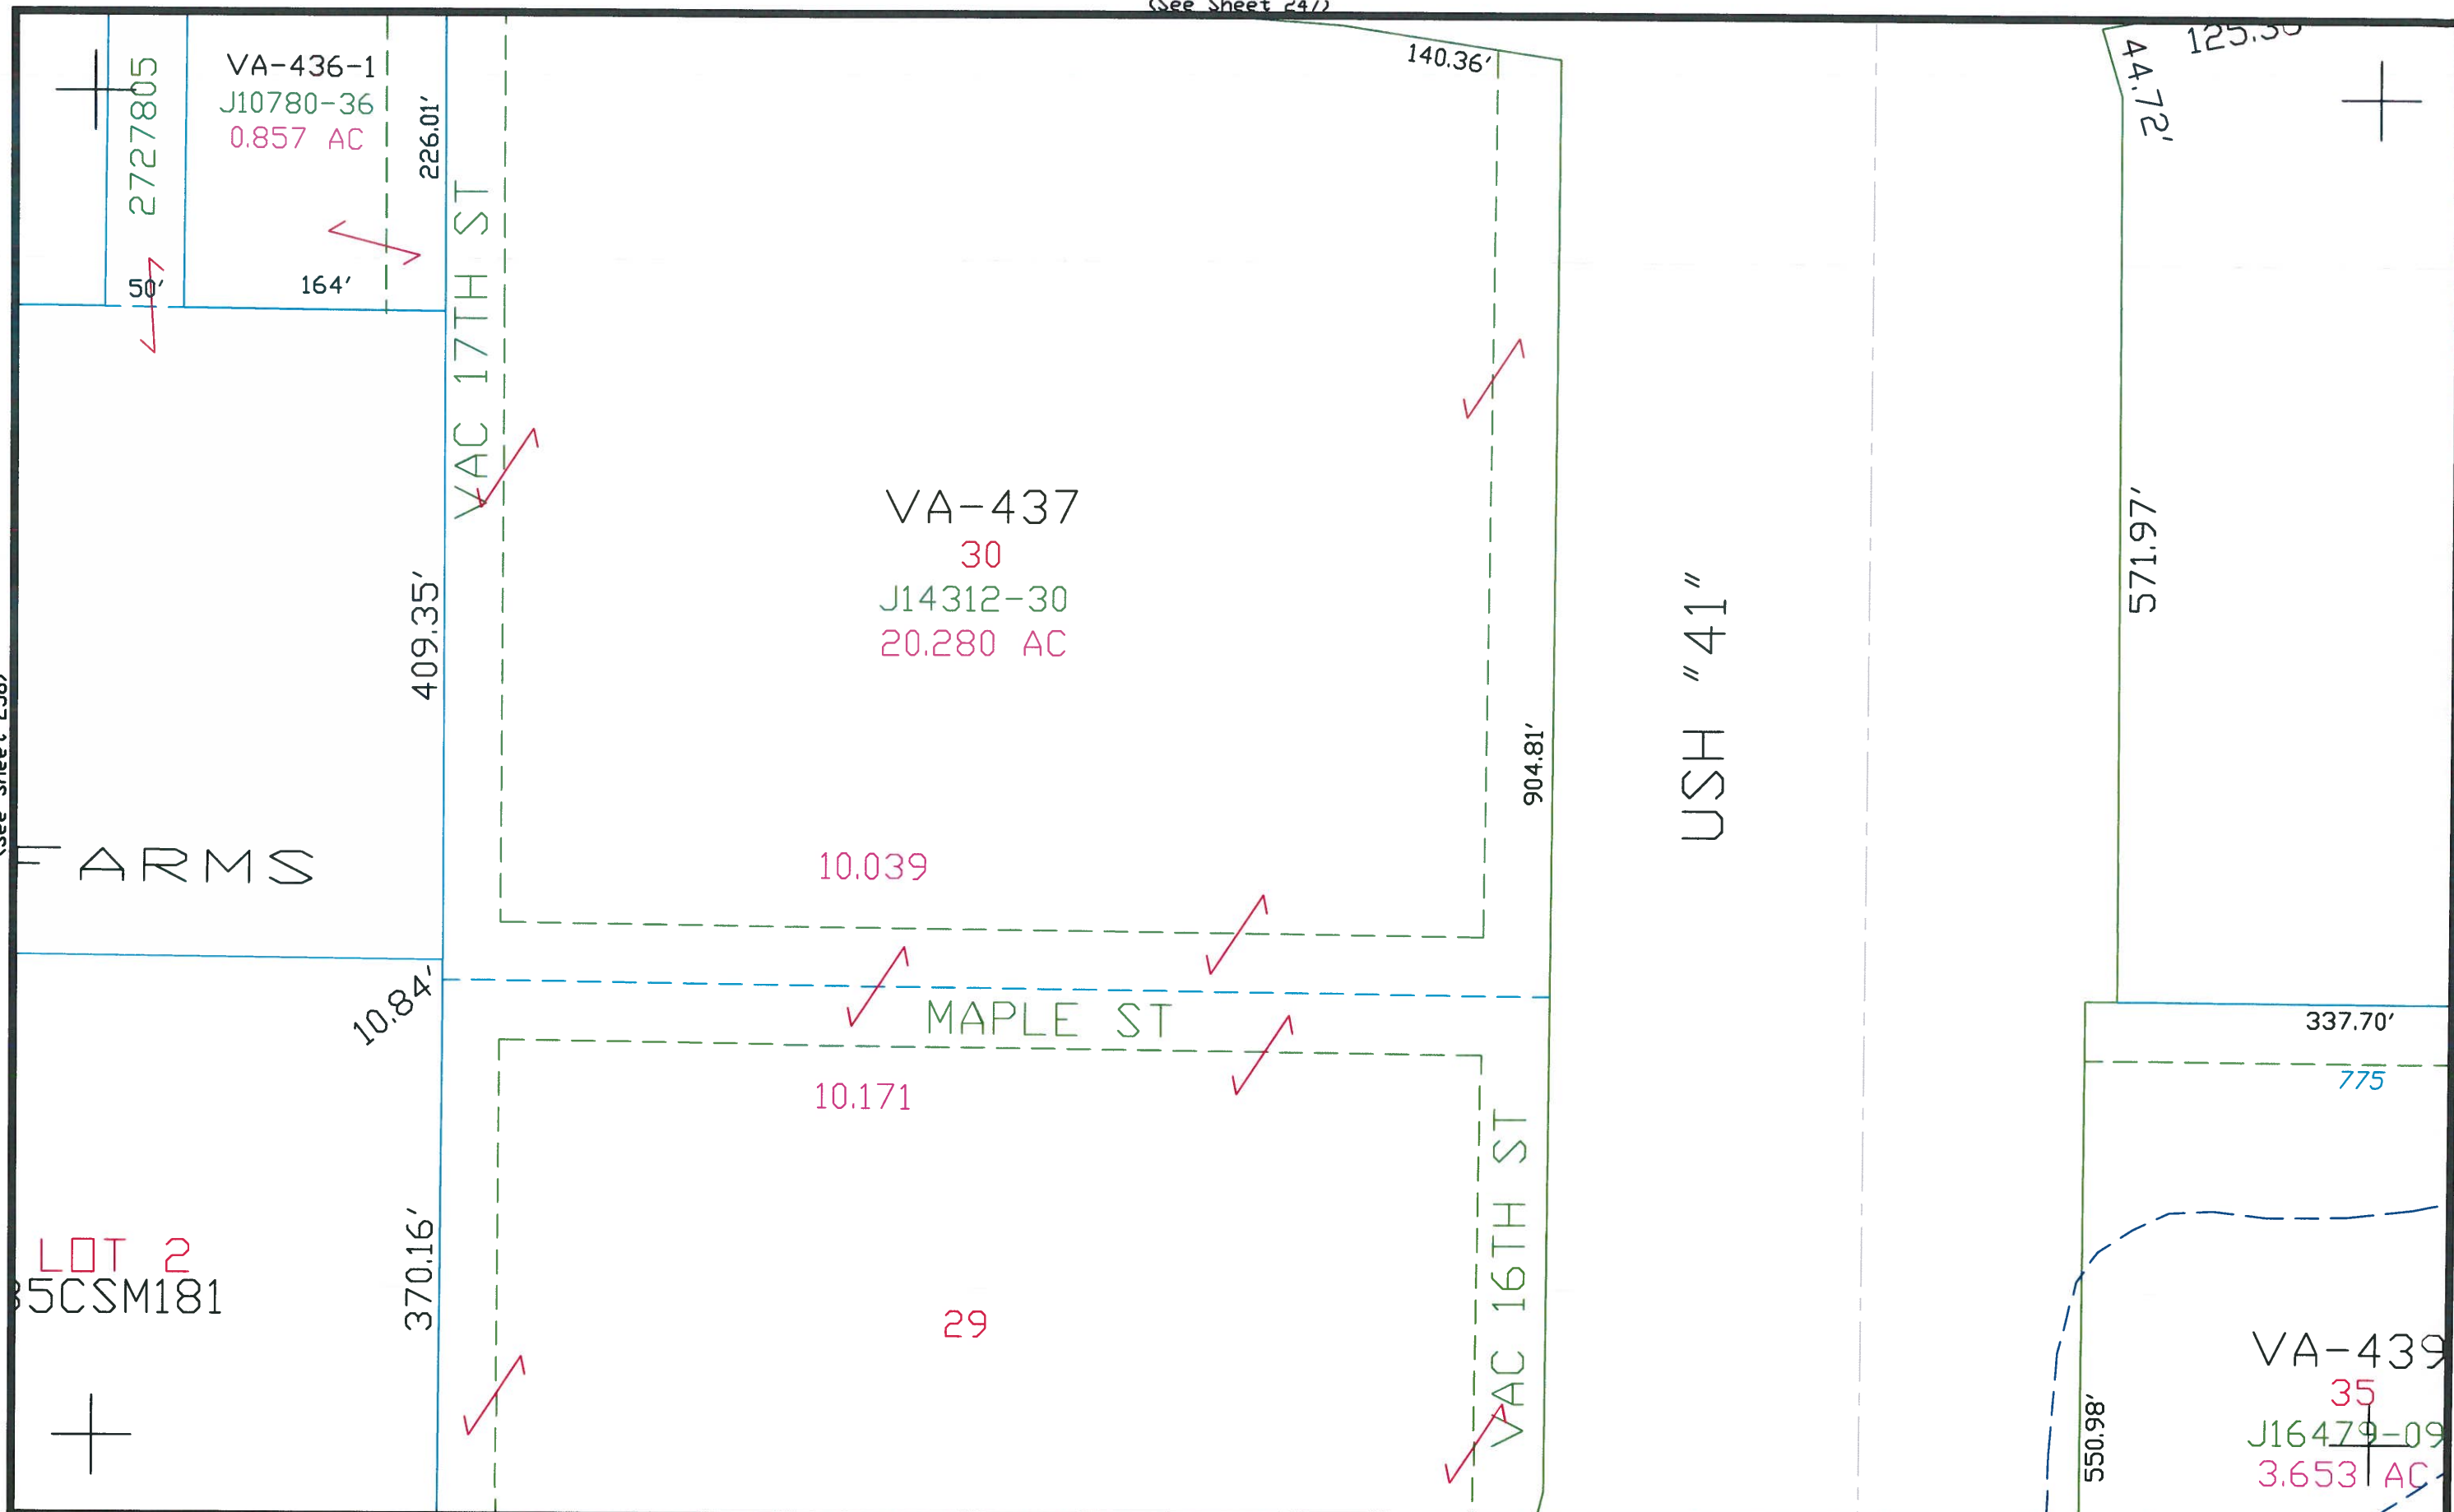

(See Sheet 256)

This is a compilation of records and data located in various county offices and is to be used for reference purposes only. The map is controlled by the field measurements between the corners of the Public Land Survey System and the parcels are mapped from available records which may not precisely fit field conditions. Brown County is not responsible for any inaccuracies.



Scale 1" = 100'

(See Sheet 267)

© 2016 BROWN COUNTY SURVEY DEPT.

This map was created by the Brown County Survey Department with funding provided by the Village of Ashwaubenon and the Wisconsin Land Information Program.

Village of Ashwaubenon


Brown County Plot Date: 4/28/2016
RPL Office Drafter: T LESLIE

257

(See Sheet 248)

(See Sheet 259)

(See Sheet 257)

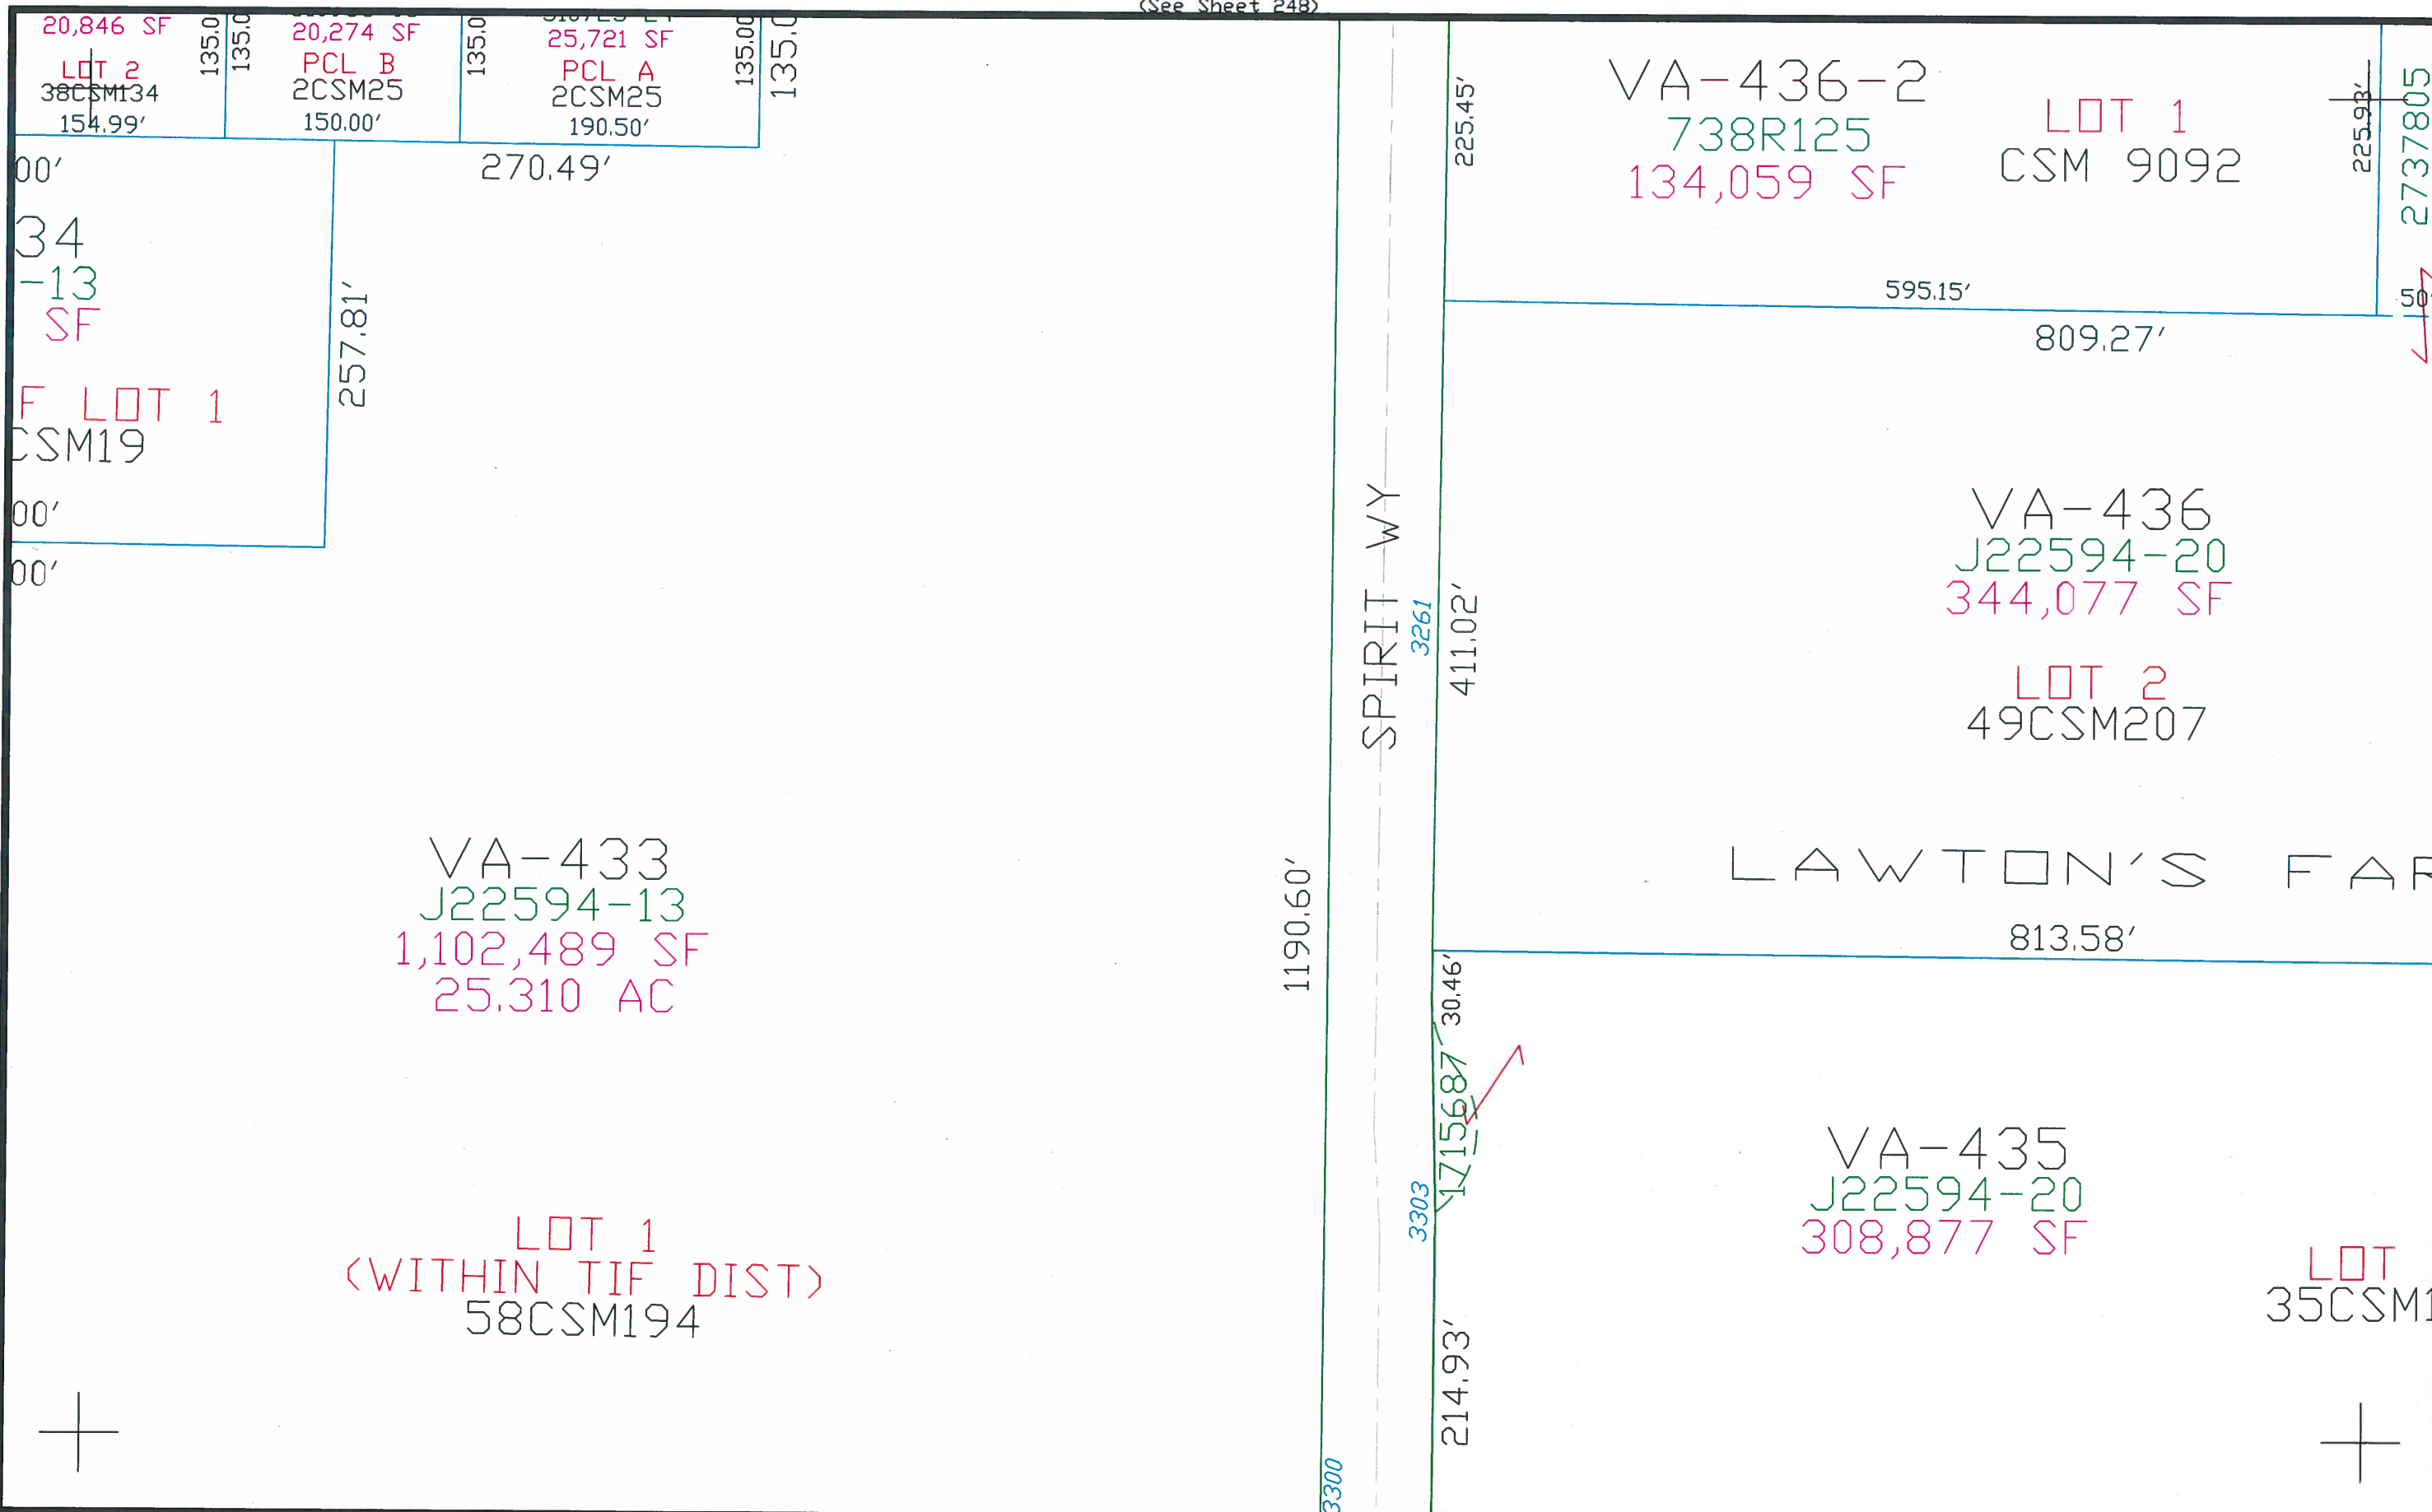

This is a compilation of records and data located in various county offices and is to be used for reference purposes only. The map is controlled by the field measurements between the corners of the Public Land Survey System and the parcels are mapped from available records which may not precisely fit field conditions. Brown County is not responsible for any inaccuracies.



Scale 1" = 100'

0 100

(See Sheet 268)

© 2019 BROWN COUNTY SURVEY DEPT.


This map was created by the Brown County Survey Department with funding provided by the Village of Ashwaubenon and the Wisconsin Land Information Program.

Village of Ashwaubenon

Brown County Plot Date: 8/22/2019
RPL Office Drafter: C MILLER

258


(See Sheet 247)

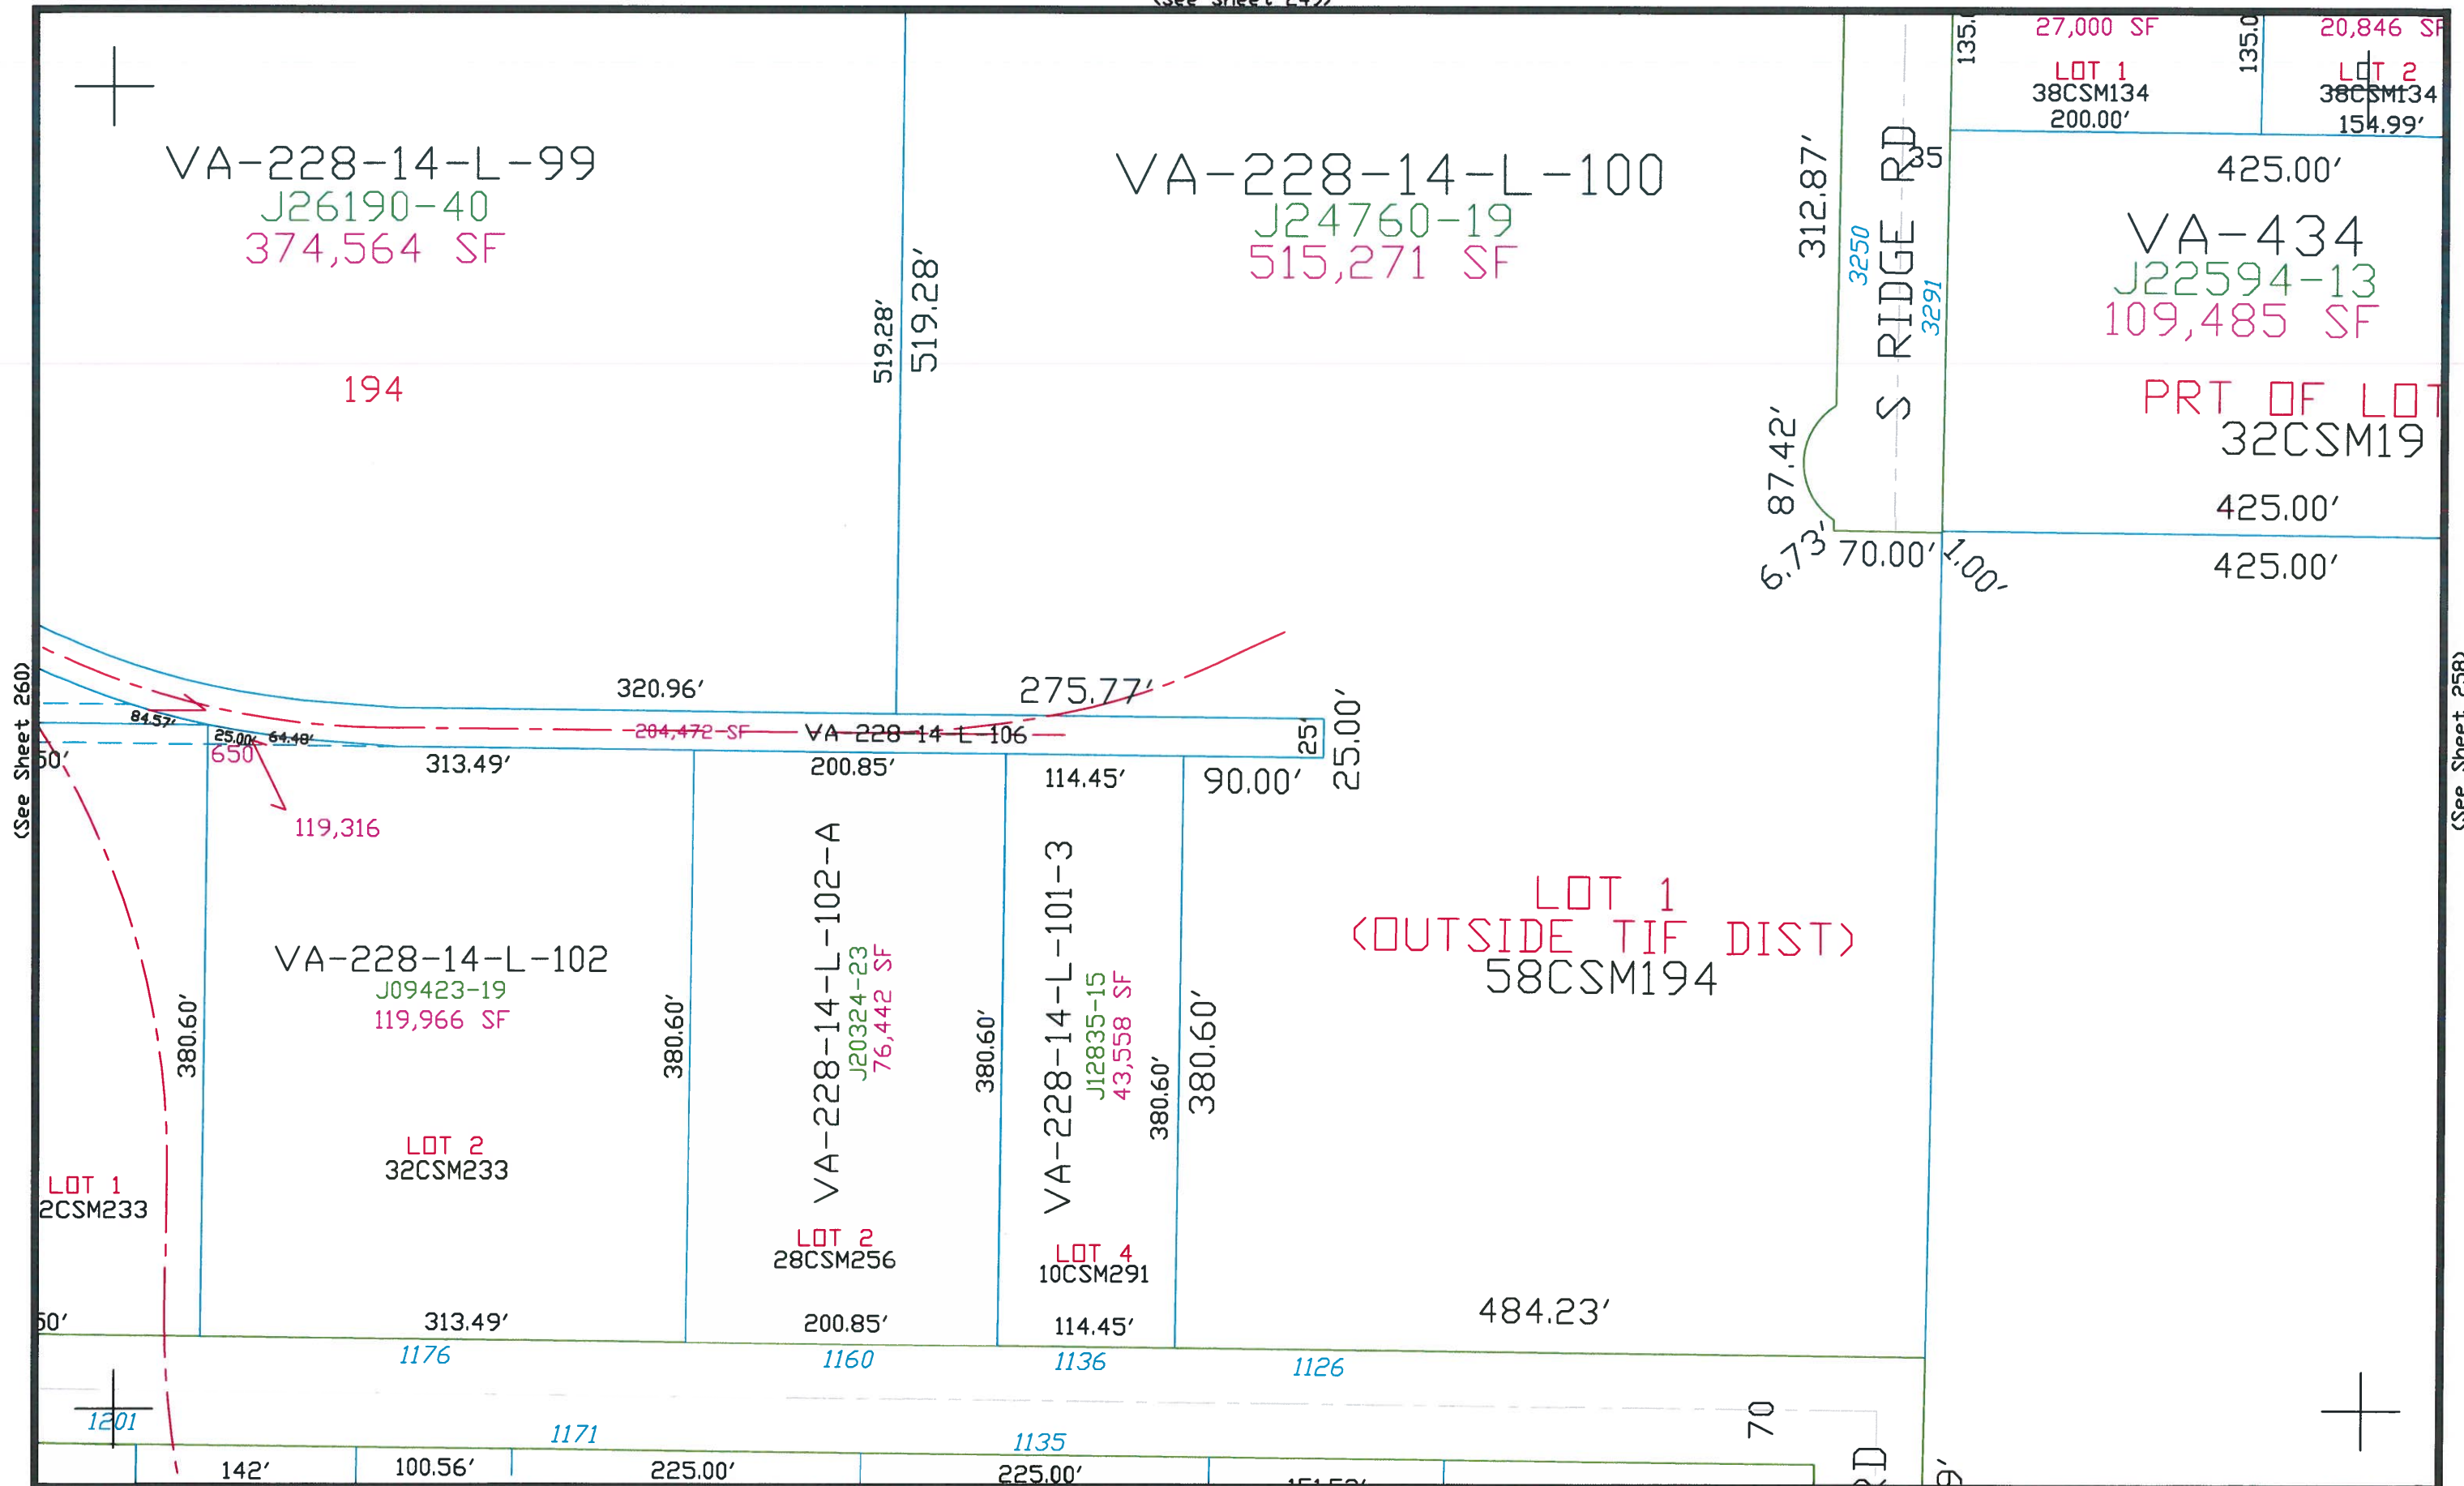

(See Sheet 250)

(See Sheet 261)

(See Sheet 259)

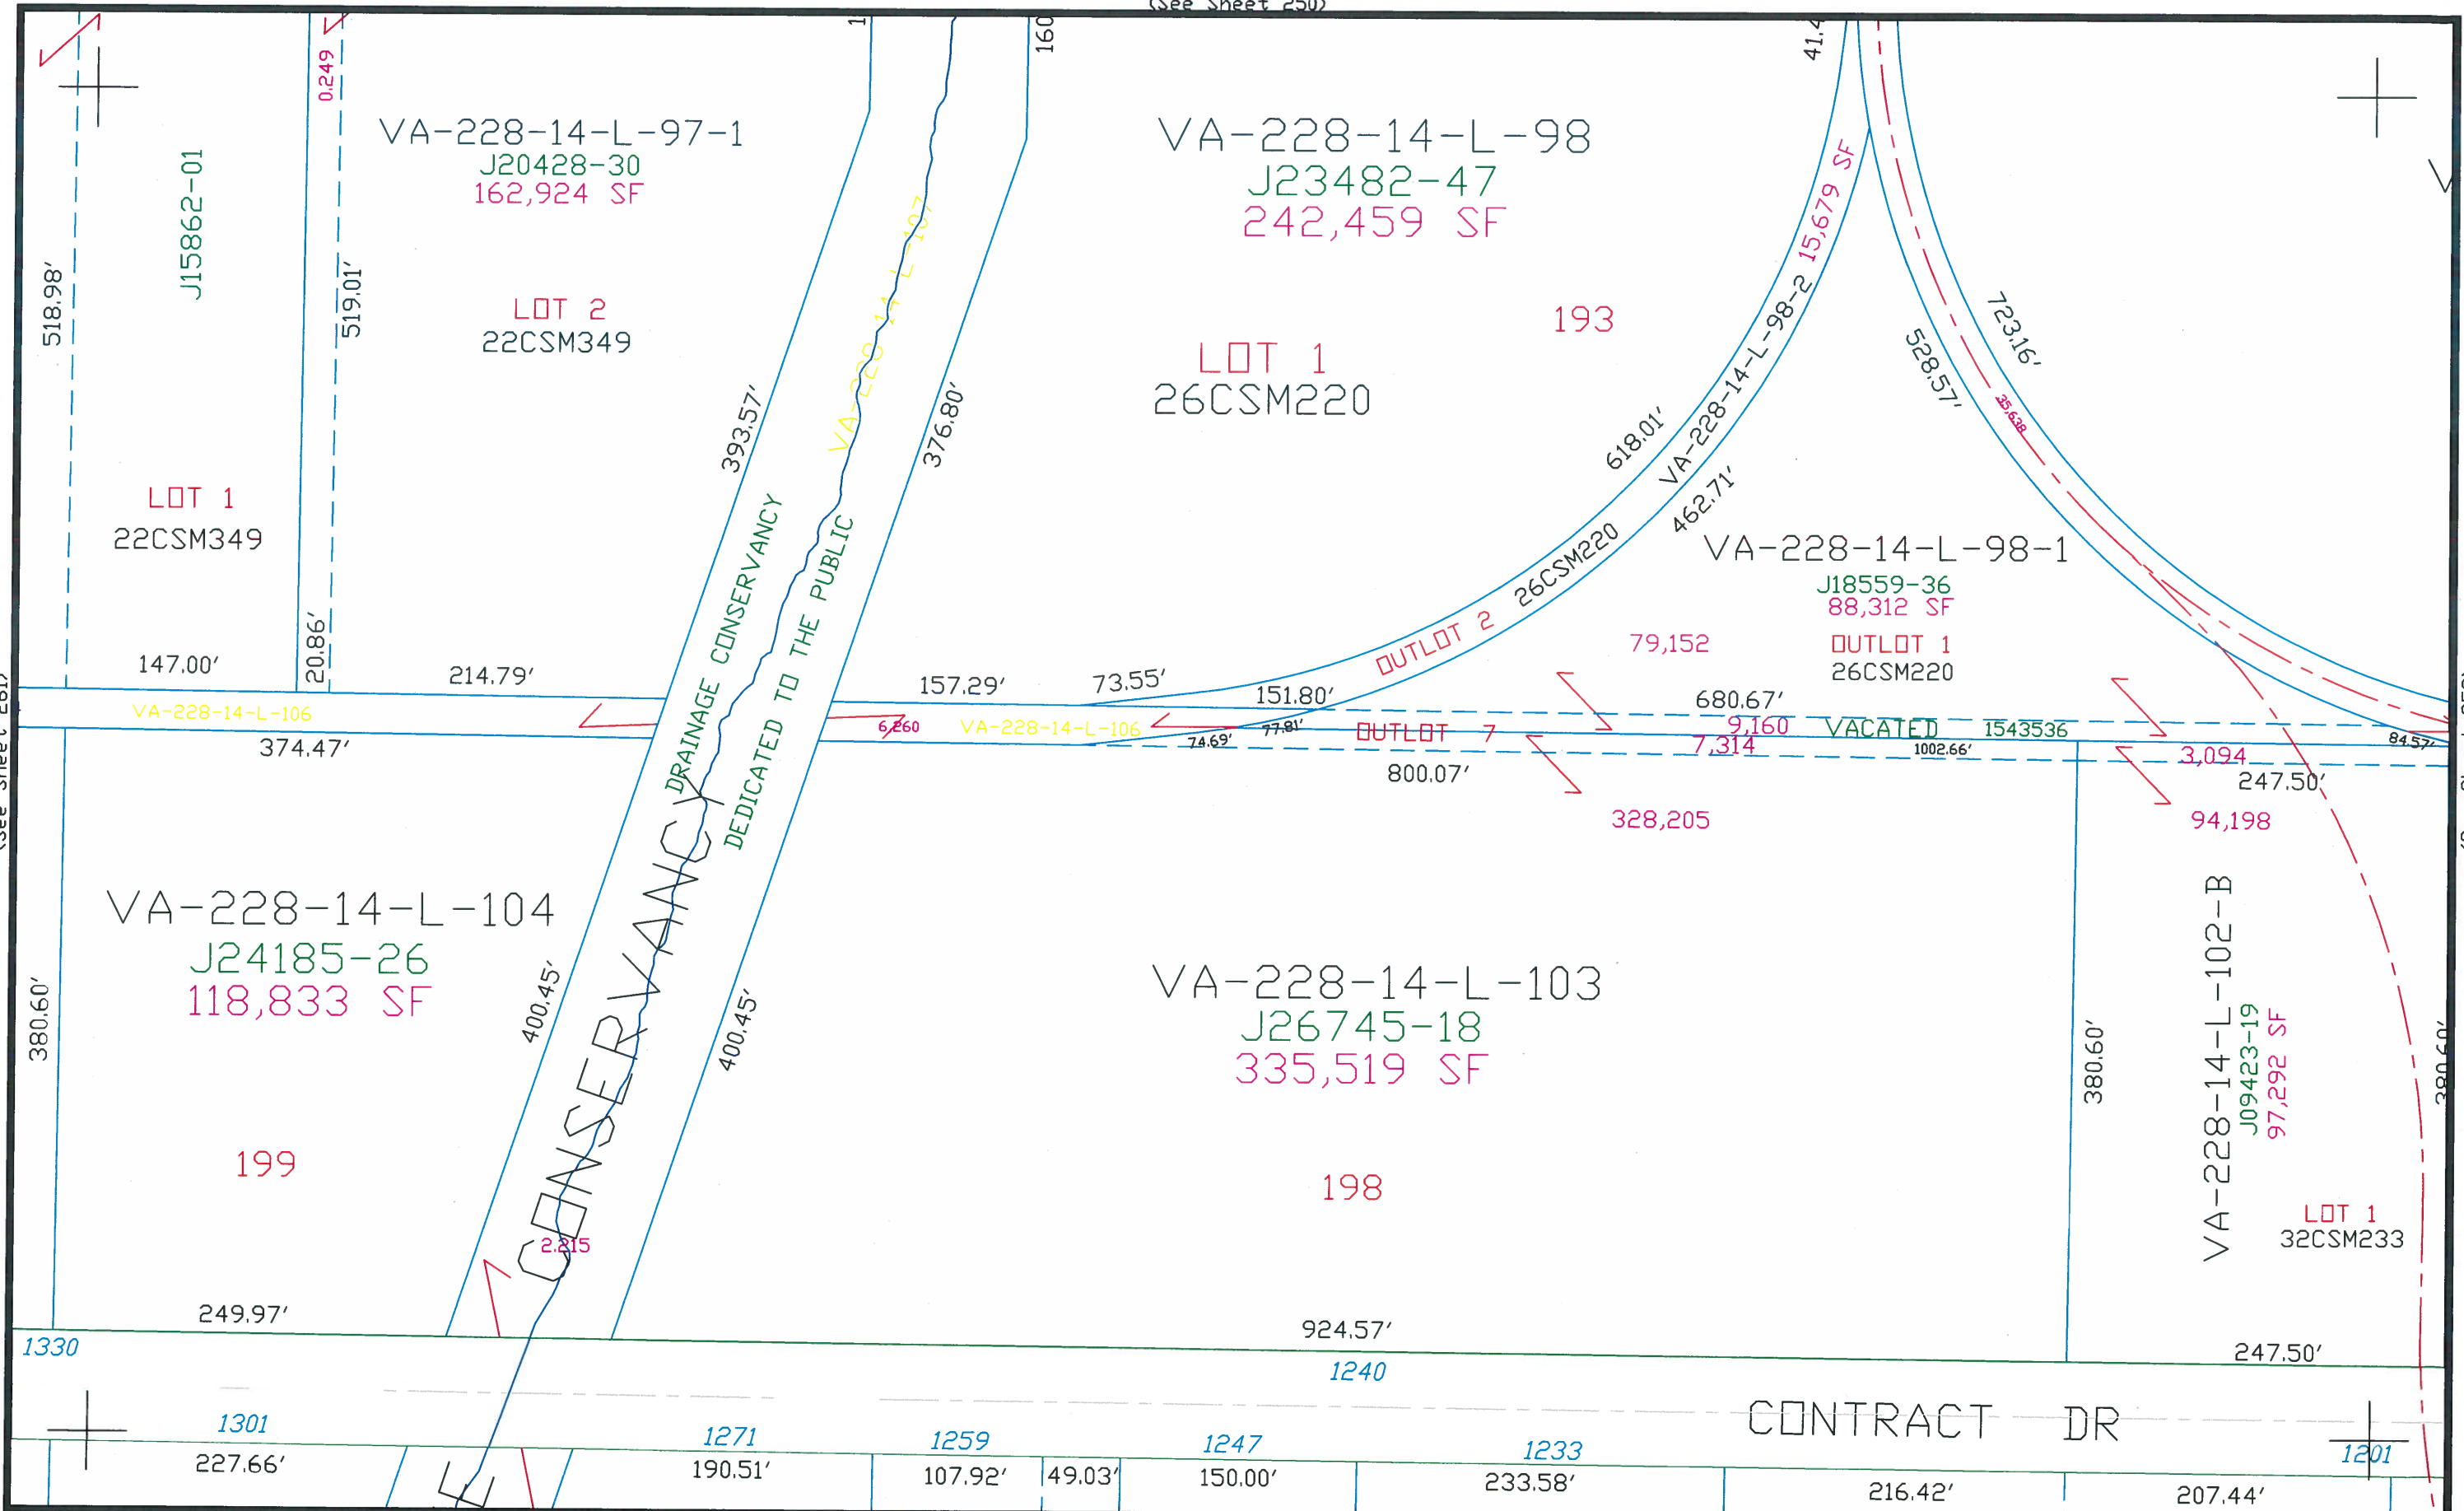

This is a compilation of records and data located in various county offices and is to be used for reference purposes only. The map is controlled by the field measurements between the corners of the Public Land Survey System and the parcels are mapped from available records which may not precisely fit field conditions. Brown County is not responsible for any inaccuracies.



Scale 1" = 100'

(See Sheet 270)


© 2019 BROWN COUNTY SURVEY DEPT.
This map was created by the Brown County Survey Department with funding provided by the Village of Ashwaubenon and the Wisconsin Land Information Program.

Village of Ashwaubenon 260
Brown County Plot Date: 8/16/2019
RPL Office Drafter: C MILLER

(See Sheet 262)

(See Sheet 231)

(See Sheet 260)

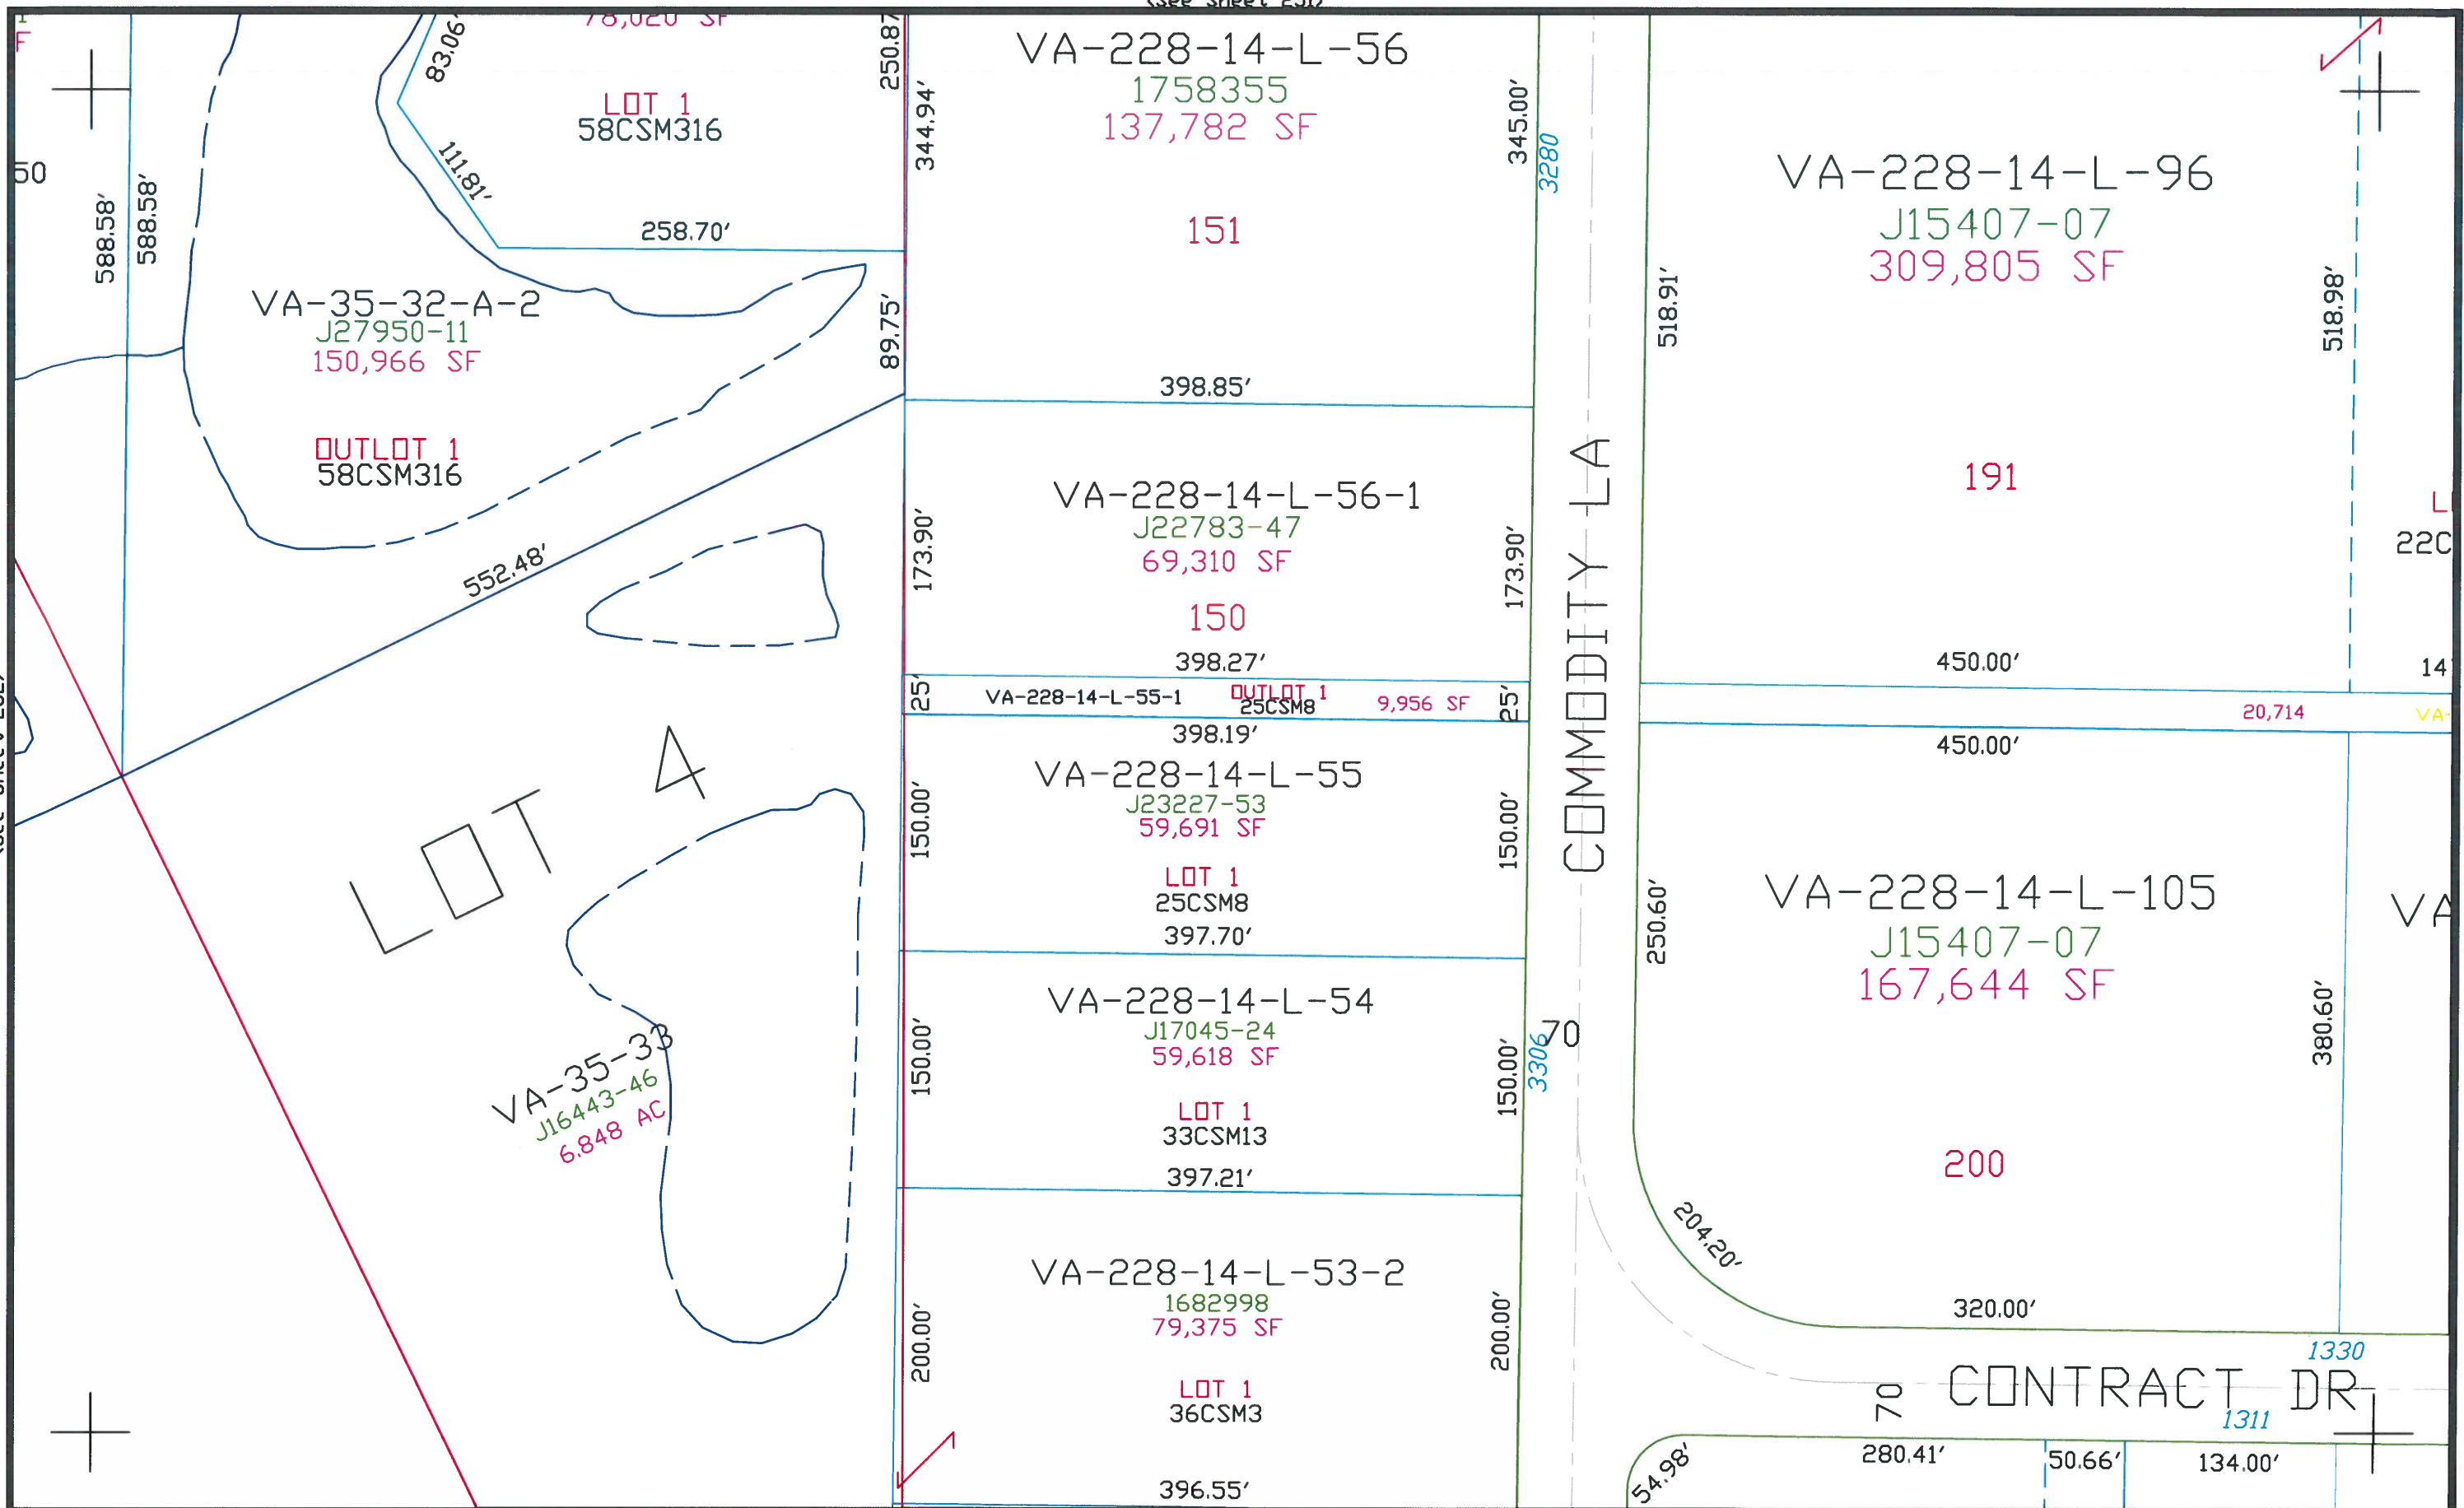

This is a compilation of records and data located in various county offices and is to be used for reference purposes only. The map is controlled by the field measurements between the corners of the Public Land Survey System and the parcels are mapped from available records which may not precisely fit field conditions. Brown County is not responsible for any inaccuracies.



Scale 1" = 100'

(See Sheet 271)


© 2013 BROWN COUNTY SURVEY DEPT.

This map was created by the Brown County Survey Department with funding provided by the Village of Ashwaubenon and the Wisconsin Land Information Program.

Village of Ashwaubenon 261

Brown County Plot Date: 10/9/2013
RPL Office Drafter: T LESLIE

(See Sheet 252)

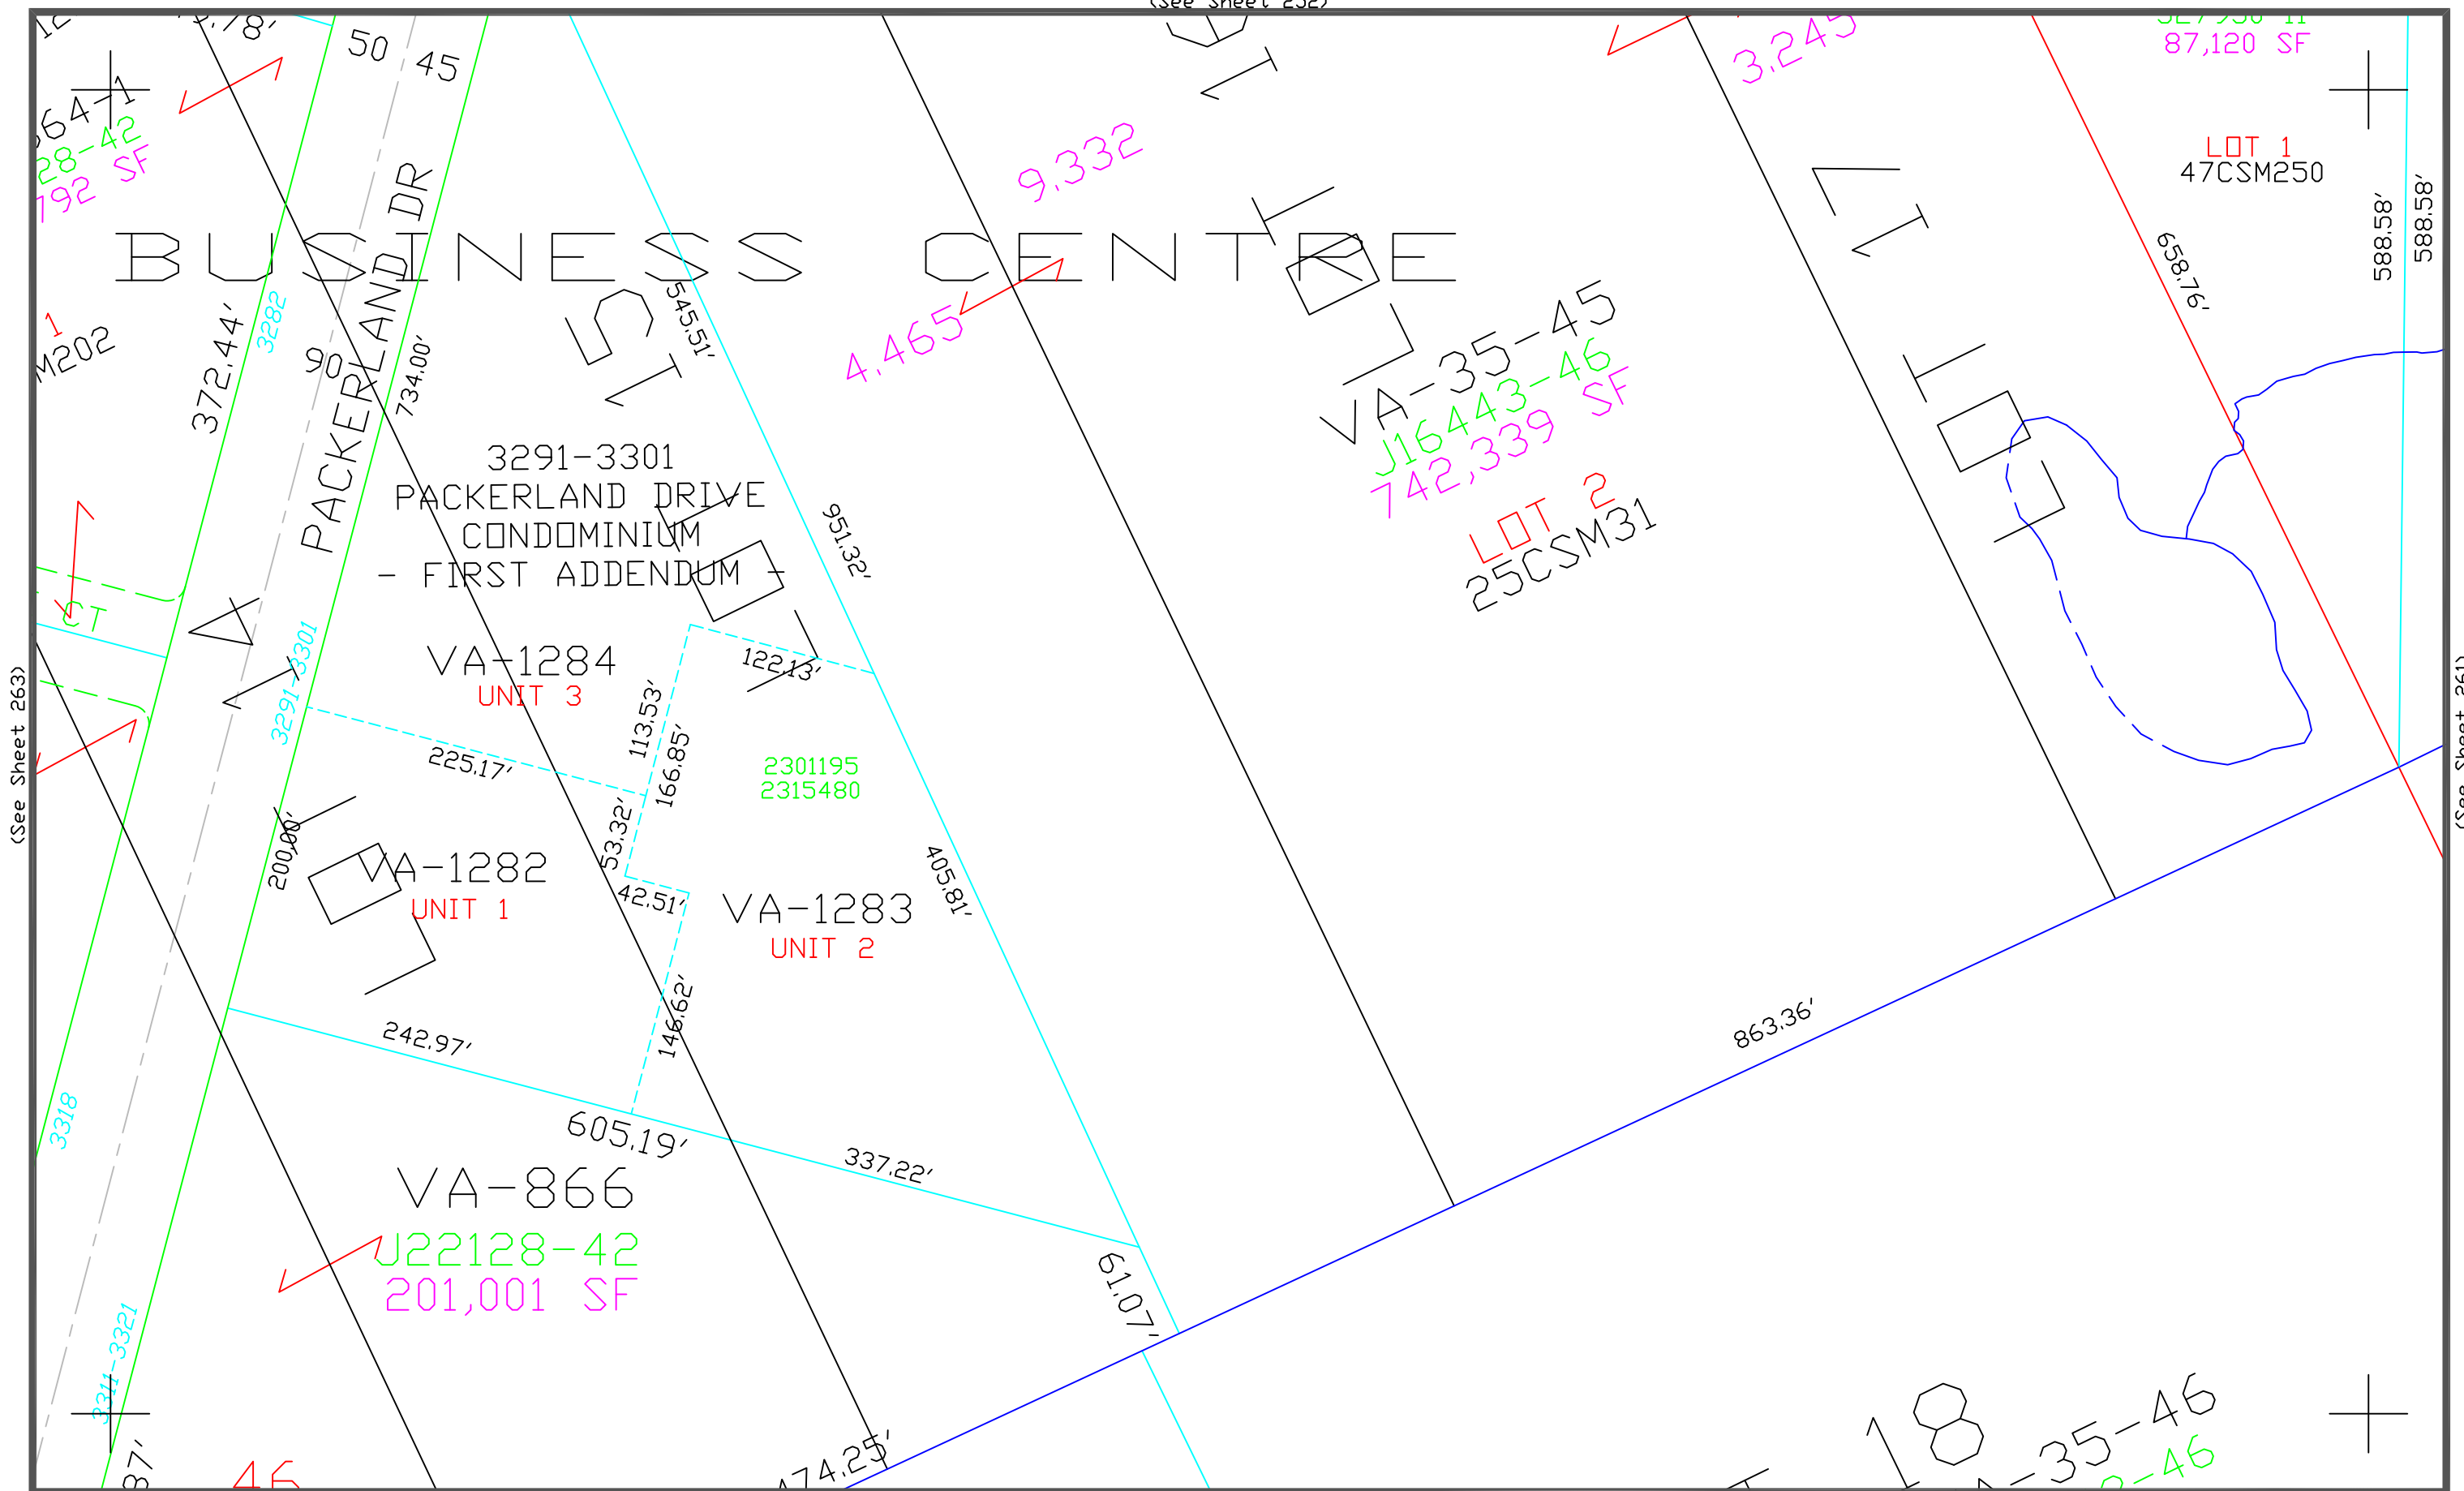


(See Sheet 263)

(See Sheet 261)


(See Sheet 272)

This is a compilation of records and data located in various county offices and is to be used for reference purposes only. The map is controlled by the field measurements between the corners of the Public Land Survey System and the parcels are mapped from available records which may not precisely fit field conditions. Brown County is not responsible for any inaccuracies.

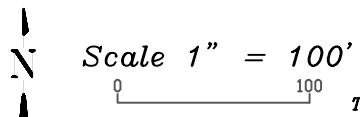

© 2024 BROWN COUNTY SURVEY DEPT.
This map was created by the Brown County Survey Department with funding provided by the Village of Ashwaubenon and the Wisconsin Land Information Program.

Village of Ashwaubenon 262
Brown County Plot Date: 10/9/2024
RPL Office Drafter: T LESLIE

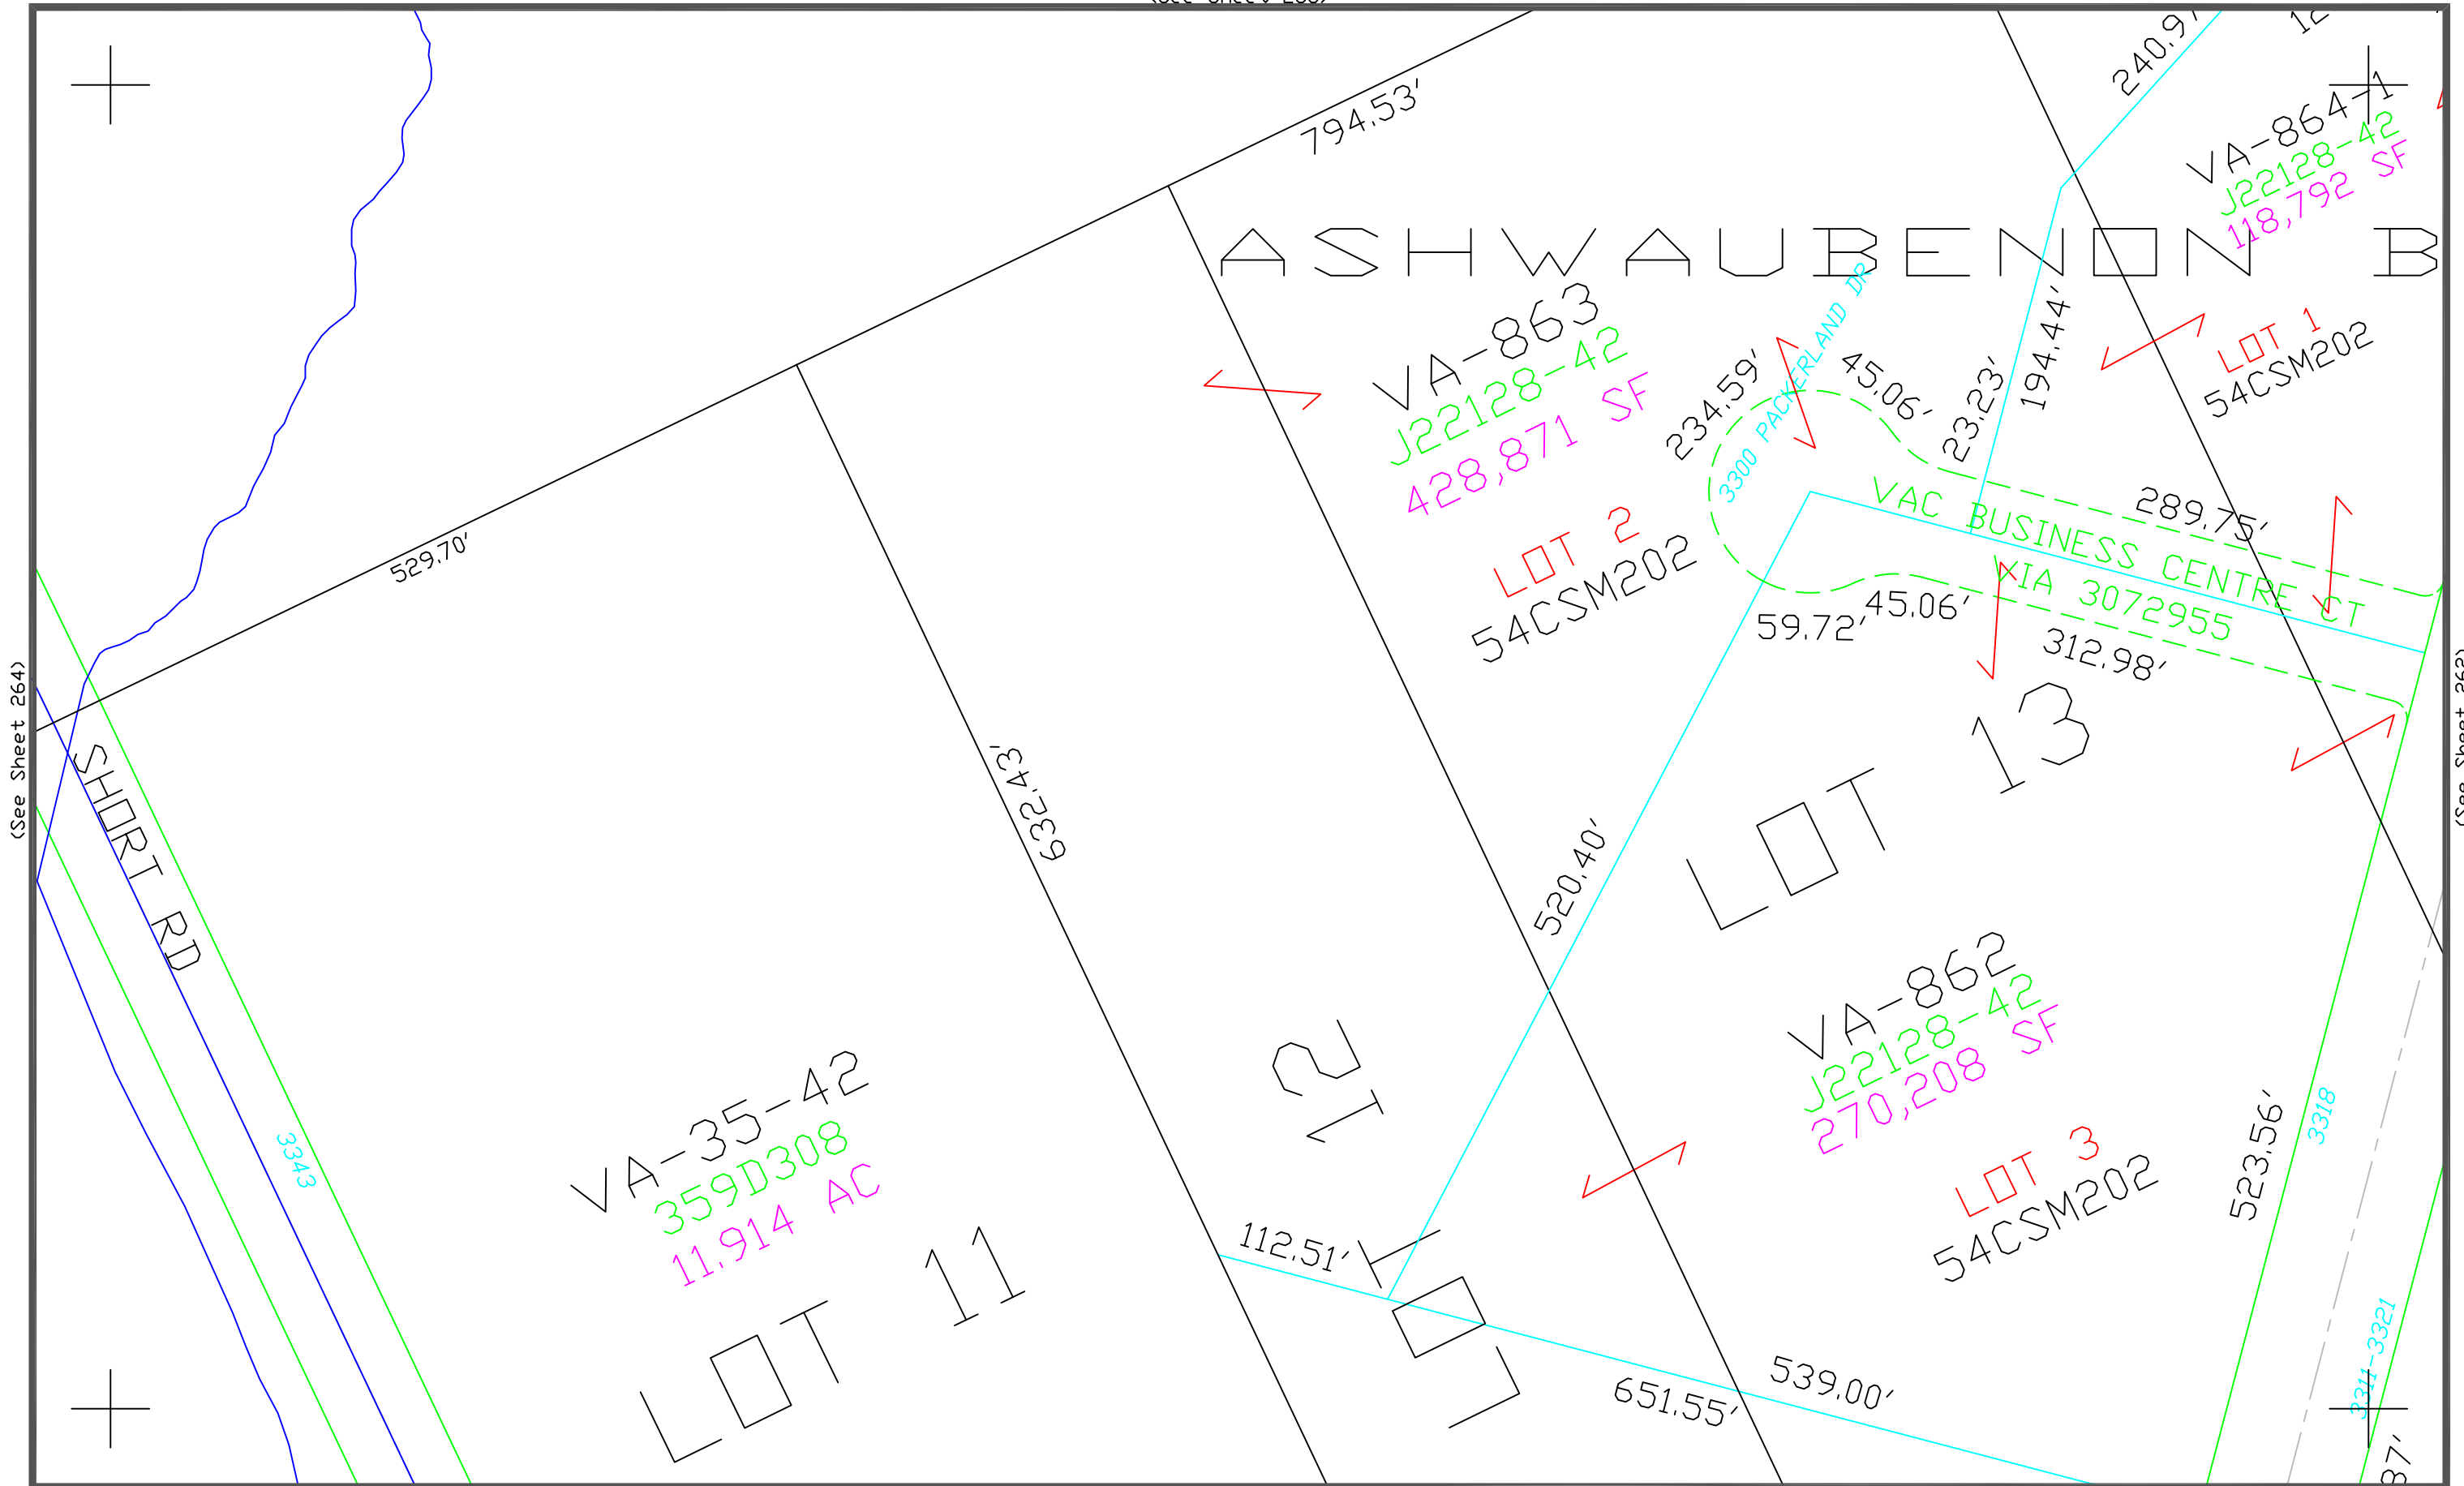

(See Sheet 264)

(See Sheet 262)

This is a compilation of records and data located in various county offices and is to be used for reference purposes only. The map is controlled by the field measurements between the corners of the Public Land Survey System and the parcels are mapped from available records which may not precisely fit field conditions. Brown County is not responsible for any inaccuracies.

Scale 1" = 100'

© 2024 BROWN COUNTY SURVEY DEPT.
This map was created by the Brown County Survey Department with funding provided by the Village of Ashwaubenon and the Wisconsin Land Information Program.

Village of Ashwaubenon 263
Brown County Plot Date: 10/9/2024
RPL Office Drafter: T LESLIE

(See Sheet 254)

VA-35-49
J16443-45
14.104 AC

VA-35-51
J16443-45
8.187 AC

VA-35-48
J03685-20
6.757 AC

35-41
-45

6.275

0.482

66

SHOOT RD
2207

(See Sheet 265)

(See Sheet 263)

This is a compilation of records and data located in various county offices and is to be used for reference purposes only. The map is controlled by the field measurements between the corners of the Public Land Survey System and the parcels are mapped from available records which may not precisely fit field conditions. Brown County is not responsible for any inaccuracies.



(See Sheet 274)

Scale 1" = 100'

This map was created by the Brown County Survey Department with funding provided by the Village of Ashwaubenon and the Wisconsin Land Information Program.
© 1994 Brown County Survey Department, Green Bay, WI 54305

Village of
Ashwaubenon

264

Plot date: 11/17/94

(See Sheet 255)

ADAM DR

VA-35-39
J16443-45
3.434 AC

TOWN OF HOBART

VA-35-38
J16443-45
11.196 AC

This is a compilation of records and data located in various county offices and is to be used for reference purposes only. The map is controlled by the field measurements between the corners of the Public Land Survey System and the parcels are mapped from available records which may not precisely fit field conditions. Brown County is not responsible for any inaccuracies.



(See Sheet 275)

Scale 1" = 100'

This map was created by the Brown County Survey Department with funding provided by the Village of Ashwaubenon and the Wisconsin Land Information Program.
© 1994 Brown County Survey Department, Green Bay, WI 54305

Village of
Ashwaubenon

265

Plot date: 11/28/94

(See Sheet 267)

(See Sheet 266)

35
6479-09
653 AC

120.00'



425.84'

BUS USH 41

CITY OF DE PERE

VA-460
J16479-09
0.521 AC±
41

372.03'

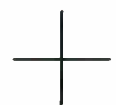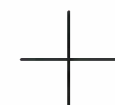

This is a compilation of records and data located in various county offices and is to be used for reference purposes only. The map is controlled by the field measurements between the corners of the Public Land Survey System and the parcels are mapped from available records which may not precisely fit field conditions. Brown County is not responsible for any inaccuracies.

Scale 1" = 100'

(See Sheet 276)


This map was created by the Brown County Survey Department with funding provided by the Village of Ashwaubenon and the Wisconsin Land Information Program.

Village of Ashwaubenon

Brown County Plot Date: 2/14/12
RPL Office Drafter: D PHELPS

266

(See Sheet 257)

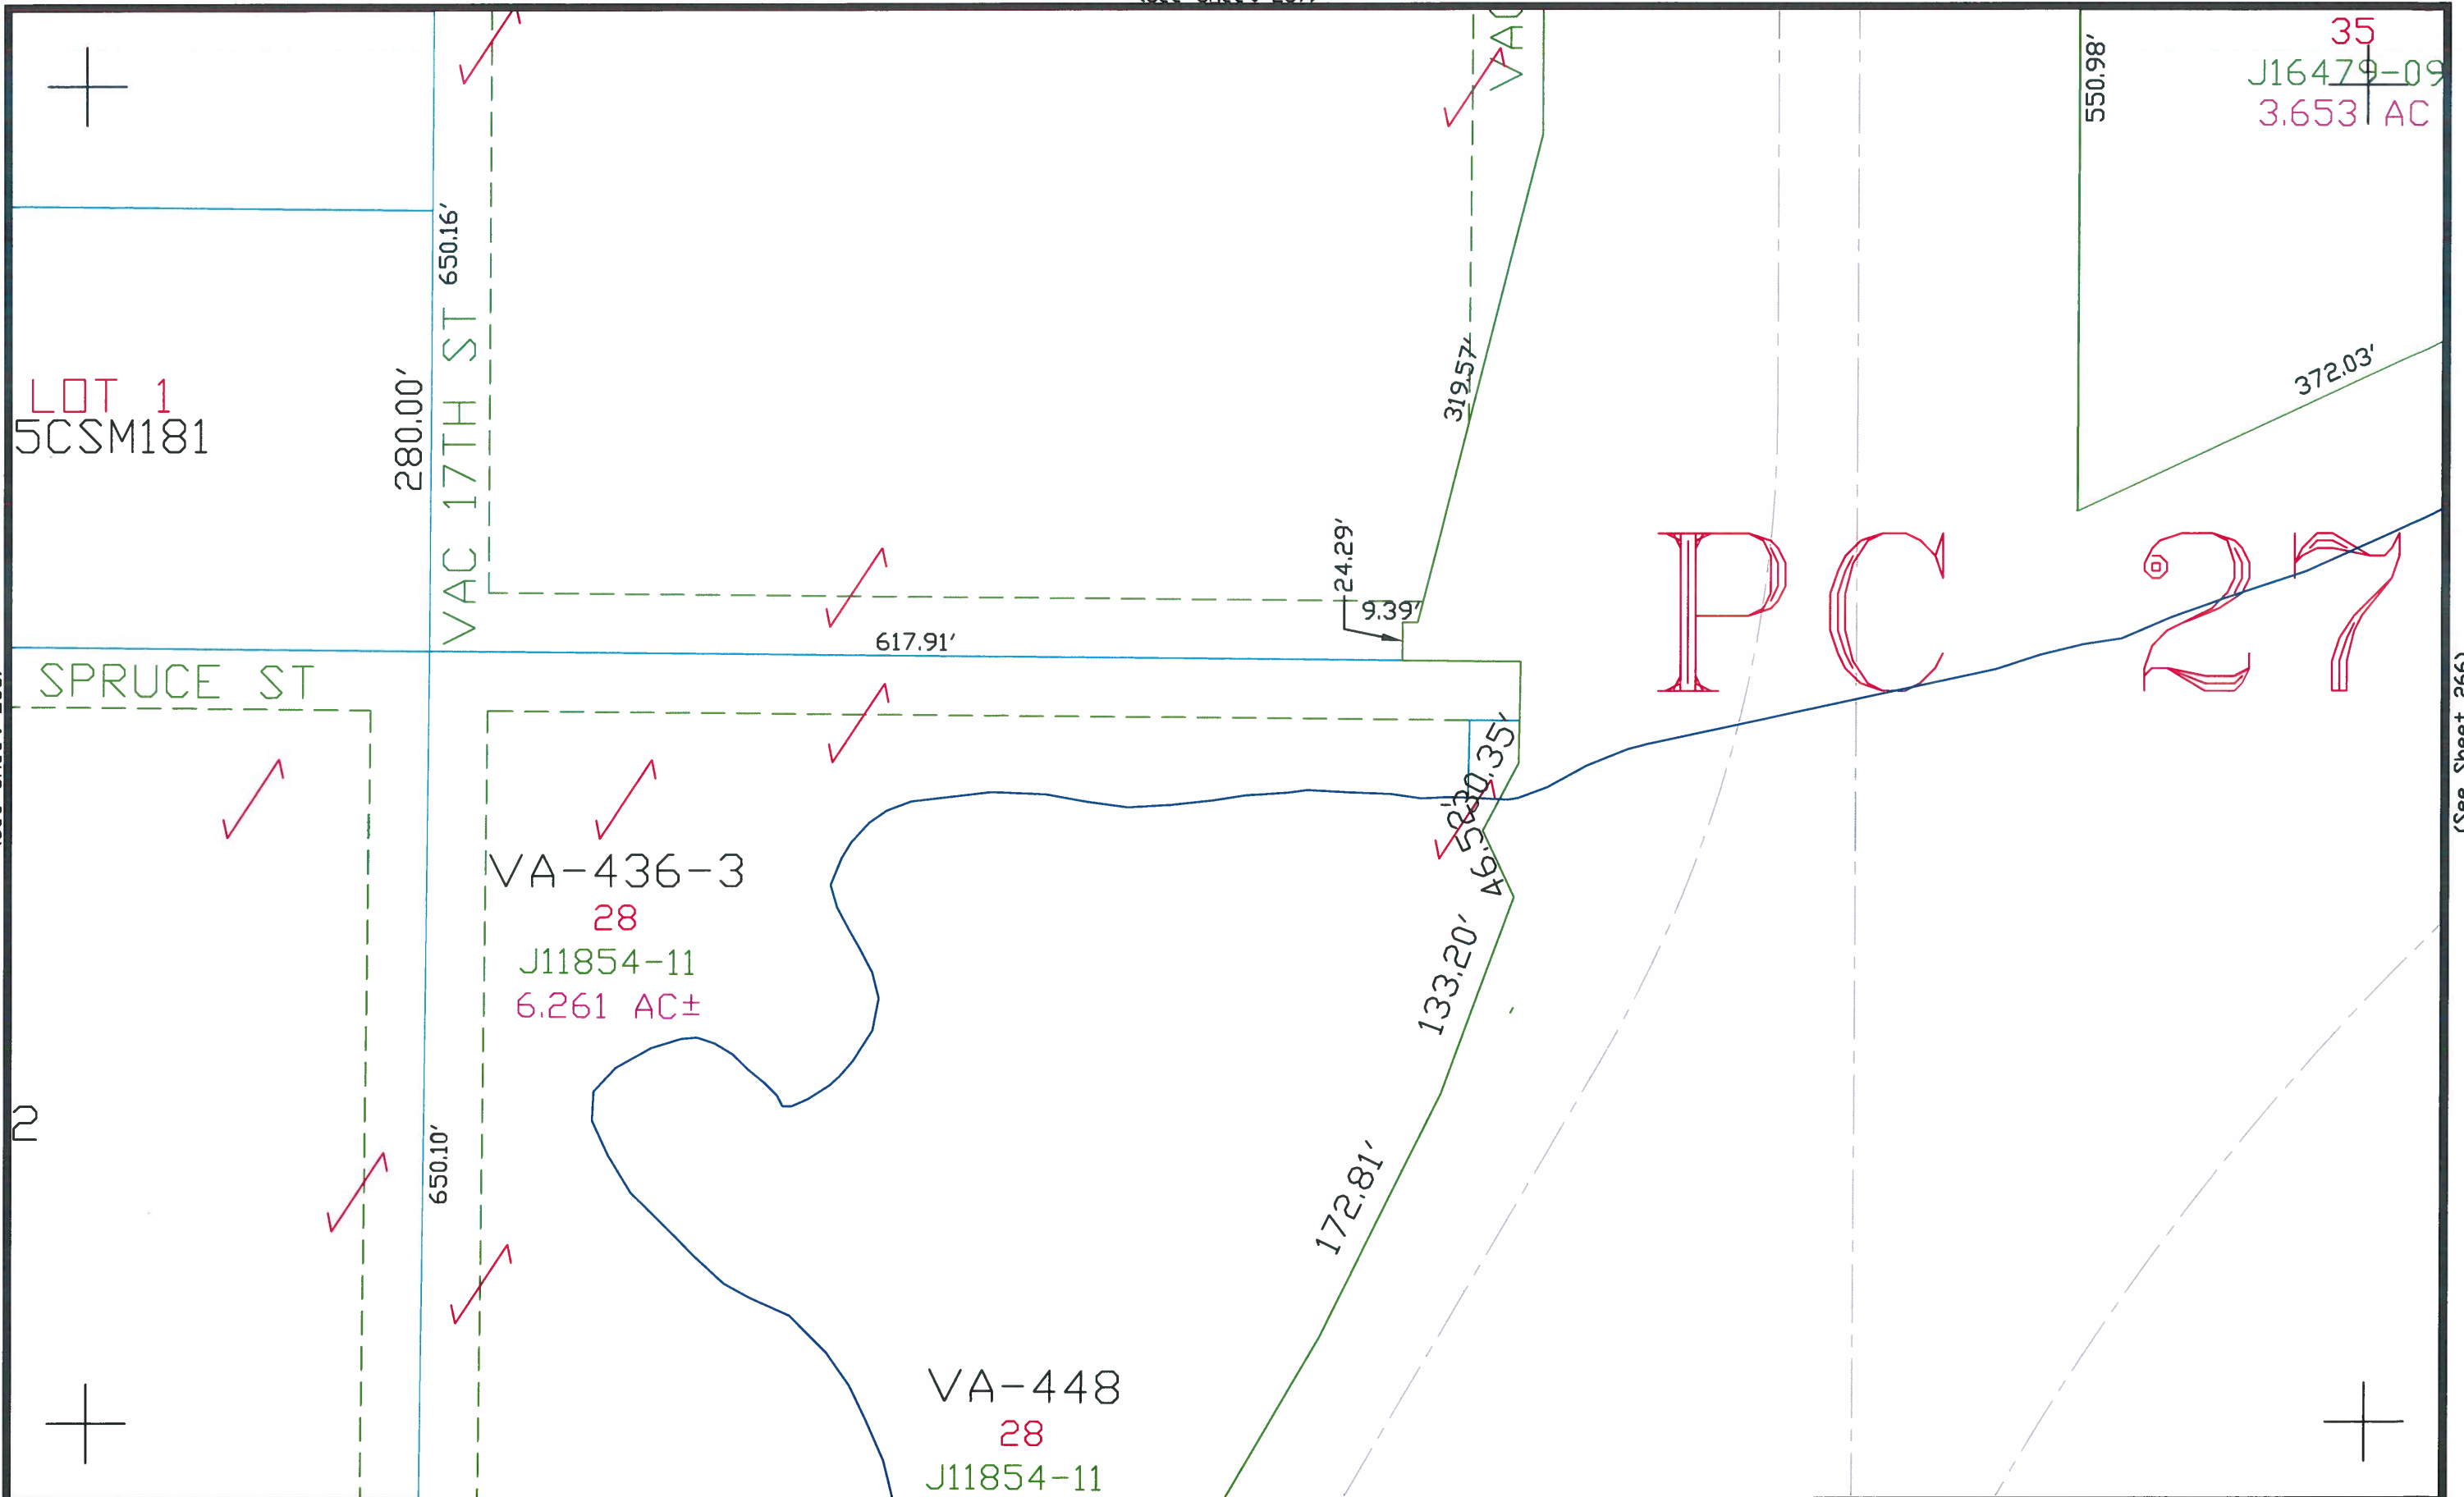

(See Sheet 268)

(See Sheet 266)

This is a compilation of records and data located in various county offices and is to be used for reference purposes only. The map is controlled by the field measurements between the corners of the Public Land Survey System and the parcels are mapped from available records which may not precisely fit field conditions. Brown County is not responsible for any inaccuracies.

Scale 1" = 100'

(See Sheet 277)

This map was created by the Brown County Survey Department with funding provided by the Village of Ashwaubenon and the Wisconsin Land Information Program.

Village of Ashwaubenon


Brown County Plot Date: 8/19/11
RPL Office Drafter: D PHELPS

267

(See Sheet 238)

(See Sheet 269)

(See Sheet 267)

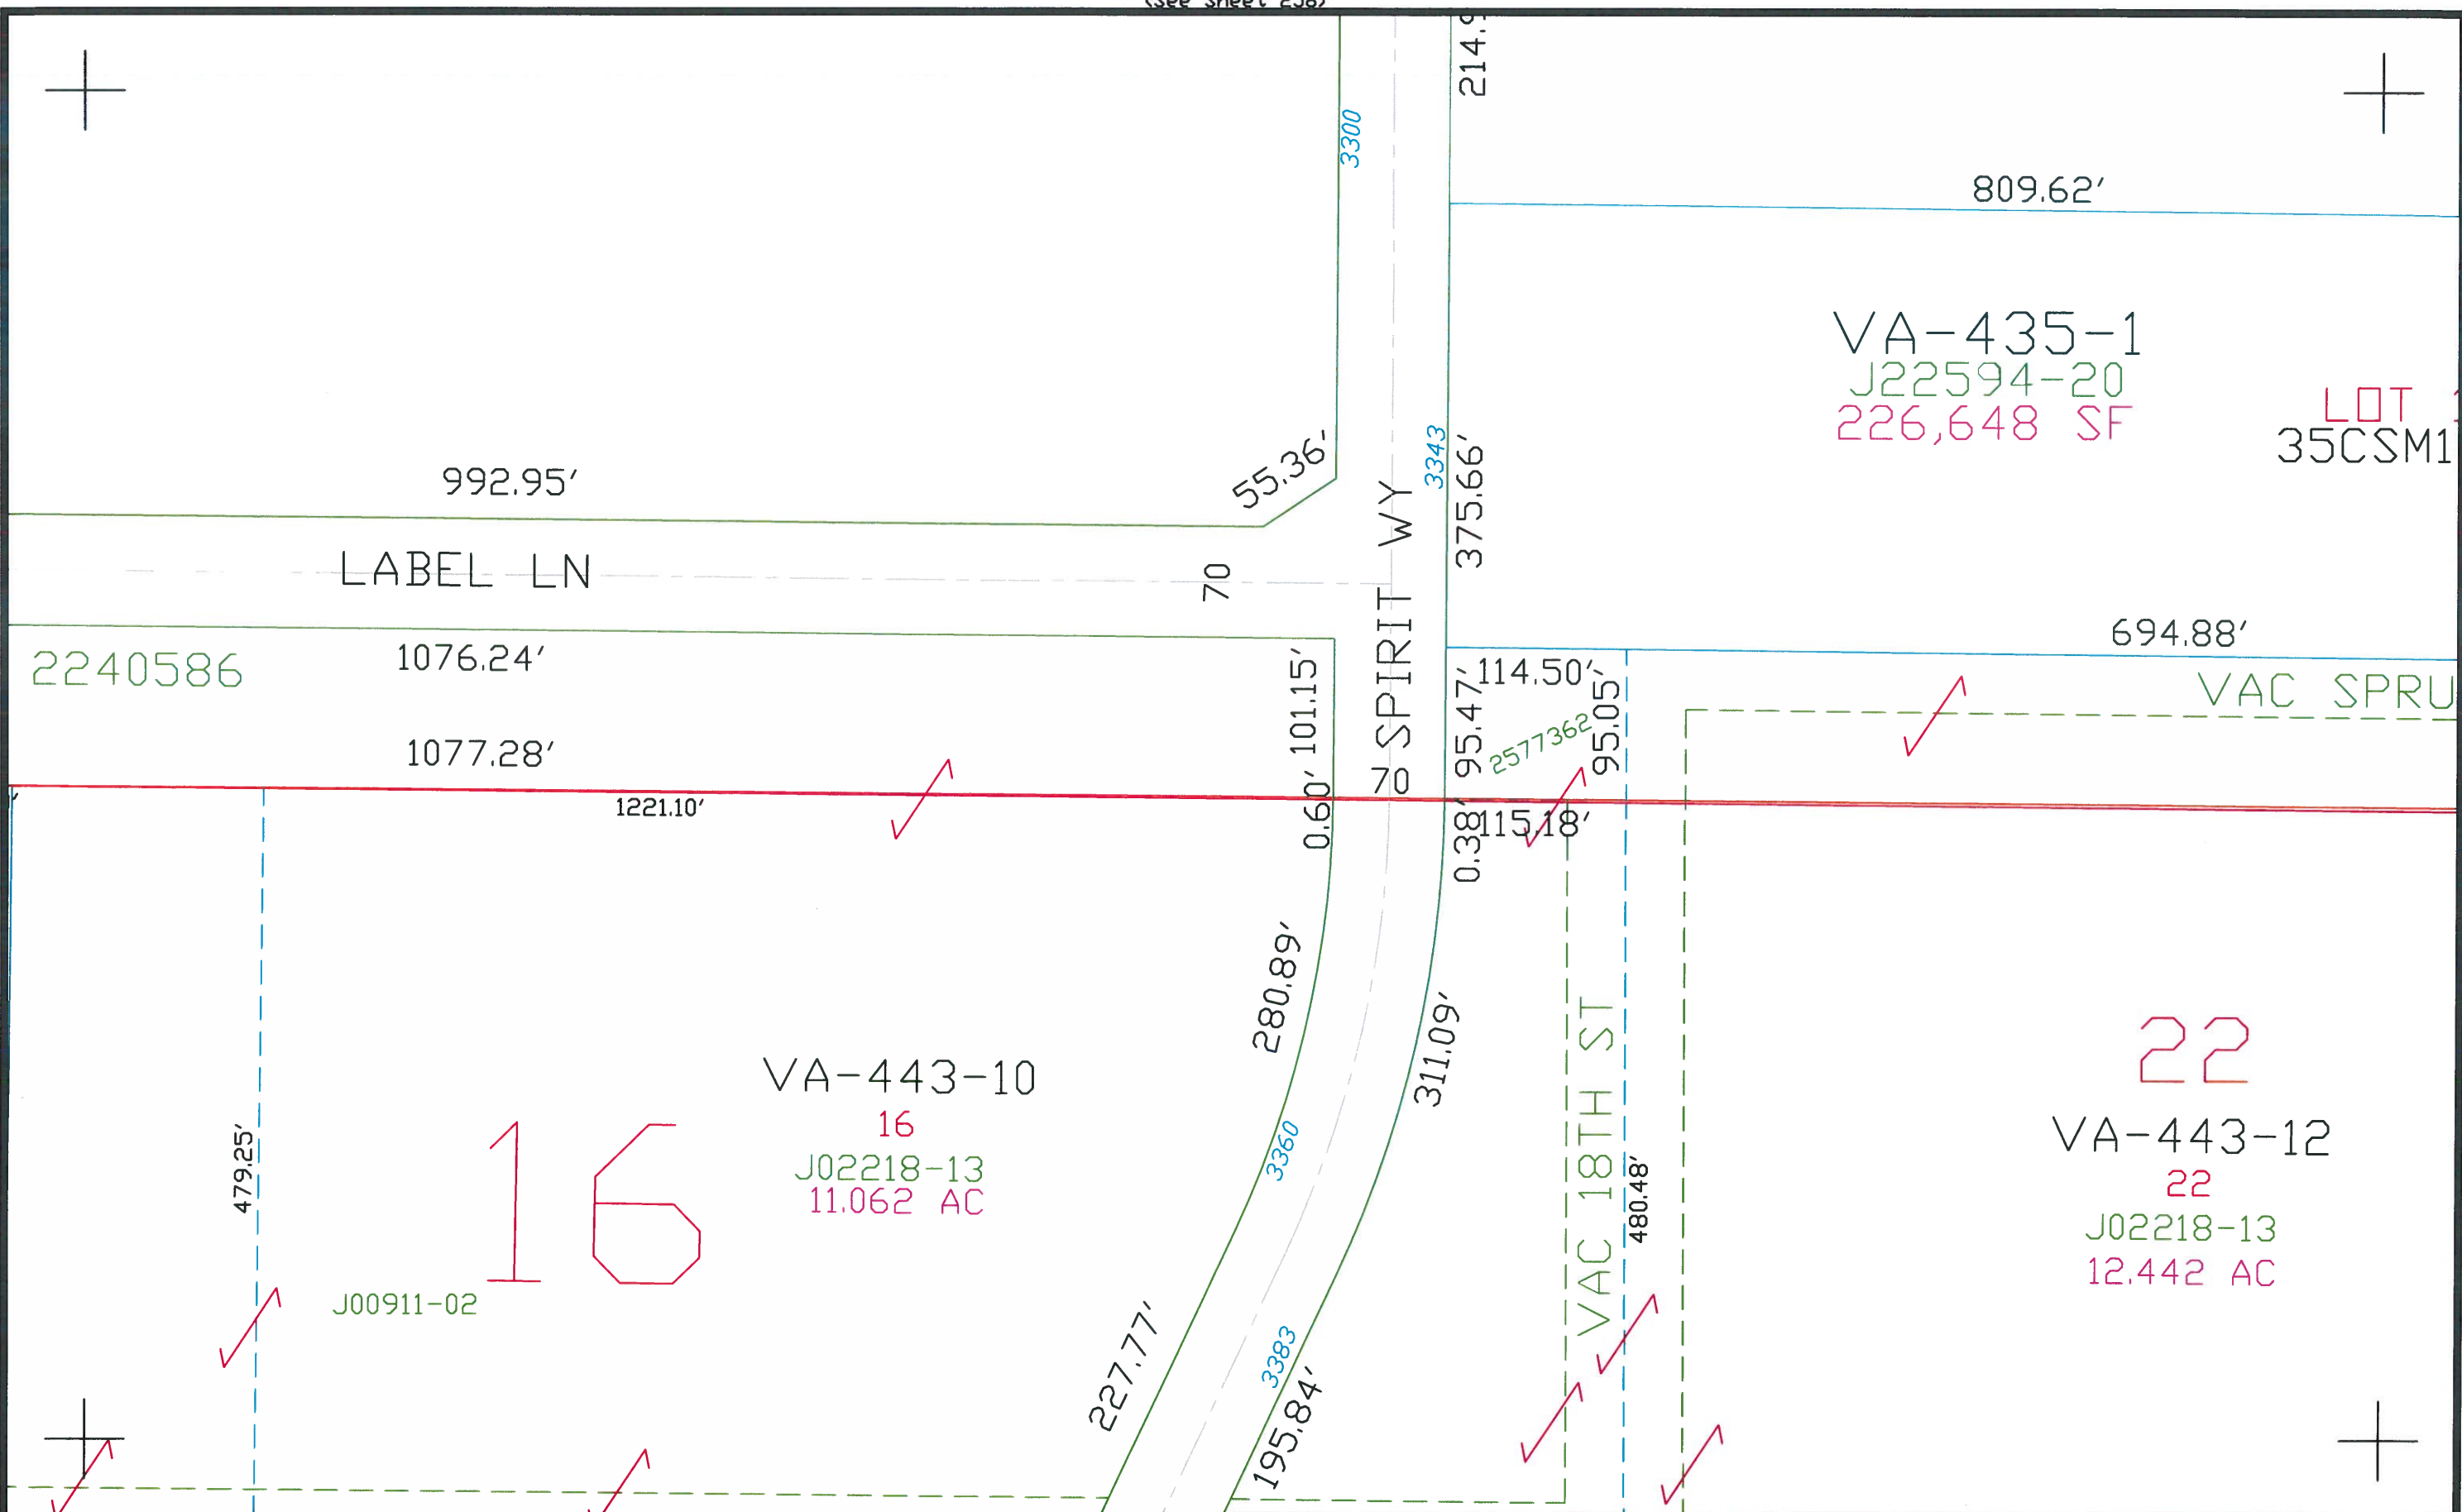

This is a compilation of records and data located in various county offices and is to be used for reference purposes only. The map is controlled by the field measurements between the corners of the Public Land Survey System and the parcels are mapped from available records which may not precisely fit field conditions. Brown County is not responsible for any inaccuracies.

Scale 1" = 100'

(See Sheet 278)

This map was created by the Brown County Survey Department with funding provided by the Village of Ashwaubenon and the Wisconsin Land Information Program.


Village of Ashwaubenon

Brown County Plot Date: 7/1/2013
RPL Office Drafter: T LESLIE

268

(See Sheet 270)

(See Sheet 259)

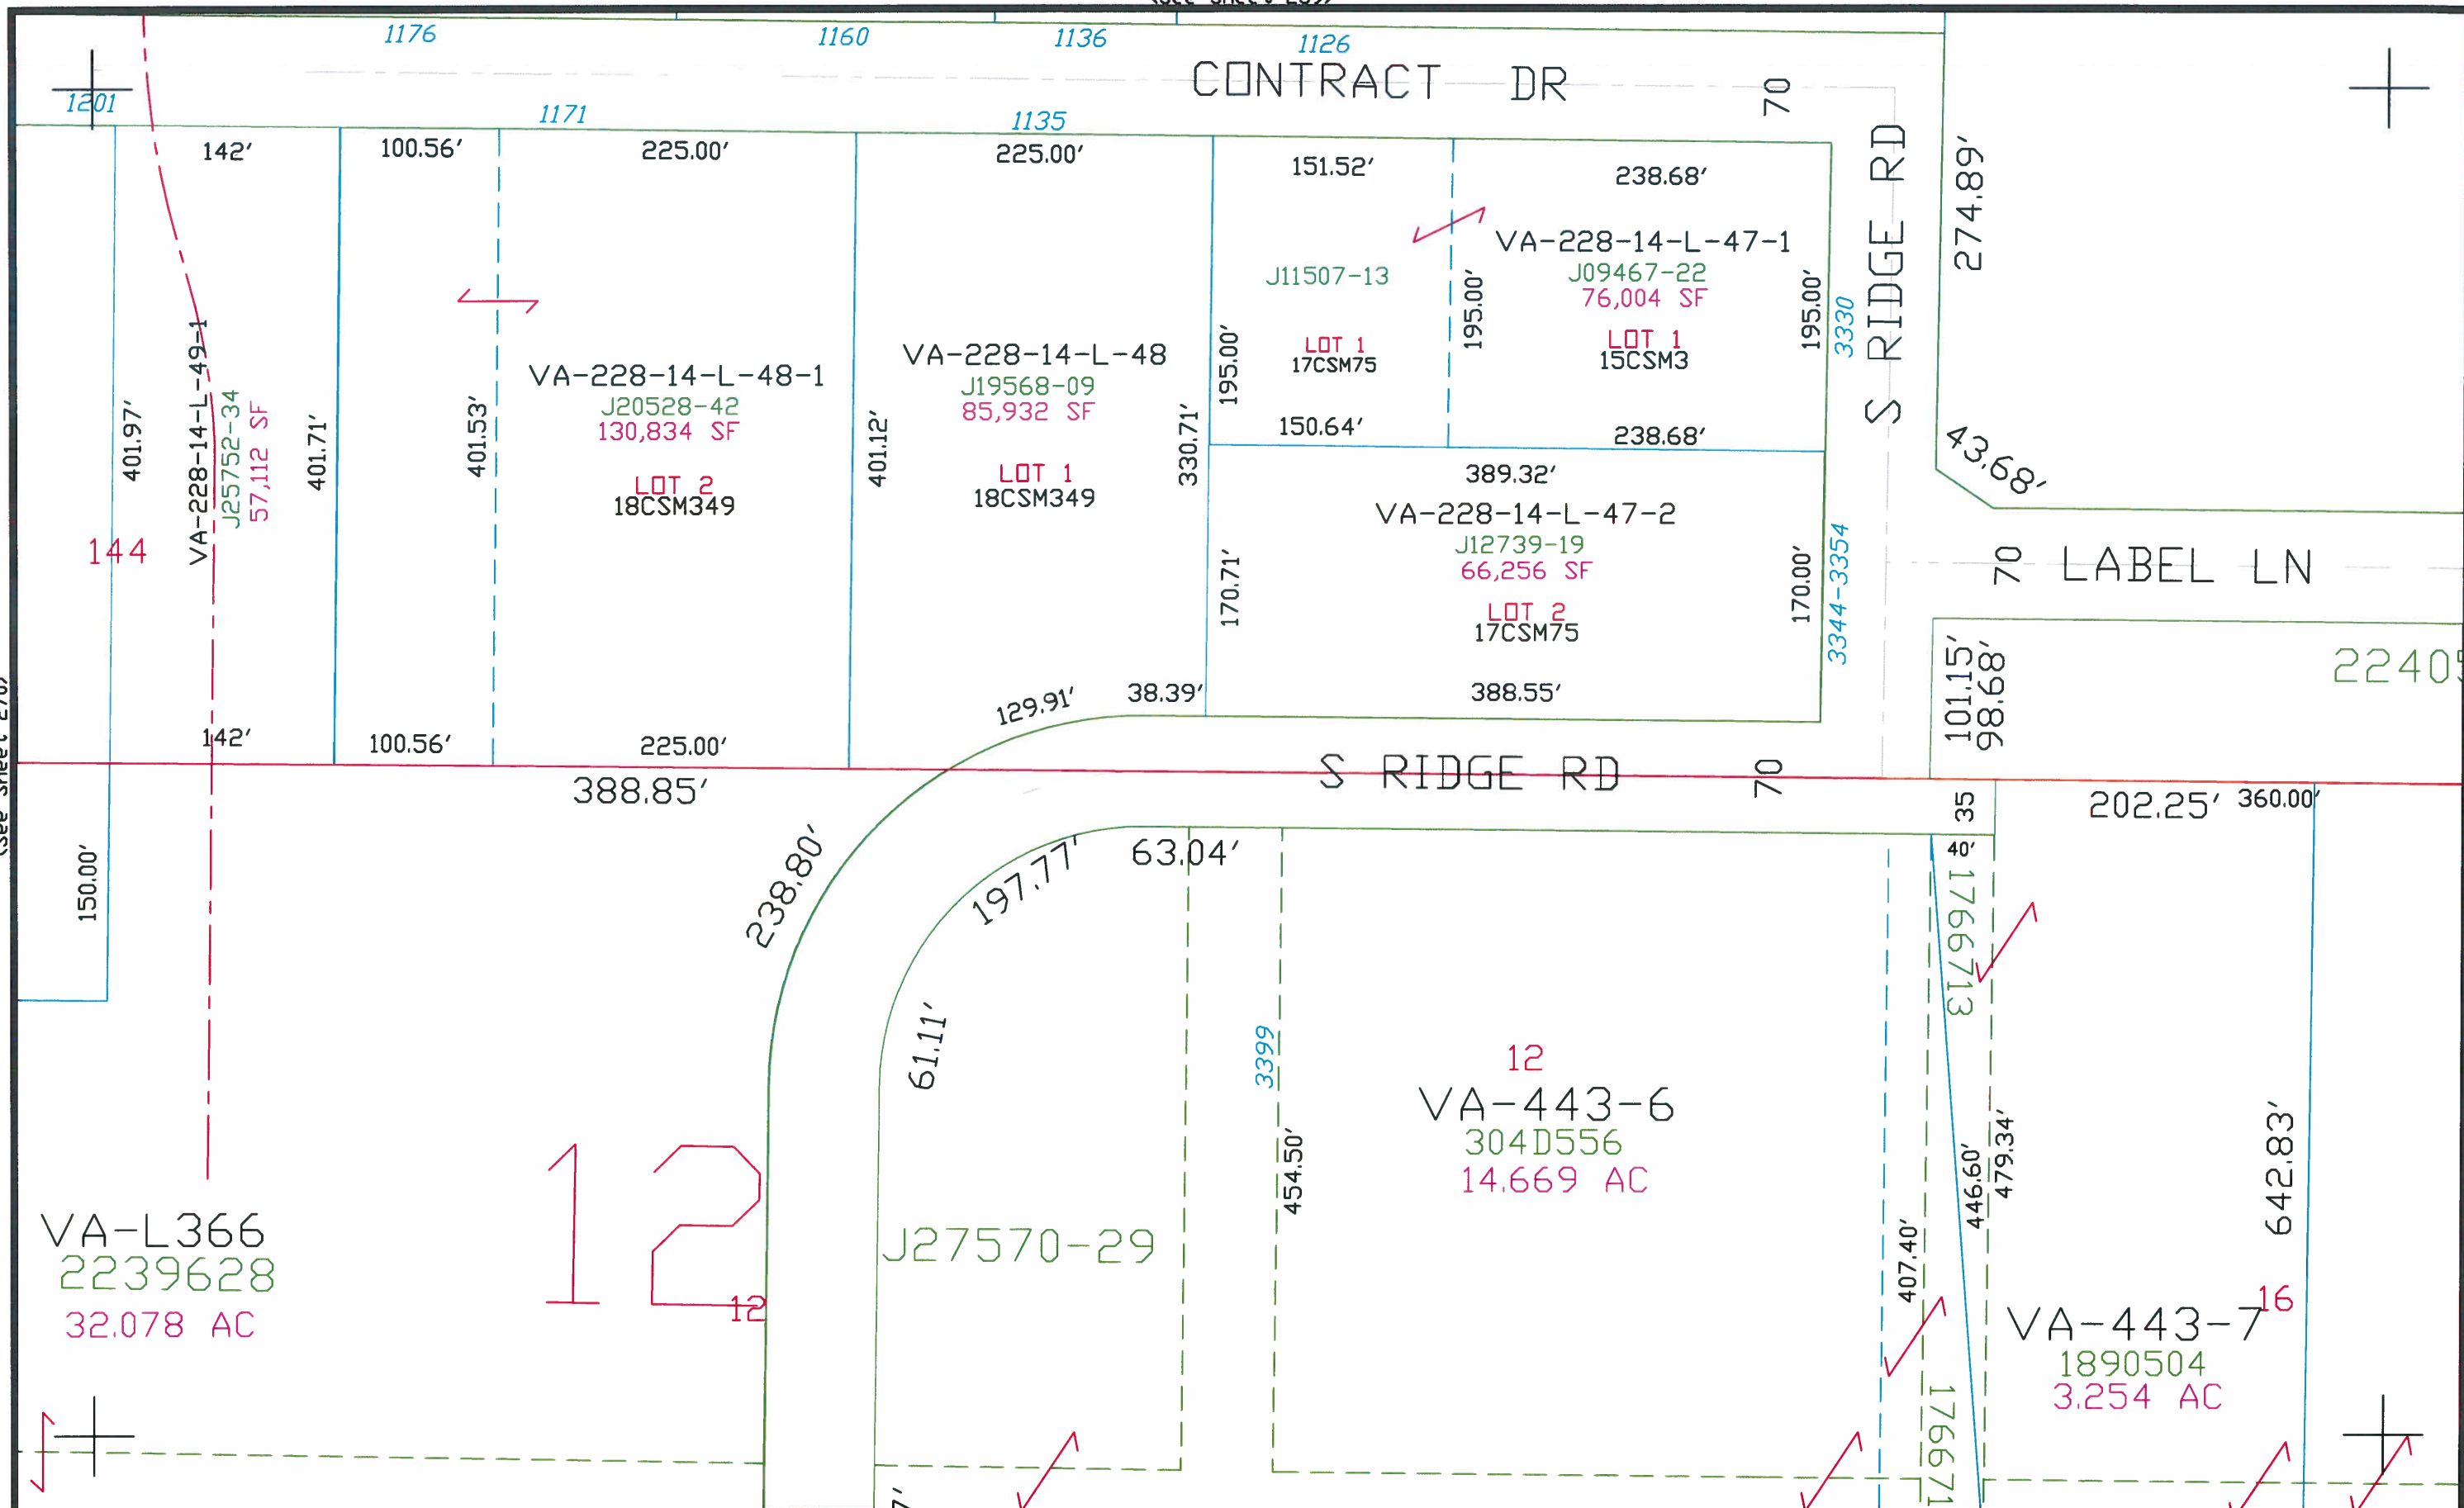

(See Sheet 268)

This is a compilation of records and data located in various county offices and is to be used for reference purposes only. The map is controlled by the field measurements between the corners of the Public Land Survey System and the parcels are mapped from available records which may not precisely fit field conditions. Brown County is not responsible for any inaccuracies.

Scale 1" = 100'

(See Sheet 279)

This map was created by the Brown County Survey Department with funding provided by the Village of Ashwaubenon and the Wisconsin Land Information Program.

Village of Ashwaubenon 269

Brown County Plot Date: 7/1/2013
RPL Office Drafter: T LESLIE


(See Sheet 260)

1240

CONTRACT DR

(See Sheet 271)

(See Sheet 269)

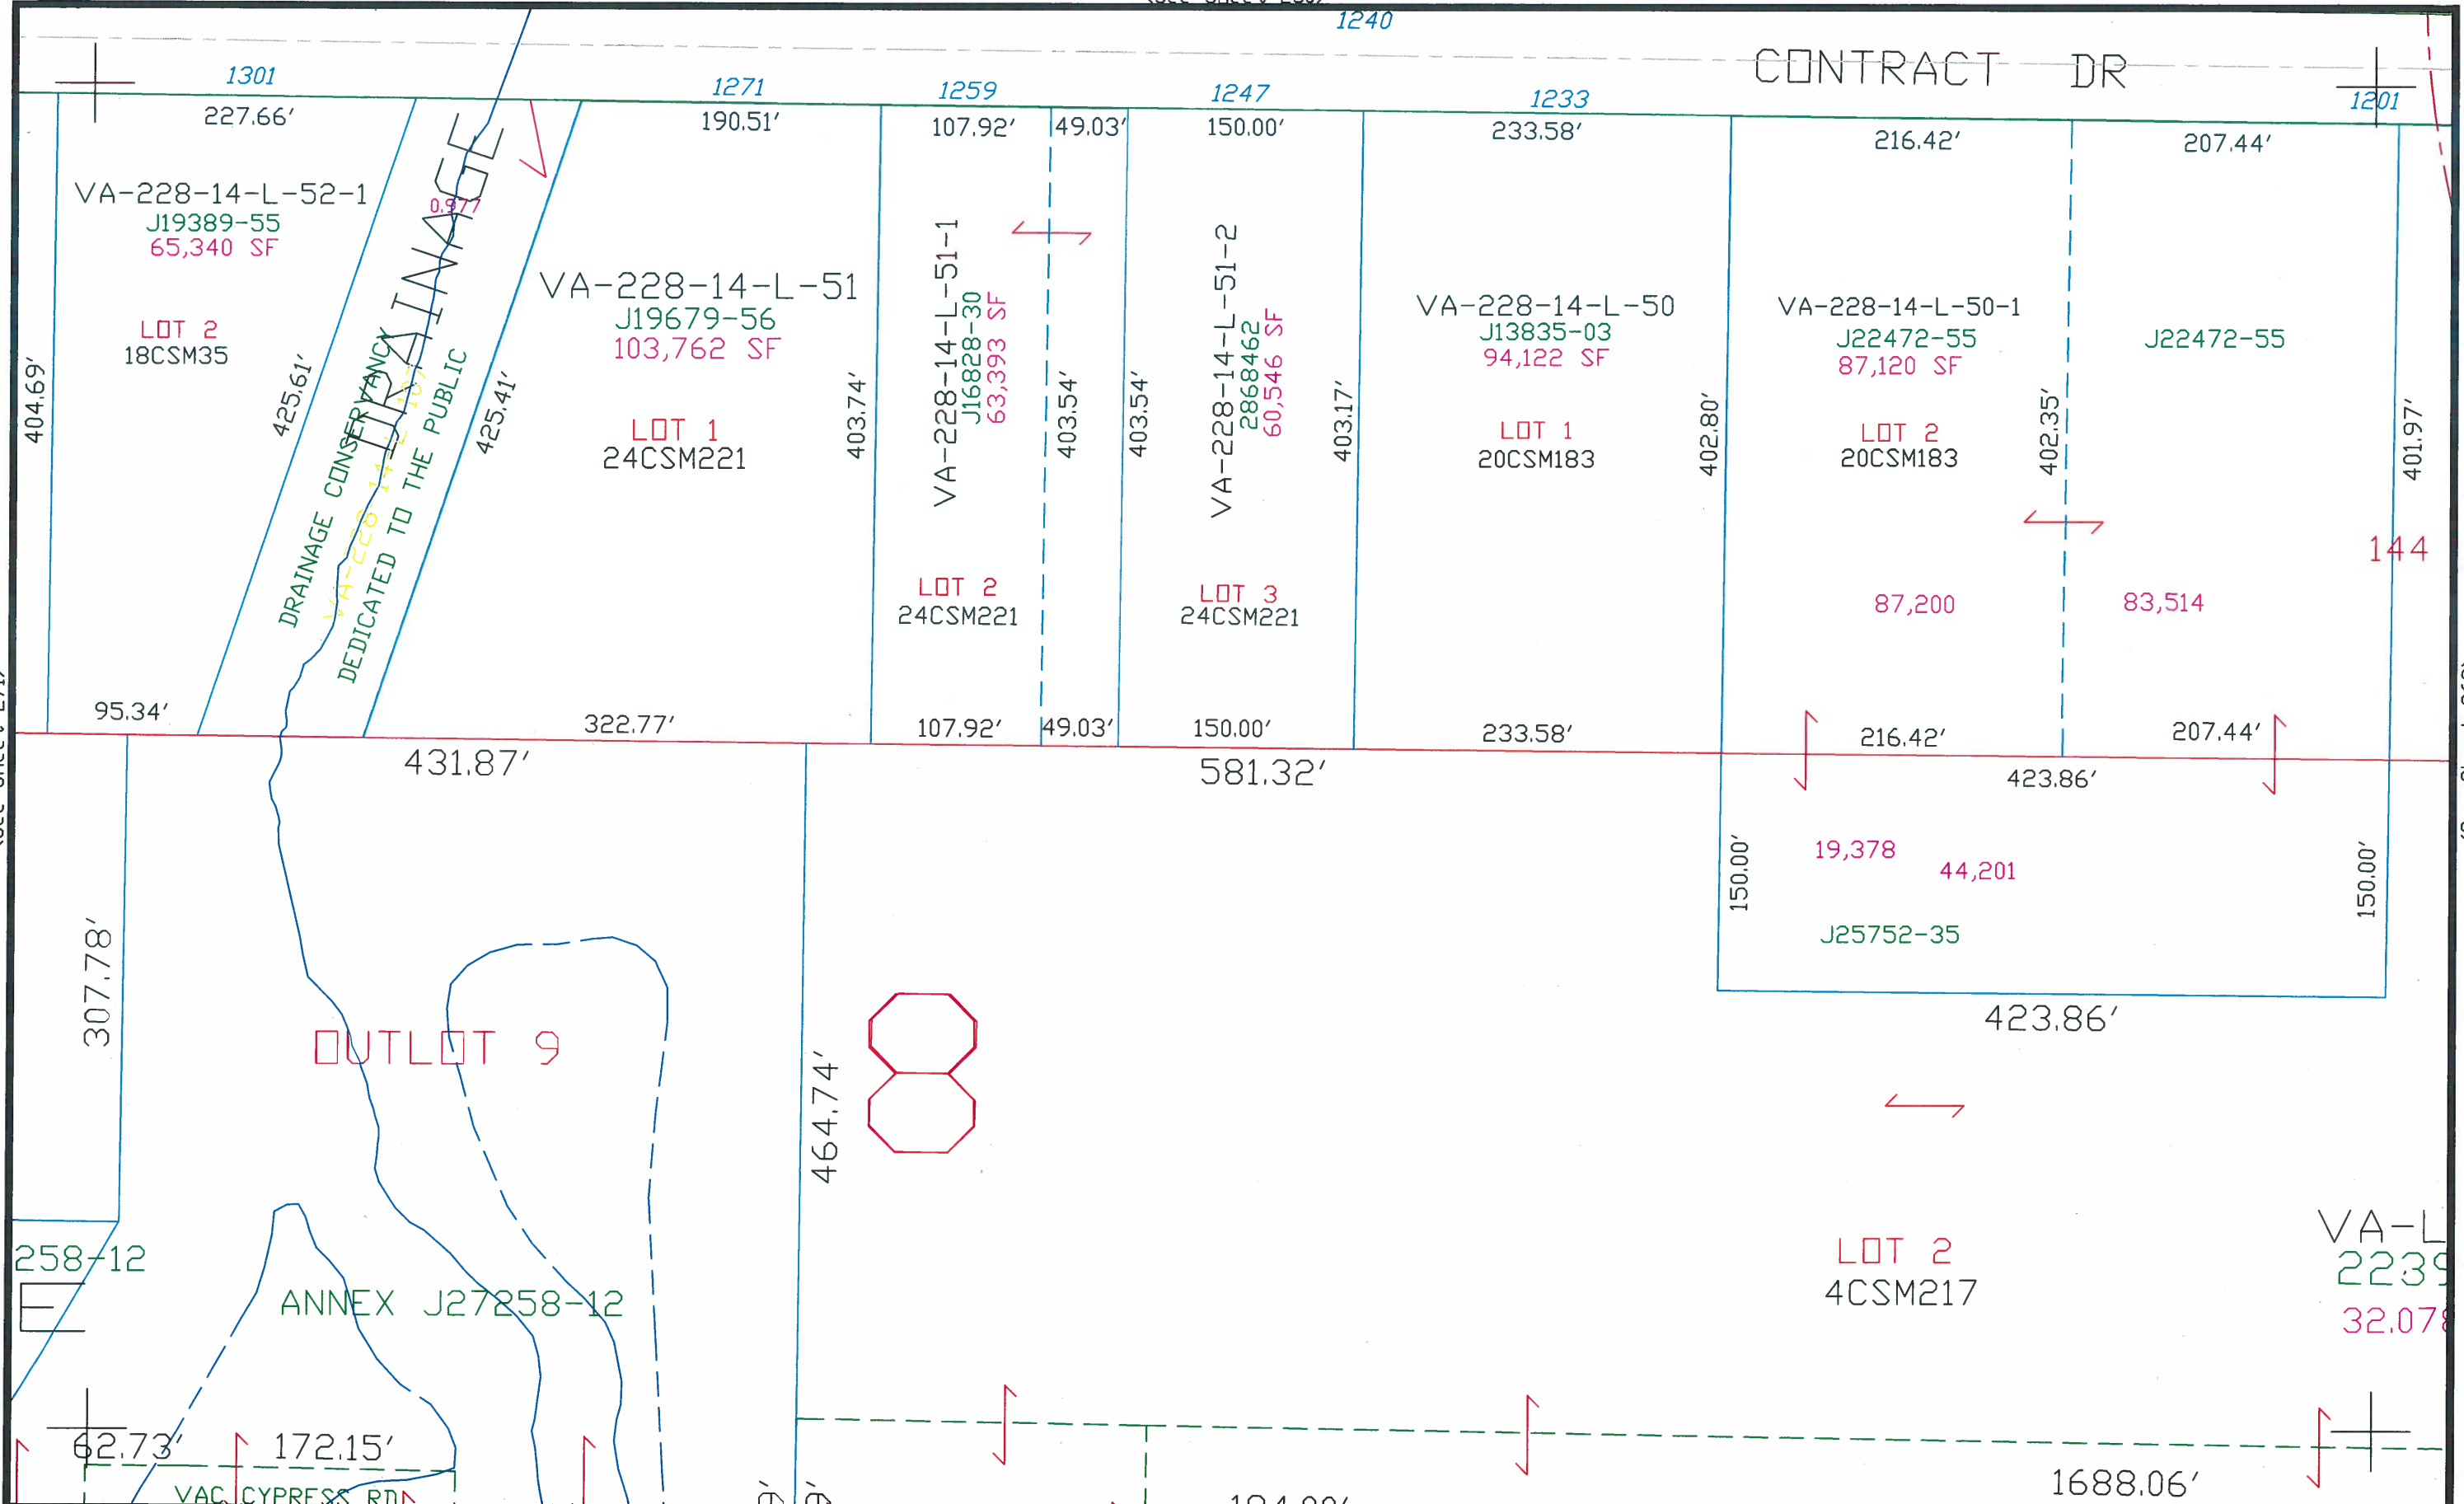


This is a compilation of records and data located in various county offices and is to be used for reference purposes only. The map is controlled by the field measurements between the corners of the Public Land Survey System and the parcels are mapped from available records which may not precisely fit field conditions. Brown County is not responsible for any inaccuracies.

(See Sheet 280)

(See Sheet 261)

(See Sheet 272)

(See Sheet 270)

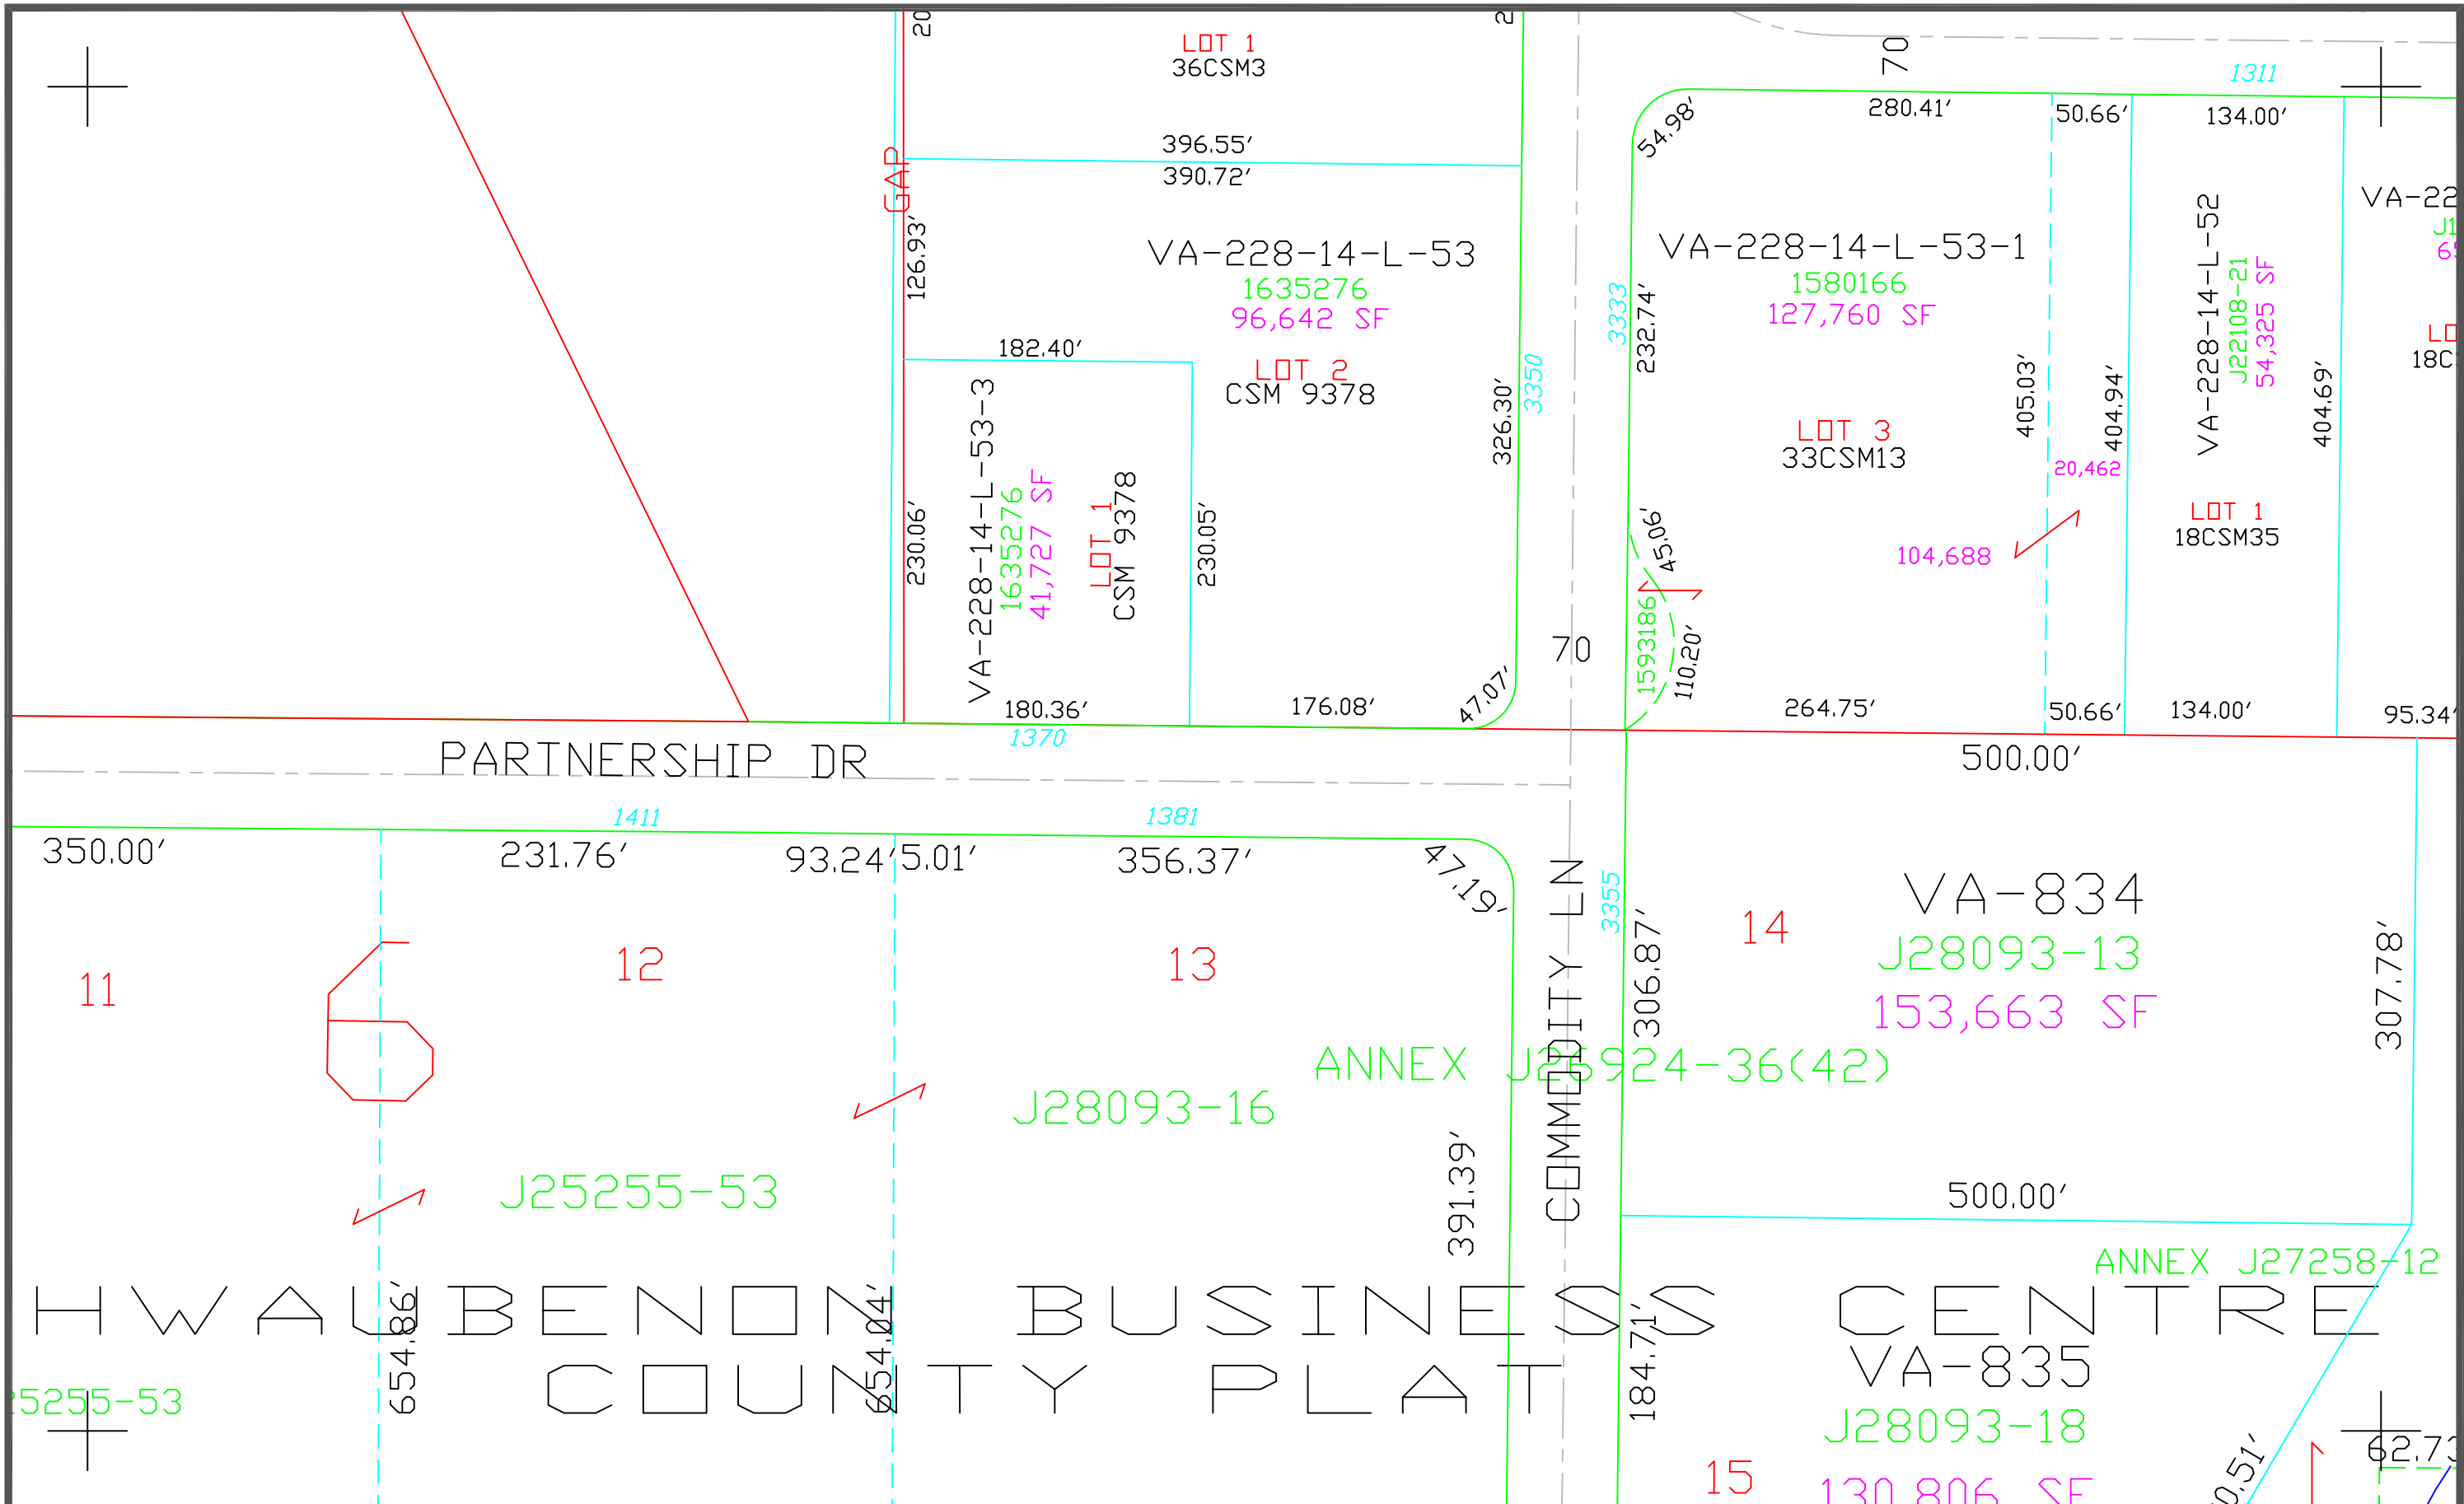

This is a compilation of records and data located in various county offices and is to be used for reference purposes only. The map is controlled by the field measurements between the corners of the Public Land Survey System and the parcels are mapped from available records which may not precisely fit field conditions. Brown County is not responsible for any inaccuracies.



Scale 1" = 100'

(SEE SHEET 281)

© 2021 BROWN COUNTY SURVEY DEPT.

This map was created by the Brown County Survey Department with funding provided by the Village of Ashwaubenon and the Wisconsin Land Information Program.

Village of Ashwaubenon 271

Brown County Plot Date: 9/29/2021
RPL Office Drafter: C MILLER

(See Sheet 262)

LOT 46

VA-35-46
J16443-46
14.210 AC

VA-35-47
J16443-46
5.440 AC

PACKERLAND DR
579.87'

474.25'

361.58'

70

PARTNERSHIP DR

287.82'

386.93'

325.00'

350.00'

1,050.00'

350.00'

VA-827
J25255-53
42,486 SF
LOT 7

VA-828
J25255-53
253,957 SF
LOT 8

LOT 9

LOT 10

LOT 11

VA-829
J25255-53

J25255-53

J25255-53

388.05'

VAC 1593186

VAC CYPRESS RD

657.39'

656.70'

656.14'

655.52'

655.52'

1568477

This is a compilation of records and data located in various county offices and is to be used for reference purposes only. The map is controlled by the field measurements between the corners of the Public Land Survey System and the parcels are mapped from available records which may not precisely fit field conditions. Brown County is not responsible for any inaccuracies.



(SEE SHEET 282)


Scale 1" = 100'

This map was created by the Brown County Survey Department with funding provided by the Village of Ashwaubenon and the Wisconsin Land Information Program.
© 1999 Brown County Survey Department, Green Bay, WI 54305

Village of Ashwaubenon 272

Brown County Plot Date: 03-03-99
RPL Office Drafter: J C FUNDERBURG

(See Sheet 263)

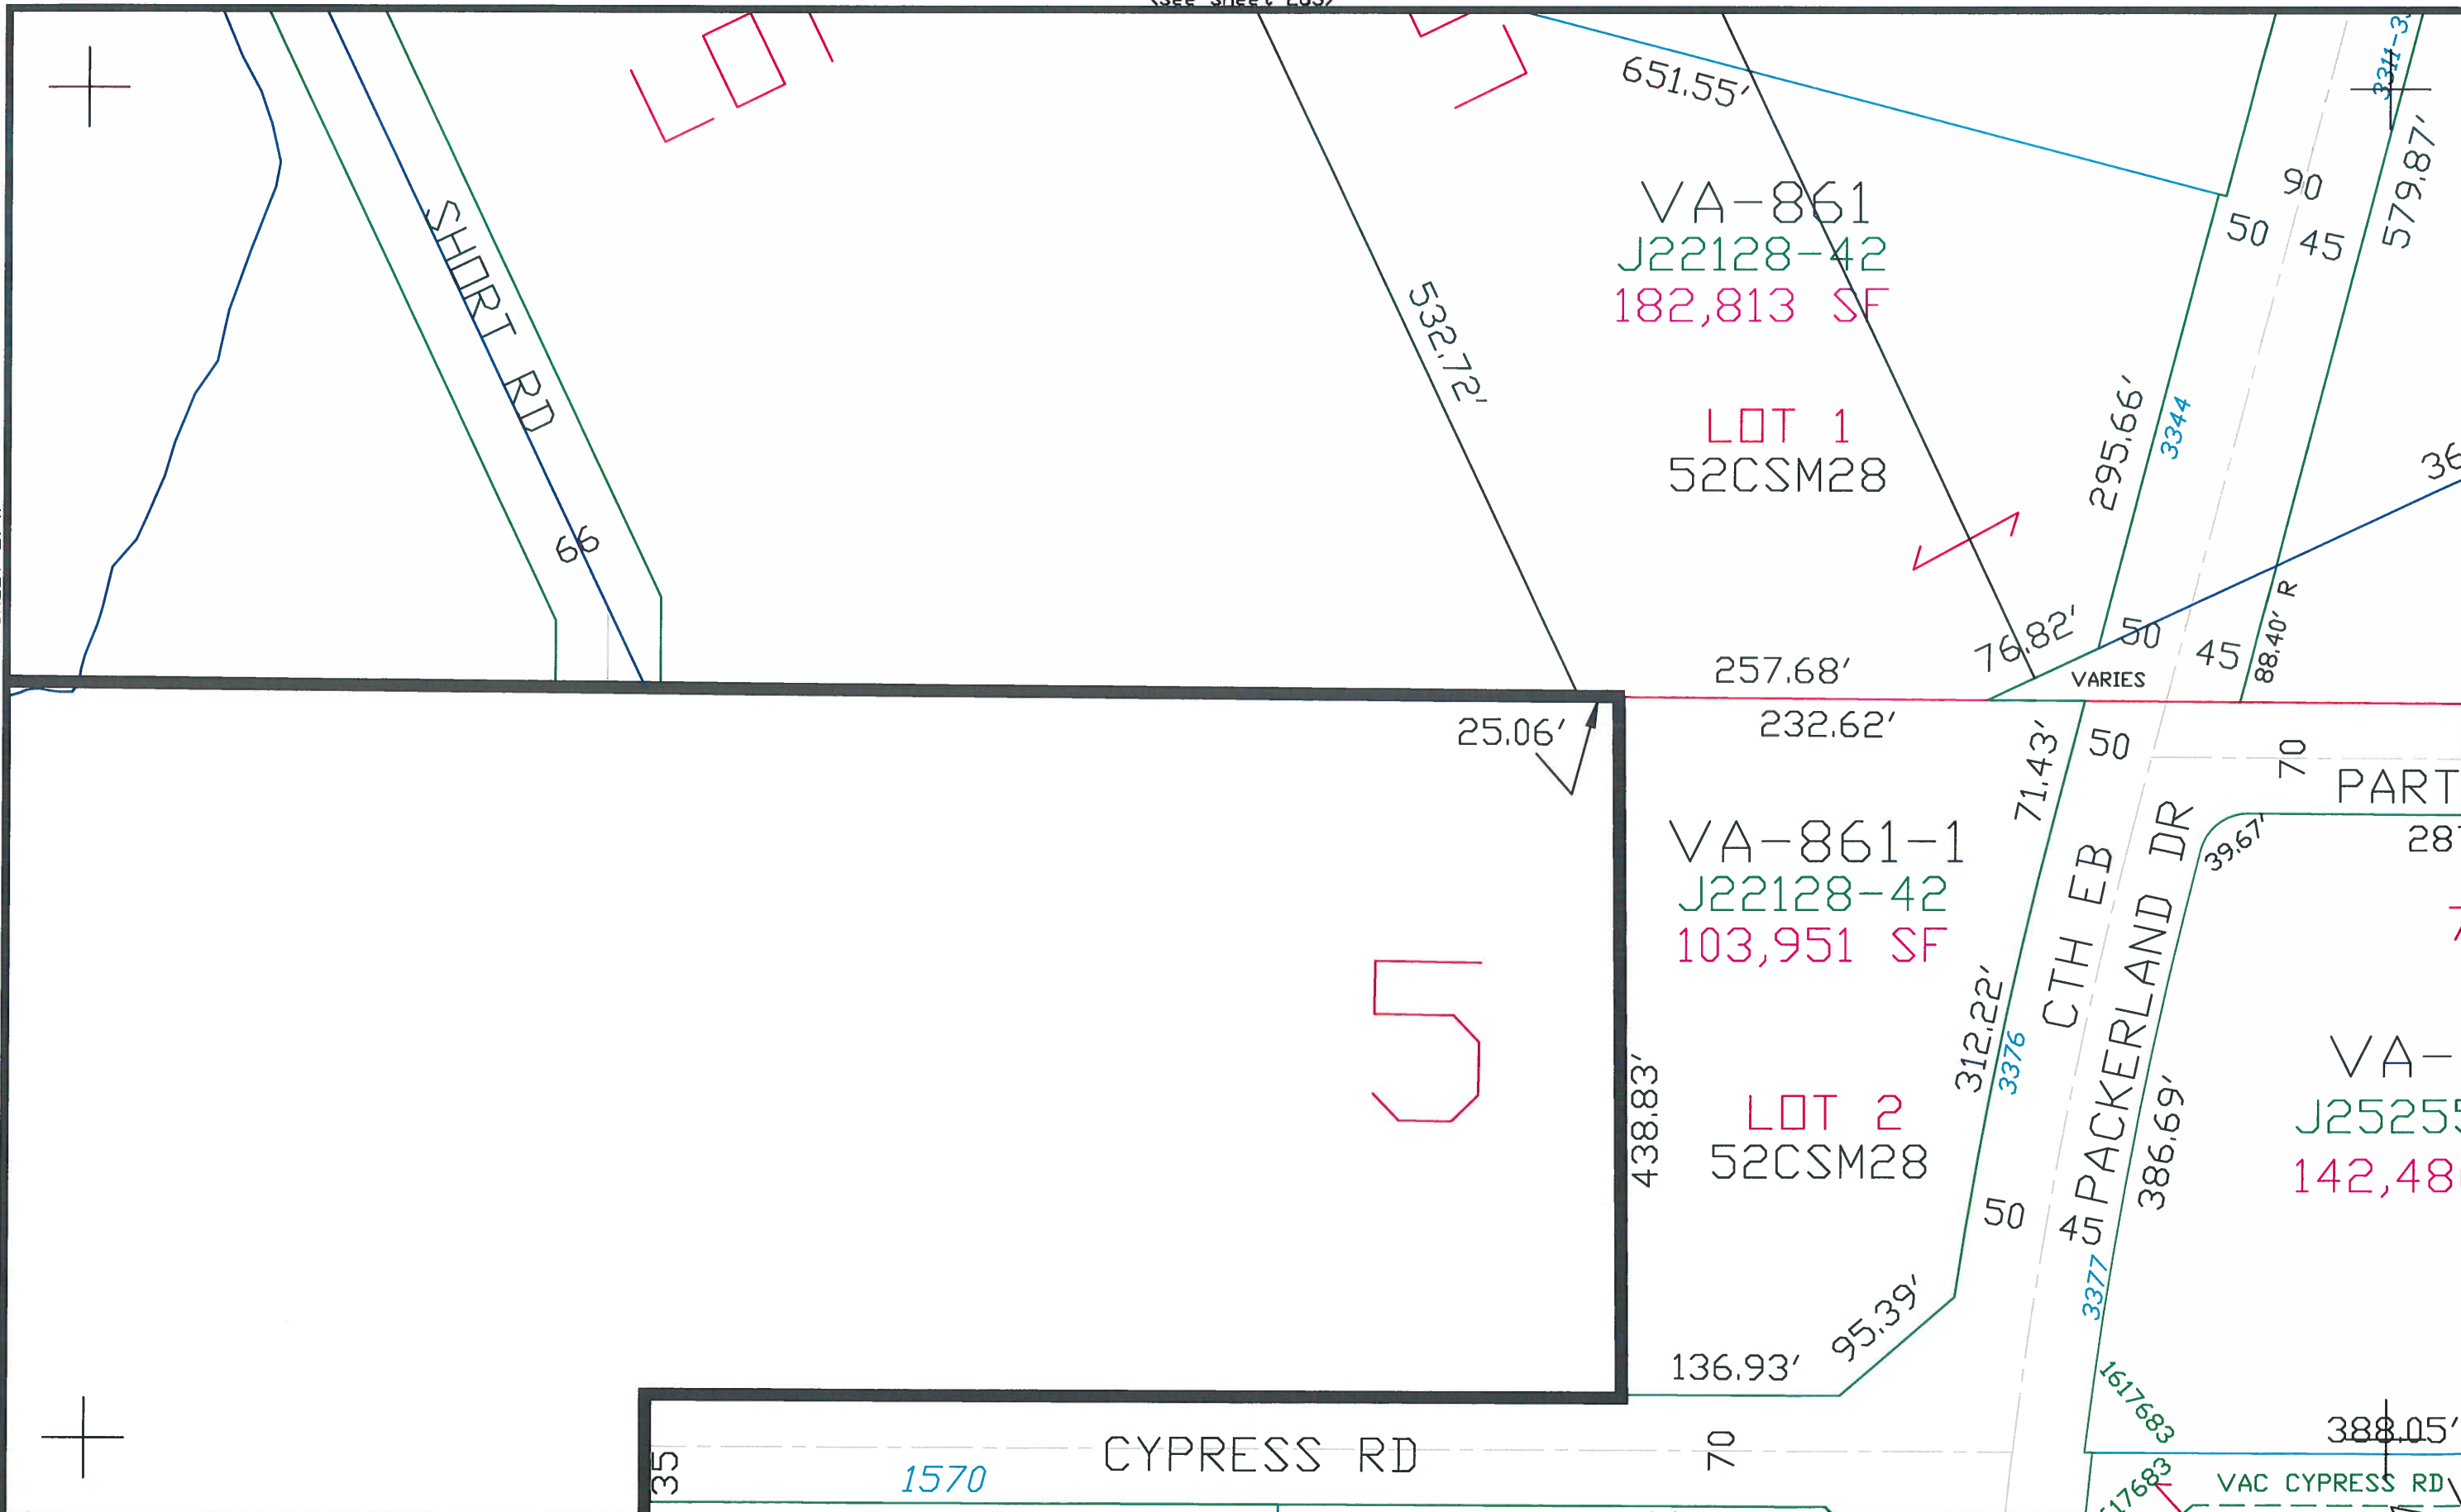

(See Sheet 272)

This is a compilation of records and data located in various county offices and is to be used for reference purposes only. The map is controlled by the field measurements between the corners of the Public Land Survey System and the parcels are mapped from available records which may not precisely fit field conditions. Brown County is not responsible for any inaccuracies.

Scale 1" = 100'

(SEE TOWN OF LAWRENCE SHEET 1 & VA SHEET 283)

This map was created by the Brown County Survey Department with funding provided by the Village of Ashwaubenon and the Wisconsin Land Information Program.

Village of Ashwaubenon 273

Brown County Plot Date: 10/17/06
RPL Office Drafter: T LESLIE

VA-35-41
J16443-45
16.905 AC

VA-35-40
895R216
1.130 AC

TOWN OF LAWRENCE

4

TOWN OF HOBART LOT 9 SEC 18 T23N R20E & VA SHEET 275

TOWN OF HOBART

(See Sheet 273)

This is a compilation of records and data located in various county offices and is to be used for reference purposes only. The map is controlled by the field measurements between the corners of the Public Land Survey System and the parcels are mapped from available records which may not precisely fit field conditions. Brown County is not responsible for any inaccuracies.



(TOWN OF LAWRENCE SHEET 1)

Scale 1" = 100'
ONE INCH

This map was created by the Brown County Survey Department with funding provided by the Village of Ashwaubenon and the Wisconsin Land Information Program.
© 1996 Brown County Survey Department, PO BOX 23600, Bay, WI 54305-3600

Village of
Ashwaubenon

274

Plot date: 06-27-96
RPL OFFICE: JCF

VA-35-38
J16443-45
11.196 AC

250.15'

12.76'

TOWN OF HOBART

(TOWN OF HOBART LOT 7 SEC 18 T23N R20E)

(See Sheet 274)

This is a compilation of records and data located in various county offices and is to be used for reference purposes only. The map is controlled by the field measurements between the corners of the Public Land Survey System and the parcels are mapped from available records which may not precisely fit field conditions. Brown County is not responsible for any inaccuracies.



(TOWN OF HOBART LOT 9 SEC 18 T23N R20E)

Scale 1" = 100'
ONE INCH

This map was created by the Brown County Survey Department with funding provided by the Village of Ashwaubenon and the Wisconsin Land Information Program.
© 1996 Brown County Survey Department, PO BOX 23600, Bay, WI 54305-3600

Village of
Ashwaubenon


275

Plot date: 06-27-96
RPL OFFICE: JCF

(See Sheet 278)

(See Sheet 277)

(See Sheet 276)

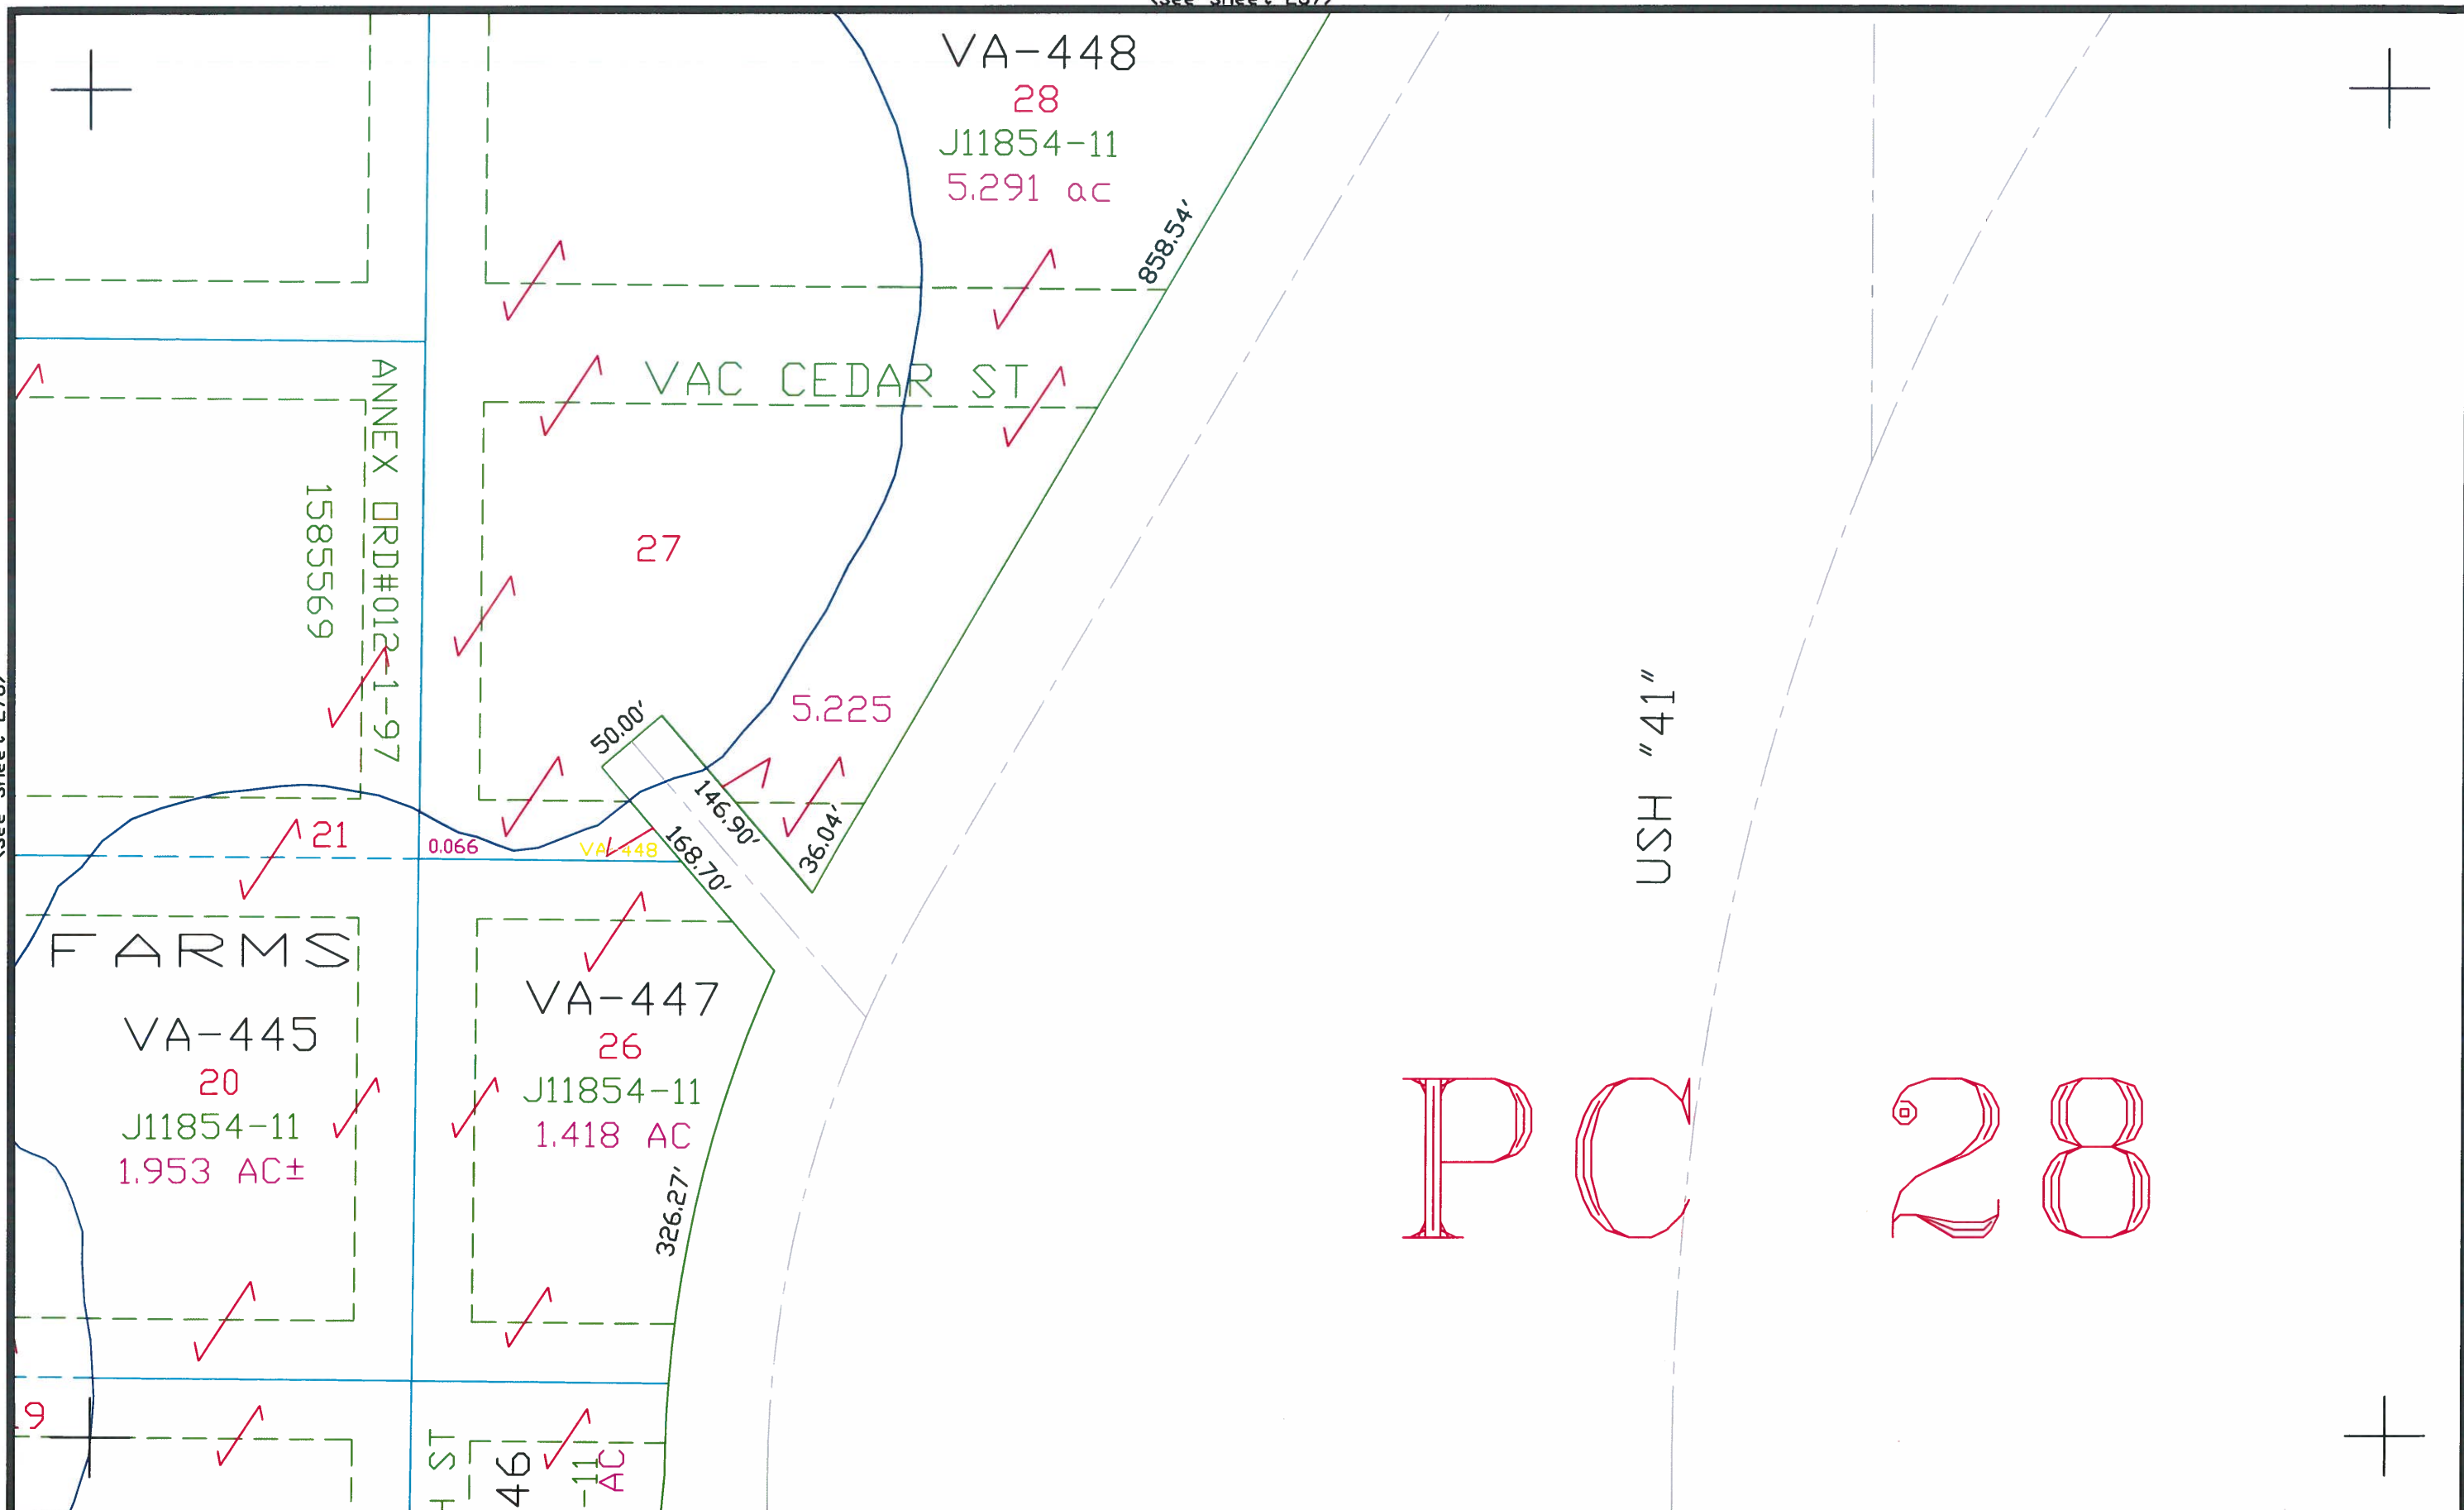

This is a compilation of records and data located in various county offices and is to be used for reference purposes only. The map is controlled by the field measurements between the corners of the Public Land Survey System and the parcels are mapped from available records which may not precisely fit field conditions. Brown County is not responsible for any inaccuracies.

Scale 1" = 100'



(SEE SHEET 287)

This map was created by the Brown County Survey Department with funding provided by the Village of Ashwaubenon and the Wisconsin Land Information Program.

Village of Ashwaubenon


Brown County Plot Date: 8/19/11
RPL Office Drafter: D PHELPS

277

(See Sheet 268)

(SEE SHEET 279)

(SEE SHEET 277)

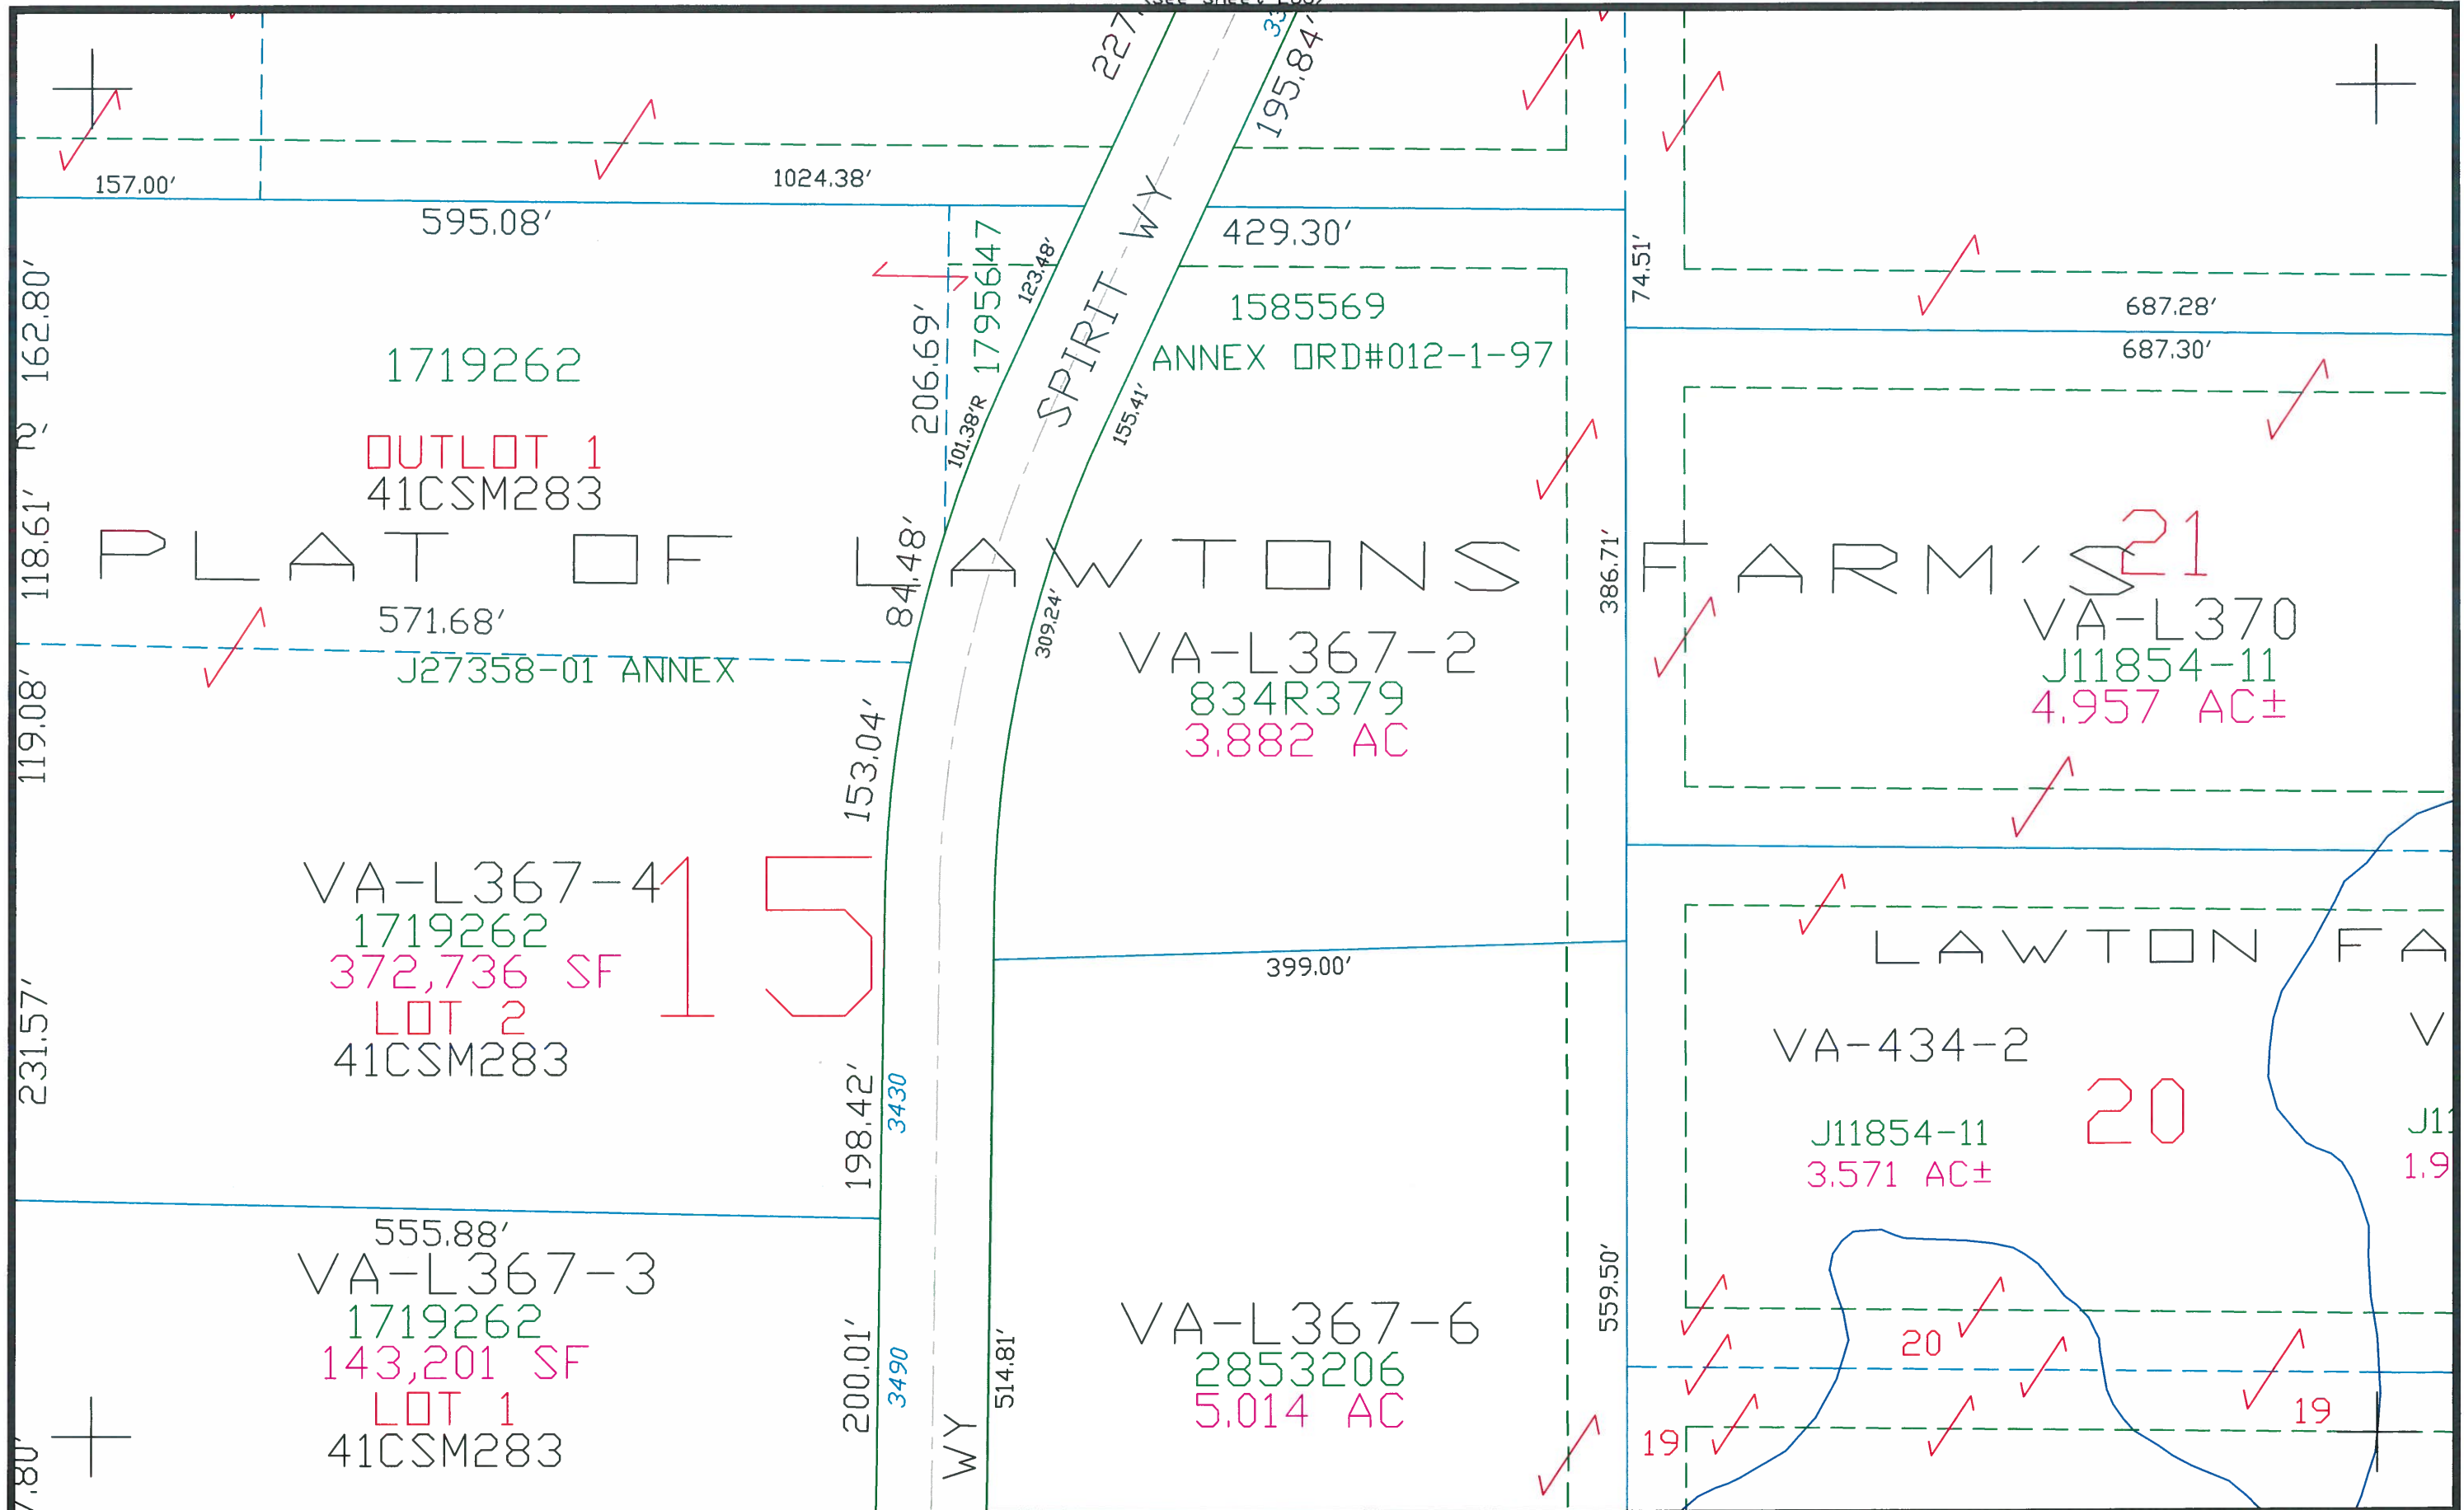

This is a compilation of records and data located in various county offices and is to be used for reference purposes only. The map is controlled by the field measurements between the corners of the Public Land Survey System and the parcels are mapped from available records which may not precisely fit field conditions. Brown County is not responsible for any inaccuracies.

Scale 1" = 100'

(SEE SHEET 288)

This map was created by the Brown County Survey Department with funding provided by the Village of Ashwaubenon and the Wisconsin Land Information Program.

Village of Ashwaubenon


Brown County Plot Date: 3/14/2019
RPL Office Drafter: C MILLER

278

(SEE SHEET 280)

(SEE SHEET 269)

TOWN OF LAWRENCE SHEET 4 | VA SHEET 278

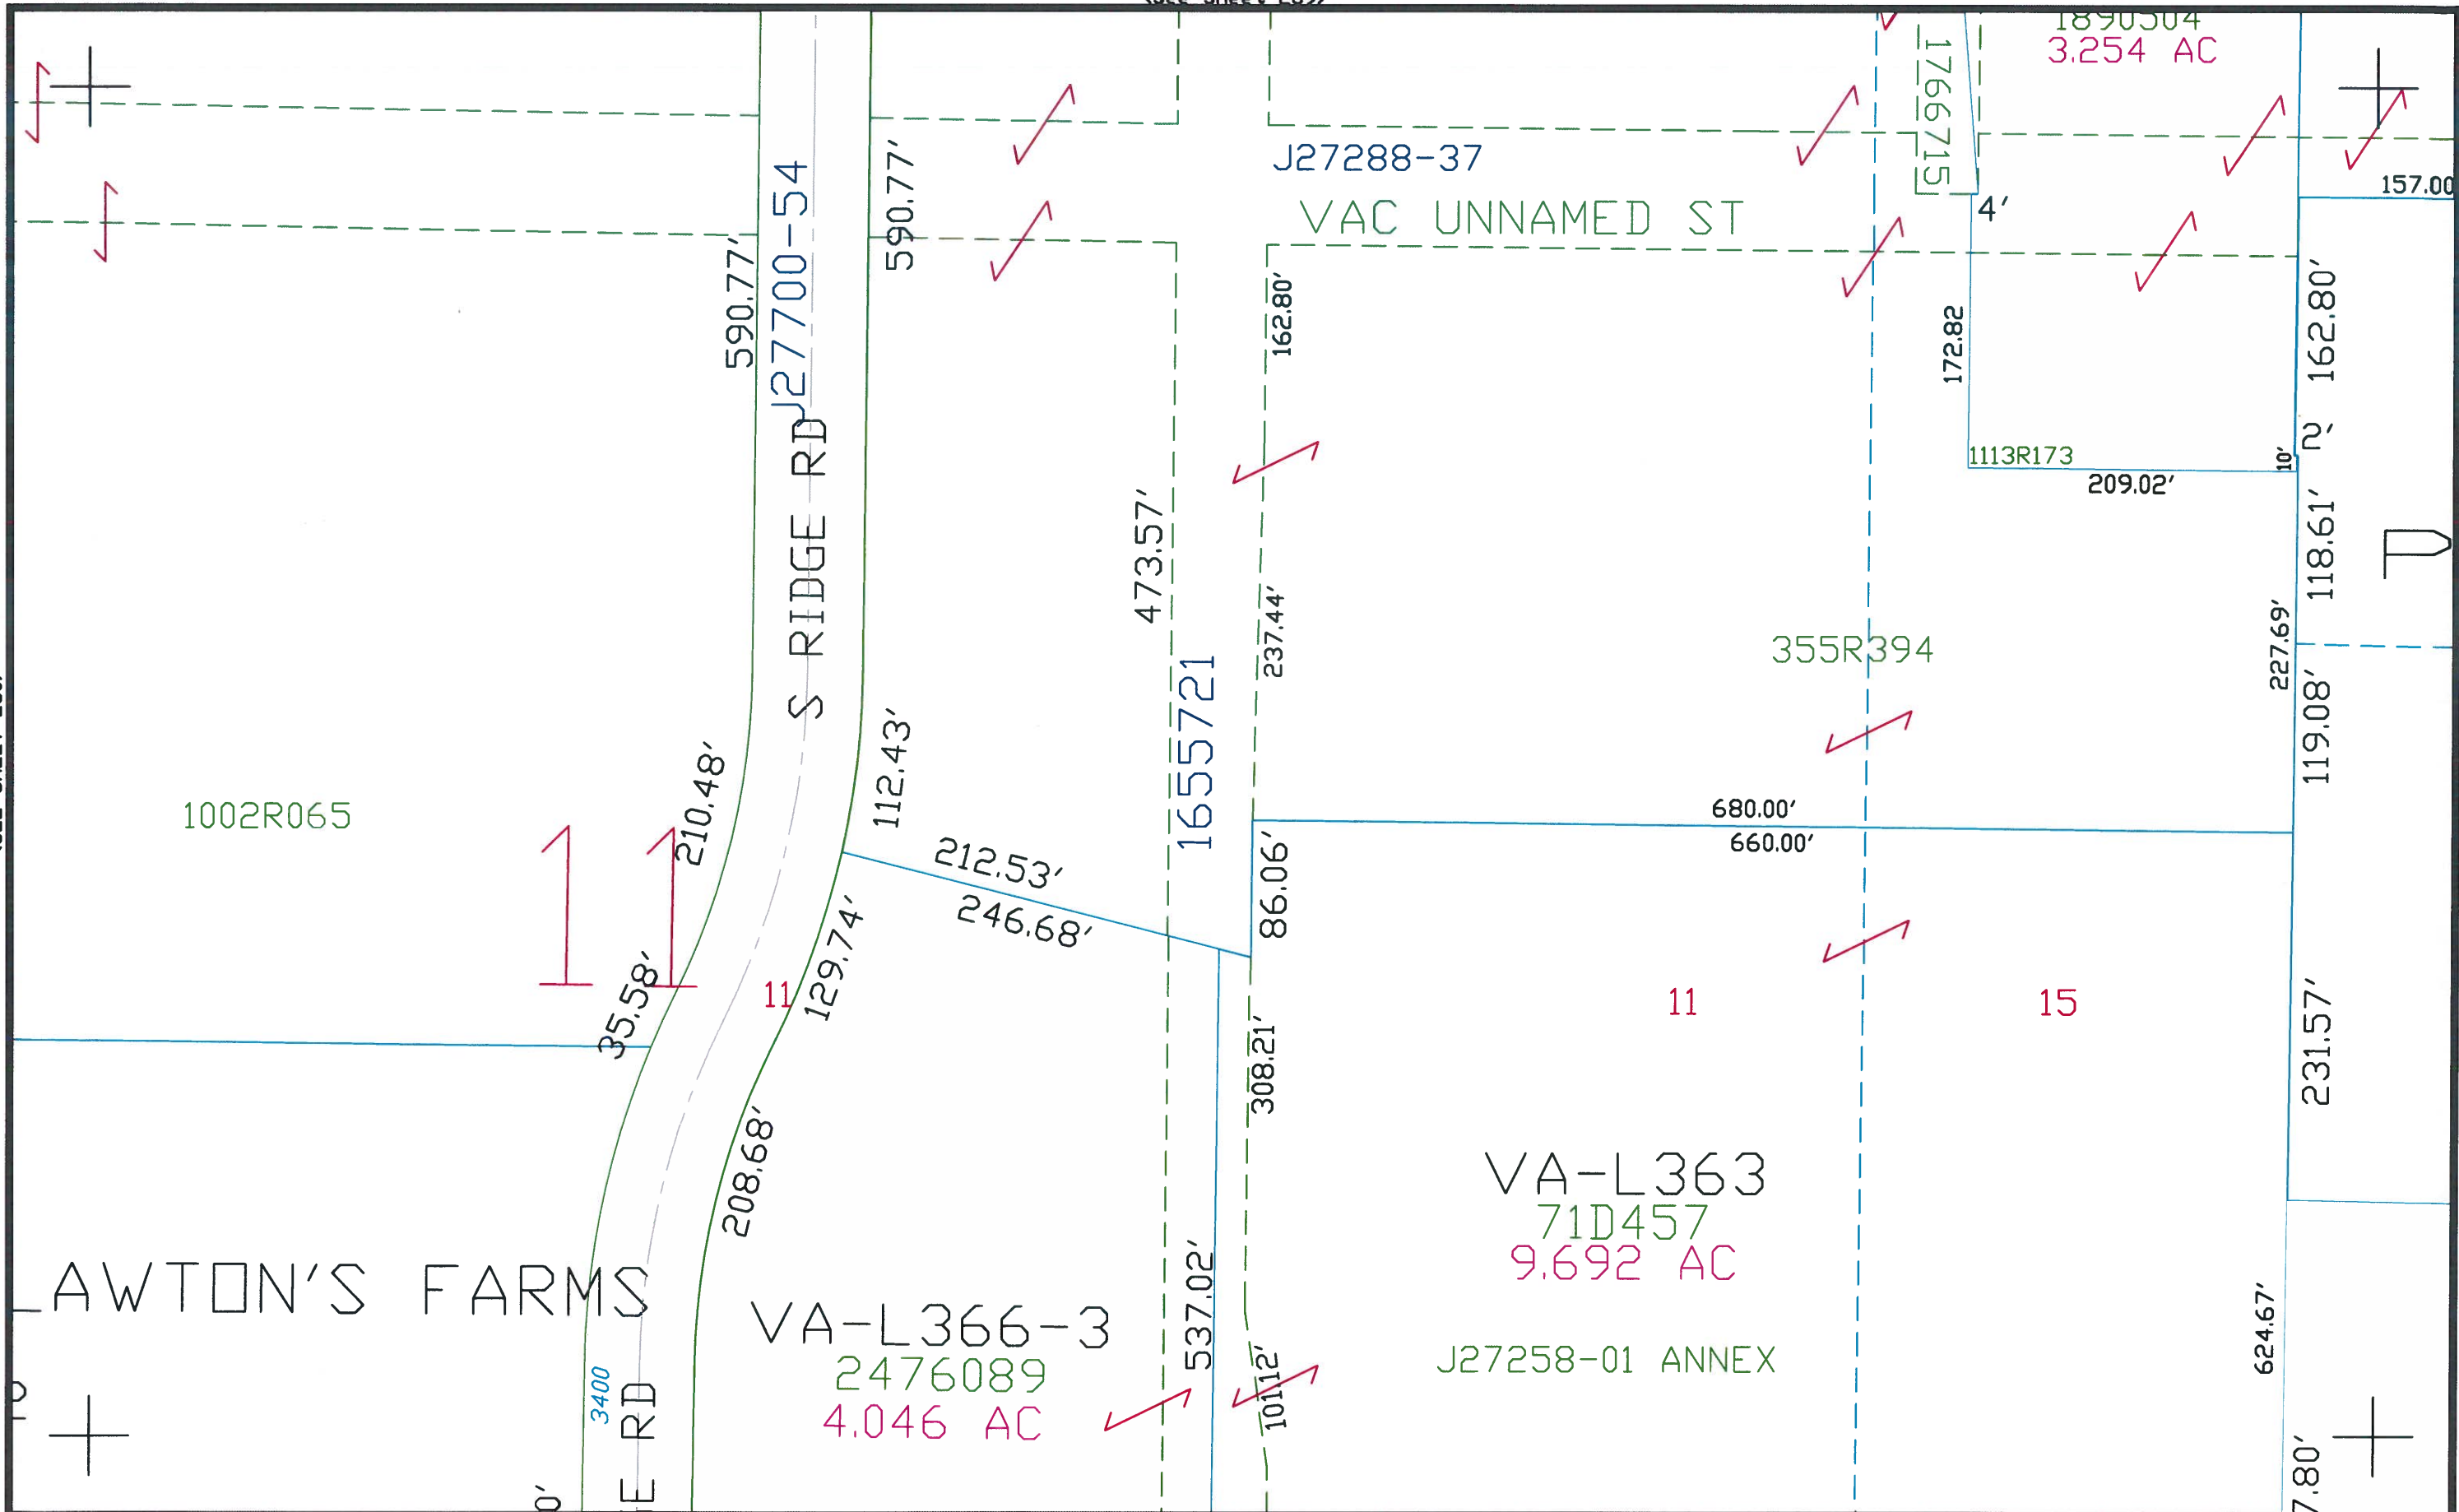

This is a compilation of records and data located in various county offices and is to be used for reference purposes only. The map is controlled by the field measurements between the corners of the Public Land Survey System and the parcels are mapped from available records which may not precisely fit field conditions. Brown County is not responsible for any inaccuracies.



Scale 1" = 100'



(SEE SHEET 289 & TOWN OF LAWRENCE SHEET 4)

© 2014 BROWN COUNTY SURVEY DEPT.

This map was created by the Brown County Survey Department with funding provided by the Village of Ashwaubenon and the Wisconsin Land Information Program.

Village of Ashwaubenon


Brown County Plot Date: 1/20/14
RPL Office Drafter: D PHELPS

279

(SEE SHEET 270)

(SEE SHEET 281)

(SEE SHEET 279)

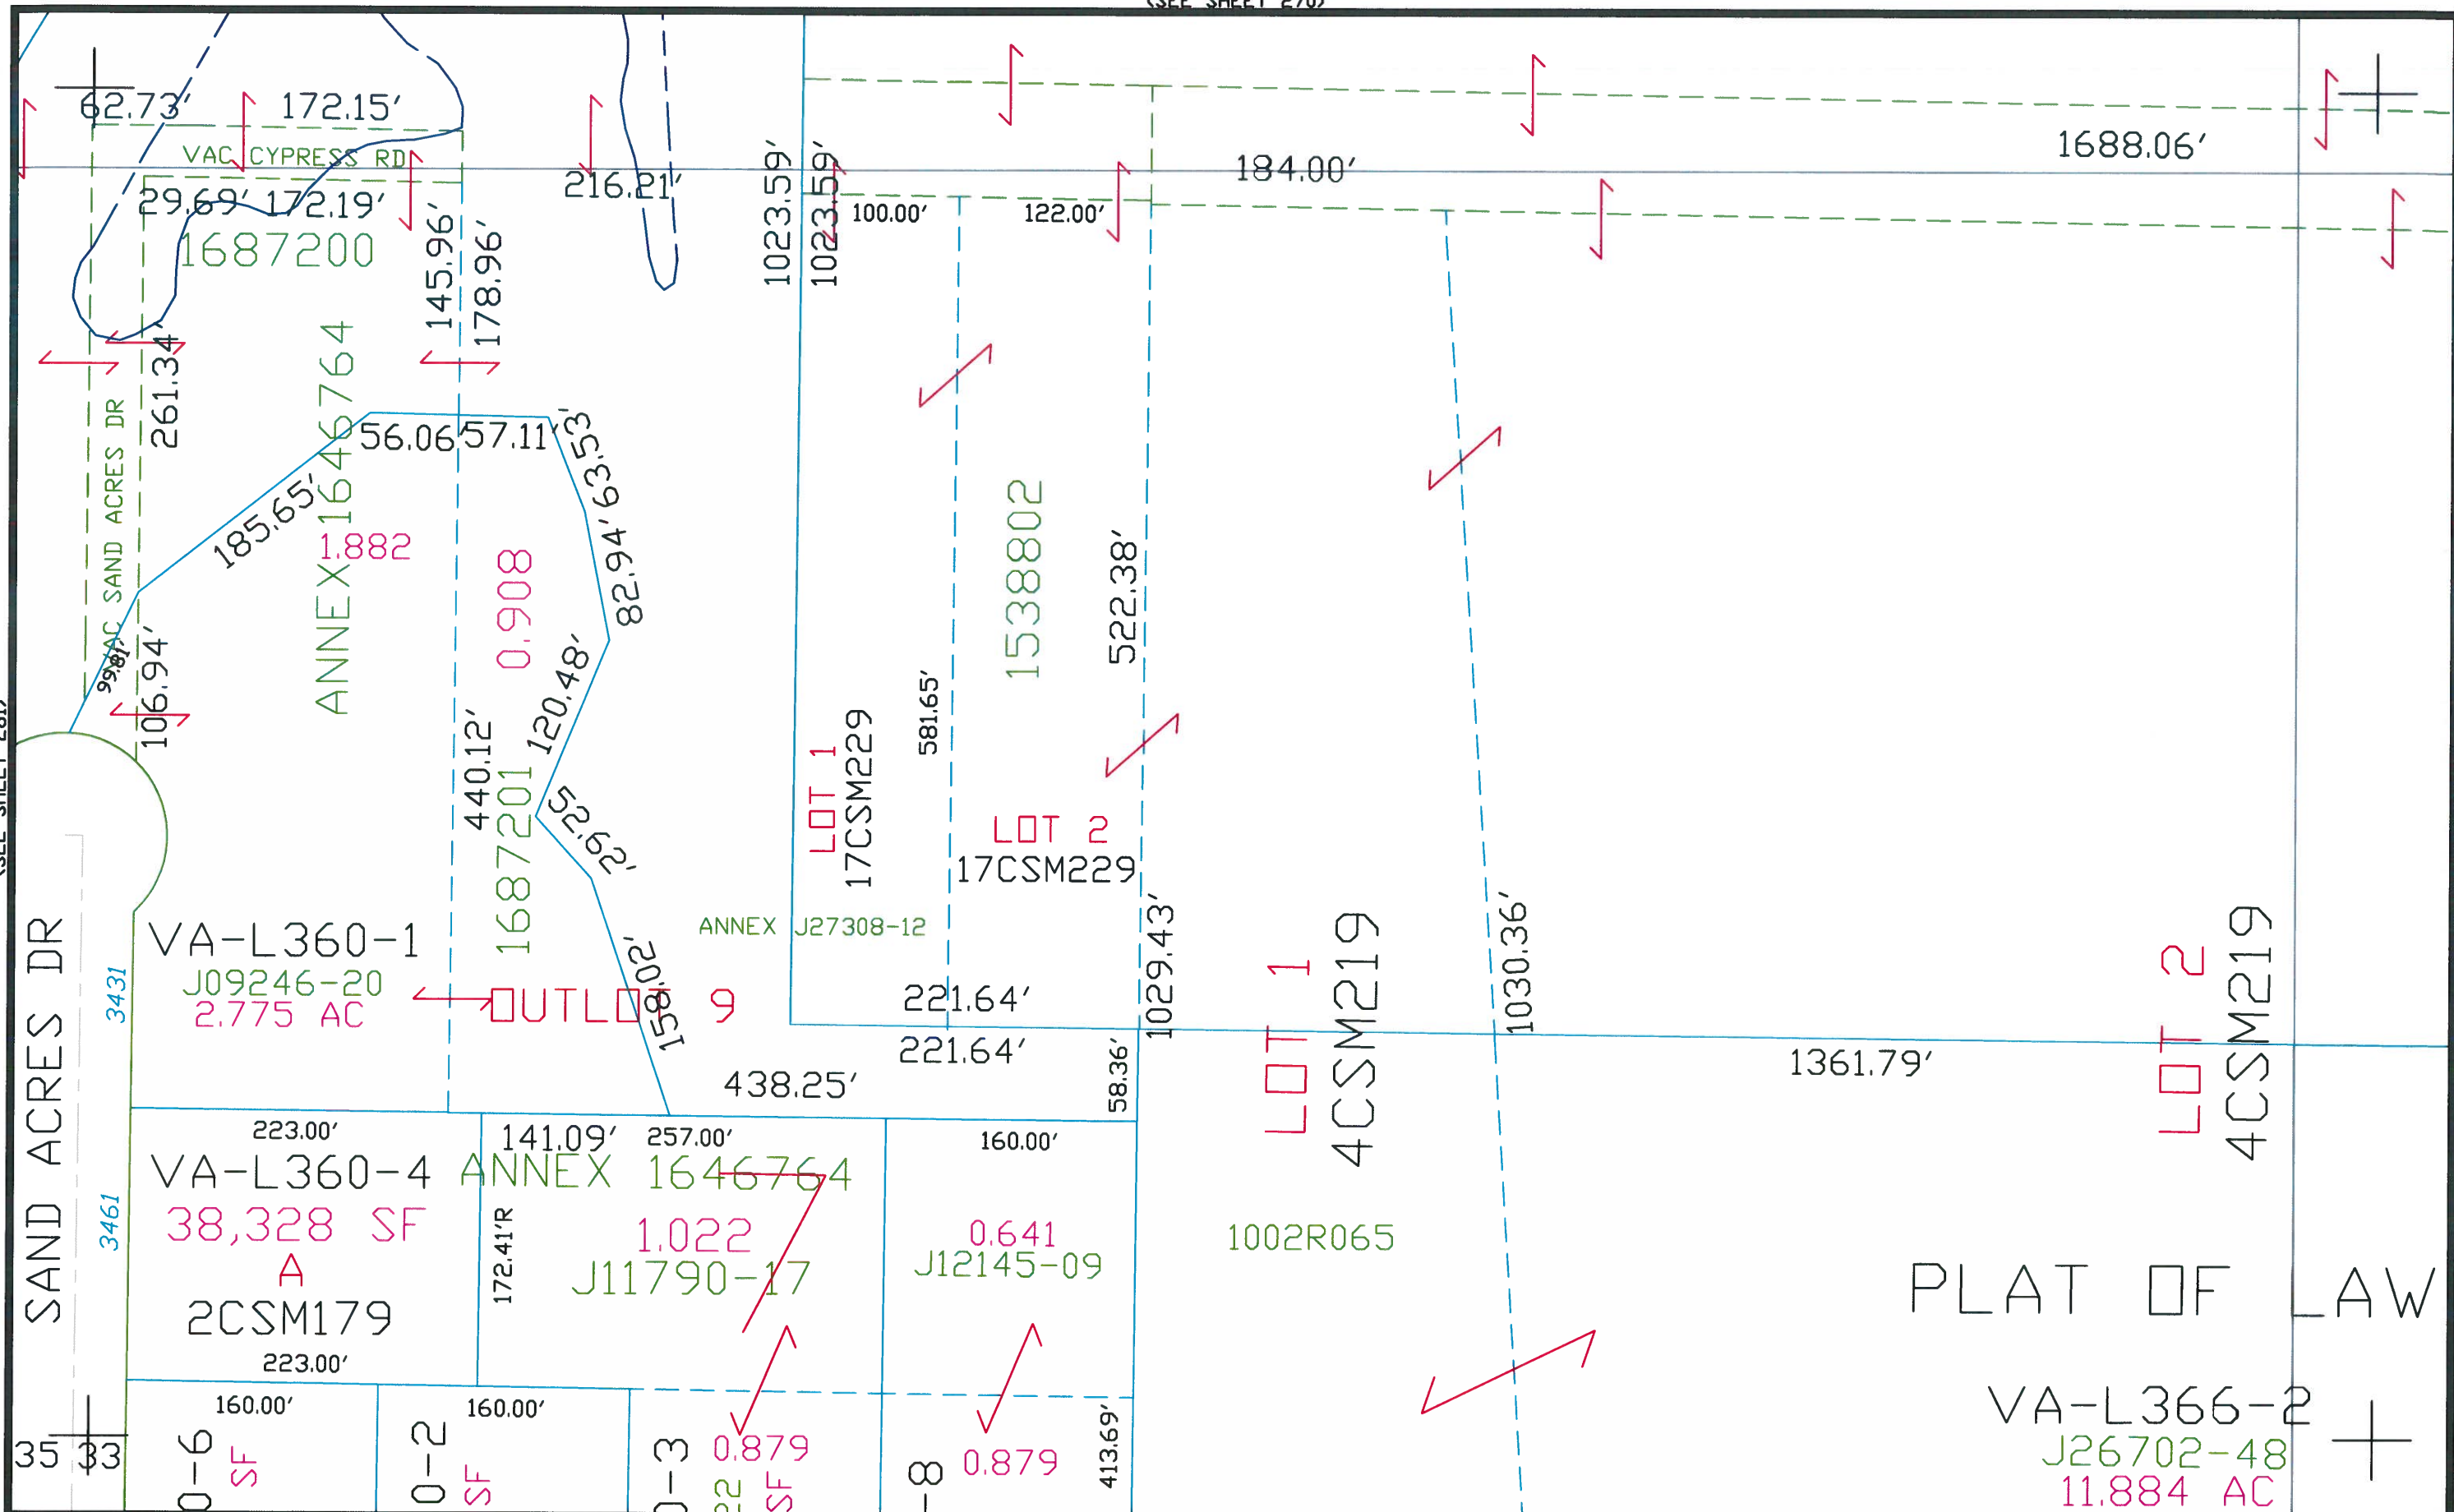

This is a compilation of records and data located in various county offices and is to be used for reference purposes only. The map is controlled by the field measurements between the corners of the Public Land Survey System and the parcels are mapped from available records which may not precisely fit field conditions. Brown County is not responsible for any inaccuracies.



Scale 1" = 100'




(SEE SHEET 290)

© 2014 BROWN COUNTY SURVEY DEPT.

This map was created by the Brown County Survey Department with funding provided by the Village of Ashwaubenon and the Wisconsin Land Information Program.

Village of Ashwaubenon 280

Brown County Plot Date: 3/19/14
RPL Office Drafter: D PHELPS

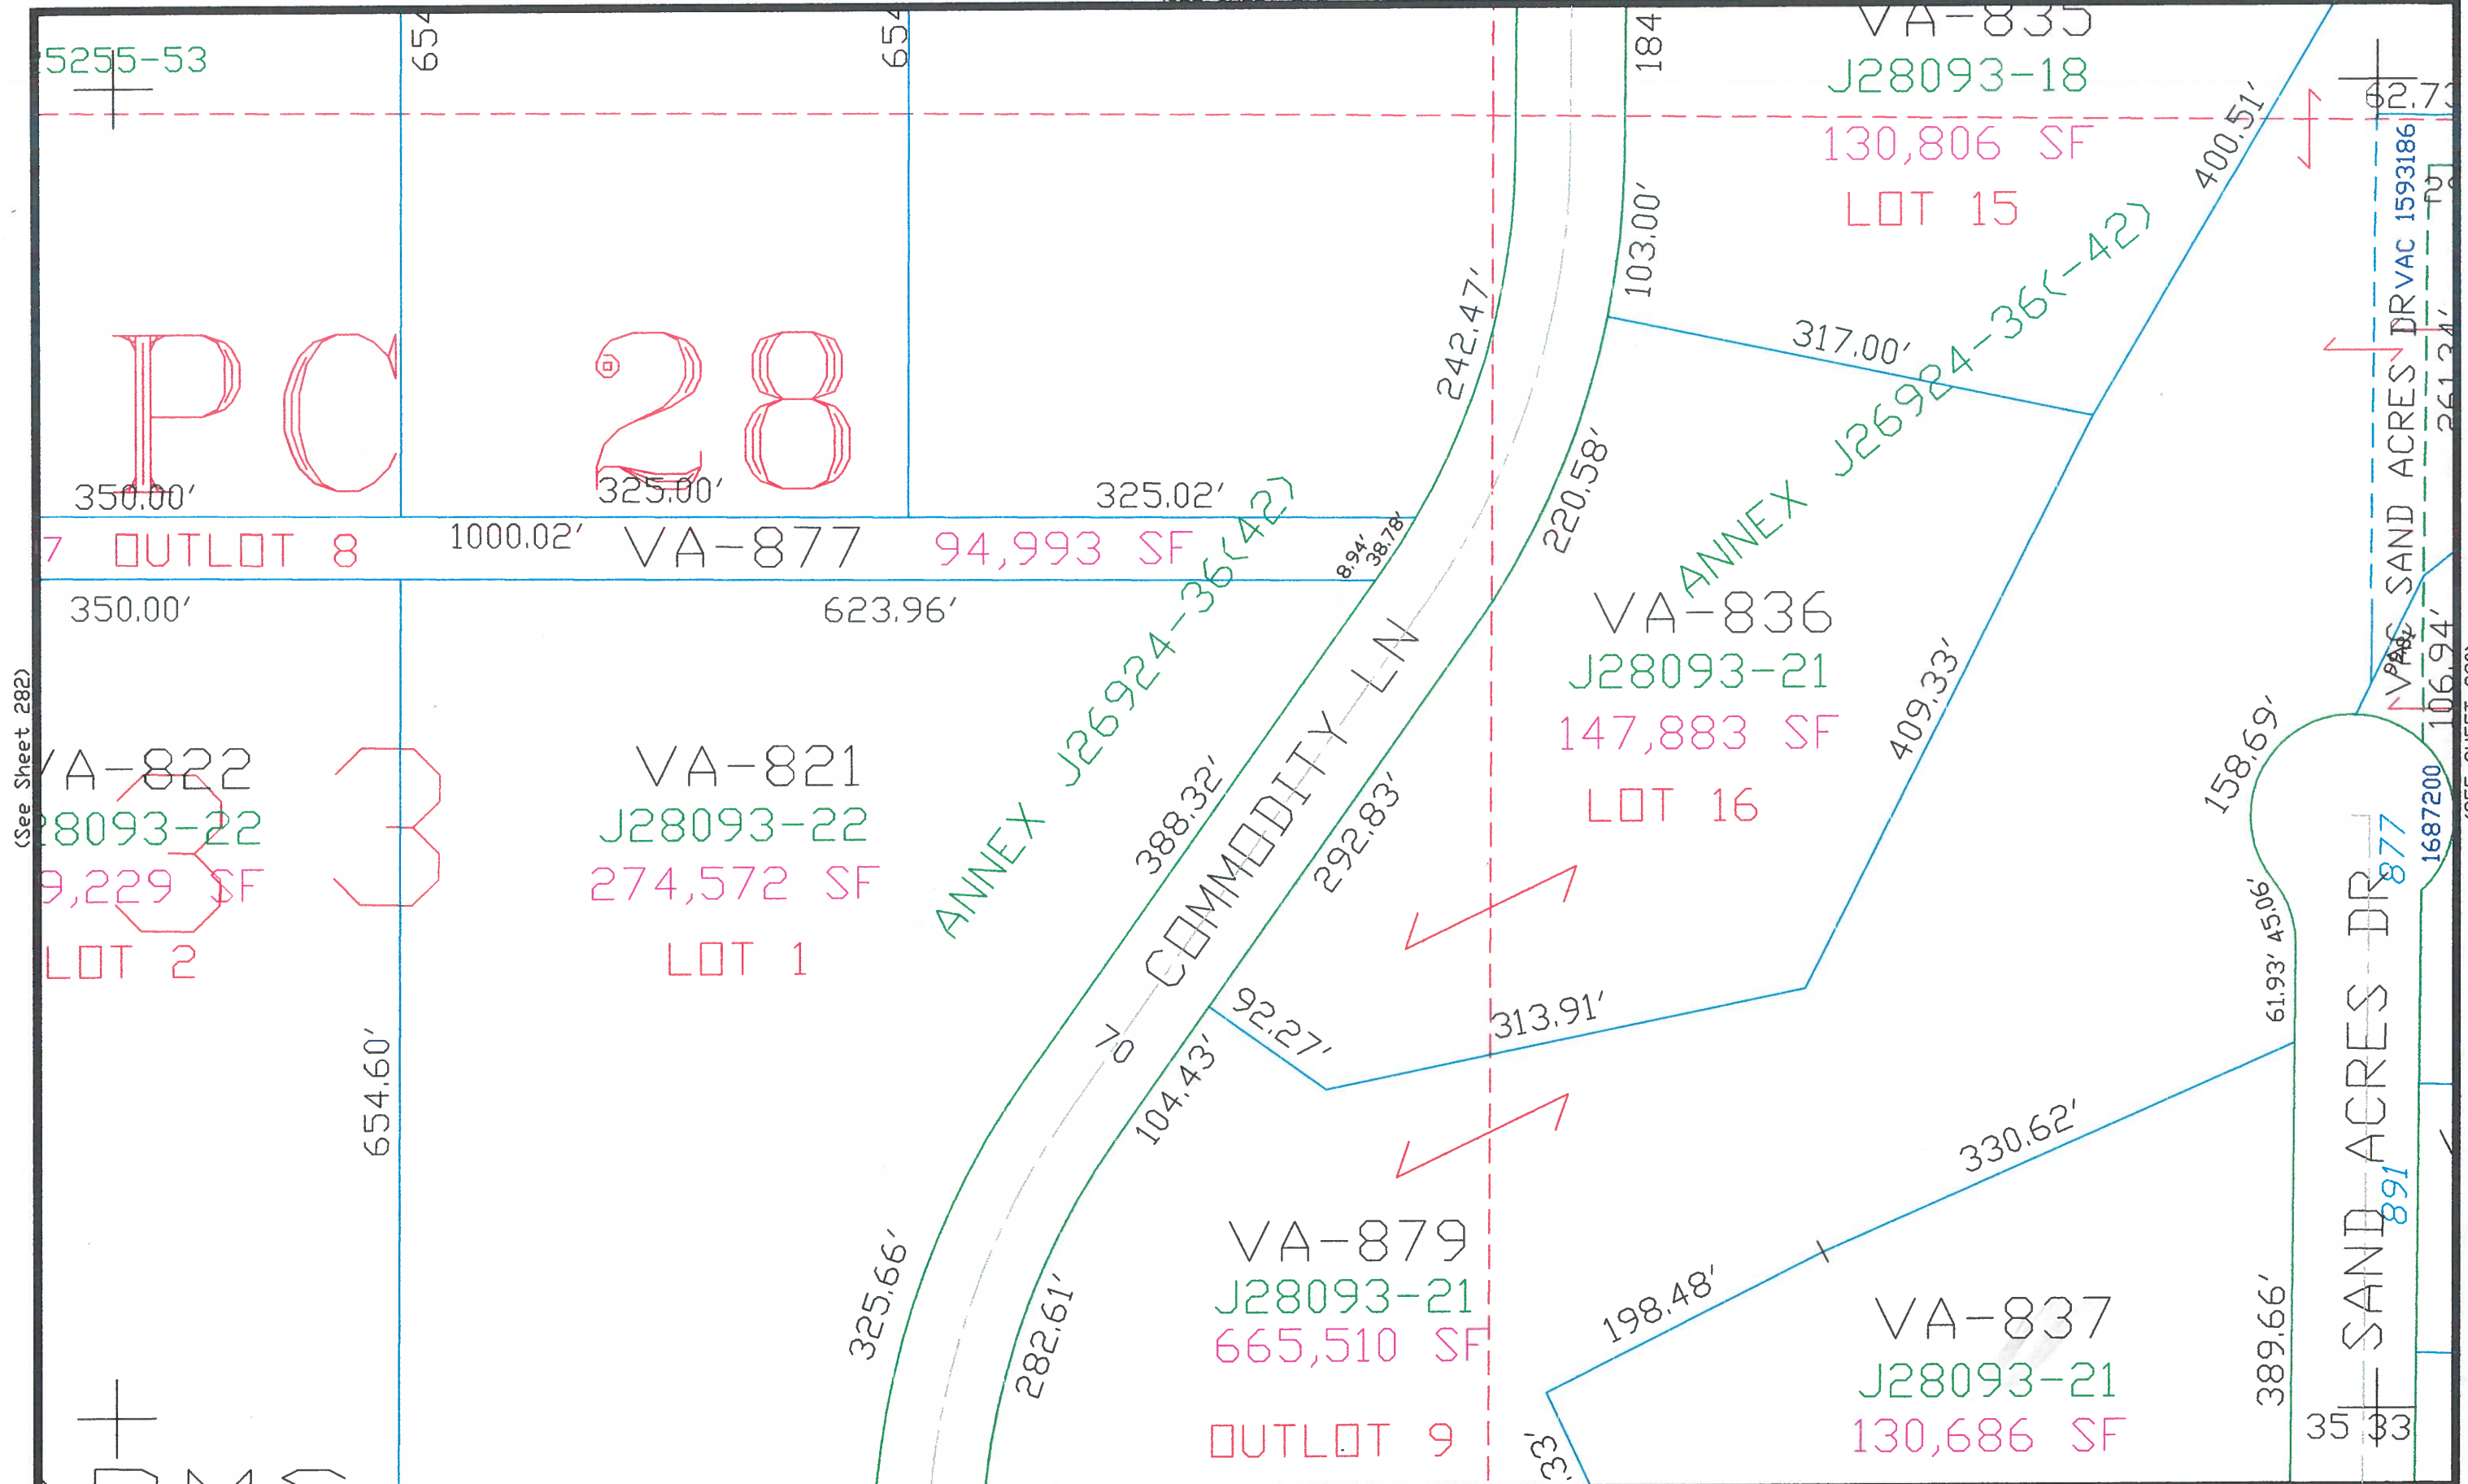

(See Sheet 282)

(SEE SHEET 280)

This is a compilation of records and data located in various county offices and is to be used for reference purposes only. The map is controlled by the field measurements between the corners of the Public Land Survey System and the parcels are mapped from available records which may not precisely fit field conditions. Brown County is not responsible for any inaccuracies.



(SEE SHEET 291)

Scale 1" = 100'

Village of Ashwaubenon

281

This map was created by the Brown County Survey Department with funding provided by the Village of Ashwaubenon and the Wisconsin Land Information Program.
© 1999 Brown County Survey Department, Green Bay, WI 54305

Brown County Plot Date: 5/11/99
RPL Office Drafter: D PHELPS

PLAT OF LAWTON'S FARMS

LOT 1
38CSM264
26.417 AC
J25255-53

LOT 2
229,229 SF
J28093-22
VA-828

LOT 3
237,680 SF
J28093-22
VA-823

LOT 4
213,307 SF
J28093-22
VA-824

LOT 5
226,739 SF
J28093-22
VA-825

OUTLOT 7
55,496 SF
J25255-53
VA-877

OUTLOT 2
39,497 SF
J25255-53
VA-872

L354-1
1598 AC
J086R100

A-826
7,981 SF
J28093-22

VA-829
26.417 AC
J25255-53

ANNEX J26924-36(42)

PLAT OF LAWTON'S FARMS

This is a compilation of records and data located in various county offices and is to be used for reference purposes only. The map is controlled by the field measurements between the corners of the Public Land Survey System and the parcels are mapped from available records which may not precisely fit field conditions. Brown County is not responsible for any inaccuracies.

Scale $1'' = 100'$

(See Sheet 292)


© 2015 BROWN COUNTY SURVEY DEPT.

This map was created by the Brown County Survey Department with funding provided by the Village of Ashwaubenon and the Wisconsin Land Information Program.

Village of Ashwaubenon

Brown County Plot Date: 7/8/15
RPL Office Drafter: D PHELPS

282

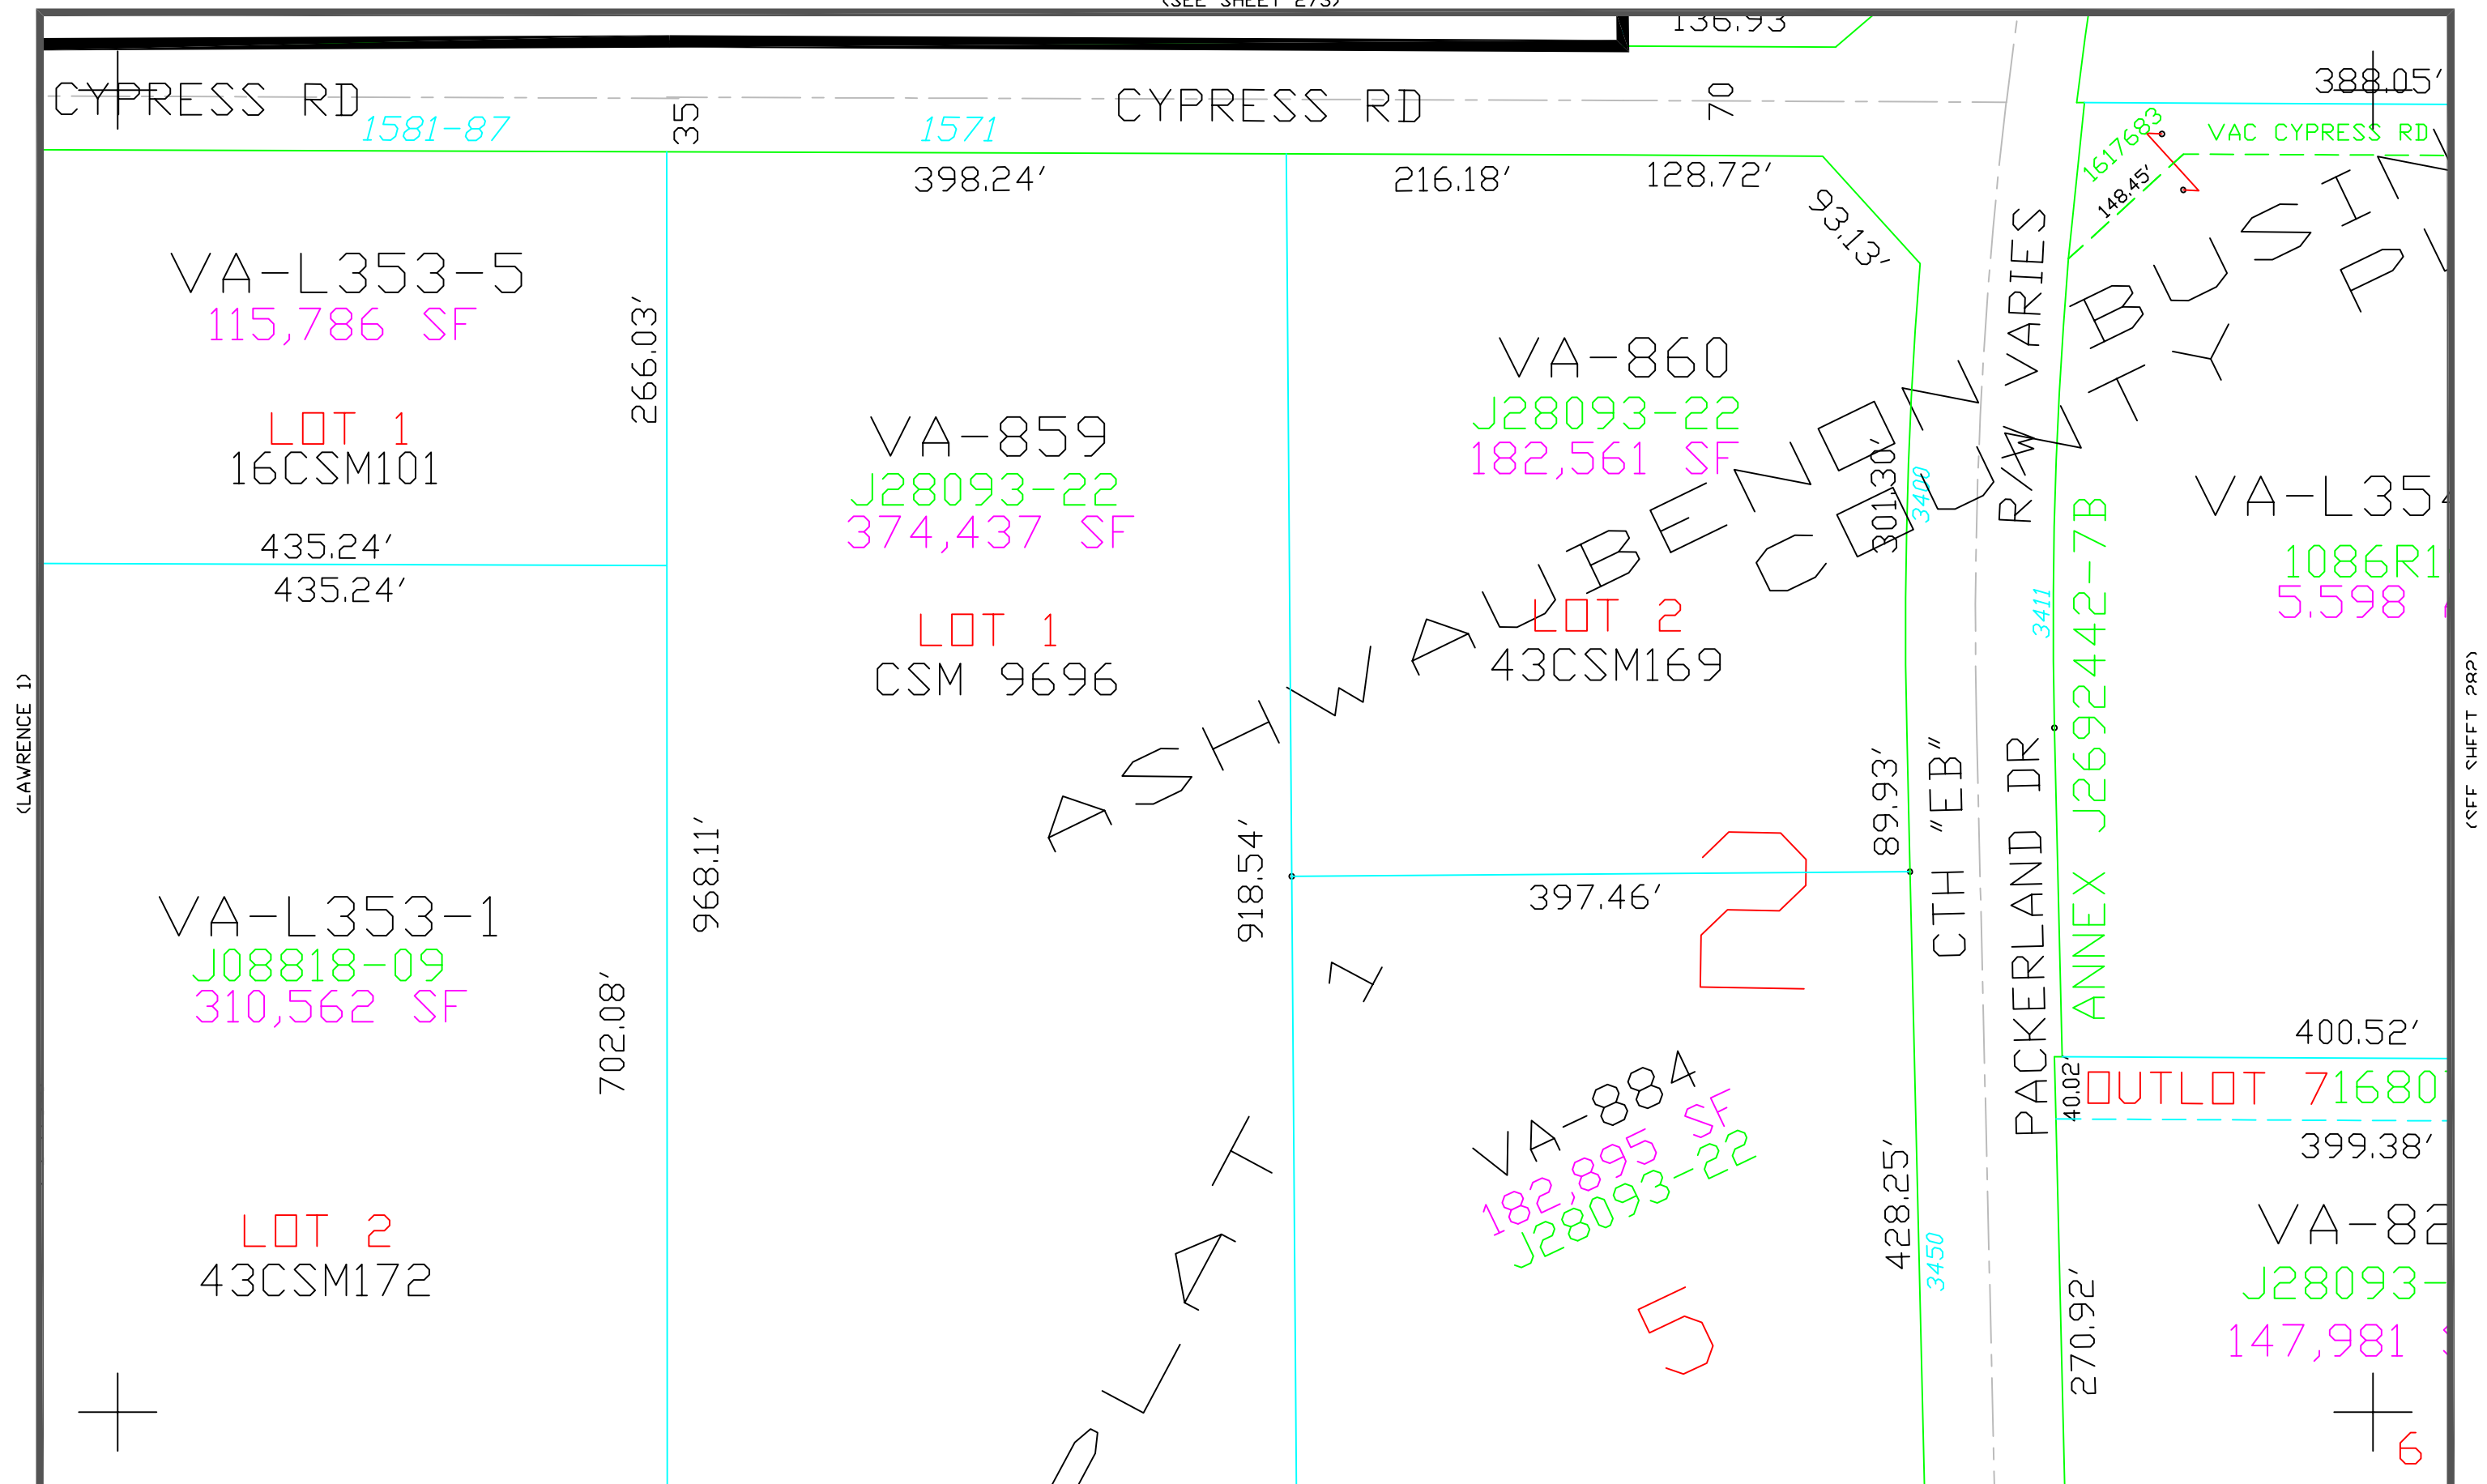

This is a compilation of records and data located in various county offices and is to be used for reference purposes only. The map is controlled by the field measurements between the corners of the Public Land Survey System and the parcels are mapped from available records which may not precisely fit field conditions. Brown County is not responsible for any inaccuracies.

Scale 1" = 100'

(SEE SHEET 293)

© 2023 BROWN COUNTY SURVEY DEPT.
This map was created by the Brown County Survey Department with funding provided by the Village of Ashwaubenon and the Wisconsin Land Information Program.


Village of Ashwaubenon

Brown County Plot Date: 11/21/2023
RPL Office Drafter: C MILLER

283

(HOBART 116)

(SEE SHEET 283)

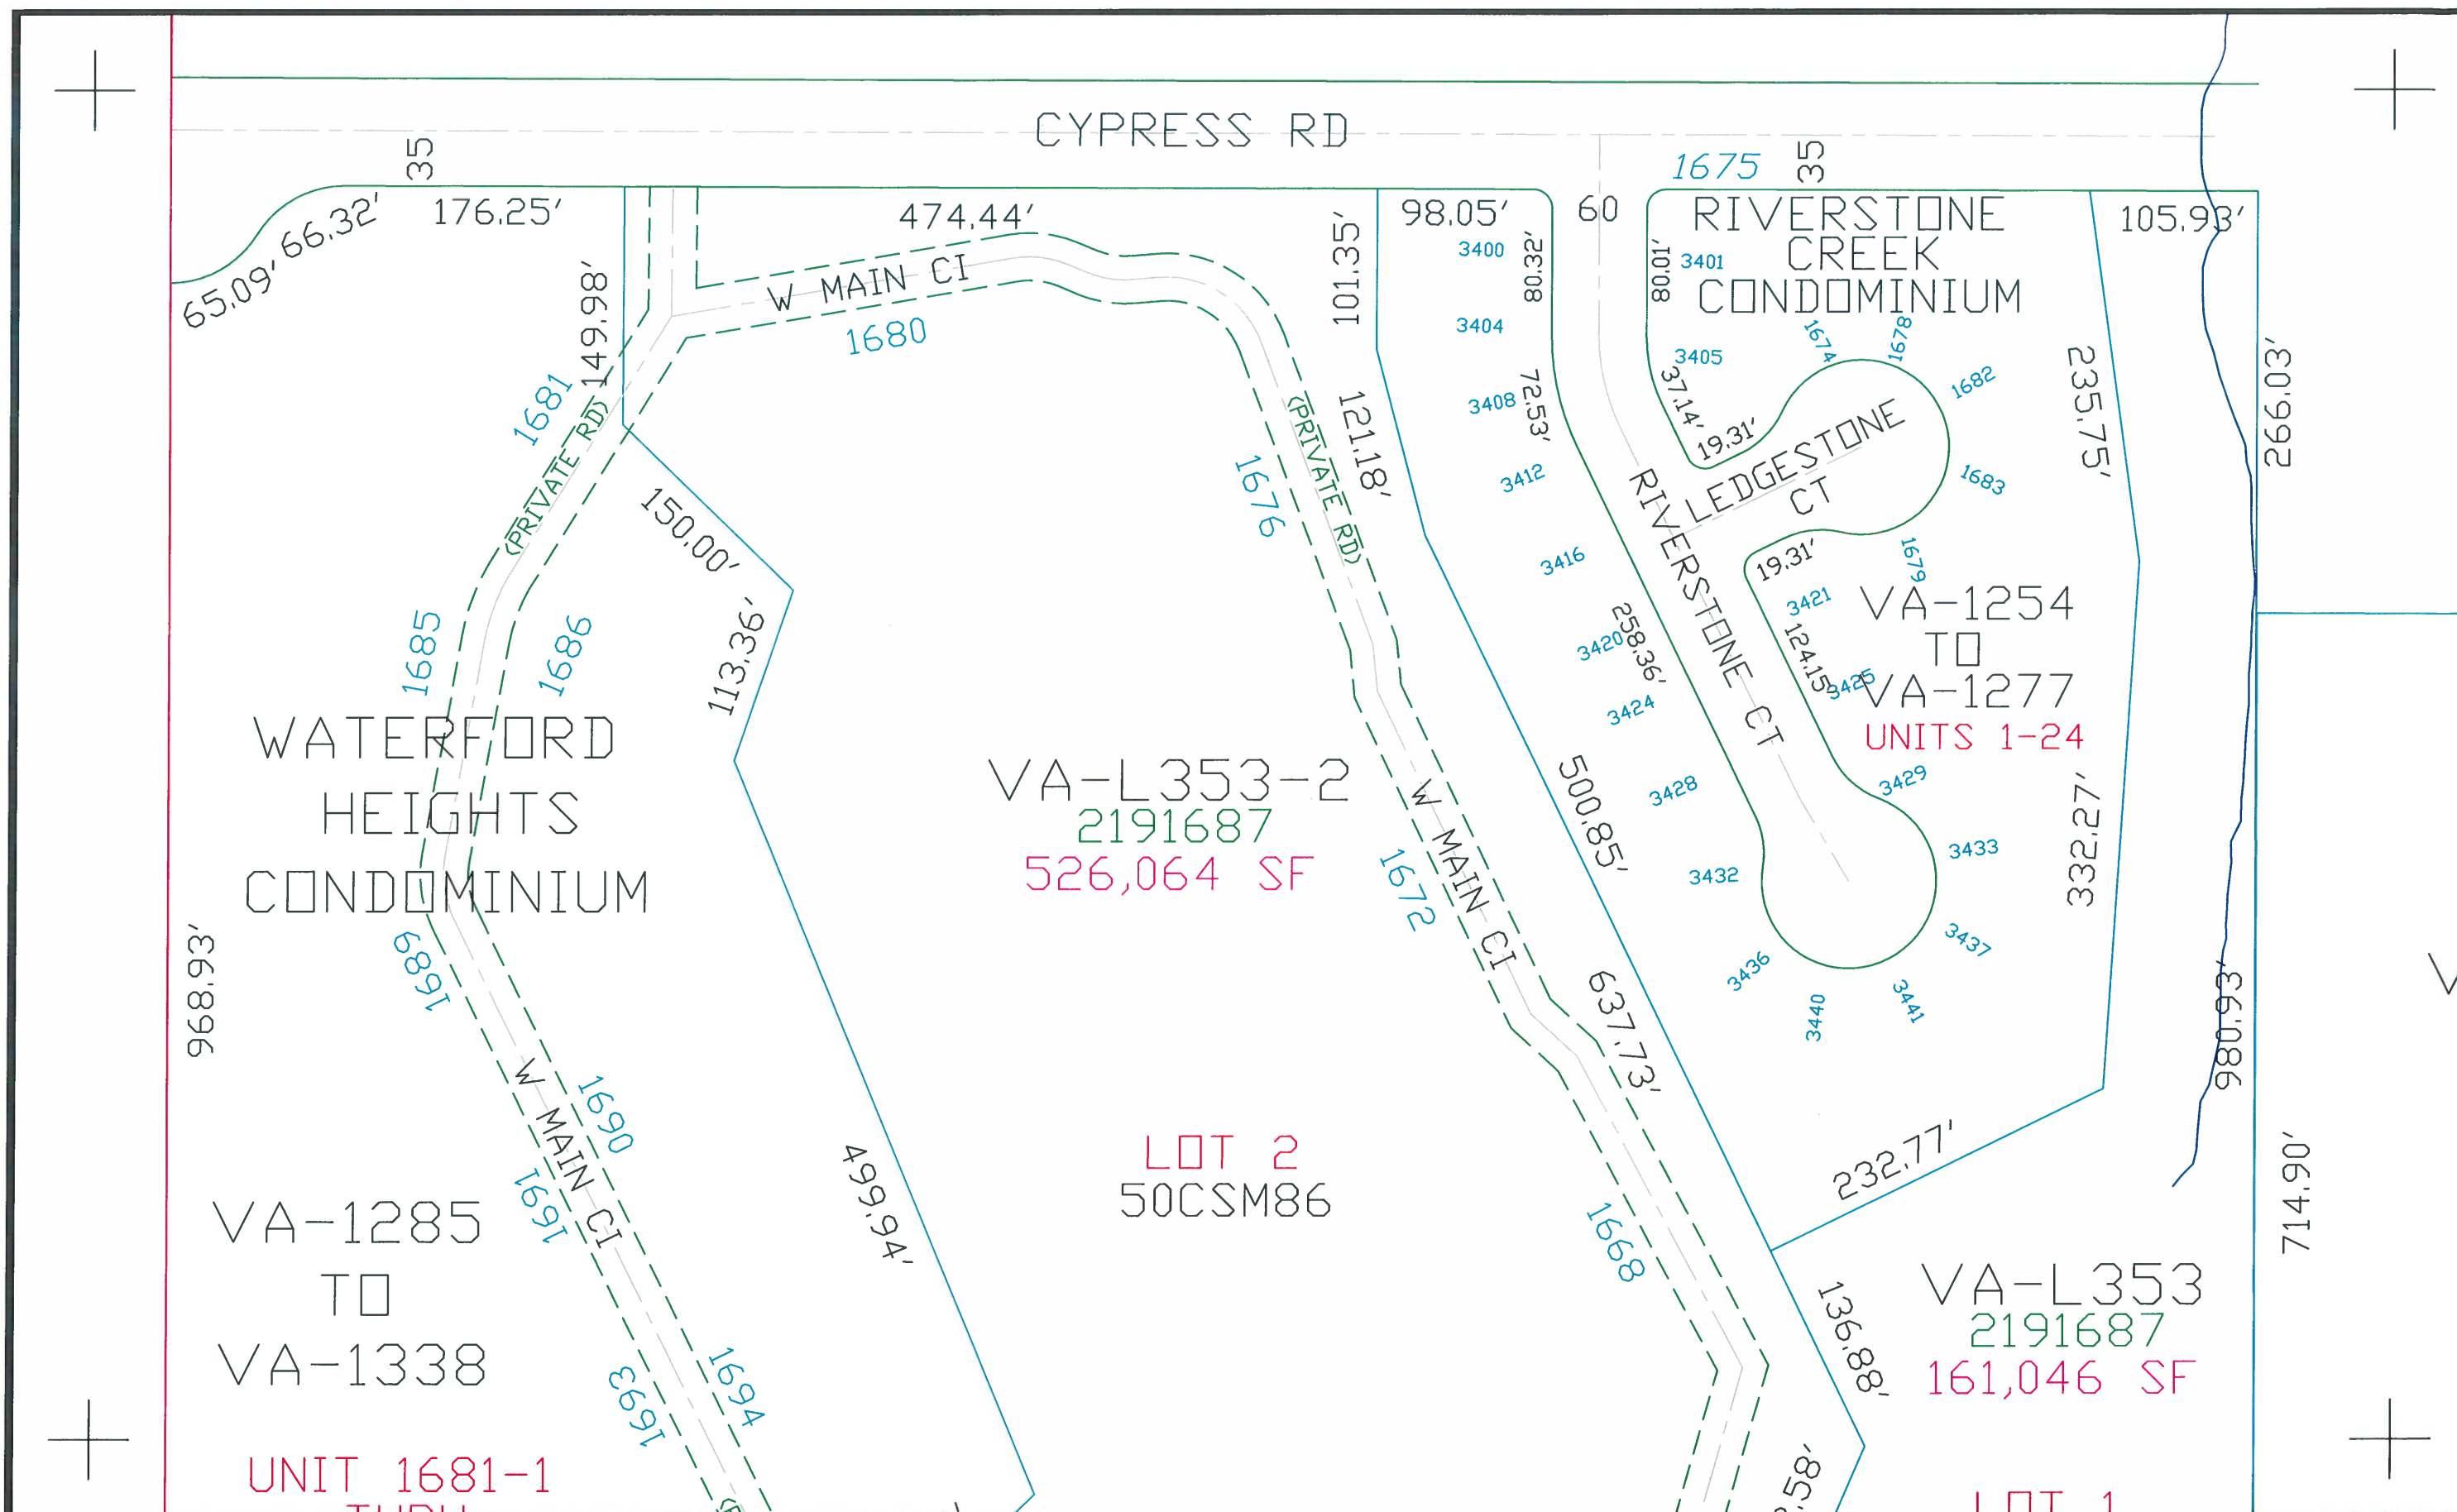

This is a compilation of records and data located in various county offices and is to be used for reference purposes only. The map is controlled by the field measurements between the corners of the Public Land Survey System and the parcels are mapped from available records which may not precisely fit field conditions. Brown County is not responsible for any inaccuracies.

(SEE SHEET 294)

$$\text{Scale } 1'' = 100'$$


This map was created by the Brown County Survey Department with funding provided by the Village of Ashwaubenon and the Wisconsin Land Information Program.

Village of Ashwaubenon

Brown County Plot Date: 9/28/09
RPL Office Drafter: T LESLIE

284

(SEE SHEET 277 & DEPERE F-19)

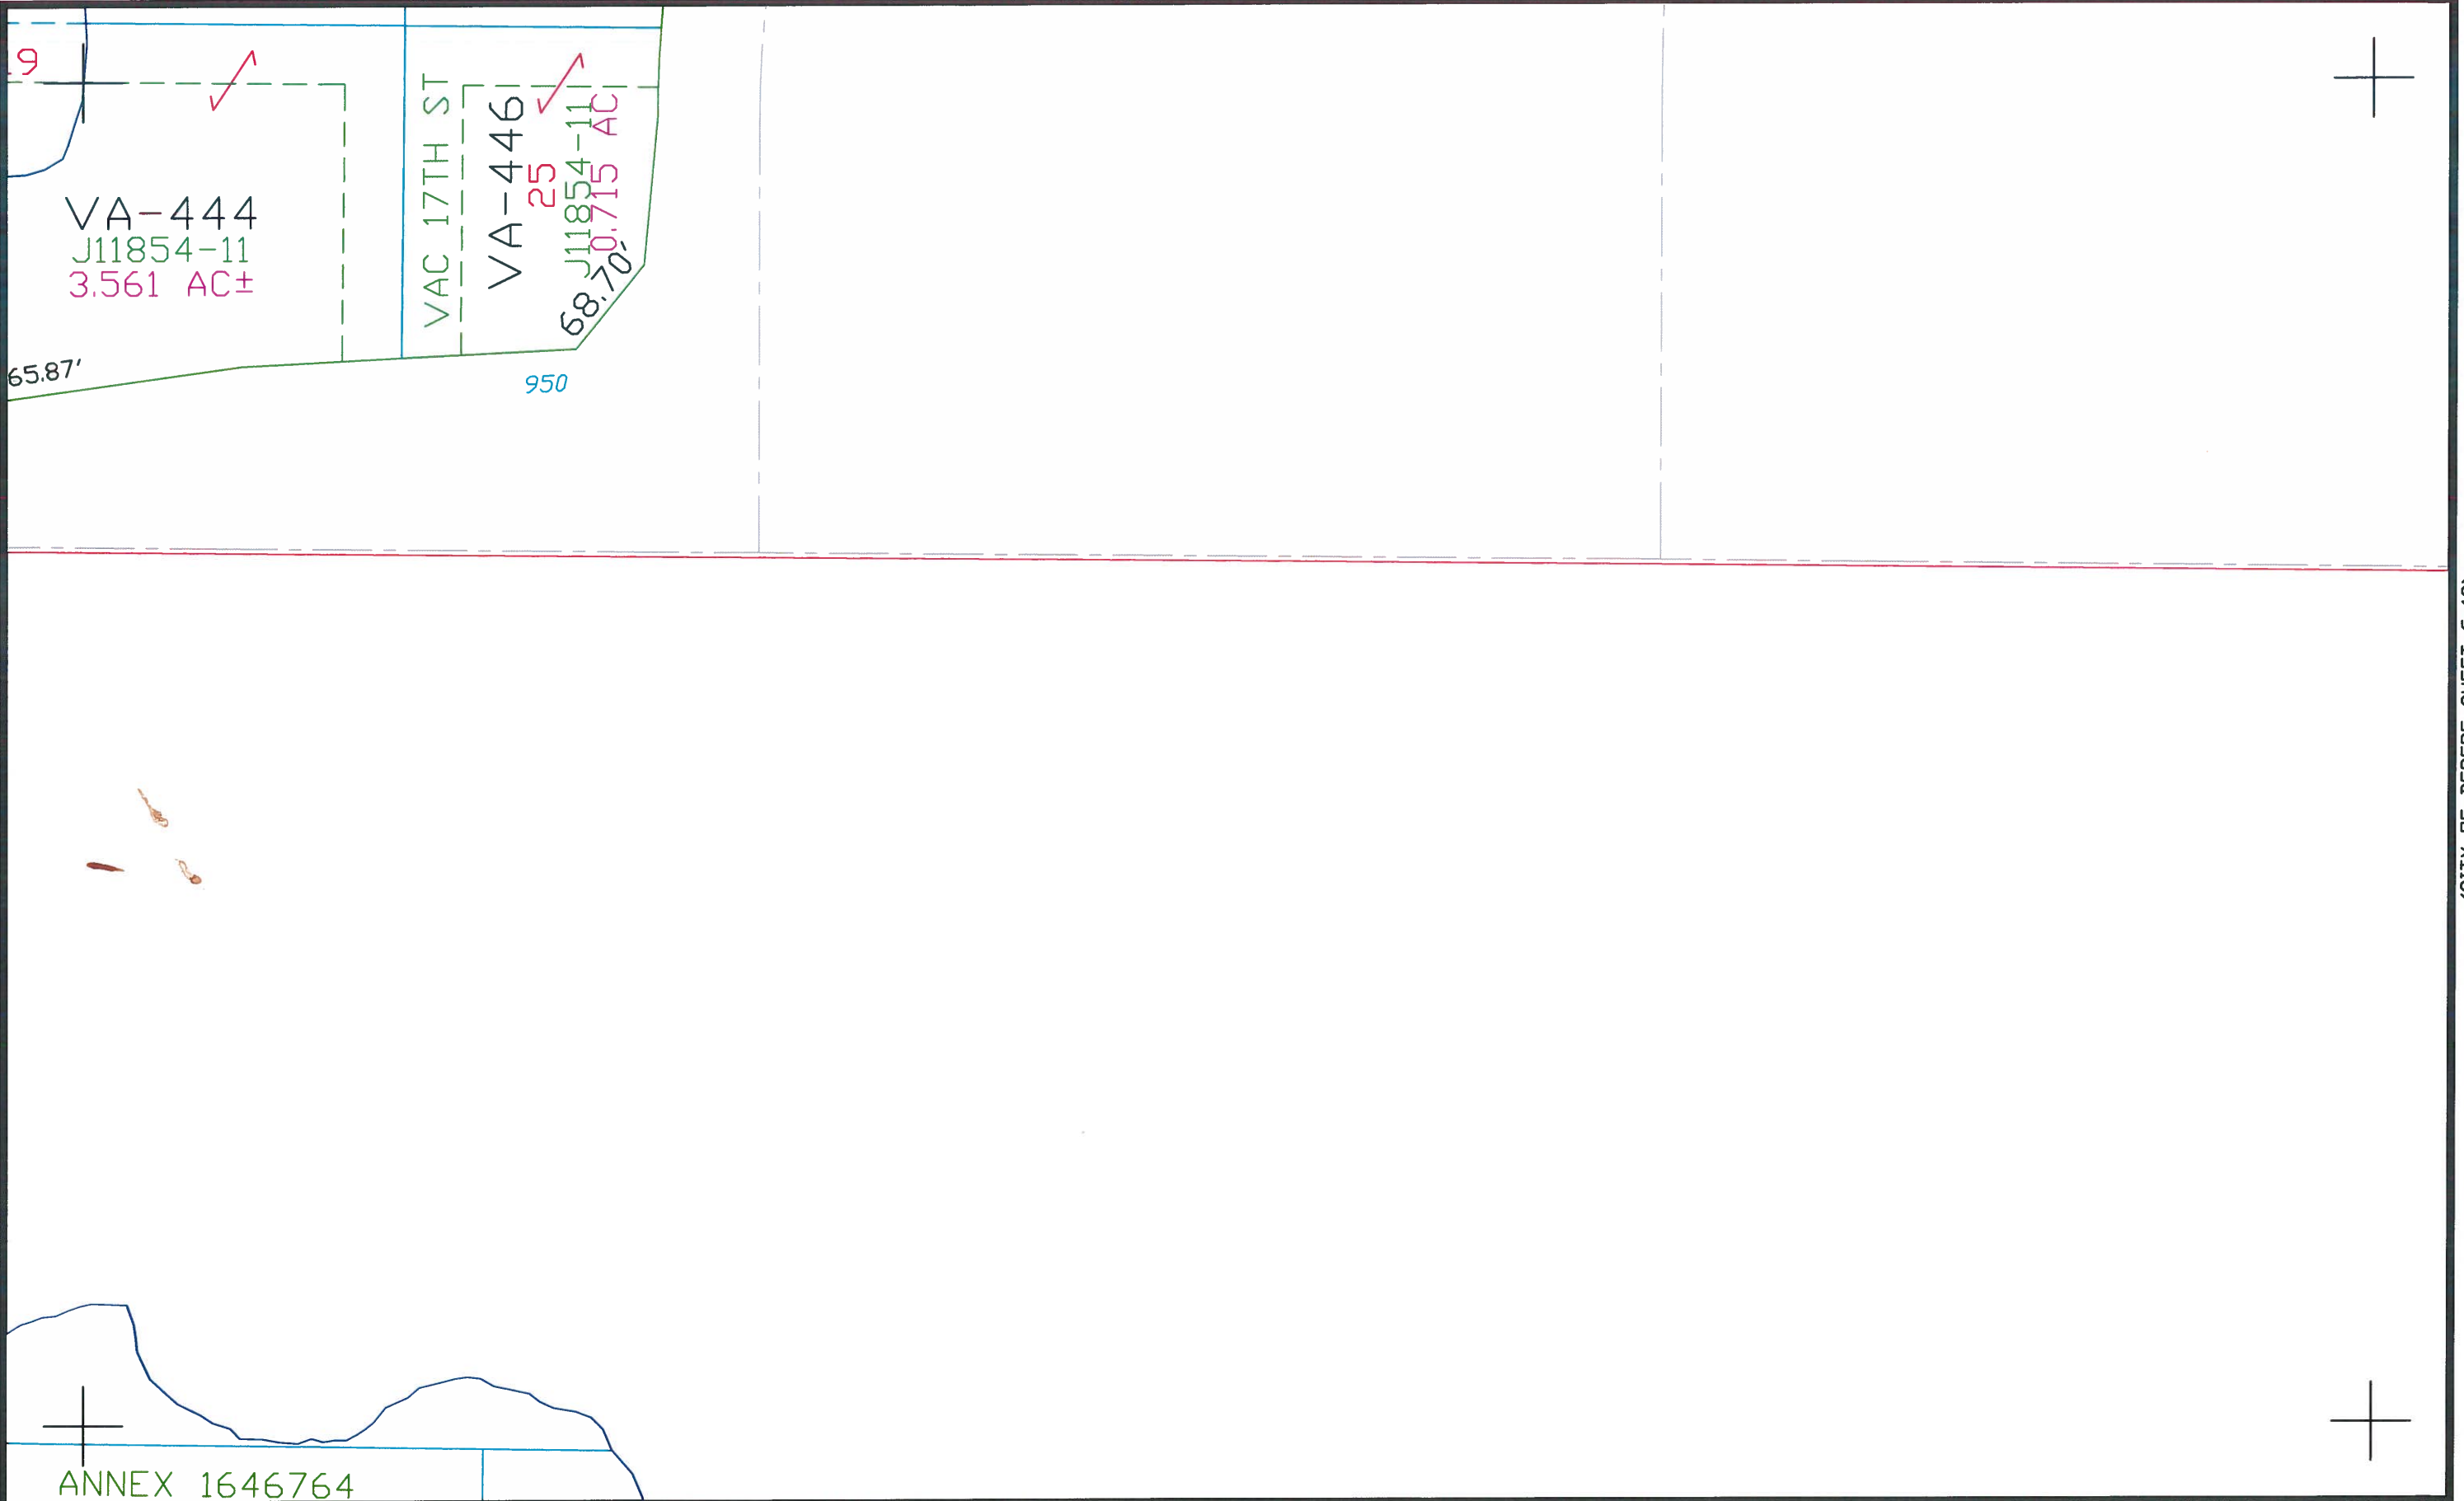

(SEE SHEET 288)

(CITY OF DEPERE SHEET G-19)

ANNEX 1646764

This is a compilation of records and data located in various county offices and is to be used for reference purposes only. The map is controlled by the field measurements between the corners of the Public Land Survey System and the parcels are mapped from available records which may not precisely fit field conditions. Brown County is not responsible for any inaccuracies.

(SEE SHEET 297 & LAWRENCE 4 & DEPERE F-18)

Scale 1" = 100'

This map was created by the Brown County Survey Department with funding provided by the Village of Ashwaubenon and the Wisconsin Land Information Program.

Village of Ashwaubenon
Brown County Plot Date: 8/19/11
RPL Office Drafter: D PHELPS

287

(SEE SHEET 289)

CHFF 287 & HFFRF F-175

(SEE SHEET 298)

Village of Ashwaubenon 288
Presum. County Plot Date: 6/20/2022

Brown County Plot Date: 6/20/2023
RPL Office Drafter: C MILLER

This is a compilation of records and data located in various county offices and is to be used for reference purposes only. The map is controlled by the field measurements between the corners of the Public Land Survey System and the parcels are mapped from available records which may not precisely fit field conditions. Brown County is not responsible for any inaccuracies.

$$\text{Scale } 1'' = 100'$$


© 2022 BROWN COUNTY SURVEY DEPT.

This map was created by the Brown County Survey Department with funding provided by the Village of Ashwaubenon and the Wisconsin Land Information Program.

(SEE SHEET 280)

(SEE SHEET 291)

(SEE SHEET 289)

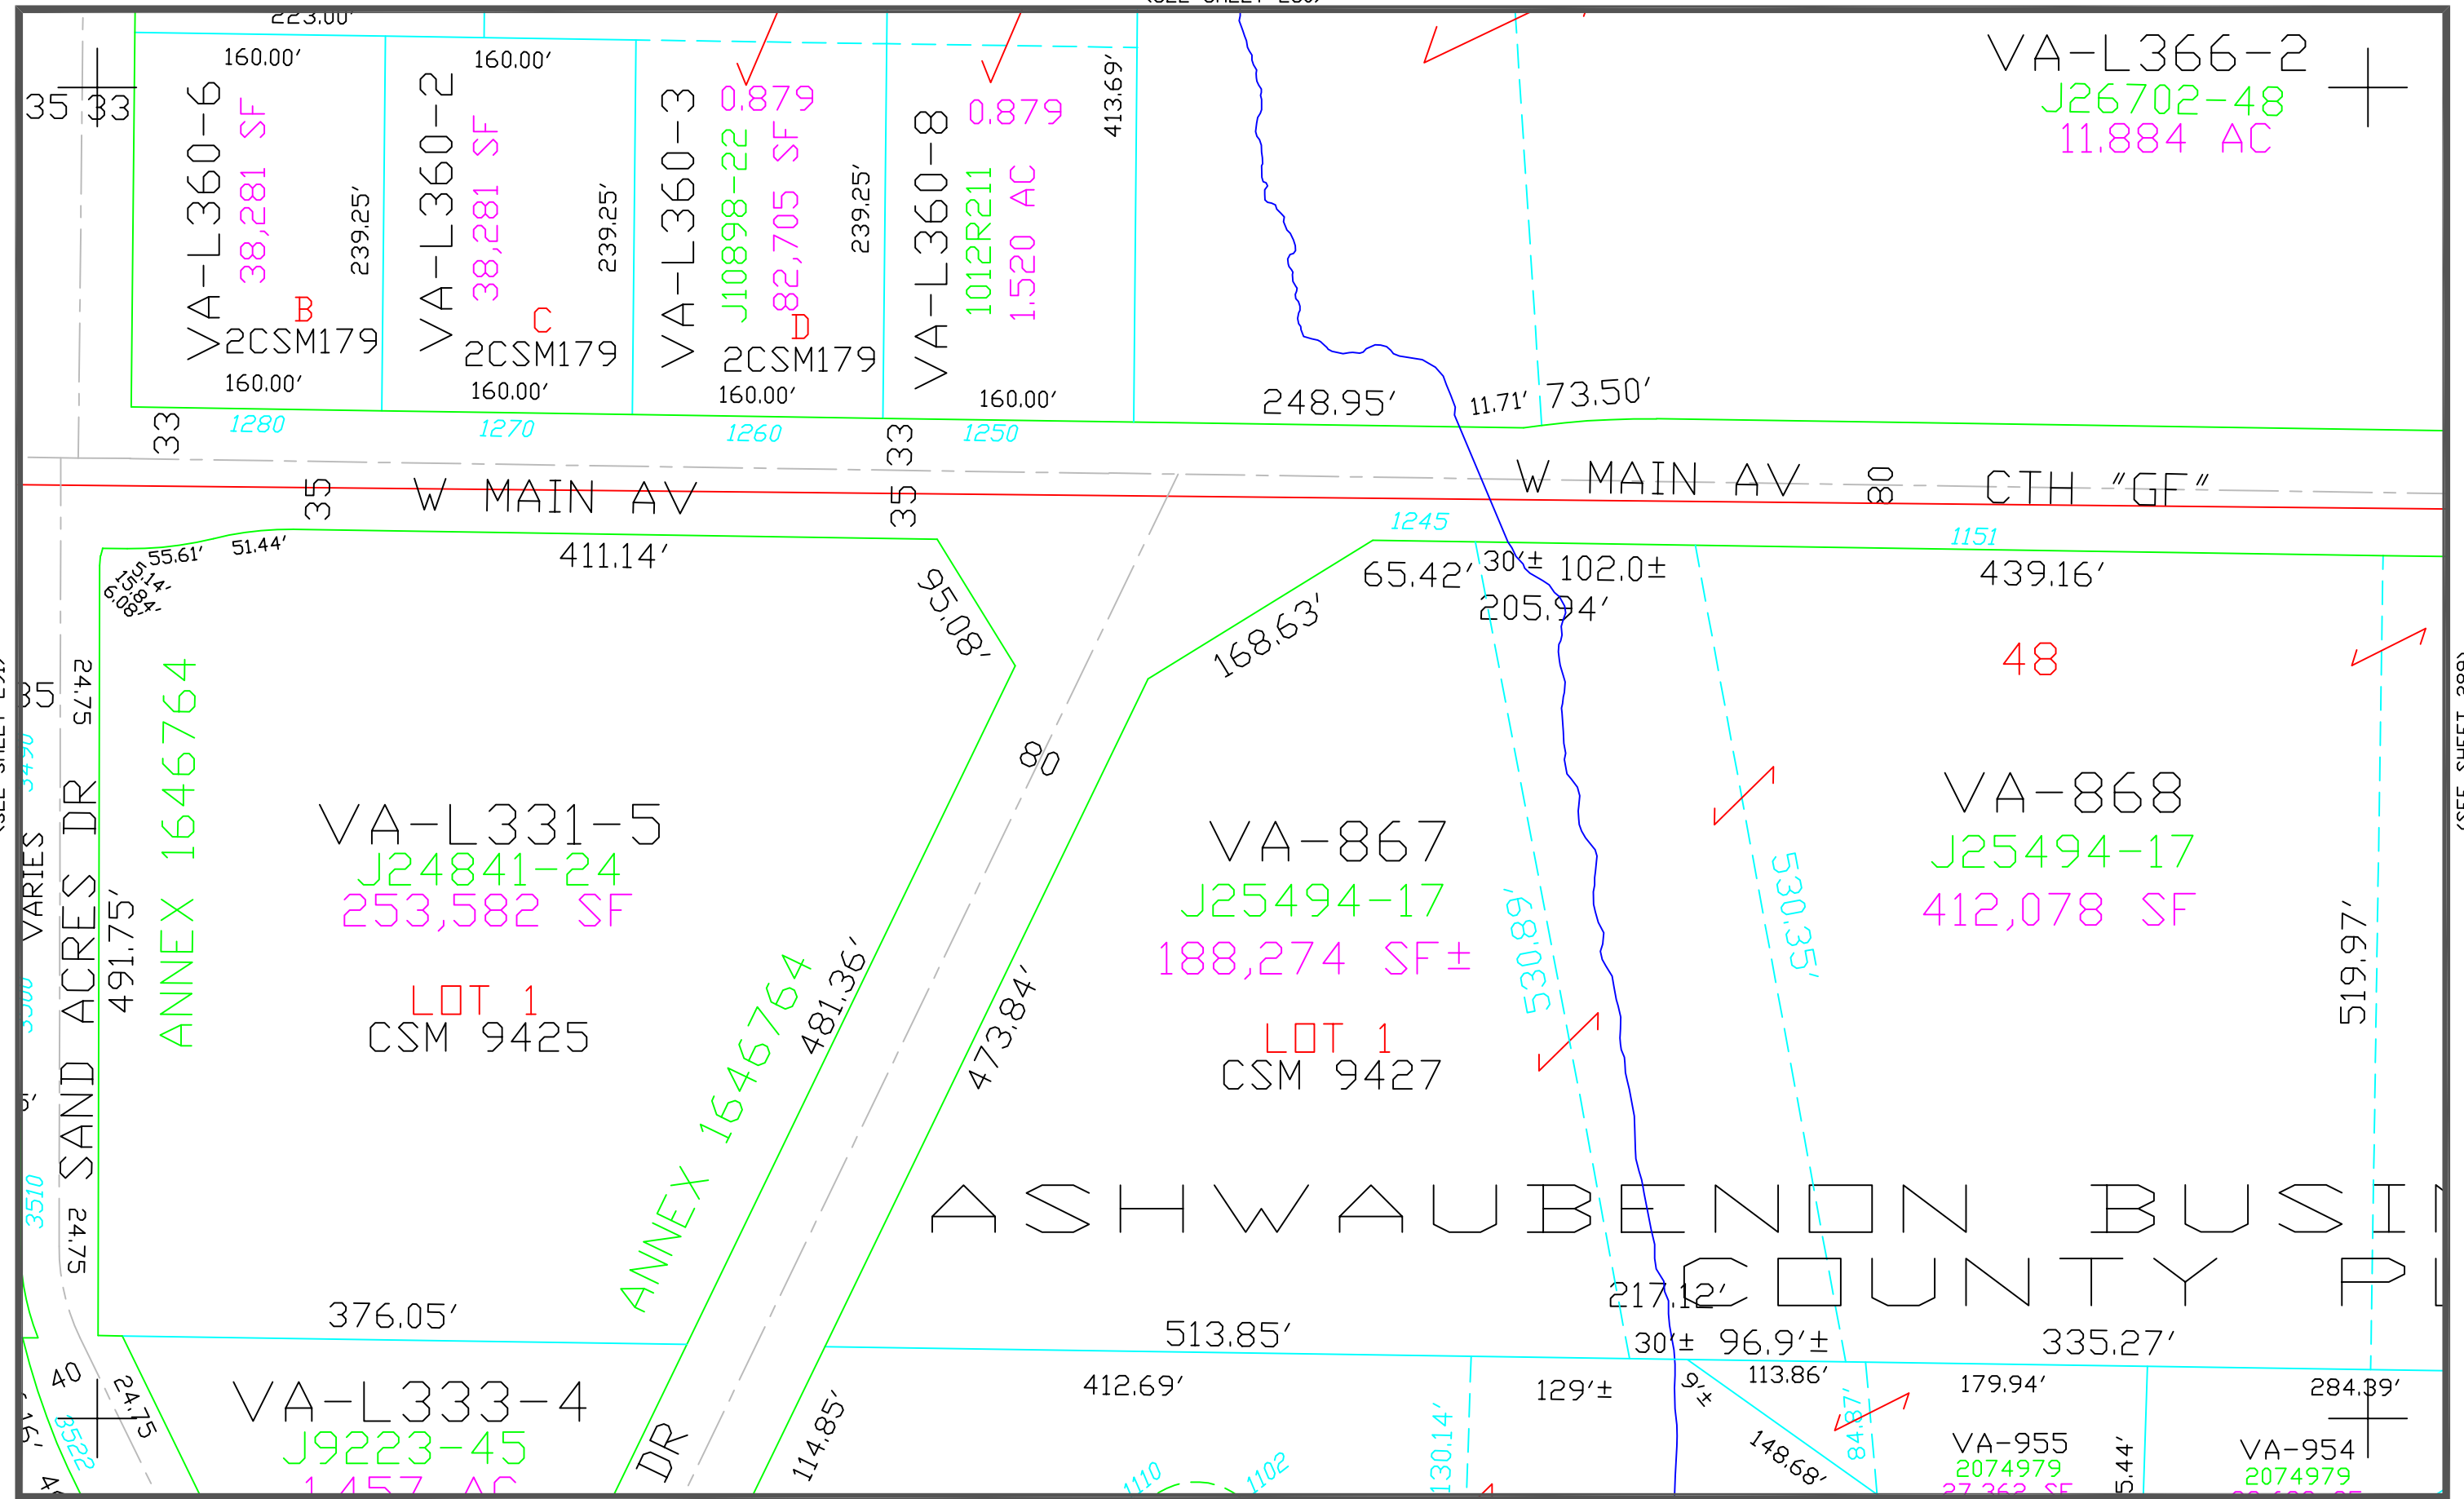


This is a compilation of records and data located in various county offices and is to be used for reference purposes only. The map is controlled by the field measurements between the corners of the Public Land Survey System and the parcels are mapped from available records which may not precisely fit field conditions. Brown County is not responsible for any inaccuracies.

Scale 1" = 100'

© 2021 BROWN COUNTY SURVEY DEPT.
This map was created by the Brown County Survey Department with funding provided by the Village of Ashwaubenon and the Wisconsin Land Information Program.

Village of Ashwaubenon 290
Brown County Plot Date: 1/26/2022
RPL Office Drafter: C MILLER

(SEE SHEET 281)

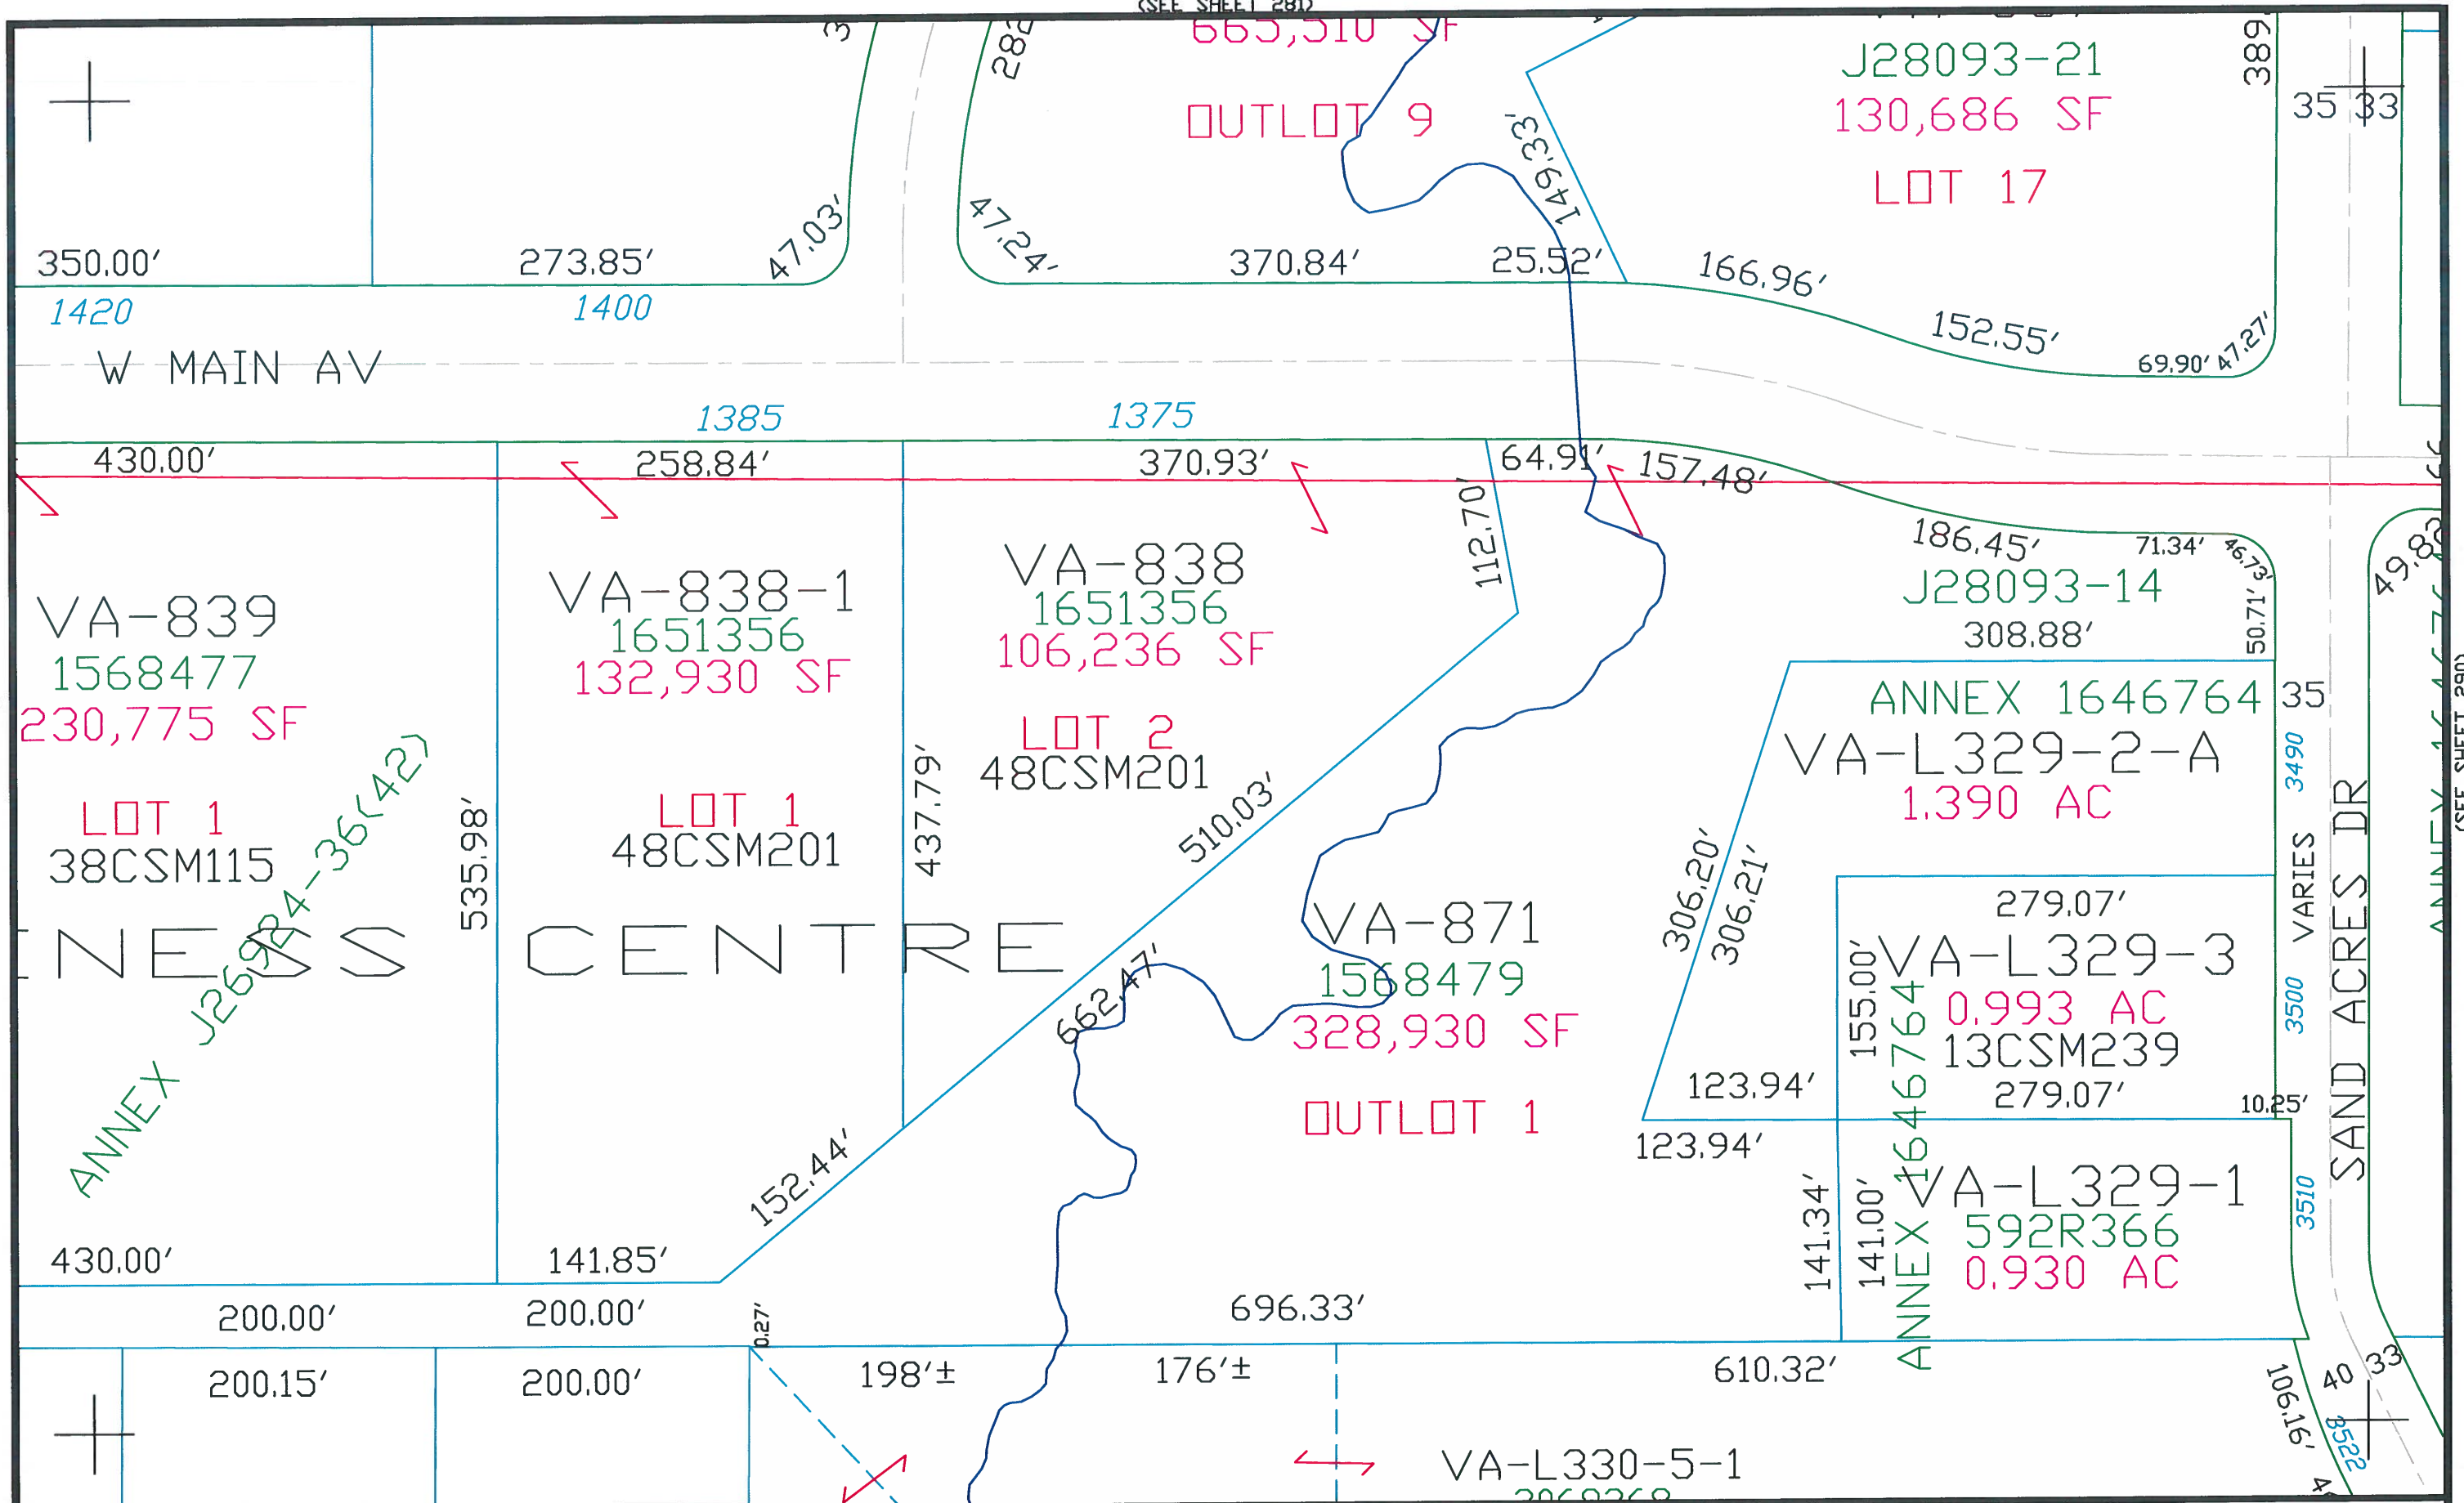

This is a compilation of records and data located in various county offices and is to be used for reference purposes only. The map is controlled by the field measurements between the corners of the Public Land Survey System and the parcels are mapped from available records which may not precisely fit field conditions. Brown County is not responsible for any inaccuracies.

Scale 1" = 100'

(SEE SHEET 301)


This map was created by the Brown County Survey Department with funding provided by the Village of Ashwaubenon and the Wisconsin Land Information Program.

Village of Ashwaubenon

Brown County Plot Date: 8/7/06
RPL Office Drafter: T LESLIE

291

(SEE SHEET 293)

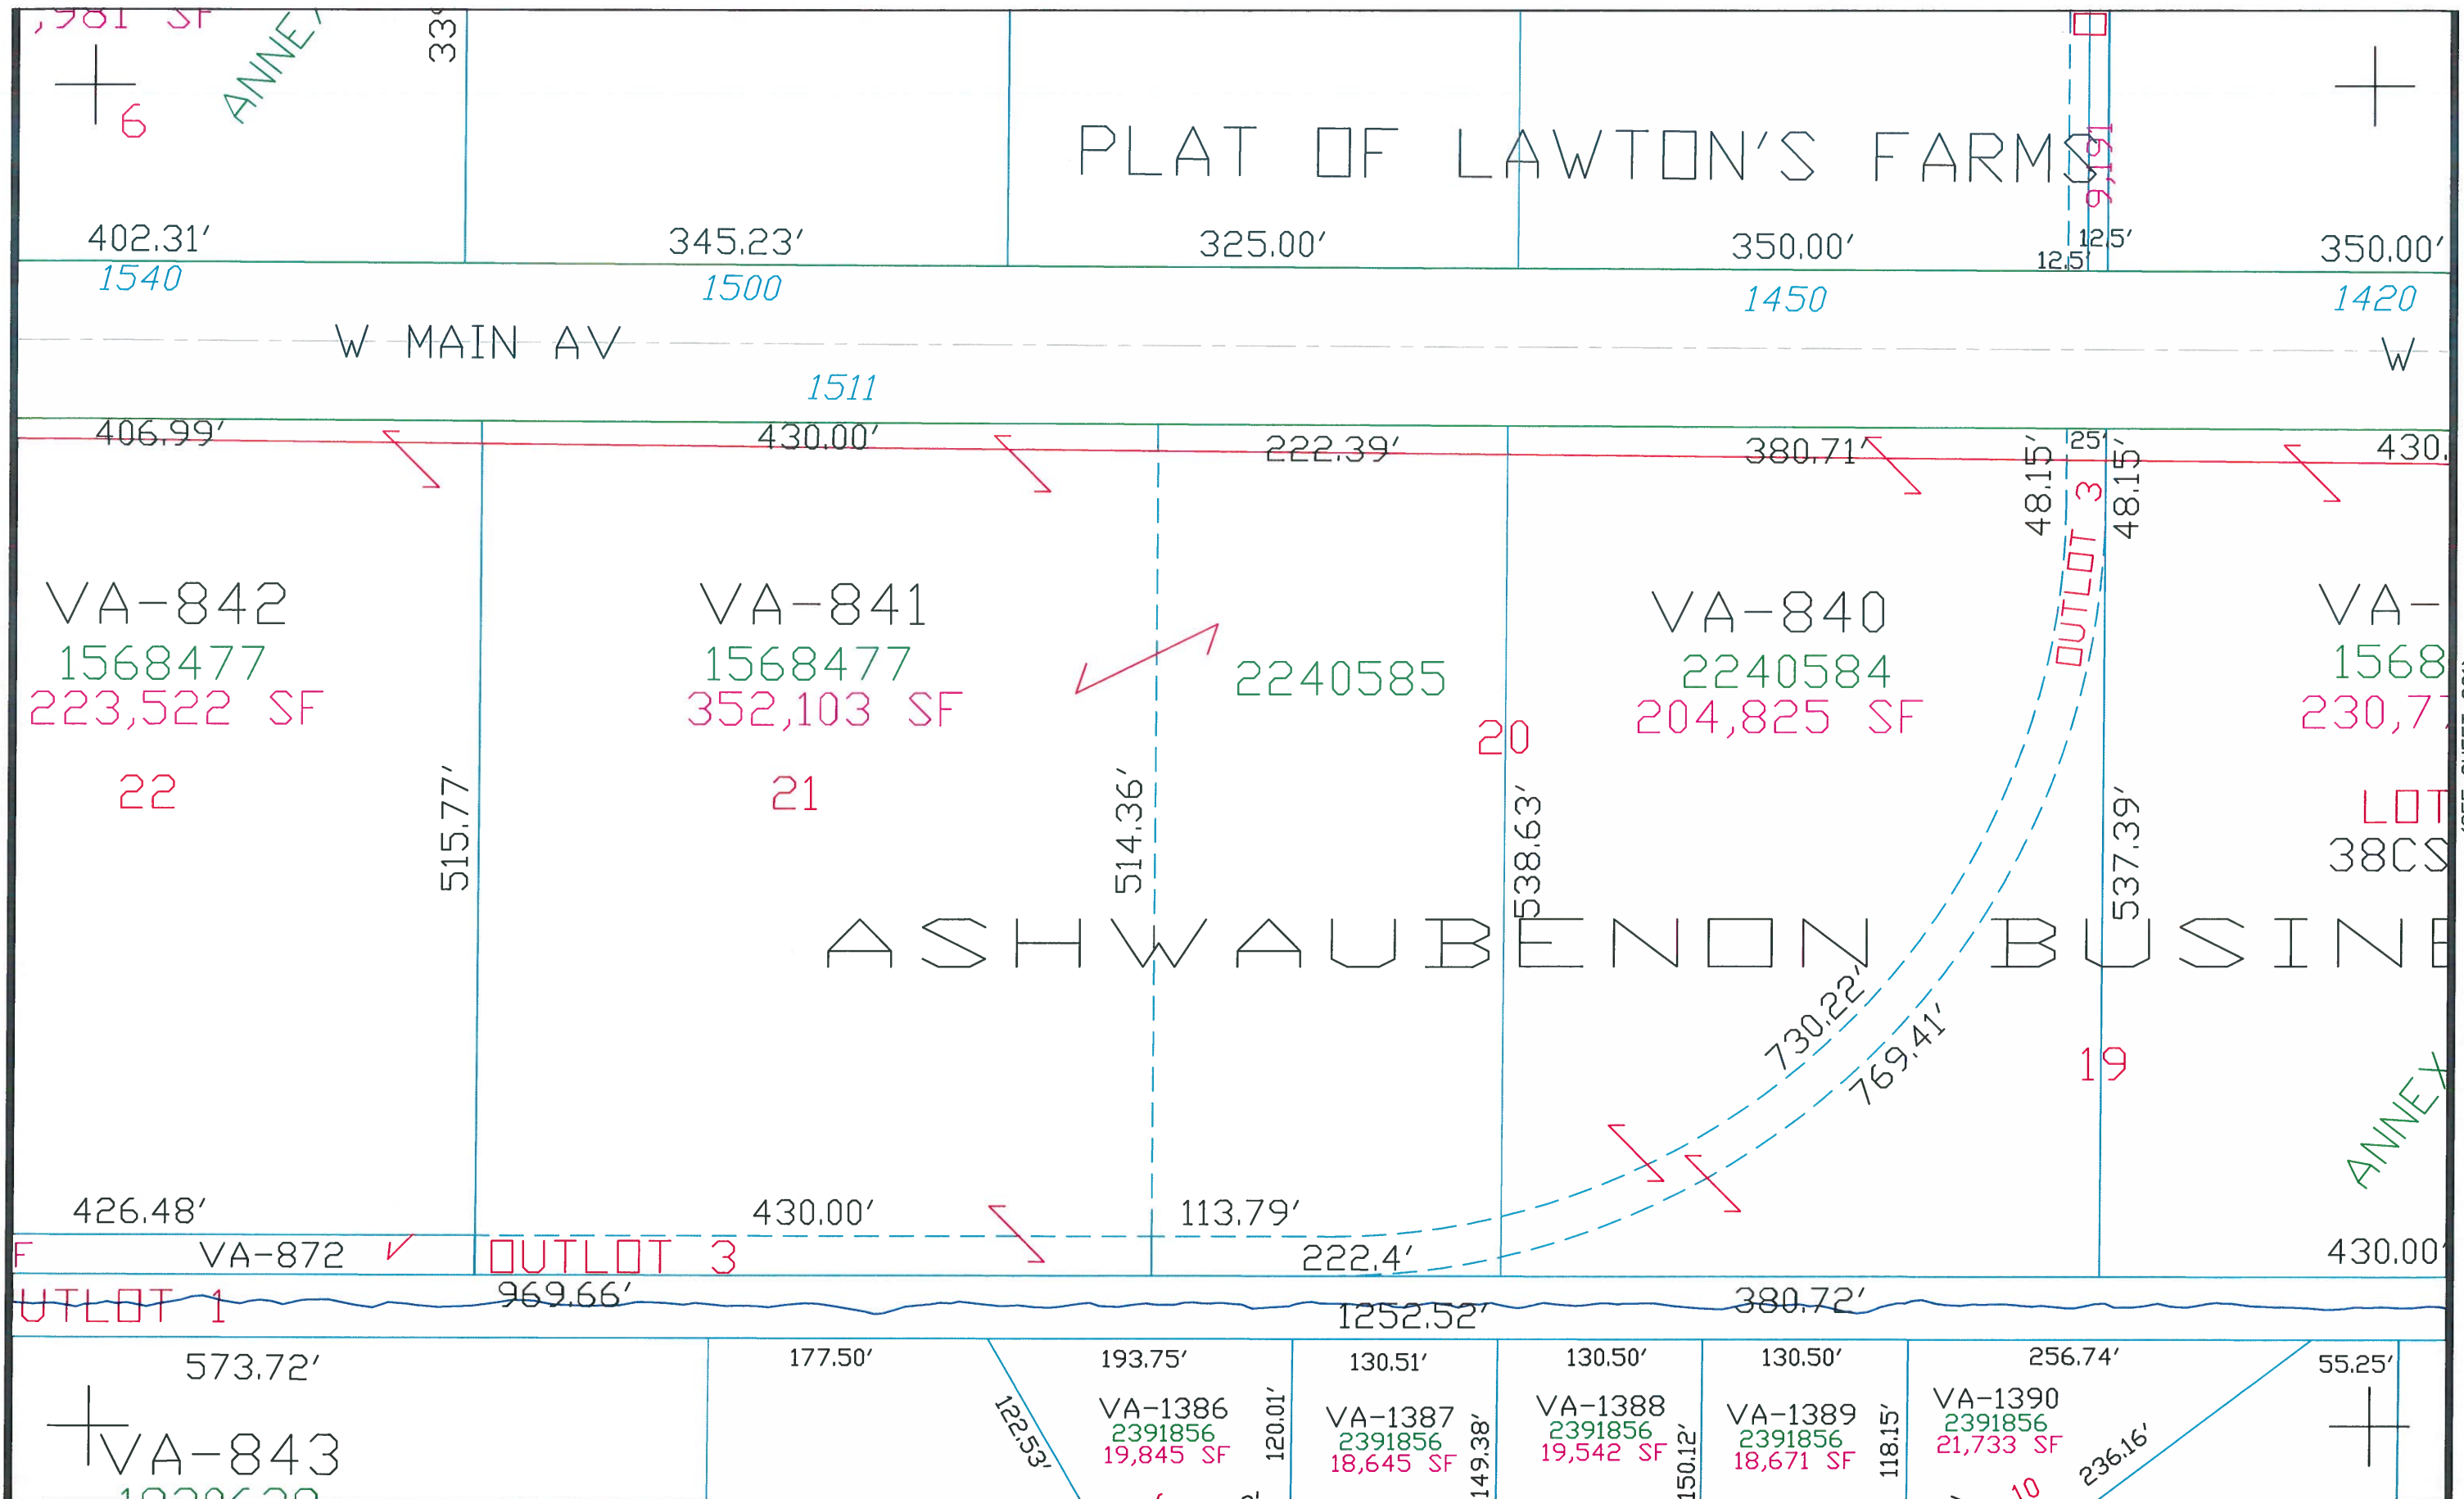

(SEE SHEET 291)

This is a compilation of records and data located in various county offices and is to be used for reference purposes only. The map is controlled by the field measurements between the corners of the Public Land Survey System and the parcels are mapped from available records which may not precisely fit field conditions. Brown County is not responsible for any inaccuracies.

Scale 1" = 100'

(SEE SHEET 302)


This map was created by the Brown County Survey Department with funding provided by the Village of Ashwaubenon and the Wisconsin Land Information Program.

Village of Ashwaubenon

Brown County Plot Date: 3/24/09
RPL Office Drafter: T LESLIE

292

(SEE SHEET 294 & LAWRENCE 1)

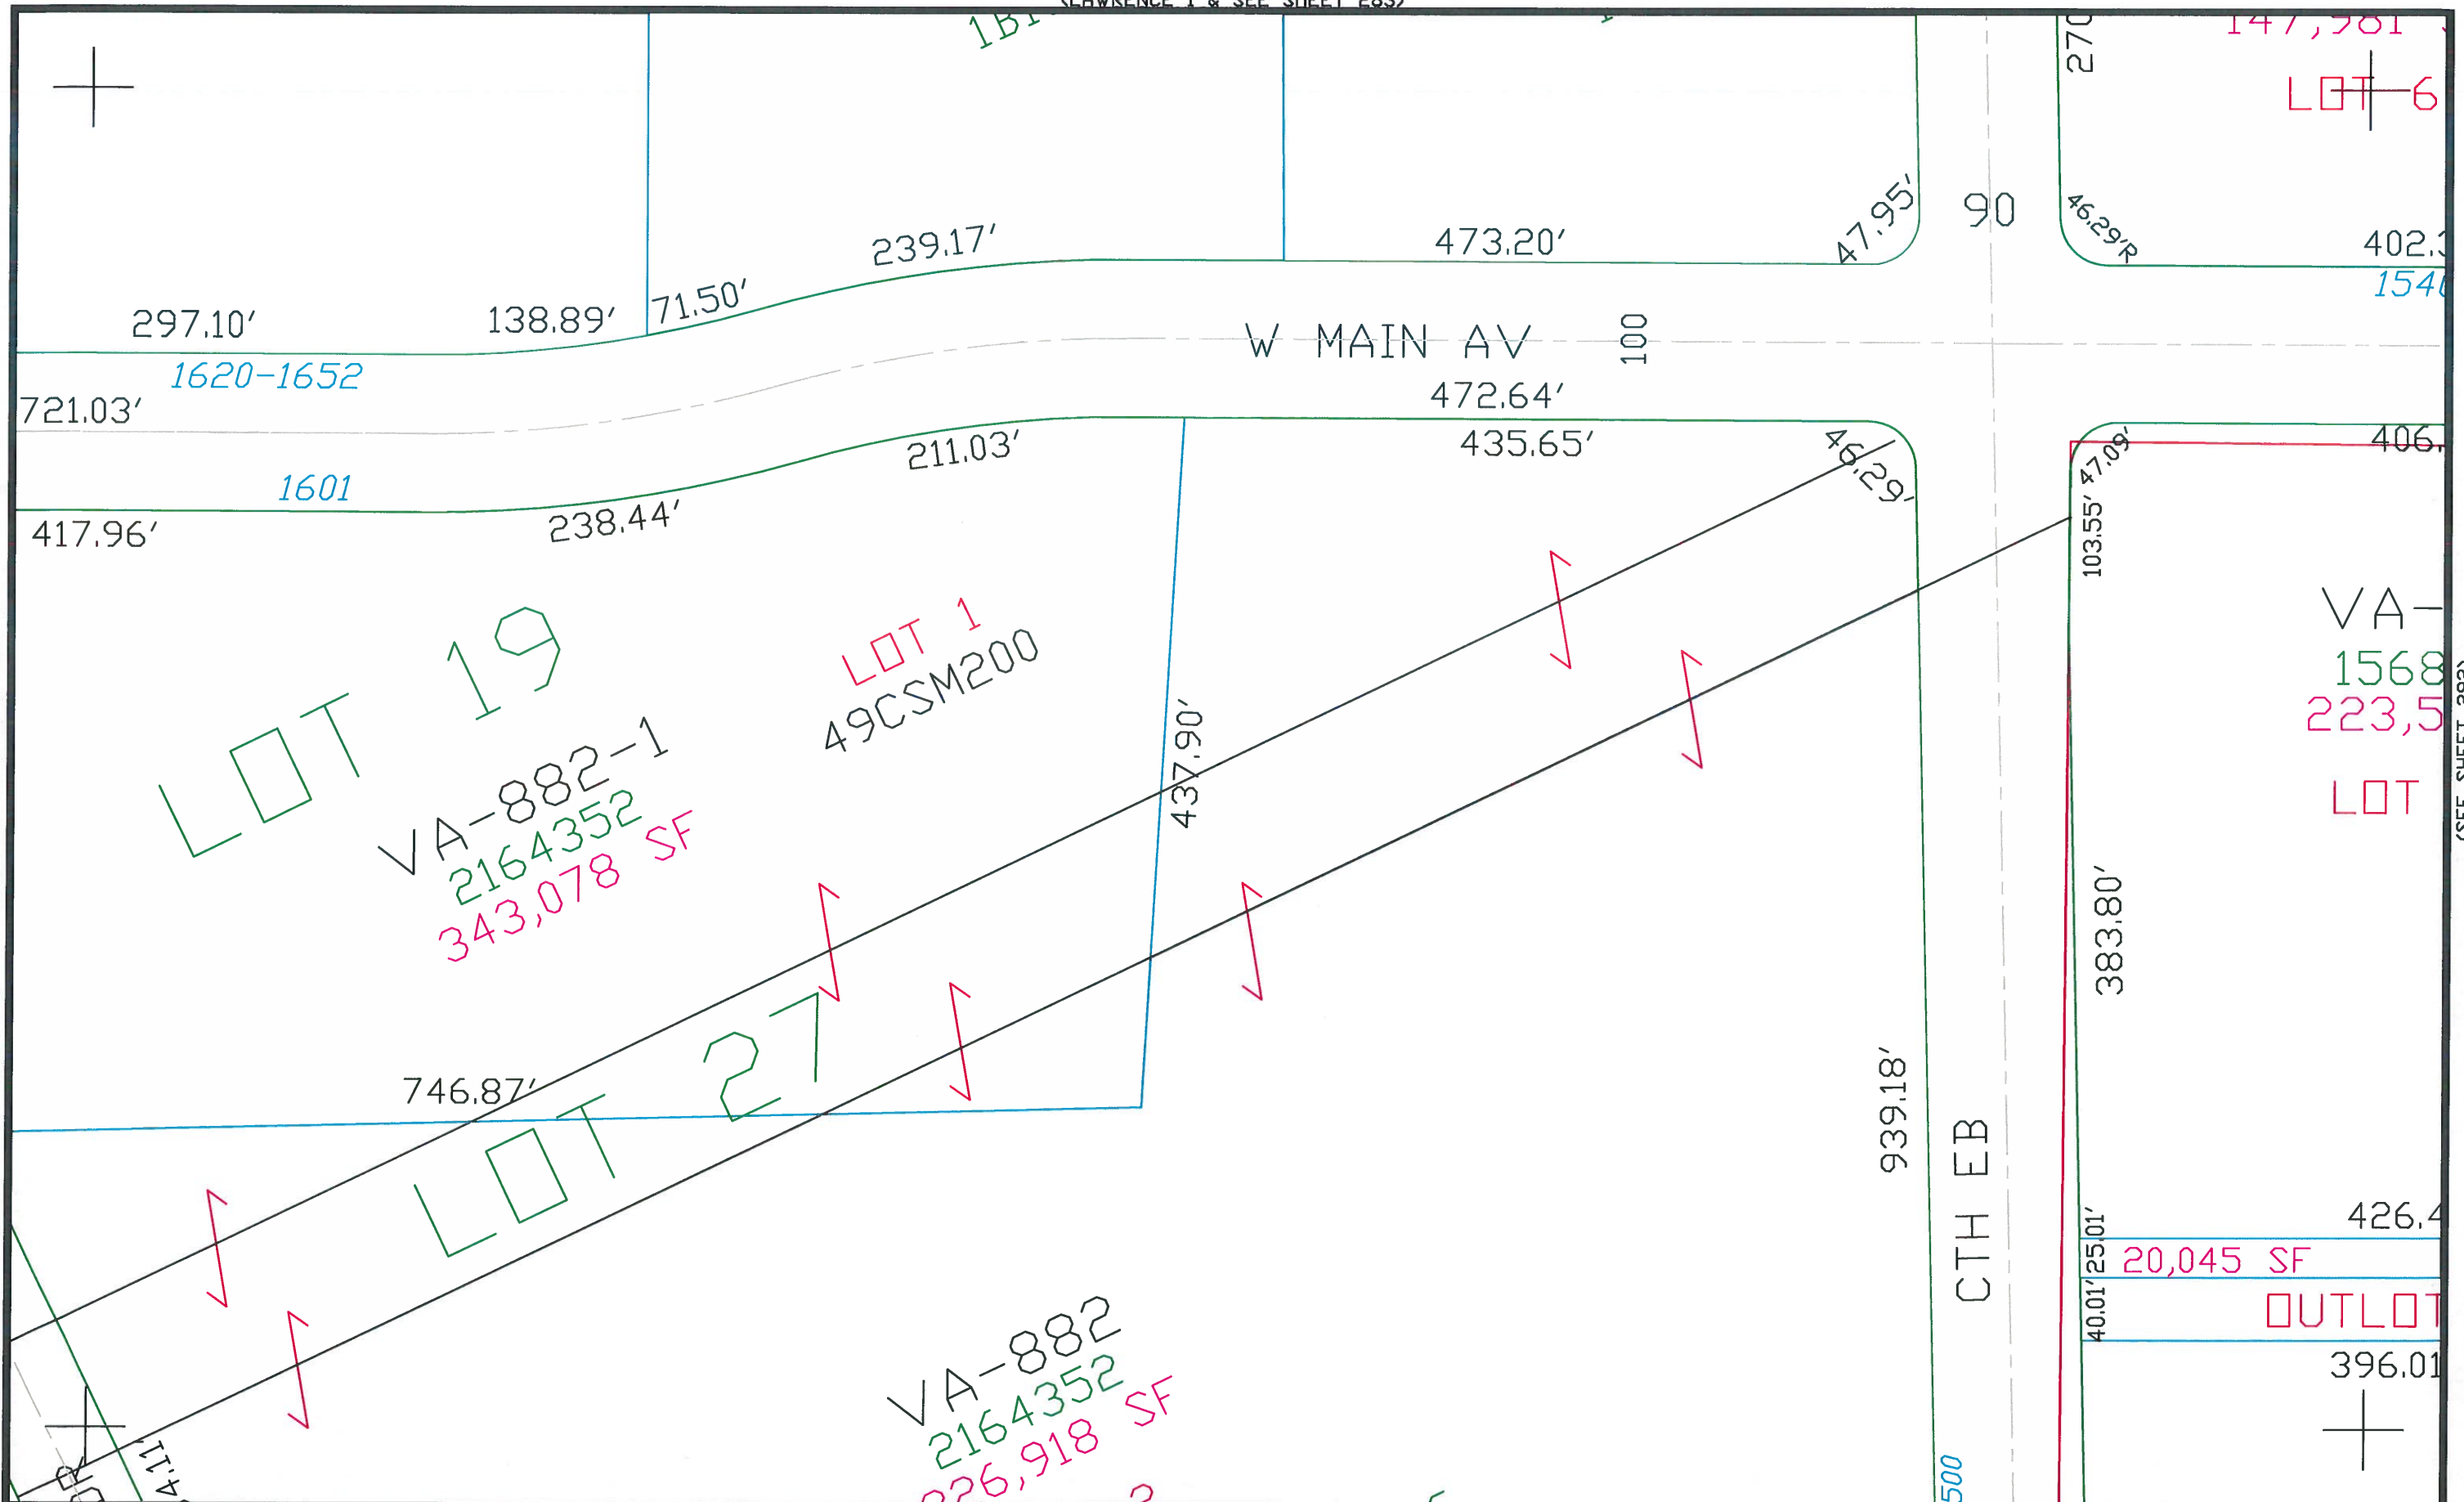

(SEE SHEET 292)

This is a compilation of records and data located in various county offices and is to be used for reference purposes only. The map is controlled by the field measurements between the corners of the Public Land Survey System and the parcels are mapped from available records which may not precisely fit field conditions. Brown County is not responsible for any inaccuracies.

Scale 1" = 100'

(SEE SHEET 303)

This map was created by the Brown County Survey Department with funding provided by the Village of Ashwaubenon and the Wisconsin Land Information Program.

Village of Ashwaubenon

Brown County Plot Date: 3/14/05
RPL Office Drafter: T LESLIE

293

UNIT 1681-1
THRU
UNIT 1685-6

LOT 1
50CSM86

437.56'

154.04'

(PRIVATE RD)
1695

100.18'

1696

W MAIN CI

592.18'

1029.74'

(PRIVATE RD)
1664

102.58'

145.80'

1660

35.57'

129.96'

193.42'

W MAIN AV 100

417.96'

LAYDEN DR

47.13'
74.33'

325.19'



This is a compilation of records and data located in various county offices and is to be used for reference purposes only. The map is controlled by the field measurements between the corners of the Public Land Survey System and the parcels are mapped from available records which may not precisely fit field conditions. Brown County is not responsible for any inaccuracies.

Scale 1" = 100'

(SEE SHEET 304)

This map was created by the Brown County Survey Department with funding provided by the Village of Ashwaubenon and the Wisconsin Land Information Program.

Village of Ashwaubenon

Brown County Plot Date: 9/28/09
RPL Office Drafter: T LESLIE

294

(SEE SHEET 287 & DEPERE G-18)

PROPERTY LINE DIFFERS FROM DEEDED
S. LINE ACCORDING TO MISC. SURVEY 105.
THIS SURVEY SHOWS THE ACTUAL S. LINE
AS NOW MAPPED.

GAP DRAINAGE DITCH

L-337-1

R/W VARIES

USH 41

USH 41

104

106

L-333-3

107

S. LINE OF PARCEL
INTENDED TO BE PC LINE

UNAMED RD 40

NNEX 1646764

ANNEX 1646764

375.4'R

135.60'

252.00'

59.00'

124.00'

NNEX 1646764

287.60'
LINE OF PARCEL
INTENDED TO BE PC LINE

N. LINE OF SMITS SUBD.
INTENDED TO BE PC LINE

5

4

3

206-3

L-374-M-5

SMITS



(LAWRENCE 4, 11)

Scale 1" = 100'

This map was created by the Brown County Survey Department with funding provided
by the Village of Ashwaubenon and the Wisconsin Land Information Program.
© 1998 Brown County Survey Department, Green Bay, WI 54305

Village of Ashwaubenon


297

This is a compilation of records and data located in various county
offices and is to be used for reference purposes only. The map is
controlled by the field measurements between the corners of the
Public Land Survey System and the parcels are mapped from
available records which may not precisely fit field conditions.
Brown County is not responsible for any inaccuracies.

Brown County Plot Date: 11-01-98
RPL Office Drafter: J C Funderburg

(SEE SHEET 288)

(SEE SHEET 299)

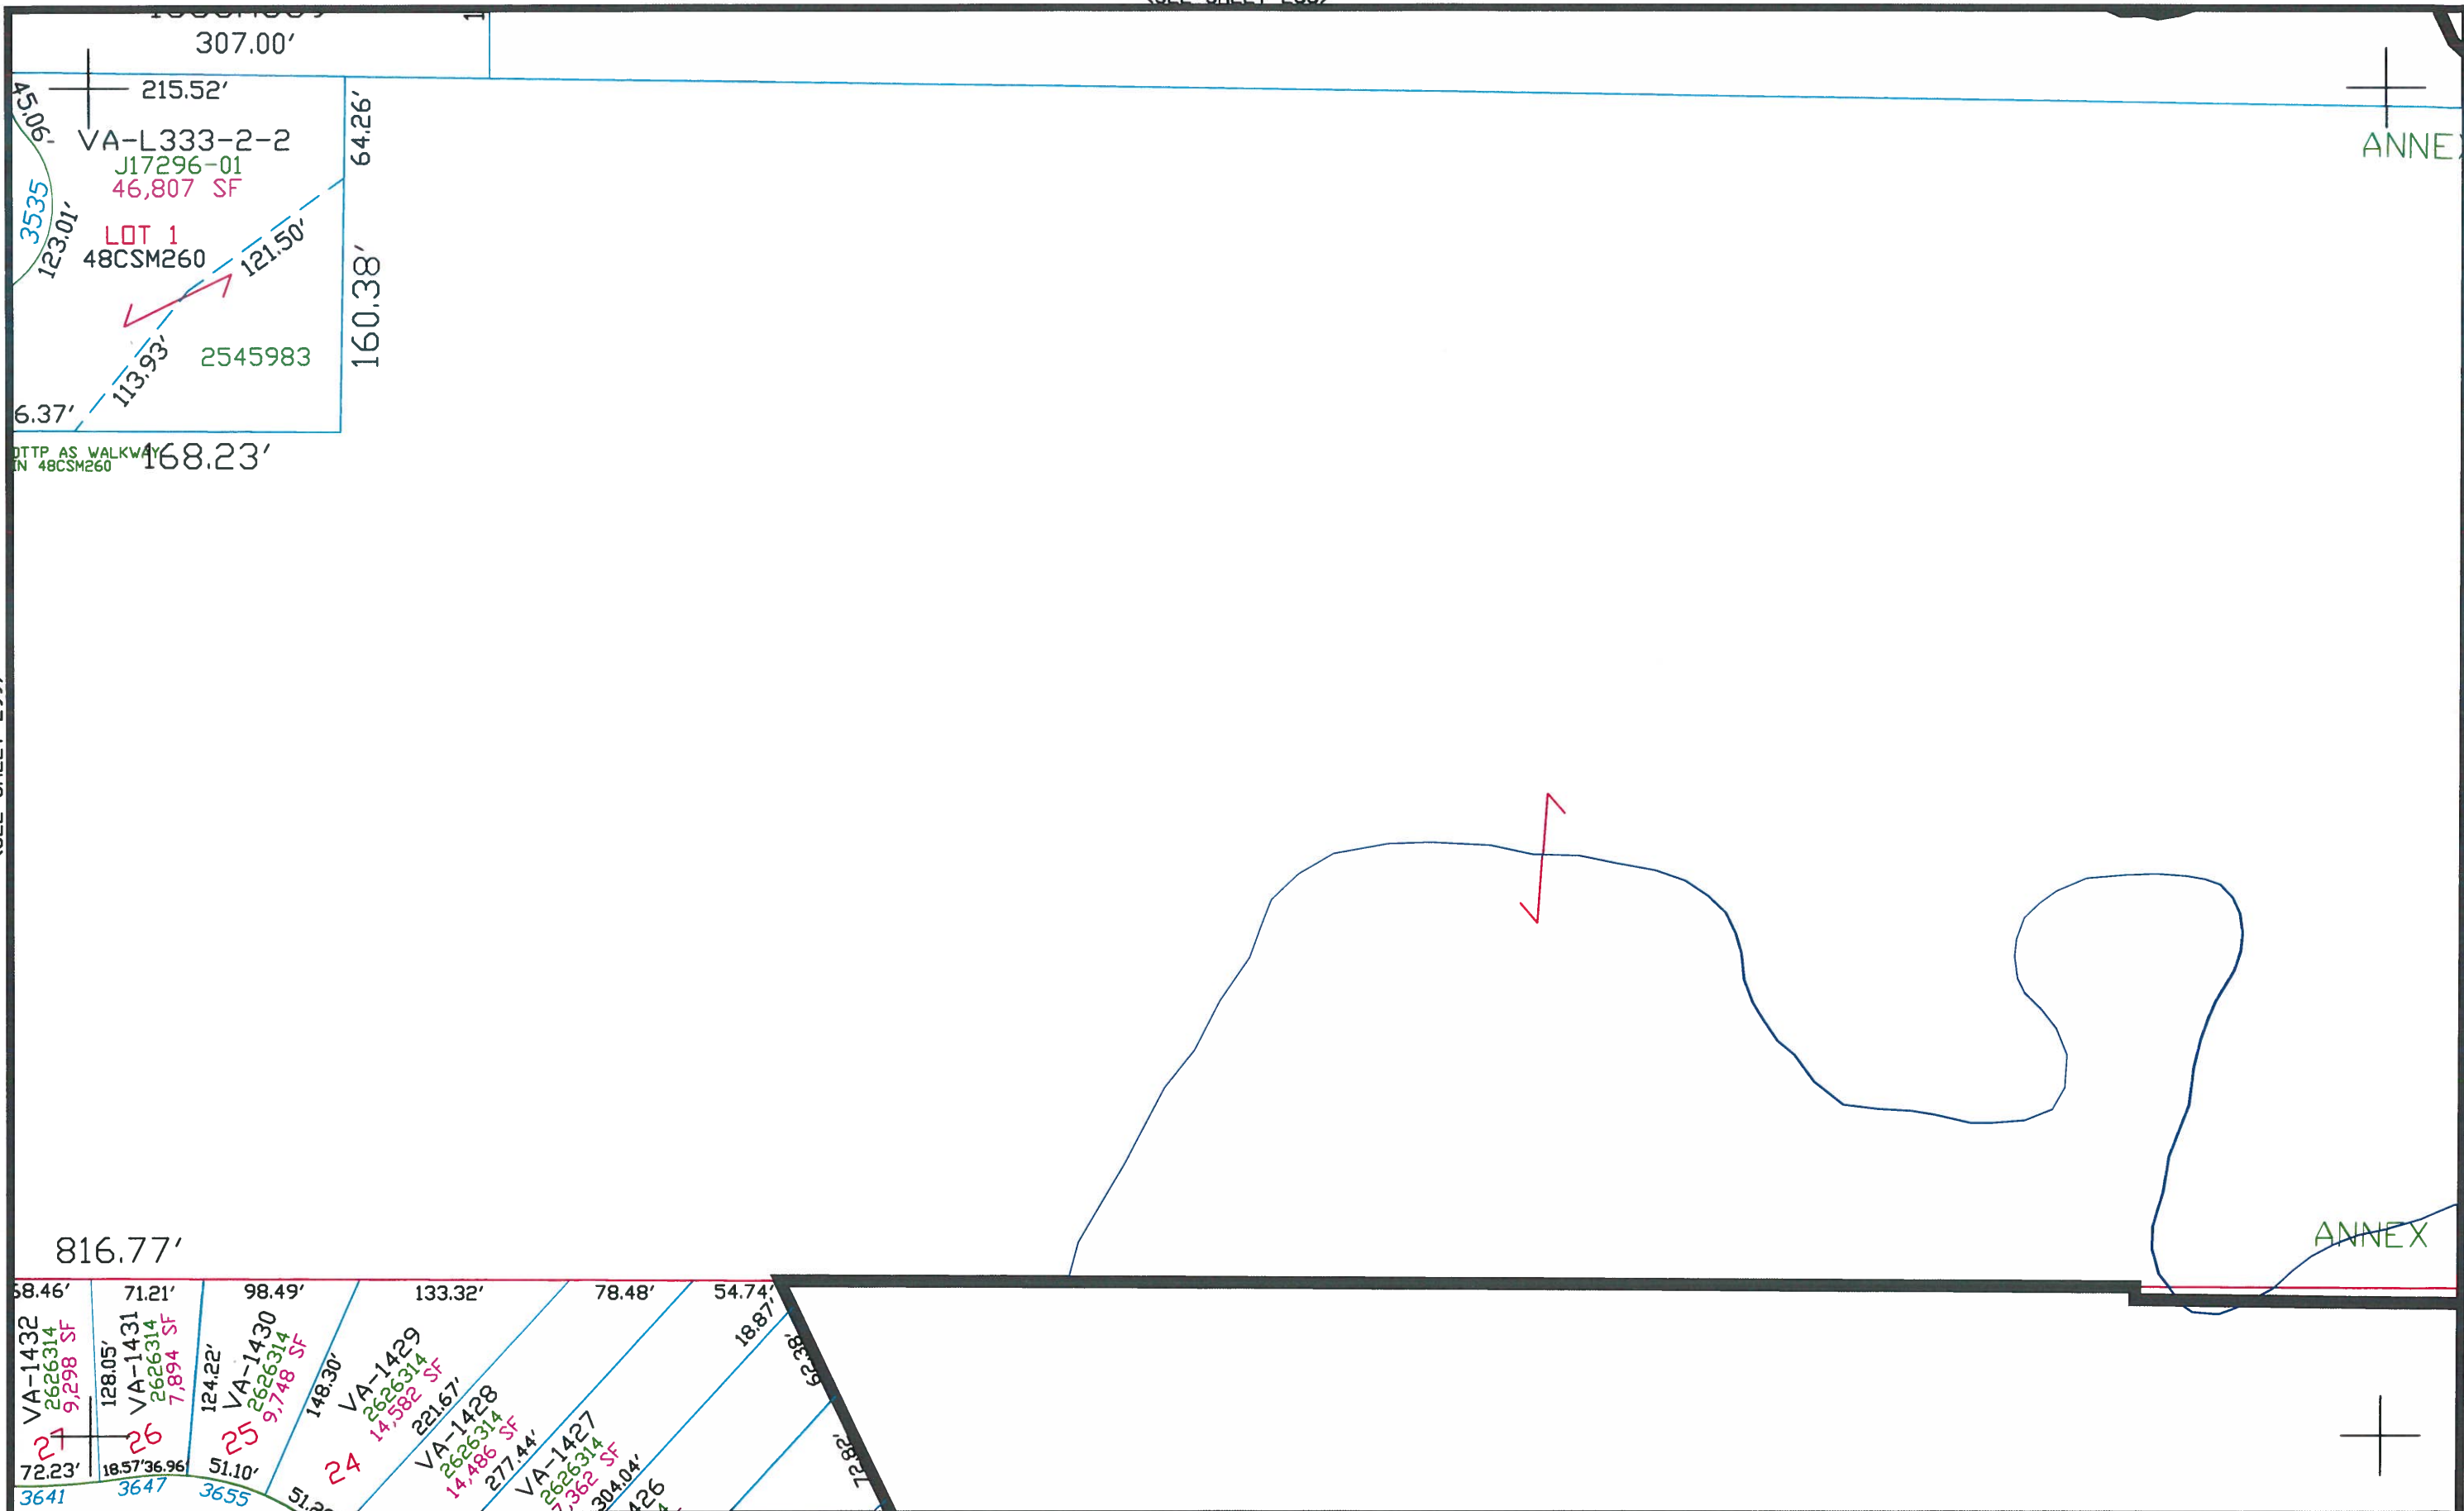

(SEE SHEET 297 & LAWRENCE 4.11)

This is a compilation of records and data located in various county offices and is to be used for reference purposes only. The map is controlled by the field measurements between the corners of the Public Land Survey System and the parcels are mapped from available records which may not precisely fit field conditions. Brown County is not responsible for any inaccuracies.



Scale 1" = 100'

(SEE SHEET 308)


© 2013 BROWN COUNTY SURVEY DEPT.

This map was created by the Brown County Survey Department with funding provided by the Village of Ashwaubenon and the Wisconsin Land Information Program.

Village of Ashwaubenon

Brown County Plot Date: 10/2/2013
RPL Office Drafter: T LESLIE

298

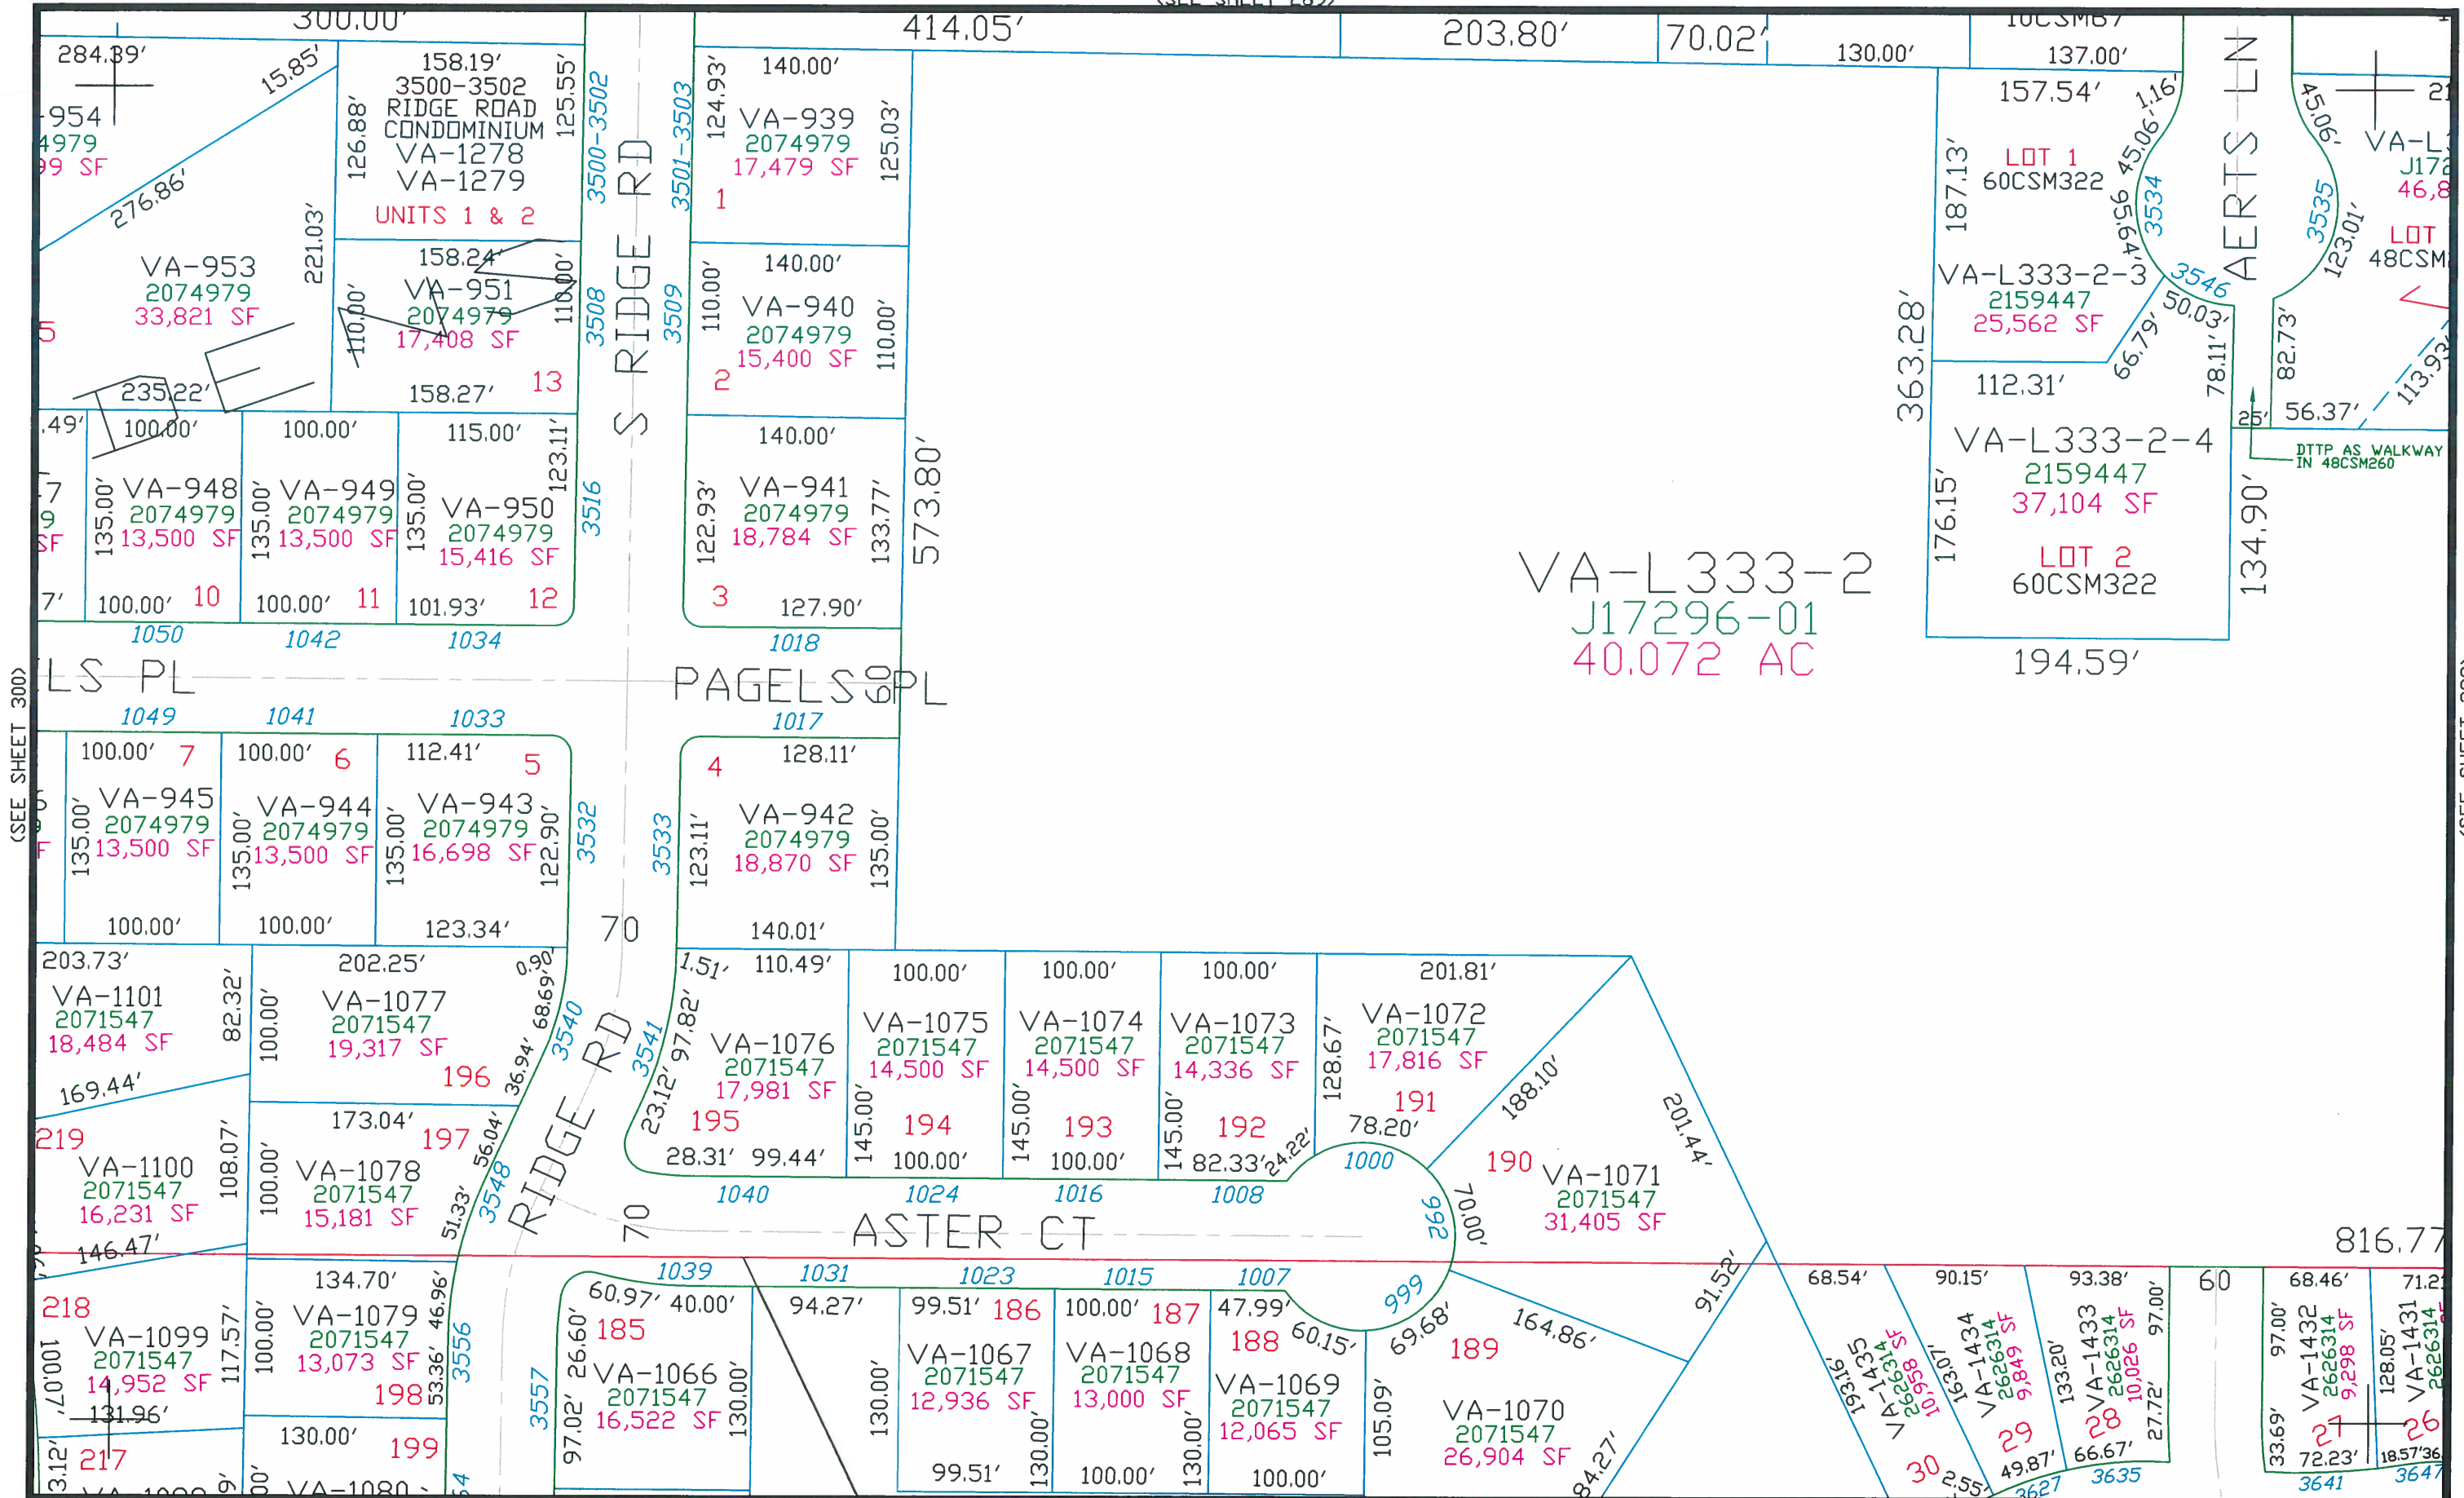

This is a compilation of records and data located in various county offices and is to be used for reference purposes only. The map is controlled by the field measurements between the corners of the Public Land Survey System and the parcels are mapped from available records which may not precisely fit field conditions. Brown County is not responsible for any inaccuracies.

(SEE SHEET 309)

Scale 1" = 100'


© 2019 BROWN COUNTY SURVEY DEPT.

This map was created by the Brown County Survey Department with funding provided by the Village of Ashwaubenon and the Wisconsin Land Information Program.

Village of Ashwaubenon

Brown County Plot Date: 5/2/2019

RPL Office Drafter: C MILLER

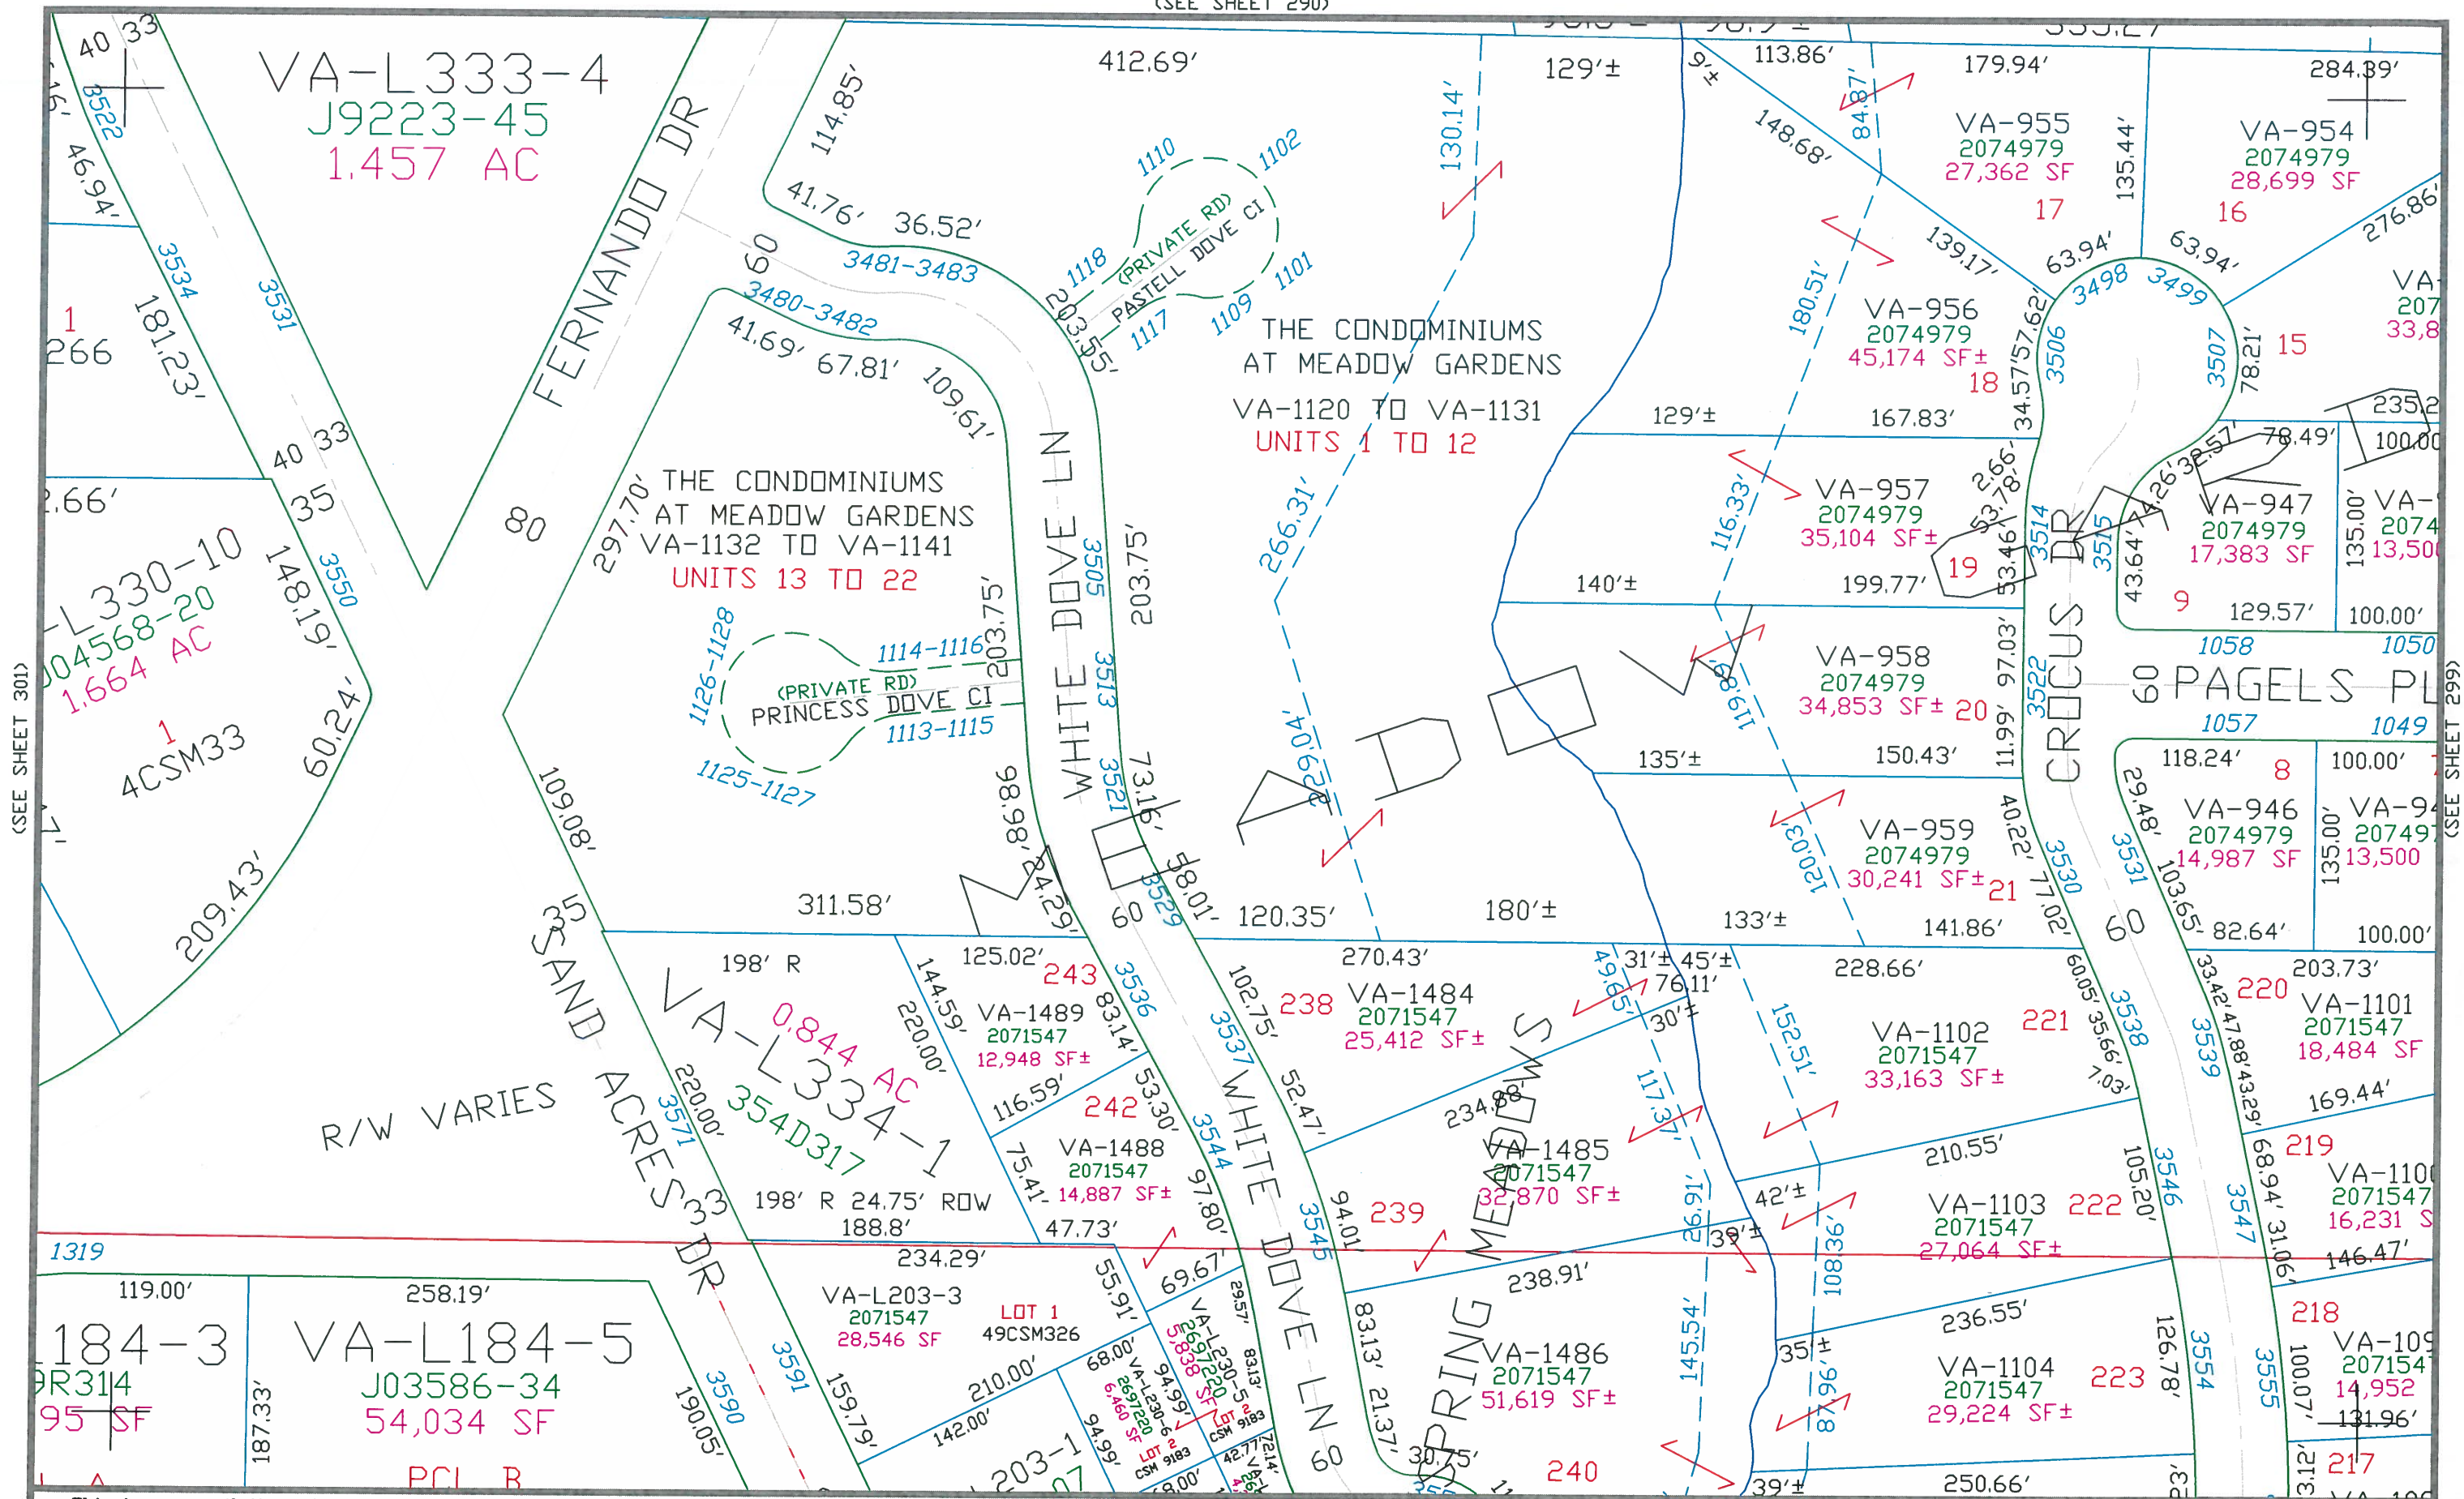

(SEE SHEET 301)

(SEE SHEET 299)

This is a compilation of records and data located in various county offices and is to be used for reference purposes only. The map is controlled by the field measurements between the corners of the Public Land Survey System and the parcels are mapped from available records which may not precisely fit field conditions. Brown County is not responsible for any inaccuracies.

Scale 1" = 100'

(SEE SHEET 310)


© 2020 BROWN COUNTY SURVEY DEPT.
This map was created by the Brown County Survey Department with funding provided by the Village of Ashwaubenon and the Wisconsin Land Information Program.

Village of Ashwaubenon

Brown County Plot Date: 6/24/2020
RPL Office Drafter: C MILLER

300

(SEE SHEET 302)

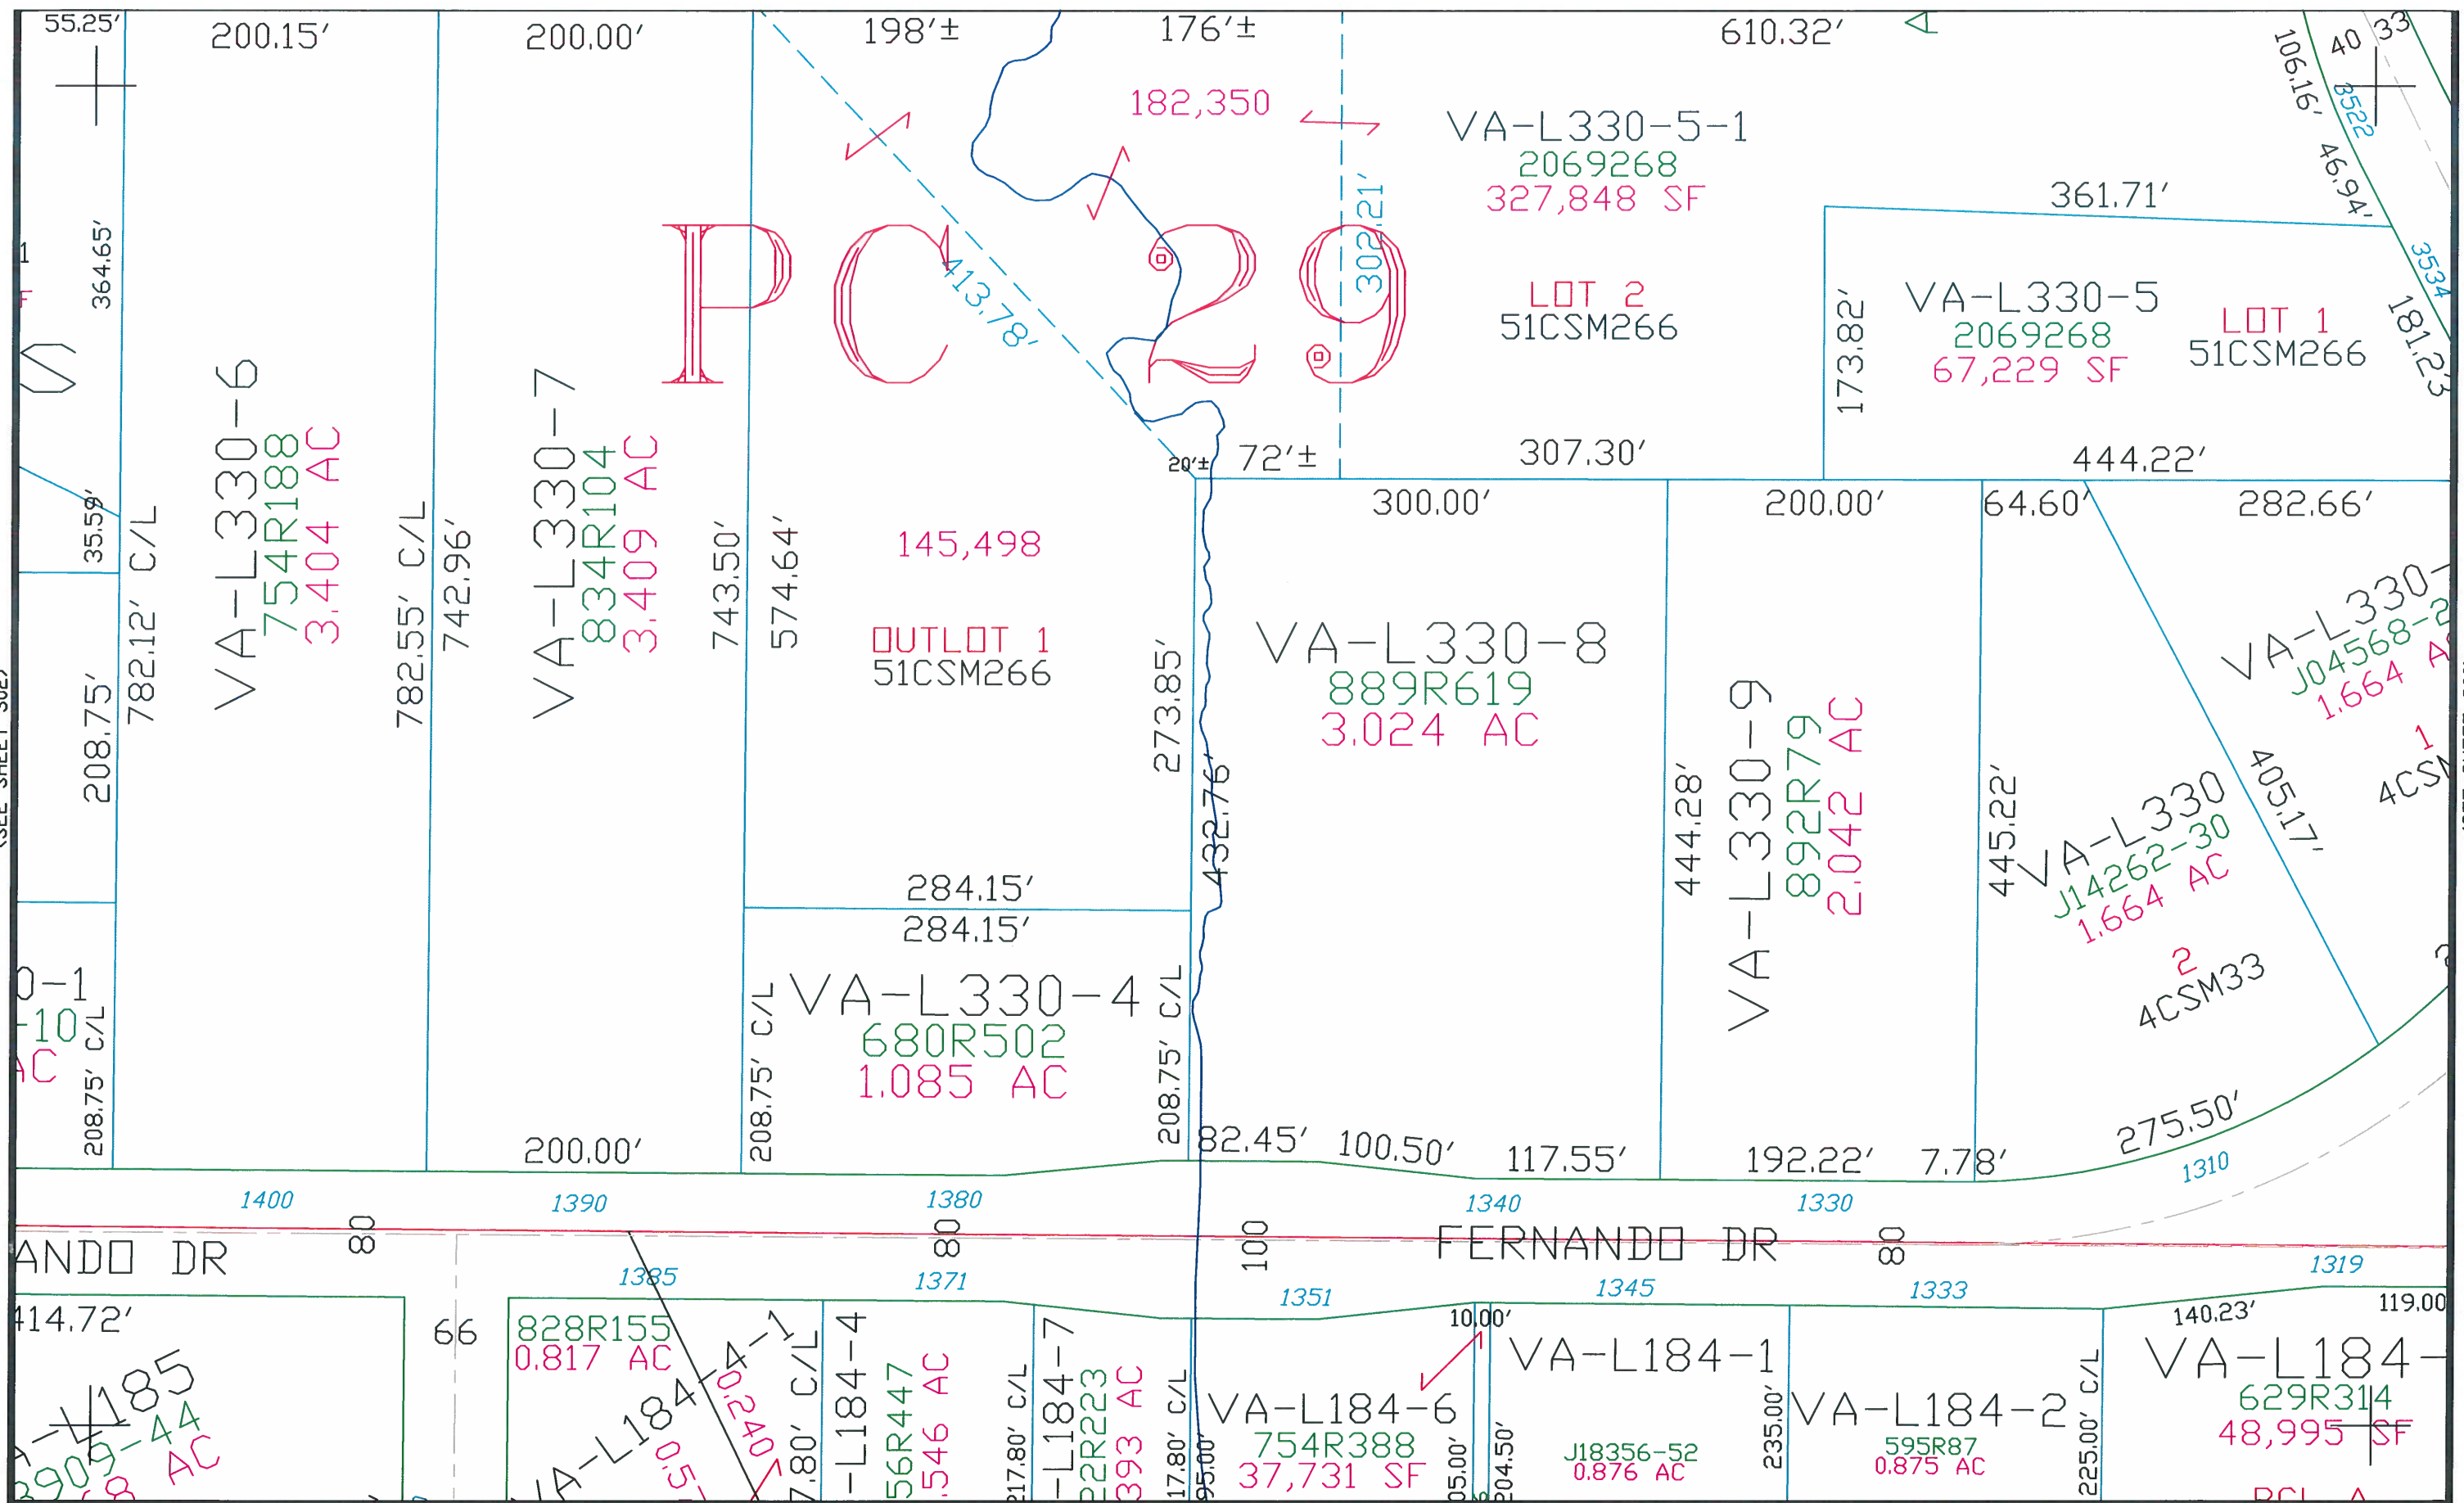

(SEE SHEET 300)

This is a compilation of records and data located in various county offices and is to be used for reference purposes only. The map is controlled by the field measurements between the corners of the Public Land Survey System and the parcels are mapped from available records which may not precisely fit field conditions. Brown County is not responsible for any inaccuracies.

Scale 1" = 100'

(SEE SHEET 311)

This map was created by the Brown County Survey Department with funding provided by the Village of Ashwaubenon and the Wisconsin Land Information Program.


Village of Ashwaubenon

Brown County Plot Date: 3/24/09
RPL Office Drafter: T LESLIE

301

(HOBART 116)

(SEE SHEET 303)

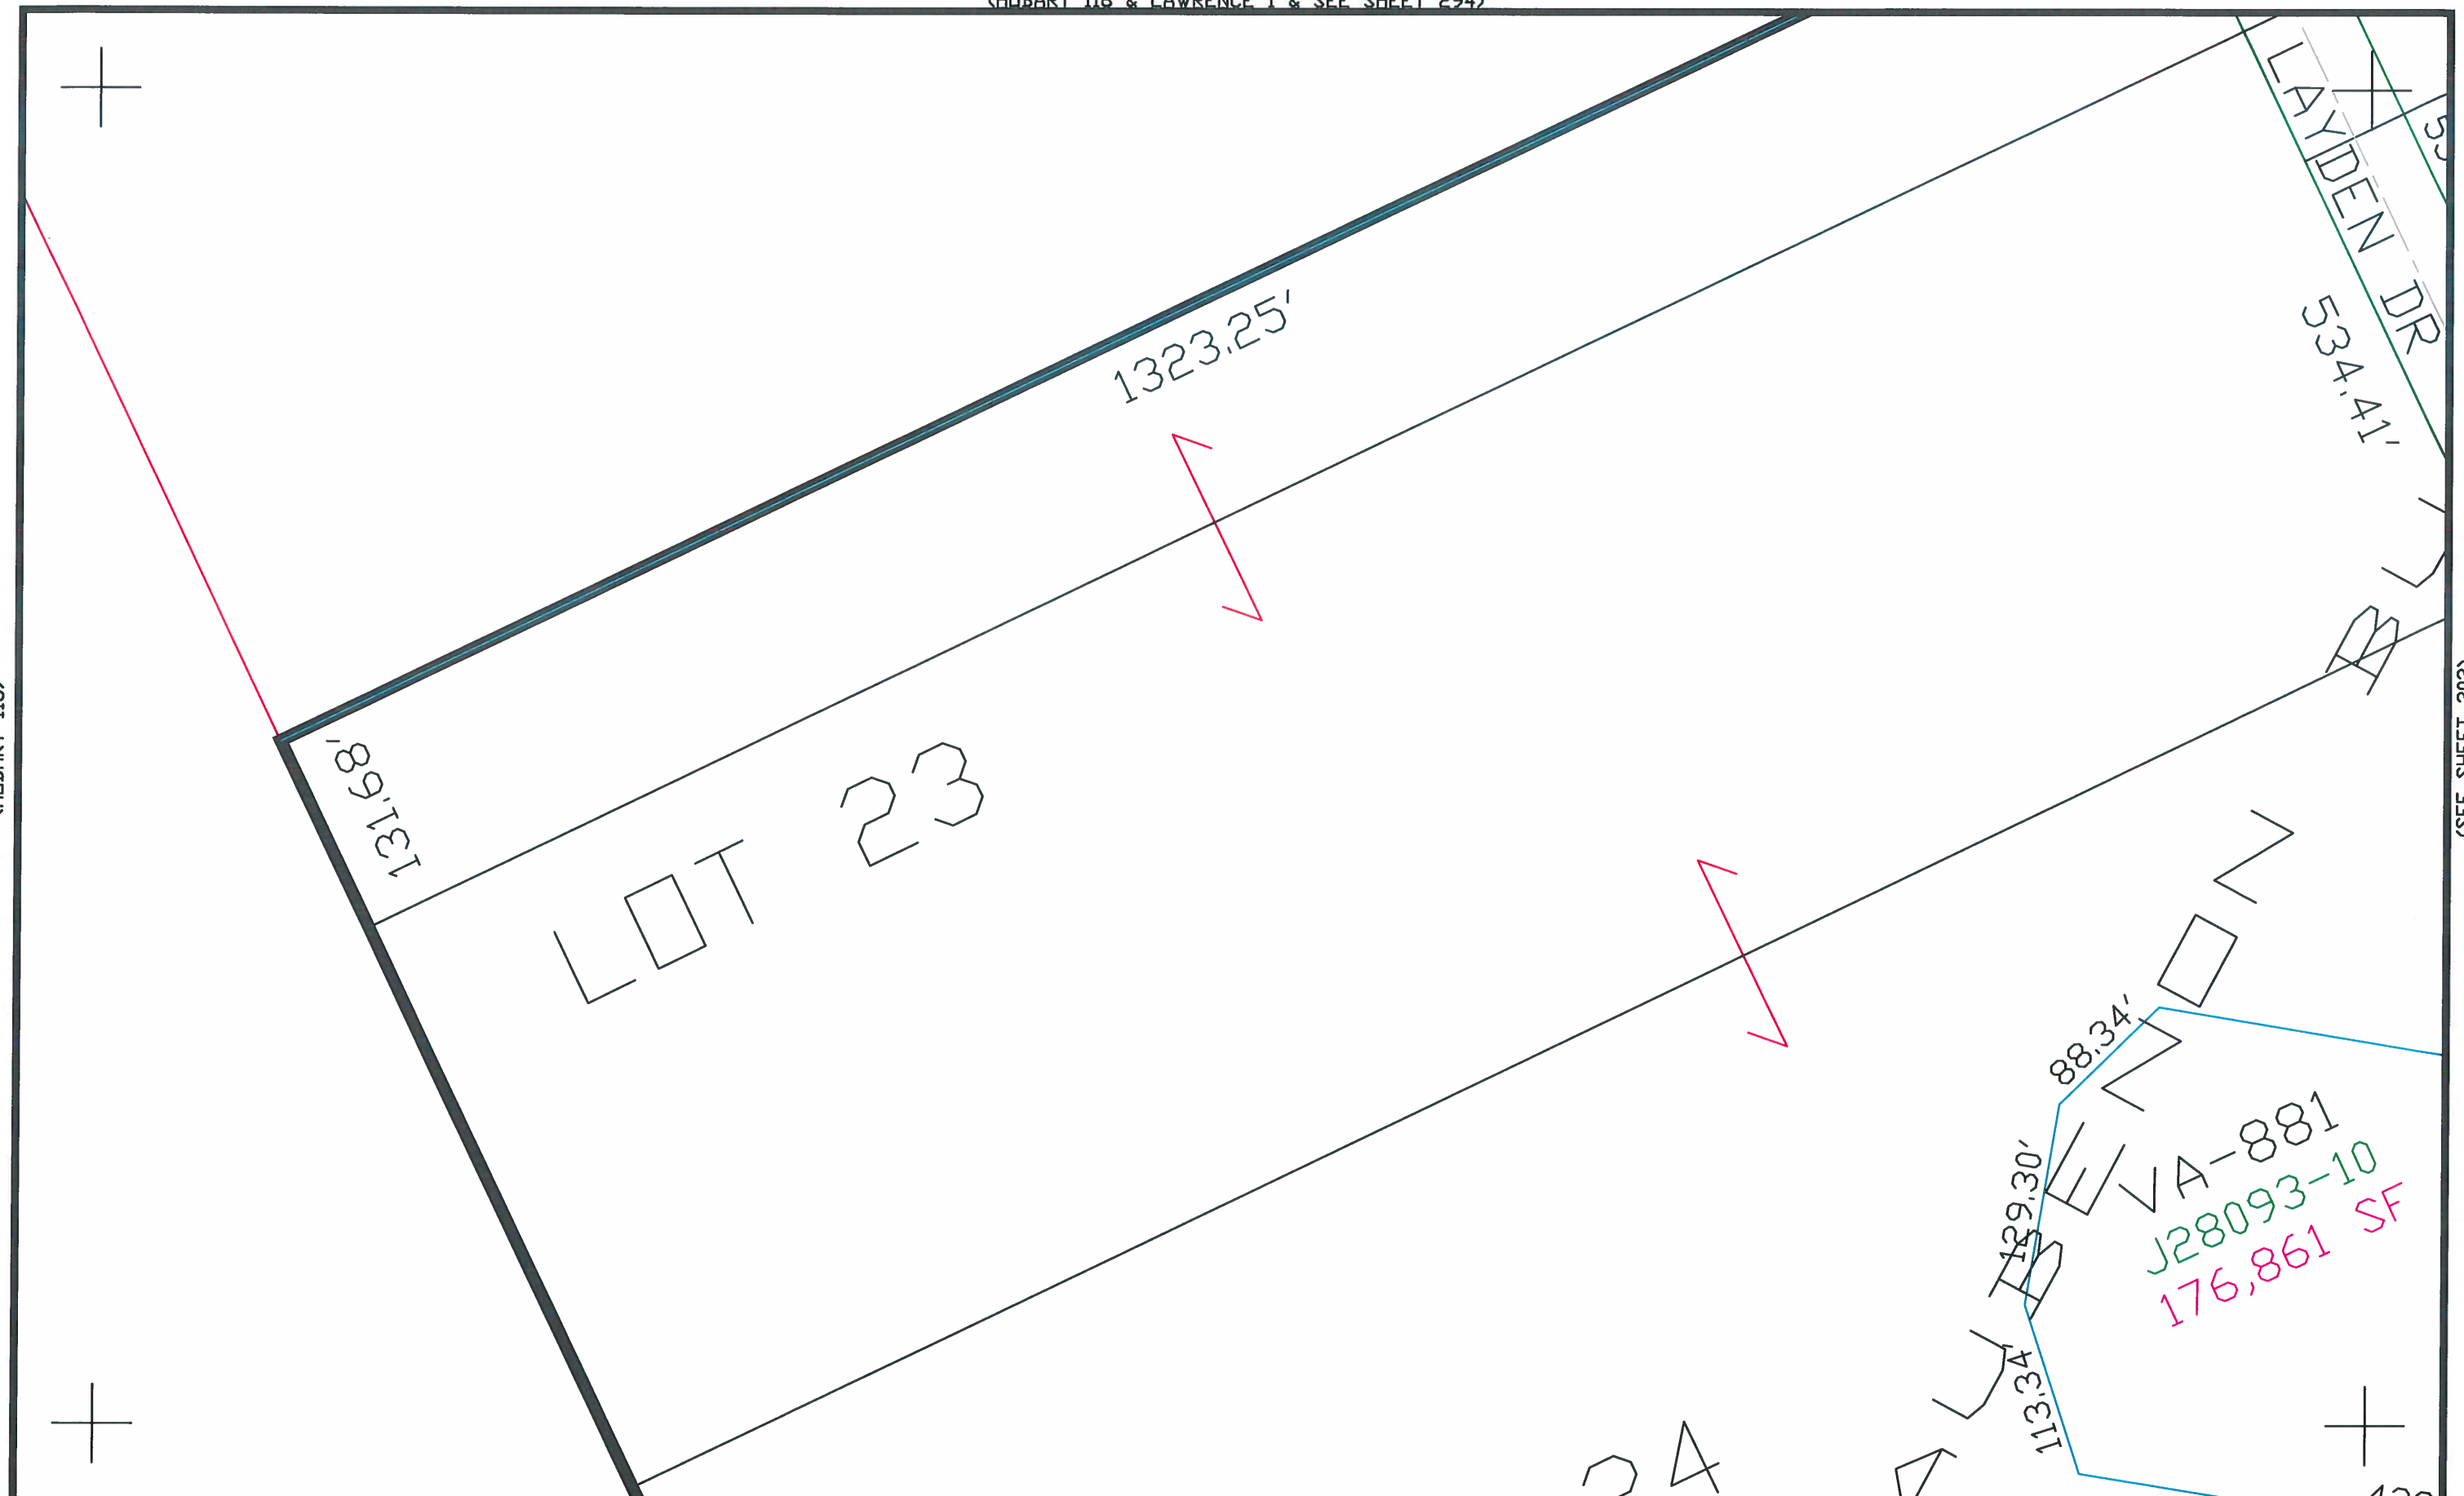

This is a compilation of records and data located in various county offices and is to be used for reference purposes only. The map is controlled by the field measurements between the corners of the Public Land Survey System and the parcels are mapped from available records which may not precisely fit field conditions. Brown County is not responsible for any inaccuracies.

Scale 1" = 100'

(SEE SHEET 314)

This map was created by the Brown County Survey Department with funding provided by the Village of Ashwaubenon and the Wisconsin Land Information Program.

Village of Ashwaubenon

Brown County Plot Date: 12/5/07
RPL Office Drafter: T LESLIE

304



$$\text{Scale } 1'' = 100'$$

(SEE SHEET 318)

This map was created by the Brown County Survey Department with funding provided by the Village of Ashwaubenon and the Wisconsin Land Information Program.

Village of Ashwaubenon

Brown County Plot Date: 10/2/2013
RPL Office Drafter: T LESLIE

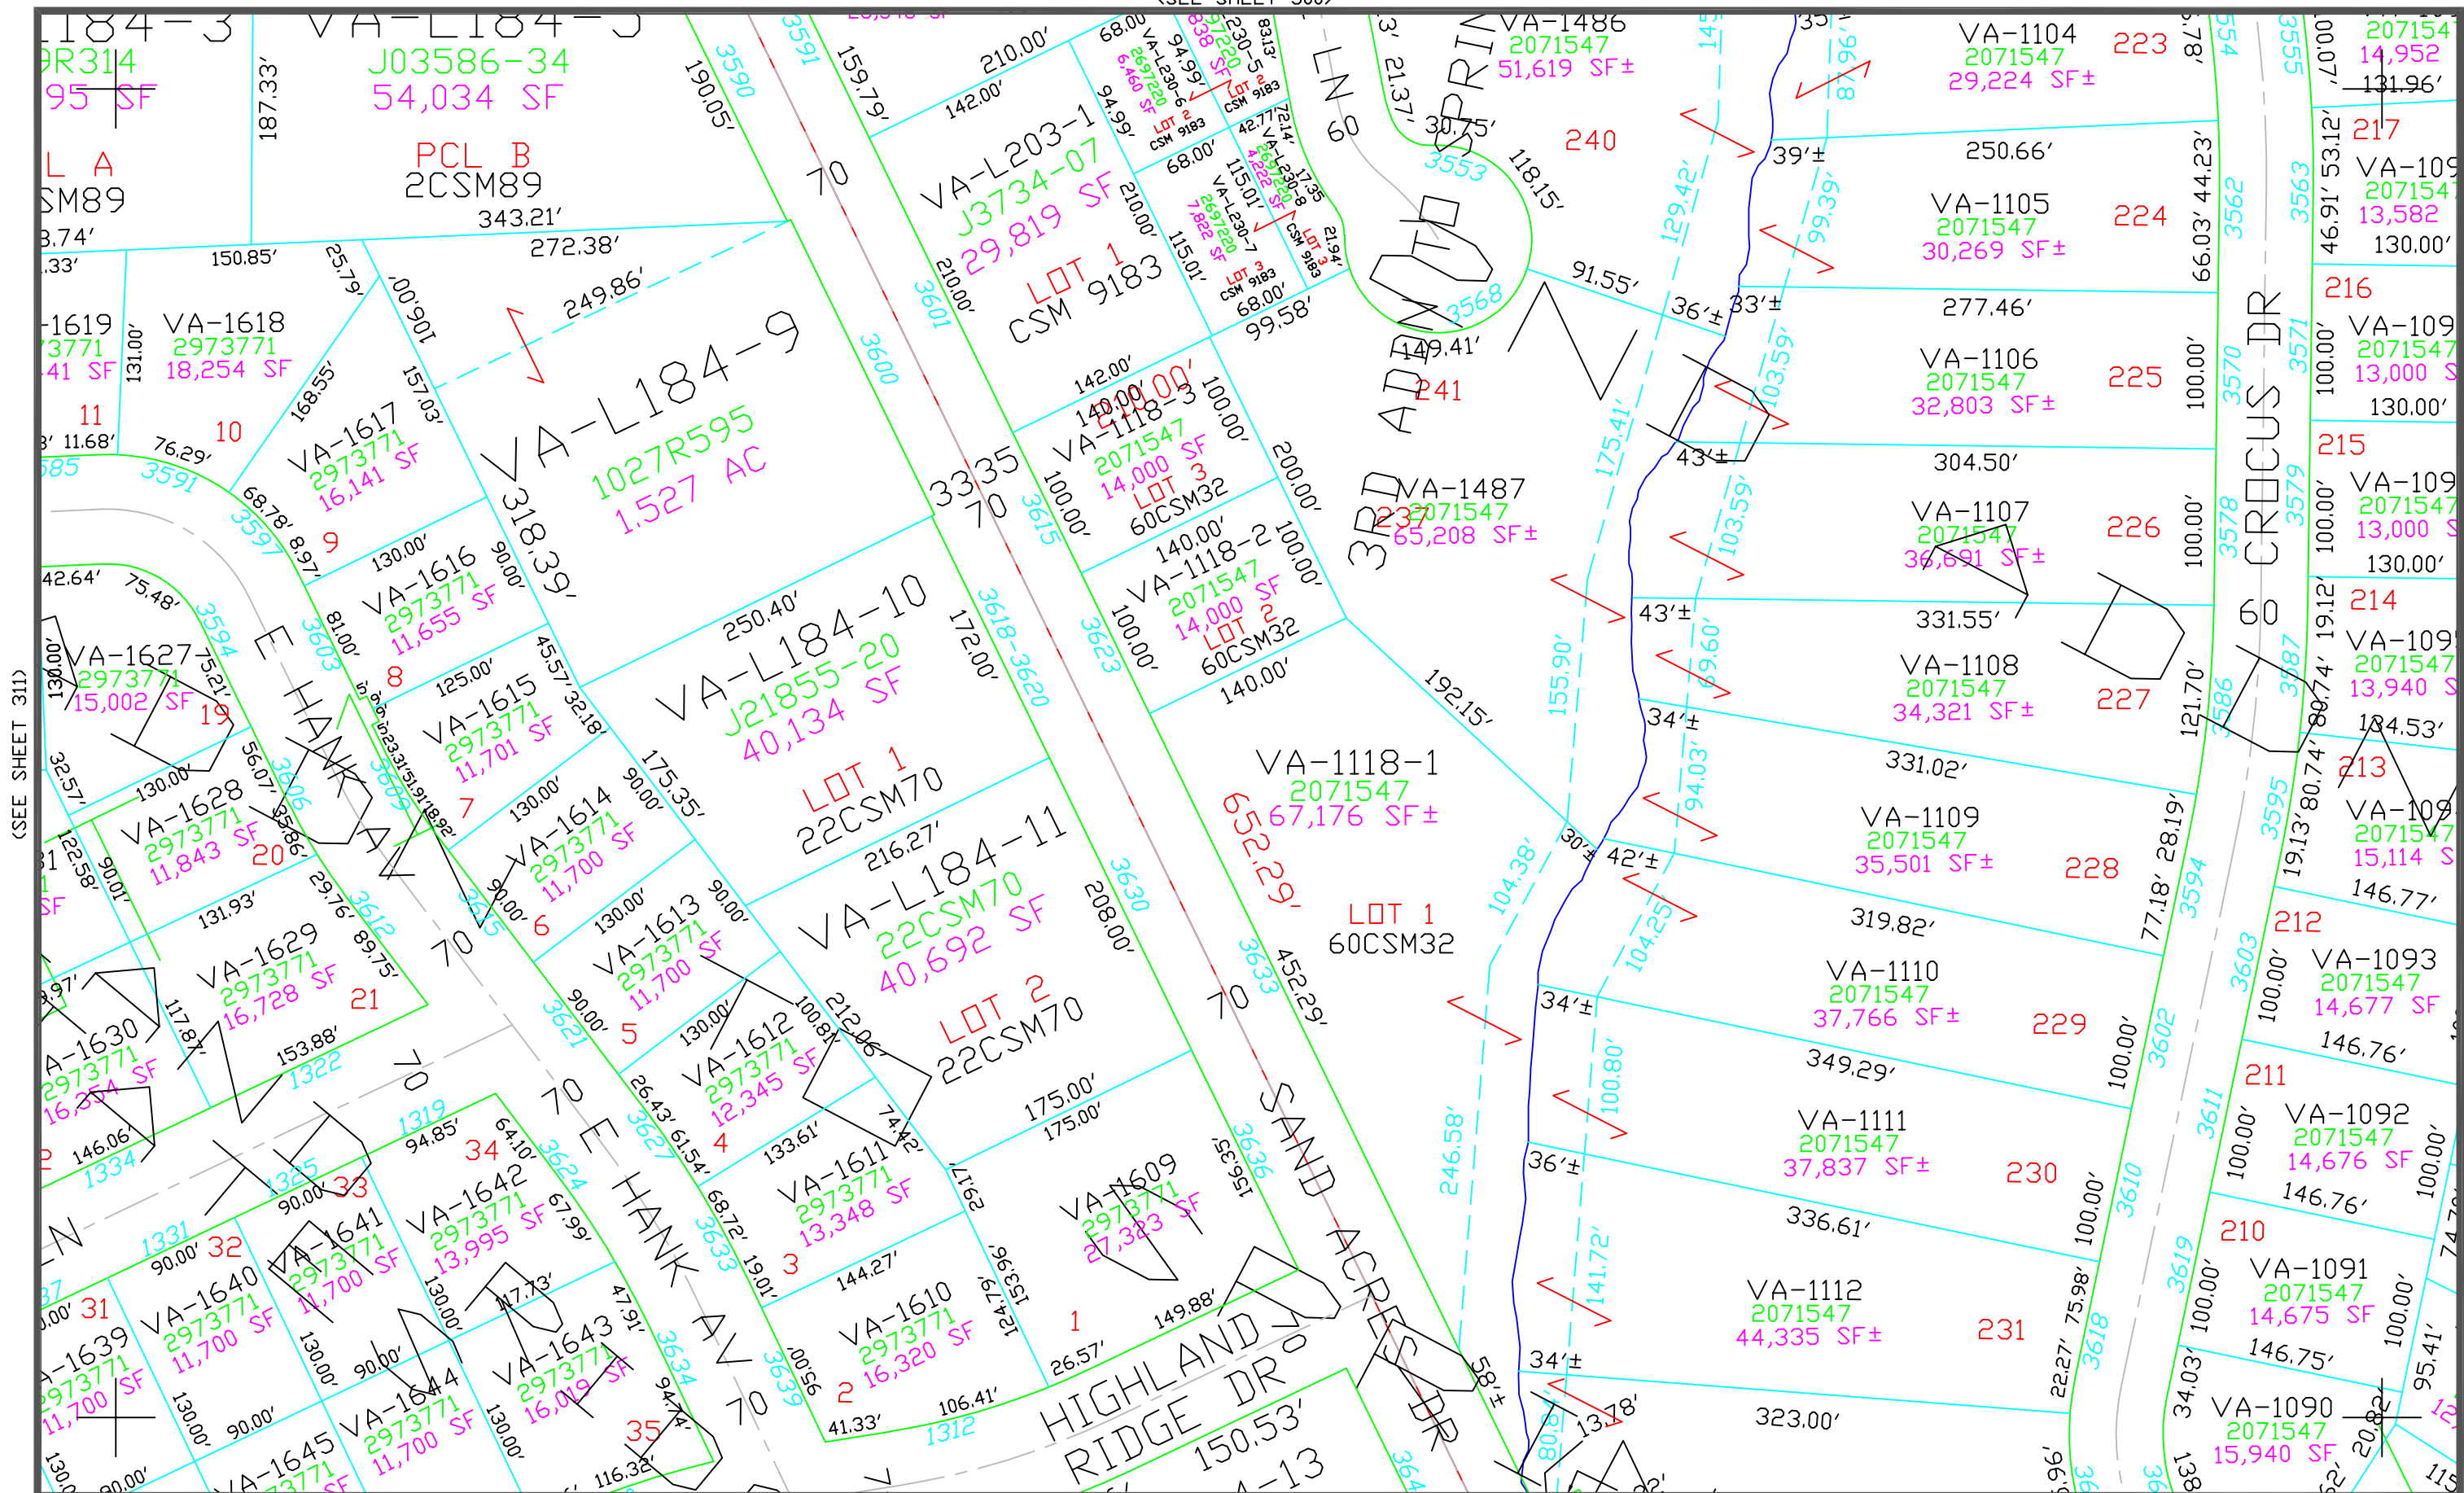

(SEE SHEET 311)

(SEE SHEET 309)

This is a compilation of records and data located in various county offices and is to be used for reference purposes only. The map is controlled by the field measurements between the corners of the Public Land Survey System and the parcels are mapped from available records which may not precisely fit field conditions. Brown County is not responsible for any inaccuracies.

Scale 1" = 100'


(SEE SHEET 320)

© 2021 BROWN COUNTY SURVEY DEPT.
This map was created by the Brown County Survey Department with funding provided by the Village of Ashwaubenon and the Wisconsin Land Information Program.

Village of Ashwaubenon

Brown County Plot Date: 9/20/2021
RPL Office Drafter: C MILLER


310

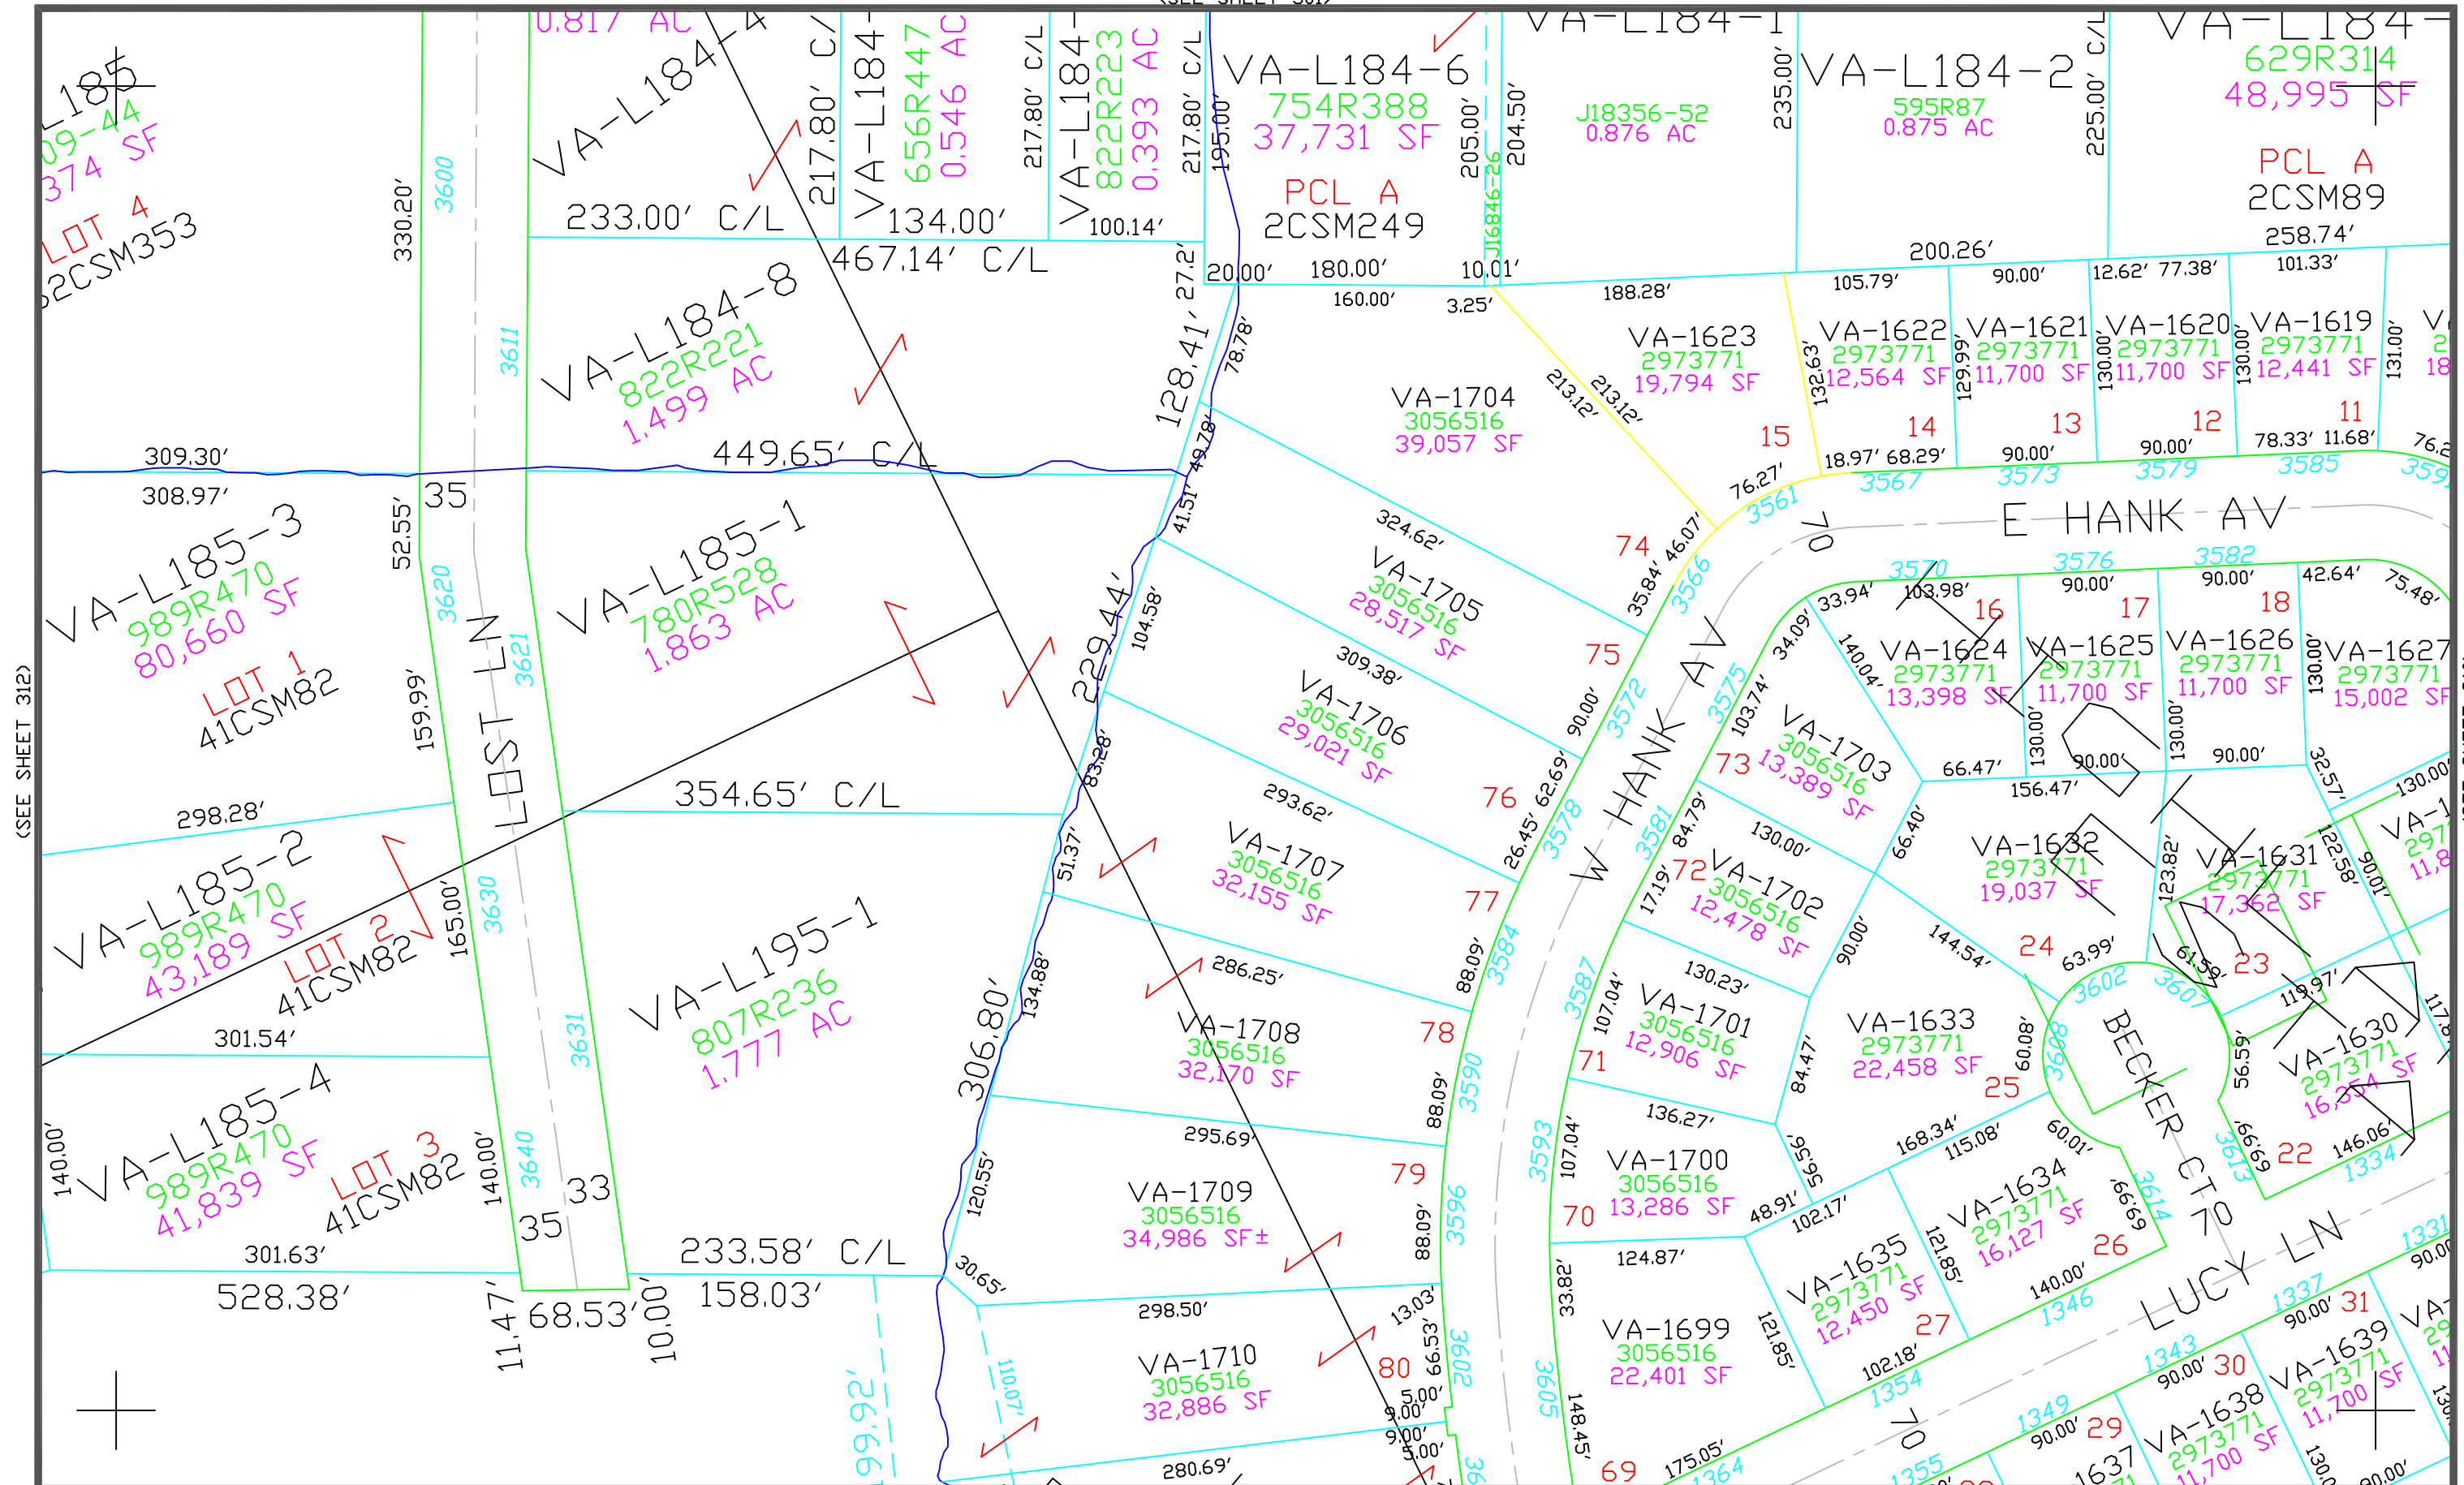

This is a compilation of records and data located in various county offices and is to be used for reference purposes only. The map is controlled by the field measurements between the corners of the Public Land Survey System and the parcels are mapped from available records which may not precisely fit field conditions. Brown County is not responsible for any inaccuracies.



Scale 1" = 100'

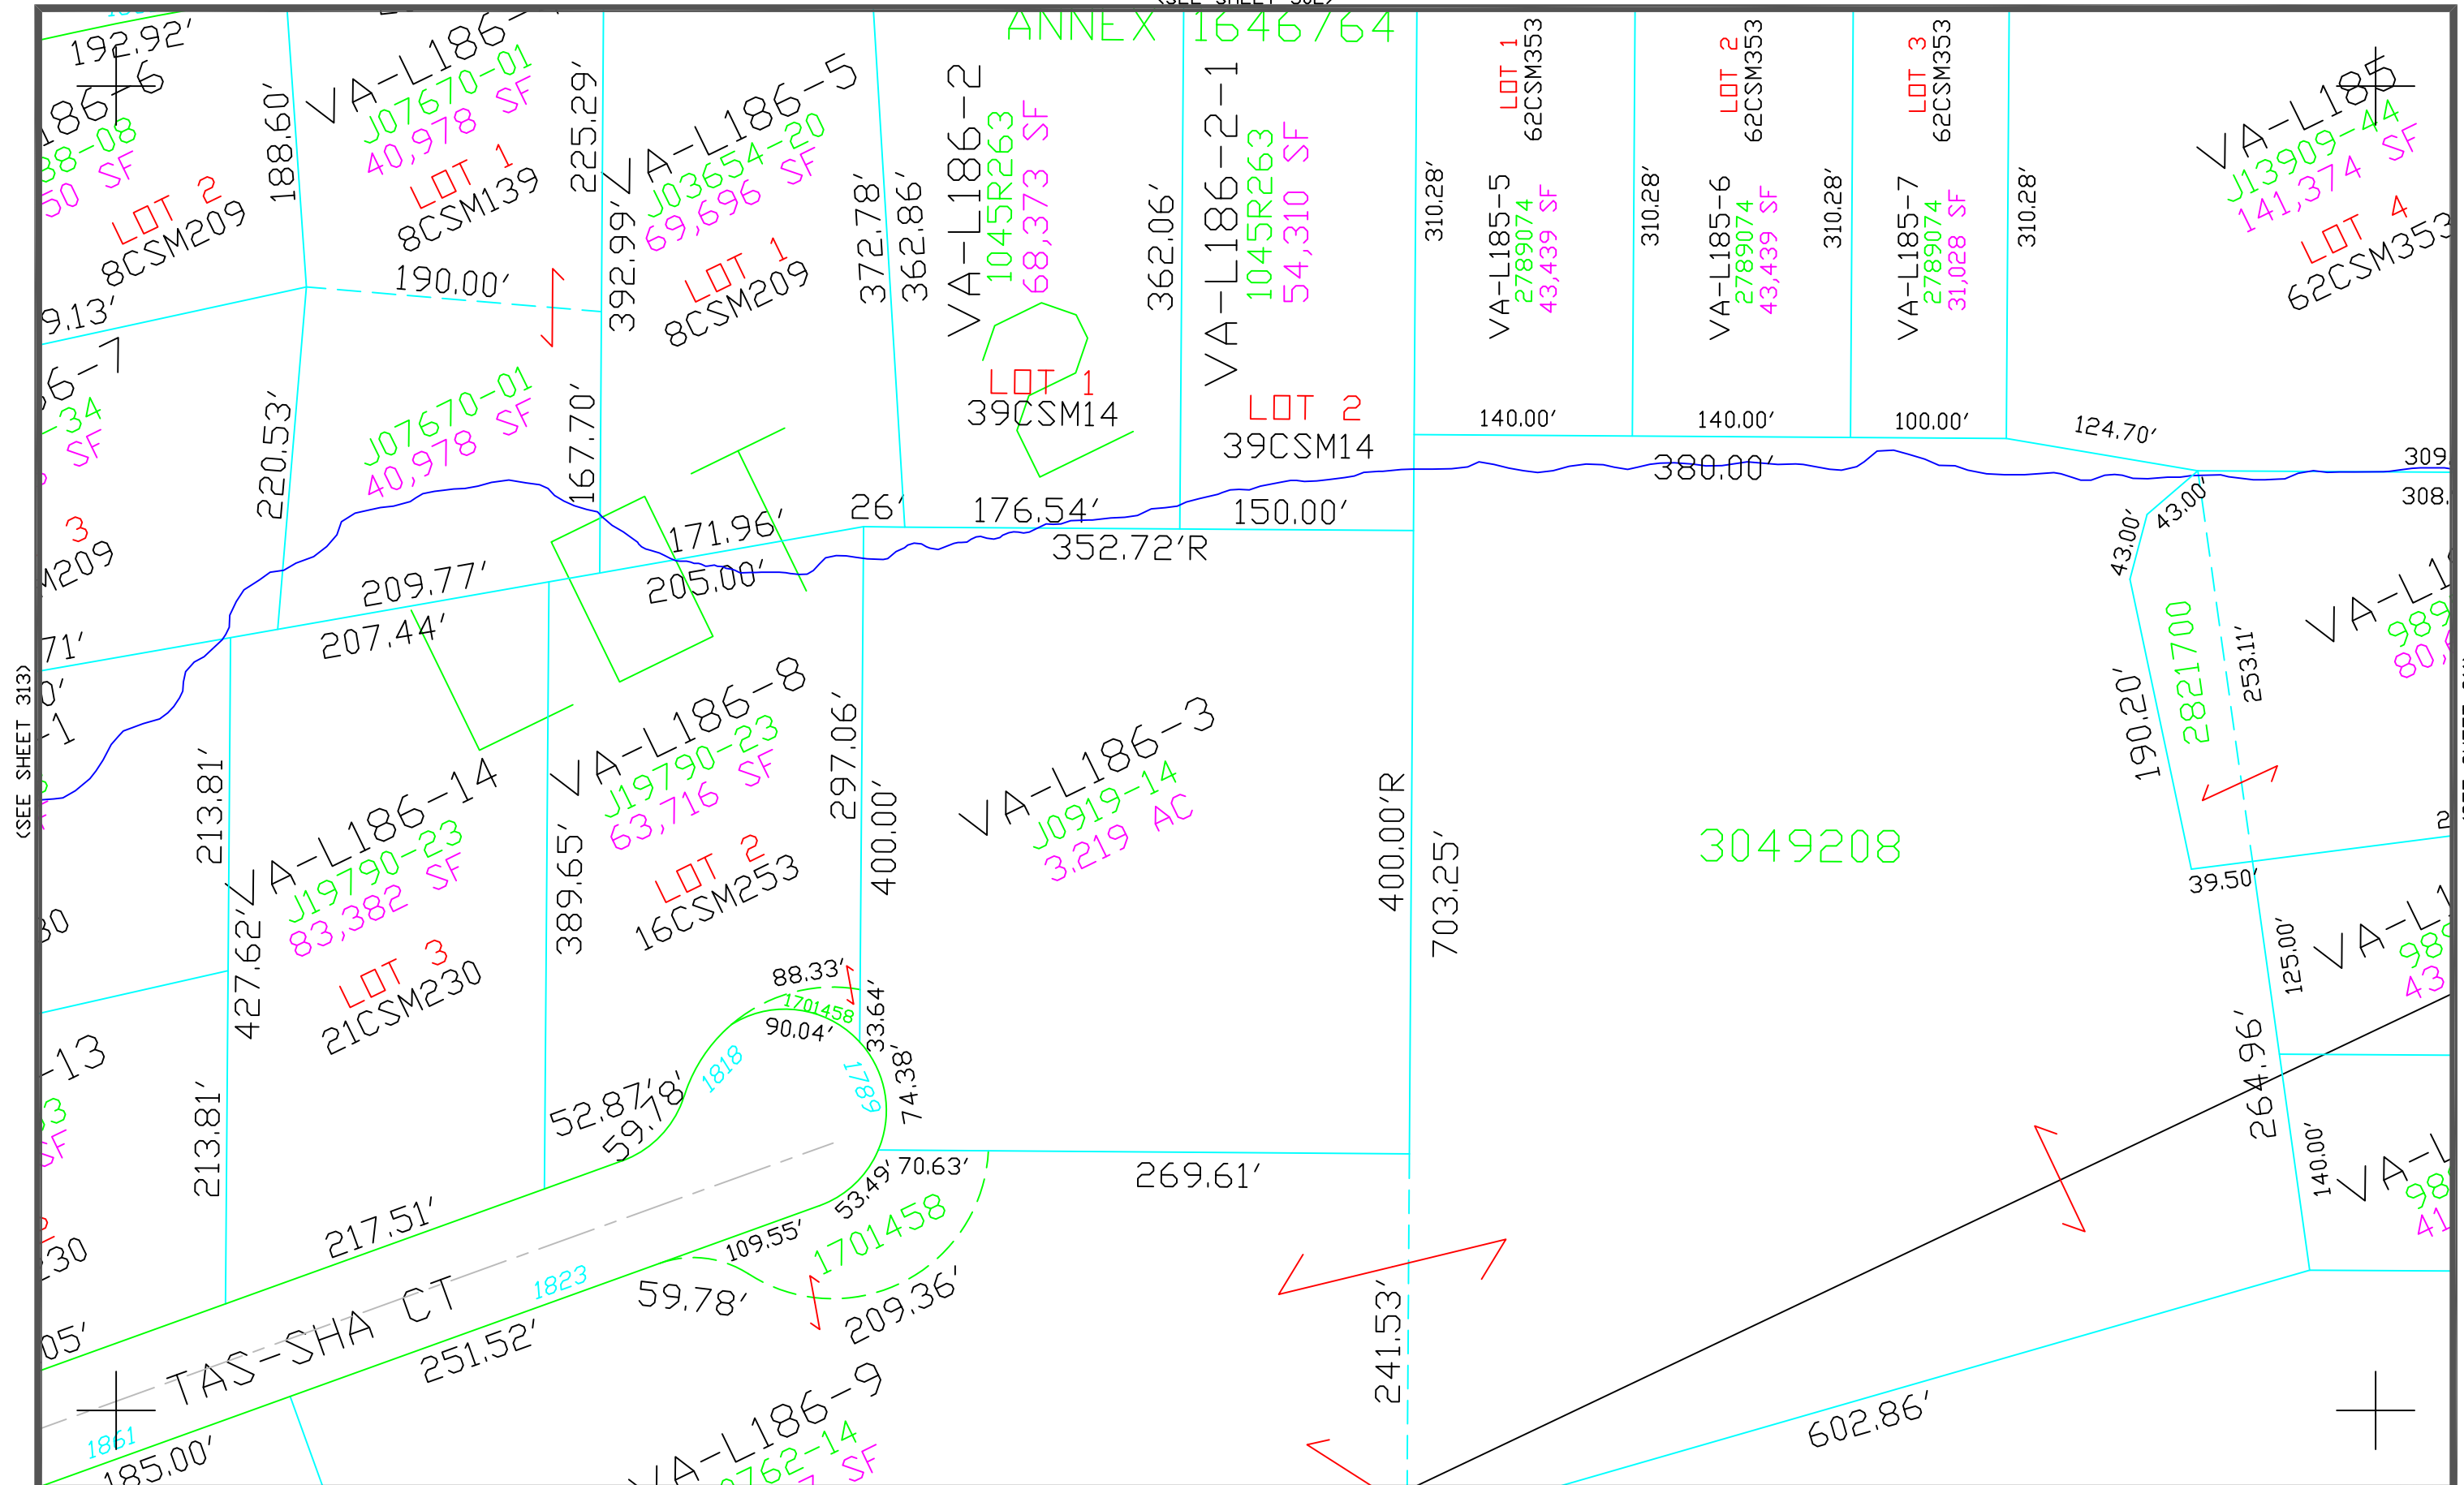

(SEE SHEET 313)

(SEE SHEET 311)

This is a compilation of records and data located in various county offices and is to be used for reference purposes only. The map is controlled by the field measurements between the corners of the Public Land Survey System and the parcels are mapped from available records which may not precisely fit field conditions. Brown County is not responsible for any inaccuracies.



Scale 1" = 100'

(SEE SHEET 322)

© 2023 BROWN COUNTY SURVEY DEPT.
This map was created by the Brown County Survey Department with funding provided by the Village of Ashwaubenon and the Wisconsin Land Information Program.

Village of Ashwaubenon

Brown County Plot Date: 12/28/2023
RPL Office Drafter: T LESLIE

312

(SEE SHEET 312)

Village of Ashwaubenon

313


$$\text{Scale } 1'' = \frac{100'}{100}$$

This map was created by the Brown County Survey Department with funding provided by the Village of Ashwaubenon and the Wisconsin Land Information Program.

Brown County Plot Date: 12/5/07
RPL Office Drafter: T LESLIE

(HOBART 116)

(SEE SHEET 313)

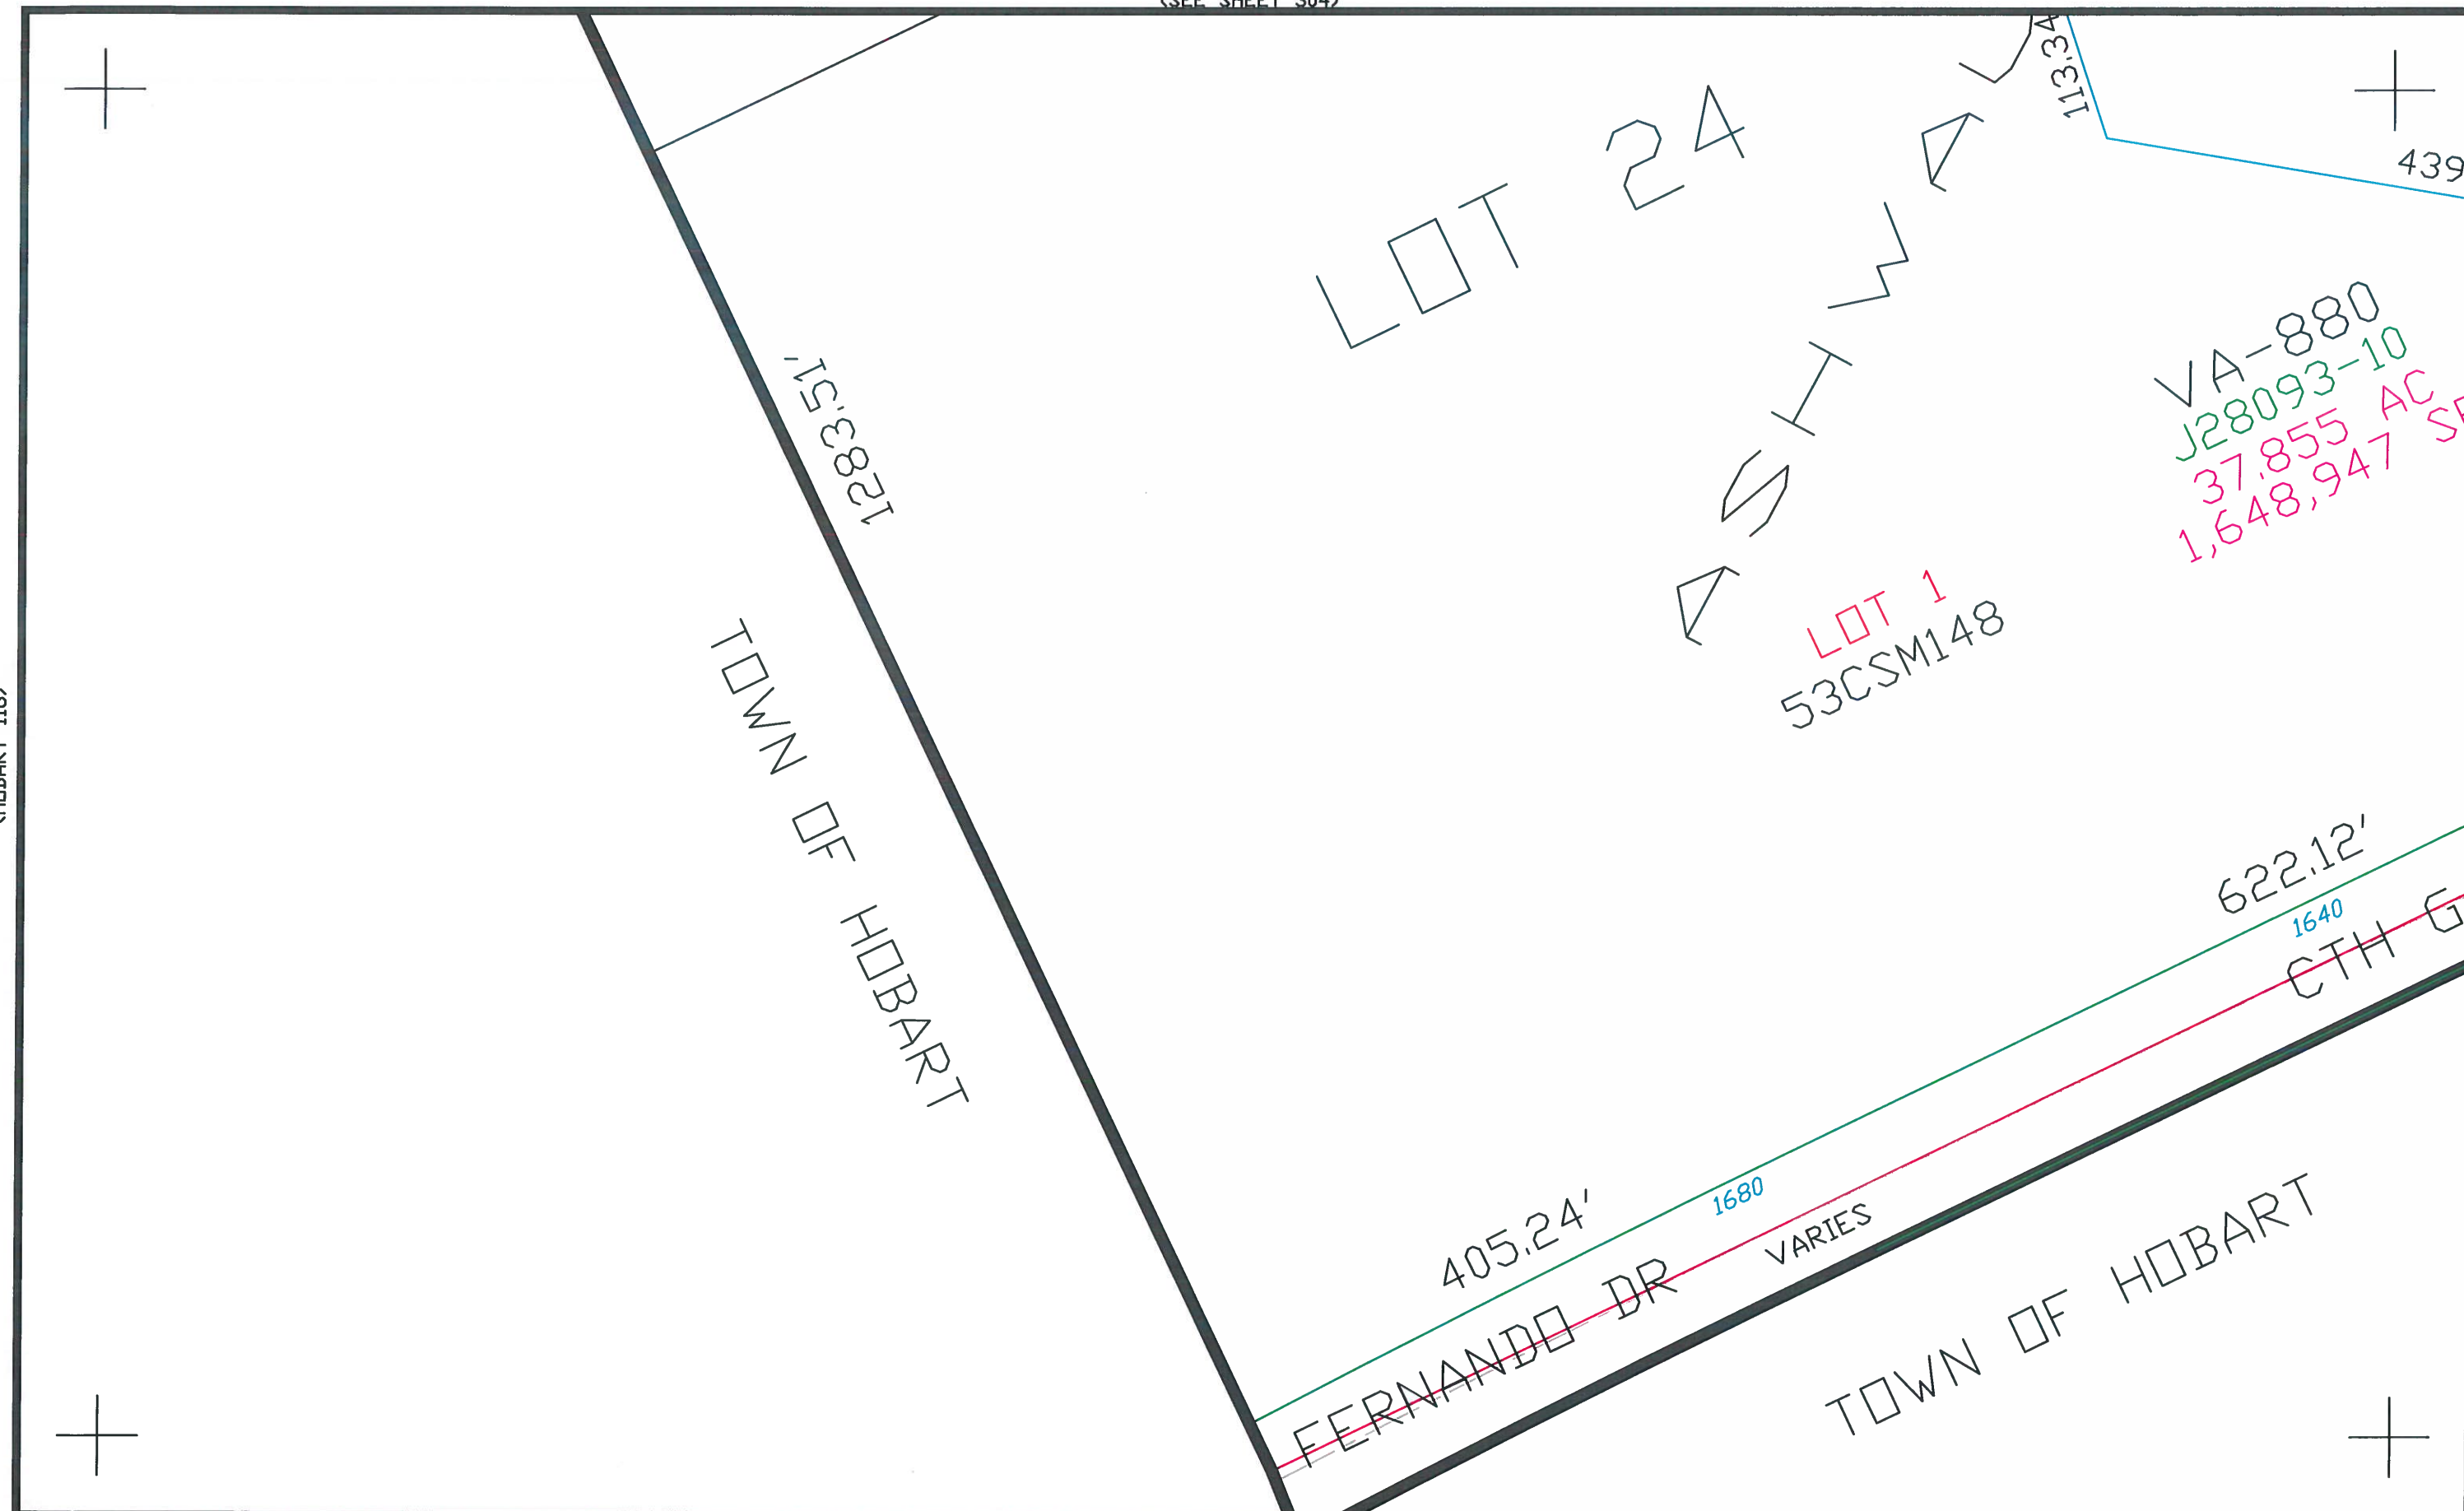

This is a compilation of records and data located in various county offices and is to be used for reference purposes only. The map is controlled by the field measurements between the corners of the Public Land Survey System and the parcels are mapped from available records which may not precisely fit field conditions. Brown County is not responsible for any inaccuracies.

Scale 1" = 100'


(SEE SHEET 324 & HOBART 123)

This map was created by the Brown County Survey Department with funding provided by the Village of Ashwaubenon and the Wisconsin Land Information Program.

Village of Ashwaubenon

Brown County Plot Date: 12/5/07
RPL Office Drafter: T LESLIE

314

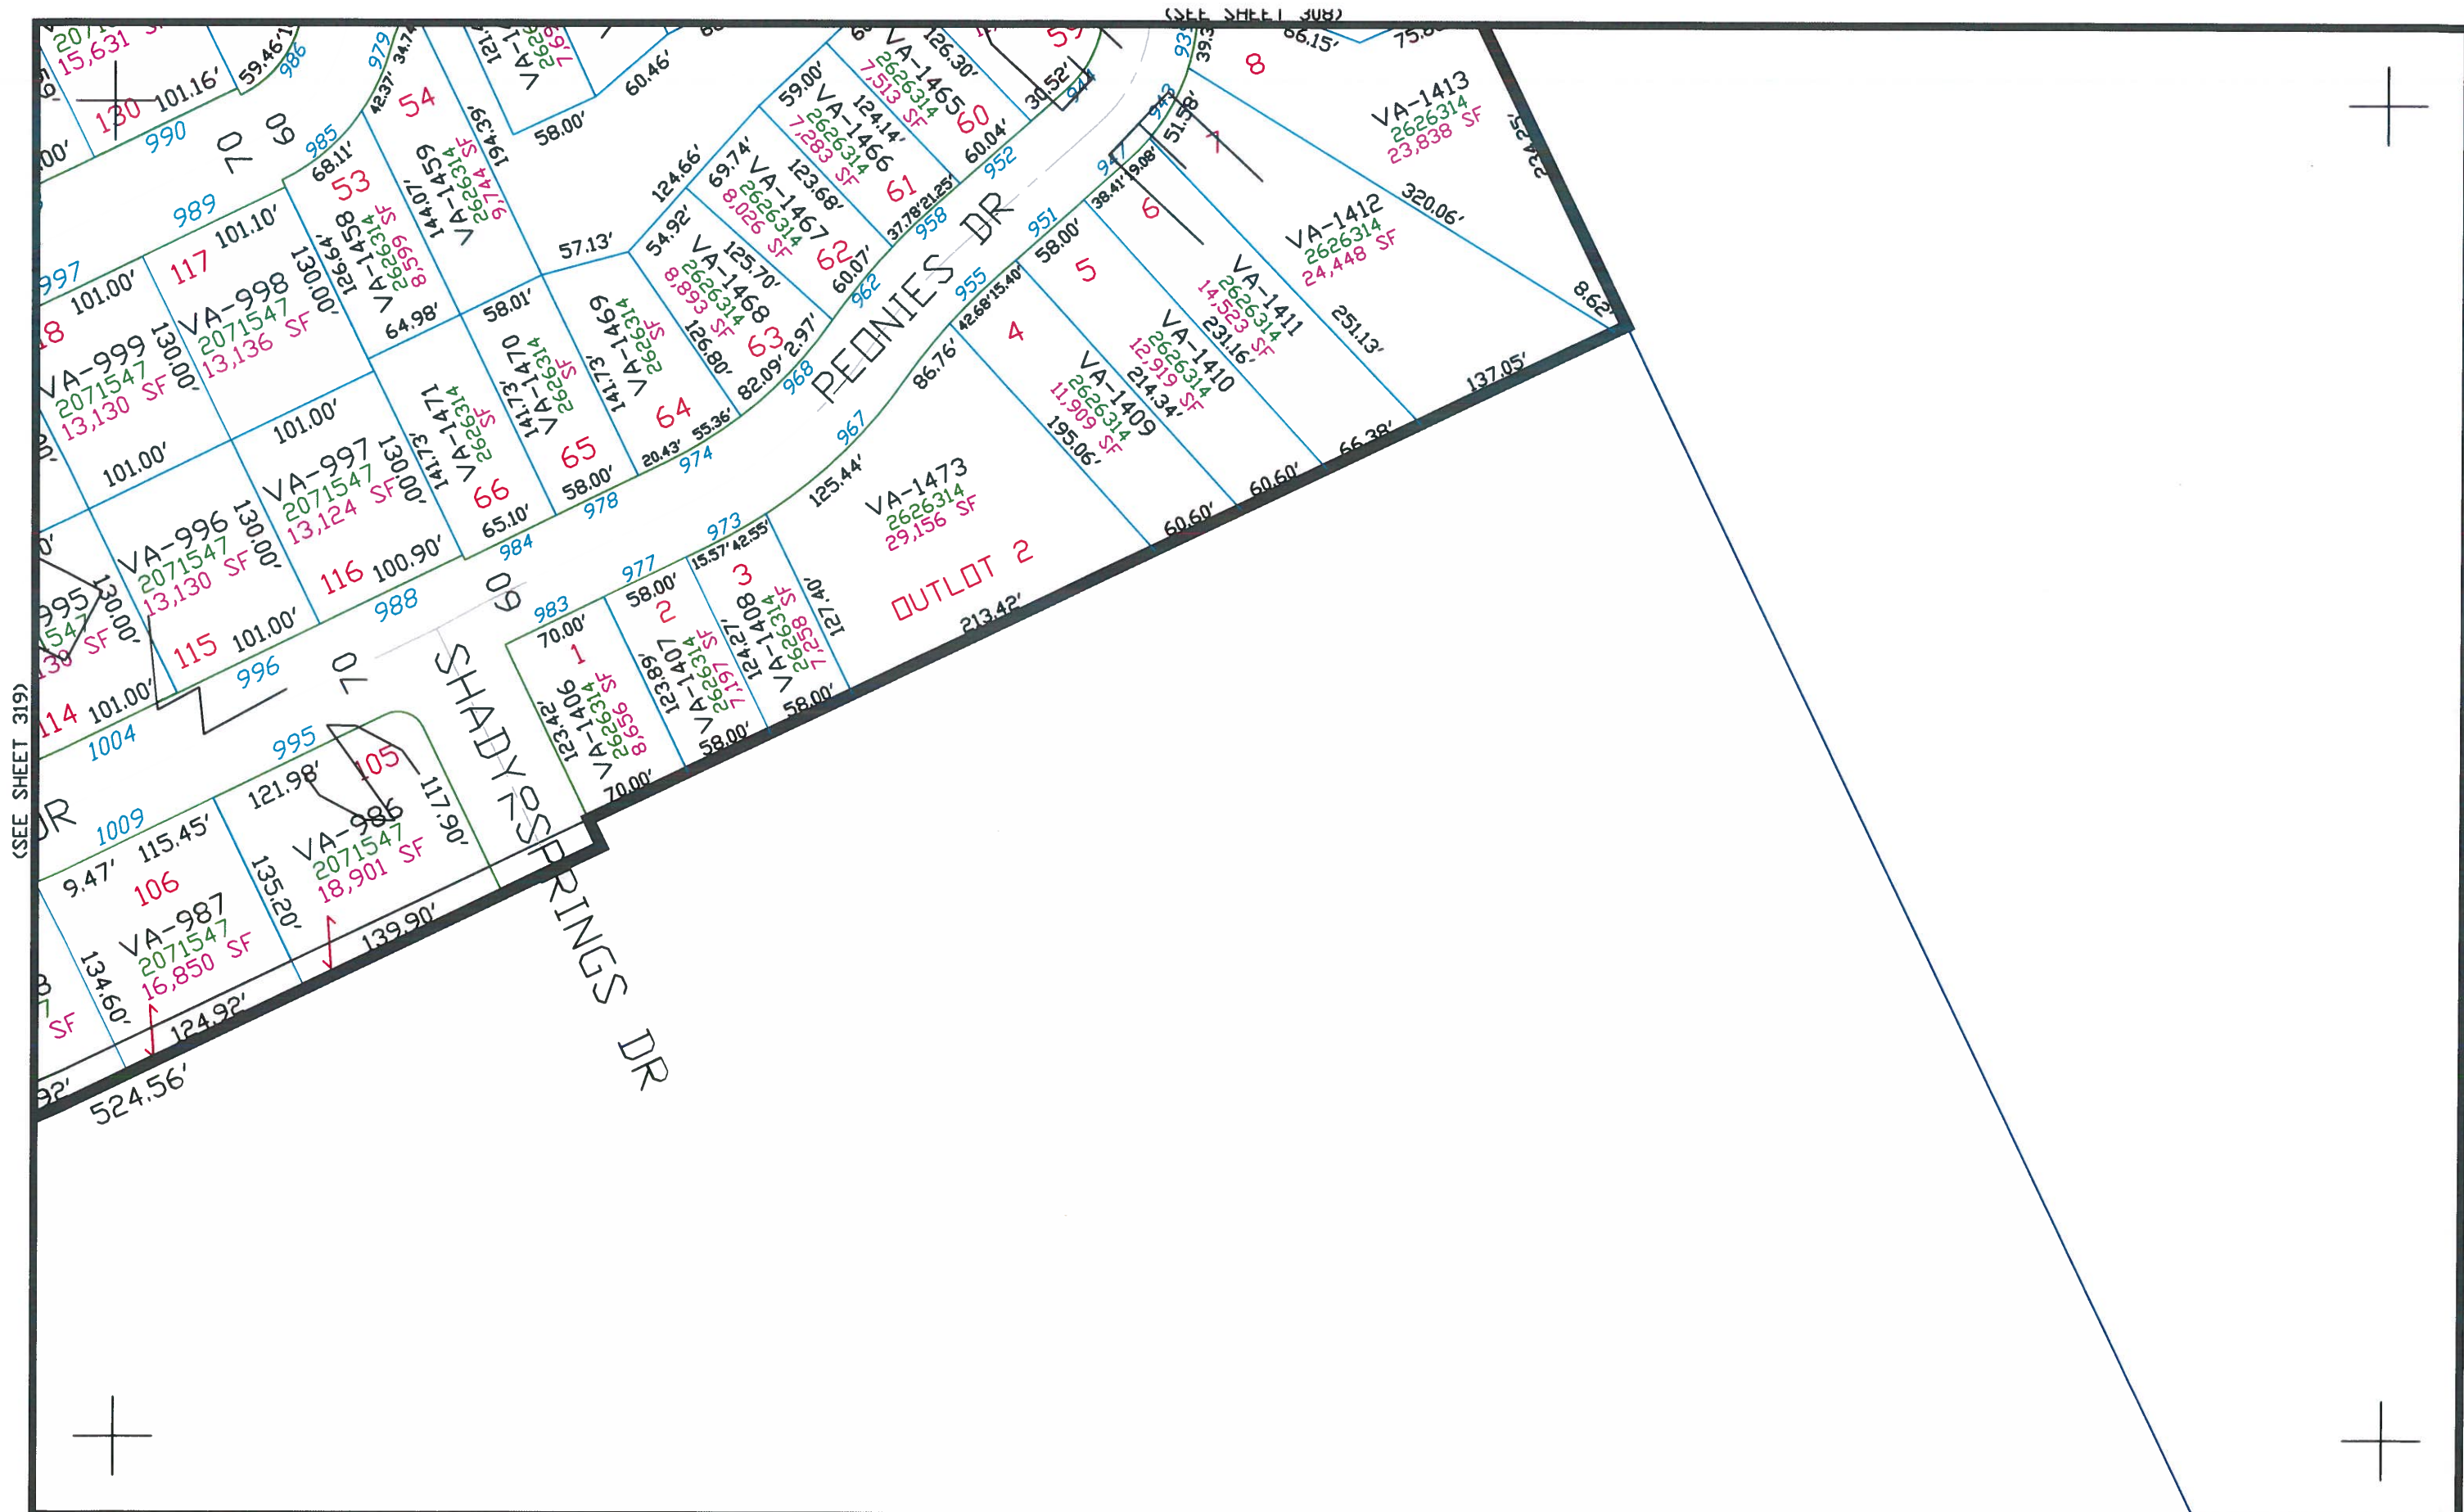

This is a compilation of records and data located in various county offices and is to be used for reference purposes only. The map is controlled by the field measurements between the corners of the Public Land Survey System and the parcels are mapped from available records which may not precisely fit field conditions. Brown County is not responsible for any inaccuracies.

Scale 1" = 100'


(LAWRENCE 11)

This map was created by the Brown County Survey Department with funding provided by the Village of Ashwaubenon and the Wisconsin Land Information Program.

Village of Ashwaubenon

Brown County Plot Date: 10/2/2013
RPL Office Drafter: T LESLIE

318

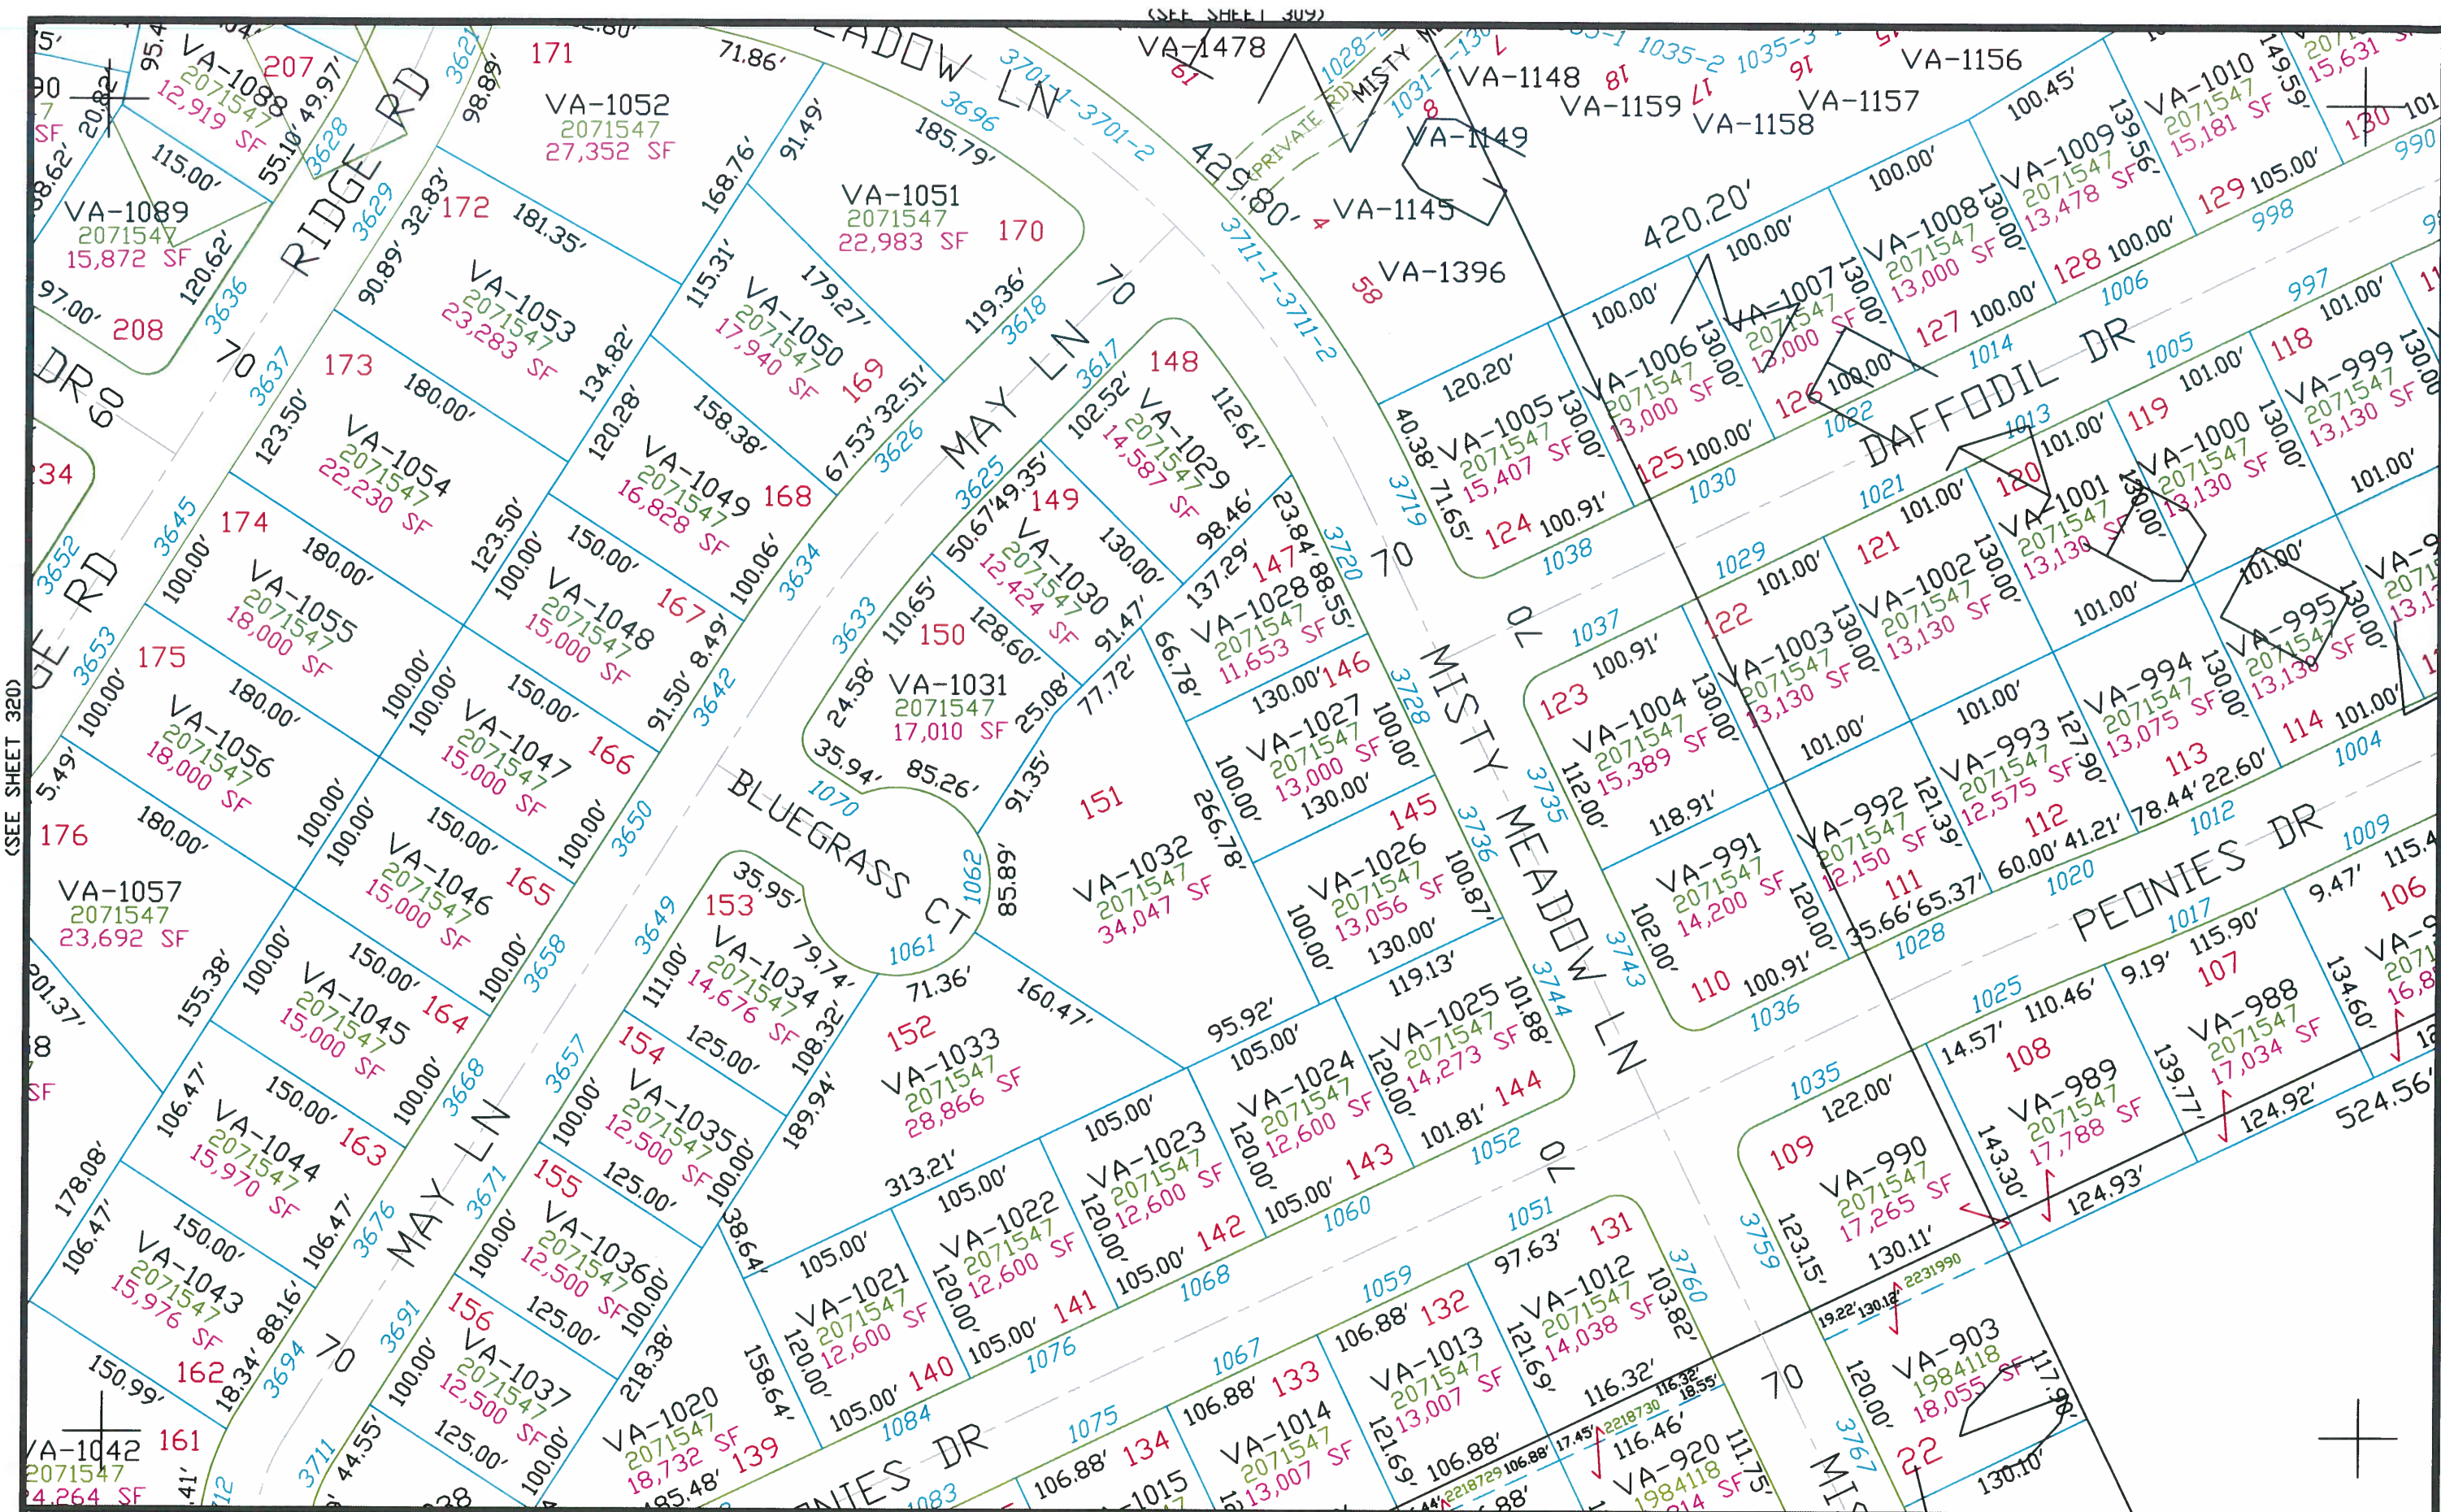

(SEE SHEET 320)

(SEE SHEET 318)


This is a compilation of records and data located in various county offices and is to be used for reference purposes only. The map is controlled by the field measurements between the corners of the Public Land Survey System and the parcels are mapped from available records which may not precisely fit field conditions. Brown County is not responsible for any inaccuracies.

Scale 1" = 100'

(SEE SHEET 329 & LAWRENCE 11)

© 2014 BROWN COUNTY SURVEY DEPT.
This map was created by the Brown County Survey Department with funding provided by the Village of Ashwaubenon and the Wisconsin Land Information Program.

Village of Ashwaubenon 319
Brown County Plot Date: 12/17/2014
RPL Office Drafter: D PHELPS

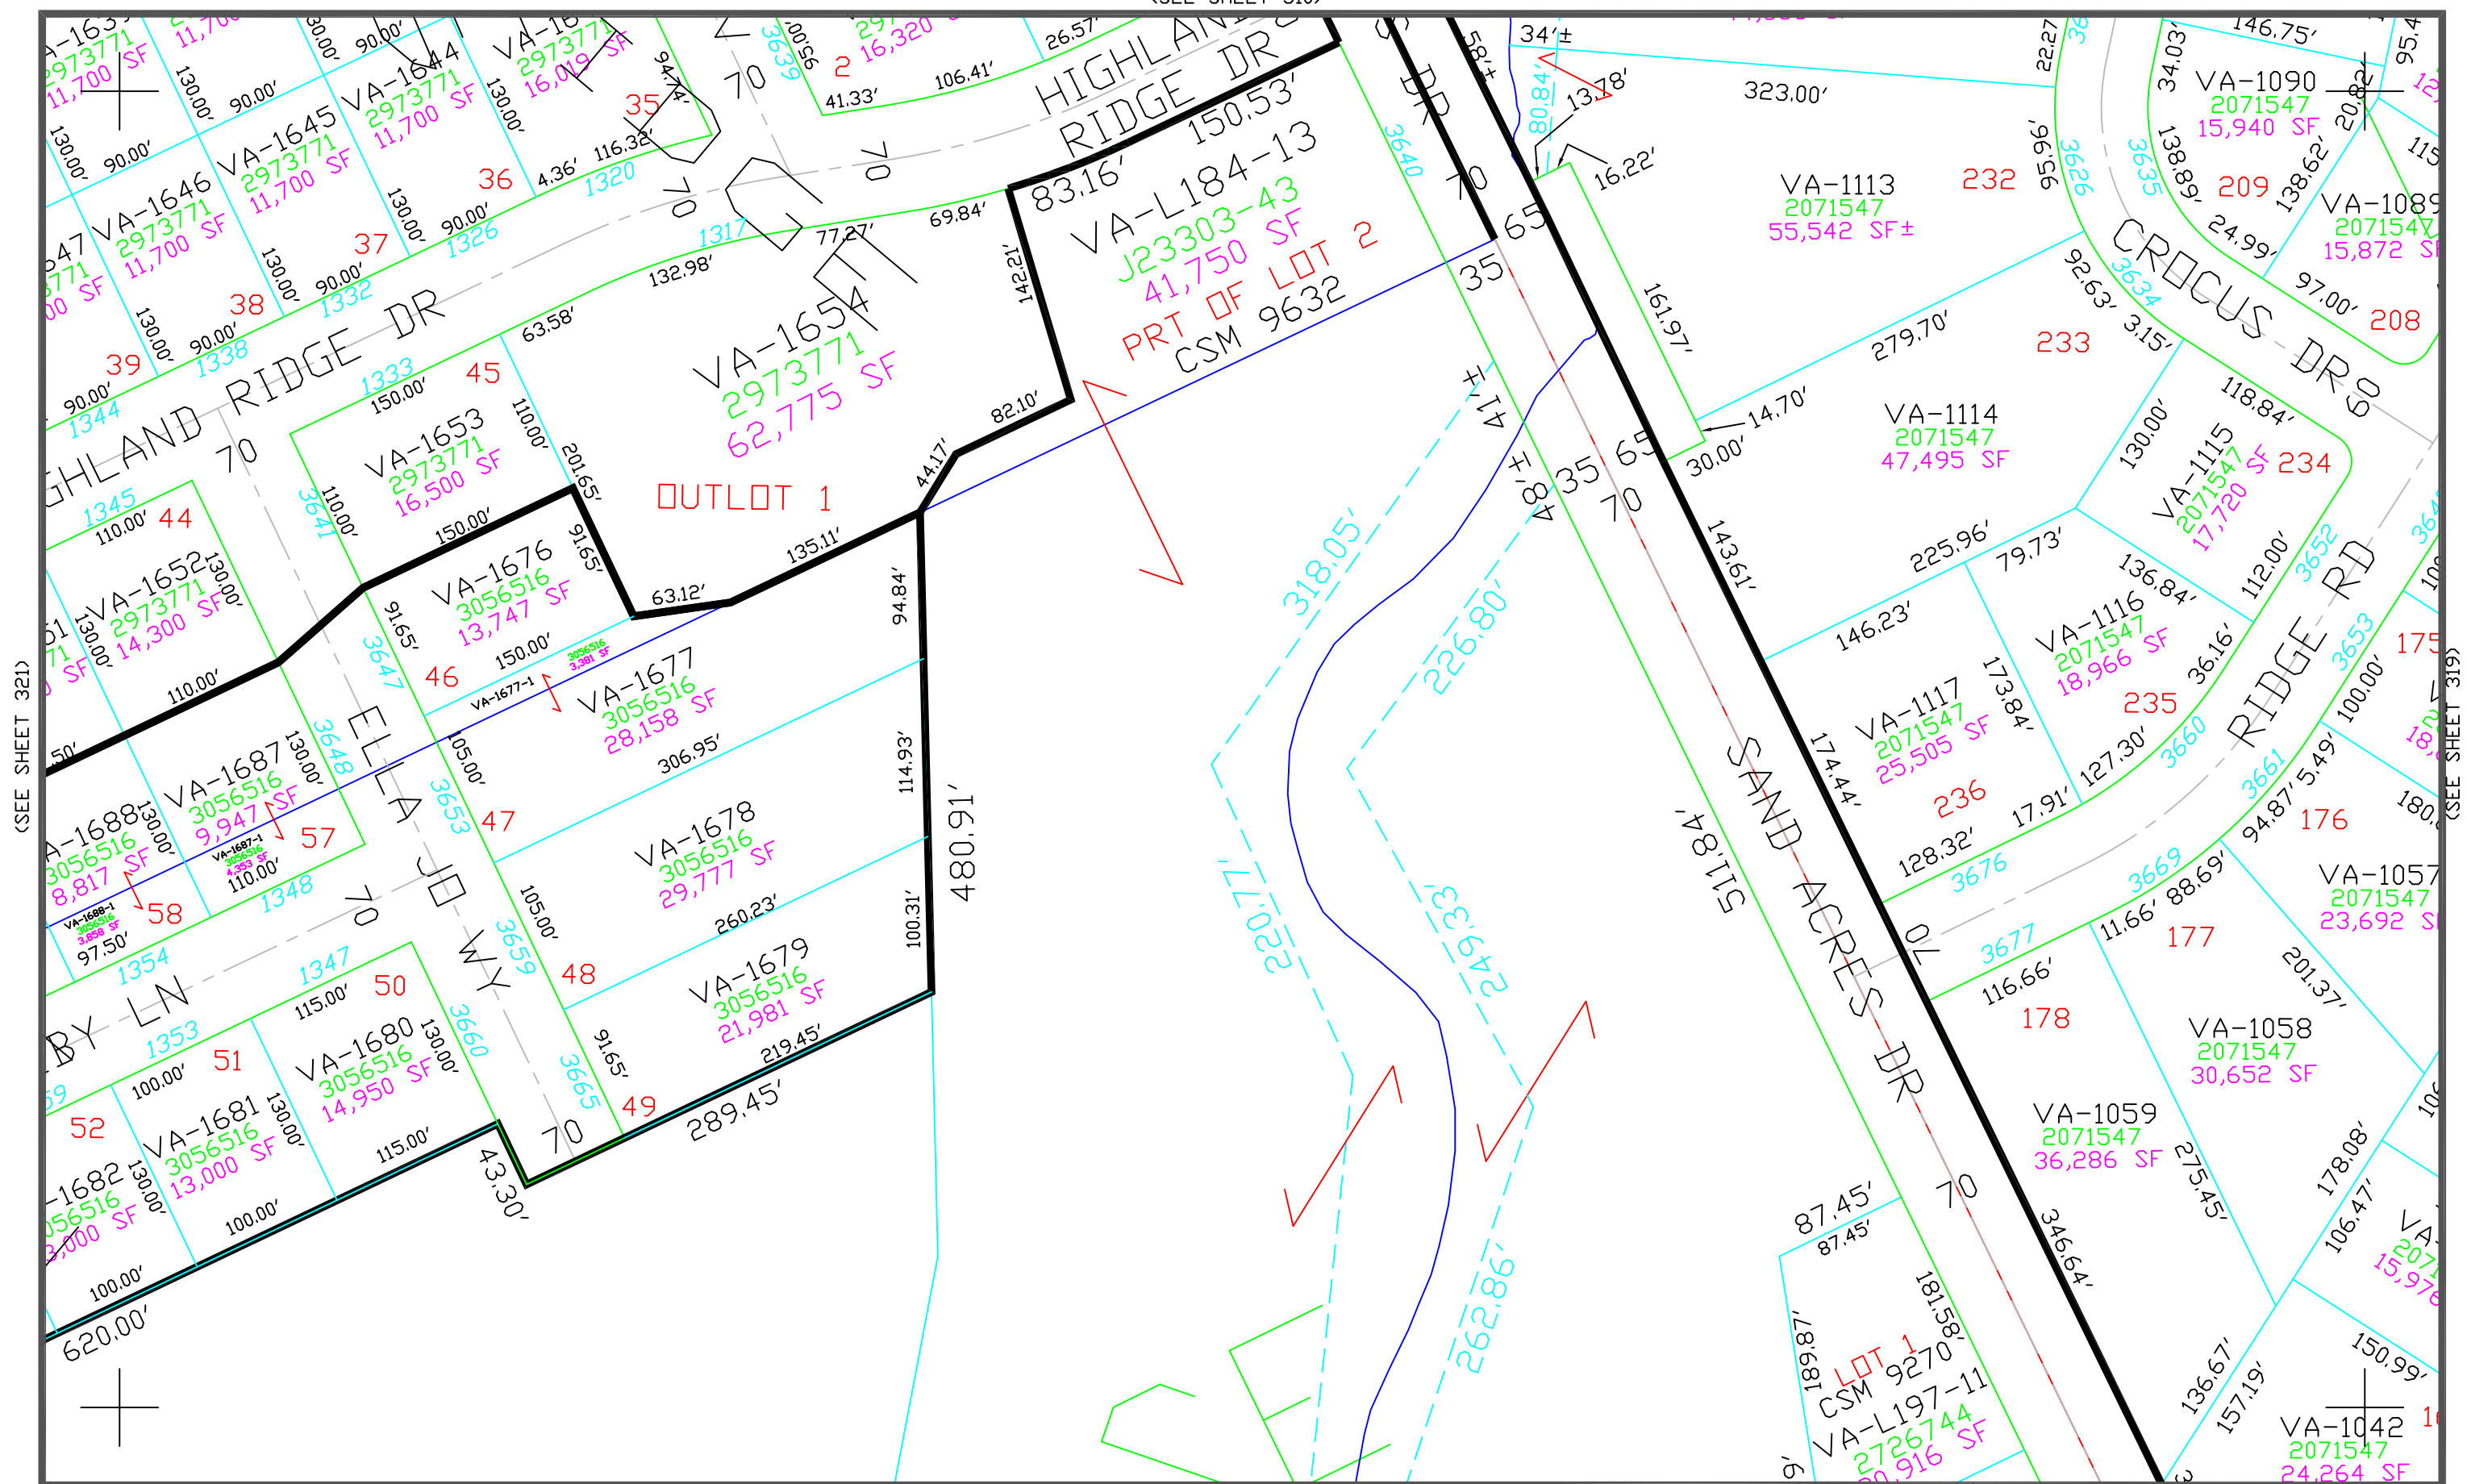

This is a compilation of records and data located in various county offices and is to be used for reference purposes only. The map is controlled by the field measurements between the corners of the Public Land Survey System and the parcels are mapped from available records which may not precisely fit field conditions. Brown County is not responsible for any inaccuracies.


$$\text{Scale } 1'' = 100'$$

© 2024 BROWN COUNTY SURVEY DEPT.

This map was created by the Brown County Survey Department with funding provided by the Village of Ashwaubenon and the Wisconsin Land Information Program.

Village of Ashwaubenon 320
Brown County Plot Date: 5/15/2024

Brown County Plot Date: 7/17/2024
RPL Office Drafter: T LESLIE

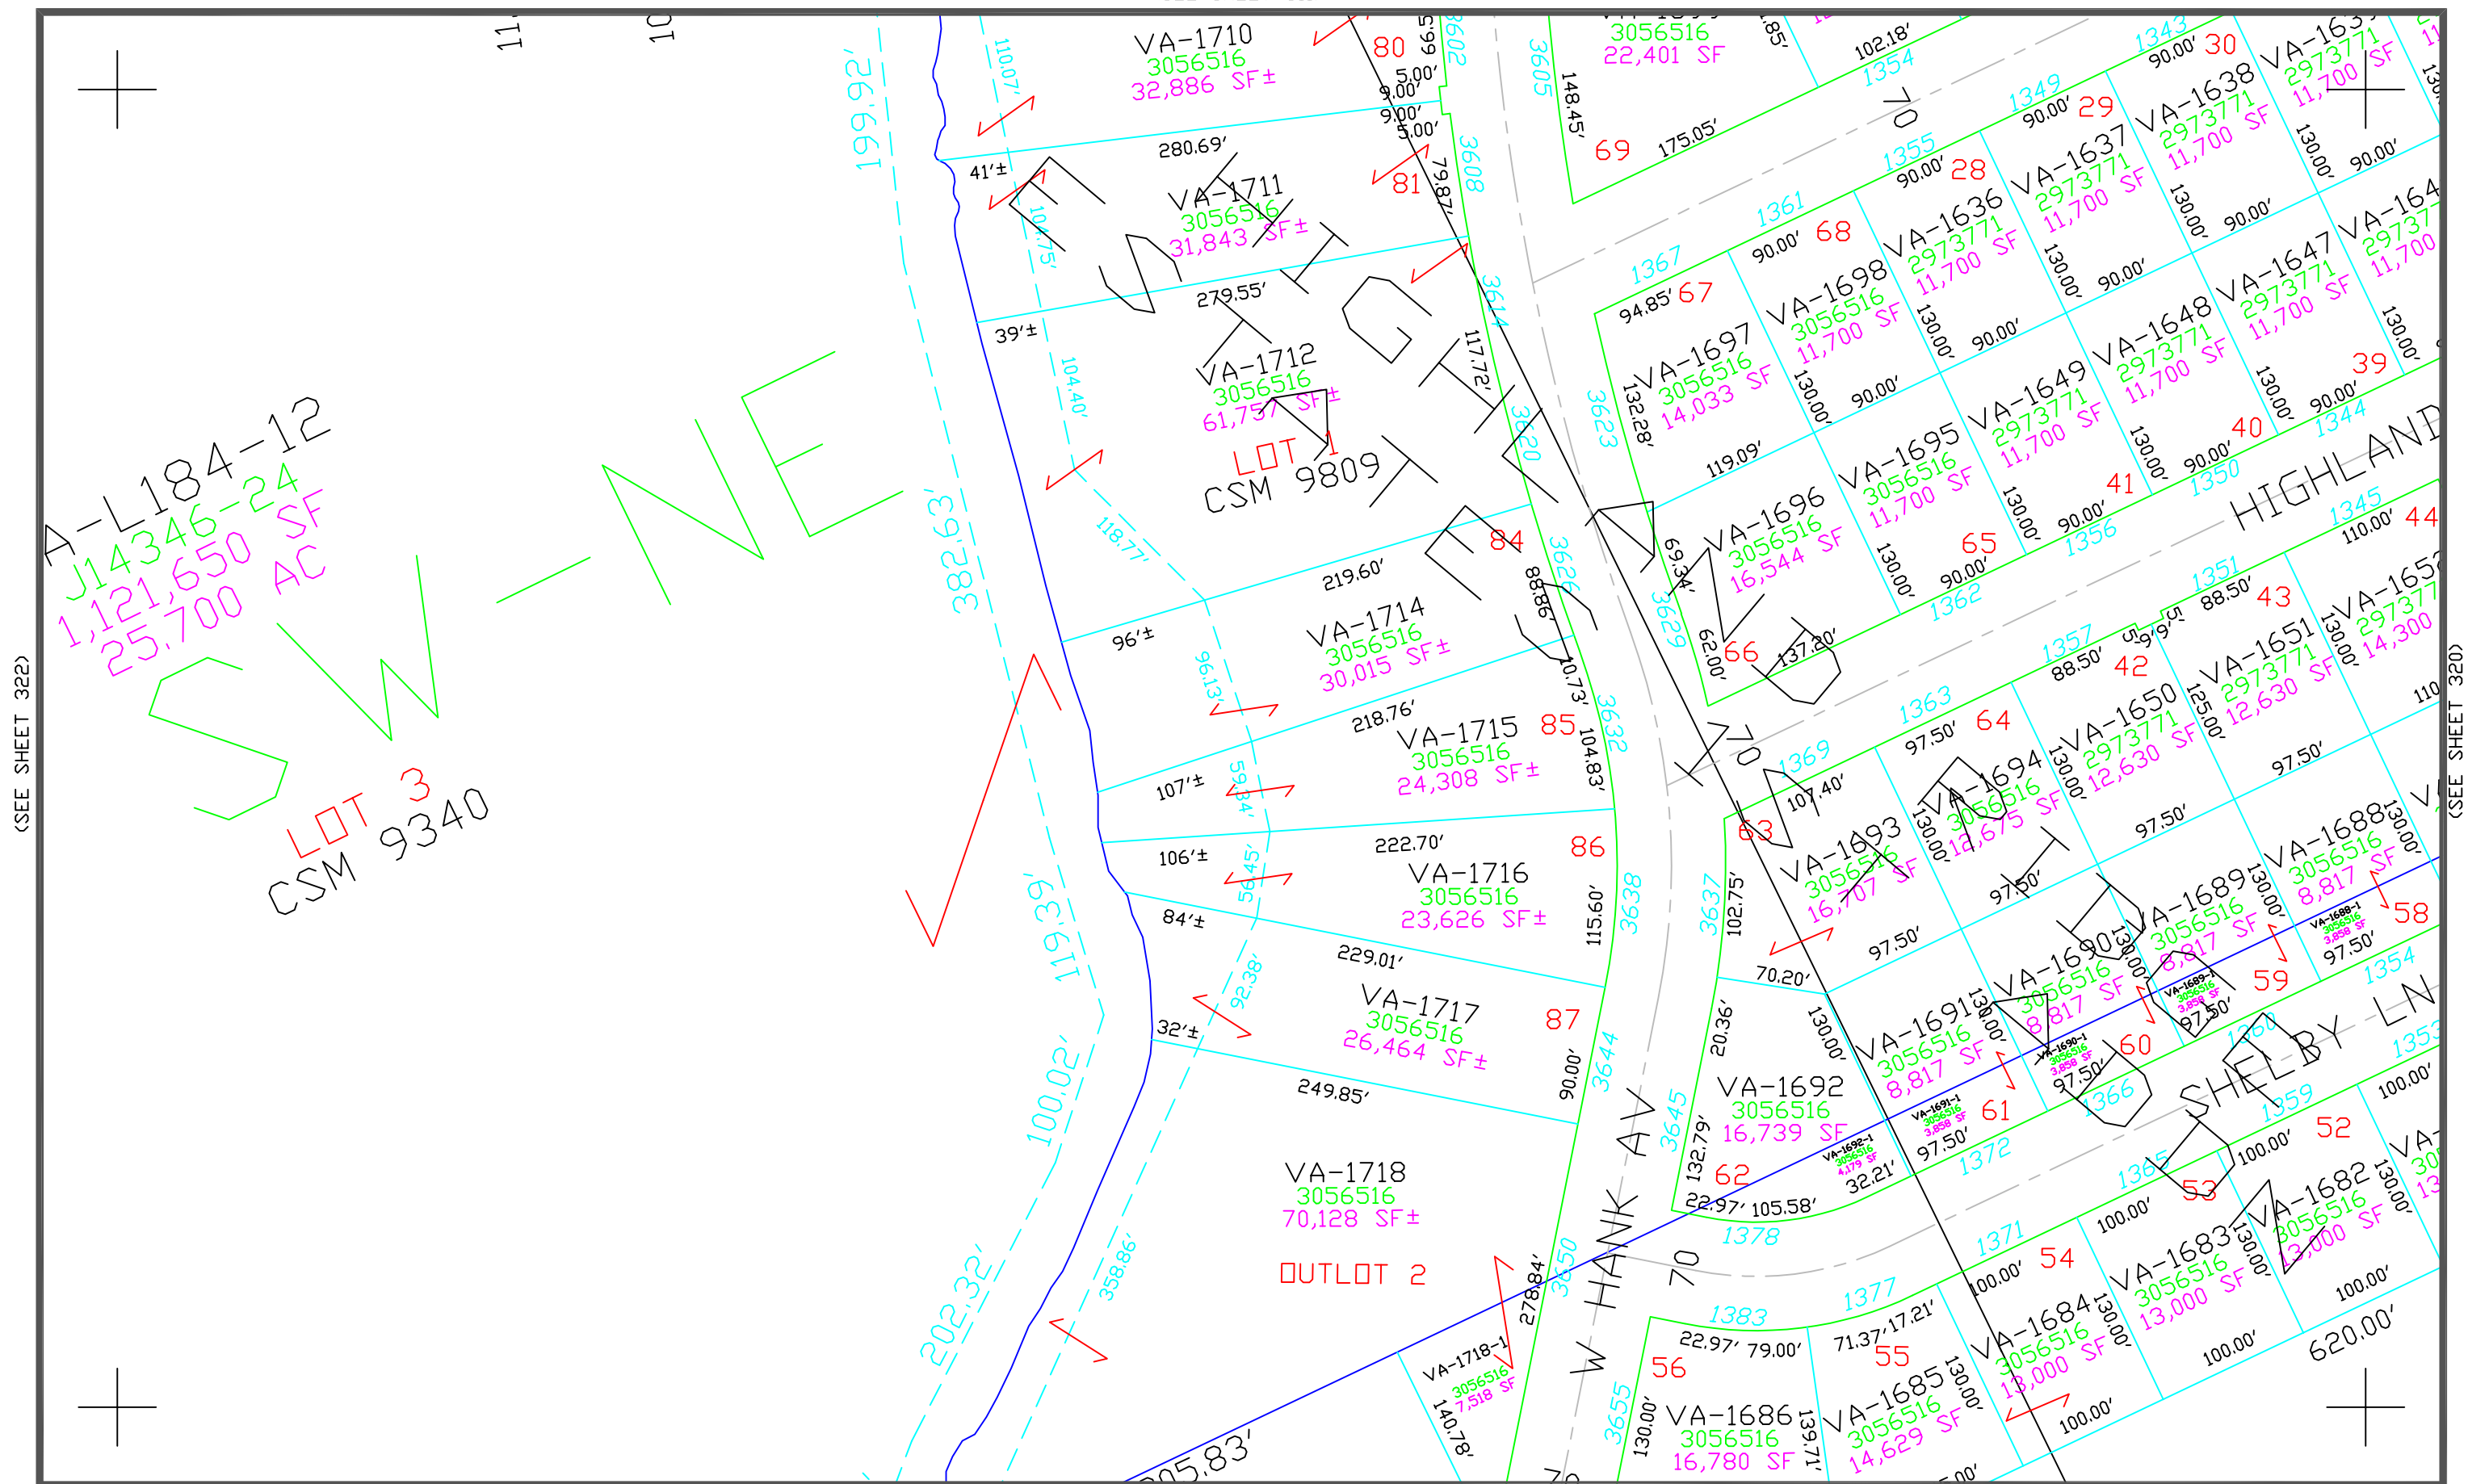

(SEE SHEET 322)

(SEE SHEET 320)

(SEE SHEET 331)

This is a compilation of records and data located in various county offices and is to be used for reference purposes only. The map is controlled by the field measurements between the corners of the Public Land Survey System and the parcels are mapped from available records which may not precisely fit field conditions. Brown County is not responsible for any inaccuracies.



Scale 1" = 100'

© 2024 BROWN COUNTY SURVEY DEPT.


This map was created by the Brown County Survey Department with funding provided by the Village of Ashwaubenon and the Wisconsin Land Information Program.

Village of Ashwaubenon

Brown County Plot Date: 10/23/2024
RPL Office Drafter: C MILLER

321

<SEE SHEET 312>

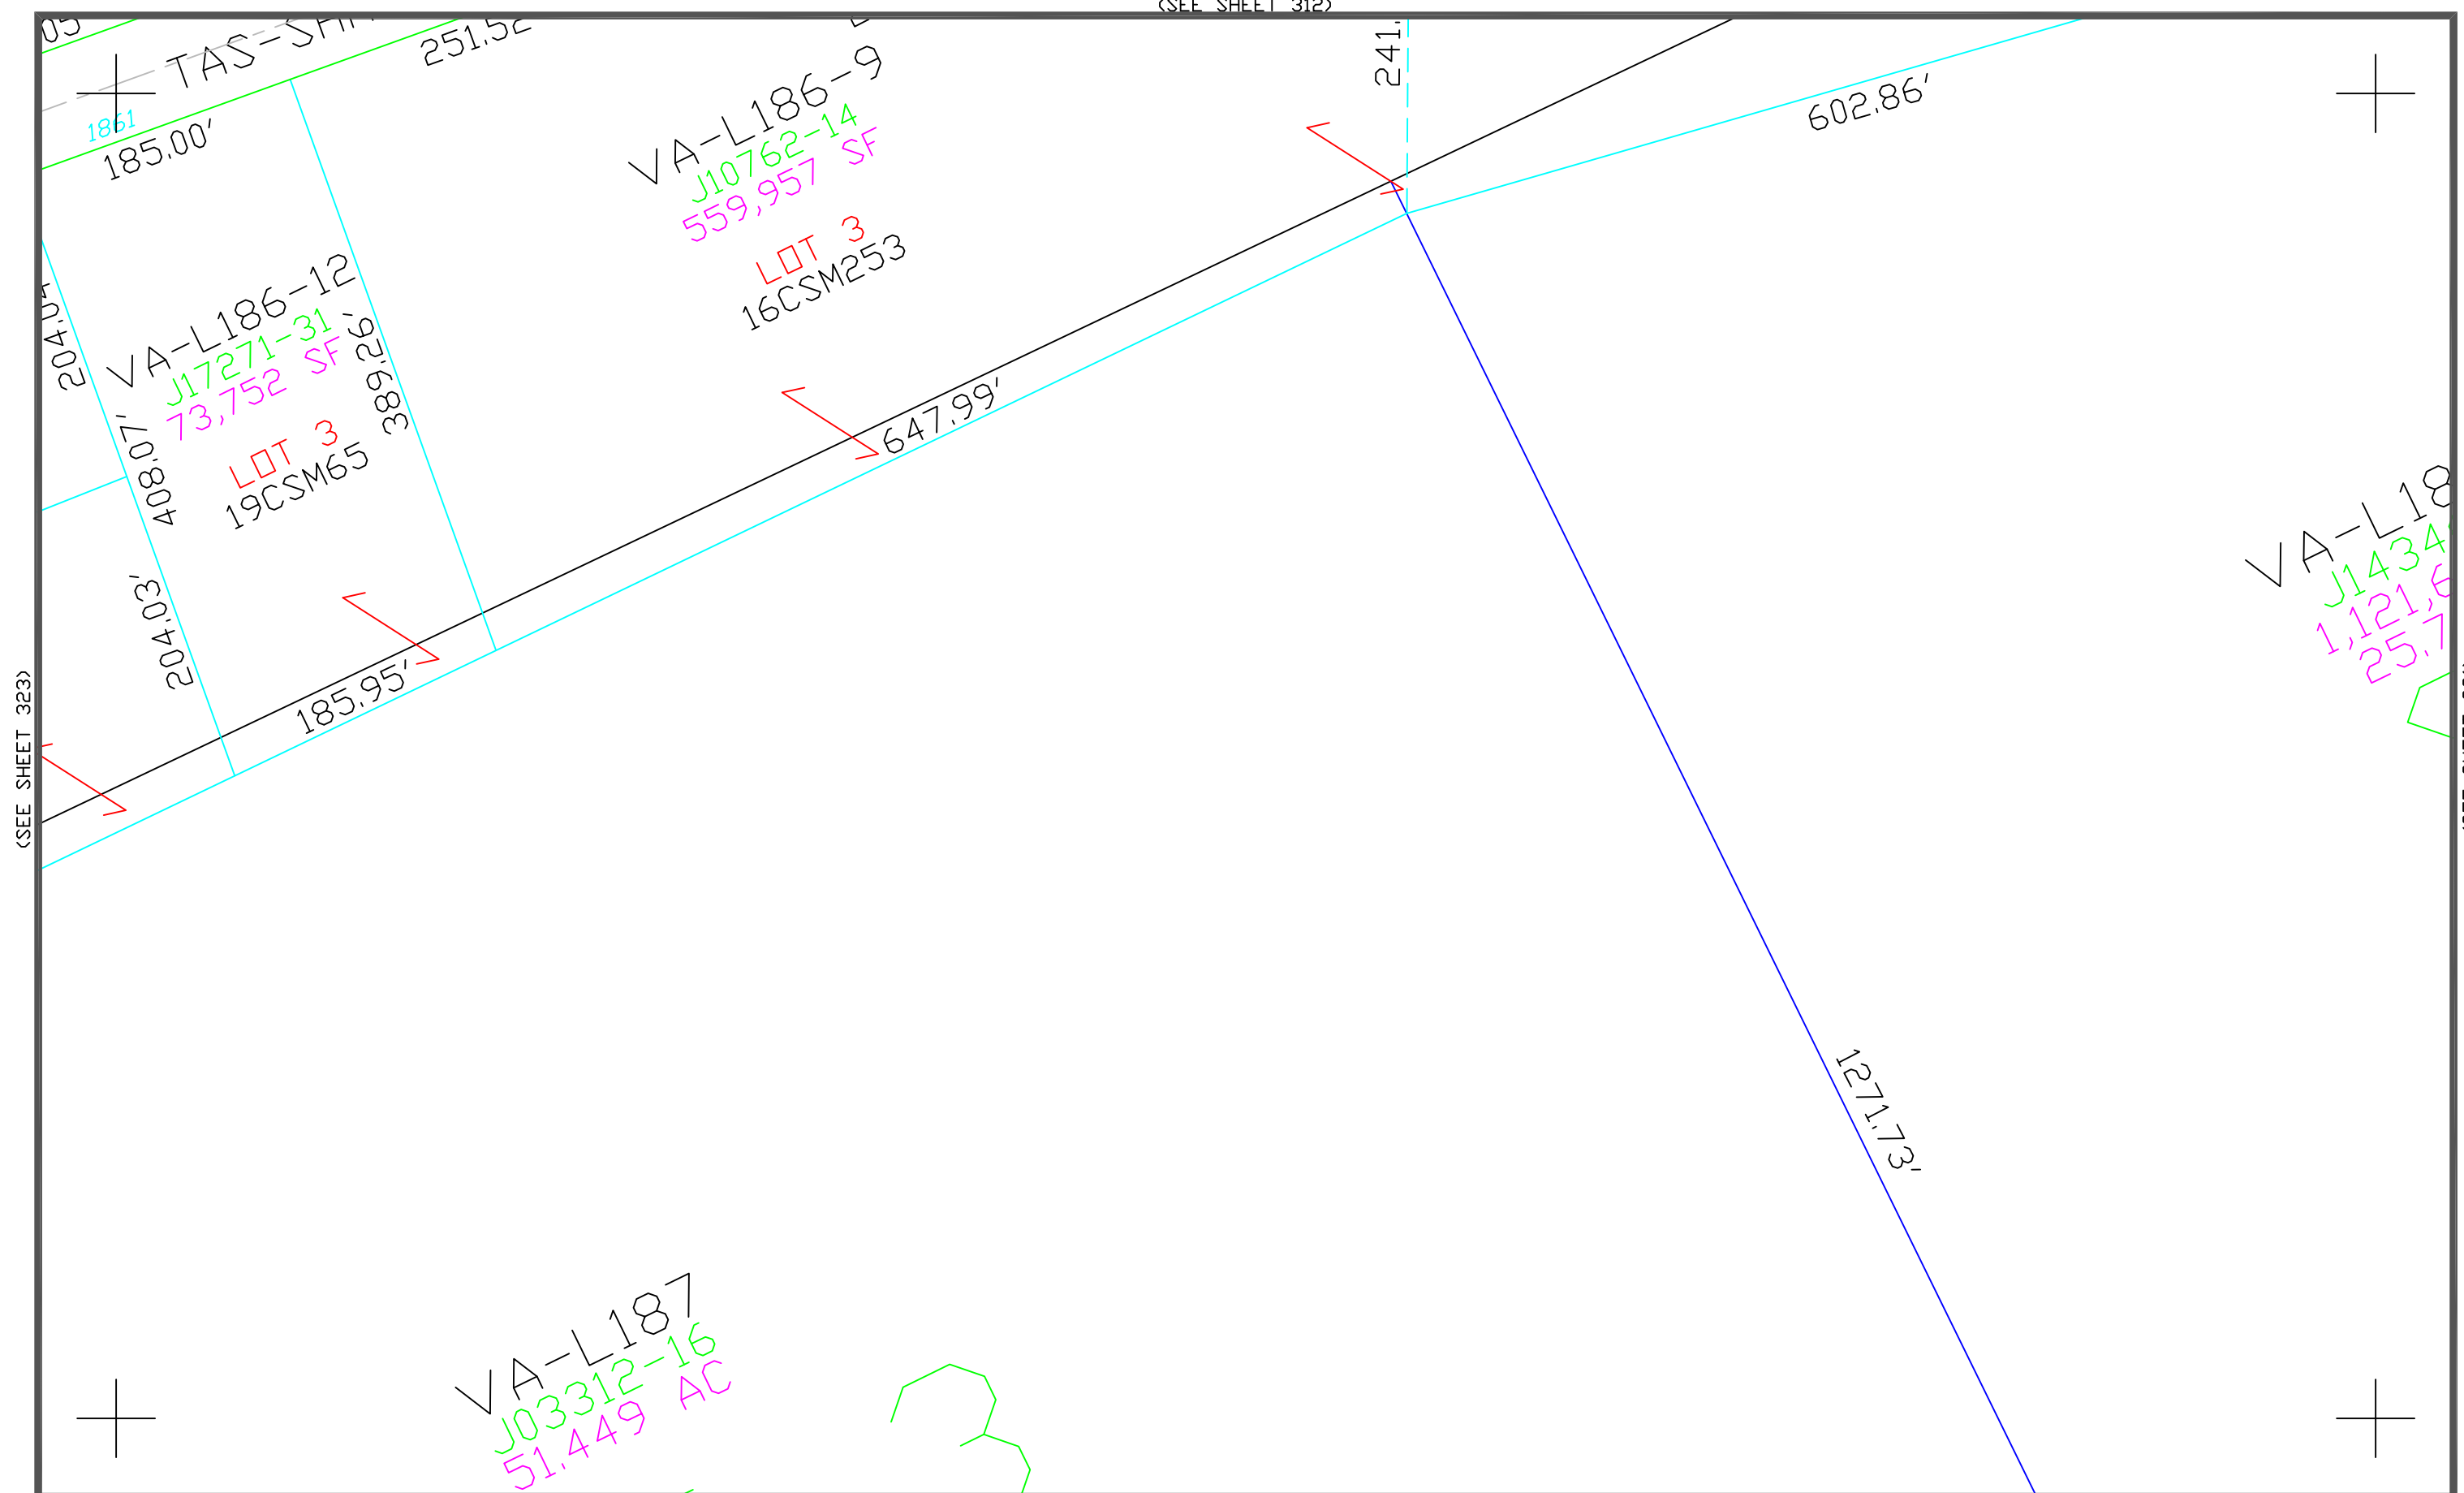

<SEE SHEET 323>

<SEE SHEET 321>

This is a compilation of records and data located in various county offices and is to be used for reference purposes only. The map is controlled by the field measurements between the corners of the Public Land Survey System and the parcels are mapped from available records which may not precisely fit field conditions. Brown County is not responsible for any inaccuracies.



Scale 1" = 100'

<SEE SHEET 332>

© 2023 BROWN COUNTY SURVEY DEPT.

This map was created by the Brown County Survey Department with funding provided by the Village of Ashwaubenon and the Wisconsin Land Information Program.

Village of Ashwaubenon


Brown County Plot Date: 12/28/2023
RPL Office Drafter: T LESLIE

322

66
JCF

(SEE SHEET 324 & HOBART 123)

NOTE TOWN-VILLAGE LINE IS ALONG R
CTH EB PACKERLAND DR

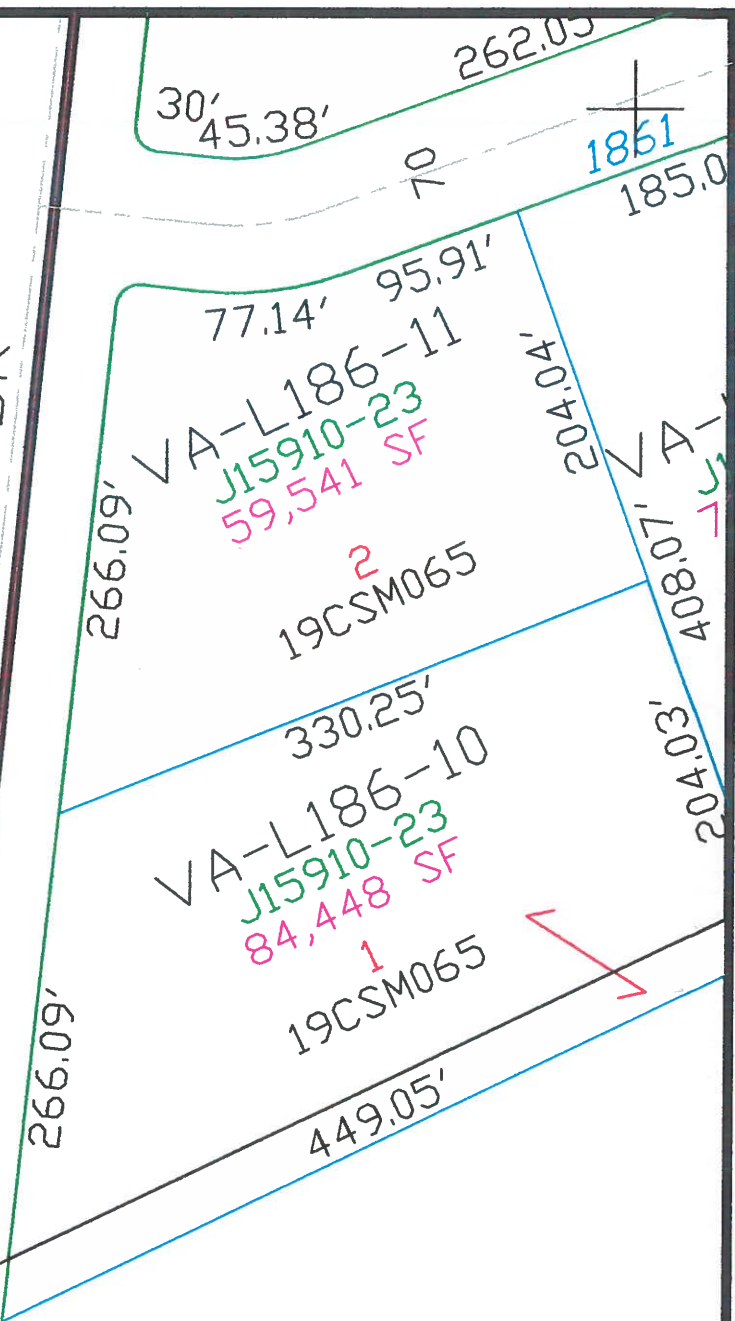

(SEE SHEET 322)

This is a compilation of records and data located in various county offices and is to be used for reference purposes only. The map is controlled by the field measurements between the corners of the Public Land Survey System and the parcels are mapped from available records which may not precisely fit field conditions. Brown County is not responsible for any inaccuracies.



(SEE SHEET 333)

Scale 1" = 100'

Village of Ashwaubenon

323

This map was created by the Brown County Survey Department with funding provided by the Village of Ashwaubenon and the Wisconsin Land Information Program.
© 1998 Brown County Survey Department, Green Bay, WI 54305

Brown County Plot Date: 11-01-98
RPL Office Drafter: J C Funderburg

(SEE SHEET 314)

684R395 CTH G
FERNANDO DR

66 JCF

(HOBART 123)

(SEE SHEET 323)

This is a compilation of records and data located in various county offices and is to be used for reference purposes only. The map is controlled by the field measurements between the corners of the Public Land Survey System and the parcels are mapped from available records which may not precisely fit field conditions. Brown County is not responsible for any inaccuracies.



(SEE SHEET 334)

Scale 1" = 100'

This map was created by the Brown County Survey Department with funding provided by the Village of Ashwaubenon and the Wisconsin Land Information Program.
© 1998 Brown County Survey Department, Green Bay, WI 54305

Village of Ashwaubenon

324

Brown County Plot Date: 11-01-98
RPL Office Drafter: J C Funderburg

(SEE SHEET 329)

(LAWRENCE 11)

This is a compilation of records and data located in various county offices and is to be used for reference purposes only. The map is controlled by the field measurements between the corners of the Public Land Survey System and the parcels are mapped from available records which may not precisely fit field conditions. Brown County is not responsible for any inaccuracies.

Scale 1" = 100'

(LAWRENCE 9, 10)

This map was created by the Brown County Survey Department with funding provided by the Village of Ashwaubenon and the Wisconsin Land Information Program.

Village of Ashwaubenon

Brown County Plot Date: 1/16/06
RPL Office Drafter: T LESLIE

328




This is a compilation of records and data located in various county offices and is to be used for reference purposes only. The map is controlled by the field measurements between the corners of the Public Land Survey System and the parcels are mapped from available records which may not precisely fit field conditions. Brown County is not responsible for any inaccuracies.

Scale 1" = 100'

This map was created by the Brown County Survey Department with funding provided by the Village of Ashwaubenon and the Wisconsin Land Information Program.

Village of Ashwaubenon
Brown County Plot Date: 1/3/11
RPL Office Drafter: T LESLIE

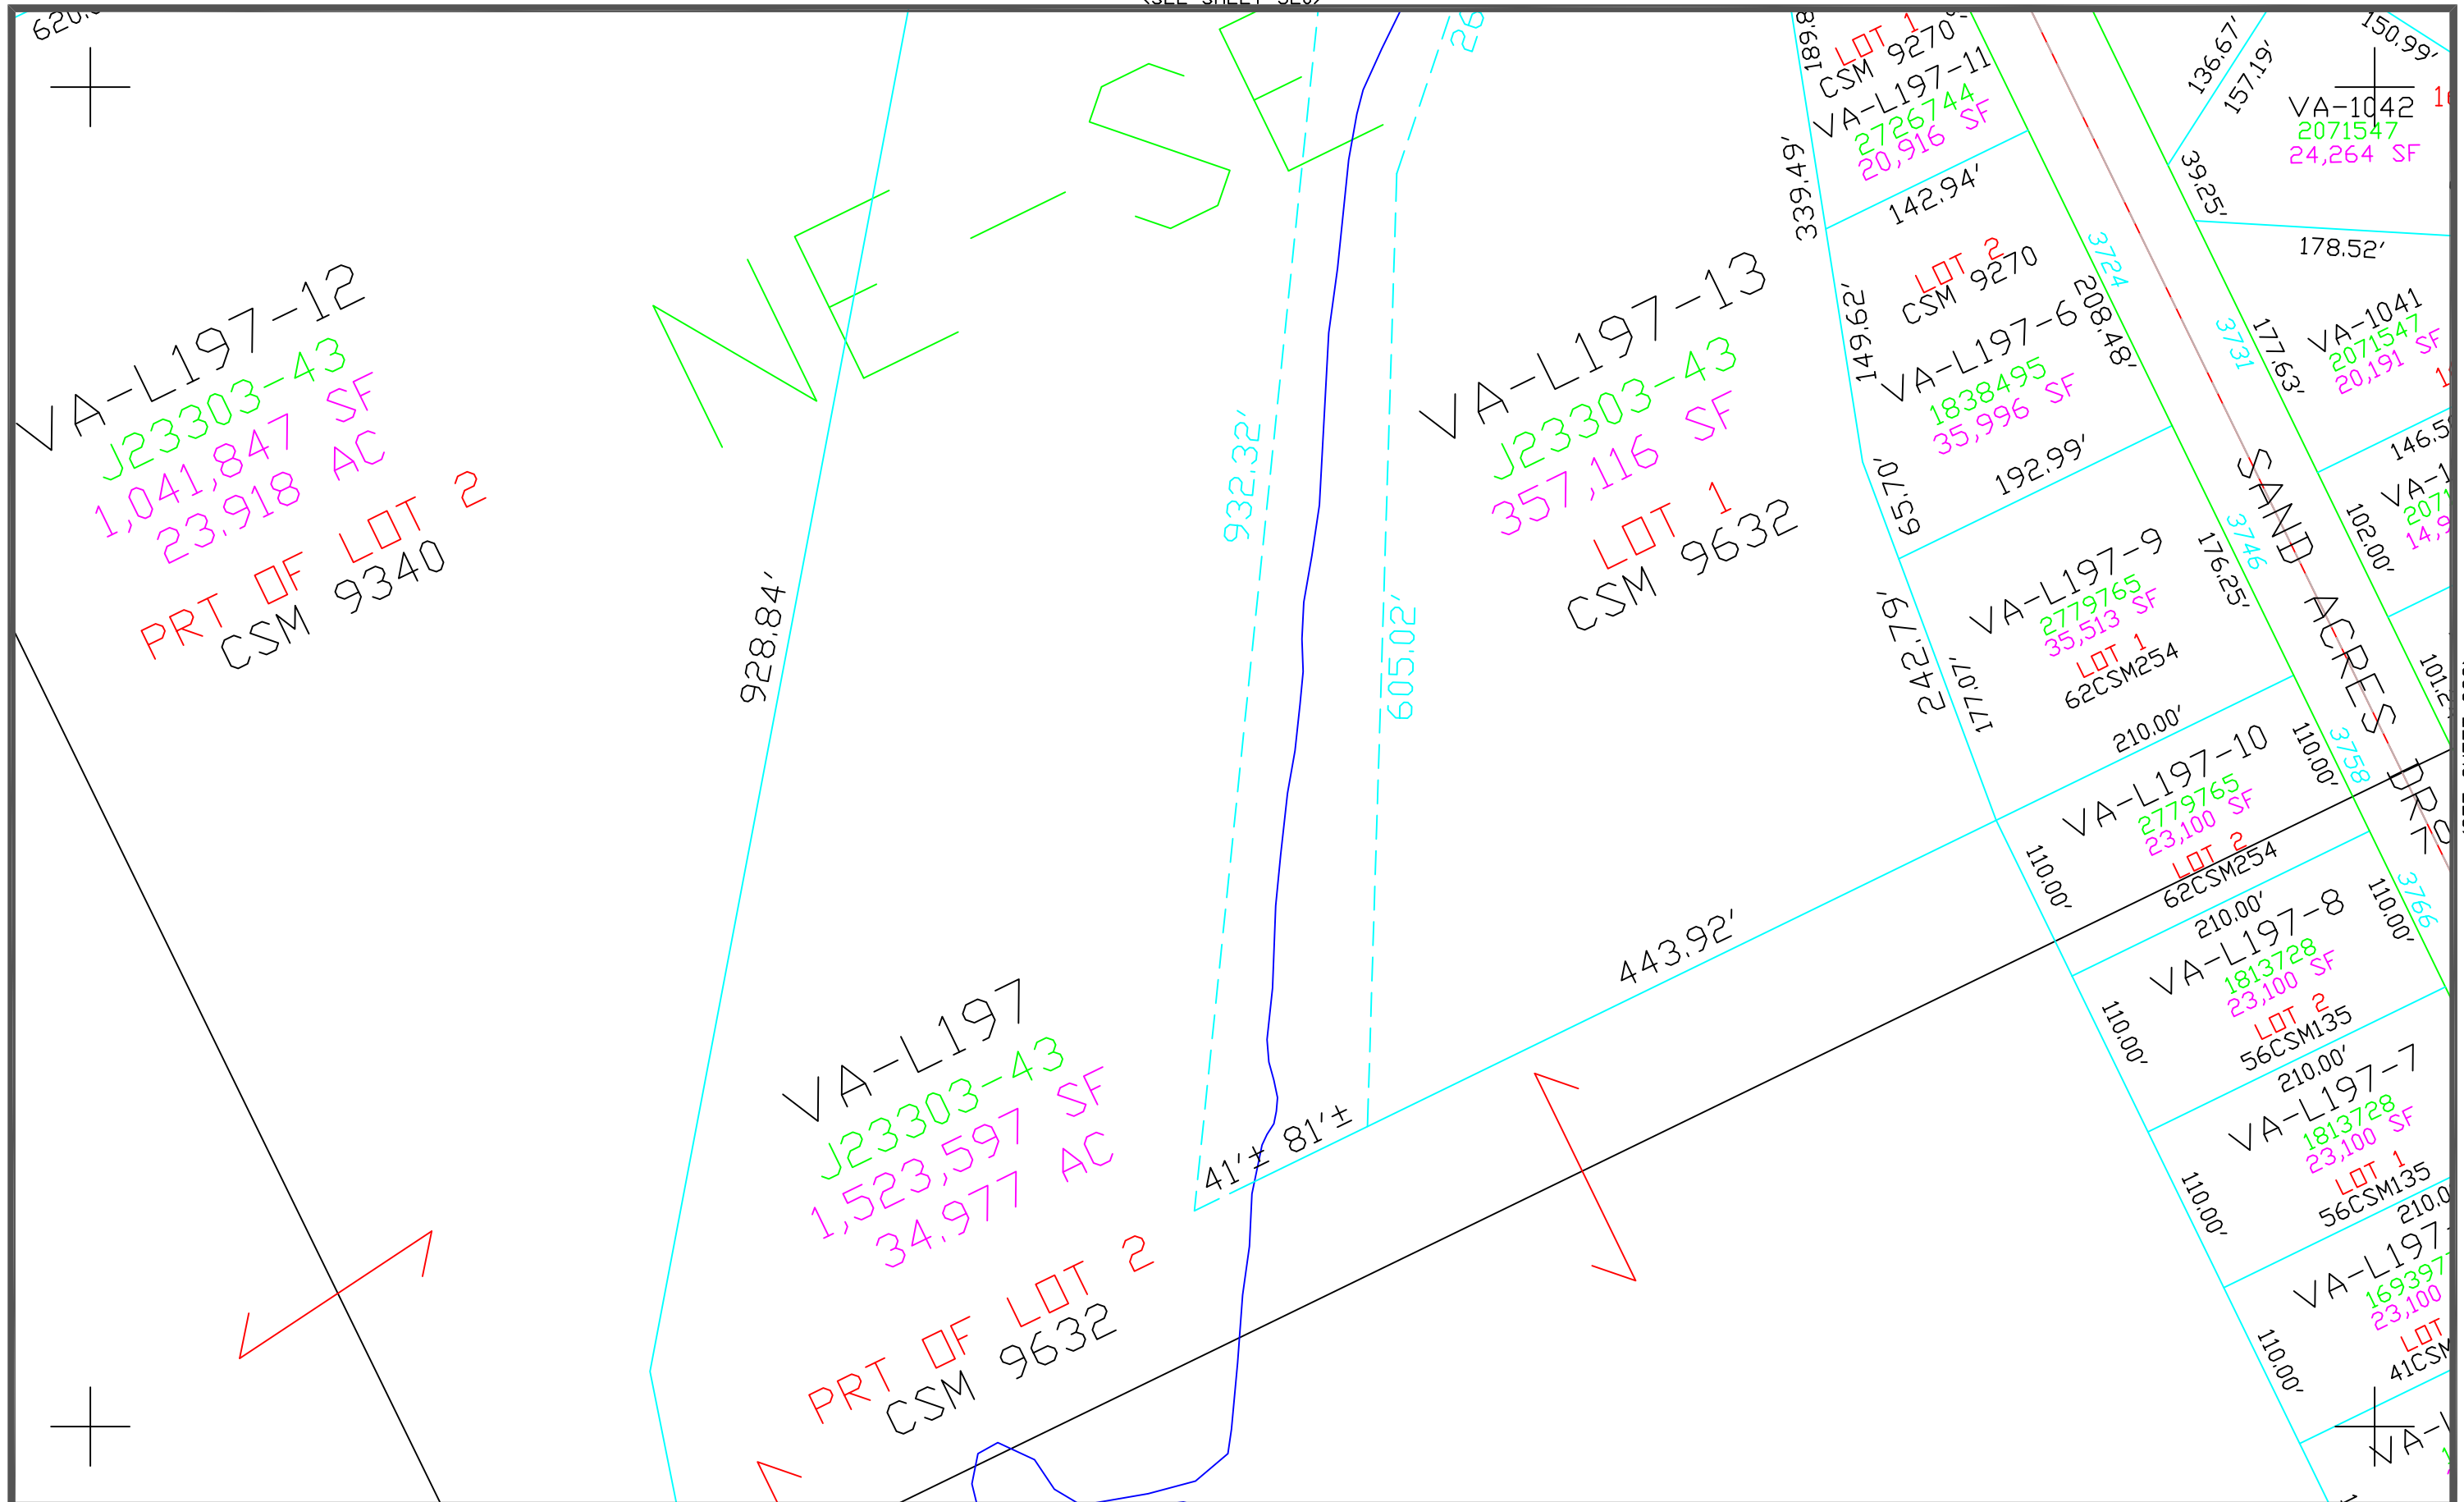

This is a compilation of records and data located in various county offices and is to be used for reference purposes only. The map is controlled by the field measurements between the corners of the Public Land Survey System and the parcels are mapped from available records which may not precisely fit field conditions. Brown County is not responsible for any inaccuracies.



Scale 1" = 100'

© 2024 BROWN COUNTY SURVEY DEPT.


This map was created by the Brown County Survey Department with funding provided by the Village of Ashwaubenon and the Wisconsin Land Information Program.

Village of Ashwaubenon

Brown County Plot Date: 3/13/2024
RPL Office Drafter: T LESLIE

330

(SEE SHEET 321)

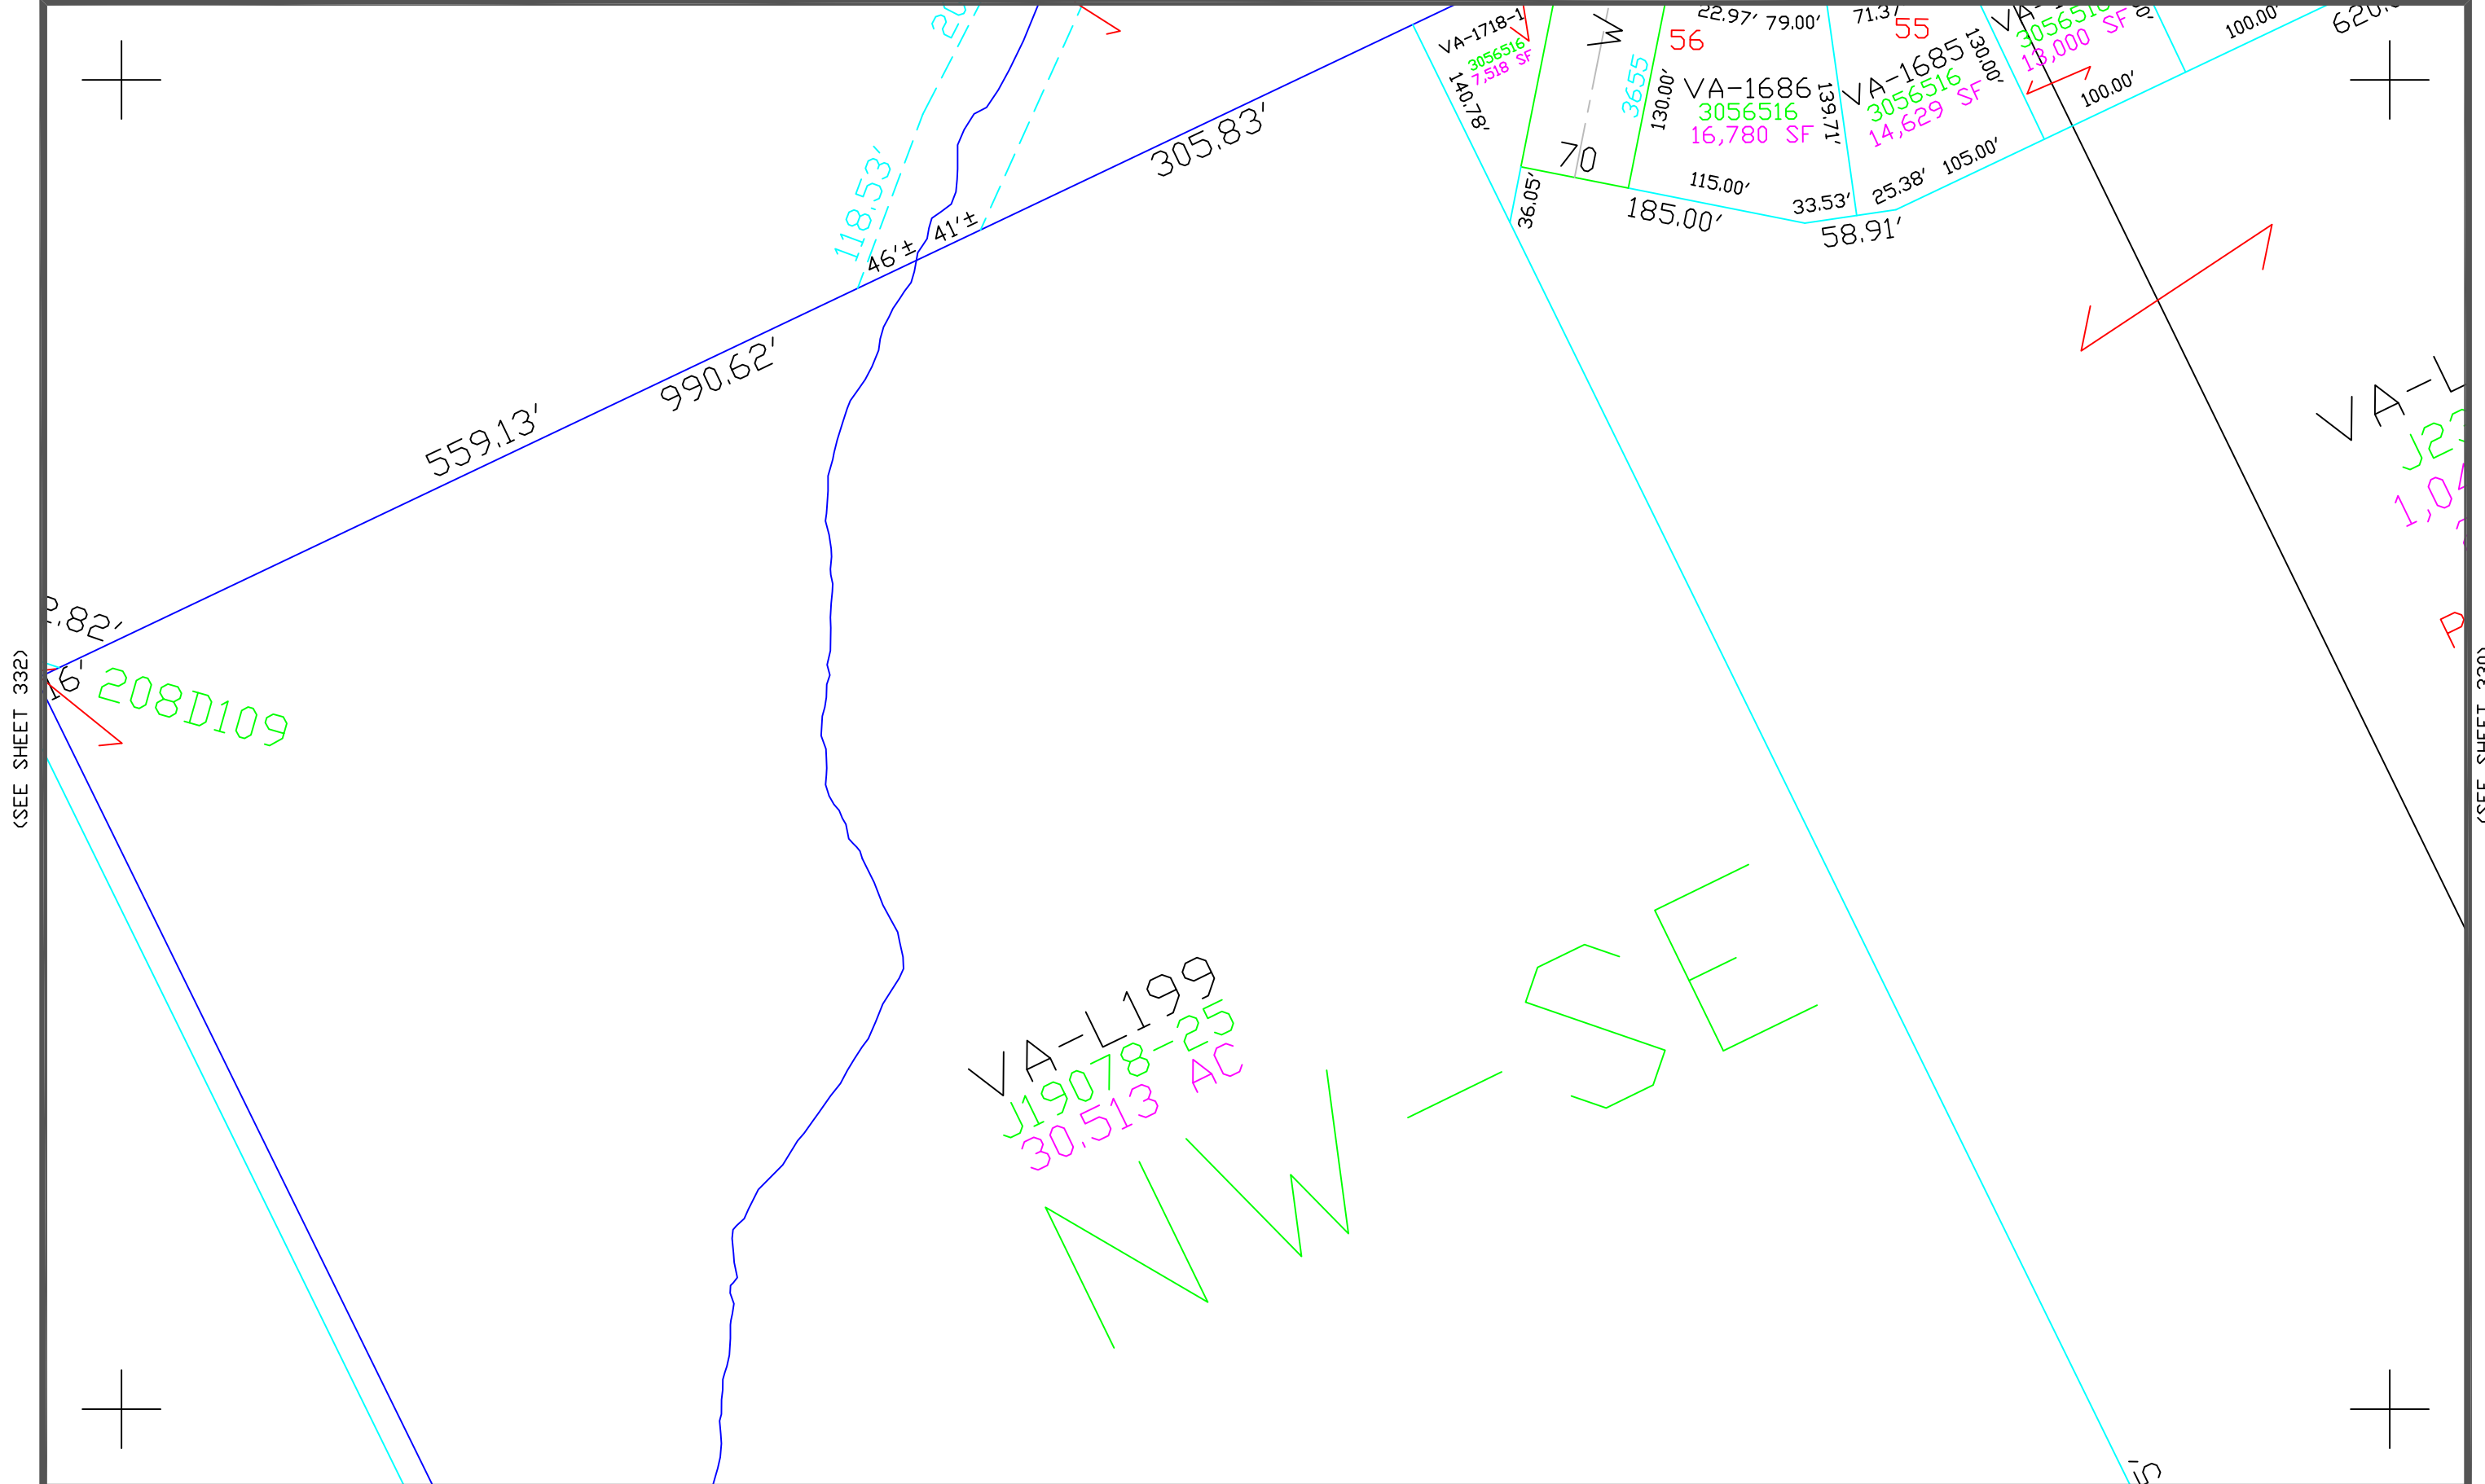

(SEE SHEET 332)

(SEE SHEET 330)

This is a compilation of records and data located in various county offices and is to be used for reference purposes only. The map is controlled by the field measurements between the corners of the Public Land Survey System and the parcels are mapped from available records which may not precisely fit field conditions. Brown County is not responsible for any inaccuracies.



Scale 1" = 100'

(SEE SHEET 341)

© 2024 BROWN COUNTY SURVEY DEPT.

This map was created by the Brown County Survey Department with funding provided by the Village of Ashwaubenon and the Wisconsin Land Information Program.

Village of Ashwaubenon

Brown County Plot Date: 3/13/2024
RPL Office Drafter: T LESLIE


331

(SEE SHEET 333)

(SEE SHEET 331)

VA-L-10
J03312-10
51.449 AC

3

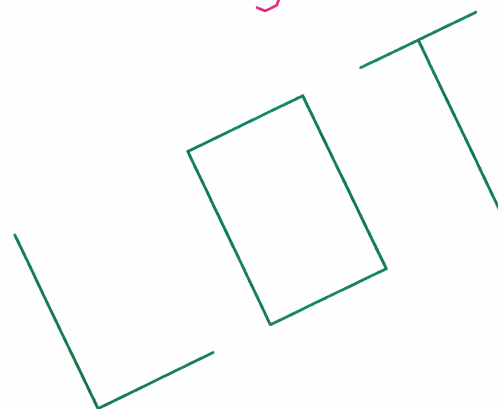

J11269-03

16'
16'

This is a compilation of records and data located in various county offices and is to be used for reference purposes only. The map is controlled by the field measurements between the corners of the Public Land Survey System and the parcels are mapped from available records which may not precisely fit field conditions. Brown County is not responsible for any inaccuracies.

Scale 1" = 100'

(SEE SHEET 342)

Village of Ashwaubenon
Brown County Plot Date: 10/13/06
RPL Office Drafter: D PHELPS

332

This map was created by the Brown County Survey Department with funding provided by the Village of Ashwaubenon and the Wisconsin Land Information Program.

66
JCF

(HOBART 123)

TOWN OF HOBART

LINE, NOT ALONG C/L OF PACKERLAND
PACKERLAND DR
CTH EB

(SEE SHEET 332)

This is a compilation of records and data located in various county offices and is to be used for reference purposes only. The map is controlled by the field measurements between the corners of the Public Land Survey System and the parcels are mapped from available records which may not precisely fit field conditions. Brown County is not responsible for any inaccuracies.



(SEE SHEET 343)

Scale 1" = 100'

This map was created by the Brown County Survey Department with funding provided by the Village of Ashwaubenon and the Wisconsin Land Information Program.
© 1998 Brown County Survey Department, Green Bay, WI 54305

Village of Ashwaubenon

333

Brown County Plot Date: 11-01-98
RPL Office Drafter: J C Funderburg

(SEE SHEET 329)

(SEE SHEET 340)

(LAWRENCE 9, 10)



This is a compilation of records and data located in various county offices and is to be used for reference purposes only. The map is controlled by the field measurements between the corners of the Public Land Survey System and the parcels are mapped from available records which may not precisely fit field conditions. Brown County is not responsible for any inaccuracies.



Scale 1" = 100'

(SEE SHEET 349 & LAWRENCE 13)

© 2020 BROWN COUNTY SURVEY DEPT.

This map was created by the Brown County Survey Department with funding provided by the Village of Ashwaubenon and the Wisconsin Land Information Program.

Village of Ashwaubenon


Brown County Plot Date: 3/12/2020
RPL Office Drafter: C MILLER

339

(SEE SHEET 330)

(SEE SHEET 341)

(SEE SHEET 339)

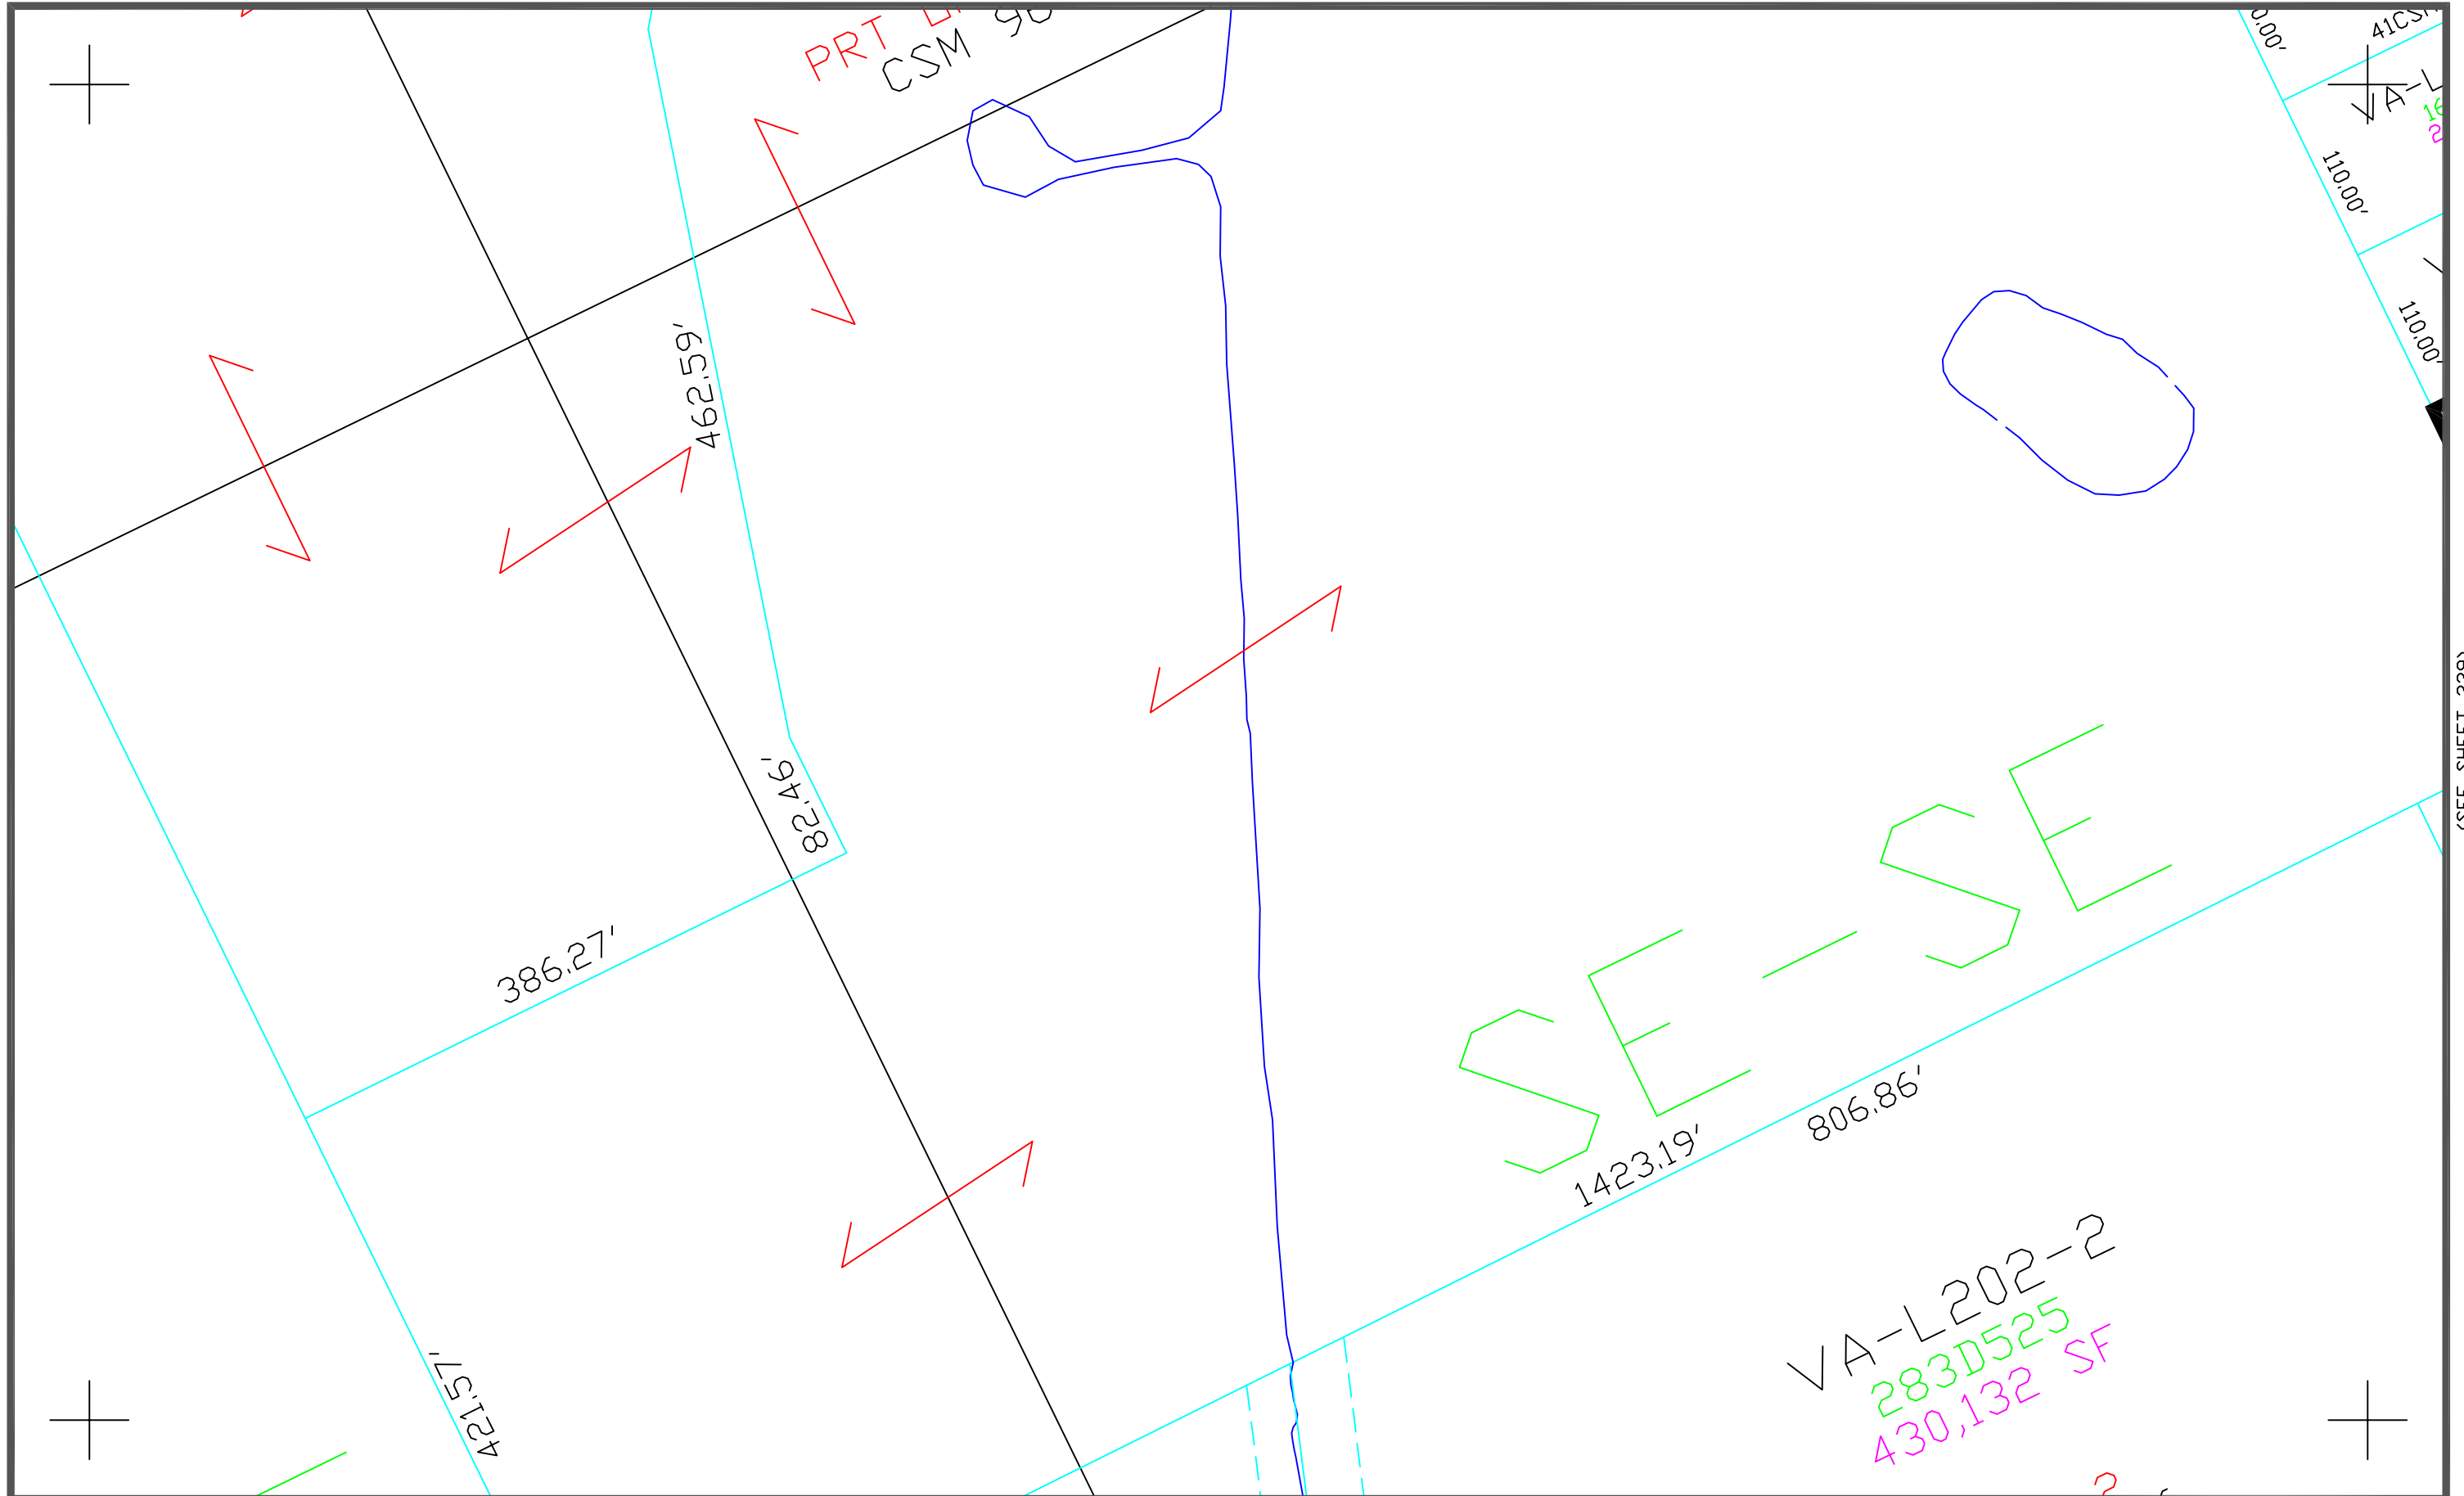

This is a compilation of records and data located in various county offices and is to be used for reference purposes only. The map is controlled by the field measurements between the corners of the Public Land Survey System and the parcels are mapped from available records which may not precisely fit field conditions. Brown County is not responsible for any inaccuracies.



Scale 1" = 100'

(SEE SHEET 350 & LAWRENCE 15)

© 2022 BROWN COUNTY SURVEY DEPT.

This map was created by the Brown County Survey Department with funding provided by the Village of Ashwaubenon and the Wisconsin Land Information Program.

Village of Ashwaubenon


Brown County Plot Date: 6/8/2023
RPL Office Drafter: C MILLER

340

JCF
99

(SEE SHEET 342)

(SEE SHEET 340)

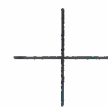

10.714

2146.45'

EAST 1 RD

30.000

0.510

2039.01'

VA-L201
119078-25
491 AC

028

This is a compilation of records and data located in various county offices and is to be used for reference purposes only. The map is controlled by the field measurements between the corners of the Public Land Survey System and the parcels are mapped from available records which may not precisely fit field conditions. Brown County is not responsible for any inaccuracies.



(SEE SHEET 351)

Scale 1" = 100'

Village of Ashwaubenon


341

This map was created by the Brown County Survey Department with funding provided by the Village of Ashwaubenon and the Wisconsin Land Information Program.
© 1998 Brown County Survey Department, Green Bay, WI 54305

Brown County Plot Date: 11-01-98
RPL Office Drafter: J C Funderburg

66
JCF

(SEE SHEET 343)

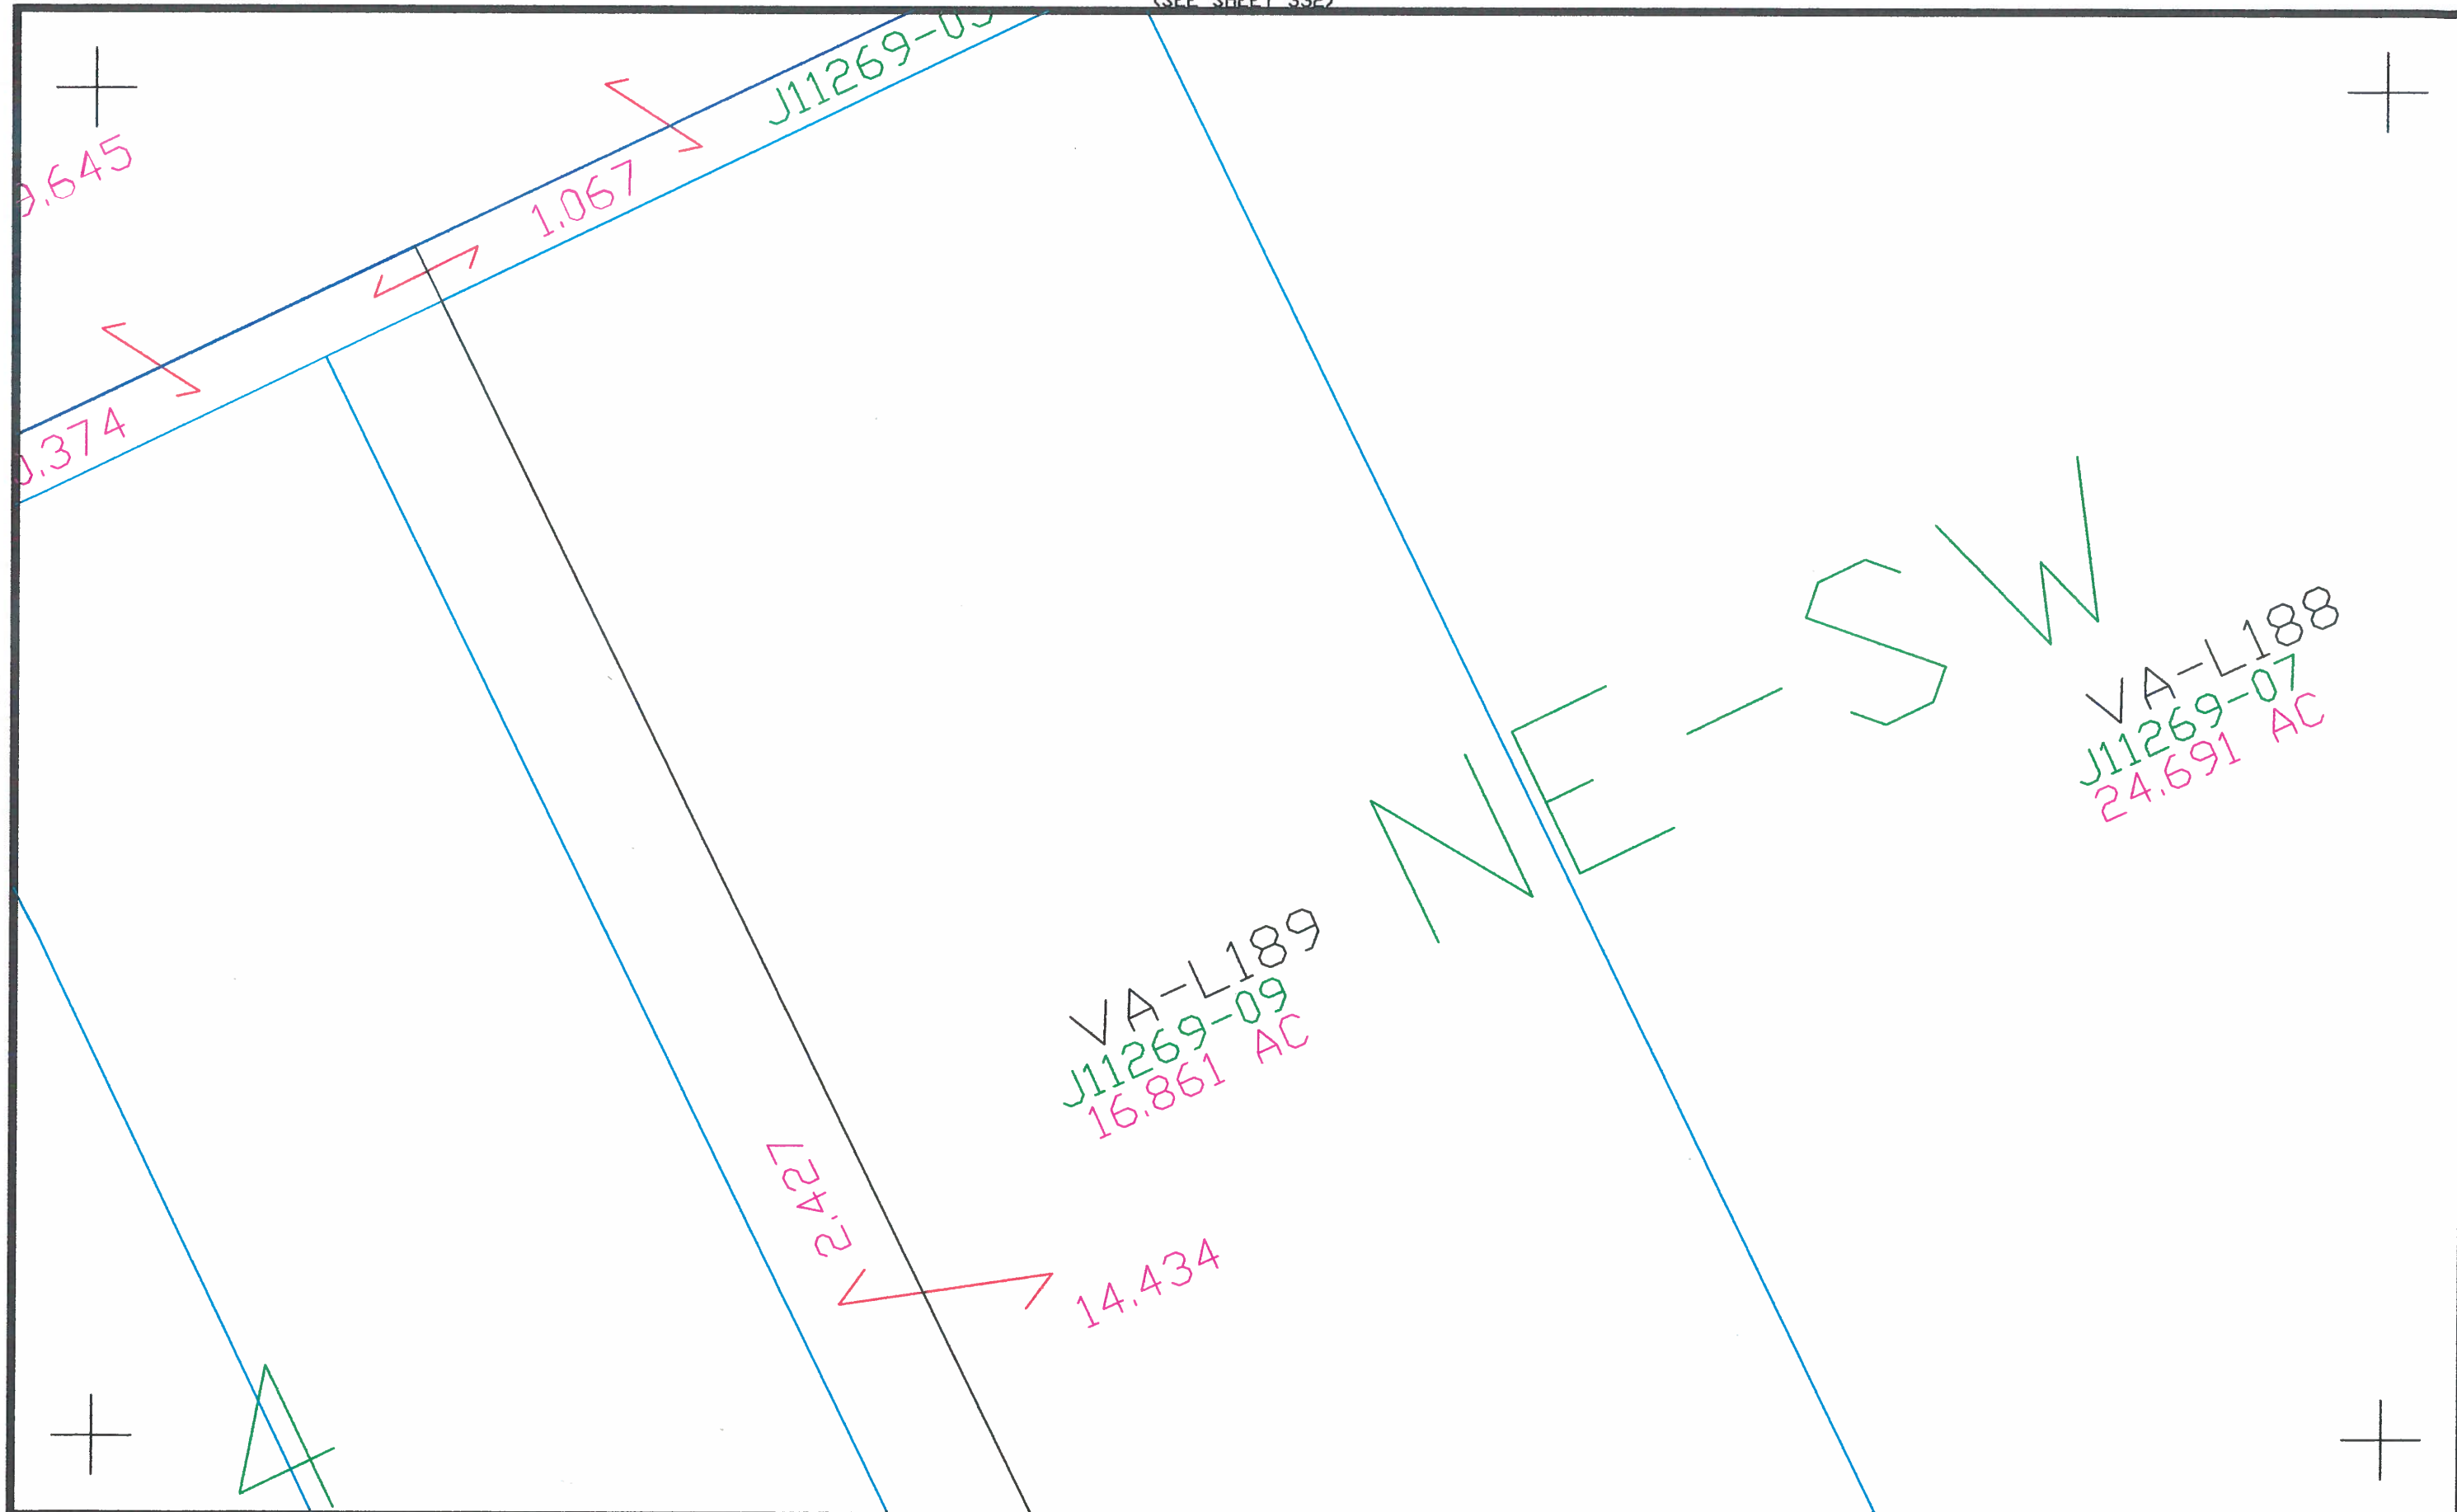

(SEE SHEET 341)

This is a compilation of records and data located in various county offices and is to be used for reference purposes only. The map is controlled by the field measurements between the corners of the Public Land Survey System and the parcels are mapped from available records which may not precisely fit field conditions. Brown County is not responsible for any inaccuracies.



(SEE SHEET 352)

Scale 1" = 100'

This map was created by the Brown County Survey Department with funding provided by the Village of Ashwaubenon and the Wisconsin Land Information Program.
© 1998 Brown County Survey Department, Green Bay, WI 54305

Village of Ashwaubenon

342

Brown County Plot Date: 11-01-98
RPL Office Drafter: J C Funderburg

66
131

(LAWRENCE 123)
(SEE SHEET 344)

NOTE TOWN-VILLAGE LINE IS ALONG RESERVATION LINE, N
PACKERLAND DR

CTH EB

90

ANNEX 1646764

30.78' 18.94'
46.95'
20.73'
42.15'
J16846-25
0.033

J26245-51

333.12'

0.330

0.374

49.645

882.11'

This is a compilation of records and data located in various county offices and is to be used for reference purposes only. The map is controlled by the field measurements between the corners of the Public Land Survey System and the parcels are mapped from available records which may not precisely fit field conditions. Brown County is not responsible for any inaccuracies.



(SEE SHEET 353)

Scale 1" = 100'

This map was created by the Brown County Survey Department with funding provided by the Village of Ashwaubenon and the Wisconsin Land Information Program.
© 1998 Brown County Survey Department, Green Bay, WI 54305

Village of Ashwaubenon

343


Brown County Plot Date: 11-01-98
RPL Office Drafter: J C Funderburg

(SEE SHEET 342)

(SEE SHEET 339)

(SEE SHEET 350)

(LAWRENCE 13)

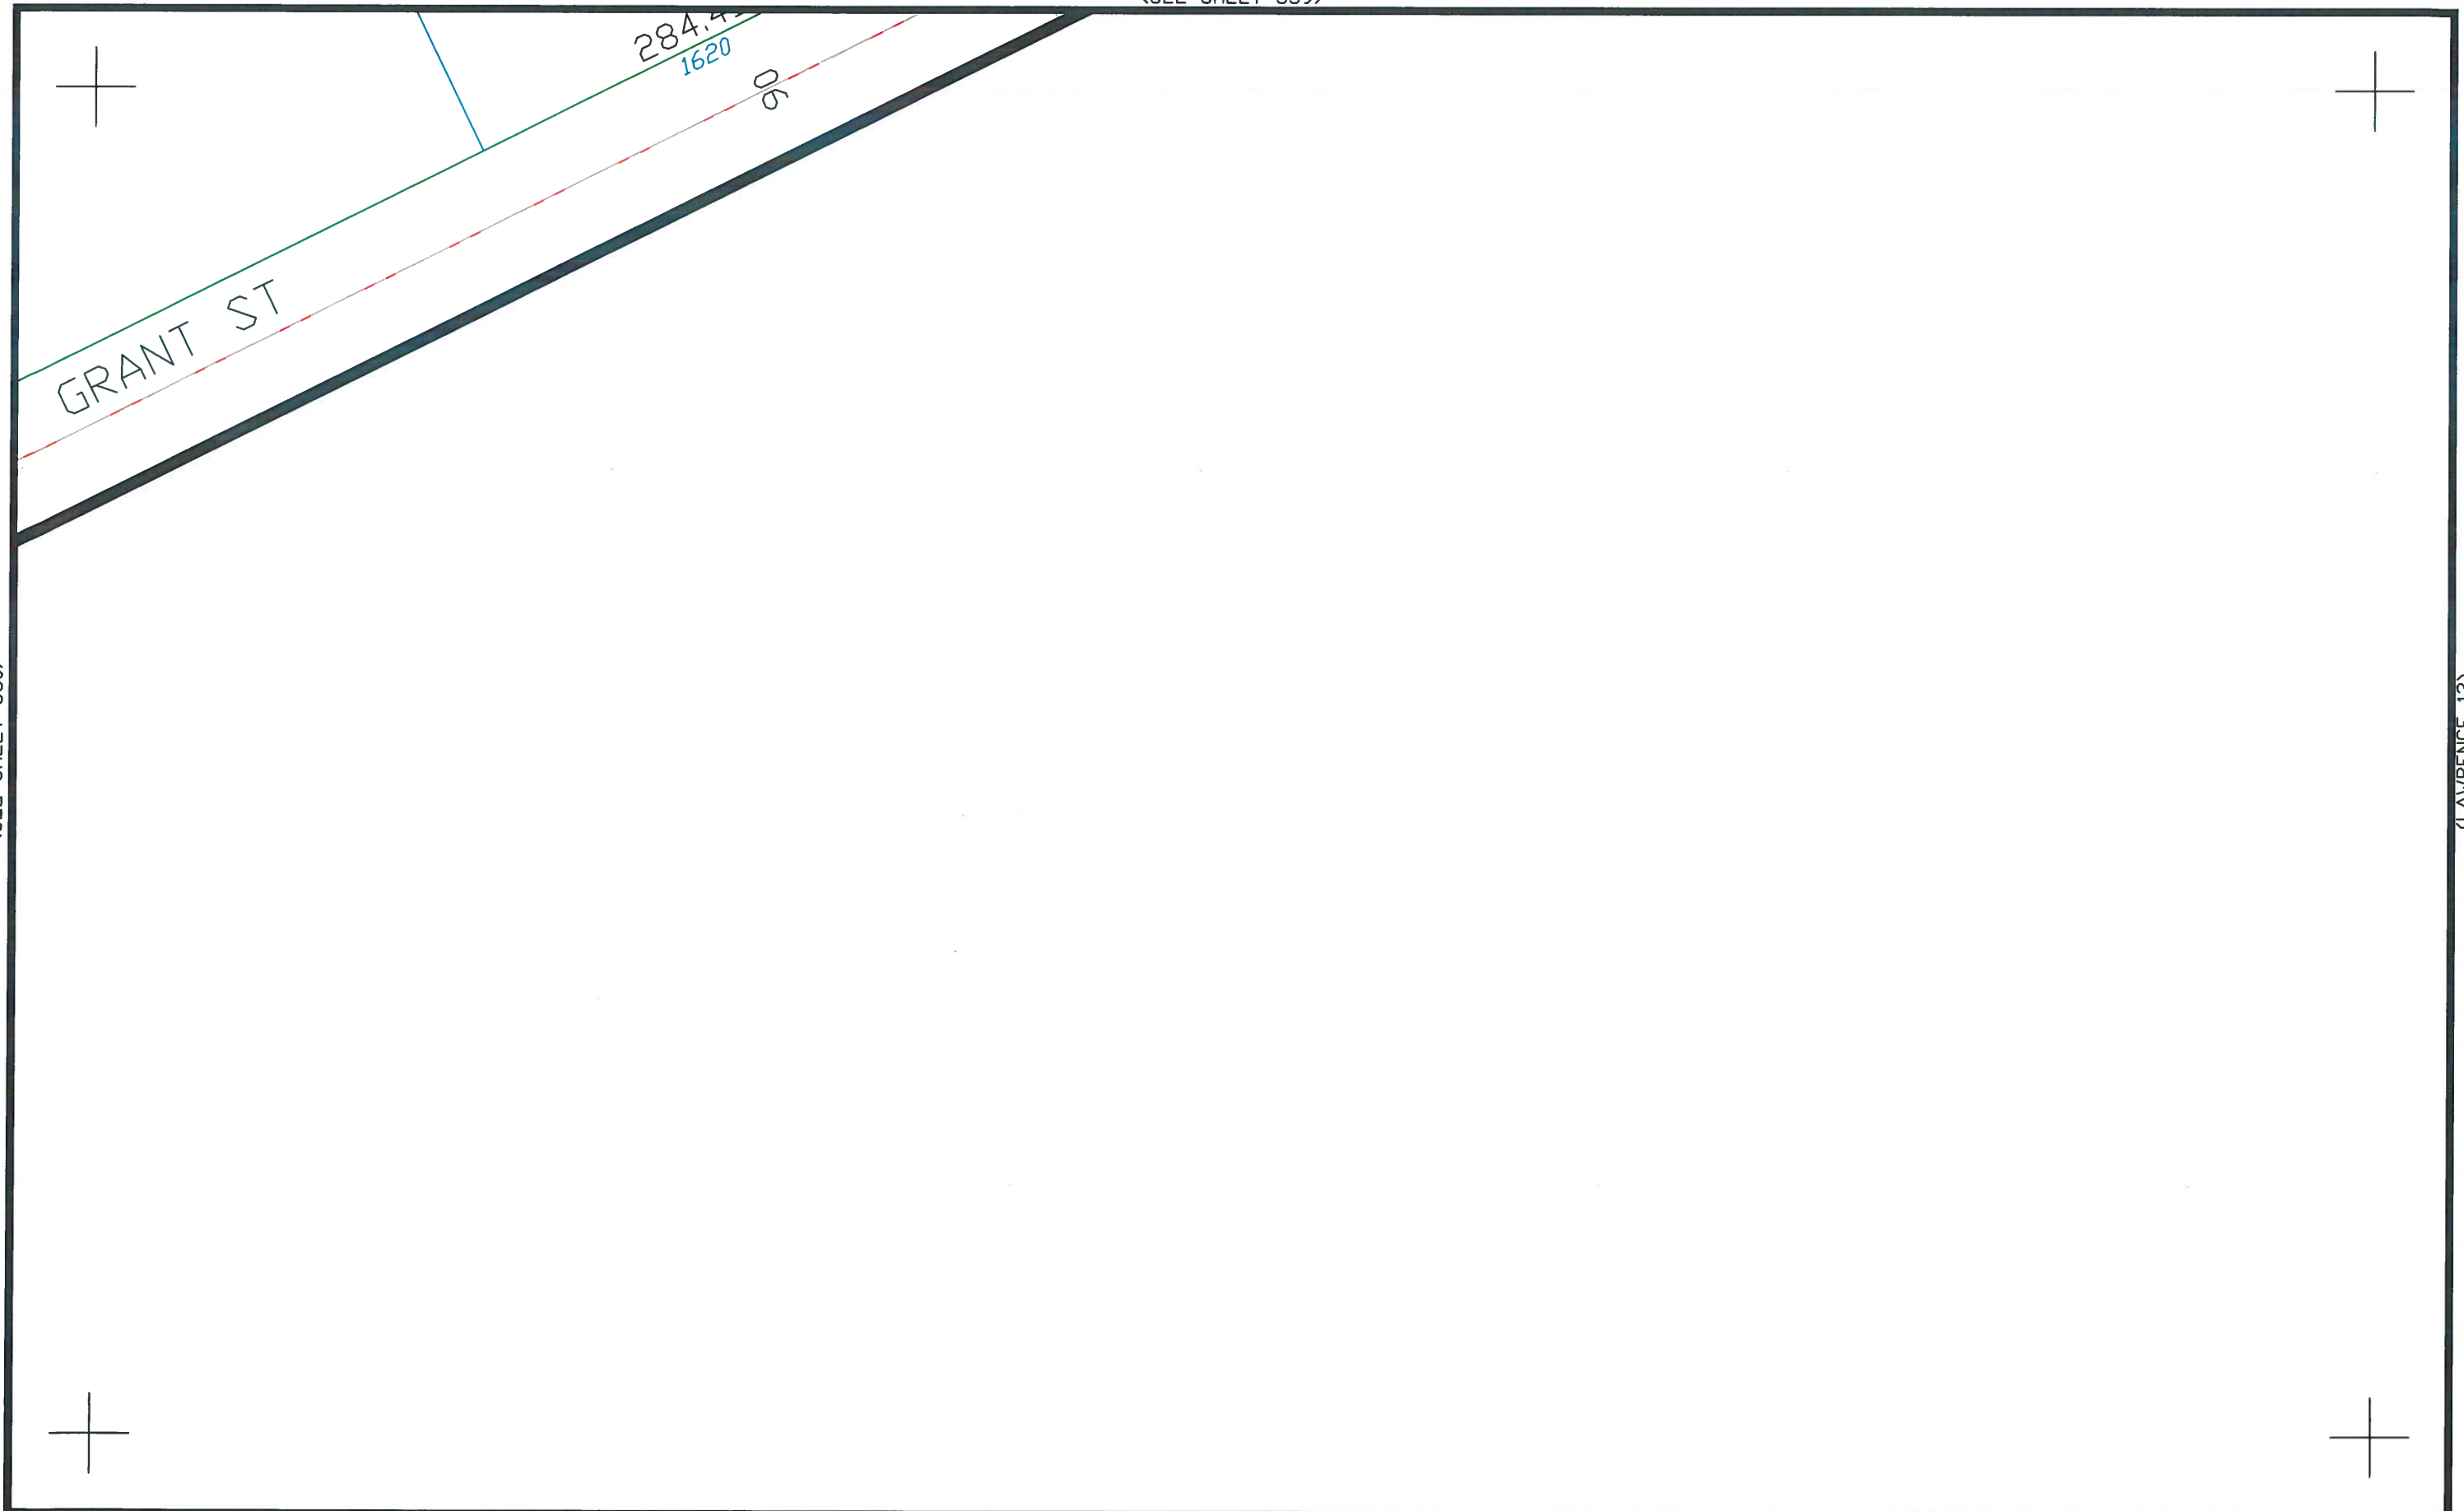

This is a compilation of records and data located in various county offices and is to be used for reference purposes only. The map is controlled by the field measurements between the corners of the Public Land Survey System and the parcels are mapped from available records which may not precisely fit field conditions. Brown County is not responsible for any inaccuracies.



Scale 1" = 100'

(LAWRENCE 10, 13)

© 2020 BROWN COUNTY SURVEY DEPT.

This map was created by the Brown County Survey Department with funding provided by the Village of Ashwaubenon and the Wisconsin Land Information Program.


Village of Ashwaubenon 349

Brown County Plot Date: 3/12/2020
RPL Office Drafter: C MILLER

(SEE SHEET 351)

(SEE SHEET 340)

(SEE SHEET 349)

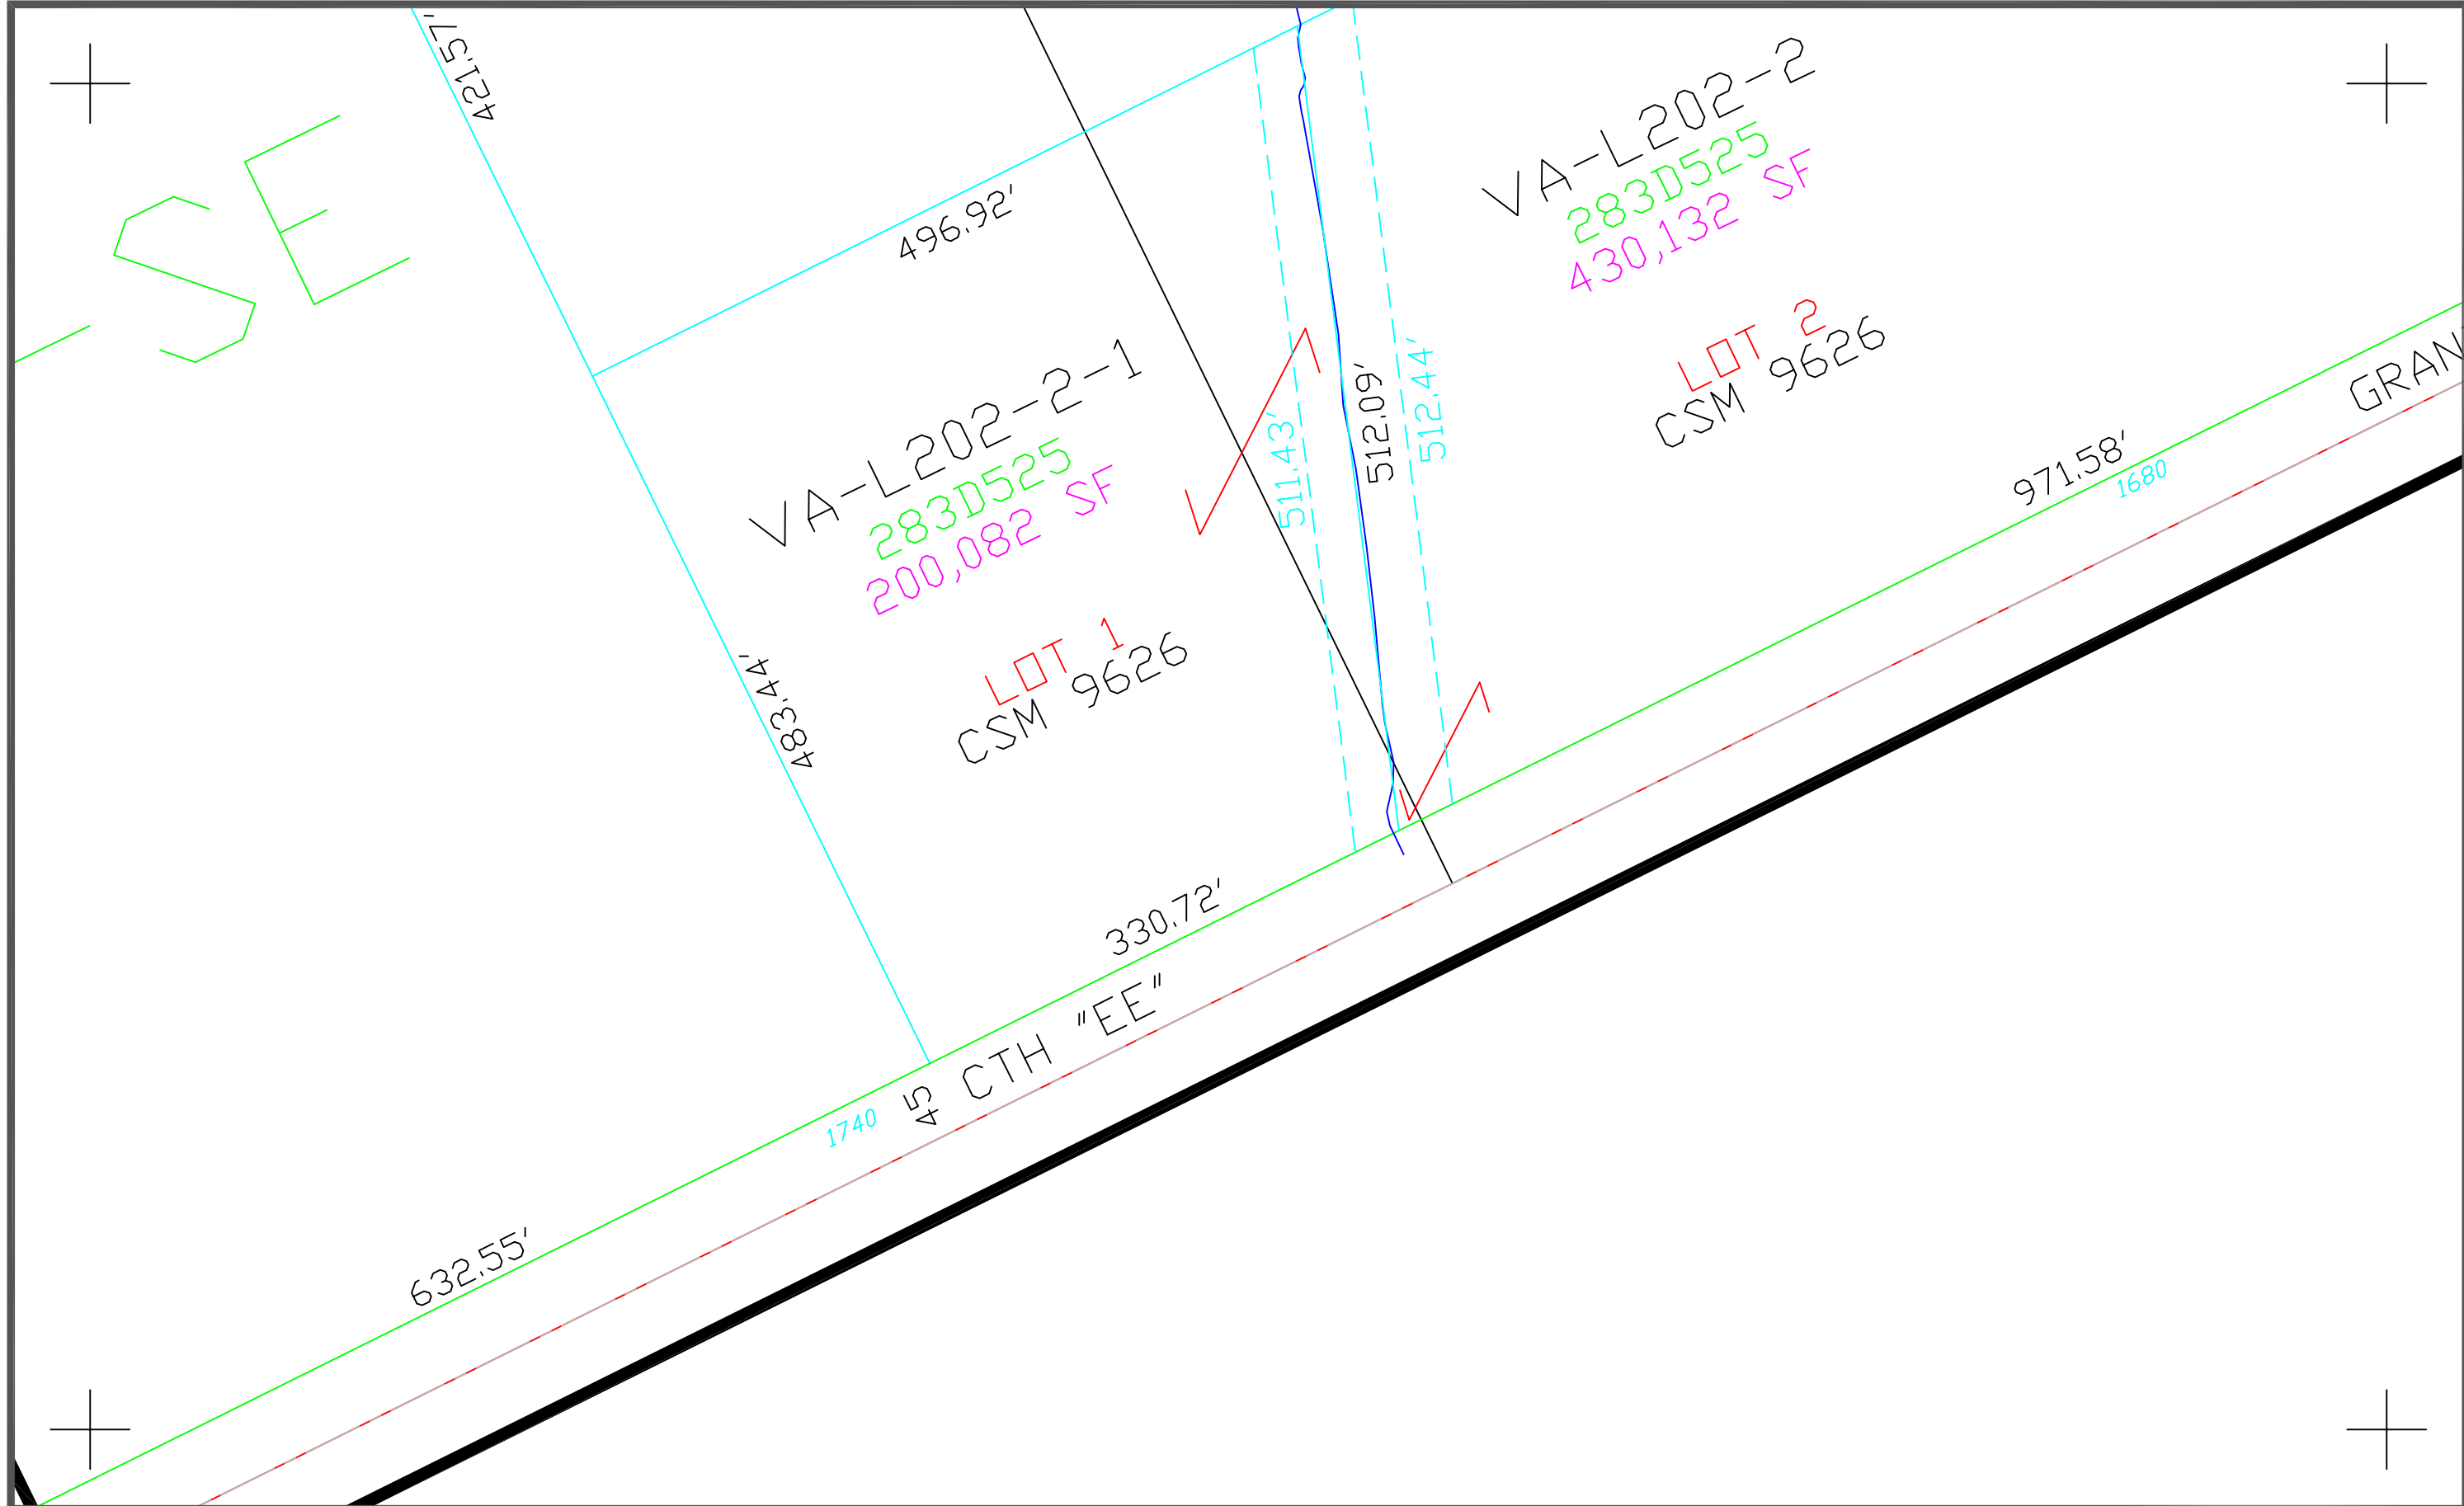

This is a compilation of records and data located in various county offices and is to be used for reference purposes only. The map is controlled by the field measurements between the corners of the Public Land Survey System and the parcels are mapped from available records which may not precisely fit field conditions. Brown County is not responsible for any inaccuracies.



Scale 1" = 100'

(SEE SHEET 360 & LAWRENCE 15)

© 2022 BROWN COUNTY SURVEY DEPT.

This map was created by the Brown County Survey Department with funding provided by the Village of Ashwaubenon and the Wisconsin Land Information Program.

Village of Ashwaubenon

Brown County Plot Date: 5/26/2023
RPL Office Drafter: C MILLER

350

VA-L201
J19078-25
24.491 AC

3920
24.228

VA-L190
J11269-07
21.723 AC

SW

SE

(SEE SHEET 352)

(SEE SHEET 350)

This is a compilation of records and data located in various county offices and is to be used for reference purposes only. The map is controlled by the field measurements between the corners of the Public Land Survey System and the parcels are mapped from available records which may not precisely fit field conditions. Brown County is not responsible for any inaccuracies.

N
Scale 1" = 100'
0 100

(SEE SHEET 361 & LAWRENCE 16


© 2000 BROWN COUNTY SURVEY DEPT.
This map was created by the Brown County Survey Department with funding provided by the Village of Ashwaubenon and the Wisconsin Land Information Program.

Village of Ashwaubenon
Brown County Plot Date: 9/12/00
RPL Office Drafter: D PHELPS

JCF
99

(SEE SHEET 353)

(SEE SHEET 351)

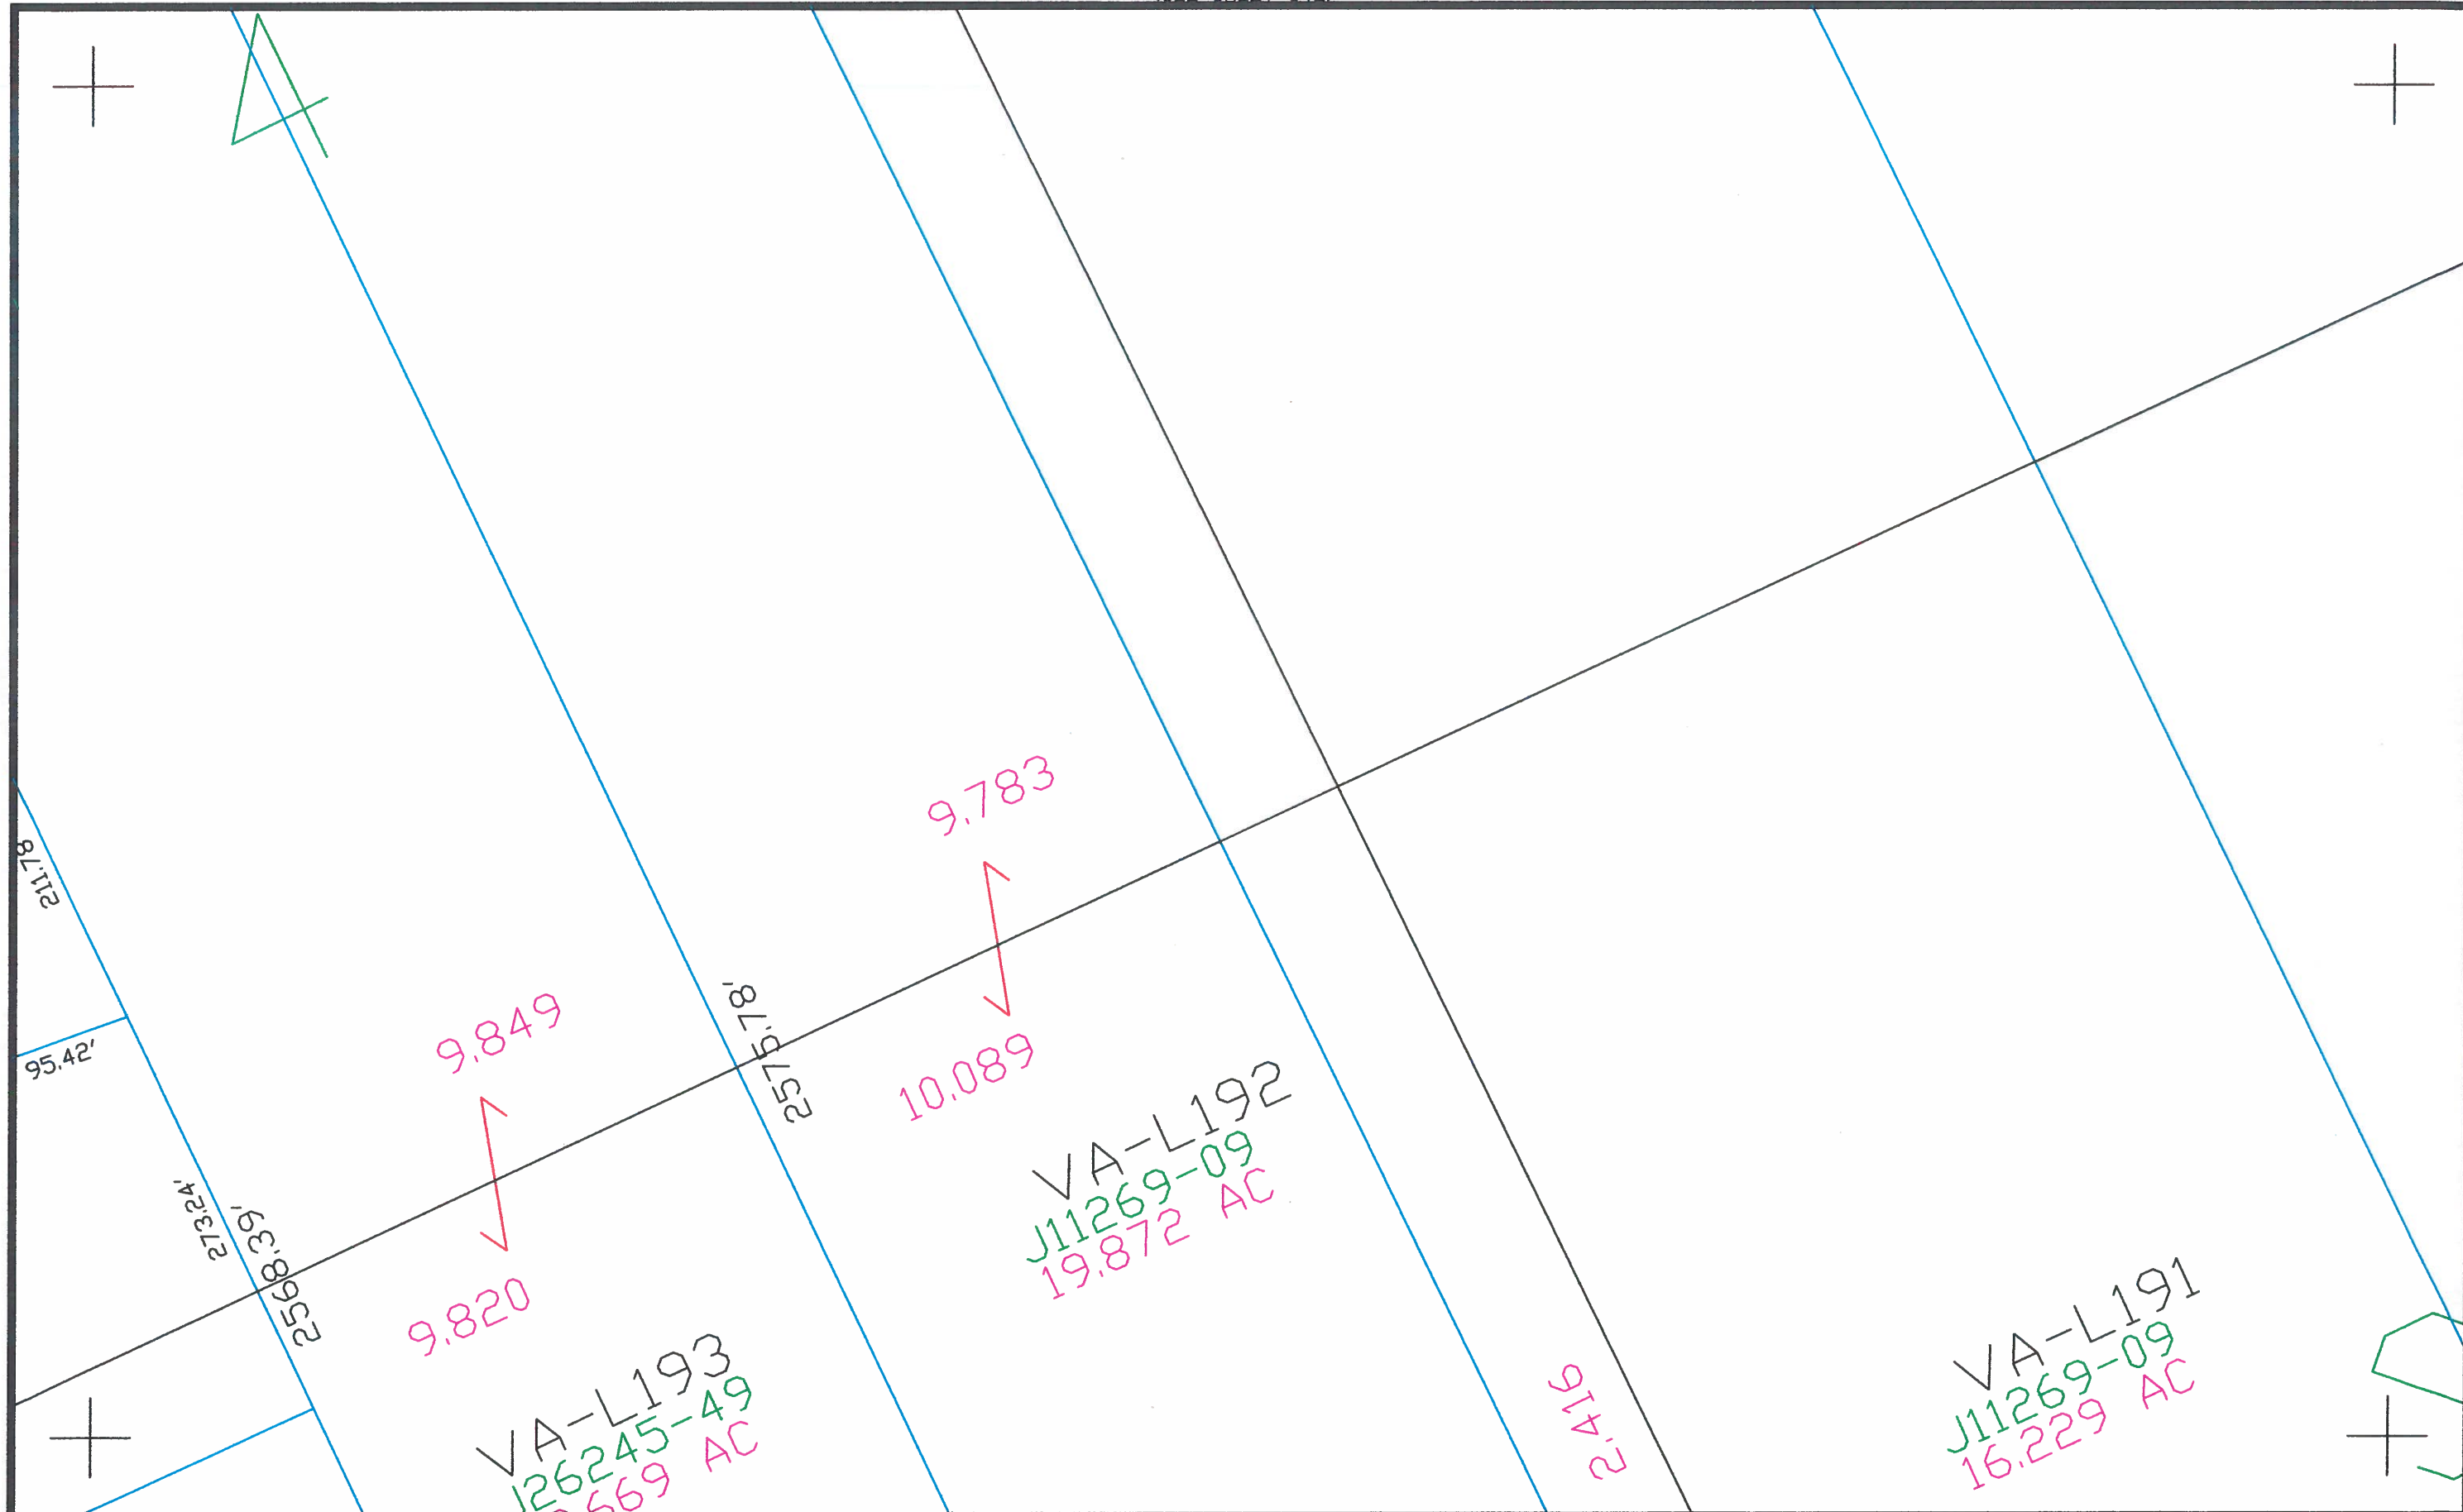

This is a compilation of records and data located in various county offices and is to be used for reference purposes only. The map is controlled by the field measurements between the corners of the Public Land Survey System and the parcels are mapped from available records which may not precisely fit field conditions. Brown County is not responsible for any inaccuracies.



(SEE SHEET 362 & LAWRENCE 16)

Scale 1" = 100'
0 100

This map was created by the Brown County Survey Department with funding provided by the Village of Ashwaubenon and the Wisconsin Land Information Program.
© 1998 Brown County Survey Department, Green Bay, WI 54305

Village of Ashwaubenon

352

Brown County Plot Date: 11-01-98
RPL Office Drafter: J C Funderburg

JCF
99

(HOBART 130)

TOWN OF HOBART

NOTE TO
CTH EB

PACKERLAND DR

VA-L194-2
J15805-11
261,571 SF
LOT 1
22CSM355

VA-L194-3
J19708-25
116,196 SF
LOT 1
28CSM134

VA-L194-4
J19708-23
261,364 SF
LOT 2
134

This is a compilation of records and data located in various county offices and is to be used for reference purposes only. The map is controlled by the field measurements between the corners of the Public Land Survey System and the parcels are mapped from available records which may not precisely fit field conditions. Brown County is not responsible for any inaccuracies.



(SEE SHEET 363)

Scale 1" = 100'

This map was created by the Brown County Survey Department with funding provided by the Village of Ashwaubenon and the Wisconsin Land Information Program.
© 1998 Brown County Survey Department, Green Bay, WI 54305

Village of Ashwaubenon 353

Brown County Plot Date: 11-01-98
RPL Office Drafter: J C Funderburg

(SEE SHEET 352)

JCF
99

(SEE SHEET 361 & LAWRENCE 16)

(LAWRENCE 15)

CTH EE
GRANT ST

L-245

This is a compilation of records and data located in various county offices and is to be used for reference purposes only. The map is controlled by the field measurements between the corners of the Public Land Survey System and the parcels are mapped from available records which may not precisely fit field conditions. Brown County is not responsible for any inaccuracies.



(LAWRENCE 15)

Scale 1" = 100'

Village of Ashwaubenon

360

This map was created by the Brown County Survey Department with funding provided by the Village of Ashwaubenon and the Wisconsin Land Information Program.
© 1998 Brown County Survey Department, Green Bay, WI 54305

Brown County Plot Date: 11-01-98
RPL Office Drafter: J C Funderburg



This is a compilation of records and data located in various county offices and is to be used for reference purposes only. The map is controlled by the field measurements between the corners of the Public Land Survey System and the parcels are mapped from available records which may not precisely fit field conditions. Brown County is not responsible for any inaccuracies.



Scale 1" = 100'

(LAWRENCE 16)

© 2000 BROWN COUNTY SURVEY DEPT.

This map was created by the Brown County Survey Department with funding provided by the Village of Ashwaubenon and the Wisconsin Land Information Program.

Village of Ashwaubenon

Brown County Plot Date: 9/12/00
RPL Office Drafter: D PHELPS

361

JCF
99

(SEE SHEET 362)

(SEE SHEET 361)

VA-L194
J26245-49
19.669 AC

VA-L194
J11269-49
16.229 AC

13.813

914.2

VA-L194
J04R280
1.929 AC

5

GRANT ST
CTH EE

This is a compilation of records and data located in various county offices and is to be used for reference purposes only. The map is controlled by the field measurements between the corners of the Public Land Survey System and the parcels are mapped from available records which may not precisely fit field conditions. Brown County is not responsible for any inaccuracies.



(SEE SHEET 372 & LAWRENCE 16)

Scale 1" = 100'

This map was created by the Brown County Survey Department with funding provided by the Village of Ashwaubenon and the Wisconsin Land Information Program.
© 1998 Brown County Survey Department, Green Bay, WI 54305

Village of Ashwaubenon

362

Brown County Plot Date: 11-01-98
RPL Office Drafter: J C Funderburg

JCF
99

(HOBART 129)

RESERVATION LINE, NOT ALONG C/L PACKERLAND

PACKERLAND DR CTH EB

440.45'

VA-L194
J19708-23
261,364 SF
LOT 2
28CSM134

888.71'

VA-L194
1104R280
21.929 AC

(SEE SHEET 362)

This is a compilation of records and data located in various county offices and is to be used for reference purposes only. The map is controlled by the field measurements between the corners of the Public Land Survey System and the parcels are mapped from available records which may not precisely fit field conditions. Brown County is not responsible for any inaccuracies.



(SEE SHEET 373)

Scale 1" = 100'

This map was created by the Brown County Survey Department with funding provided by the Village of Ashwaubenon and the Wisconsin Land Information Program.
© 1998 Brown County Survey Department, Green Bay, WI 54305

Village of Ashwaubenon


363

Brown County Plot Date: 11-01-98
RPL Office Drafter: J C Funderburg

JCF
99

(SEE SHEET 373)

(LAWRENCE 16)

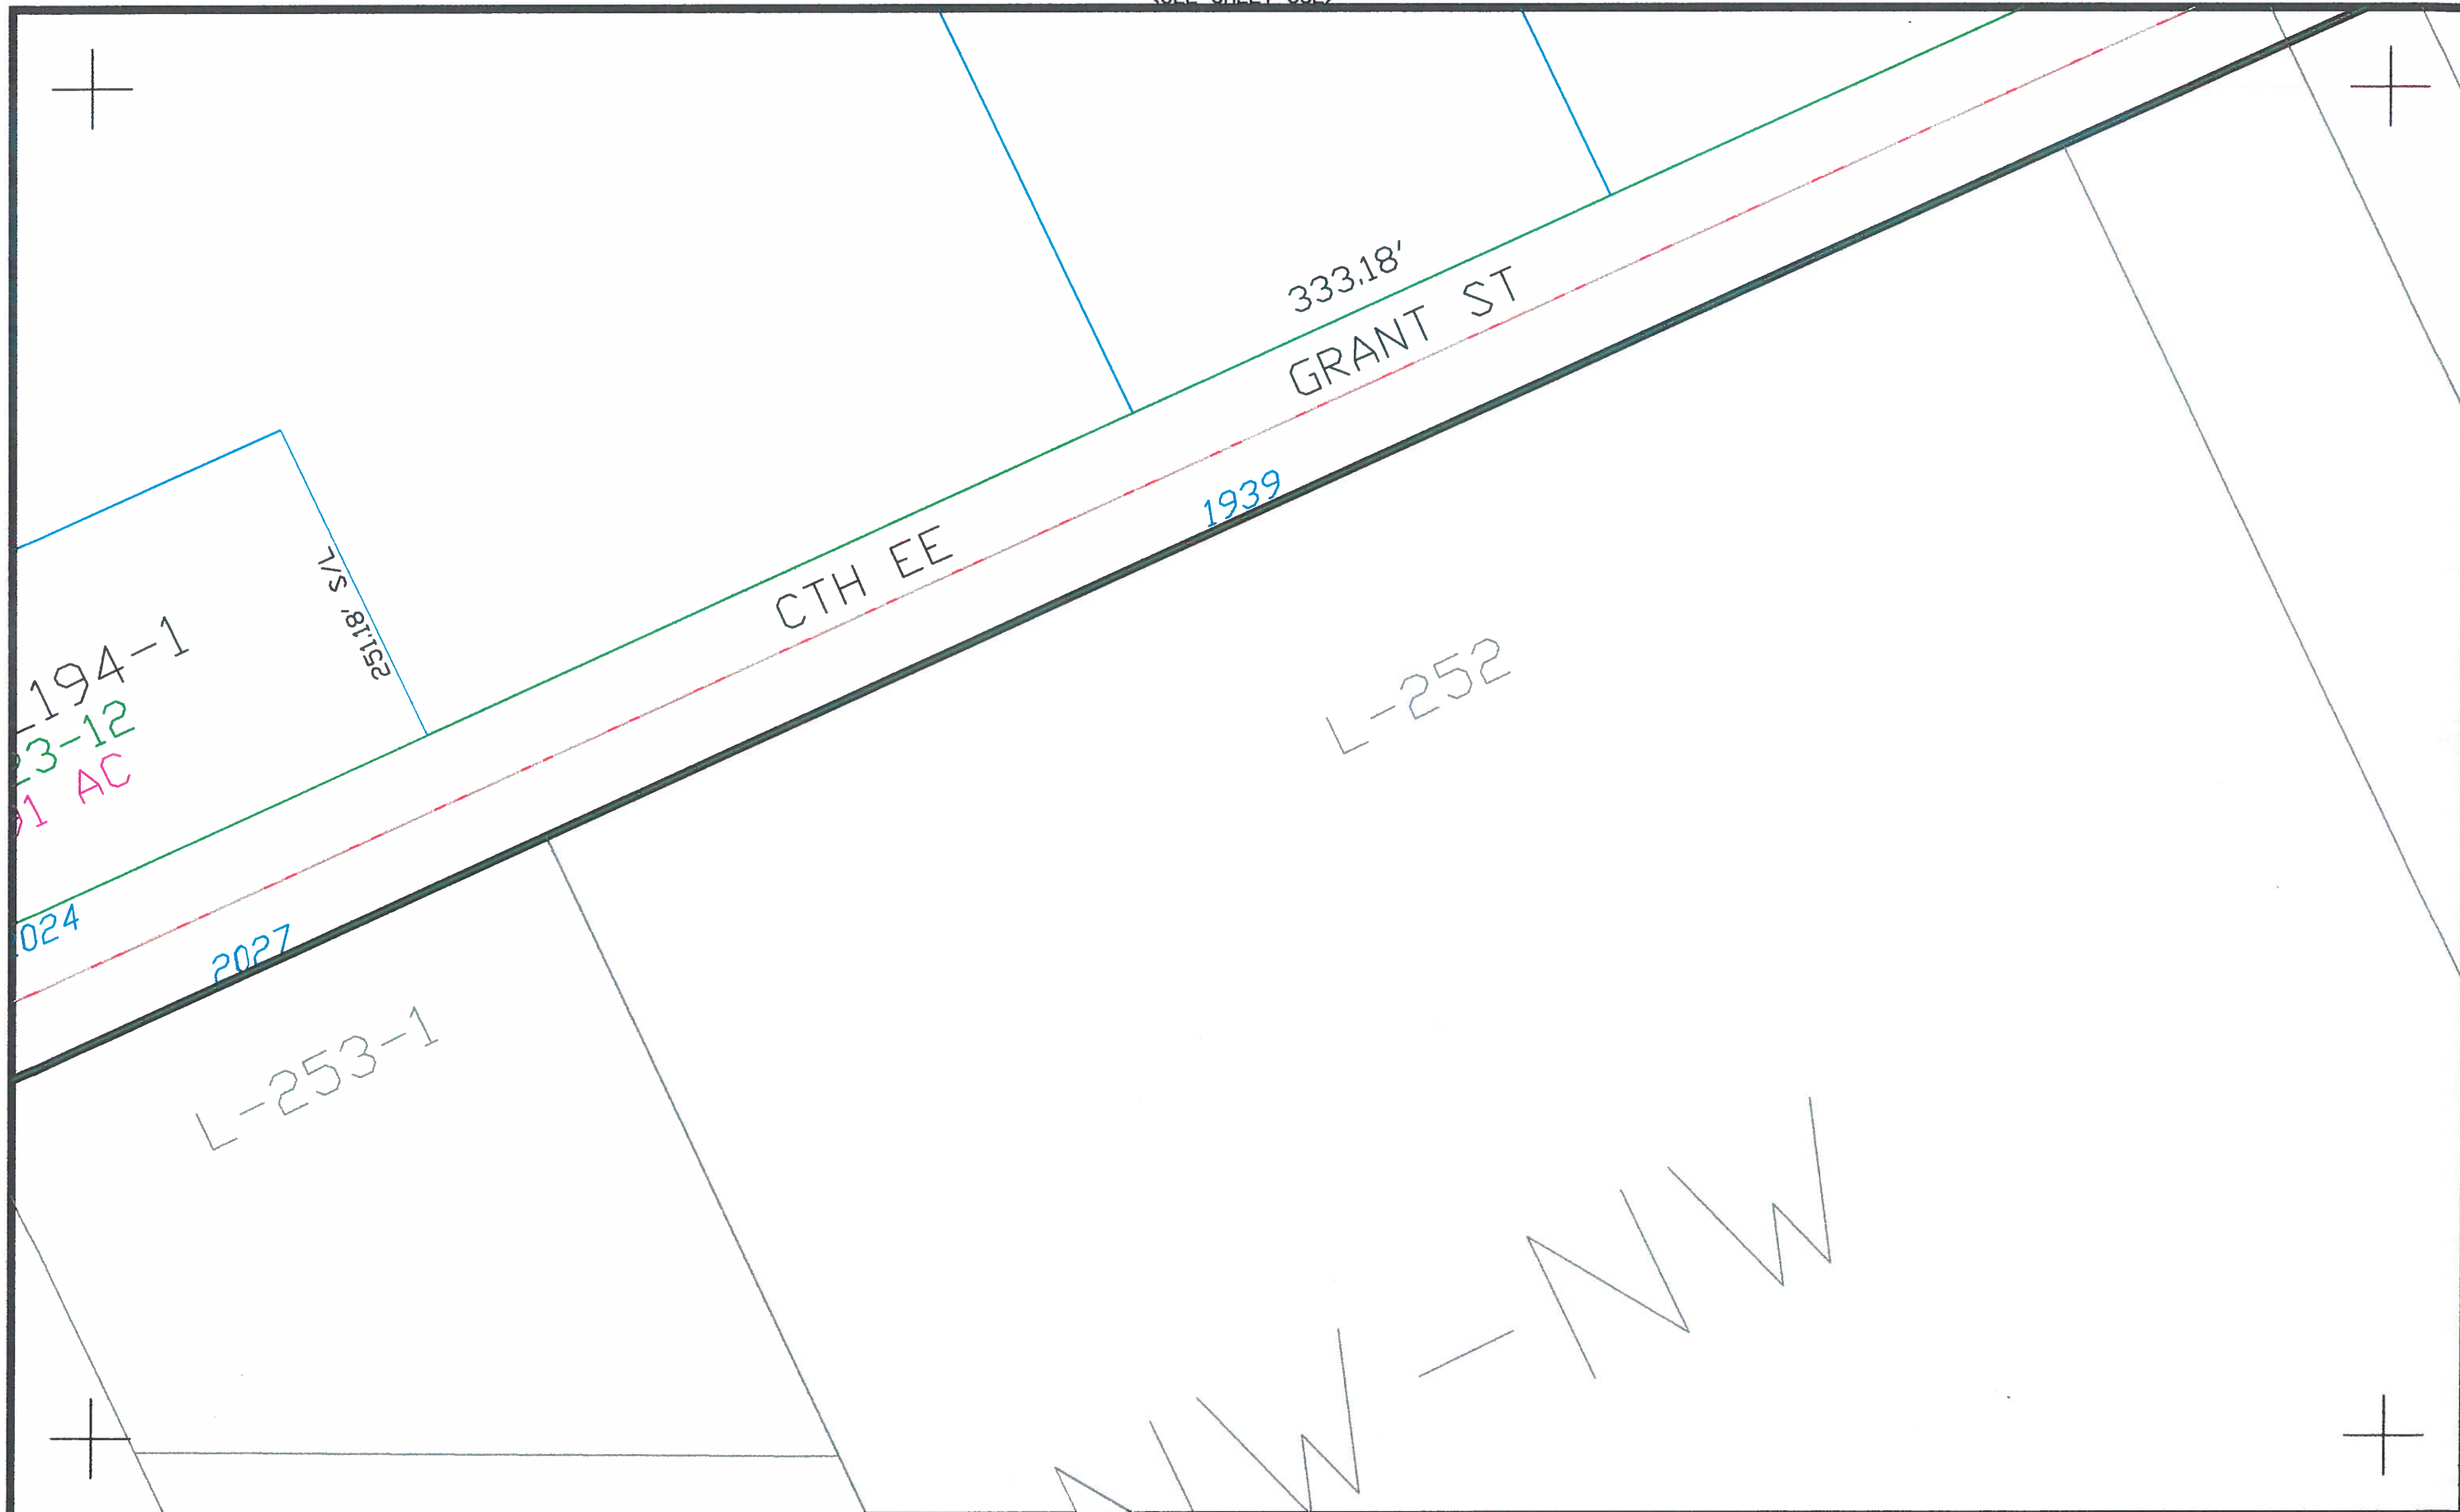

This is a compilation of records and data located in various county offices and is to be used for reference purposes only. The map is controlled by the field measurements between the corners of the Public Land Survey System and the parcels are mapped from available records which may not precisely fit field conditions. Brown County is not responsible for any inaccuracies.



(LAWRENCE 16)

Scale 1" = 100'

This map was created by the Brown County Survey Department with funding provided by the Village of Ashwaubenon and the Wisconsin Land Information Program.
© 1998 Brown County Survey Department, Green Bay, WI 54905

Village of Ashwaubenon

372

Brown County Plot Date: 11-01-98
RPL Office Drafter: J C Funderburg



This is a compilation of records and data located in various county offices and is to be used for reference purposes only. The map is controlled by the field measurements between the corners of the Public Land Survey System and the parcels are mapped from available records which may not precisely fit field conditions. Brown County is not responsible for any inaccuracies.



Scale 1" = 100'

(LAWRENCE 24)

© 2001 BROWN COUNTY SURVEY DEPT.

This map was created by the Brown County Survey Department with funding provided by the Village of Ashwaubenon and the Wisconsin Land Information Program.

Village of Ashwaubenon

Brown County Plot Date: 12/21/01
RPL Office Drafter: D PHELPS

373

JCF
99

(HOBART 129)

ORLANDO DR
CTH EE

CTH EB
ANNE

GRANT ST
CTH EE

PACKERLAND DR
CTH EB

TOWN OF HOBART

TOWN OF LAWRENCE

(SEE SHEET 372)

This is a compilation of records and data located in various county offices and is to be used for reference purposes only. The map is controlled by the field measurements between the corners of the Public Land Survey System and the parcels are mapped from available records which may not precisely fit field conditions. Brown County is not responsible for any inaccuracies.



(LAWRENCE 24)

Scale 1" = 100'
0 100

Village of Ashwaubenon

383

This map was created by the Brown County Survey Department with funding provided by the Village of Ashwaubenon and the Wisconsin Land Information Program.
© 1998 Brown County Survey Department, Green Bay, WI 54905

Brown County Plot Date: 11-01-98
RPL Office Drafter: J C Funderburg