2026 CWM
PI-441-4 = PC
PI-441-5-1 = RC
PI-441-5-2 = RC

3090208

MAP# 9876
CHERYL BERKEN
BROWN COUNTY
REGISTER OF DEEDS
GREEN BAY, WI
RECORDED ON
04/02/2025 01:33 PM
REC FEE:
REC FEE: 30.00
PAGES: 3

CERTIFIED SURVEY MAP

A COMBINATION OF LANDS DESCRIBED IN DOCUMENT NUMBER 3072936 AND DOCUMENT NUMBER 3072937, BROWN COUNTY RECORDS, BEING ALL OF LOTS 1 AND 2 OF VOLUME 51, CERTIFIED SURVEY MAPS, PAGE 76, MAP NUMBER 7465, DOCUMENT NUMBER 2241162, BROWN COUNTY RECORDS, AND PART OF THE SOUTHWEST 1/4 OF THE SOUTHEAST 1/4, ALL BEING LOCATED IN THE SOUTHWEST 1/4 OF THE SOUTHEAST 1/4 OF SECTION 24, TOWNSHIP 25 NORTH, RANGE 19 EAST, TOWN OF PITTSFIELD, BROWN COUNTY, WISCONSIN.

200 100 0 200 400 600

GRAPHIC SCALE

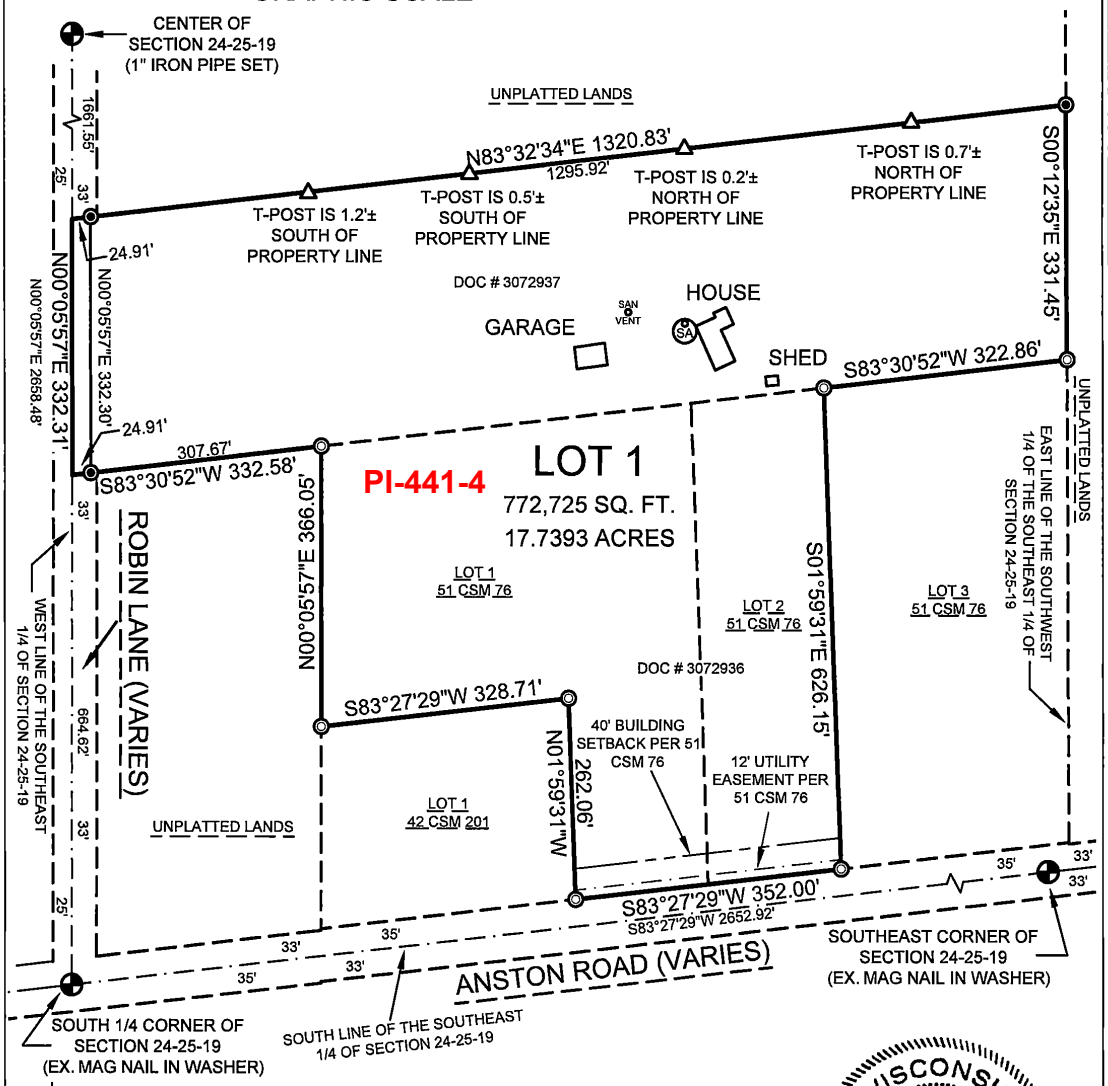

LEGEND:

- 1" IRON PIPE FOUND
- 1.32"X18" IRON PIPE WITH CAP, WEIGHING 1.68 # / L.F. SET
- MONUMENT FOUND, TYPE NOTED
- EXISTING T-POST
- SEPTIC TANK
- SEPTIC VENT

NORTH IS REFERENCED TO THE WEST LINE OF THE SOUTHEAST 1/4 OF SECTION 24 WHICH BEARS N00°05'57"E PER THE WISCONSIN COUNTY COORDINATE SYSTEM (BROWN COUNTY).

WISCONSIN
ANDREW S. CLEVELAND
S-2787
APPLETON, WIS.
LAND SURVEYOR

10-23-24
Rev-1-9-25

MACH IV
ENGINEERING • SURVEYING • ENVIRONMENTAL
2260 Salscheider Court Green Bay, WI 54313 PH:920-569-5765; Fax: 920-569-5767
www.mach-iv.com

CLIENT: SCHUH CONSTRCUTION
N9351 ISAAR RD, SEYMOUR, WI 54165
DRAFTED BY: ASC
TAX PARCEL NO.: PI-441-4, PI-441-5-1, PI-441-5-2

SCALE: 1" = 200'

SHEET: 1 OF 3
PROJECT NO. 2274-01-24S
DRAWING NO.