2026 CWM
VH-PI656 = PS
VH-PI656-2 = NPL
VH-PI656-3 = NPL
VH-PI656-1 = DC

**3102463**

**MAP# 9937**
**CHERYL BERKEN**
**BROWN COUNTY**
**REGISTER OF DEEDS**
**GREEN BAY, WI**
**RECORDED ON**
**08/15/2025 07:45 AM**
**REC FEE:**
**REC FEE: 30.00**
**PAGES: 4**

©Vierbicher Associates, Inc.

# CERTIFIED SURVEY MAP

*Part of the Southeast ¼ of the Southeast ¼ of Section 35, T25N–R19E, Village of Howard, Brown County, Wisconsin.*

GRAPHIC SCALE: 1" = 150'

0 150 300

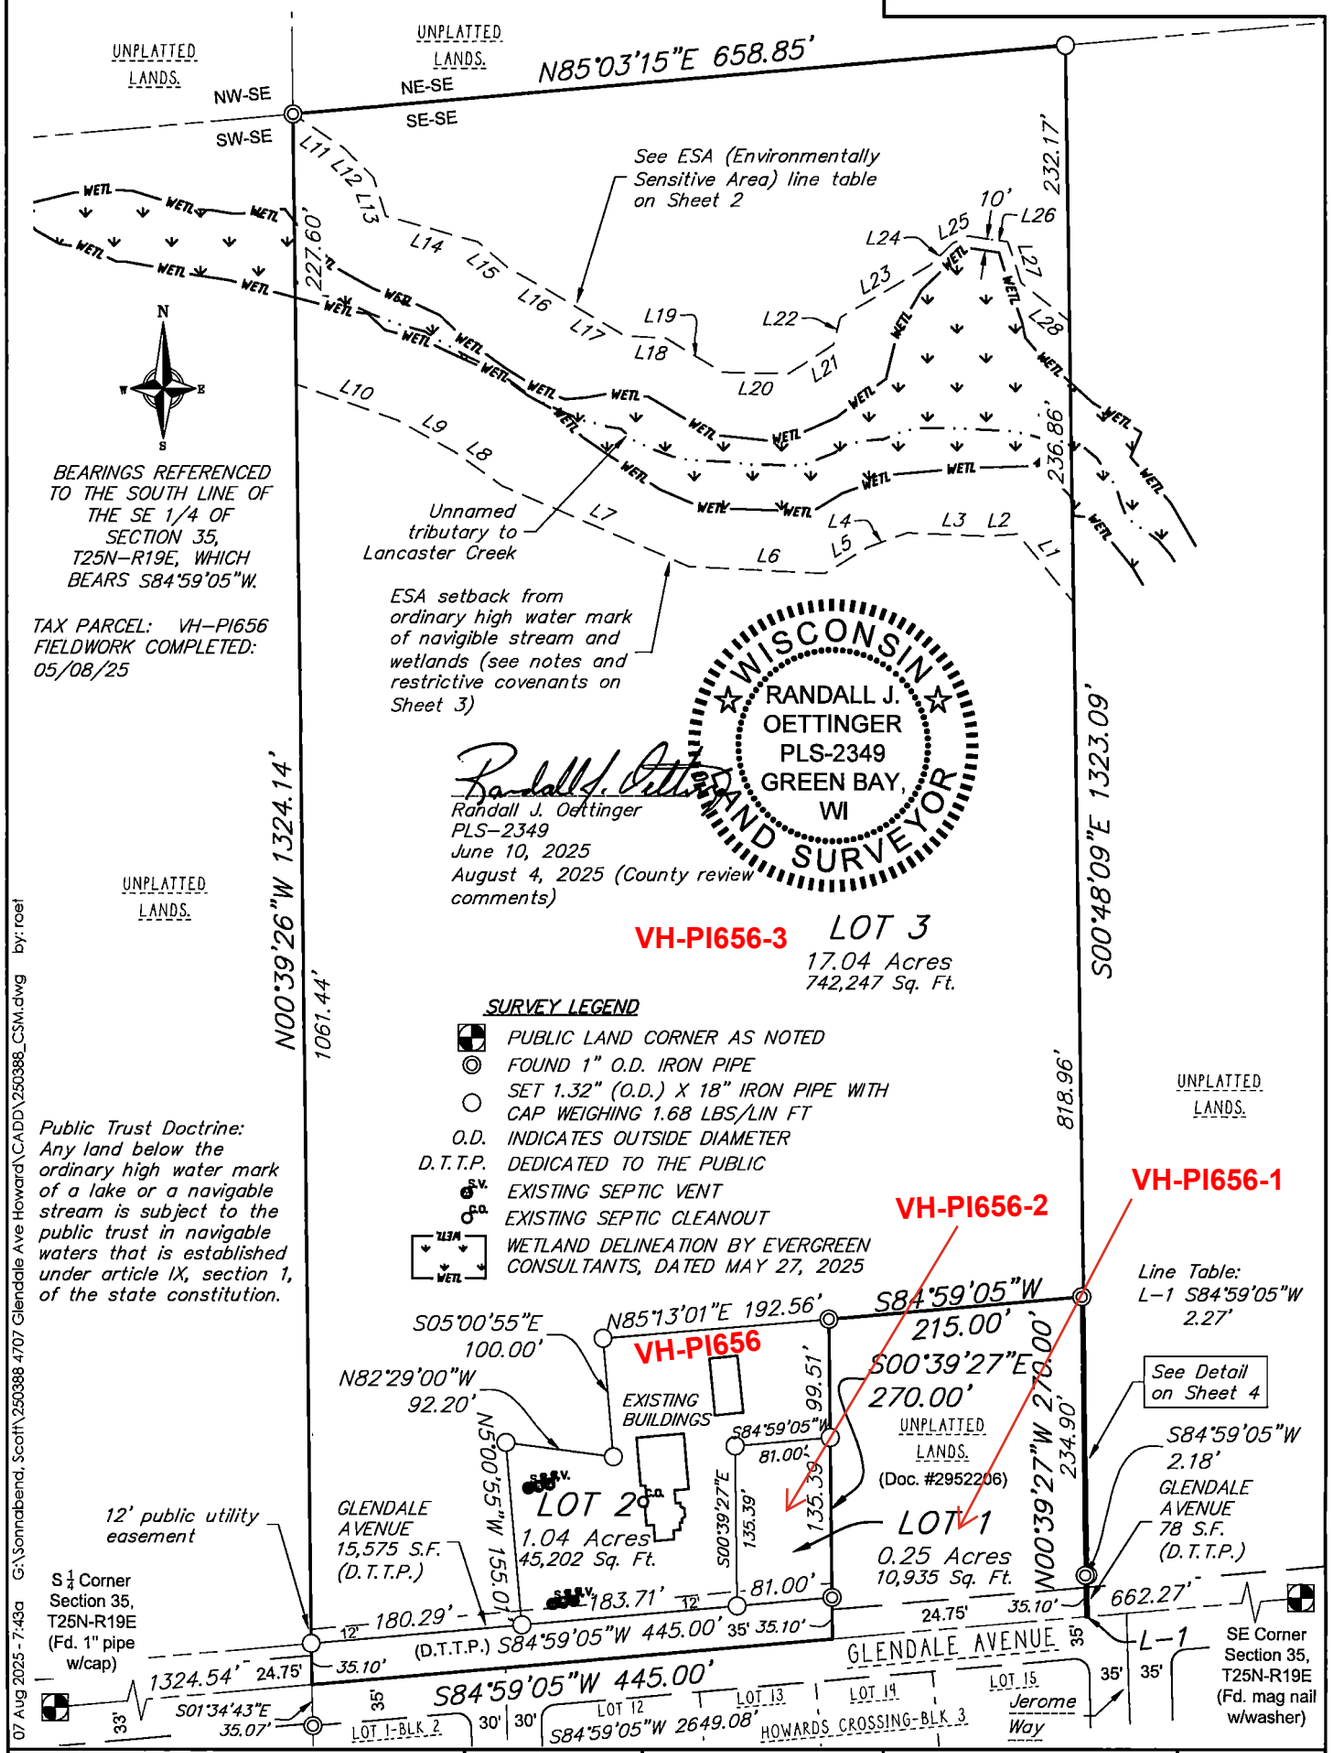


vierbicher
planners | engineers | advisors

| | | |
|---|---|---|
| Job #: 250388<br>Date: 06/10/2025<br>Rev:<br>Drafted By: ROET<br>Checked By: MAND | SURVEYED FOR:<br>S SONNABEND PROPERTIES<br>DRAWING #: L–12456 | SURVEYED BY:<br>Vierbicher Associates, Inc.<br>400 Security Blvd, Ste 1<br>Green Bay, WI 54313<br>(920) 434–9670 |

SHEET 1 OF 4